

PROJECT	DESIGNATION	BRIDGE FILE
IM-65-3(281)118	9612790	I65-119-2313C & JC

STRUCTURE	TYPE	SPANS	SKEW	OVER	STATION
I65-119-2313C	CONTINUOUS COMPOSITE STEEL BEAM BRIDGE	4 SPANS 13608, 25311, 25187, 13615	VARIES LT.	CONRAIL & GUION RD	9+070.214 "A"
I65-119-2313JC	CONTINUOUS COMPOSITE STEEL BEAM BRIDGE	4 SPANS 13672, 25417, 25296, 13664	VARIES LT.	CONRAIL & GUION RD	9+075.229 "A"

INDEX	
SHEET NUMBER	SUBJECT
1	TITLE AND INDEX
2-2A	SOIL BORINGS
3	GENERAL PLAN
4-5	TYPICAL SECTIONS
6	GENERAL NOTES AND DESIGN DATA
7-18	BENTS NO. 1 AND NO. 5 DETAILS
19-26	PIERS NO. 2, NO. 3 AND NO. 4 DETAILS
26A	PEDESTAL DETAILS PIERS NO. 2, NO. 3 AND NO. 4
27-28	FRAMING PLANS
29-36	STRUCTURAL STEEL DETAILS
36A	BEARING DETAILS
37-46	FLOOR DETAILS
47-50	APPROACH SLAB DETAILS
51	BRIDGE SUMMARY


INDIANA DEPARTMENT OF TRANSPORTATION

BRIDGE PLANS

FOR SPANS OVER 6.1 METERS
ROUTE: I-65 RP: 118+084

PROJECT NO. **IM-65-3(281)118** **P.E.**
IM-65-3(281)118 **CONST.**

DECK RECONSTRUCTION AND WIDENING FOR BRIDGES ON I-65 OVER GUION ROAD
AND CSXT RAILROAD IN PIKE TOWNSHIP, MARION COUNTY

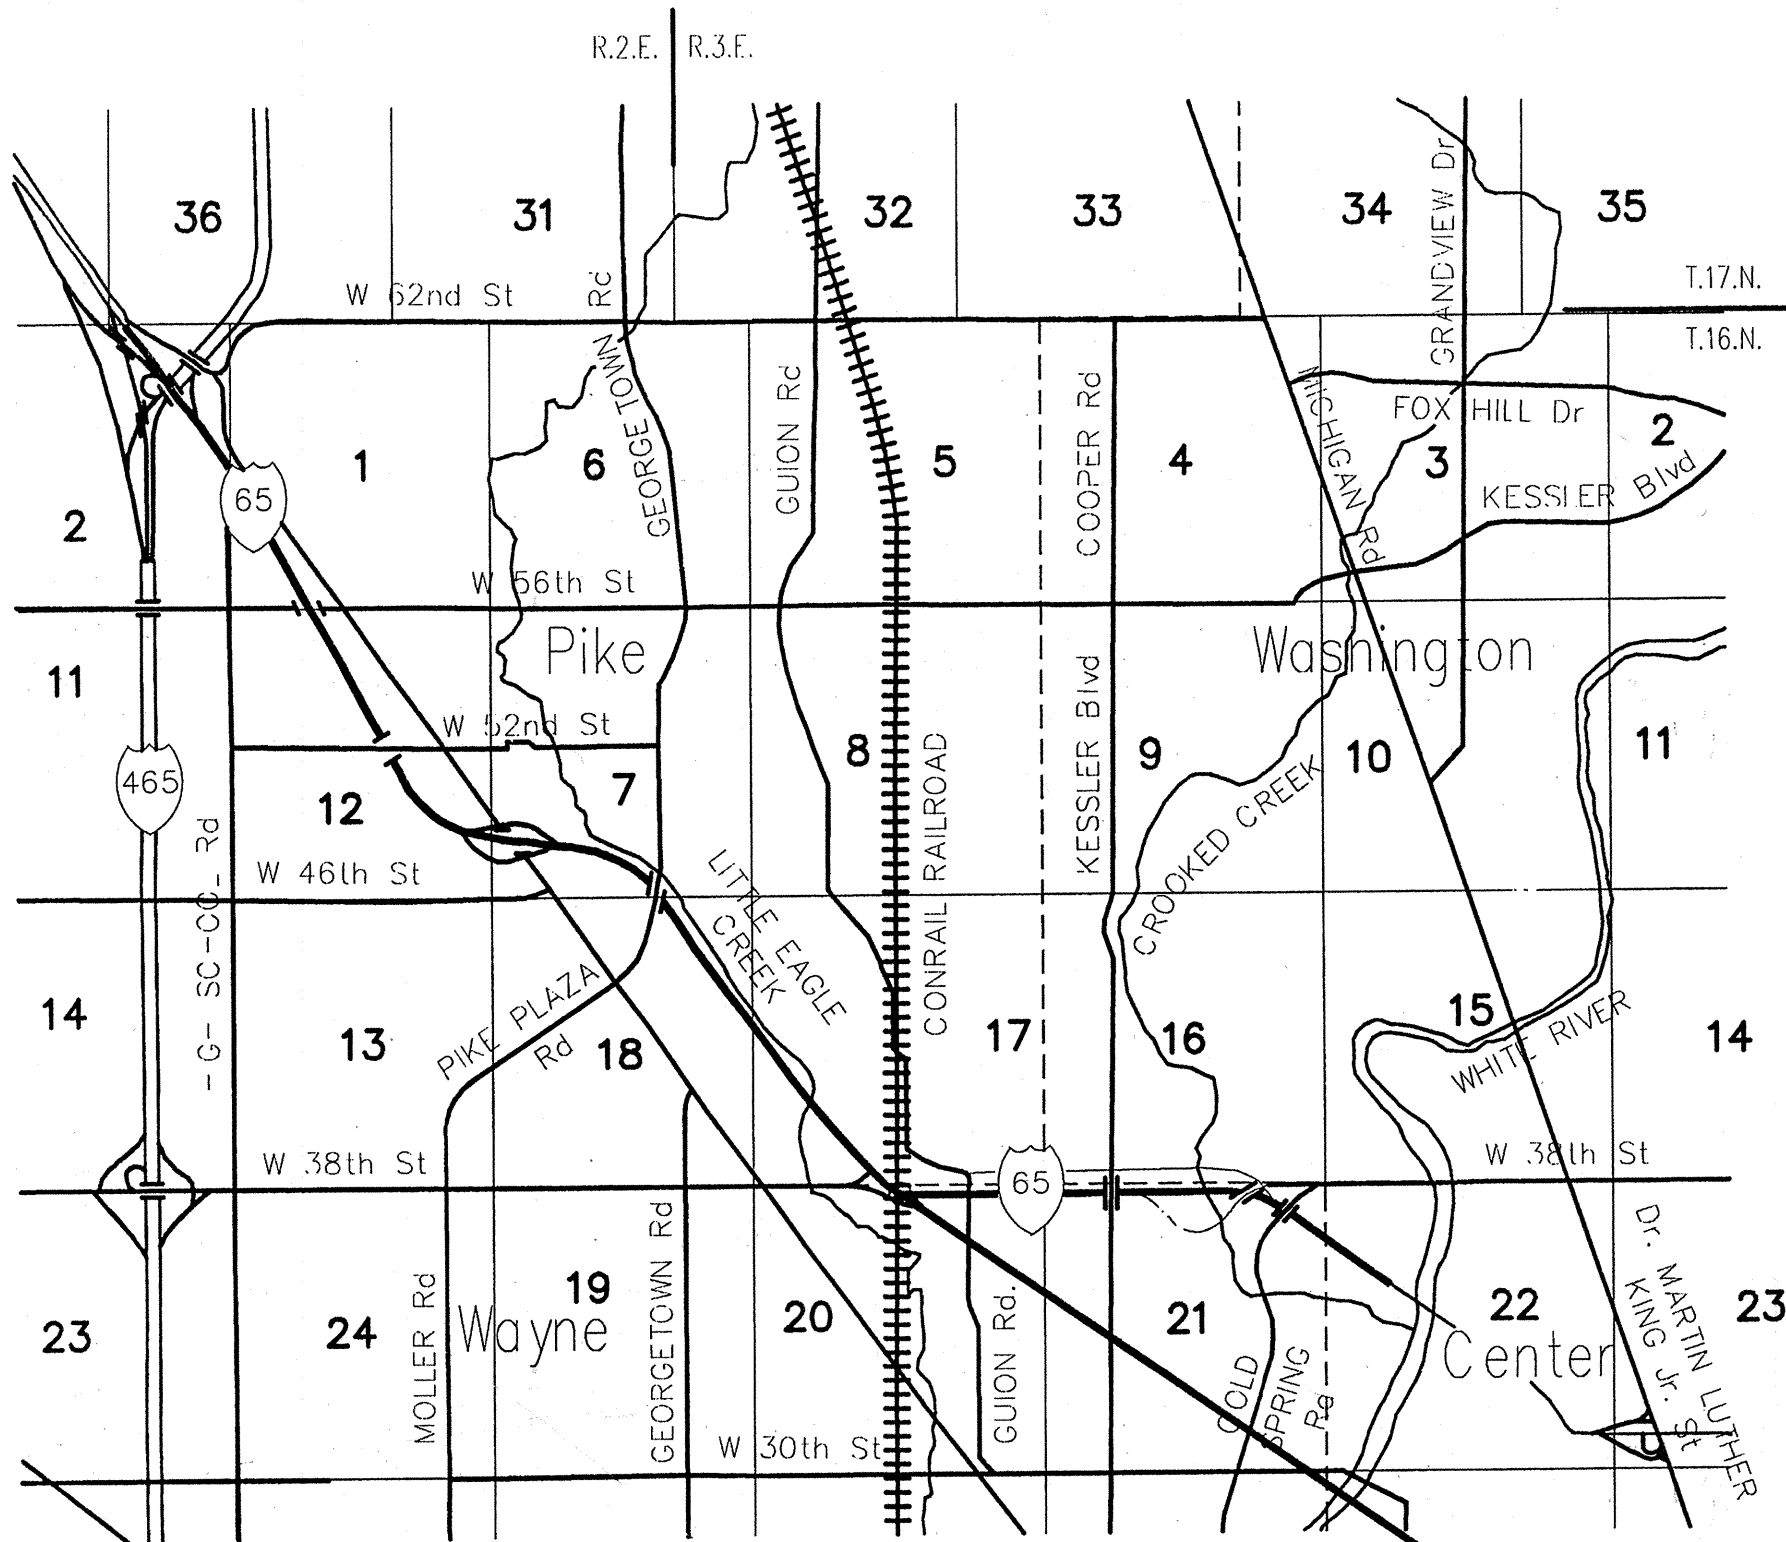


VICINITY MAP

INDIANAPOLIS, INDIANA
WAYNE & PIKE TOWNSHIPS
MARION COUNTY

SCALE: 1:24000

TRAFFIC DATA		38th St. to Lafayette Rd.
A.A.D.T. (1997)	56320	V.P.D.
A.A.D.T. (2020)	79325	V.P.D.
D.H.V. (2020)	9519	V.P.H.
DIRECTIONAL DISTRIBUTION	50	%
TRUCKS	12%	% D.H.V.
	15%	% A.A.D.T.
TRAFFIC DATA		Lafayette Rd. to I-465
A.A.D.T. (1997)	44090	V.P.D.
A.A.D.T. (2020)	62095	V.P.D.
D.H.V. (2020)	6210	V.P.H.
DIRECTIONAL DISTRIBUTION	50	%
TRUCKS	10%	% D.H.V.
	13%	% A.A.D.T.
DESIGN DATA		
ESAL'S		
DESIGN SPEED	100 KPH	
PROJECT DESIGN CRITERIA	PARTIAL RECONSTRUCTION (4R) (FREEWAY)	
FUNCTIONAL CLASSIFICATION	PRINCIPAL ARTERIAL	
RURAL / URBAN	URBAN (INTERMEDIATE)	
TERRAIN	LEVEL	
ACCESS CONTROL	FULL	

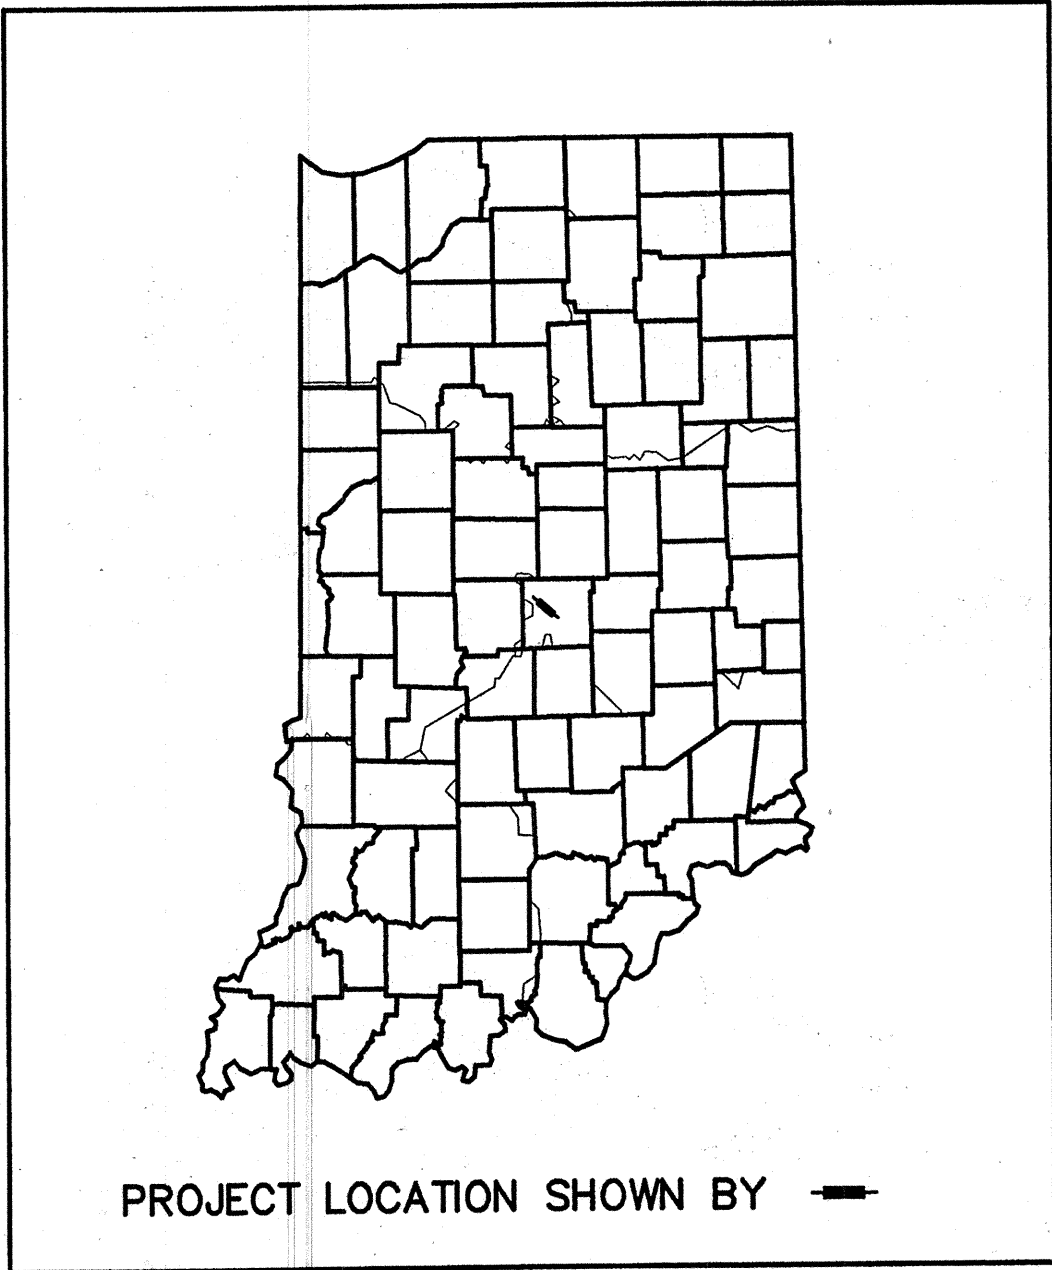

Str. No. I65-119-2313C & JC
Deck Reconstruction and
Widening for Present
Str. No. I65-119-2313B & JB
NB & SB I-65 Over Guion Road
& Conrail

INDIANA DEPARTMENT OF TRANSPORTATION
STANDARD SPECIFICATIONS DATED 1999
TO BE USED WITH THESE PLANS

10-03-2024 14:25 C:\CUTTER

R:\3804\AUTOCAD\BRIDGE\118-2313\231301.dwg

JSE
JANSSEN & SPAANS ENGINEERING
CONSULTING ENGINEERS
2825 EAST 56TH STREET
INDIANAPOLIS, INDIANA 46220
BUS. (317) 254-9686
FAX (317) 259-8262

BFS
Butler Fairman Seufert
CONSULTING ENGINEERS
8450 WESTFIELD BLVD., SUITE 300
INDIANAPOLIS, IN. 46240
317 713-4615
FAX 317 713-4616
509 WEST 84TH DRIVE, SUITE G
MERRILLVILLE, IN. 46410
219 769-2333
FAX 219 769-2377

FEDERAL HIGHWAY ADMINISTRATION
U.S. DEPT. OF TRANSPORTATION
APPROVED: _____
DATE _____

DIVISION ADMINISTRATOR

PLANS
PREPARED BY: BUTLER, FAIRMAN & SEUFERT, INC. 317 713-4615
PHONE NUMBER
CERTIFIED BY: *Stephen F. Weintraub* 9-28-01
DATE
APPROVED
FOR LETTING: _____
CHIEF, DIVISION OF DESIGN DATE



BRIDGE FILE	
I65-119-2313C & JC	
DESIGNATION	9612790
SHEETS	
1	of 51
PROJECT	
CONTRACT	R-24327
PROJECT	IM-65-3(281)118

LOG OF TEST BORING

Project: I-65 over Gulon Road
Location: Marion County, Indiana
Client: Indiana Department of Transportation
7770 West New York Street, Indianapolis, Indiana 46214
317-273-1890 / 317-273-2280 (Fax)

Boring No. F-1
Elevation 237.9
Datum USCGS
EEL Proj. No. 1-5487
Sheet 1 of 2

Proj. No. IM-65-3(281)118
Struct. No. 185-119-23138&J8
Station 9+030
Offset 3 m Rt. "A"
Weather Sunny
Temp. 20 Deg F
Driller S.P.
Inspector R.O.

SAMPLE No.	Rec %	Blow Counts	Depth ft	Description/Classification and REMARKS	SOIL PROPERTIES						
					q _s kPa	q _s kPa	γ kN/m ³	W %	LL %	PL %	U _c %
SS-1	100	4.4.4	0	TOPSOIL	380		30.4				
SS-2	100	4.6.7	5		>430		11.5				
SS-3	100	4.7.7	10		380		11.4				
SS-4	100	7.7.7	15		>430		8.2				
SS-5	100	7.10.13	20	LOAM, medium stiff to hard, brown and gray (fill; visual)	>430		9.4				
SS-6	100	8.8.9	25		>430		8.2				
SS-7	100	16.12.14	30		>430		8.8				
SS-8	100	9.11.24	35		>430		10.8				
SS-9	100	4.5.5	40	LOAM, soft to hard, moist, gray, occasional thin sand seams (glacial till), A-4, Lab No. 3211SL	140		11.8				
SS-10	100	2.2.3	45		140		14.3				

Water Level Observations:
Depth m: 18.2
Depth to Water: 10.1
Depth to Cave-in: 11.6

GENERAL NOTES:
Start 3/11/89 End 3/11/89 Rig D-120
Drilling Method 83 mm I.D. HSA ATV
Remarks Backfilled with auger cuttings and bentonite chip plug near surface.

LOG OF TEST BORING

Project: I-65 over Gulon Road
Location: Marion County, Indiana
Client: Indiana Department of Transportation
7770 West New York Street, Indianapolis, Indiana 46214
317-273-1890 / 317-273-2280 (Fax)

Boring No. F-1
Elevation 237.9
Datum USCGS
EEL Proj. No. 1-5487
Sheet 2 of 2

Proj. No. IM-65-3(281)118
Struct. No. 185-119-23138&J8
Station 9+030
Offset 3 m Rt. "A"
Weather Sunny
Temp. 20 Deg F
Driller S.P.
Inspector R.O.

SAMPLE No.	Rec %	Blow Counts	Depth ft	Description/Classification and REMARKS	SOIL PROPERTIES						
					q _s kPa	q _s kPa	γ kN/m ³	W %	LL %	PL %	U _c %
SS-11	100	2.4.4	45		100		14.9				
SS-12	100	2.3.3	50		100		13.7				
SS-13	100	18.19.20	55	LOAM, soft to hard, moist, gray, occasional thin sand seams (glacial till), A-4, Lab No. 3211SL	>430		10.8				
SS-14	100	18.23.28	60		50		8.8				
SS-15	100	13.17.19	65		>430	730	2168	8.8			
SS-16	100	18.25.31	70		>430		10.5				
SS-17	100	32.42.52	75		100		12.7				
SS-18	100	30.28.31	80	SAND, very dense, wet, gray, A-2-4, Lab No. 3212SL							

End of Boring at 24.4 m

LOG OF TEST BORING

Project: I-65 over Gulon Road
Location: Marion County, Indiana
Client: Indiana Department of Transportation
7770 West New York Street, Indianapolis, Indiana 46214
317-273-1890 / 317-273-2280 (Fax)

Boring No. F-2
Elevation 230.1
Datum USCGS
EEL Proj. No. 1-5487
Sheet 1 of 2

Proj. No. IM-65-3(281)118
Struct. No. 185-119-23138&J8
Station 9+089
Offset 21.5 m Lt. "A"
Weather Cloudy
Temp. 30 Deg F
Driller R.S.
Inspector R.O.

SAMPLE No.	Rec %	Blow Counts	Depth ft	Description/Classification and REMARKS	SOIL PROPERTIES						
					q _s kPa	q _s kPa	γ kN/m ³	W %	LL %	PL %	U _c %
SS-1	80	6.10.18	1	TOPSOIL	>430		8.9				
SS-2	80	4.6.6	5	SANDY LOAM, with asphaltic concrete fragments (fill; visual) EL 228.3	>430		2.8				
SS-3	80	3.2.3	10	LOAM, stiff, moist, brown (fill; visual) EL 228.1	140		22.732	18	17		
SS-4	80	2.1.1	15	CLAY LOAM, very soft to soft, moist, brown, A-6(8), Lab No. 3217SL EL 227.2	50		13.0				
SS-5	100	4.7.7	20	SANDY LOAM, very loose to loose, wet, brown, occasional thin loam seams, A-2-4, Lab No. 3213SL EL 225.9	>430		11.2				
SS-6	85	4.4.7	25		170		10.0				
SS-7	45	12.12.14	30	LOAM, stiff to hard, brown to gray after 7.6 m (glacial till), A-4, Lab No. 3211SL	>430		8.8				
SS-8	0	23.38.42	35								
SS-9	80	19.23.28	40		>430	757	2187	9.1			
SS-10	45	16.18.18	45					17.7			

Water Level Observations:
Depth m: 2.4
Depth to Water: 1.1
Depth to Cave-in: 2.3

GENERAL NOTES:
Start 3/8/89 End 3/8/89 Rig CME 75
Drilling Method 83 mm I.D. HSA Truck
Remarks Backfilled with auger cuttings and bentonite chip plug near surface.

LOG OF TEST BORING


Project: I-65 over Gulon Road
Location: Marion County, Indiana
Client: Indiana Department of Transportation
7770 West New York Street, Indianapolis, Indiana 46214
317-273-1890 / 317-273-2280 (Fax)

Boring No. F-2
Elevation 230.1
Datum USCGS
EEL Proj. No. 1-5487
Sheet 2 of 2

Proj. No. IM-65-3(281)118
Struct. No. 185-119-23138&J8
Station 9+089
Offset 21.5 m Lt. "A"
Weather Cloudy
Temp. 30 Deg F
Driller R.S.
Inspector R.O.

SAMPLE No.	Rec %	Blow Counts	Depth ft	Description/Classification and REMARKS	SOIL PROPERTIES						
					q _s kPa	q _s kPa	γ kN/m ³	W %	LL %	PL %	U _c %
SS-11	90	7.10.16	45	LOAM, stiff to hard, brown to gray after 7.6 m (glacial till), A-4, Lab No. 3211SL EL 215.5	>430		5.3				
SS-12	45	1.1.4	50	SAND AND GRAVEL, very loose, wet, gray, A-1-s, Lab No. 3210SL EL 213.6							
SS-13	100	17.21.22	55								
SS-14	100	12.18.18	60	GRAVELLY SAND, dense to medium dense, wet, gray (visual) EL 210.9							
SS-15	90	9.12.14	65								
SS-16	100	8.10.15	70	SAND, medium dense to dense, wet, gray, A-2-4, Lab No. 3212SL EL 205.7							
SS-17	100	10.15.28	75								
SS-18	100	12.15.14	80	LOAM, very stiff, gray (glacial till), A-4, Lab No. 3211SL EL 205.7	>430		7.8				

End of Boring at 24.4 m

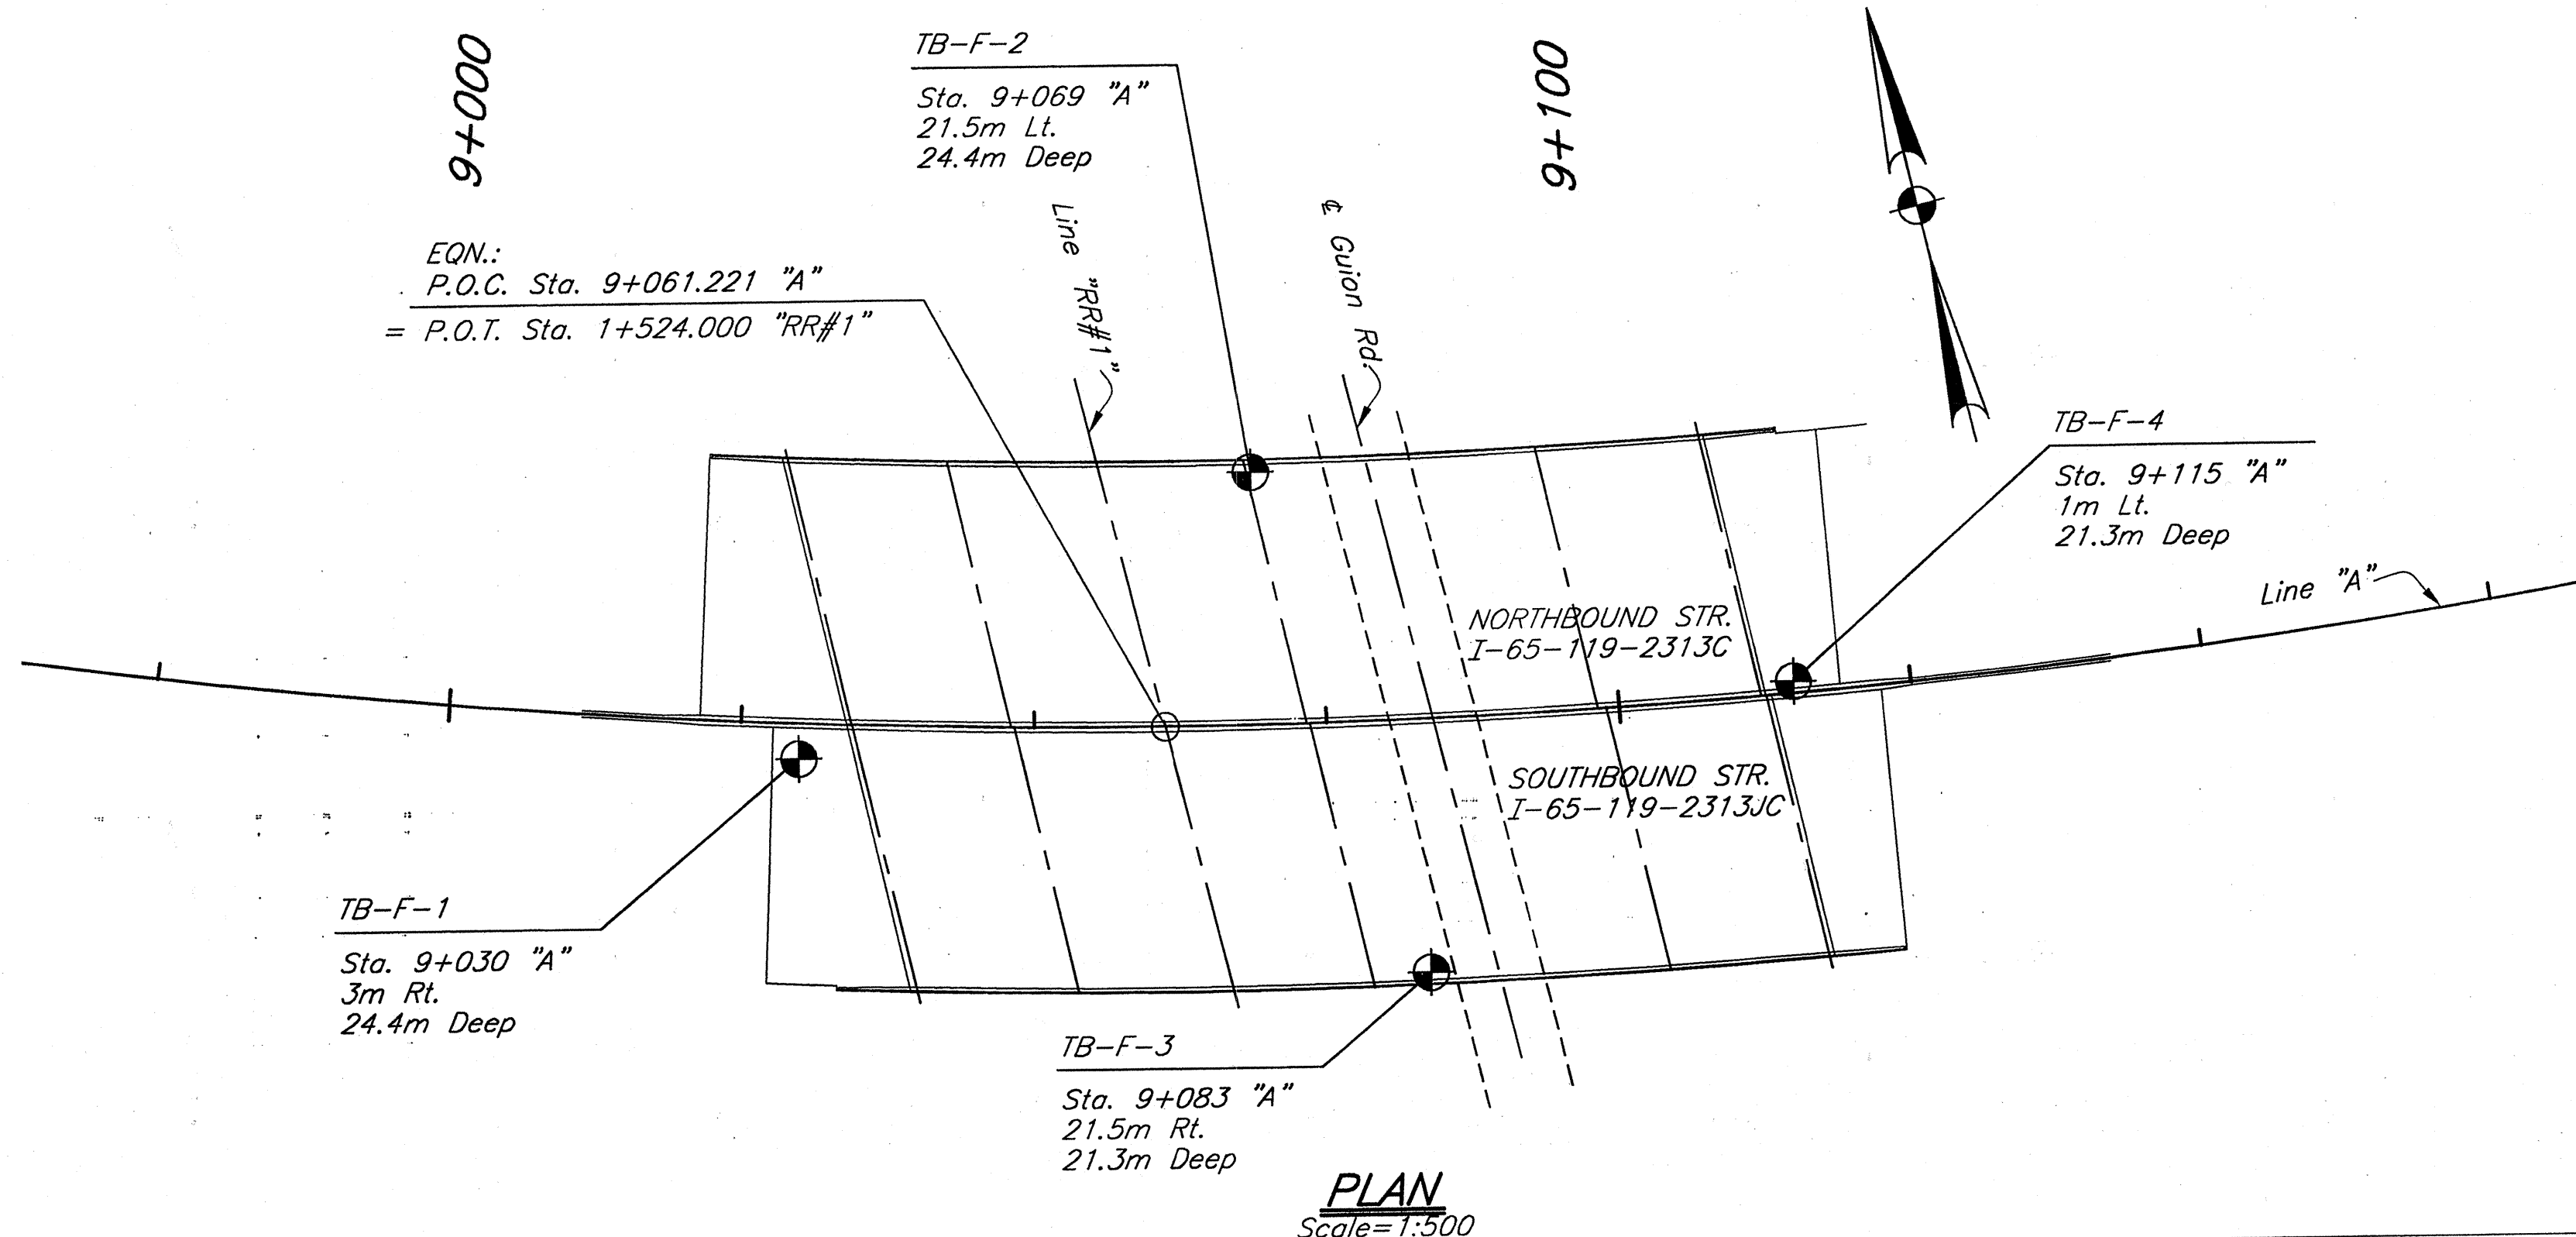

STANDARD PENETRATION TEST
Driving 50.8 O.D. Sampler 450 with 63.5 Kg Hammer falling 760. Count made at 150 intervals. First 150 for seating sampler. "N" is the Sum of the Hammer Blows of the Second and Third 150 intervals of an 450 Drive.

Note:
The entire Geotechnical Report developed by Earth Exploration, Inc. will be made available to the Contractor upon request.

NOTE
See General Plan for Pile Loadings.

All Dimensions in Millimeters (mm) and all Stations and Elevations in Meters (m) unless otherwise noted

JSE JANSSEN & SPANNS ENGINEERING CONSULTING ENGINEERS 2825 EAST 56TH STREET INDIANAPOLIS, INDIANA 46220 BUS. (317) 254-0686 FAX (317) 259-8262	B&S Buder, Fairman, Seufert CONSULTING ENGINEERS 8450 WESTFIELD BLVD., SUITE 300 INDIANAPOLIS, IN. 46240 BUS. (317) 713-4015 FAX 317 713-4616	STEPHEN F. WEINTRAUT REGISTERED No. 16222 STATE OF INDIANA PROFESSIONAL ENGINEER	RECOMMENDED FOR APPROVAL: <i>Stephen F. Weintraut</i> 9-28-01 DESIGN ENGINEER DATE	INDIANA DEPARTMENT OF TRANSPORTATION SOIL BORINGS	HORIZONTAL SCALE AS NOTED	FILE 1-65-119-2313C & JC
			DESIGNED: S. WEINTRAUT DRAWN: L. OSBORNE CHECKED: M. MATEL CHECKED: M. MATEL		VERTICAL SCALE AS NOTED	DESIGNATION 9612790
					SURVEY BOOK 2	SHEET 51
					CONTRACT R-24327	PROJECT IM-65-3(281)118

LOG OF TEST BORING									
Project					Boring No. F-3				
Location					Elevation 230.3				
Client					Datum USC&GS				
7770 West New York Street - Indianapolis, Indiana 46214					EEL Proj. No. 1-5457				
317-273-1890 / 317-273-2250 (Fax)					Sheet 1 of 2				
Proj. No. IM-65-3(281)118		Station 9+083		Weather Sunny		Driller J.M.		S.P.	
Struct. No. 185-119-23138&JB		Offset 21.8 m Rt. "A"		Temp. 38 Deg F		Inspector R.O.		R.O.	
SAMPLE		DESCRIPTION/CLASSIFICATION and REMARKS		SOIL PROPERTIES					
No.	Rec %	Blow Counts	Depth ft	q _s kPa, q _u kPa, γ kg/m ³ , W %, LL %, PL %, PI %					
SS-1	86	4 9 13	1	LOAM, soft to very stiff, moist, brown, occasional sand seams (fill; visual)					
SS-2	90	7 11 8	2	El. 230.3					
SS-3	100	2 3 5	3	El. 227.6					
SS-4	85	2 2 2	4	CLAY LOAM, soft, moist, brown, A-6, Lab No. 3217SL					
SS-5	85	2 7 7	5	El. 226.6					
SS-6	100	5 10 11	6	LOAM, stiff, brown (glacial till), A-4, Lab No. 3211SL					
SS-7	100	3 6 8	7	El. 224.8					
SS-8	100	3 6 10	8	SANDY LOAM, medium dense, wet, brown, A-2-4, Lab No. 3213SL					
SS-9	100	7 11 13	9	El. 223.4					
SS-10	100	8 9 12	10	LOAM, stiff to hard, gray (glacial till), A-4, Lab No. 3211SL					
Continued Next Page				GENERAL NOTES					
WATER LEVEL OBSERVATIONS				Start 3/15/99 End 3/15/99 Rig D-120					
Depth m				Drilling Method 83 mm I.D. HSA ATV					
Depth to Water				Remarks Backfilled with auger cuttings and bentonite chip plug near surface.					
Depth to Cave-in				The stratification lines represent the approximate boundary between soil/rock types and the transition may be gradual.					

LOG OF TEST BORING									
Project					Boring No. F-3				
Location					Elevation 230.3				
Client					Datum USC&GS				
7770 West New York Street - Indianapolis, Indiana 46214					EEL Proj. No. 1-5457				
317-273-1890 / 317-273-2250 (Fax)					Sheet 2 of 2				
Proj. No. IM-65-3(281)118		Station 9+083		Weather Sunny		Driller J.M.		S.P.	
Struct. No. 185-119-23138&JB		Offset 21.8 m Rt. "A"		Temp. 38 Deg F		Inspector R.O.		R.O.	
SAMPLE		DESCRIPTION/CLASSIFICATION and REMARKS		SOIL PROPERTIES					
No.	Rec %	Blow Counts	Depth ft	q _s kPa, q _u kPa, γ kg/m ³ , W %, LL %, PL %, PI %					
SS-11	100	10 18 15	11	LOAM, stiff to hard, gray (glacial till), A-4, Lab No. 3211SL					
SS-12	100	7 10 8	12	El. 214.8					
SS-13	100	12 13 18	13	SAND, medium dense to very dense, wet, gray, occasional thin gravel seams, A-2-4, Lab No. 3212SL					
SS-14	85	12 22 24	14	El. 209.0					
SS-15	100	15 25 29	15	End of Boring at 21.3 m					
SS-16	100	14 25 32	16	The stratification lines represent the approximate boundary between soil/rock types and the transition may be gradual.					

LOG OF TEST BORING									
Project					Boring No. F-4				
Location					Elevation 237.0				
Client					Datum USC&GS				
7770 West New York Street - Indianapolis, Indiana 46214					EEL Proj. No. 1-5457				
317-273-1890 / 317-273-2250 (Fax)					Sheet 1 of 2				
Proj. No. IM-65-3(281)118		Station 9+115		Weather Cloudy		Driller S.P.		S.P.	
Struct. No. 185-119-23138&JB		Offset 1 m Lt. "A"		Temp. 32 Deg F		Inspector R.O.		R.O.	
SAMPLE		DESCRIPTION/CLASSIFICATION and REMARKS		SOIL PROPERTIES					
No.	Rec %	Blow Counts	Depth ft	q _s kPa, q _u kPa, γ kg/m ³ , W %, LL %, PL %, PI %					
SS-1	55	1 1 2	1	TOPSOIL					
SS-2	90	3 4 5	2	SANDY LOAM, very loose, moist, brown (fill; visual)					
SS-3	88	4 4 5	3	El. 237.0					
SS-4	100	6 9 15	4	LOAM, medium stiff to very stiff, moist, brown, occasional thin silty clay, clay loam and sand seams (fill; visual)					
SS-5	90	7 6 10	5	El. 229.4					
SS-6	100	6 7 9	6	CLAY LOAM, medium stiff, moist, brown, A-6, Lab No. 3217SL					
SS-7	100	10 7 14	7	El. 226.9					
SS-8	100	3 3 4	8	SAND, loose, wet, brown, A-2-4, Lab No. 3212SL					
SS-9	85	2 4 8	9	El. 225.0					
SS-10	100	11 13 15	10	Continued Next Page					
WATER LEVEL OBSERVATIONS				GENERAL NOTES					
Depth m				Start 3/9/99 End 3/9/99 Rig D-120					
Depth to Water				Drilling Method 83 mm I.D. HSA ATV					
Depth to Cave-in				Remarks Backfilled with bentonite to 0.3 m and auger cuttings.					
The stratification lines represent the approximate boundary between soil/rock types and the transition may be gradual.				The stratification lines represent the approximate boundary between soil/rock types and the transition may be gradual.					

LOG OF TEST BORING									
Project					Boring No. F-4				
Location					Elevation 237.0				
Client					Datum USC&GS				
7770 West New York Street - Indianapolis, Indiana 46214					EEL Proj. No. 1-5457				
317-273-1890 / 317-273-2250 (Fax)					Sheet 2 of 2				
Proj. No. IM-65-3(281)118		Station 9+115		Weather Cloudy		Driller S.P.		S.P.	
Struct. No. 185-119-23138&JB		Offset 1 m Lt. "A"		Temp. 32 Deg F		Inspector R.O.		R.O.	
SAMPLE		DESCRIPTION/CLASSIFICATION and REMARKS		SOIL PROPERTIES					
No.	Rec %	Blow Counts	Depth ft	q _s kPa, q _u kPa, γ kg/m ³ , W %, LL %, PL %, PI %					
SS-11	100	8 10 14	11	SANDY LOAM, medium dense, wet, brown, A-2-4, Lab No. 3213SL					
SS-12	100	50 50 3	12	El. 223.6					
SS-13	100	9 12 15	13	LOAM, very stiff to hard, gray, occasional boulders (glacial till), A-4, Lab No. 3211SL					
SS-14	100	7 9 11	14	El. 215.7					
SS-15	100	28 27 30	15	End of Boring at 21.3 m					
SS-16	100	16 25 28	16	The stratification lines represent the approximate boundary between soil/rock types and the transition may be gradual.					

STANDARD PENETRATION TEST
Driving 50.8 O.D. Sampler 450 with 63.5 Kg Hammer falling 760. Count made at 150 intervals. First 150 for seating sampler. "N" is the Sum of the Hammer Blows of the Second and Third 150 intervals of an 450 Drive.

Note:
The entire Geotechnical Report developed by Earth Exploration, Inc. will be made available to the Contractor upon request.

NOTE
See General Plan for Pile Loadings.

All Dimensions in Millimeters (mm) and all Stations and Elevations in Meters (m) unless otherwise noted

JSE
JANSSEN & SPANNS ENGINEERING
CONSULTING ENGINEERS
2825 EAST 56TH STREET
INDIANAPOLIS, IN. 46220
BUS (317) 254-9886
FAX (317) 259-8262


B&S
Butler Fairman Scufert
CONSULTING ENGINEERS
8450 WESTFIELD BLVD., SUITE 300
INDIANAPOLIS, IN. 46240
BUS (317) 4615
FAX 317 713-4616

REGISTERED
No. 16222
STATE OF
INDIANA
PROFESSIONAL ENGINEER


RECOMMENDED
FOR APPROVAL: *Stephen F. Weintraut* 9-28-01
DESIGN ENGINEER DATE
DESIGNED: S. WEINTRAUT DRAWN: L. OSBORNE
CHECKED: M. MATEL CHECKED: M. MATEL

INDIANA
DEPARTMENT OF TRANSPORTATION
SOIL BORINGS


HORIZONTAL SCALE		FILE	
AS NOTED	1-65-119-2313C & JC	DESIGNATION	9612790
SURVEY BOOK	SHEET	2A	OF 51
CONTRACT	PROJECT	R-24327	IM-65-3(281)118

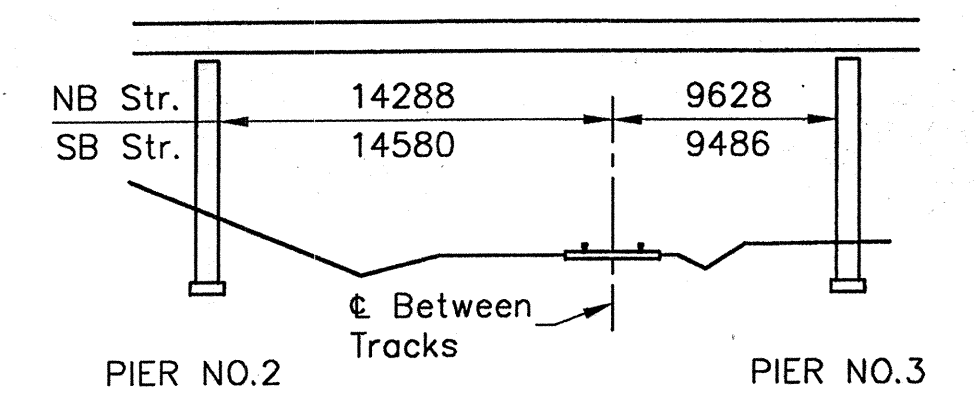ELEVATION


DESIGN LOADING FOR GEOTECHNICAL TESTING					
SUBSTRUCTURE	BENT NO.1	PIER NO.2	PIER NO.3	PIER NO.4	BENT NO.5
DESIGN LOAD	620 kN	620 kN	620 kN	620 kN	620 kN
FACTOR OF SAFETY	2.5	2.5	2.5	2.5	2.5
FACTORED DESIGN LOAD	1550 kN	1550 kN	1550 kN	1550 kN	1550 kN
FRICTION IN SCOUR ZONE	N/A	N/A	N/A	N/A	N/A
DOWN DRAG FRICTION	N/A	N/A	N/A	N/A	N/A
ULTIMATE LOAD	1550 kN	1550 kN	1550 kN	1550 kN	1550 kN
TESTING METHOD	by Formula Std. Spec. 701				

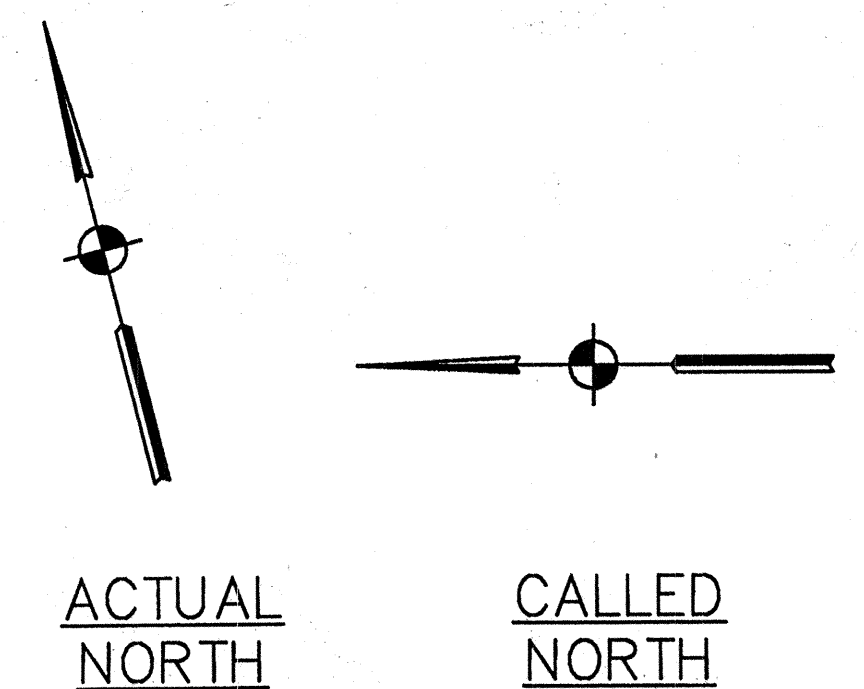

Note: All dimensions are in millimeters. All stations and elevations are in meters unless noted.

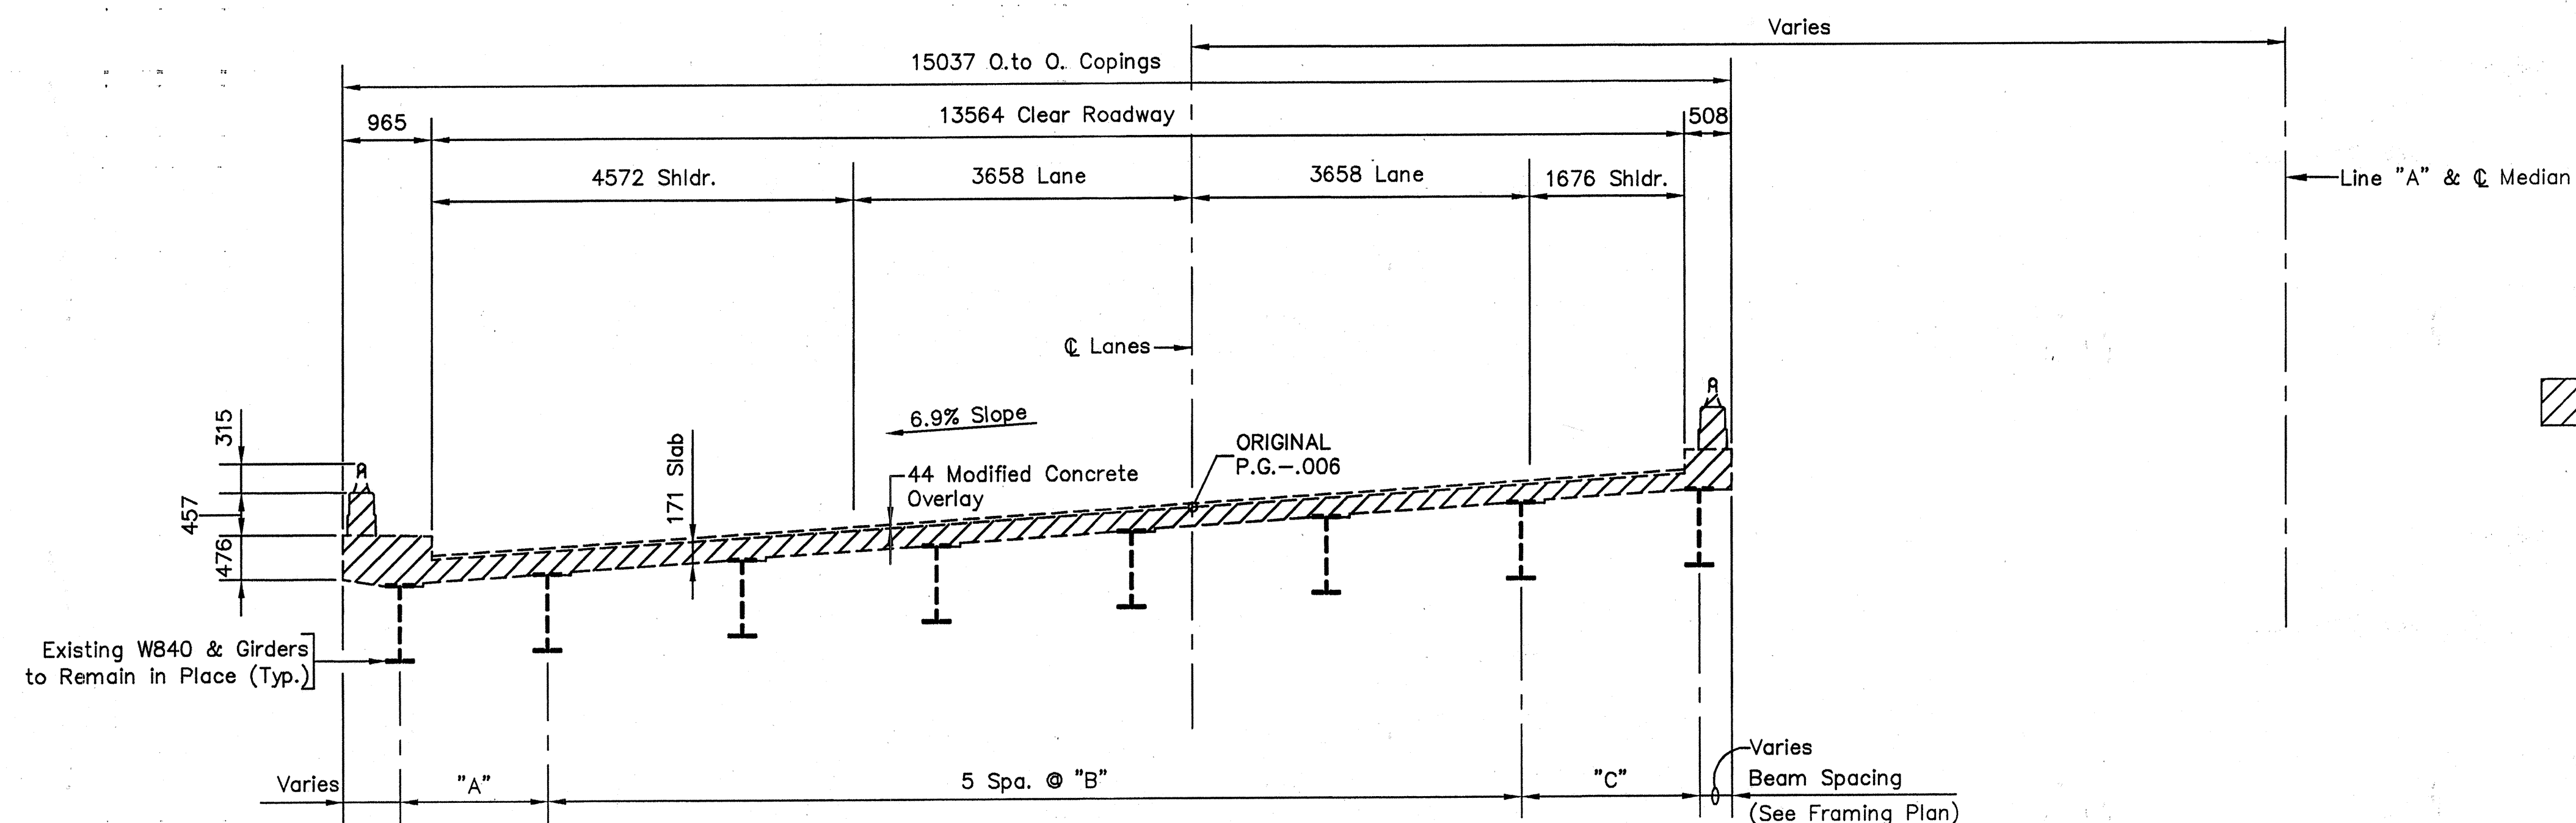


TYPICAL REMOVAL SECTION - NORTHBOUND

 

Cross Hatched Areas Indicate Removal

BEAM SPACING TABLE				
SPAN	"A"	"B"	"C"	"D"
DIM. "A"	1580	1600	1600	1617
DIM. "B"	2082	2108	2108	2130
DIM. "C"	1907	1930	1930	1950
DIM. "D"	1693	Varies	Varies	1962
DIM. "E"	1907	Varies	Varies	1435

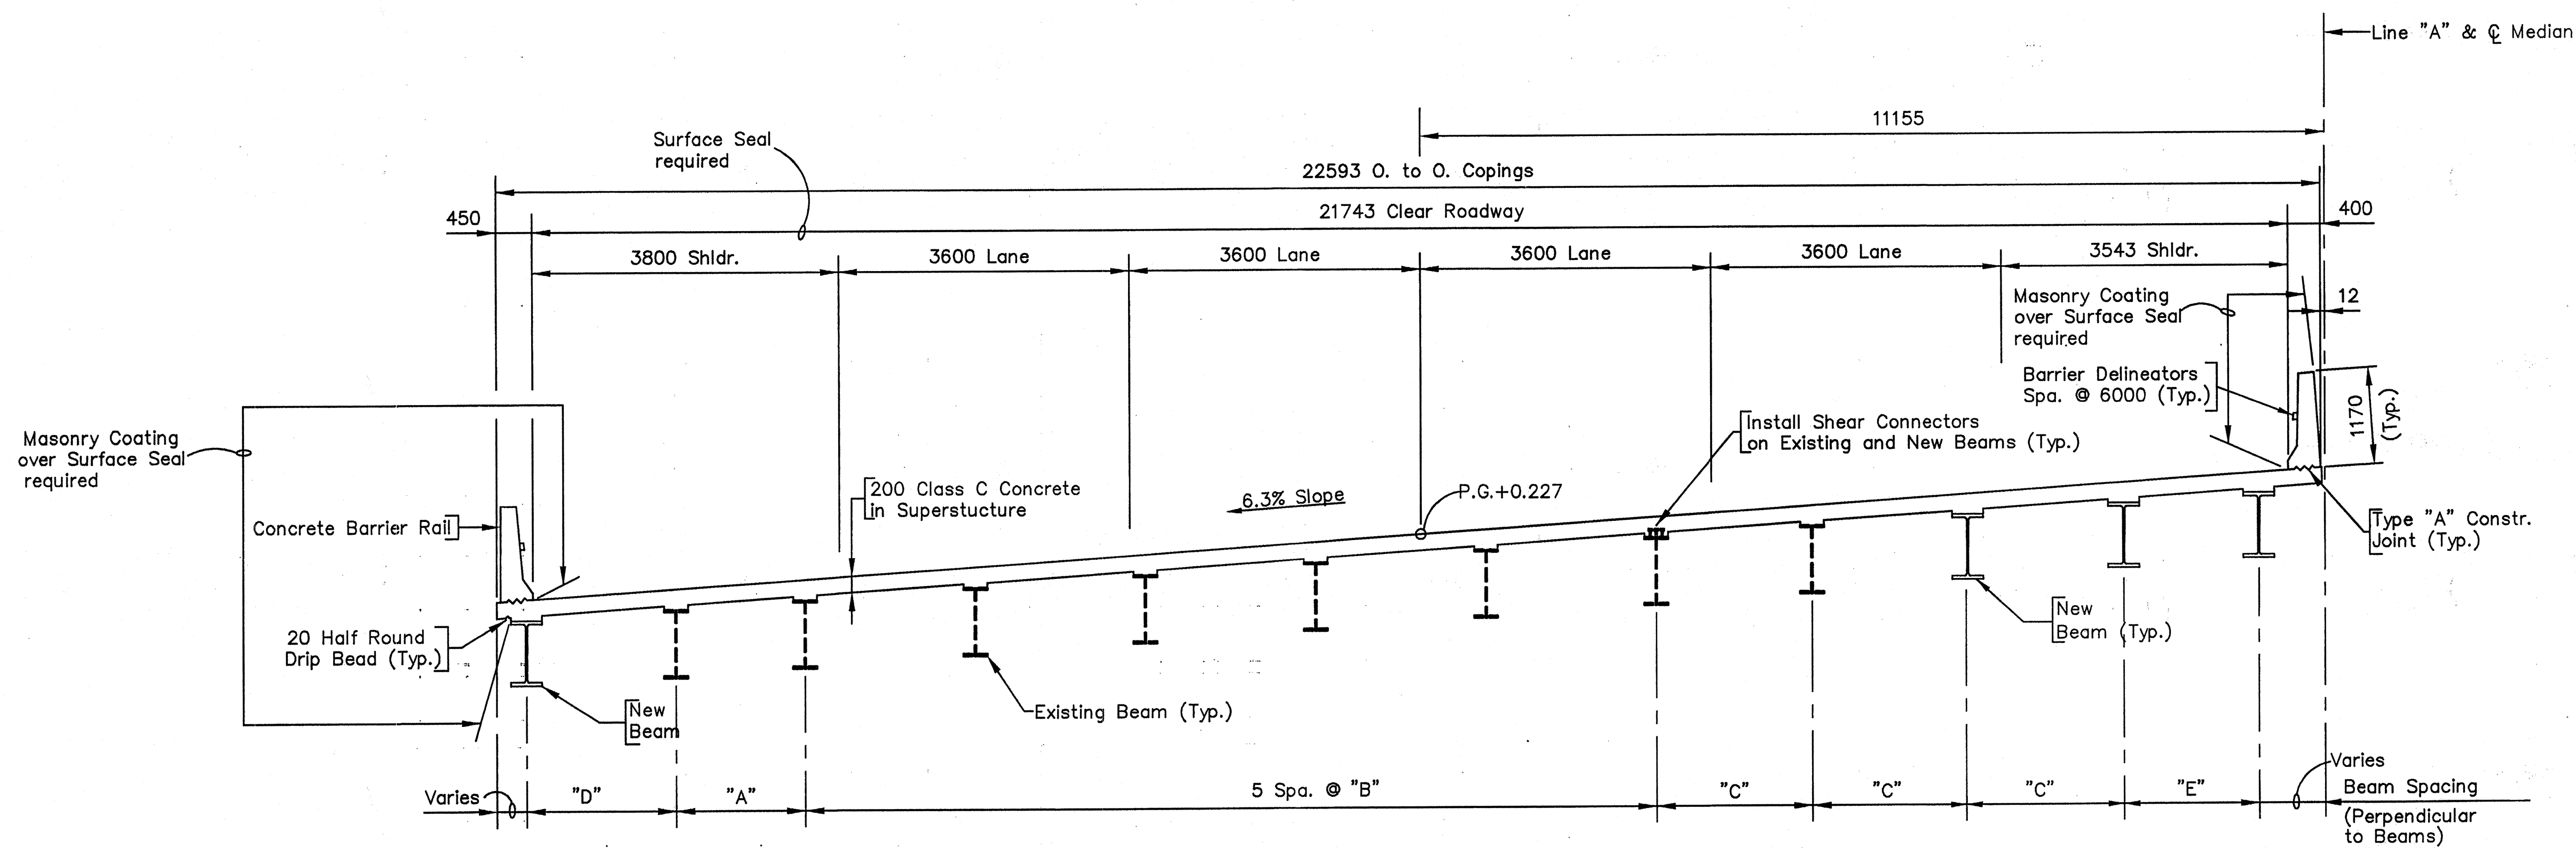

TYPICAL RECONSTRUCTION SECTION - NORTHBOUND

Note: All dimensions are in millimeters, unless noted.

REFERENCES : None
 USER : JRC
 USER PATH : R:\BRIDGES\996510\DETAILS\119-2313\119-2313.dwg
 FILE NAME : 28A
 LASER DISK : 14-JAN-00, 09:49:09 / JRC
 MRO INT



JANSSEN & SPAANS ENGINEERING
 CONSULTING ENGINEERS
 2825 EAST 58TH STREET
 INDIANAPOLIS, INDIANA 46220
 BUS. (317) 254-9686
 FAX (317) 259-8262



9450 WESTFIELD BLVD., SUITE 300
 INDIANAPOLIS, IN. 46240
 317 713-4615
 FAX 317 713-4616



RECOMMENDED FOR APPROVAL
 DESIGN ENGINEER
 DATE 9-28-01


DESIGNED: M. EICHENAUER
 DRAWN: L. OSBORNE
 CHECKED: S. WEINTRAUT
 CHECKED: D. MILLER

INDIANA DEPARTMENT
 OF TRANSPORTATION

TYPICAL SECTIONS
 NORTHBOUND STRUCTURE


SCALE
 1:50
 BRIDGE FILE
 165-119-2313C
 DESIGNATION
 9612790

SURVEY BOOK
 SHEETS
 4 of 51
 CONTRACT
 R-24327
 PROJECT
 IM-65-3 (281) 118

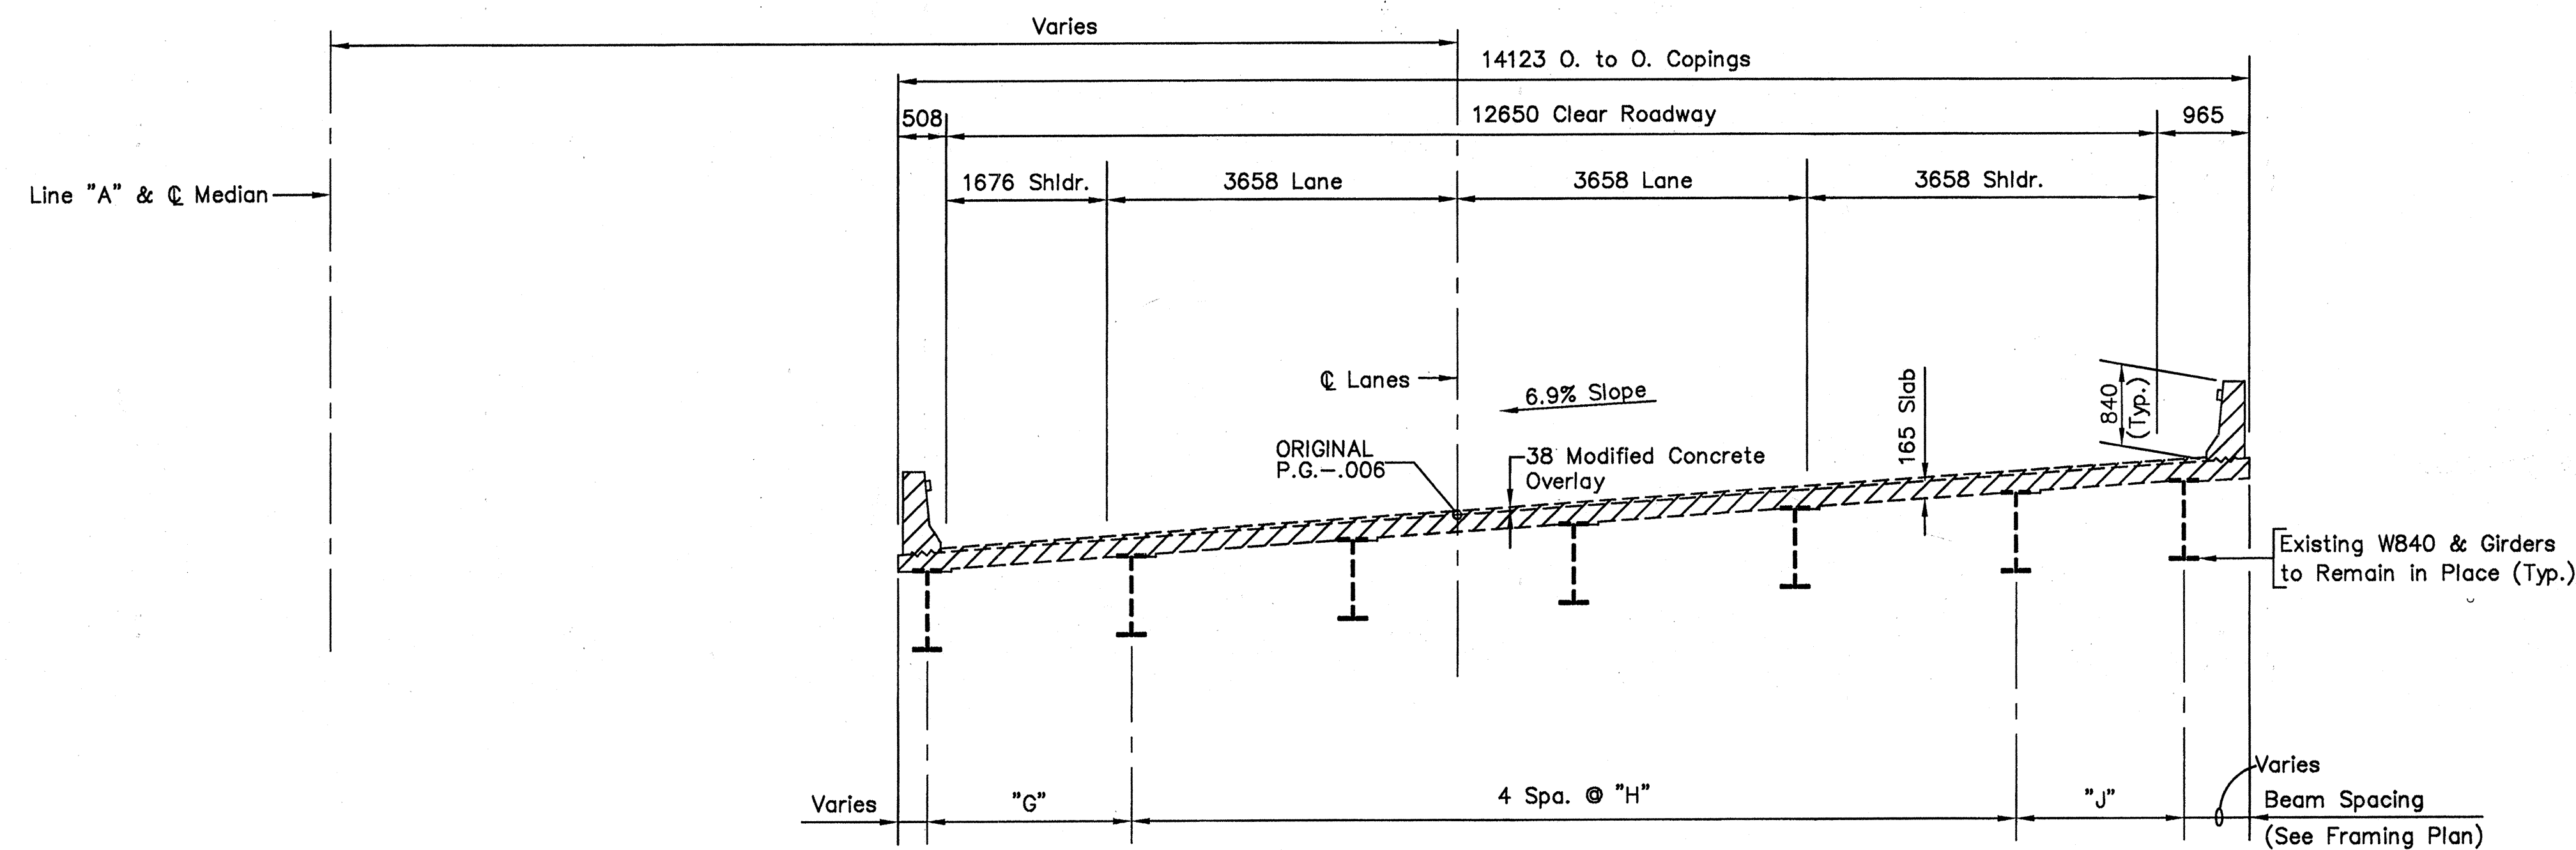

TYPICAL REMOVAL SECTION - SOUTHBOUND

BEAM SPACING TABLE				
SPAN	"A"	"B"	"C"	"D"
DIM. "F"	1608	Varies	Varies	1098
DIM. "G"	2110	2134	2134	2153
DIM. "H"	2286	2311	2311	2332
DIM. "J"	1733	1753	1753	1768
DIM. "K"	1394	1410	1410	1423

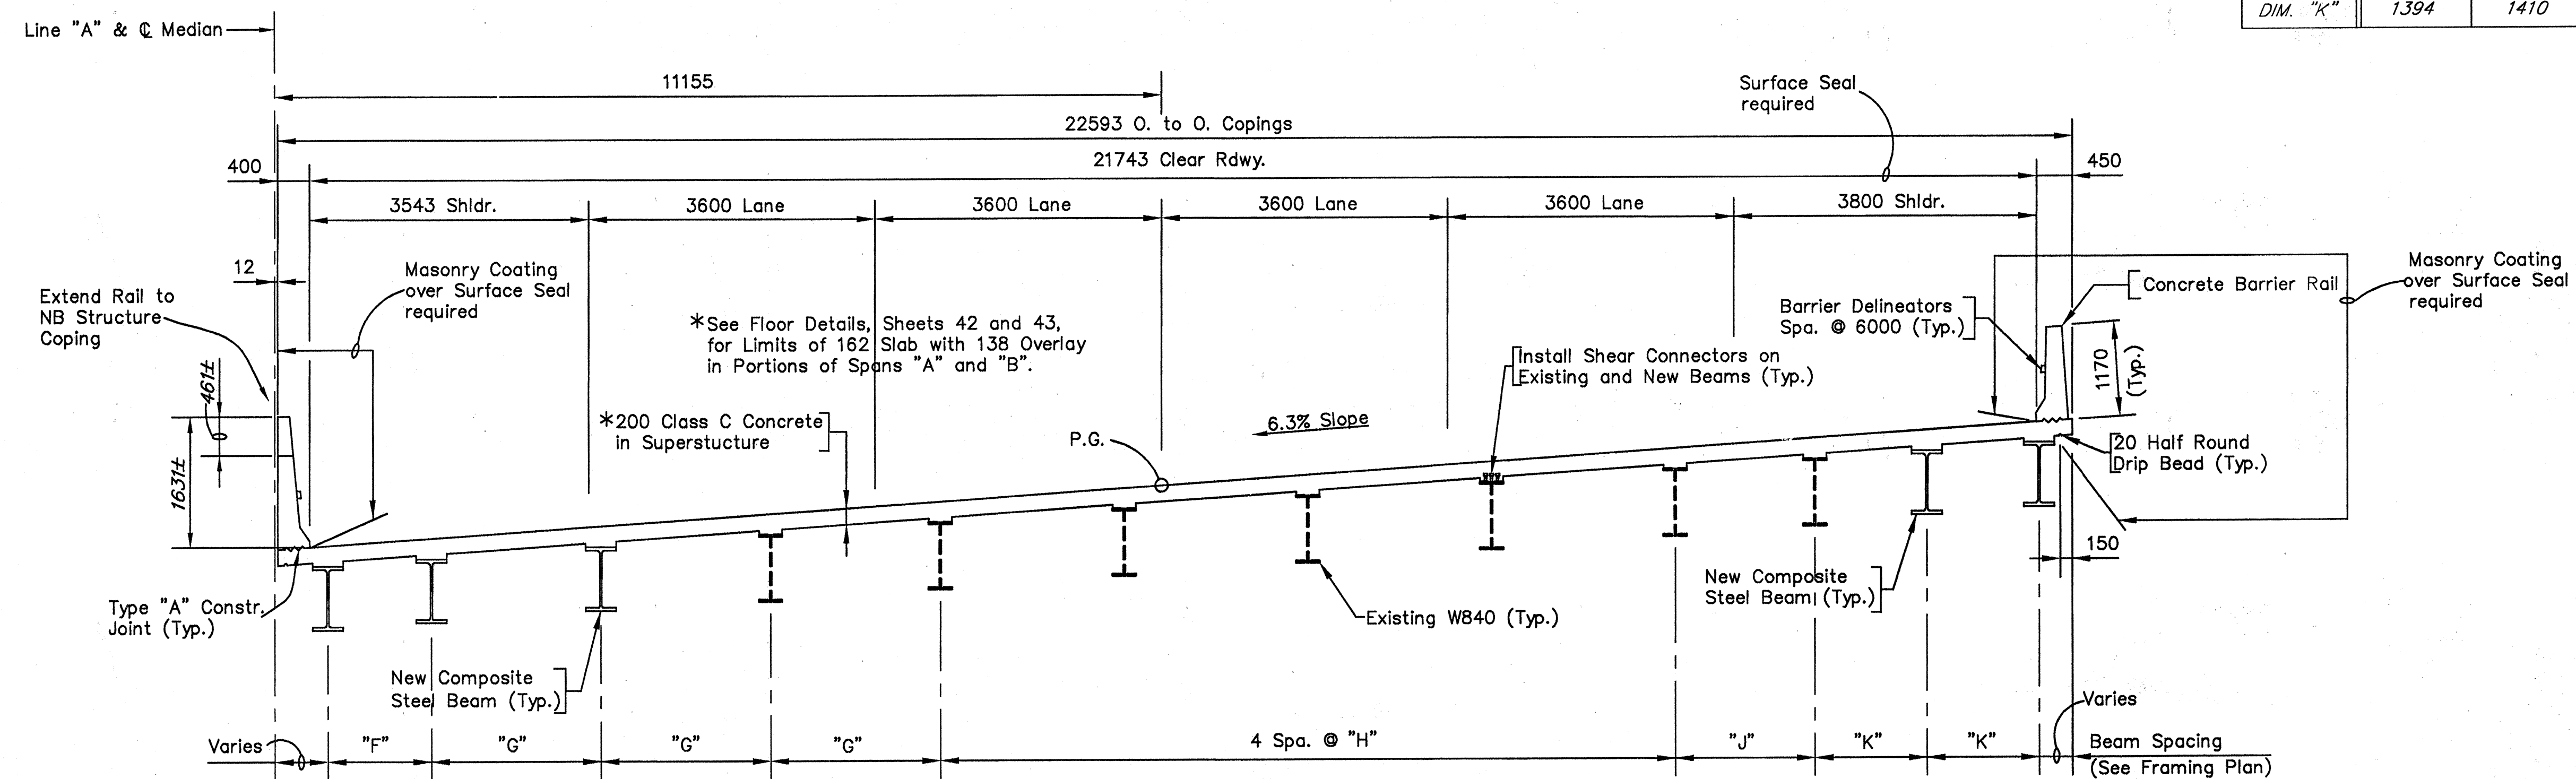

TYPICAL RECONSTRUCTION SECTION - SOUTHBOUND

Note: All dimensions are in millimeters, unless noted.

REFERENCES : None
 USER SETTING : USER 41 ALL
 DIRECTORY PATH : C:\BRIDGES\986510\DETAILS\119-2313\
 DRAWING : 28A
 LASER DISK : 14-JAN-00, 08:41:46 / JRC

JSE
 JANSSEN & SPANS ENGINEERING
 CONSULTING ENGINEERS
 2825 EAST 56TH STREET
 INDIANAPOLIS, IN 46240
 BUS (317) 254-9688
 FAX (317) 259-8262

B&S
 Butler Fairman Seufert
 CONSULTING ENGINEERS
 8450 WESTFIELD BLVD., SUITE 300
 INDIANAPOLIS, IN 46240
 317 713-4615
 FAX 317 713-4616

REGISTERED
 No. 16222
 STATE OF INDIANA
 PROFESSIONAL ENGINEER

RECOMMENDED
 FOR APPROVAL *Stephen F. Weintraut* 9-28-01
 DESIGN ENGINEER DATE
 DESIGNED: M. EICHENAUER DRAWN: L. OSBORNE
 CHECKED: S. WEINTRAUT CHECKED: D. MILLER

INDIANA DEPARTMENT
 OF TRANSPORTATION
 TYPICAL SECTIONS
 SOUTHBOUND STRUCTURE

SCALE 1:50 UNLESS NOTED	BRIDGE FILE 165-119-2313JC DESIGNATION 9612790
SURVEY BOOK	SHEETS 5 of 51
CONTRACT R-24327	PROJECT IM-65-3 (281) 118

DESIGN DATA

ALLOWABLE DESIGN STRESSES:

Class "C" Concrete	$F'_c = 27 \text{ MPa}$
Class "A" Concrete	$F'_c = 24 \text{ MPa}$
Class "B" Concrete	$F'_c = 21 \text{ MPa}$
Reinforcing Steel	$F_y = 420 \text{ MPa}$


LIVE LOAD:

HS20-44 loading with distribution in accordance with 1996 A.A.S.H.T.O. Specifications and subsequent interim Specifications. Load Factor = 2.17

Checked for special loading of 10885 kg. axles spaced at 1220 mm centers.

DEAD LOAD:


Actual plus 1.7 kN per square meter (composite) for future wearing surface and 0.7 kN per square meter (non composite) for permanent metal deck forms. Slab designed with a 40 mm wearing surface. Load Factor = 1.30

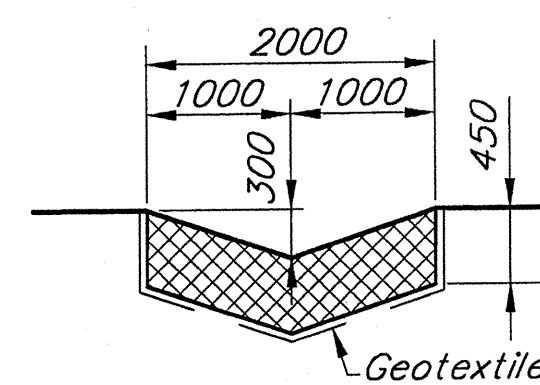

RIPRAP DRAINAGE TURNOUT DETAIL

Not to Scale

Note:
See Standards for
Toewall required at
bottom of Slopewall.

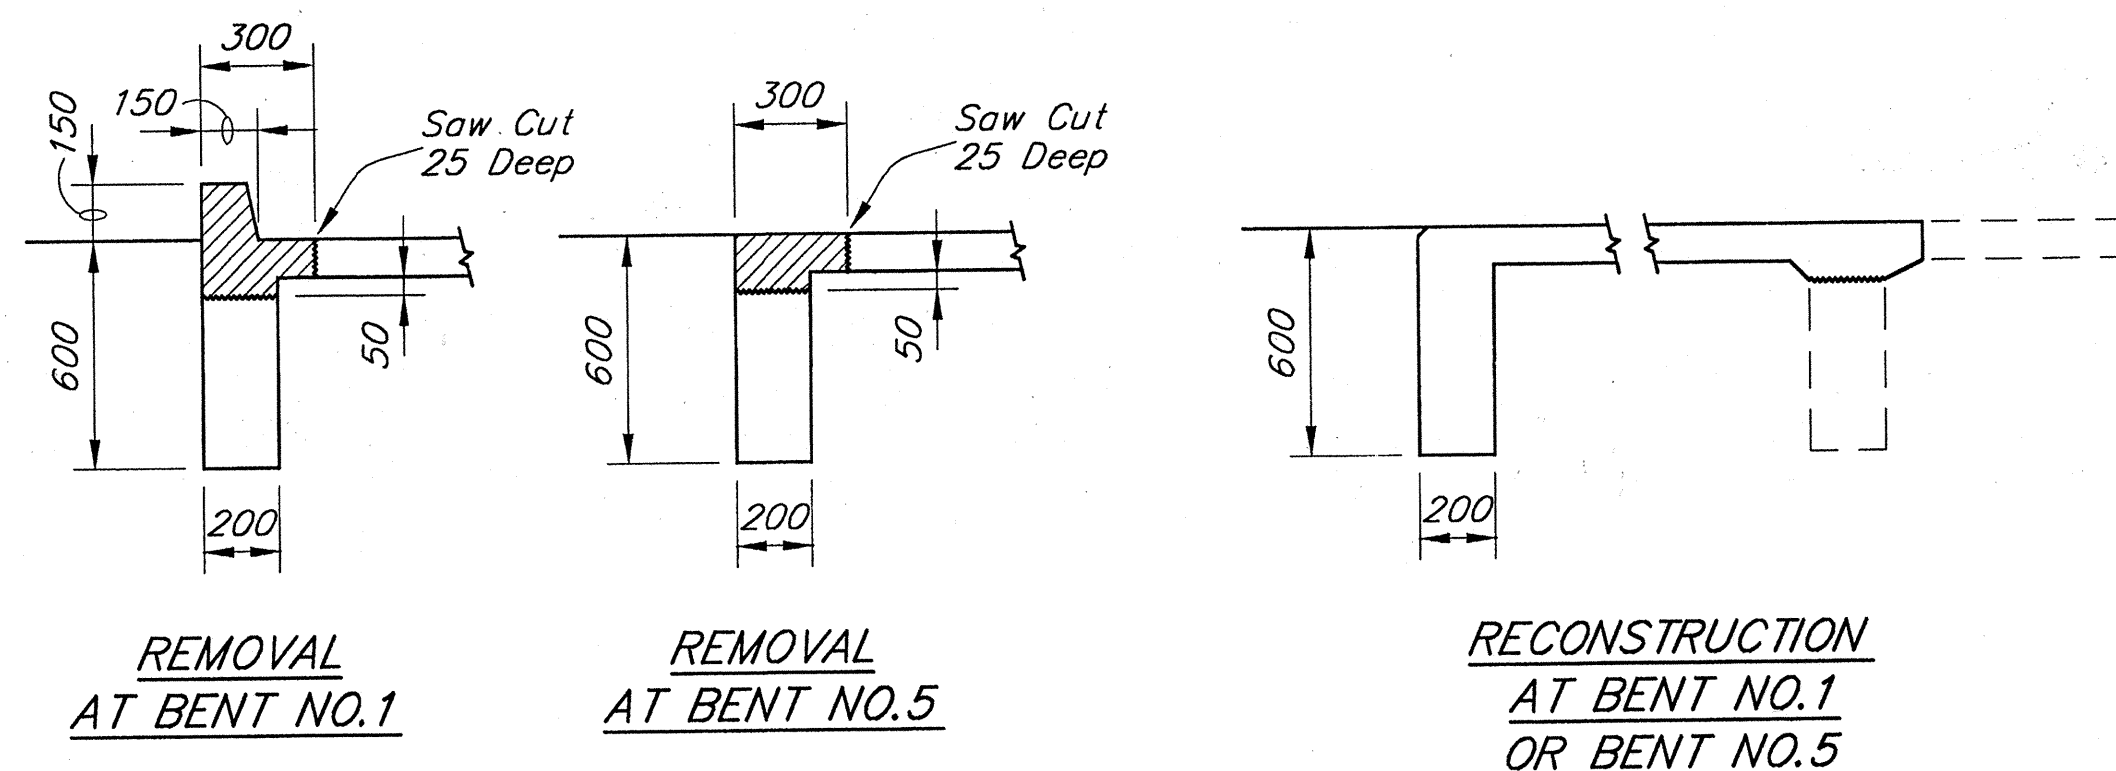

CONCRETE SLOPEWALL WIDENING DETAILS

Scale=1:20

GENERAL NOTES

Plans for the existing structures are on file in the Central Office and are available upon request.

Where new work is to be fitted to old work, the Contractor shall check all dimensions and conditions in the field and report any errors or discrepancies to the Engineer.

Portions of Present Structures shall be removed.

Footings shall be lower than shown if found necessary. See Article 206.11 of the Specifications.

Tolerance in position of pile head maximum 50 mm horizontally.

Determine pile lengths by Article 701 of the Specifications.

Steel encased concrete piles shall be driven to the Ultimate Bearing noted.

Reinforcing steel covering shall be 65 mm in top and 25 mm in bottom of floor slabs and 50 mm in all other areas unless noted.

Concrete shall be Class C in upper portions of integral end bents, floor slab and barrier railings.

Concrete shall be Class A in all portions of the project not noted above.

Continuous concrete pours shall be made between construction joints shown.

Chamfer exposed corners of concrete 25 mm unless noted.

Construct concrete approach slabs as shown.

Construct concrete slopewall as shown.

Place revetment riprap over geotextile as shown.

Surface seal shall be required on various areas of the structures as shown.

Masonry coating shall be required on various areas of the structures as shown. Masonry coating shall conform to Federal Color Standard 595a, Color No. 27778 (Antique Ivory). See the Special Provisions.

As an alternate, permanent metal deck forms may be used.

New steel diaphragms may be used in lieu of re-using existing diaphragms wherever reversing or retro-fitting is required.

All Dimensions in Millimeters (mm) and
all Stations and Elevations in Meters (m)
unless otherwise noted

JSE
JANSSEN & SPAANS ENGINEERING
CONSULTING ENGINEERS
2825 EAST 56TH STREET
INDIANAPOLIS, INDIANA 46220
BUS (317) 254-3686
FAX (317) 259-8262

B&S
Butler Fairman Seufert
CONSULTING ENGINEERS
8450 WESTFIELD BLVD., SUITE 300
INDIANAPOLIS, IN 46240
317 713-4615
FAX 317 713-4616
509 WEST 84TH DRIVE, SUITE C
MERRILLVILLE, IN 46410
219 769-2333
FAX 219 769-2377



REGISTERED
No. 16222
STATE OF
INDIANA
PROFESSIONAL ENGINEER

RECOMMENDED
FOR APPROVAL: *Stephen F. Weintraut* 9-28-01
DESIGN ENGINEER DATE
DESIGNED: M. EICHENAUER DRAWN: L. OSBORNE
CHECKED: S. WEINTRAUT CHECKED: D. MILLER


INDIANA
DEPARTMENT OF TRANSPORTATION
GENERAL NOTES
AND DESIGN DATA

HORIZONTAL SCALE	FILE
AS NOTED	165-119-2313C & JC
VERTICAL SCALE	DESIGNATION
AS NOTED	9612790
SURVEY BOOK	SHEET
	6 OF 51
CONTRACT	PROJECT
R-24327	IM-65-3(281)118

IPS NO. 3804.07

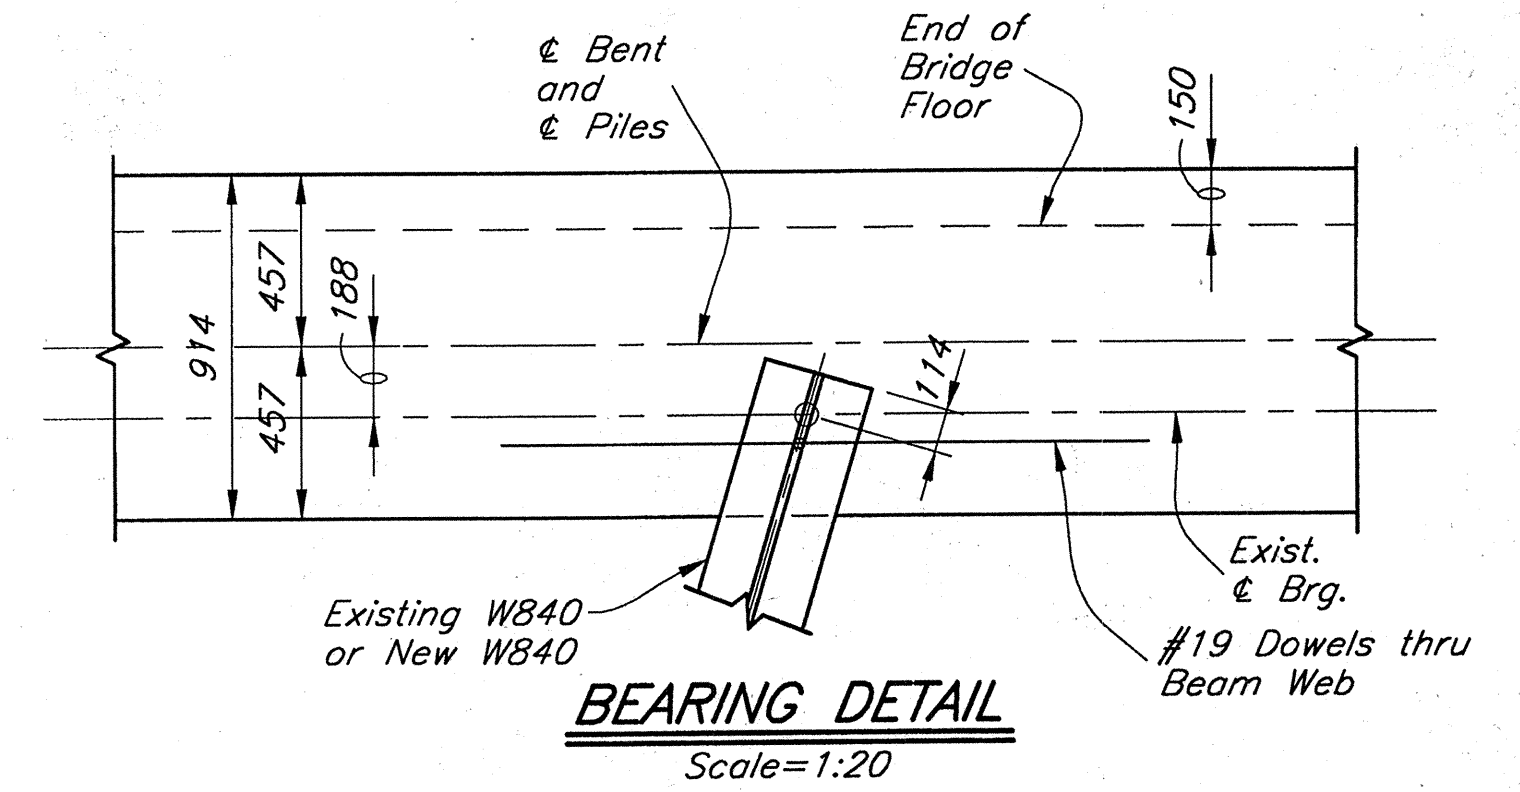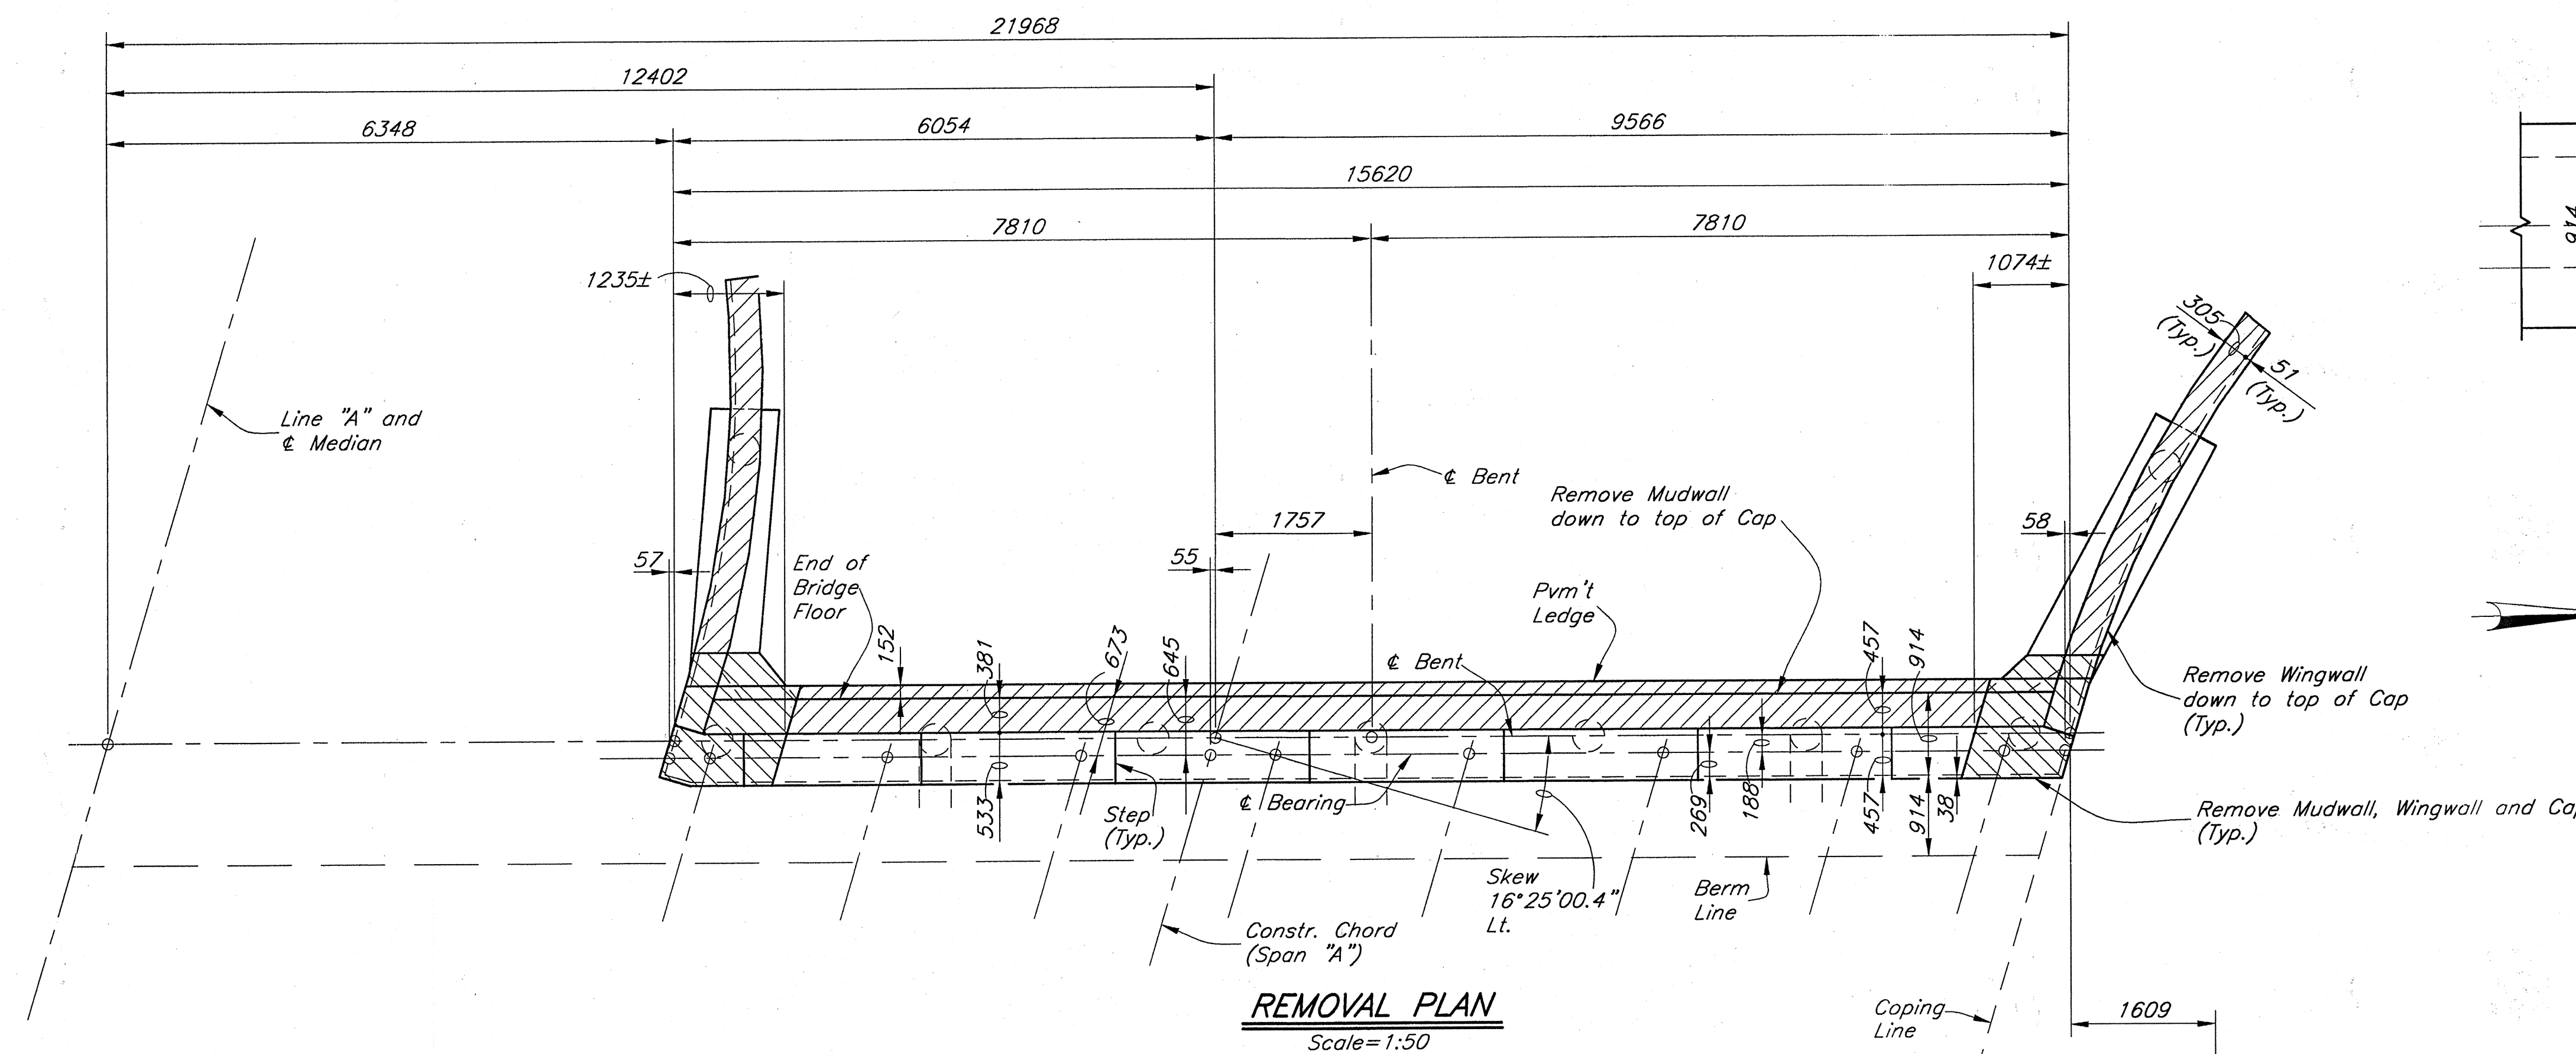

Note: Hatched Areas Indicate Portions to be Removed.

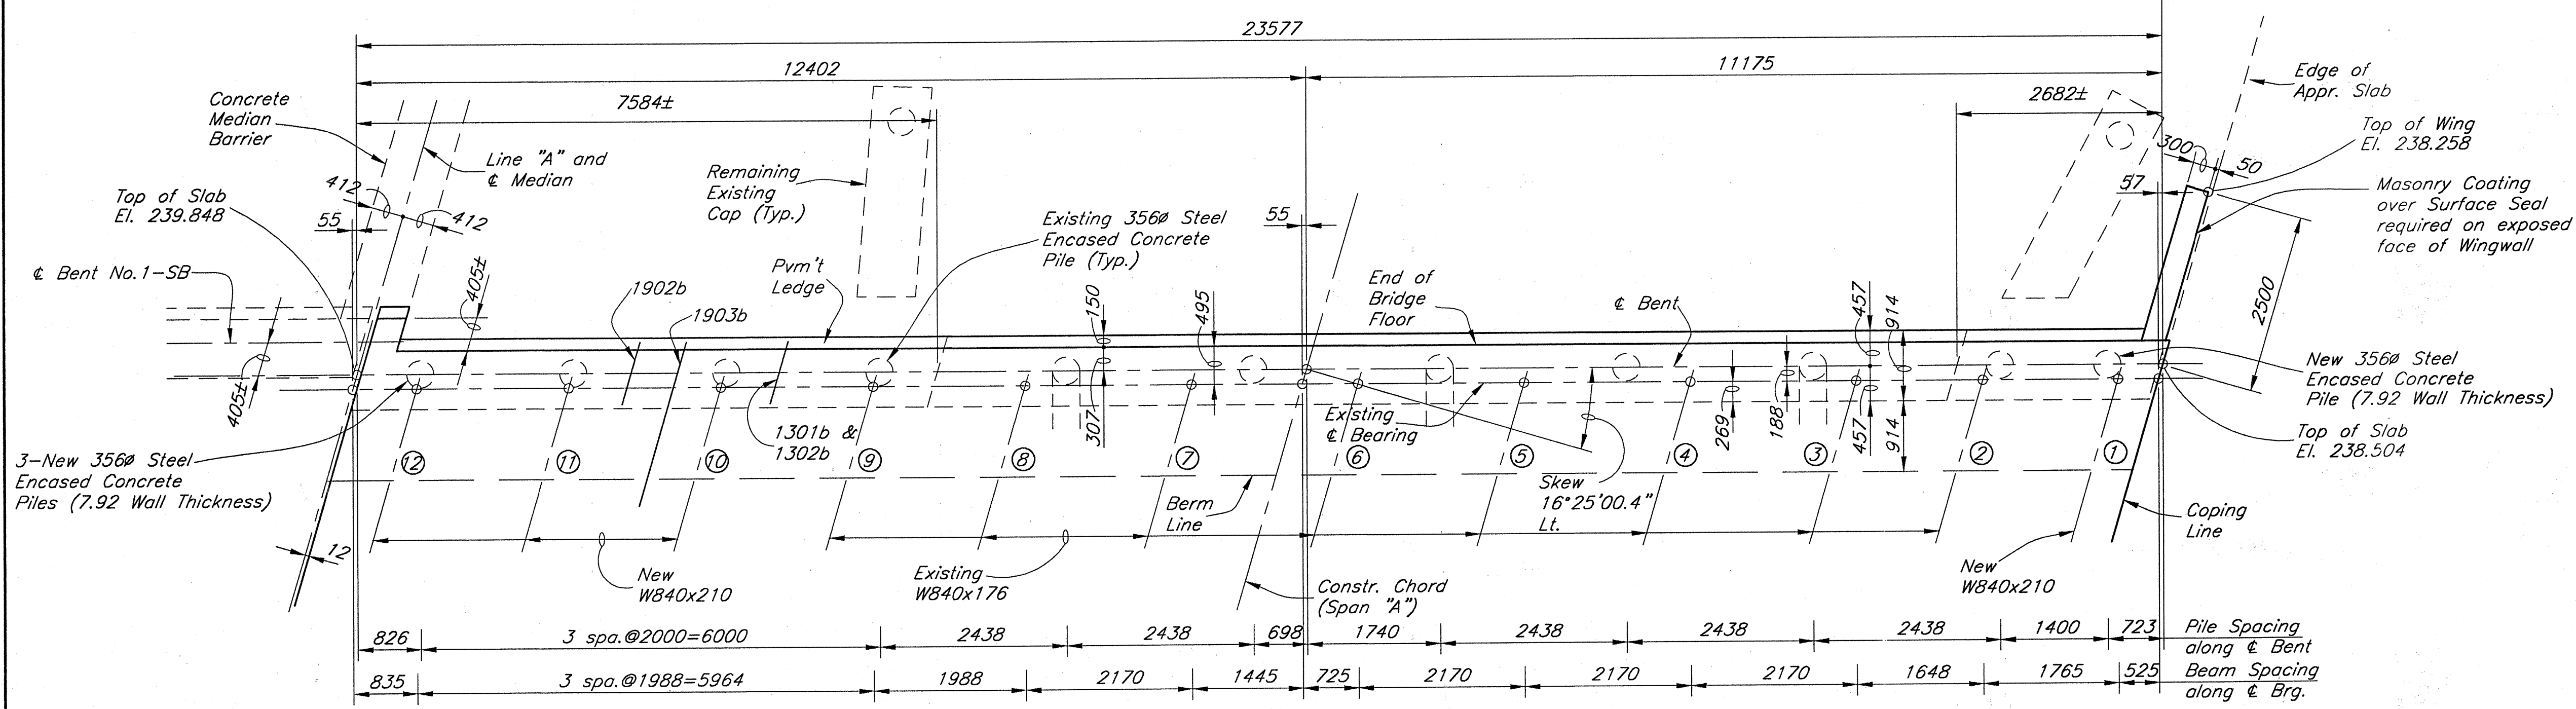

NOTES
See General Plan for Pile Loadings.
See Sheets 11 and 12 for Sections.

⊗ Elevations are along Existing & Bearing

⊗ BOTTOM OF BEAM ELEVATIONS

Beam No.	12	11	10	9	8	7	6	5	4	3	2	1
Elevation	238.723	238.610	238.496	238.391	238.278	238.154	238.032	237.908	237.785	237.663	237.568	237.457

All Dimensions in Millimeters (mm) and all Stations and Elevations in Meters (m) unless otherwise noted

JOE
JANSSEN & SPANS ENGINEERING
CONSULTING ENGINEERS
2825 EAST 56TH STREET
INDIANAPOLIS, INDIANA 46220
BUS. (317) 254-9086
FAX (317) 259-8262

B&S
Butler Fairman Seufert
CONSULTING ENGINEERS
8450 WESTFIELD BLVD., SUITE 300
INDIANAPOLIS, IN. 46240
317 713-4615
FAX 317 713-4616



MICHAEL MATEL
REGISTERED
No. 880186
STATE OF INDIANA
PROFESSIONAL ENGINEER

RECOMMENDED FOR APPROVAL
DESIGN ENGINEER
DATE 9-28-01
DESIGNED: J. SERA
DRAWN: C. CARTER
CHECKED: M. MATEL
CHECKED: M. MATEL

INDIANA
DEPARTMENT OF TRANSPORTATION
BENT NO.1 DETAILS
NORTHBOUND STRUCTURE

HORIZONTAL SCALE	FILE
AS NOTED	165-119-2313C
VERTICAL SCALE	DESIGNATION
AS NOTED	9612790
SURVEY BOOK	SHEET
CONTRACT R-24327	7 OF 51
	PROJECT IM-65-3(281)118

BPS No. 3804.07

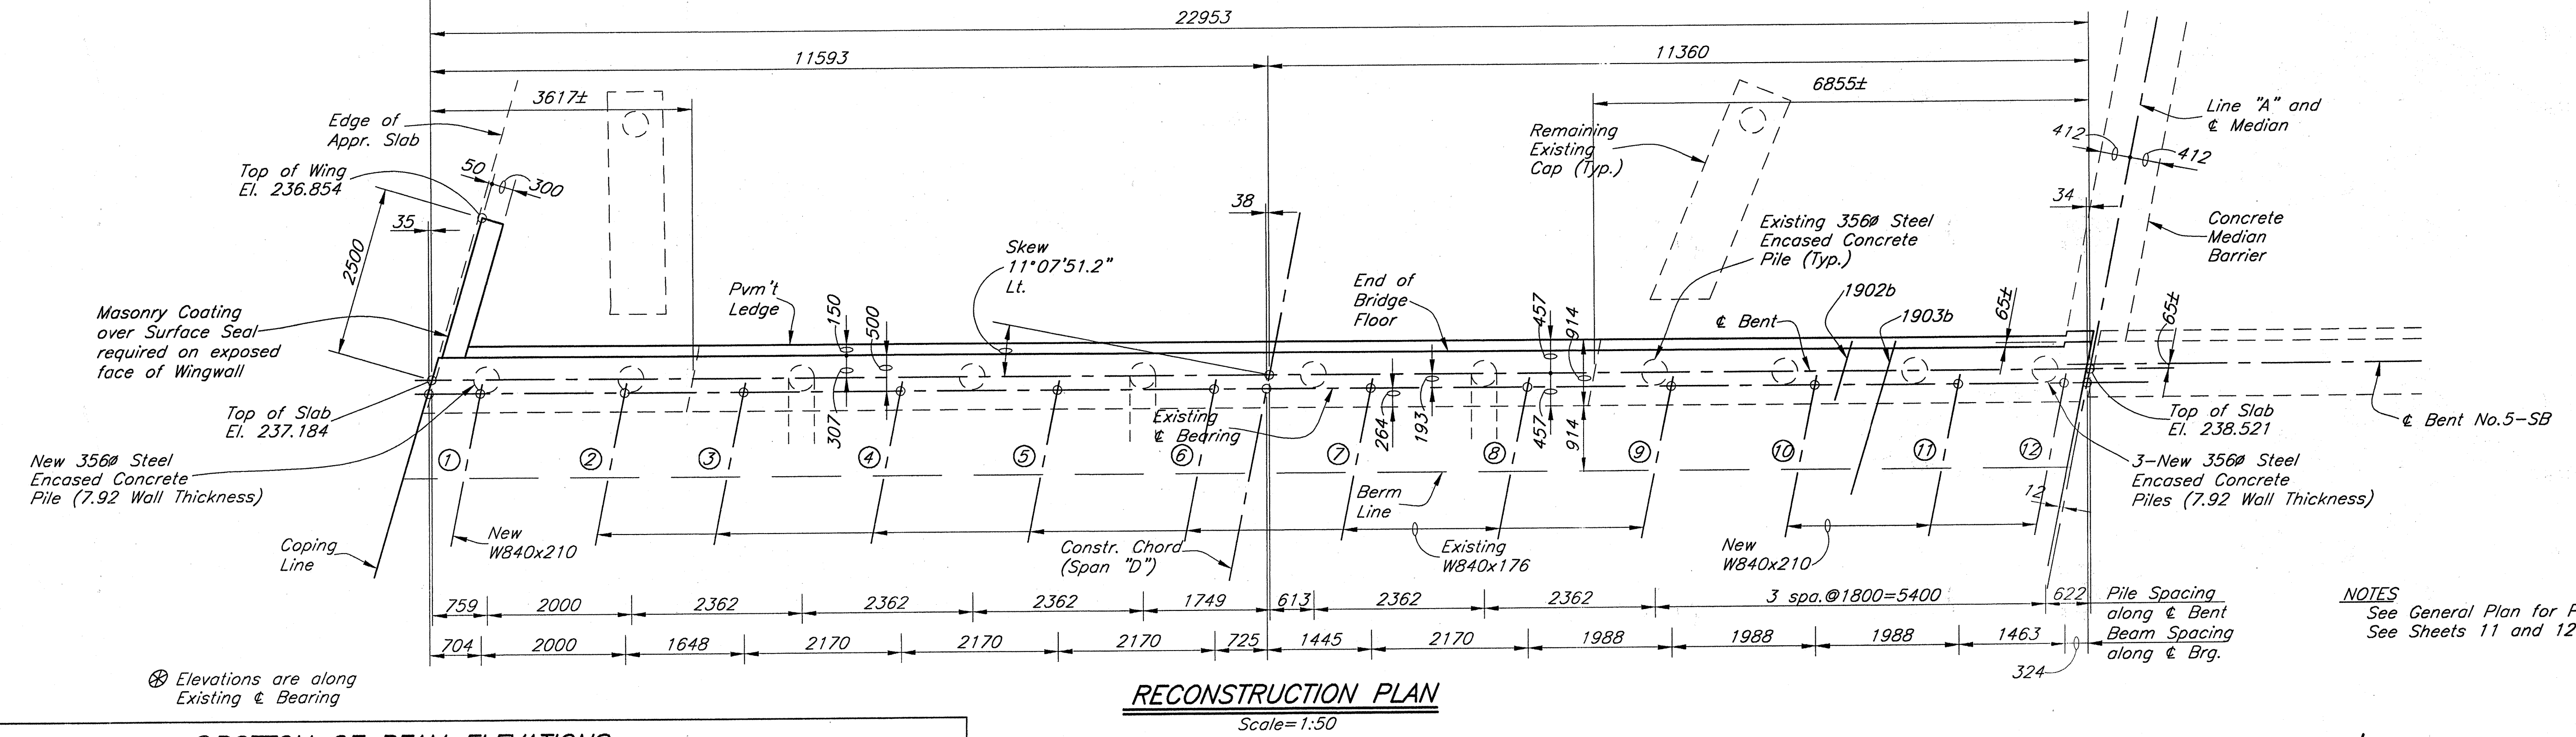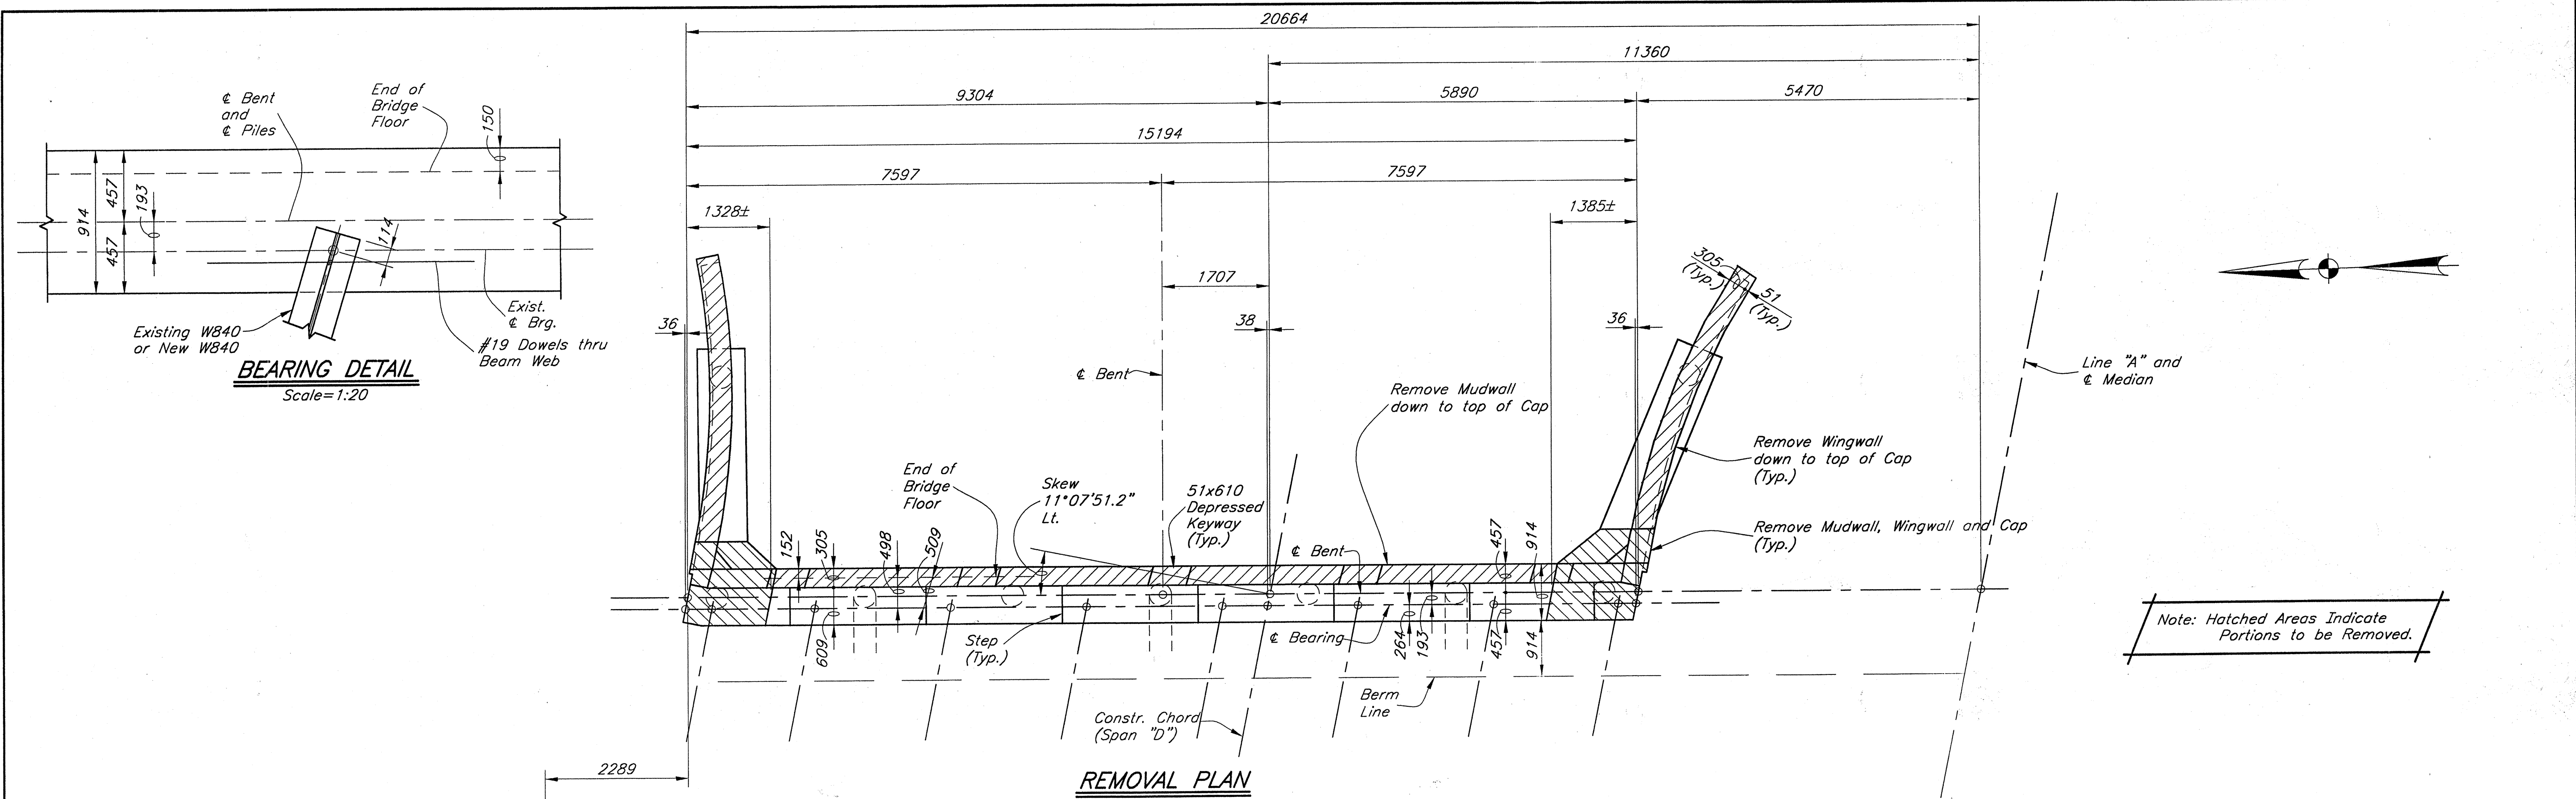

⊗ BOTTOM OF BEAM ELEVATIONS

Beam No.	①	②	③	④	⑤	⑥	⑦	⑧	⑨	⑩	⑪	⑫
Elevation	236.155	236.282	236.377	236.504	236.630	236.755	236.882	237.008	237.124	237.230	237.346	237.432

NOTES
See General Plan for Pile Loadings.
See Sheets 11 and 12 for Sections.

All Dimensions in Millimeters (mm) and
all Stations and Elevations in Meters (m)
unless otherwise noted

JSE
JANSSEN & SPANNS ENGINEERING
CONSULTING ENGINEERS
2825 EAST 56TH STREET
INDIANAPOLIS, INDIANA 46220
BUS (317) 254-0886
FAX (317) 259-8282

B&S
Butler Fairman Seufert
CONSULTING ENGINEERS
8450 WESTFIELD BLVD., SUITE 300
MERRILLVILLE, IN 46440
317 713-4615
FAX 317 713-4616


MICHAEL MATEL
REGISTERED
No. 860186
STATE OF INDIANA
PROFESSIONAL ENGINEER

RECOMMENDED FOR APPROVAL: *M. Matel* 9-28-01
DESIGN ENGINEER DATE
DESIGNED: J. SERA DRAWN: C. CARTER
CHECKED: M. MATEL CHECKED: M. MATEL




INDIANA
DEPARTMENT OF TRANSPORTATION
**BENT NO.5 DETAILS
NORTHBOUND STRUCTURE**

HORIZONTAL SCALE	FILE
AS NOTED	165-119-2313C
VERTICAL SCALE	DESIGNATION
AS NOTED	9612790
SURVEY BOOK	SHEET
	9 OF 51
CONTRACT	PROJECT
R-24327	IM-65-3(281)118



SPS No. 3804.07

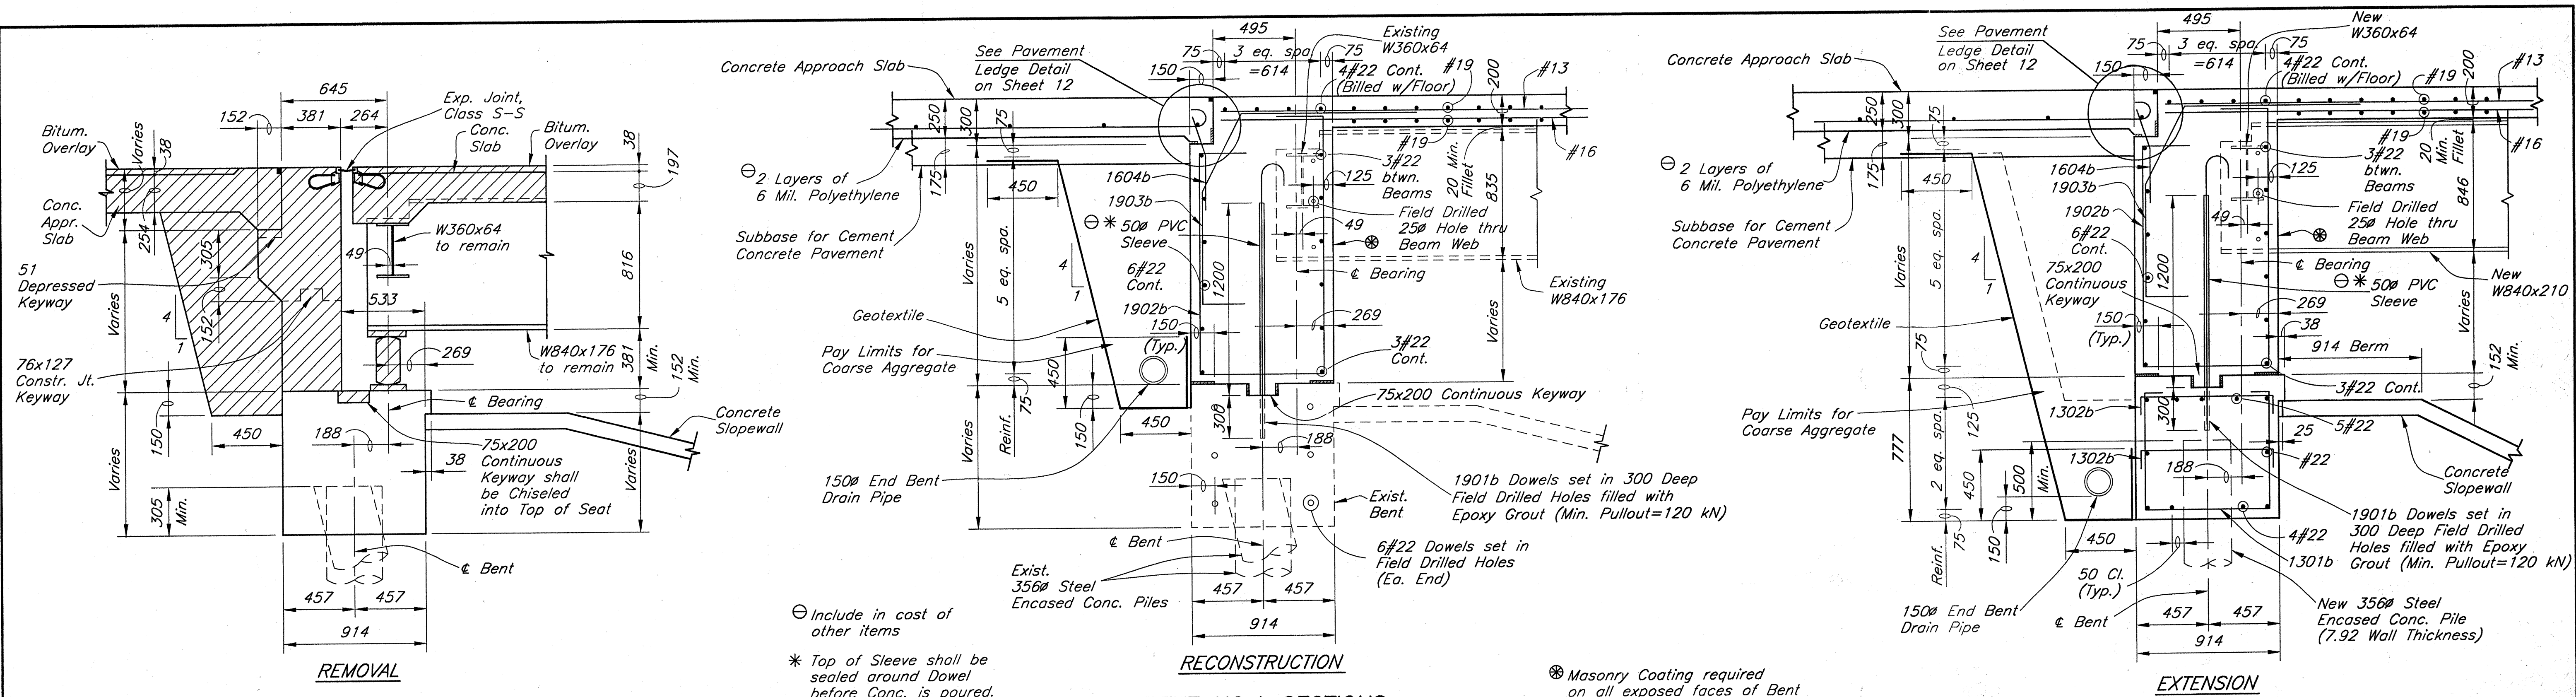

Note: Hatched Areas indicate Portions to be Removed.

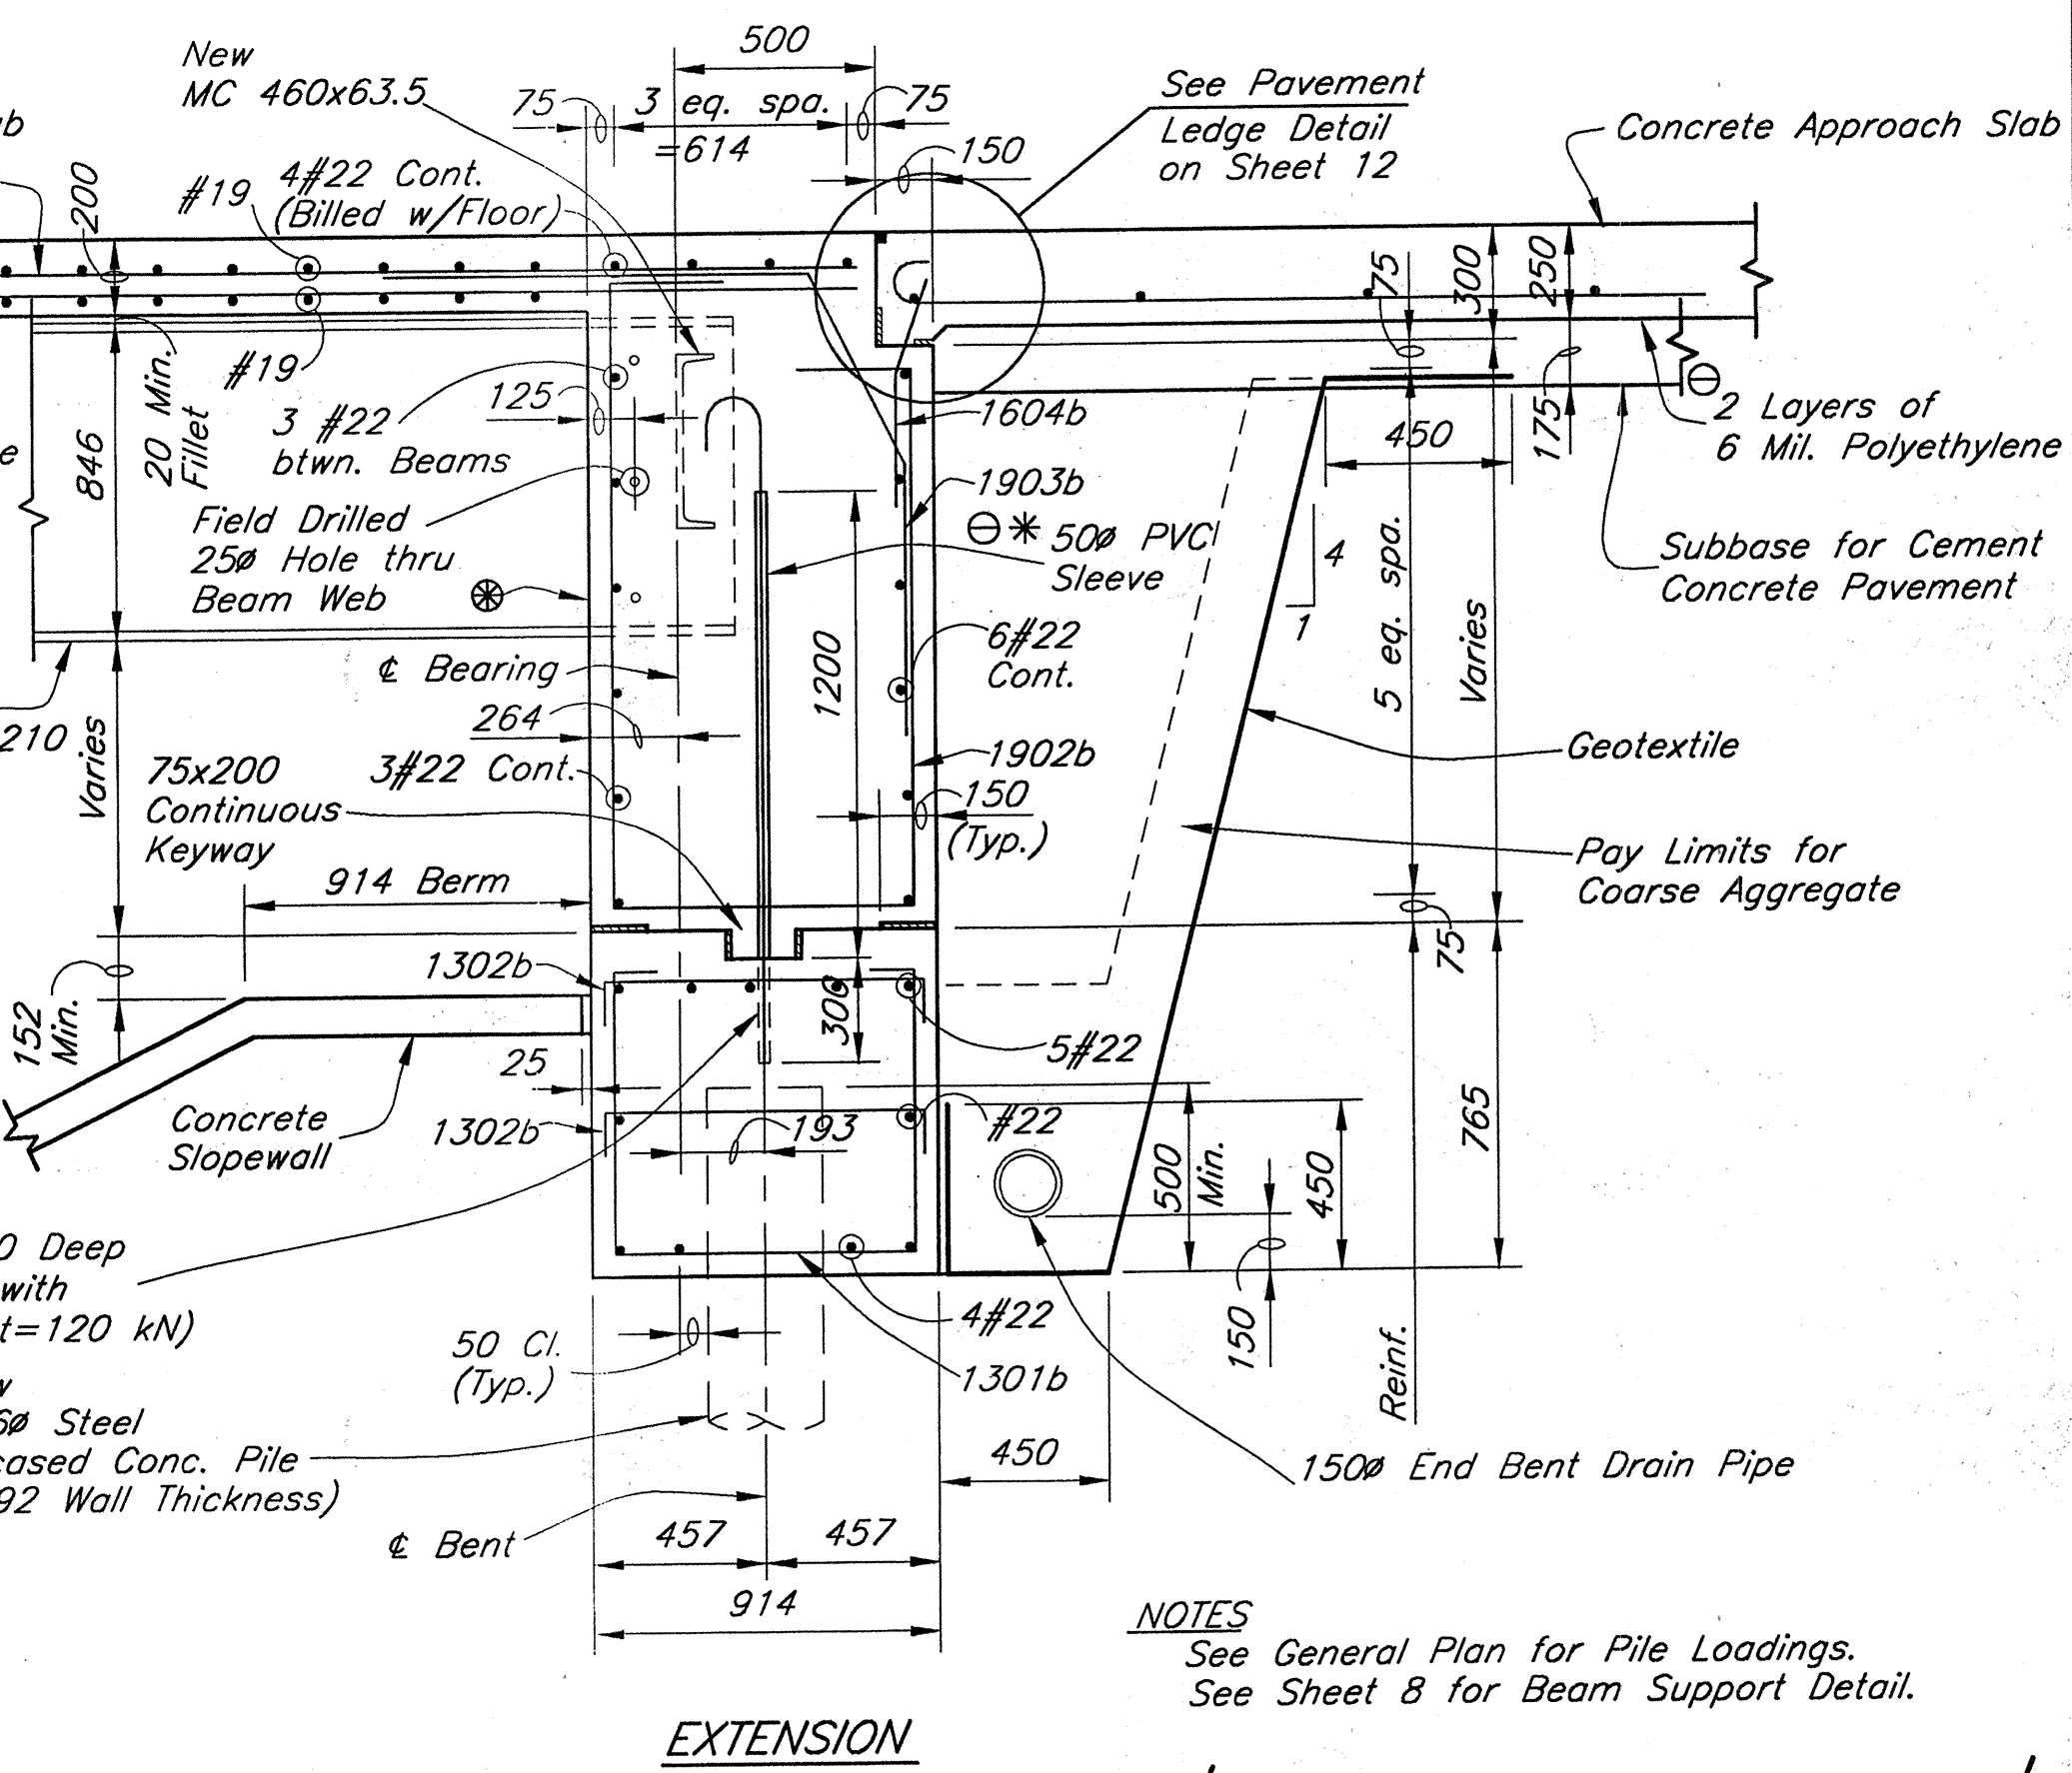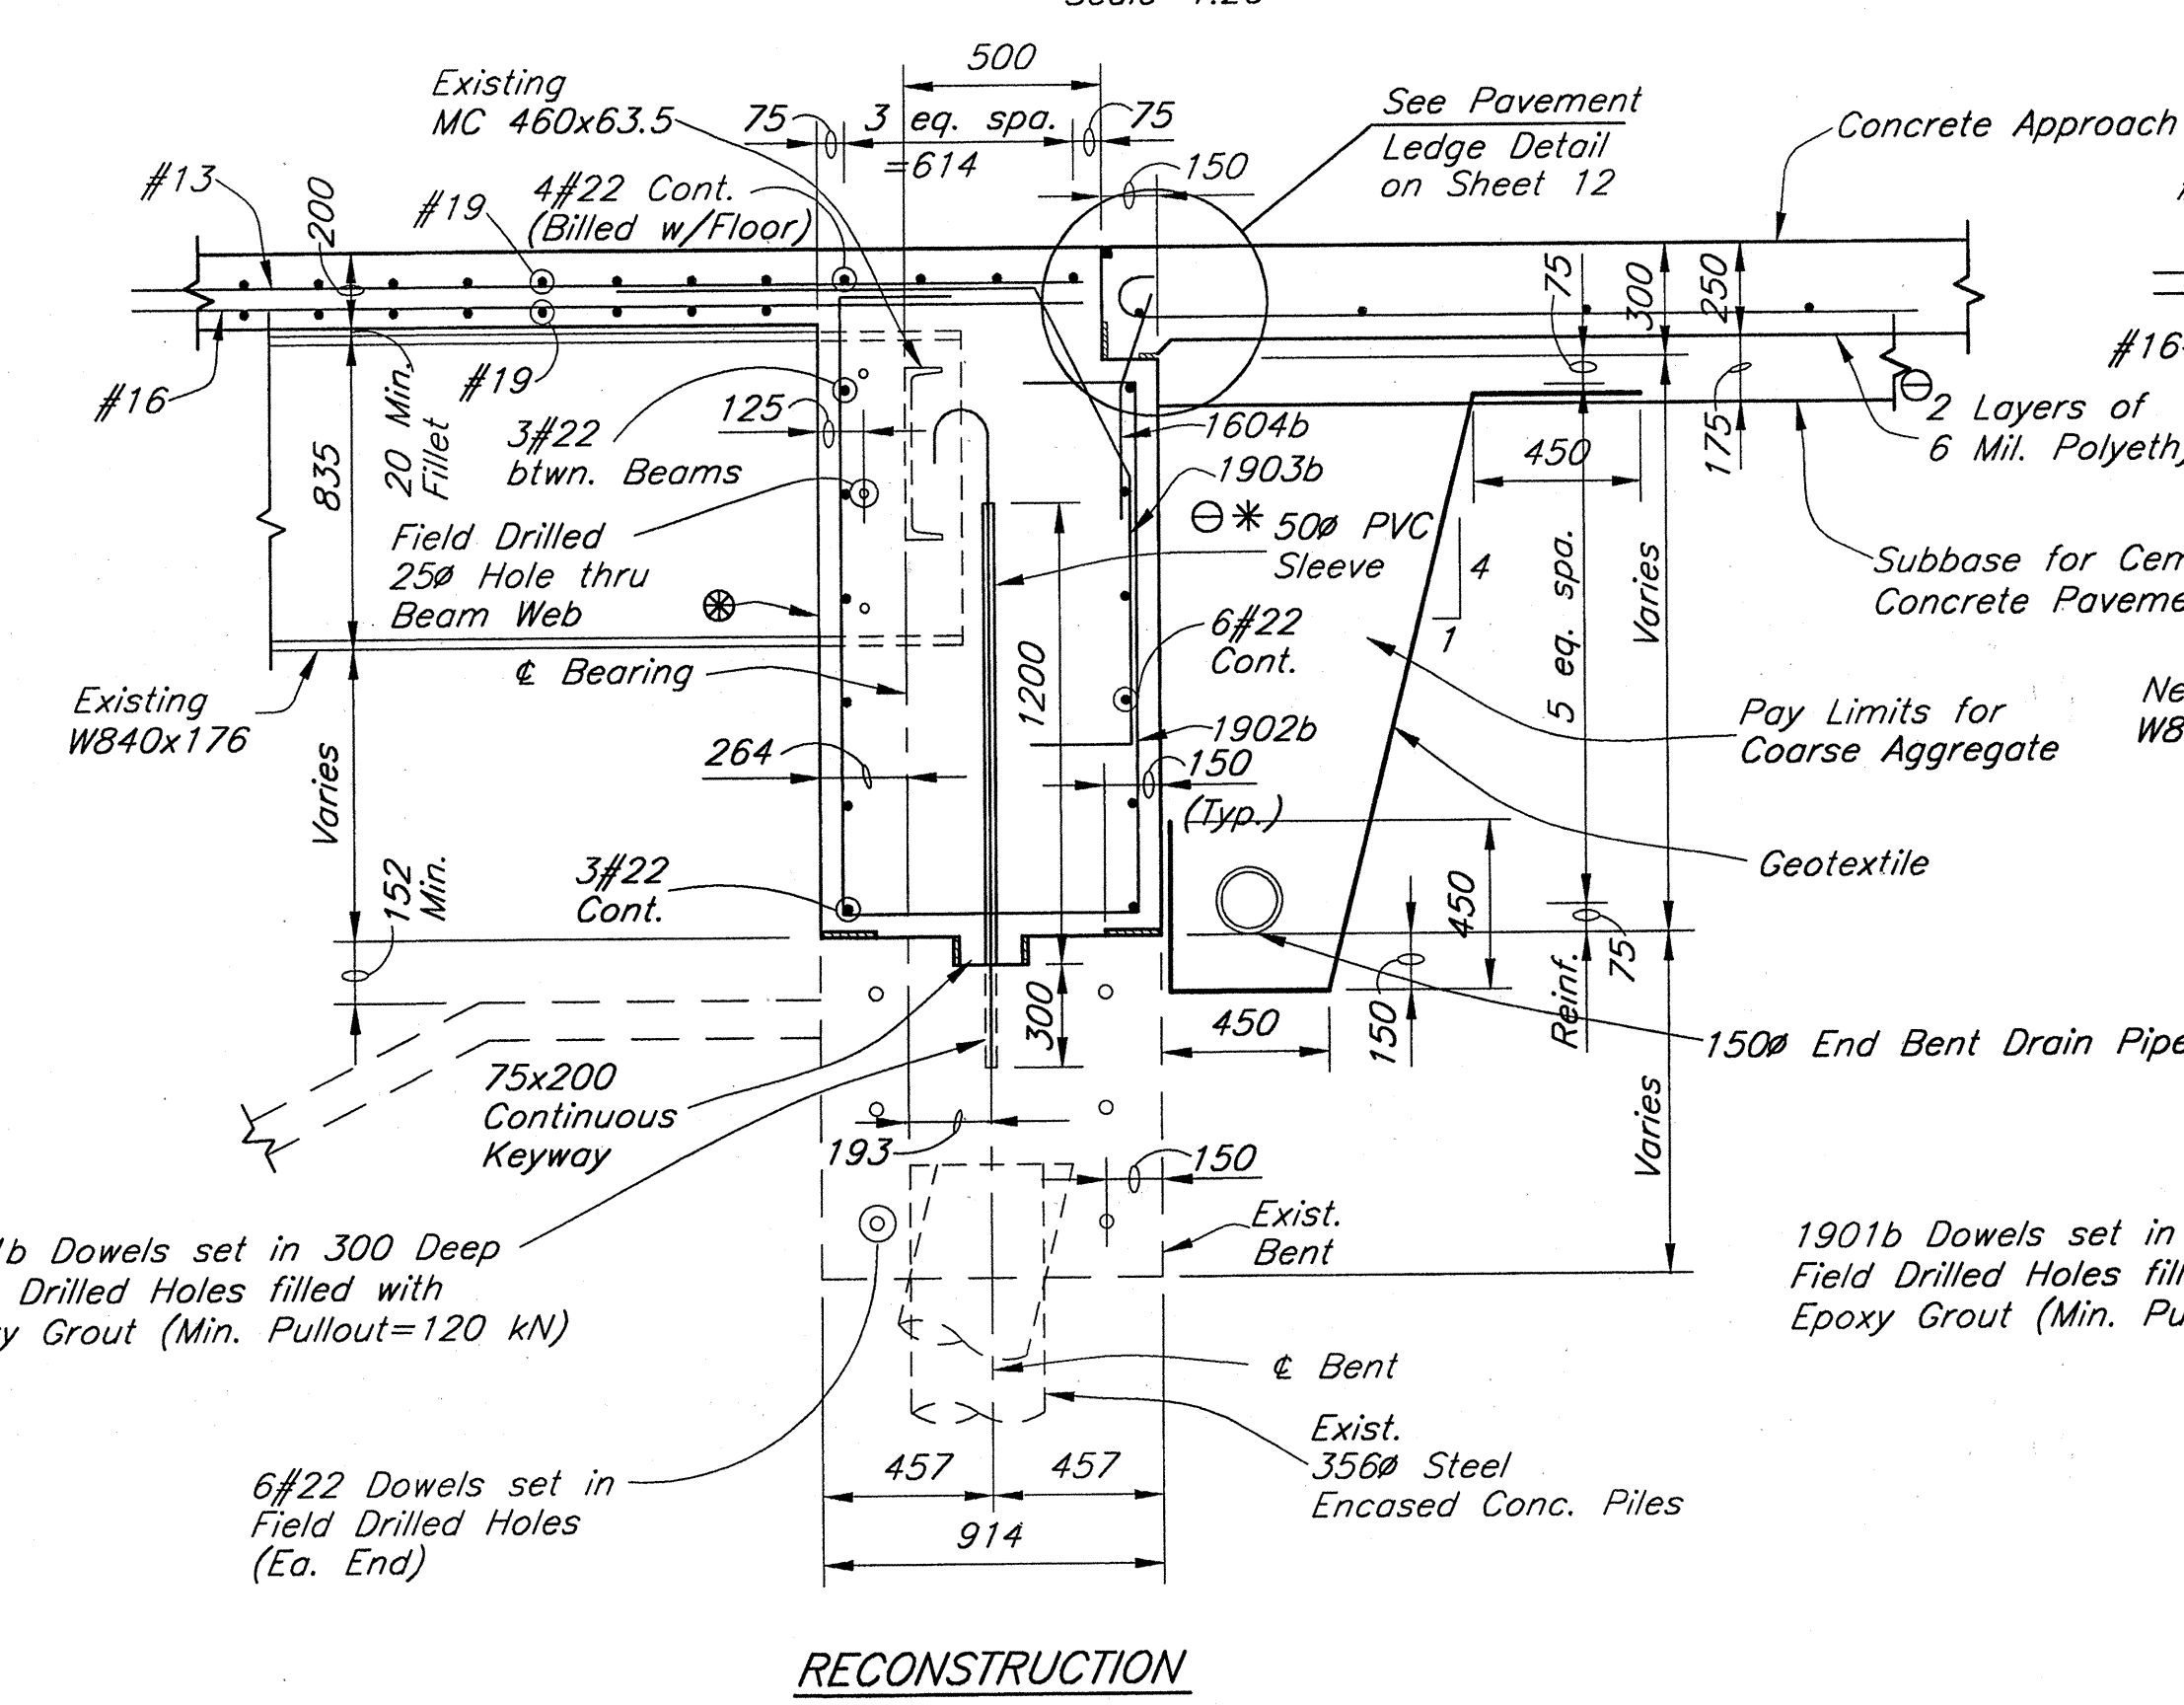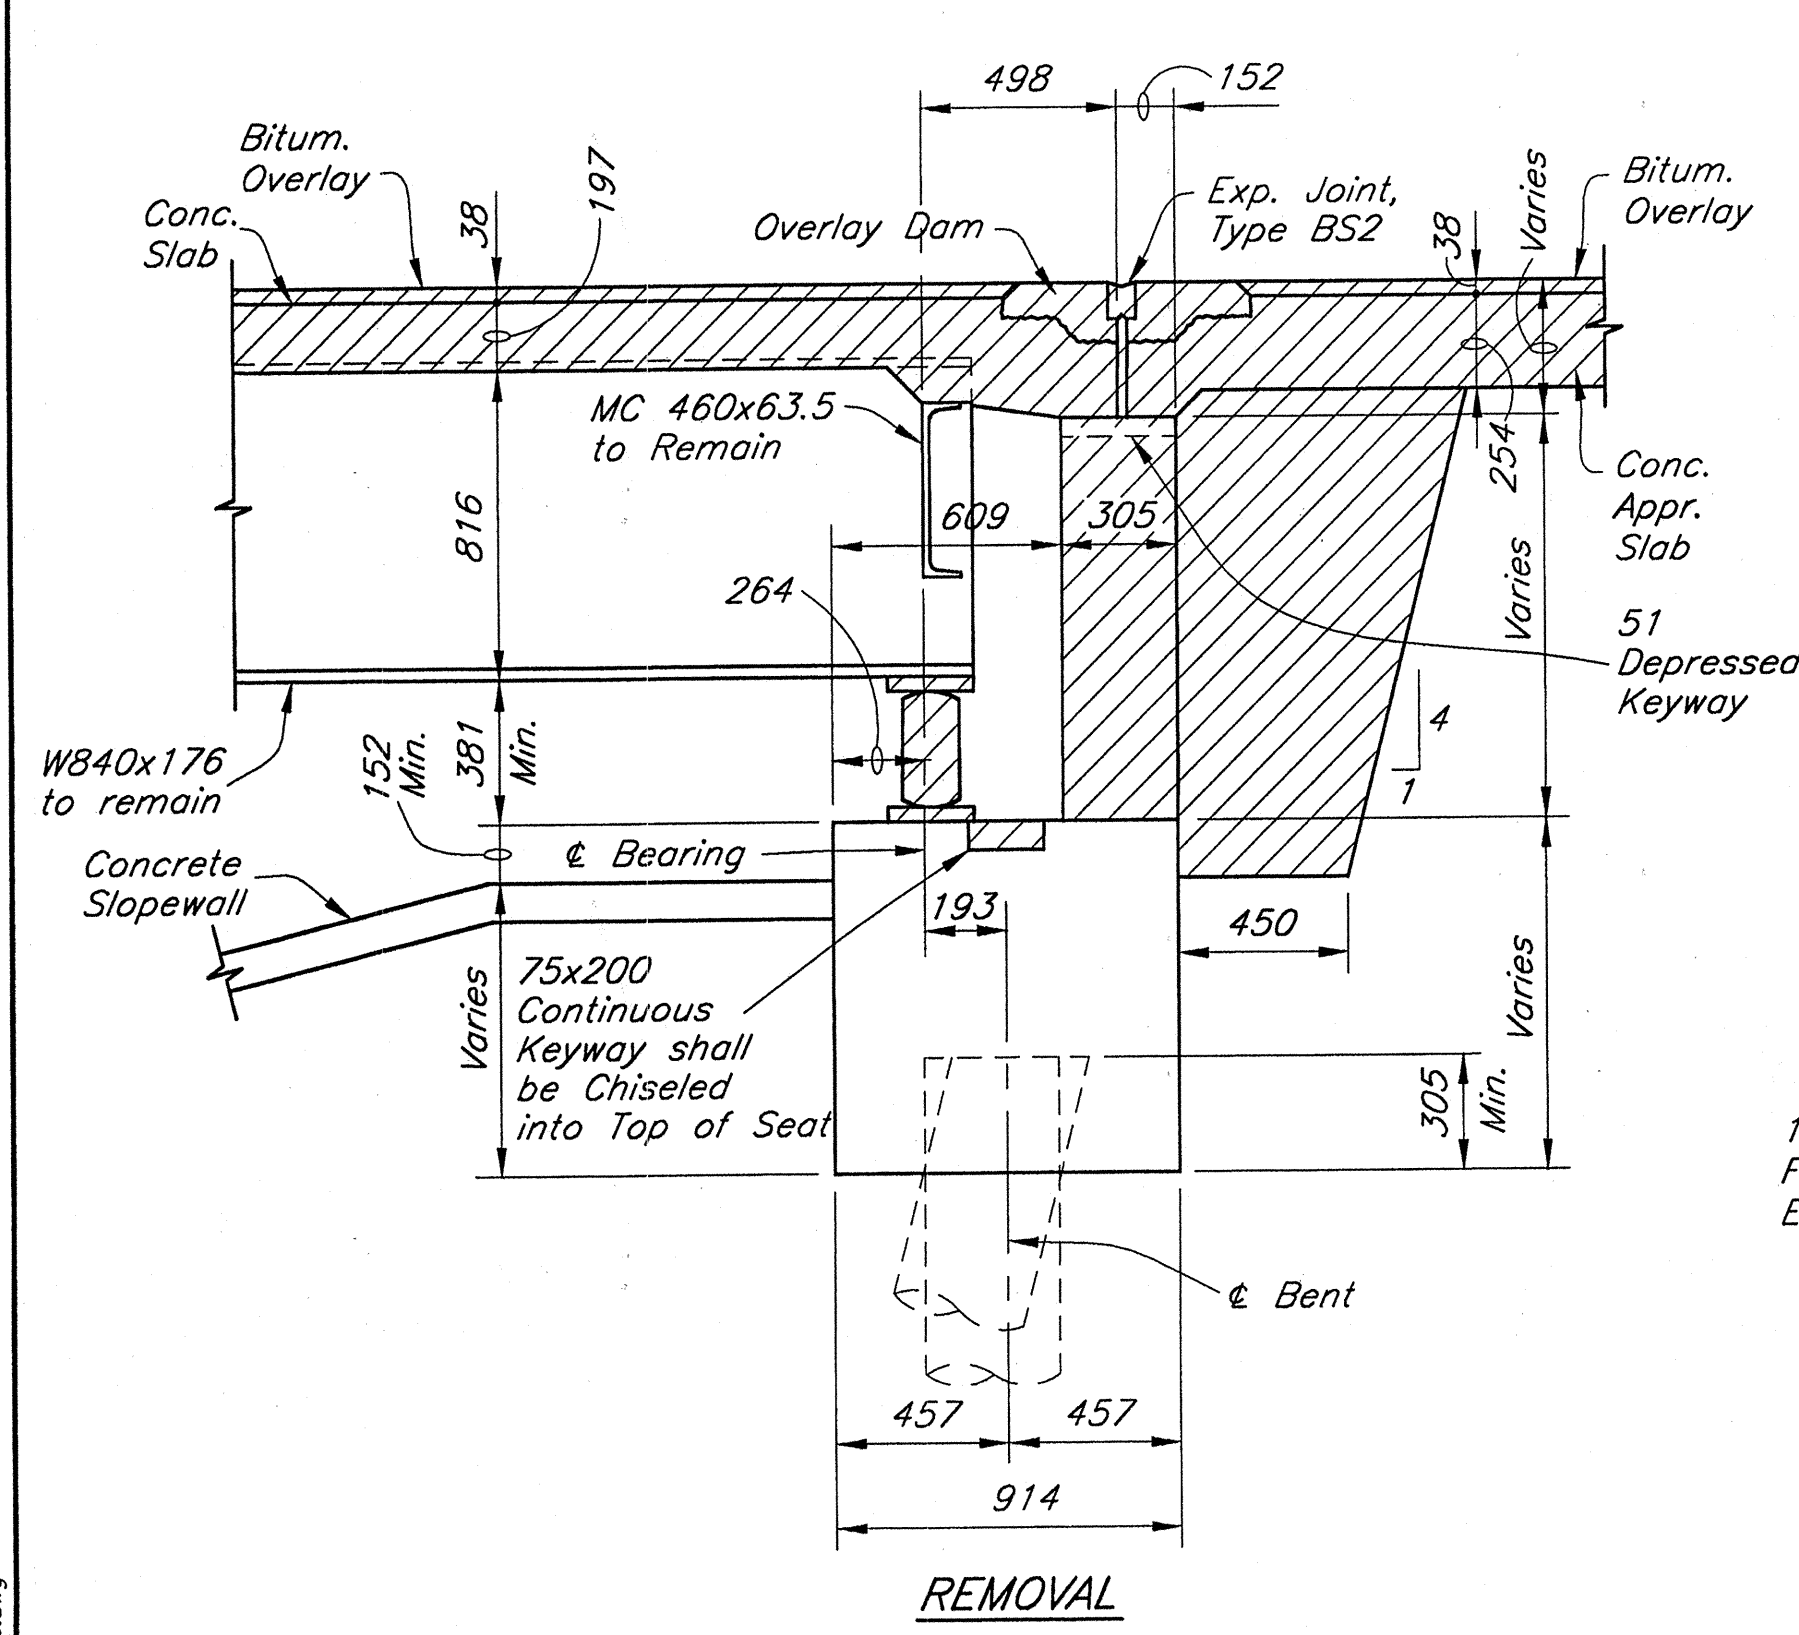

BENT NO.5 SECTIONS
Scale=1:20

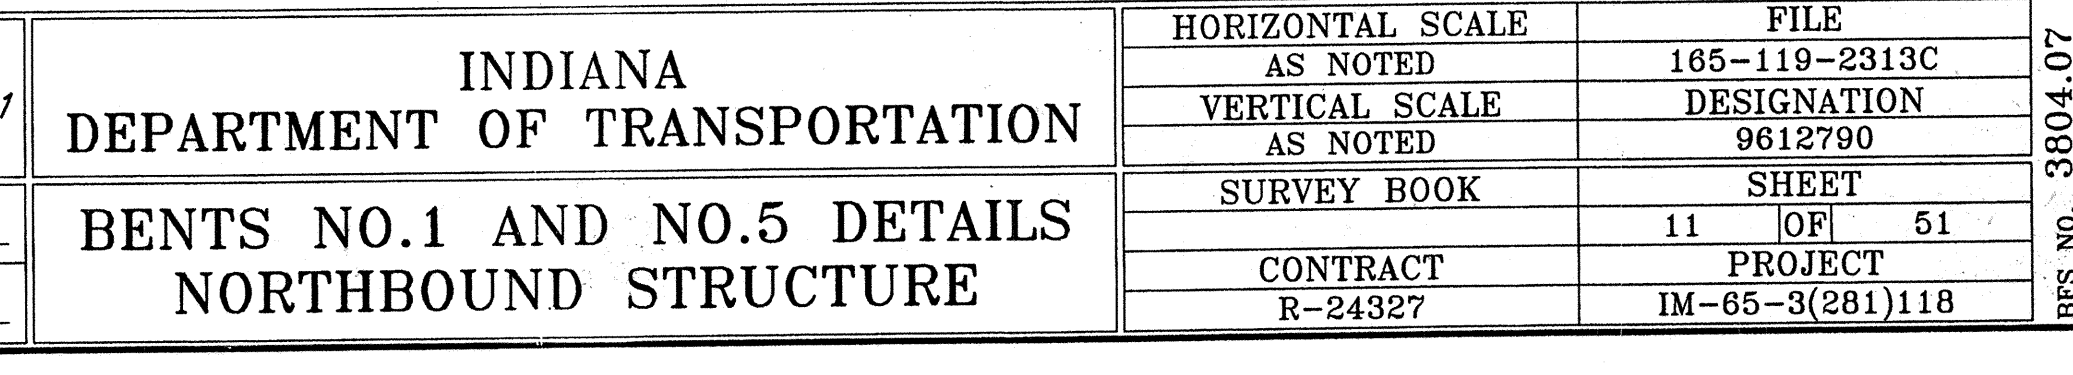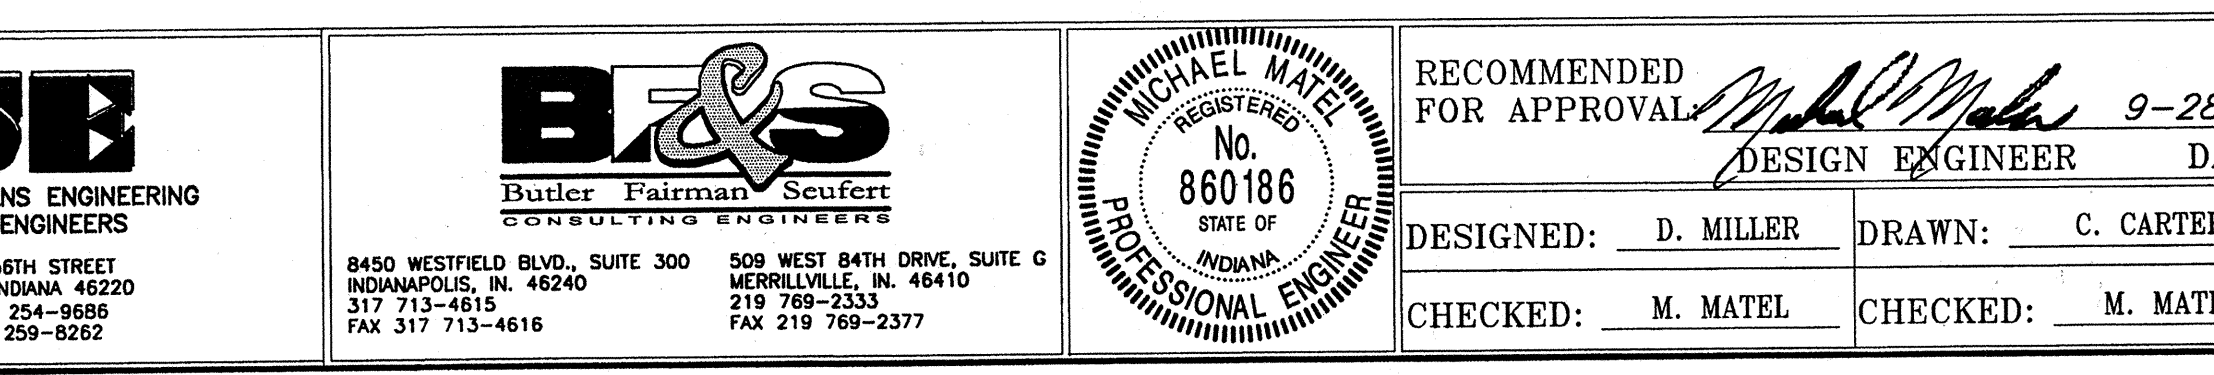


NOTES
See General Plan for Pile Loadings.
See Sheet 8 for Beam Support Detail.

All Dimensions in Millimeters (mm) and all Stations and Elevations in Meters (m) unless otherwise noted

JSE JANSSEN & SPANNS ENGINEERING CONSULTING ENGINEERS 2825 EAST 56TH STREET INDIANAPOLIS, INDIANA 46220 BUS. (317) 254-9886 FAX (317) 259-8282	B&S Butler Fairman Seufert CONSULTING ENGINEERS 8450 WESTFIELD BLVD., SUITE 300 INDIANAPOLIS, IN. 46240 317 713-4515 FAX 317 713-4616	MICHAEL MATEL REGISTERED No. 860186 STATE OF INDIANA PROFESSIONAL ENGINEER	RECOMMENDED FOR APPROVAL <i>M. Matel</i> 9-28-01 DESIGN ENGINEER DATE	INDIANA DEPARTMENT OF TRANSPORTATION BENTS NO.1 AND NO.5 DETAILS NORTHBOUND STRUCTURE	HORIZONTAL SCALE AS NOTED 165-119-2313C	FILE DESIGNATION 9612790
			DESIGNED: D. MILLER DRAWN: C. CARTER CHECKED: M. MATEL CHECKED: M. MATEL		SURVEY BOOK 11 OF 51	SHEET PROJECT IM-65-3(281)118

09-28-01 AT 11:21
 508
 09-28-01 AT 11:21
 508
 09-28-01 AT 11:21
 508

DES. NO. 3804.07

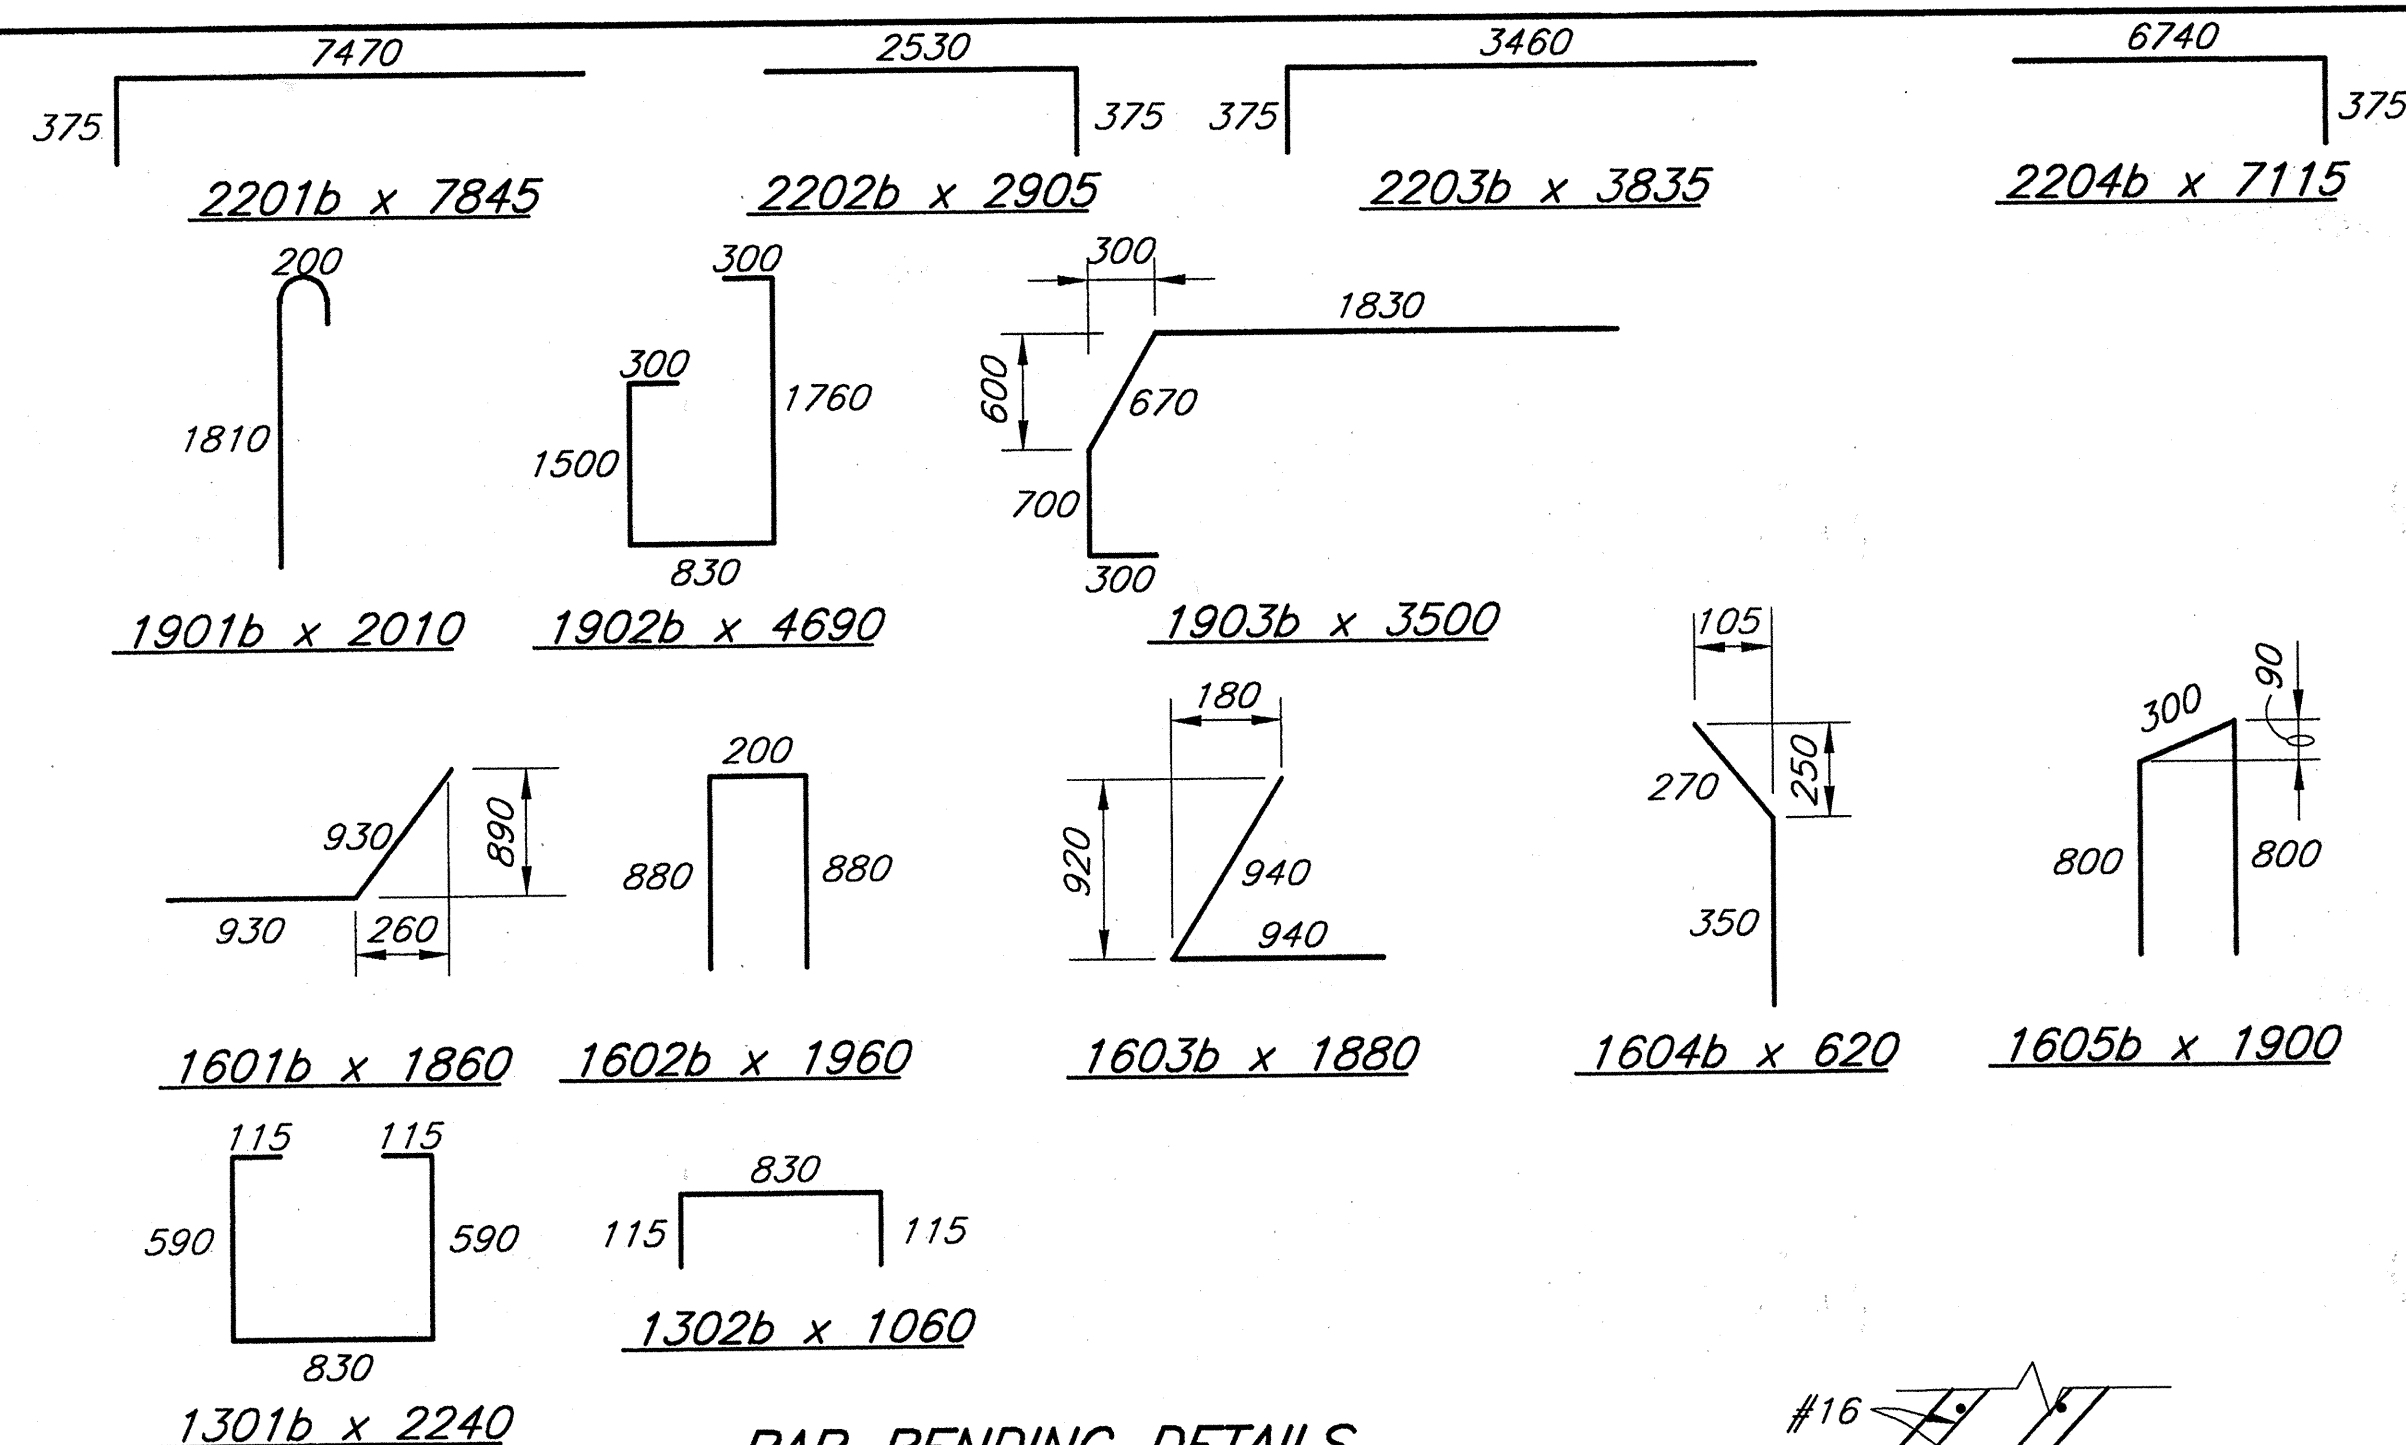

Not to Scale



Not to Scale




Scale=1:5

--	--

--	--

*All Dimensions in Millimeters (mm) and
all Stations and Elevations in Meters (m)
unless otherwise noted*


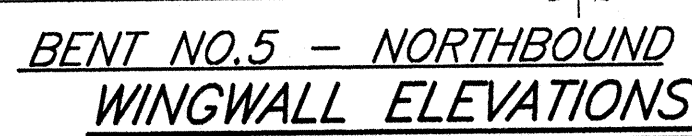


Scale=1:20




Scale=1:20

HORIZONTAL SCALE	FILE	
AS NOTED	165-119-2313C	
VERTICAL SCALE	DESIGNATION	
AS NOTED	9612790	
SURVEY BOOK	SHEET	
	12	OF 51
CONTRACT	PROJECT	
R-24327	IM-65-3(261)118	

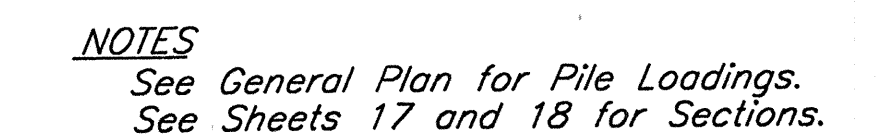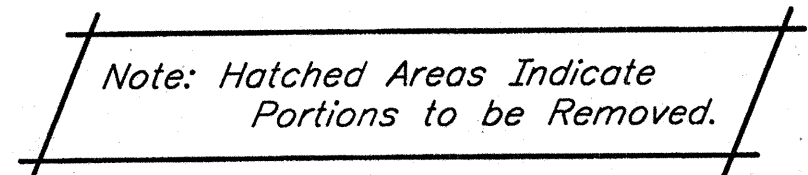


*All Dimensions in Millimeters (mm) and
all Stations and Elevations in Meters (m)
unless otherwise noted*


HORIZONTAL SCALE	FILE	
AS NOTED	165-119-2313JC	
VERTICAL SCALE	DESIGNATION	
AS NOTED	9612790	
SURVEY BOOK	SHEET	
	13	OF 51
CONTRACT	PROJECT	
R-24327	IM-65-3(281)118	

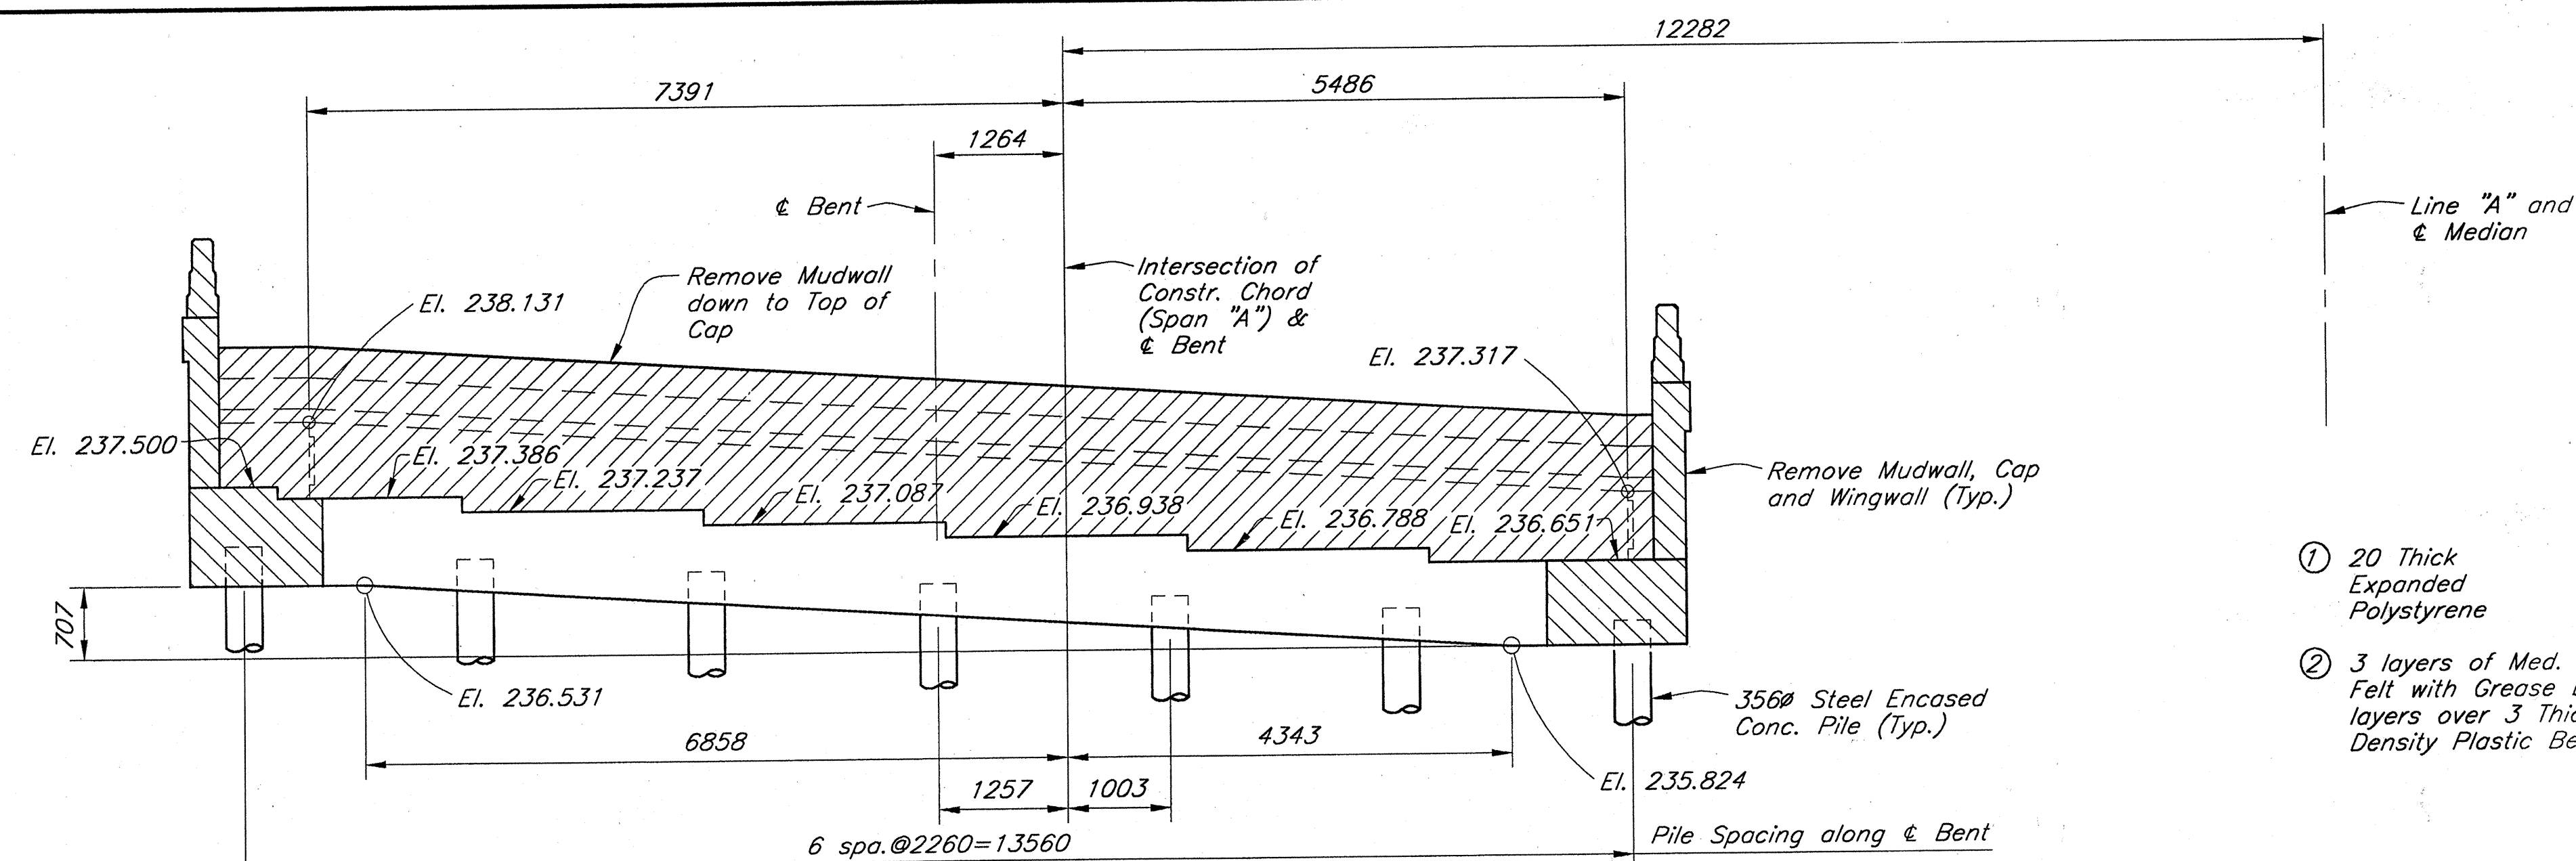

REMOVAL ELEVATION
Scale=1:50

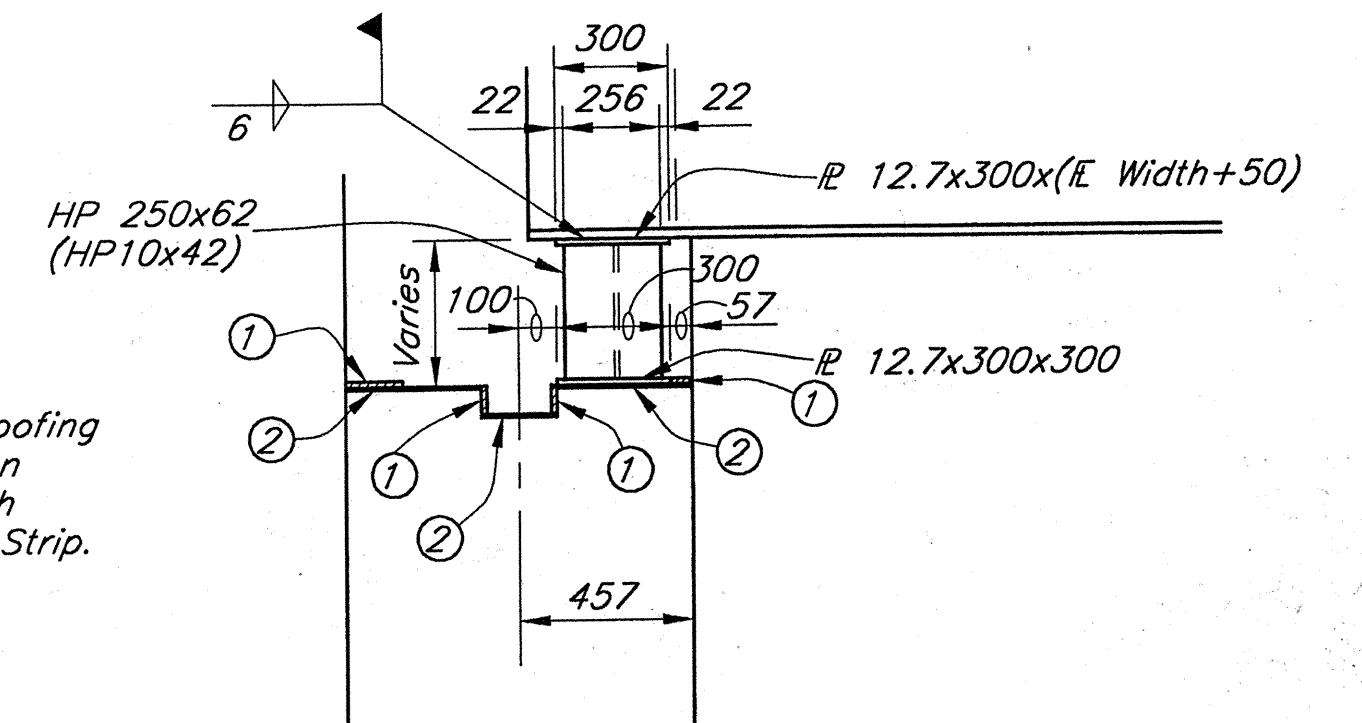

BEAM SUPPORT DETAIL
Scale=1:20

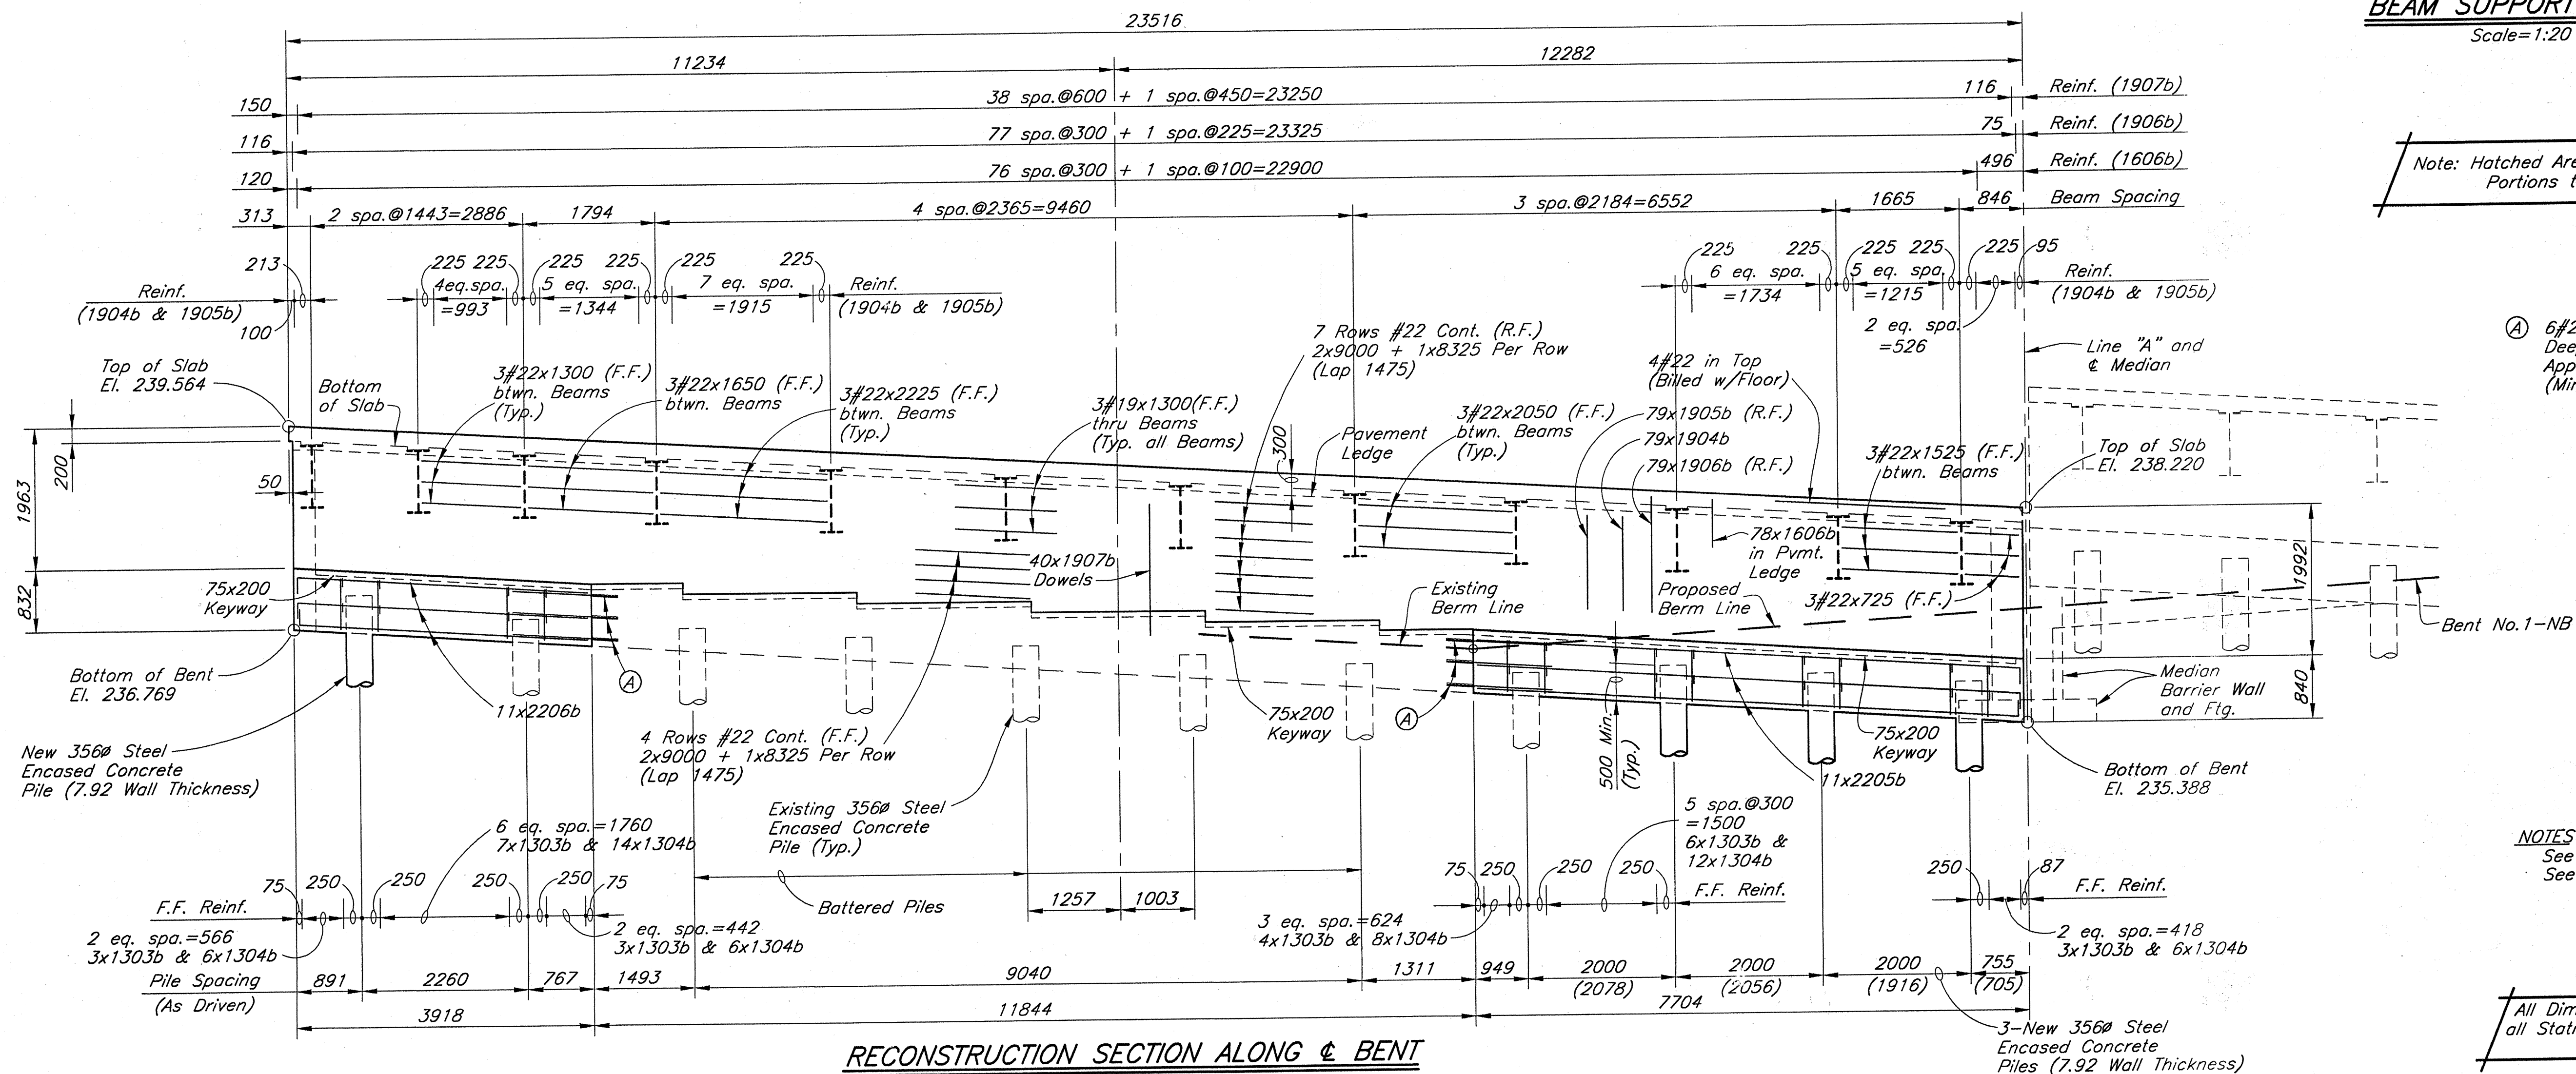

RECONSTRUCTION SECTION ALONG BENT
Scale=1:50

Note: Hatched Areas Indicate Portions to be Removed.

6#22x1650 Dowels set in 360 Deep Field Drilled Holes with an Approved Anchor System. (Min. Pullout = 160 kN)

NOTES
See General Plan for Pile Loadings.
See Sheets 17 and 18 for Sections.

All Dimensions in Millimeters (mm) and all Stations and Elevations in Meters (m) unless otherwise noted

JSE
JANSSEN & SPAANS ENGINEERING
CONSULTING ENGINEERS
2825 EAST 56TH STREET
INDIANAPOLIS, INDIANA 46220
BUS. (317) 254-0066
FAX (317) 259-8262

B&S
Butler Fairman Seufert
CONSULTING ENGINEERS
8450 WESTFIELD BLVD., SUITE 300
INDIANAPOLIS, IN. 46240
317 713-4615
FAX 317 713-4616


MICHAEL MATEL
REGISTERED
No. 860186
STATE OF INDIANA
PROFESSIONAL ENGINEER

RECOMMENDED FOR APPROVAL: *[Signature]* 9-28-01
DESIGN ENGINEER DATE
DESIGNED: J. SERA DRAWN: J. EVANS
CHECKED: M. MATEL CHECKED: M. MATEL

INDIANA
DEPARTMENT OF TRANSPORTATION
BENT NO.1 DETAILS
SOUTHBOUND STRUCTURE

HORIZONTAL SCALE	FILE
AS NOTED	165-119-2313JC
VERTICAL SCALE	DESIGNATION
AS NOTED	9612790
SURVEY BOOK	SHEET
CONTRACT	14 OF 51
R-24327	PROJECT
	IM-65-3(281)118

BFS NO. 3804.07

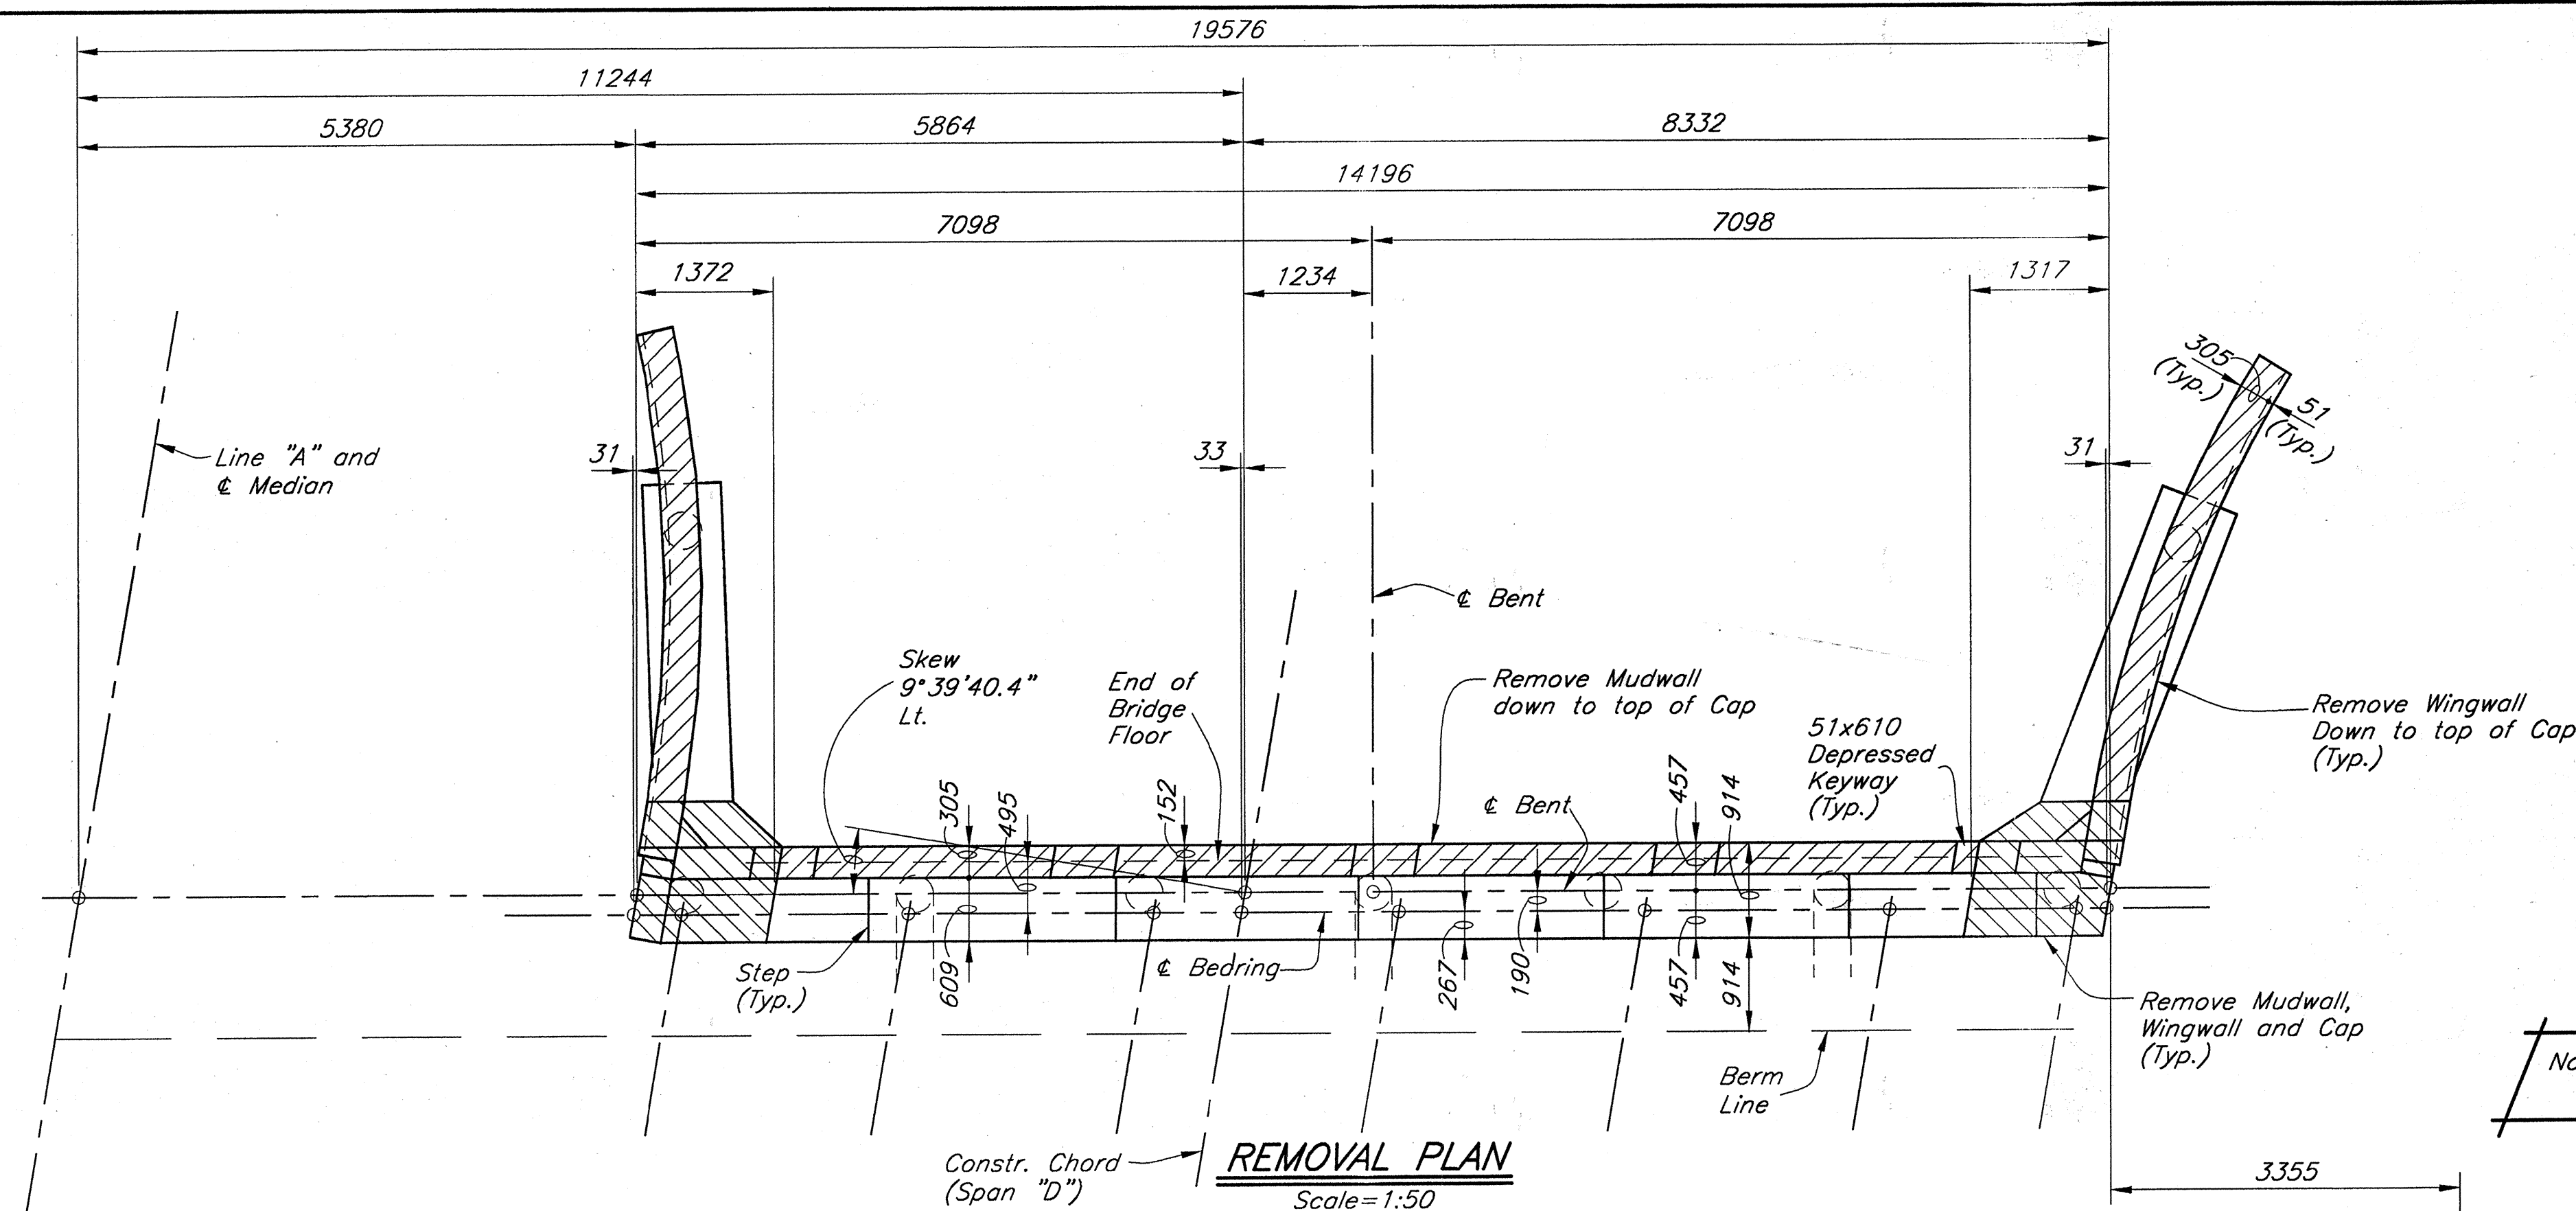


NOTES
See General Plan for Pile Loadings.
See Sheets 17 and 18 for Sections.

*All Dimensions in Millimeters (mm) and
all Stations and Elevations in Meters (m)
unless otherwise noted*

HORIZONTAL SCALE	FILE	
AS NOTED	165-119-2313JC	
VERTICAL SCALE	DESIGNATION	
AS NOTED	9612790	
SURVEY BOOK	SHEET	
	15	OF 51
CONTRACT	PROJECT	
R-24327	IM-65-3(281)118	


	BFS NO.	3804.07
--	---------	---------

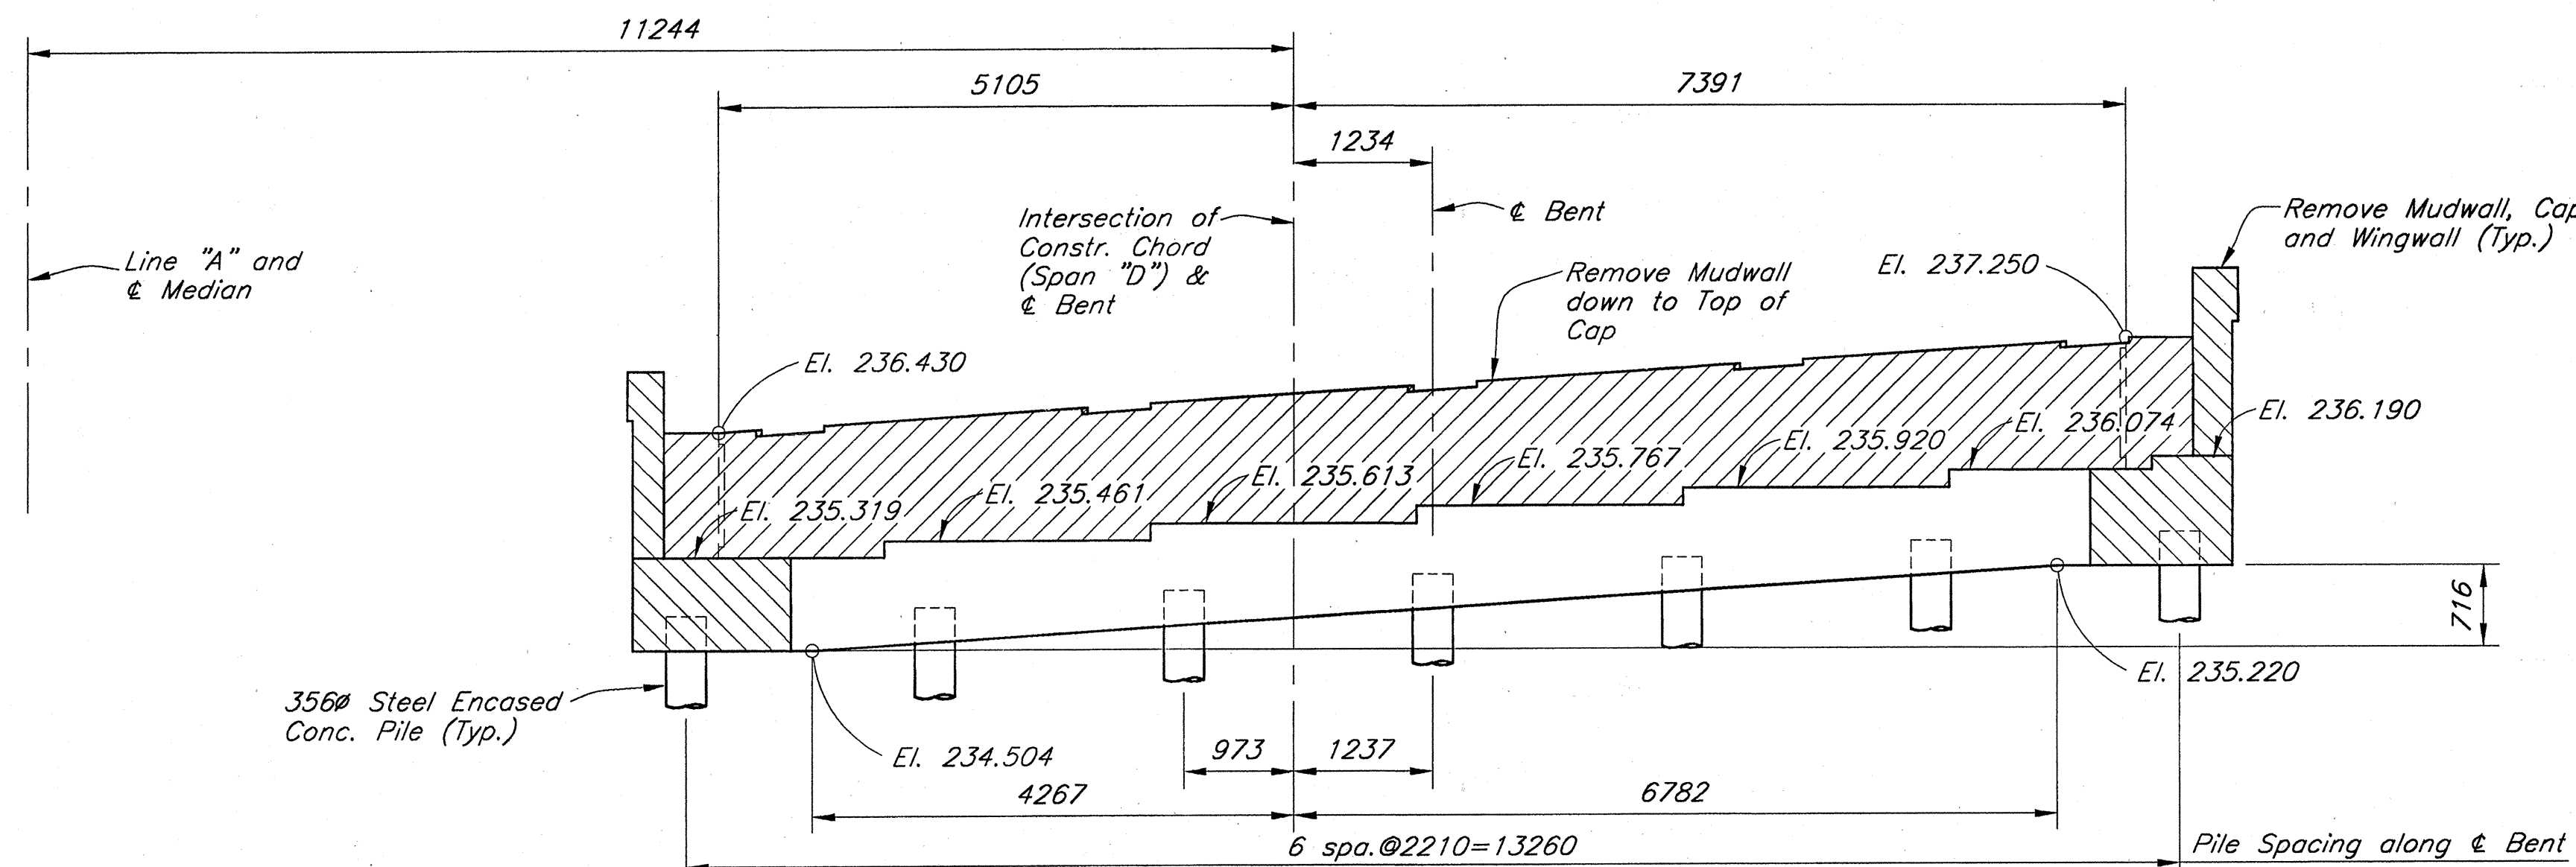

REMOVAL ELEVATION

Scale=1:50

Note: Hatched Areas Indicate Portions to be Removed.

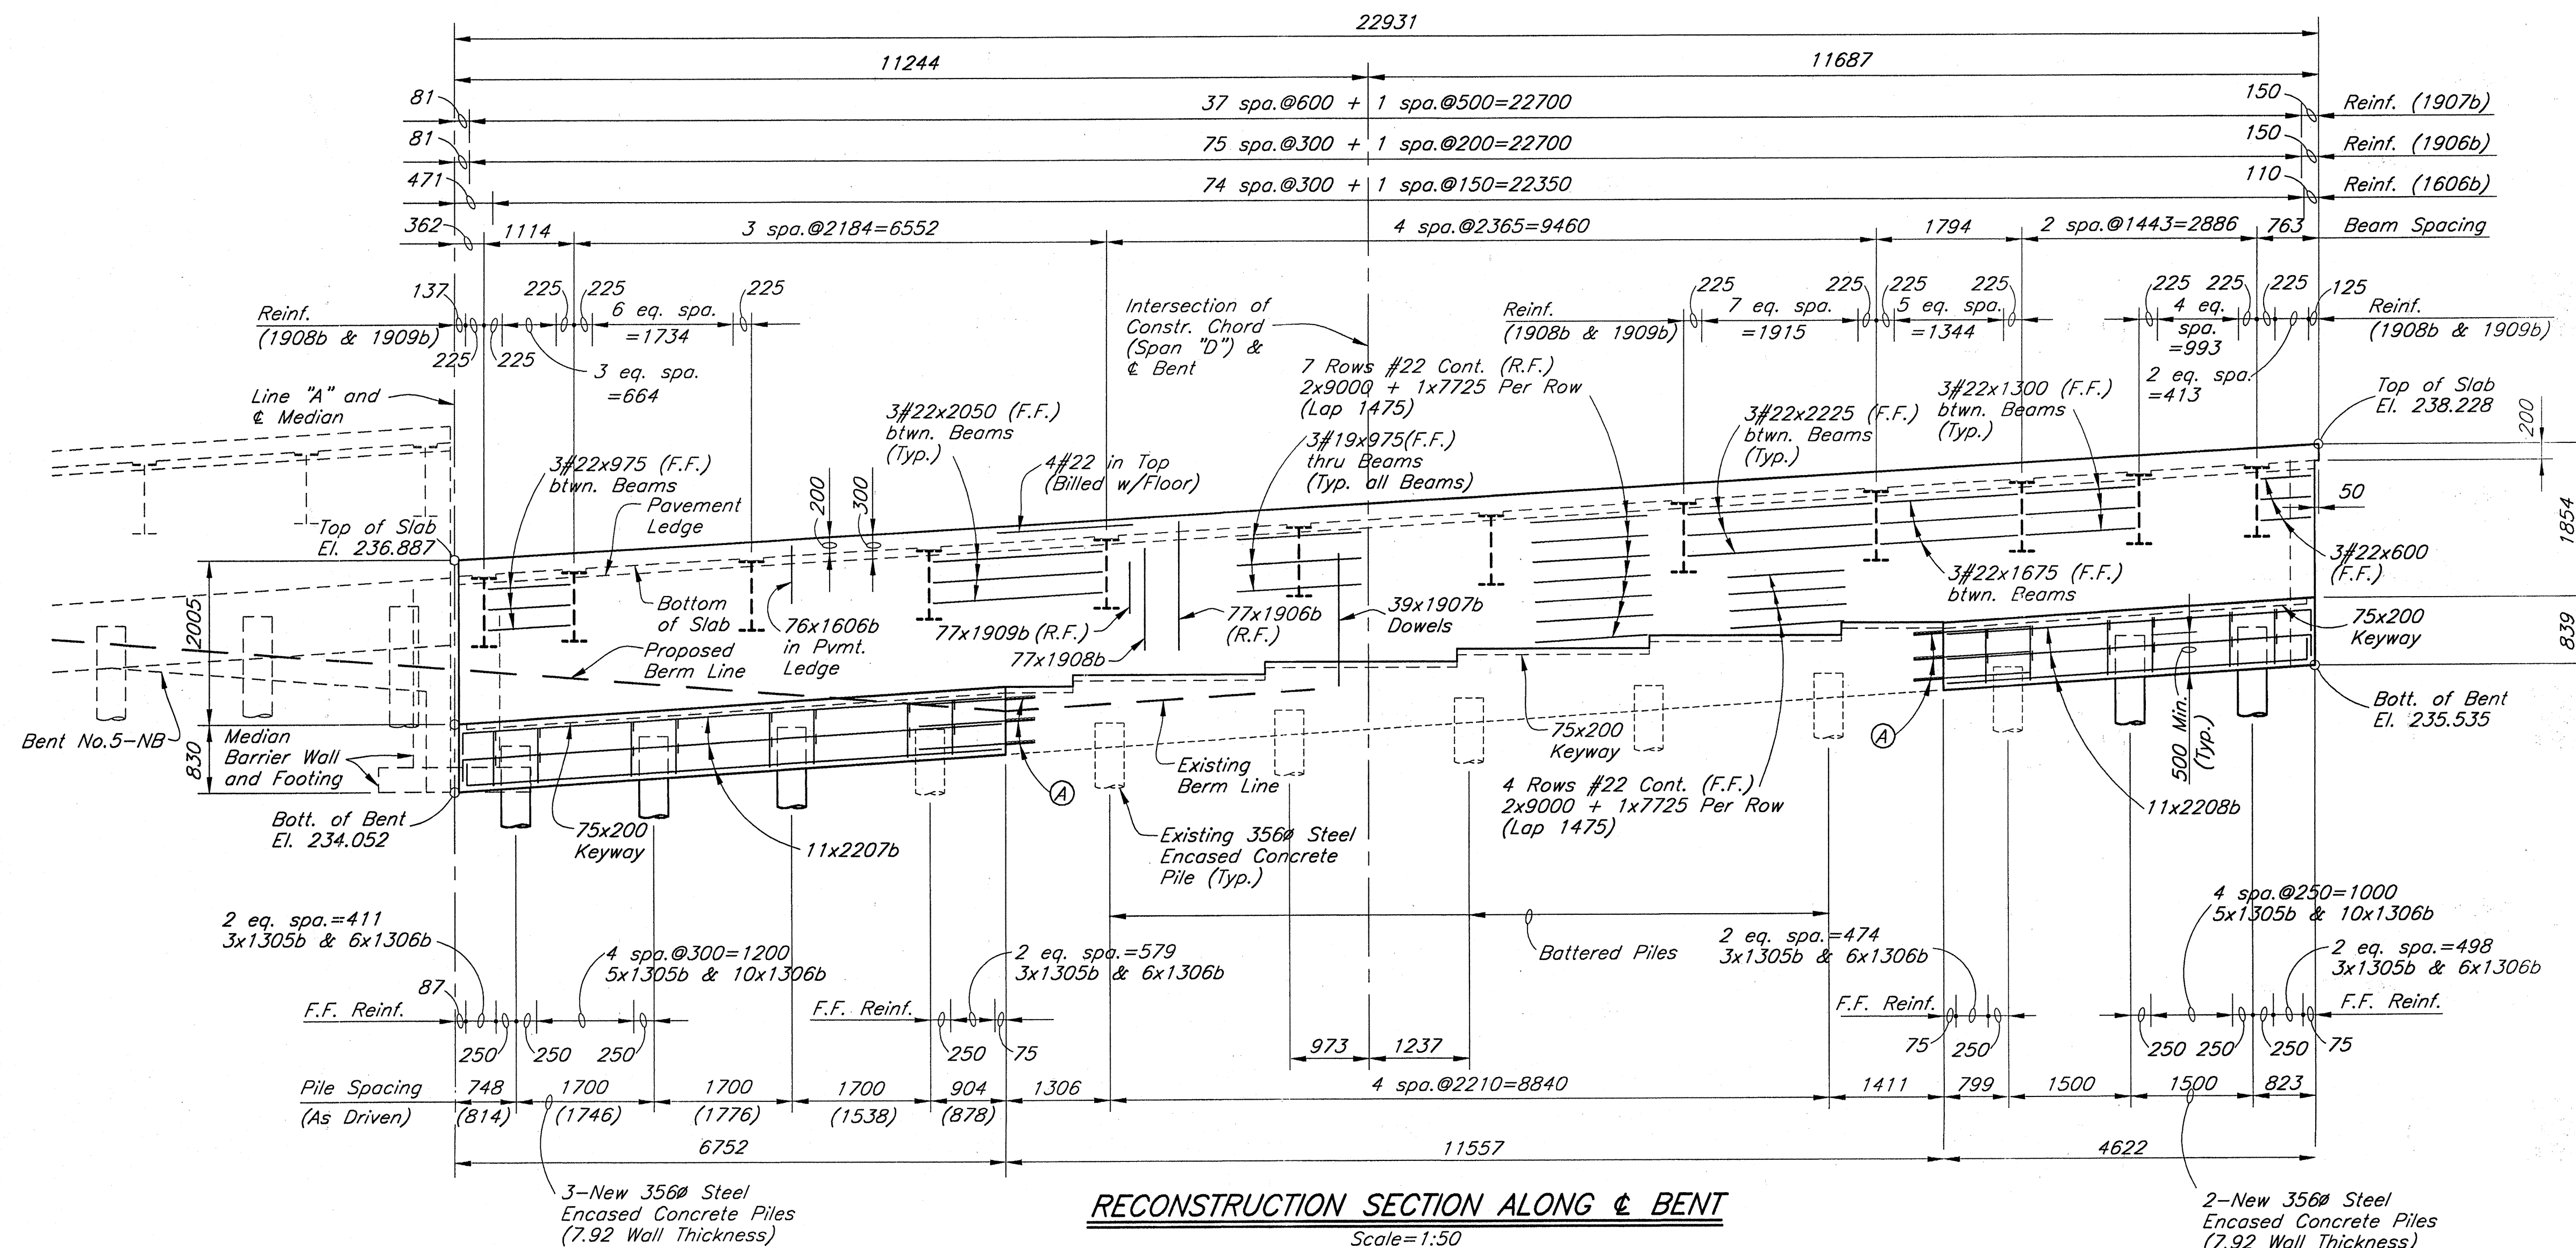

RECONSTRUCTION SECTION ALONG BENT

Scale=1:50

Ⓐ 6#22x1650 Dowels set in 360 Deep Field Drilled Holes with an Approved Anchor System. (Min. Pullout = 160 kN)

NOTES
See General Plan for Pile Loadings.
See Sheet 17 and 18 for Sections.

All Dimensions in Millimeters (mm) and all Stations and Elevations in Meters (m) unless otherwise noted

JOE
JANSSEN & SPANS ENGINEERING
CONSULTING ENGINEERS

2825 EAST 56TH STREET
INDIANAPOLIS, INDIANA 46220
BUS. (317) 254-9086
FAX (317) 259-8262

B&S
Butler Fairman Seufert
CONSULTING ENGINEERS

8450 WESTFIELD BLVD., SUITE 300
INDIANAPOLIS, IN. 46240
317 713-4615
FAX 317 713-4616

509 WEST 84TH DRIVE, SUITE C
MERRILLVILLE, IN. 46410
219 768-2333
FAX 219 768-2377


RECOMMENDED FOR APPROVAL
DESIGN ENGINEER
DATE 9-28-01
DESIGNED: J. SERA
DRAWN: J. EVANS
CHECKED: M. MATEL
CHCKED: M. MATEL

INDIANA
DEPARTMENT OF TRANSPORTATION
BENT NO.5 DETAILS
SOUTHBOUND STRUCTURE



HORIZONTAL SCALE	FILE
AS NOTED	165-119-2313JC
VERTICAL SCALE	DESIGNATION
AS NOTED	9612790
SURVEY BOOK	SHEET
	16 OF 51
CONTRACT	PROJECT
R-24327	IM-65-3(281)118

BFS NO. 3804.07


10-01-01 AT 07:37
R:\3804\AUTOCAD\PROJECT\119-2313\2313B447.dwg
JPS
508

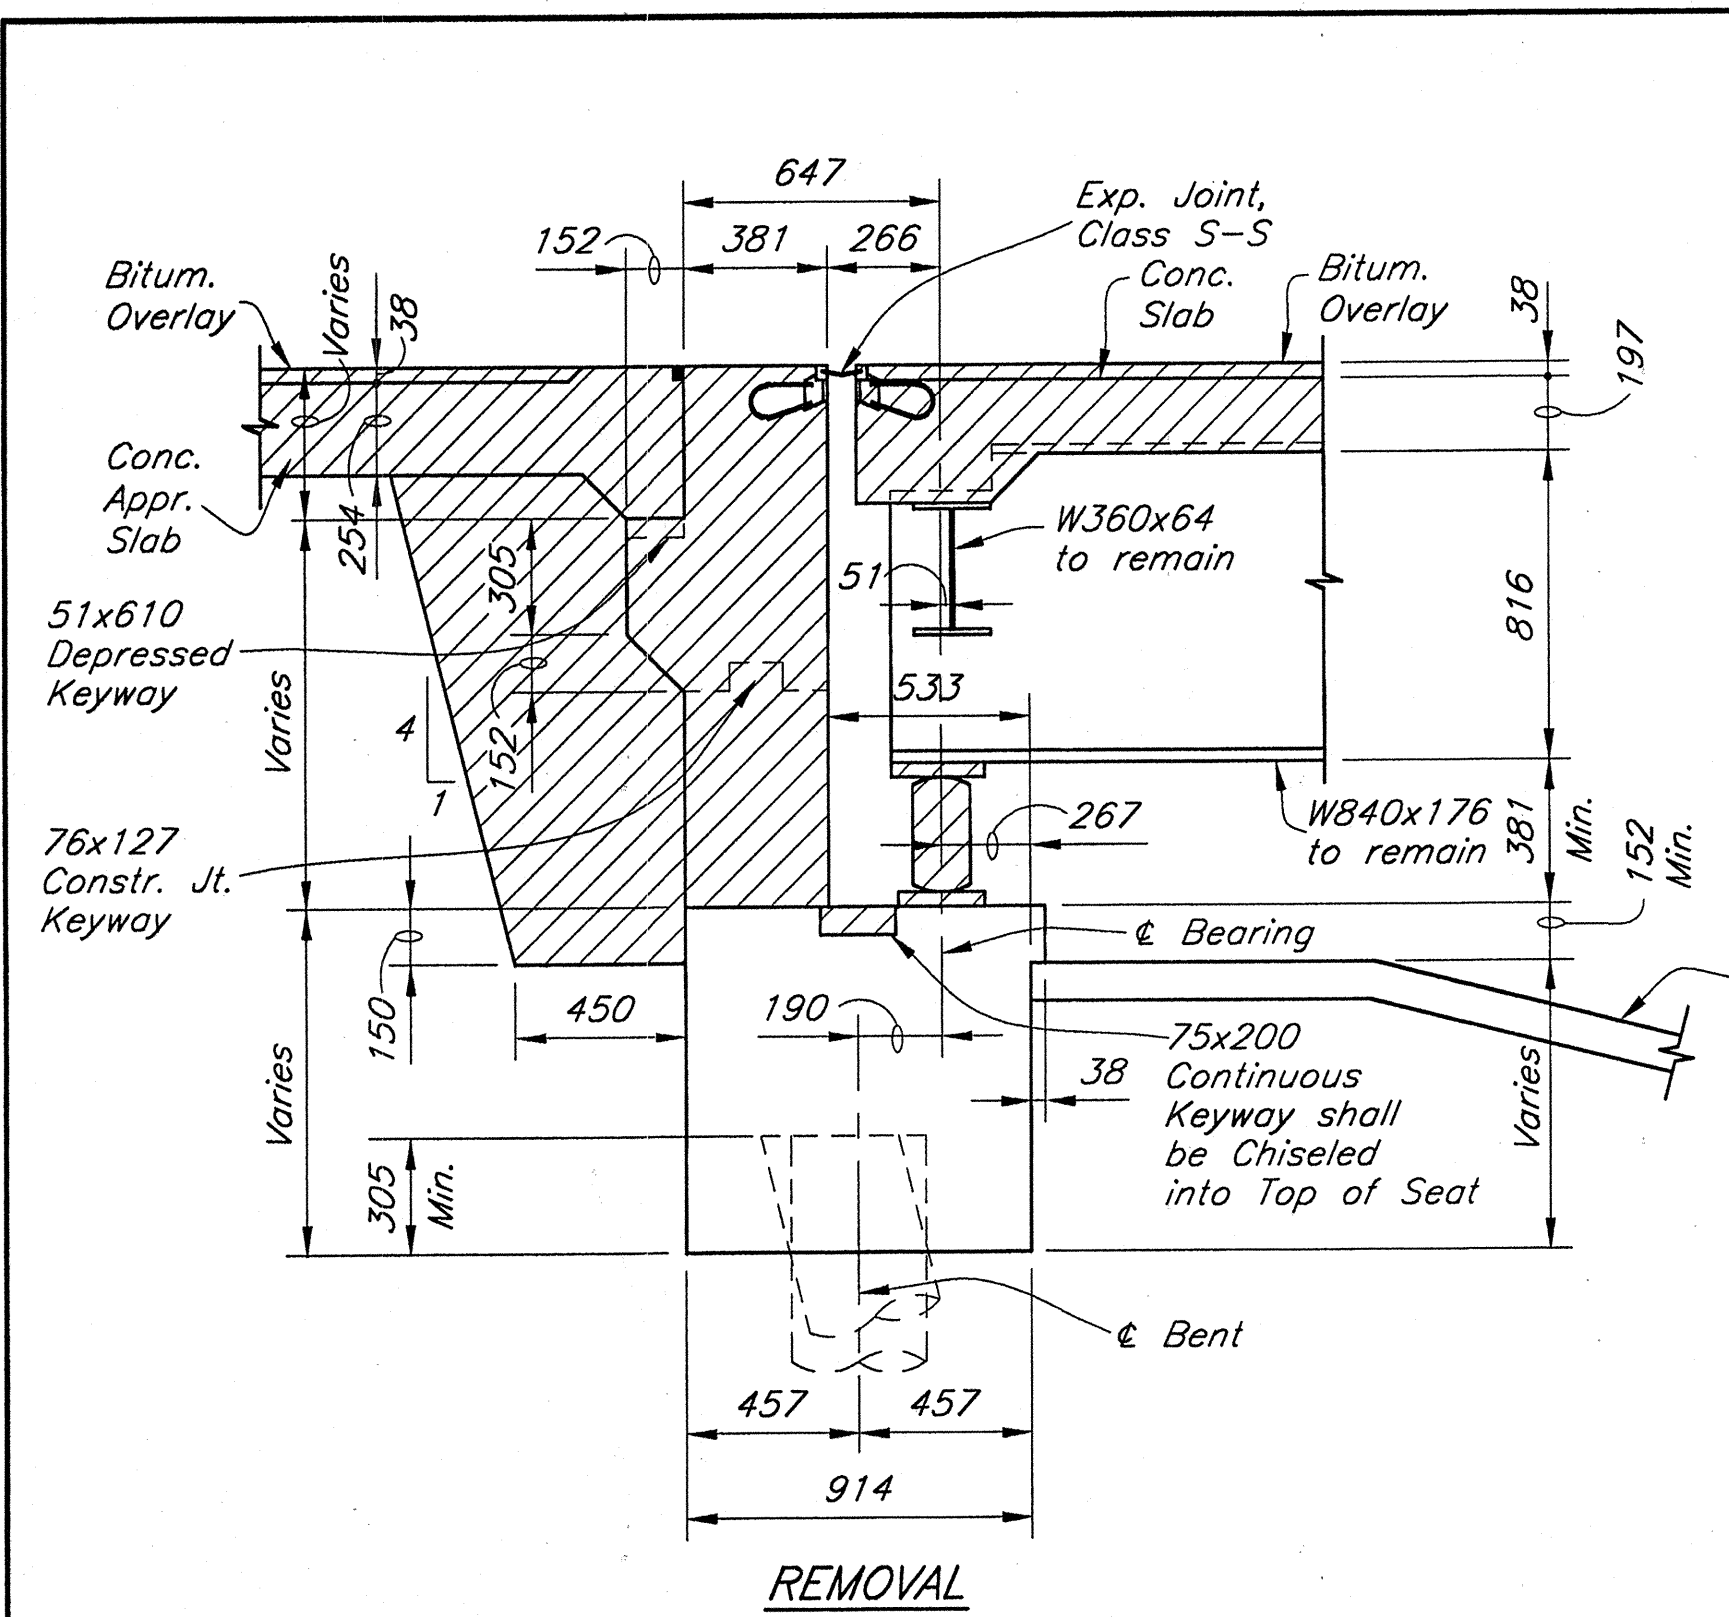



Note: Hatched Areas indicate Portions to be Removed.

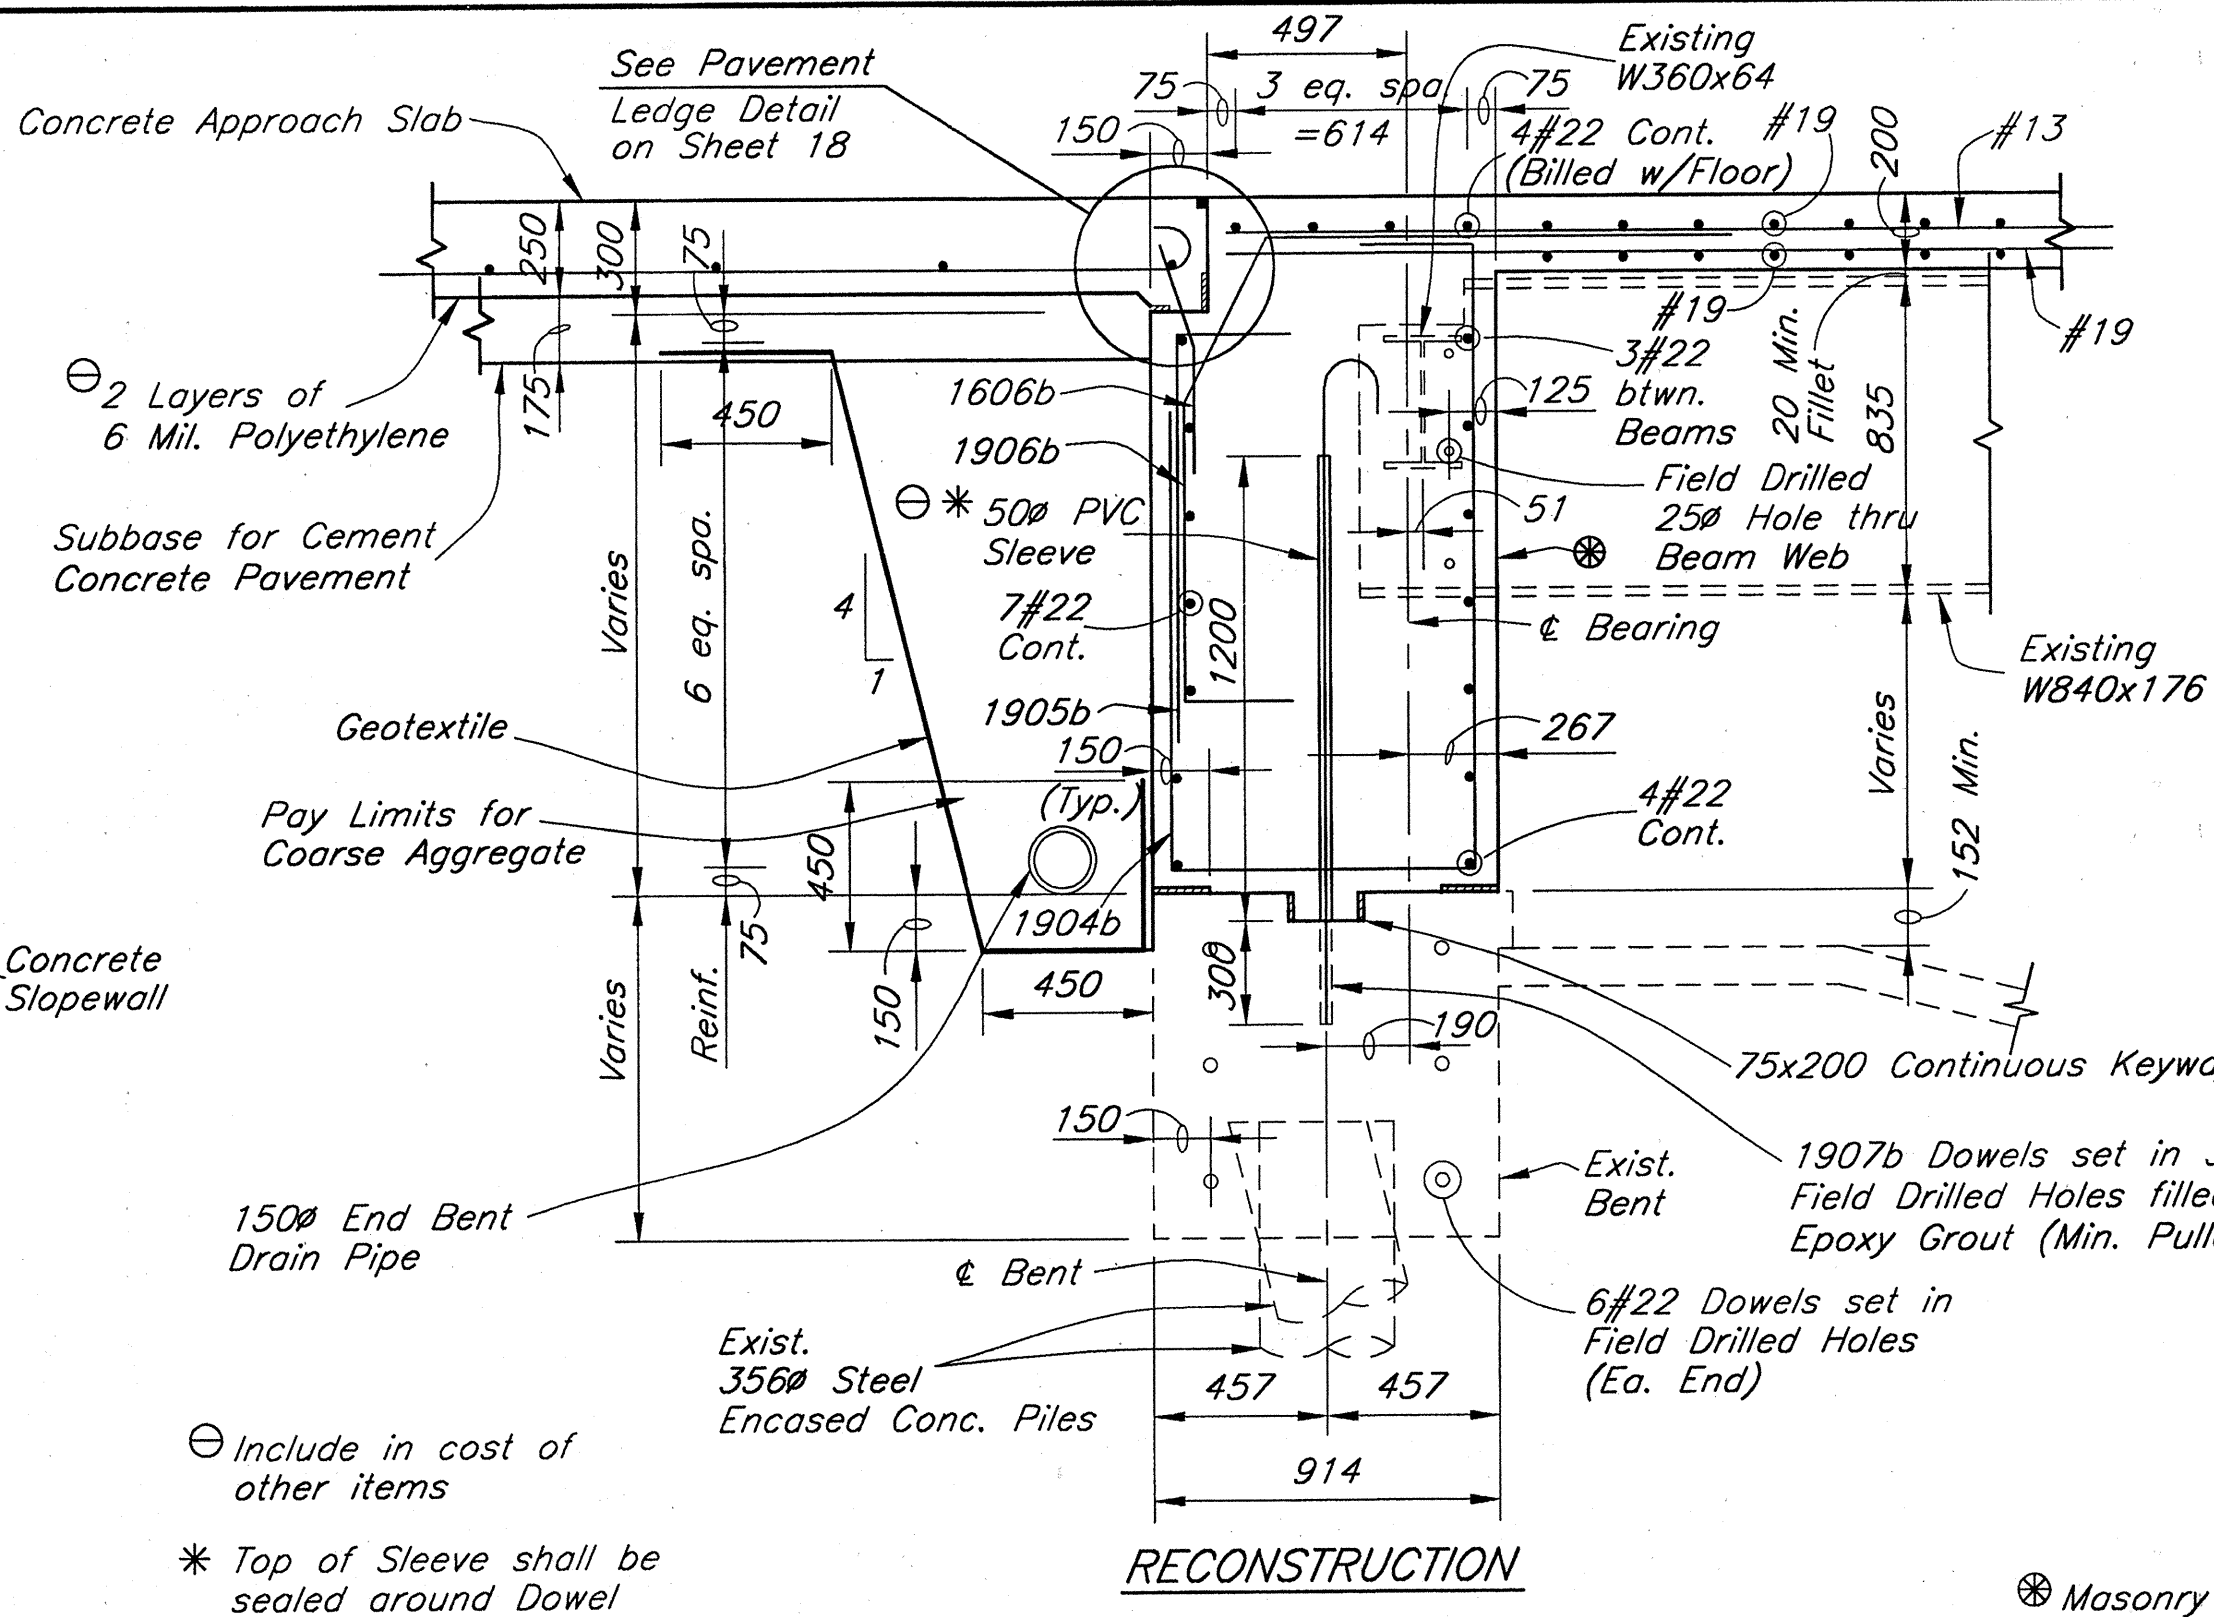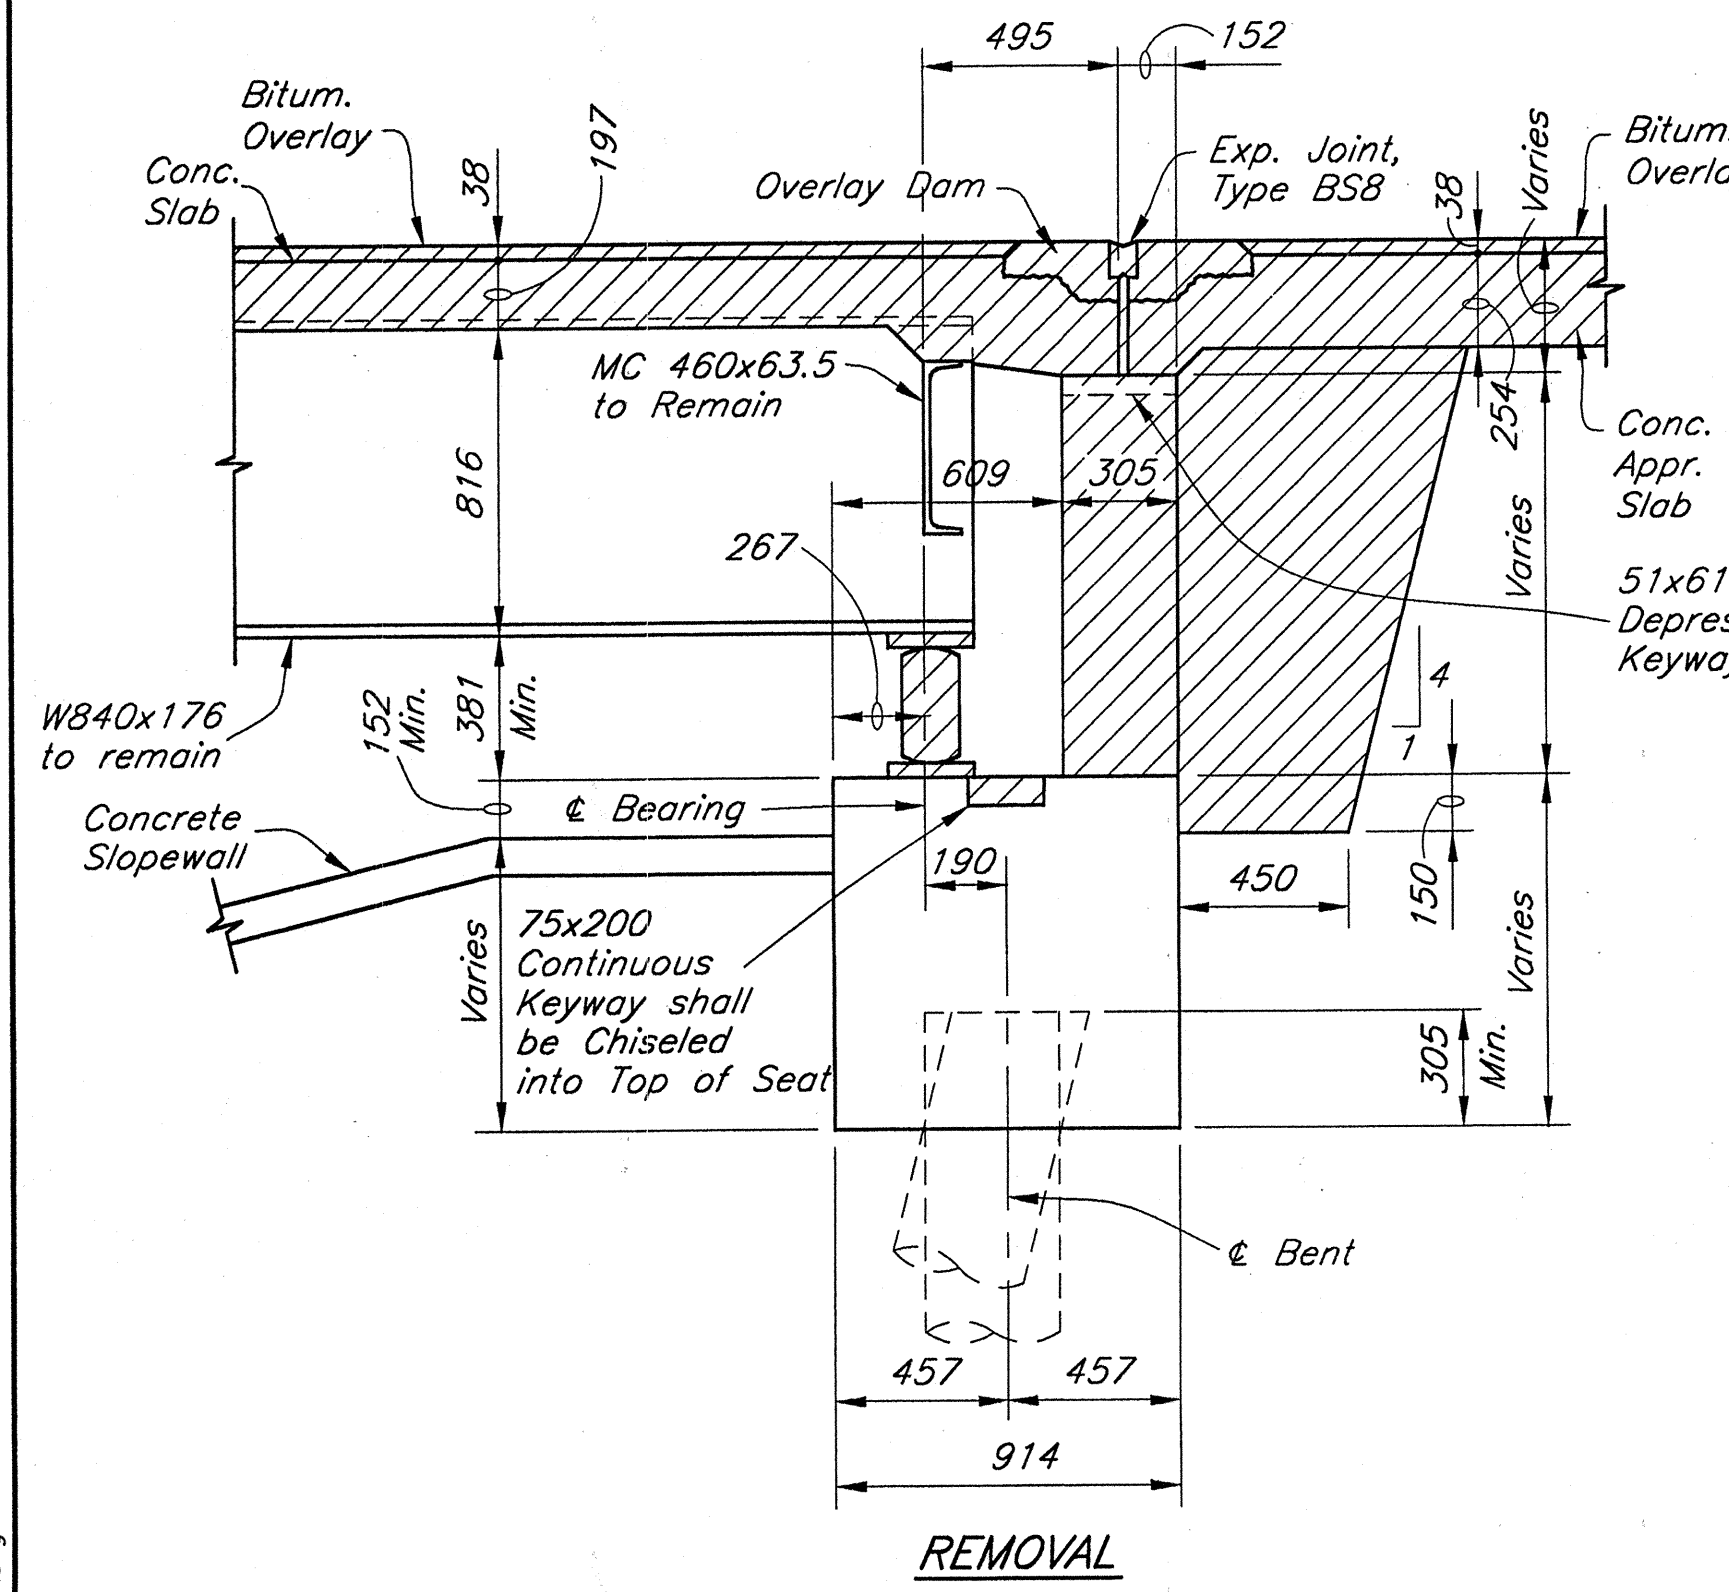

BENT NO.1 SECTIONS
Scale=1:20

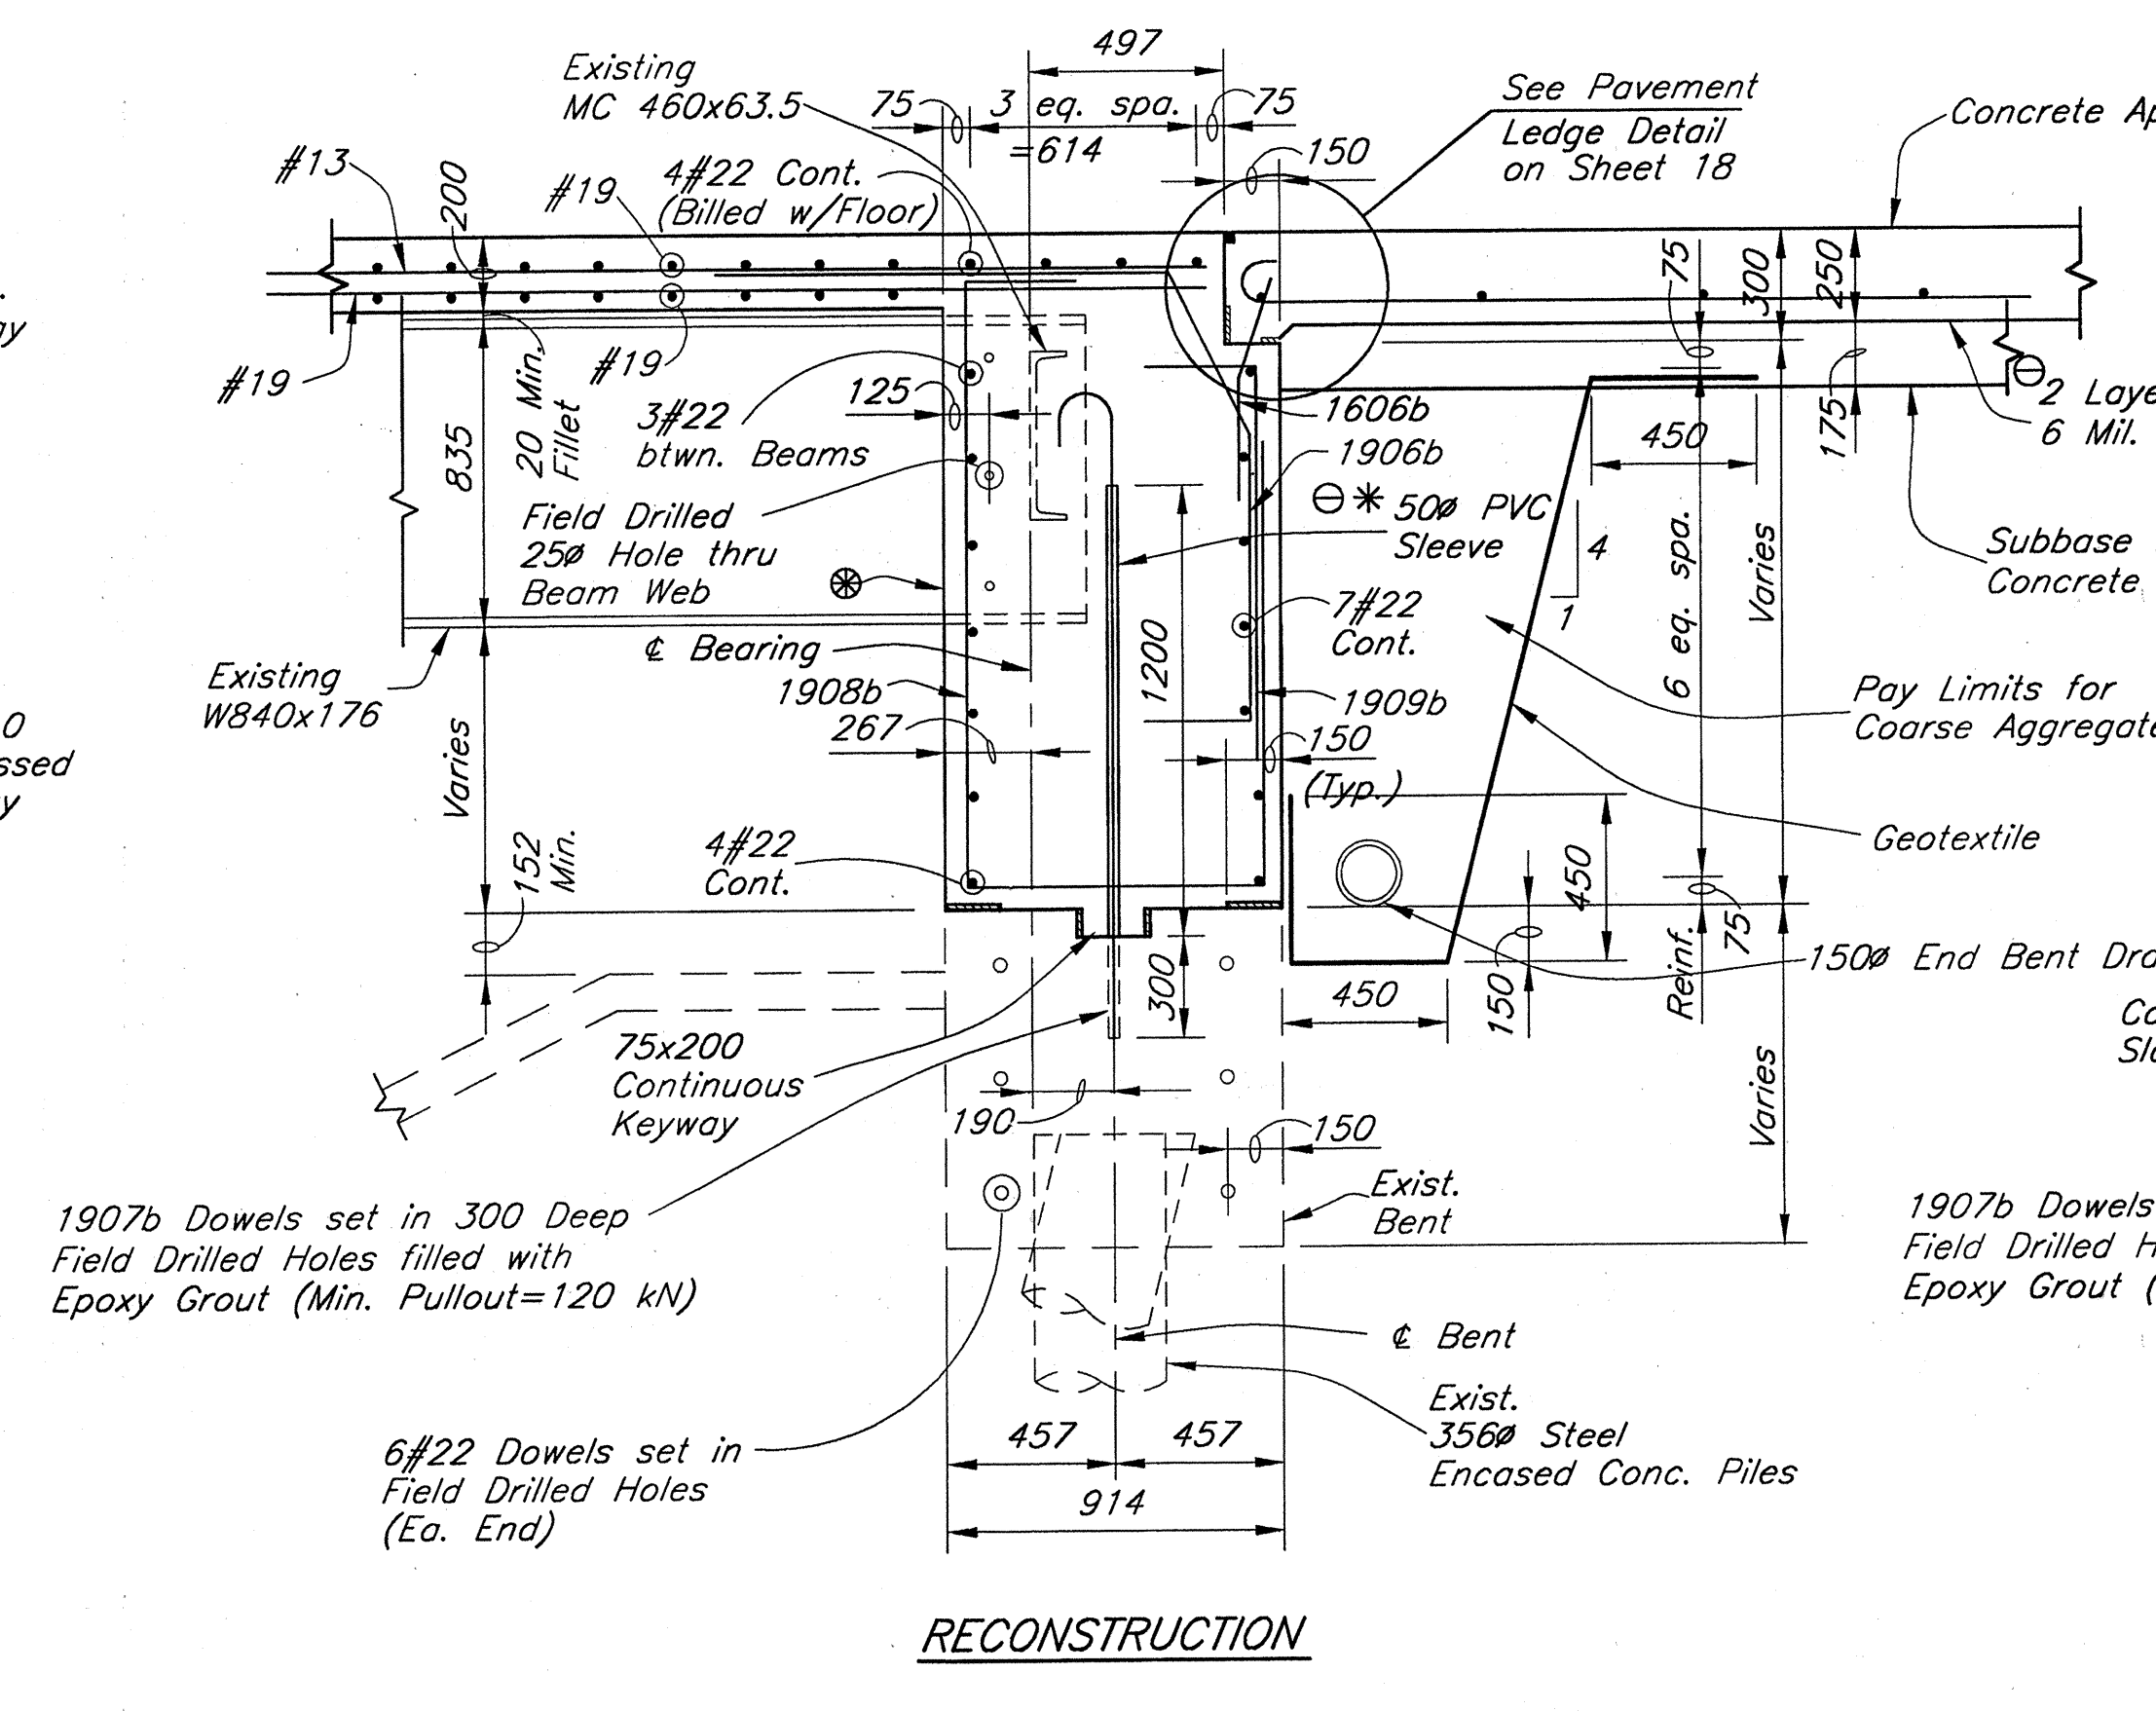

BENT NO.5 SECTIONS
Scale=1:20

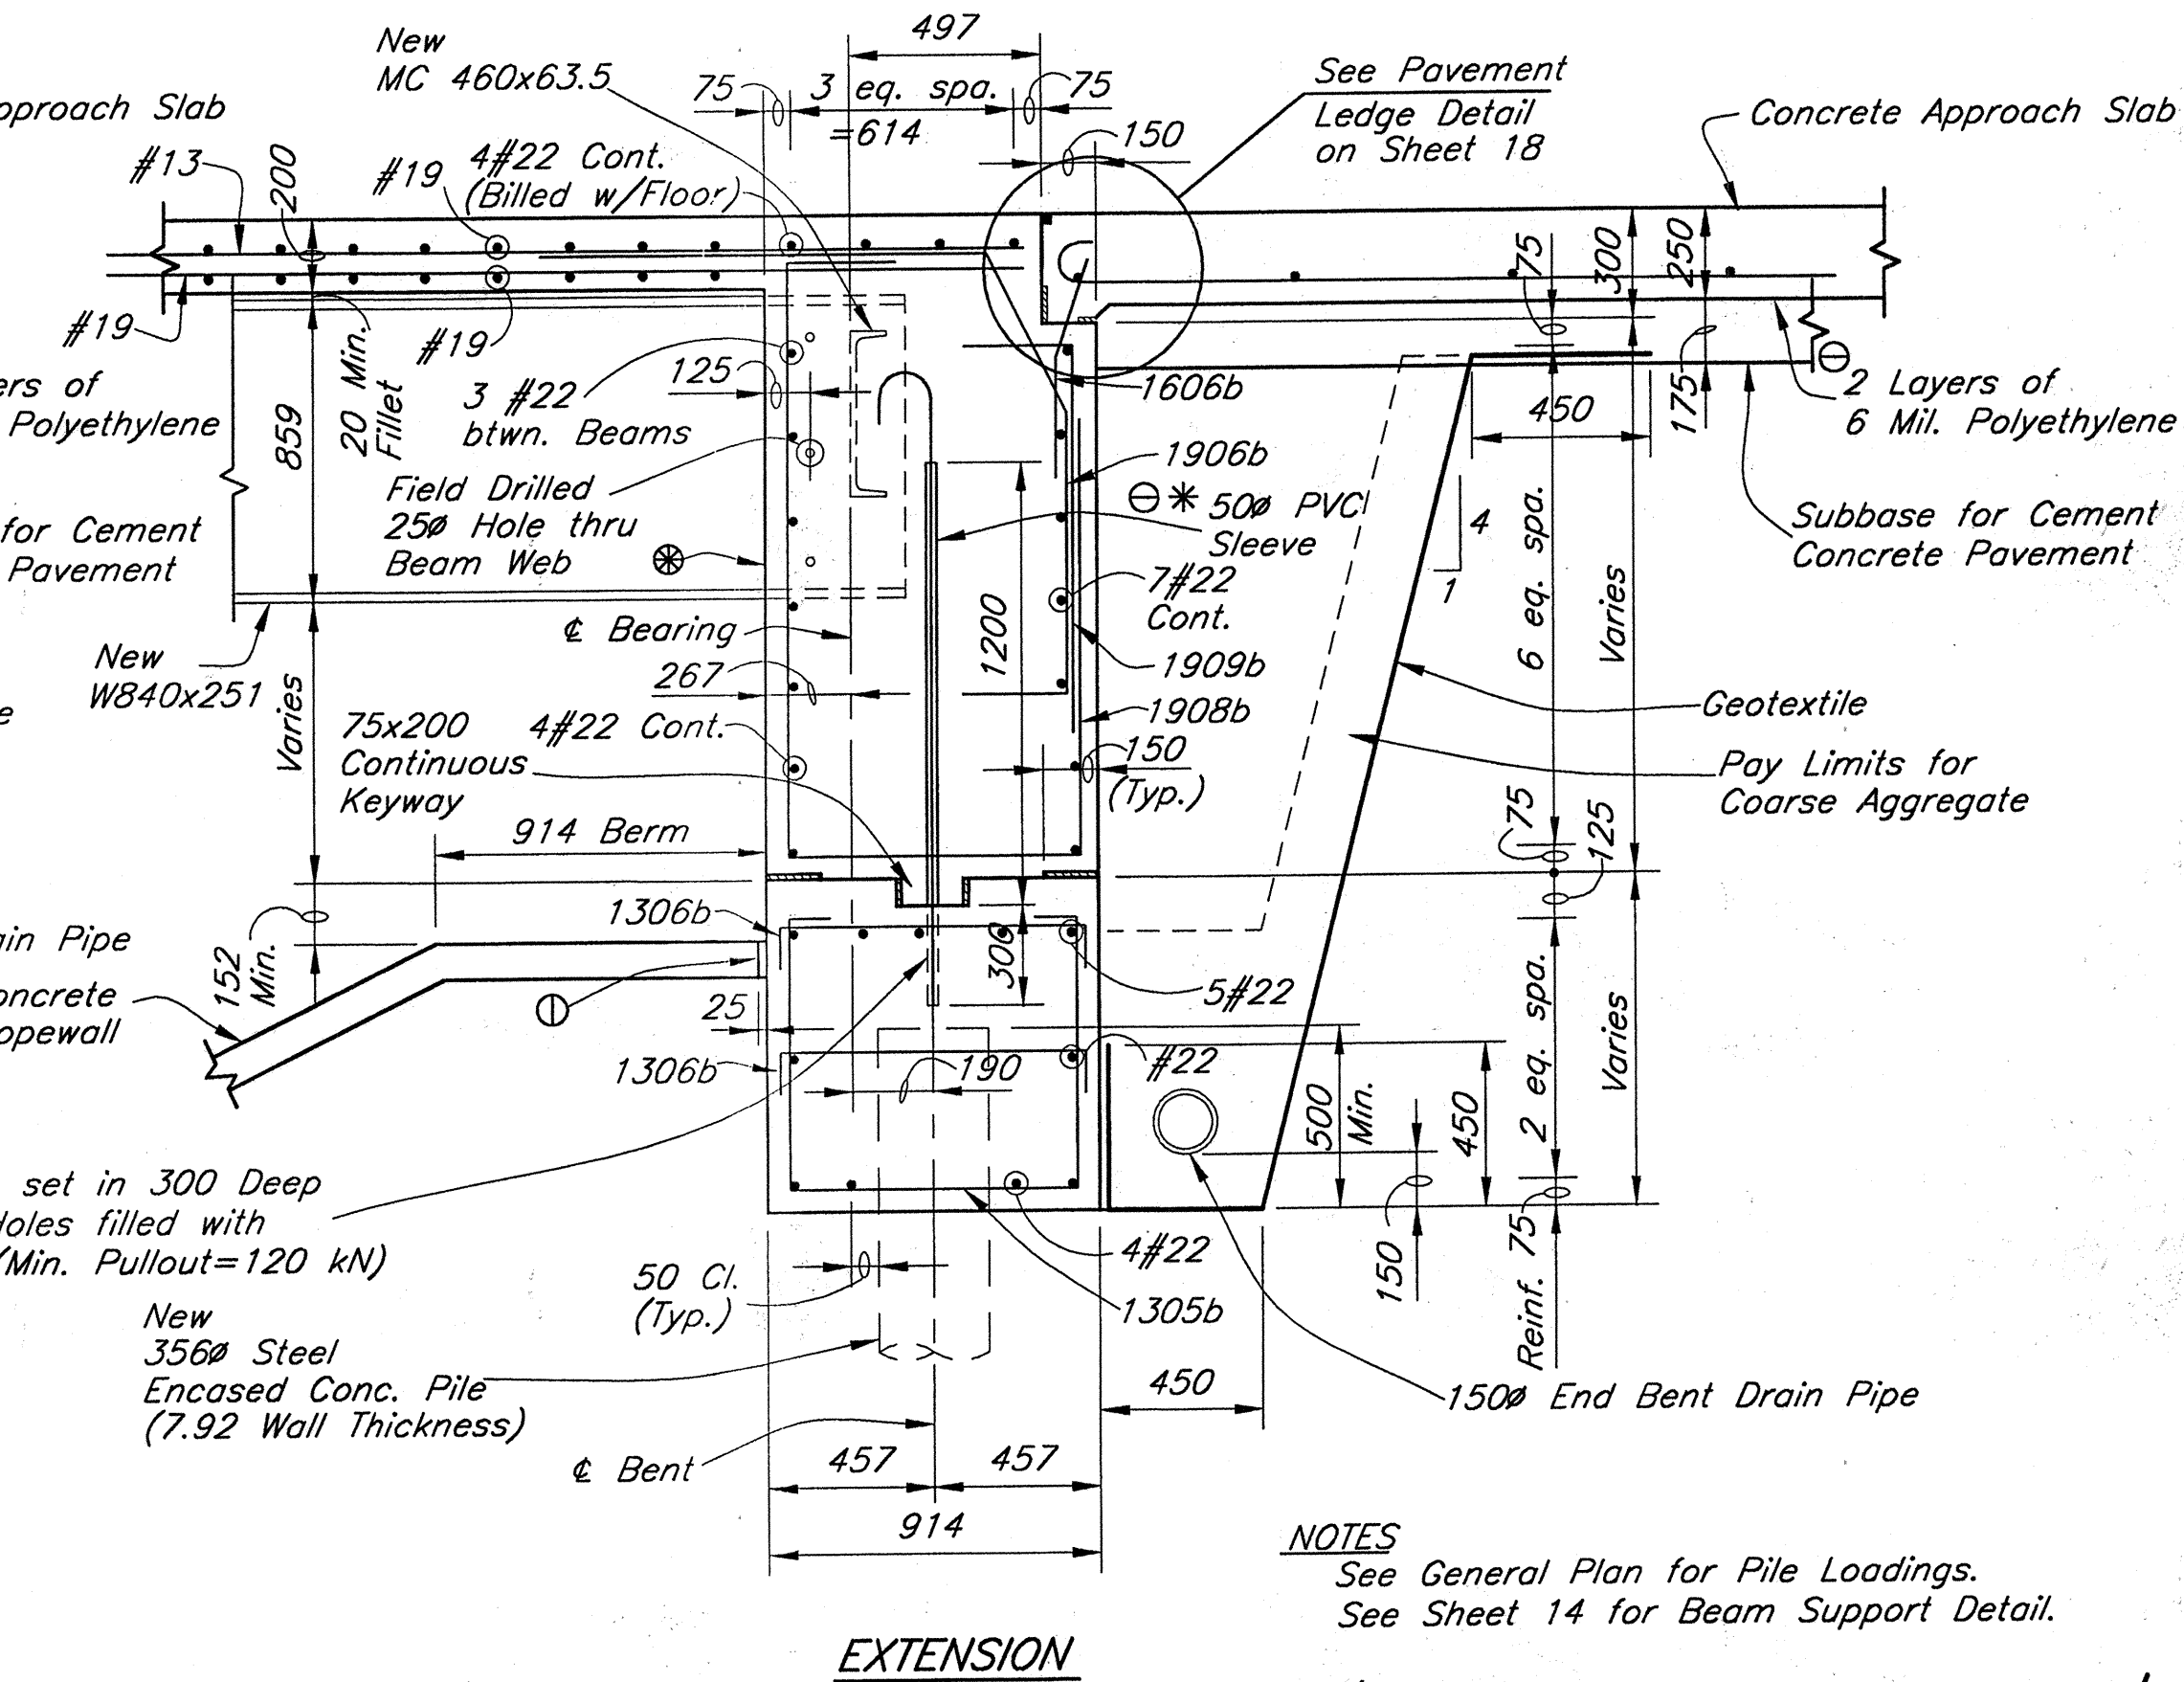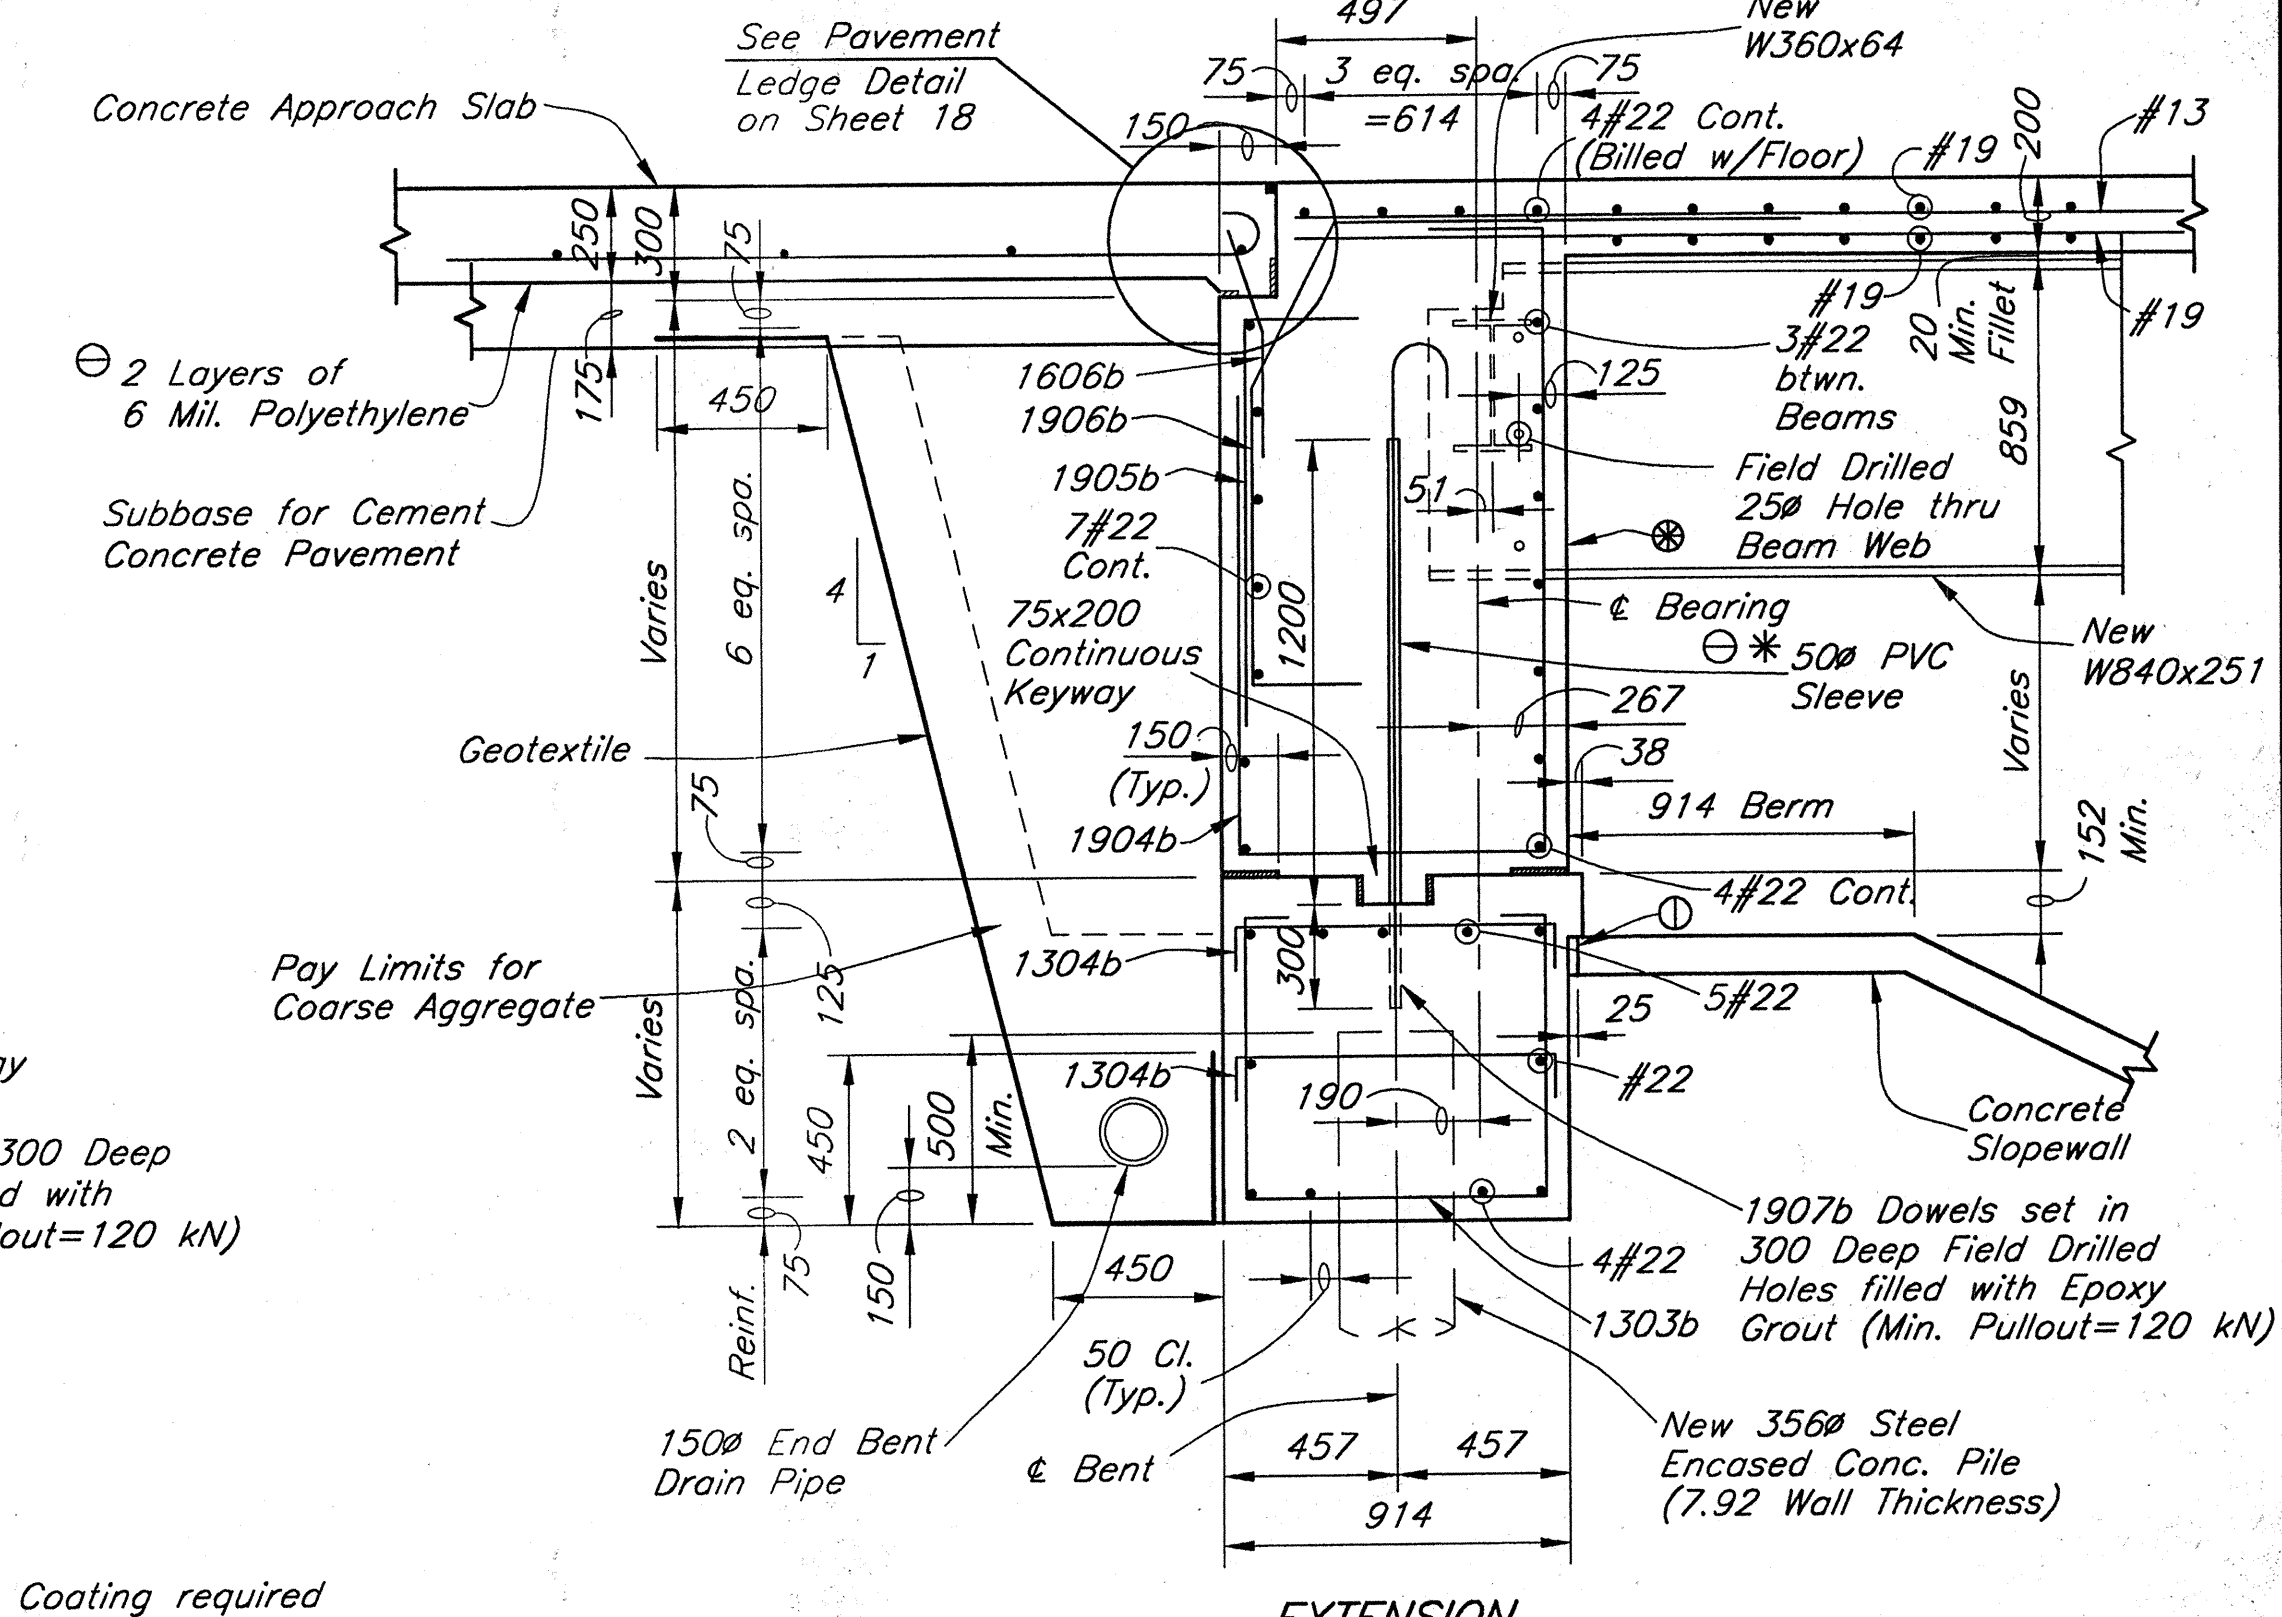

NOTES
See General Plan for Pile Loadings.
See Sheet 14 for Beam Support Detail.

All Dimensions in Millimeters (mm) and
all Stations and Elevations in Meters (m)
unless otherwise noted

JOE
JANSSEN & SPAANS ENGINEERING
CONSULTING ENGINEERS
2825 EAST 56TH STREET
INDIANAPOLIS, IN 46220
BUS: (317) 254-8886
FAX: (317) 259-8282

B&S
Butler Fairman Seufert
CONSULTING ENGINEERS
8450 WESTFIELD BLVD., SUITE 300
MERRILLVILLE, IN 46540
317 713-4615
FAX 317 713-4616


MICHAEL MATEL
REGISTERED
No. 860186
STATE OF INDIANA
PROFESSIONAL ENGINEER

RECOMMENDED FOR APPROVAL: *[Signature]* 9-28-01
DESIGN ENGINEER DATE
DESIGNED: J. SERA DRAWN: J. EVANS
CHECKED: M. MATEL CHECKED: M. MATEL


INDIANA
DEPARTMENT OF TRANSPORTATION
BENTS NO.1 AND NO.5 DETAILS
SOUTHBOUND STRUCTURE

HORIZONTAL SCALE	FILE
AS NOTED	165-119-2313JC
VERTICAL SCALE	DESIGNATION
AS NOTED	9612790
SURVEY BOOK	SHEET
	17 OF 51
CONTRACT	PROJECT
R-24327	IM-65-3(281)118

BFS NO. 3804.07

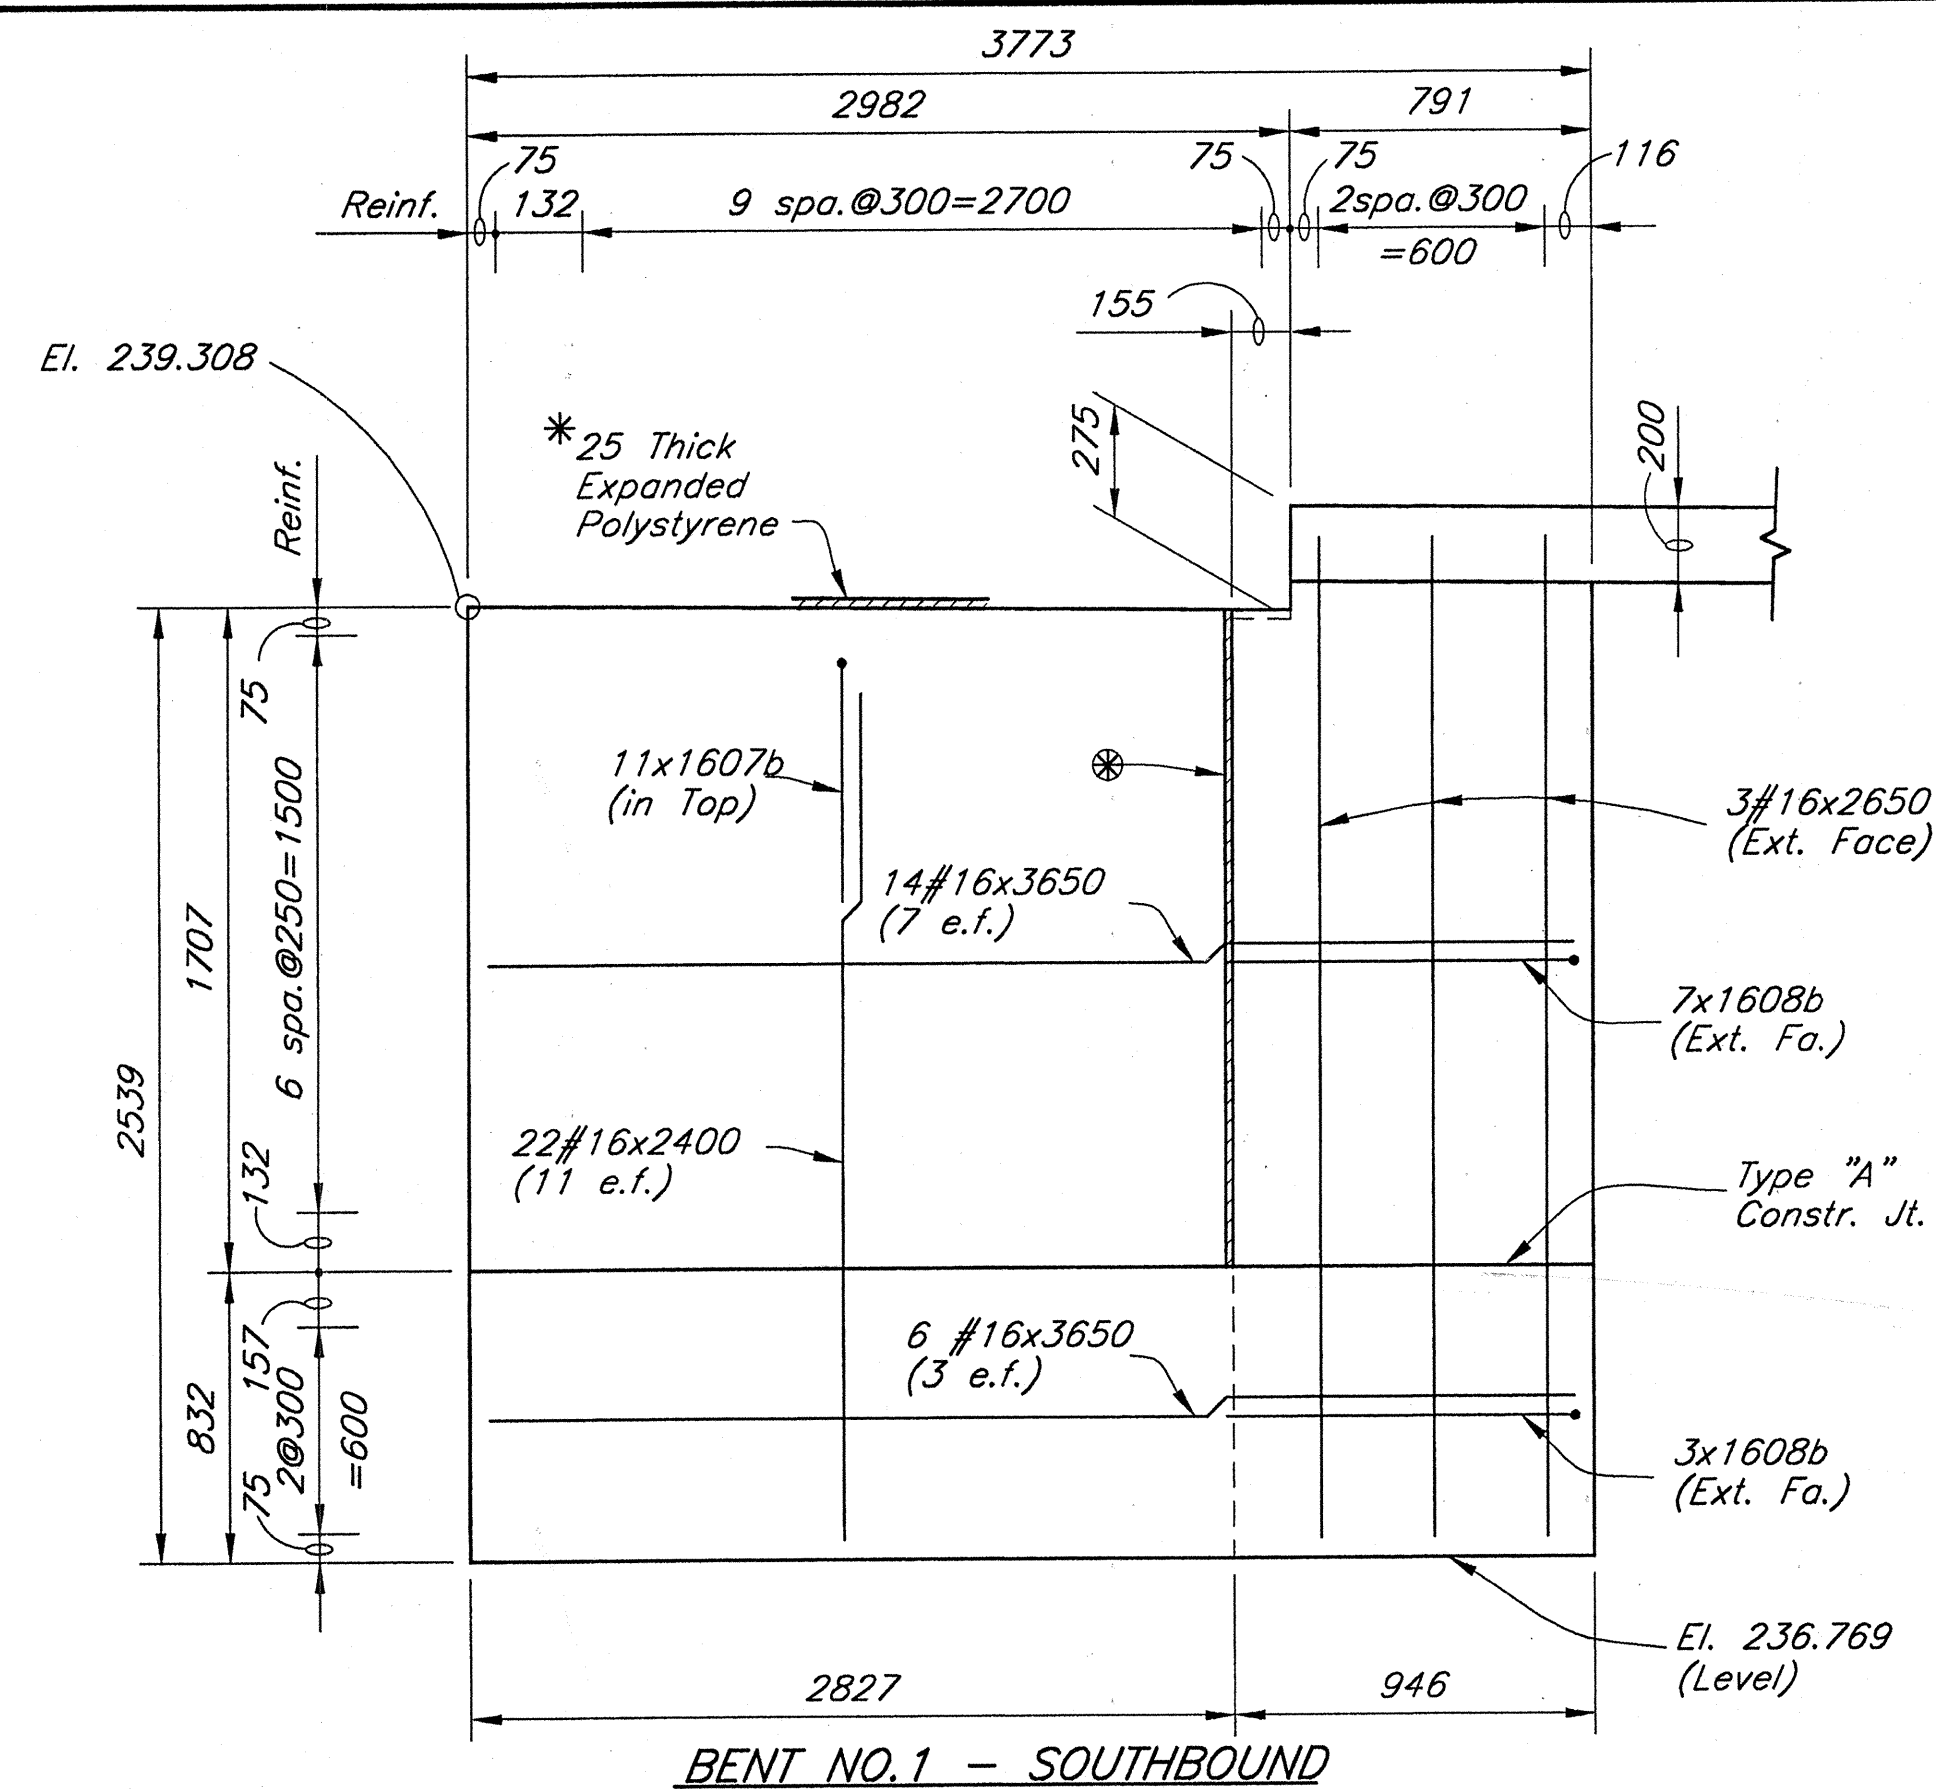


BENT NO.1 - SOUTHBOUND

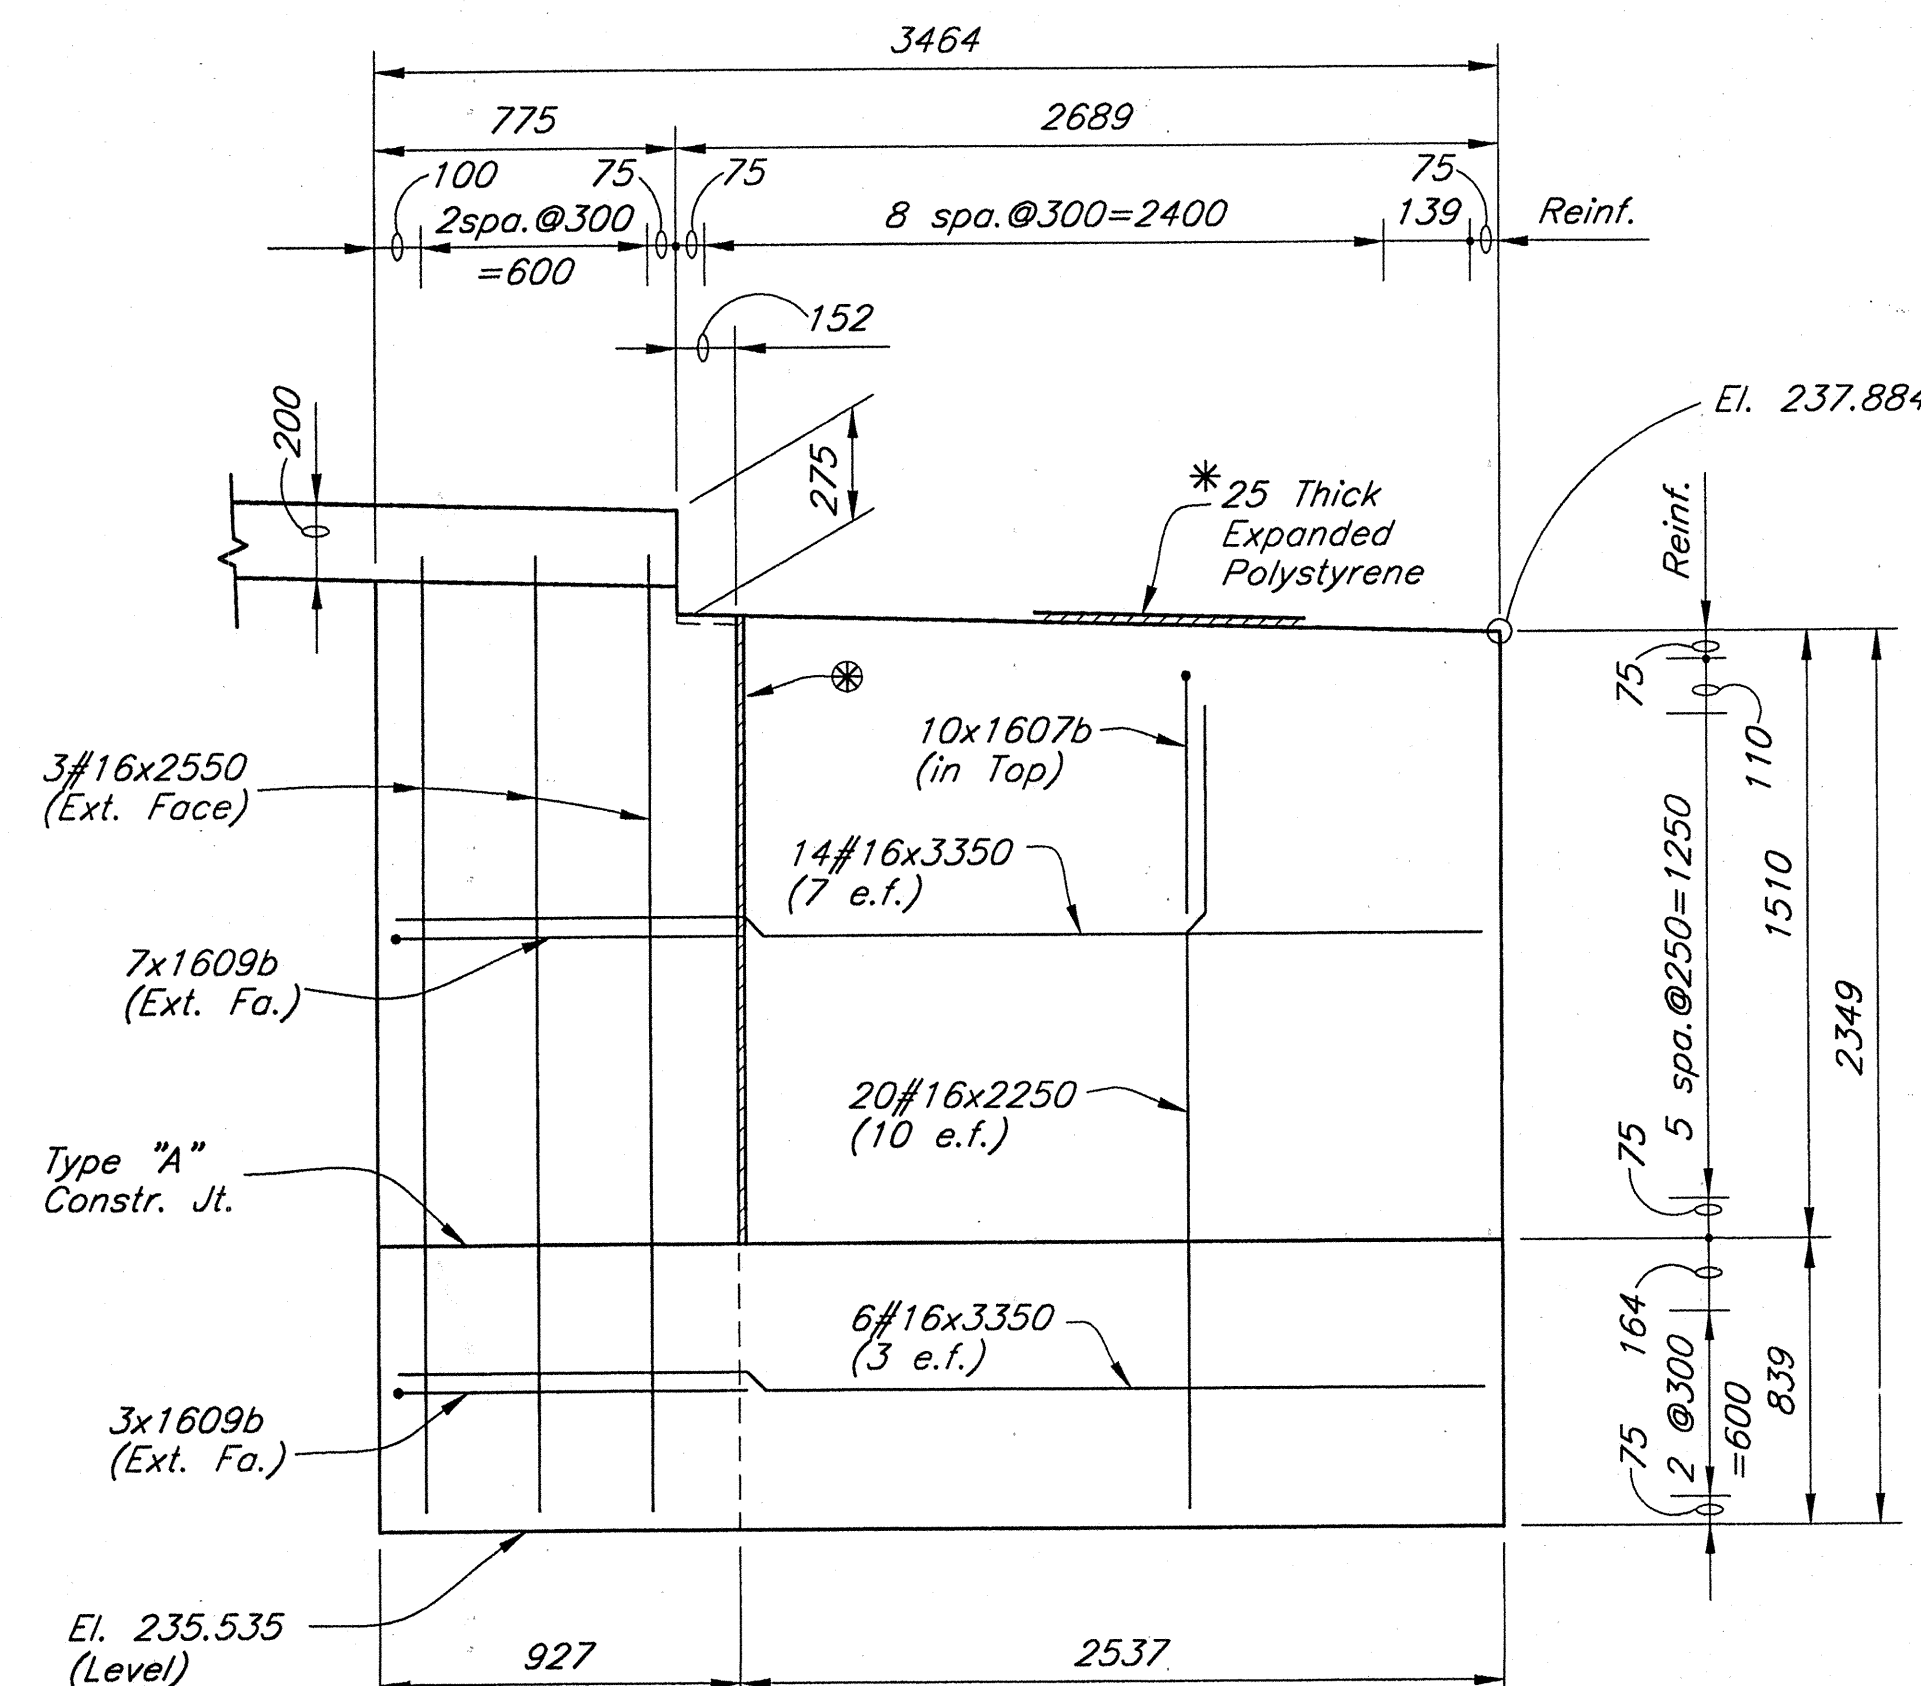

BENT NO.5 - SOUTHBOUND


WINGWALL ELEVATIONS
Not to Scale

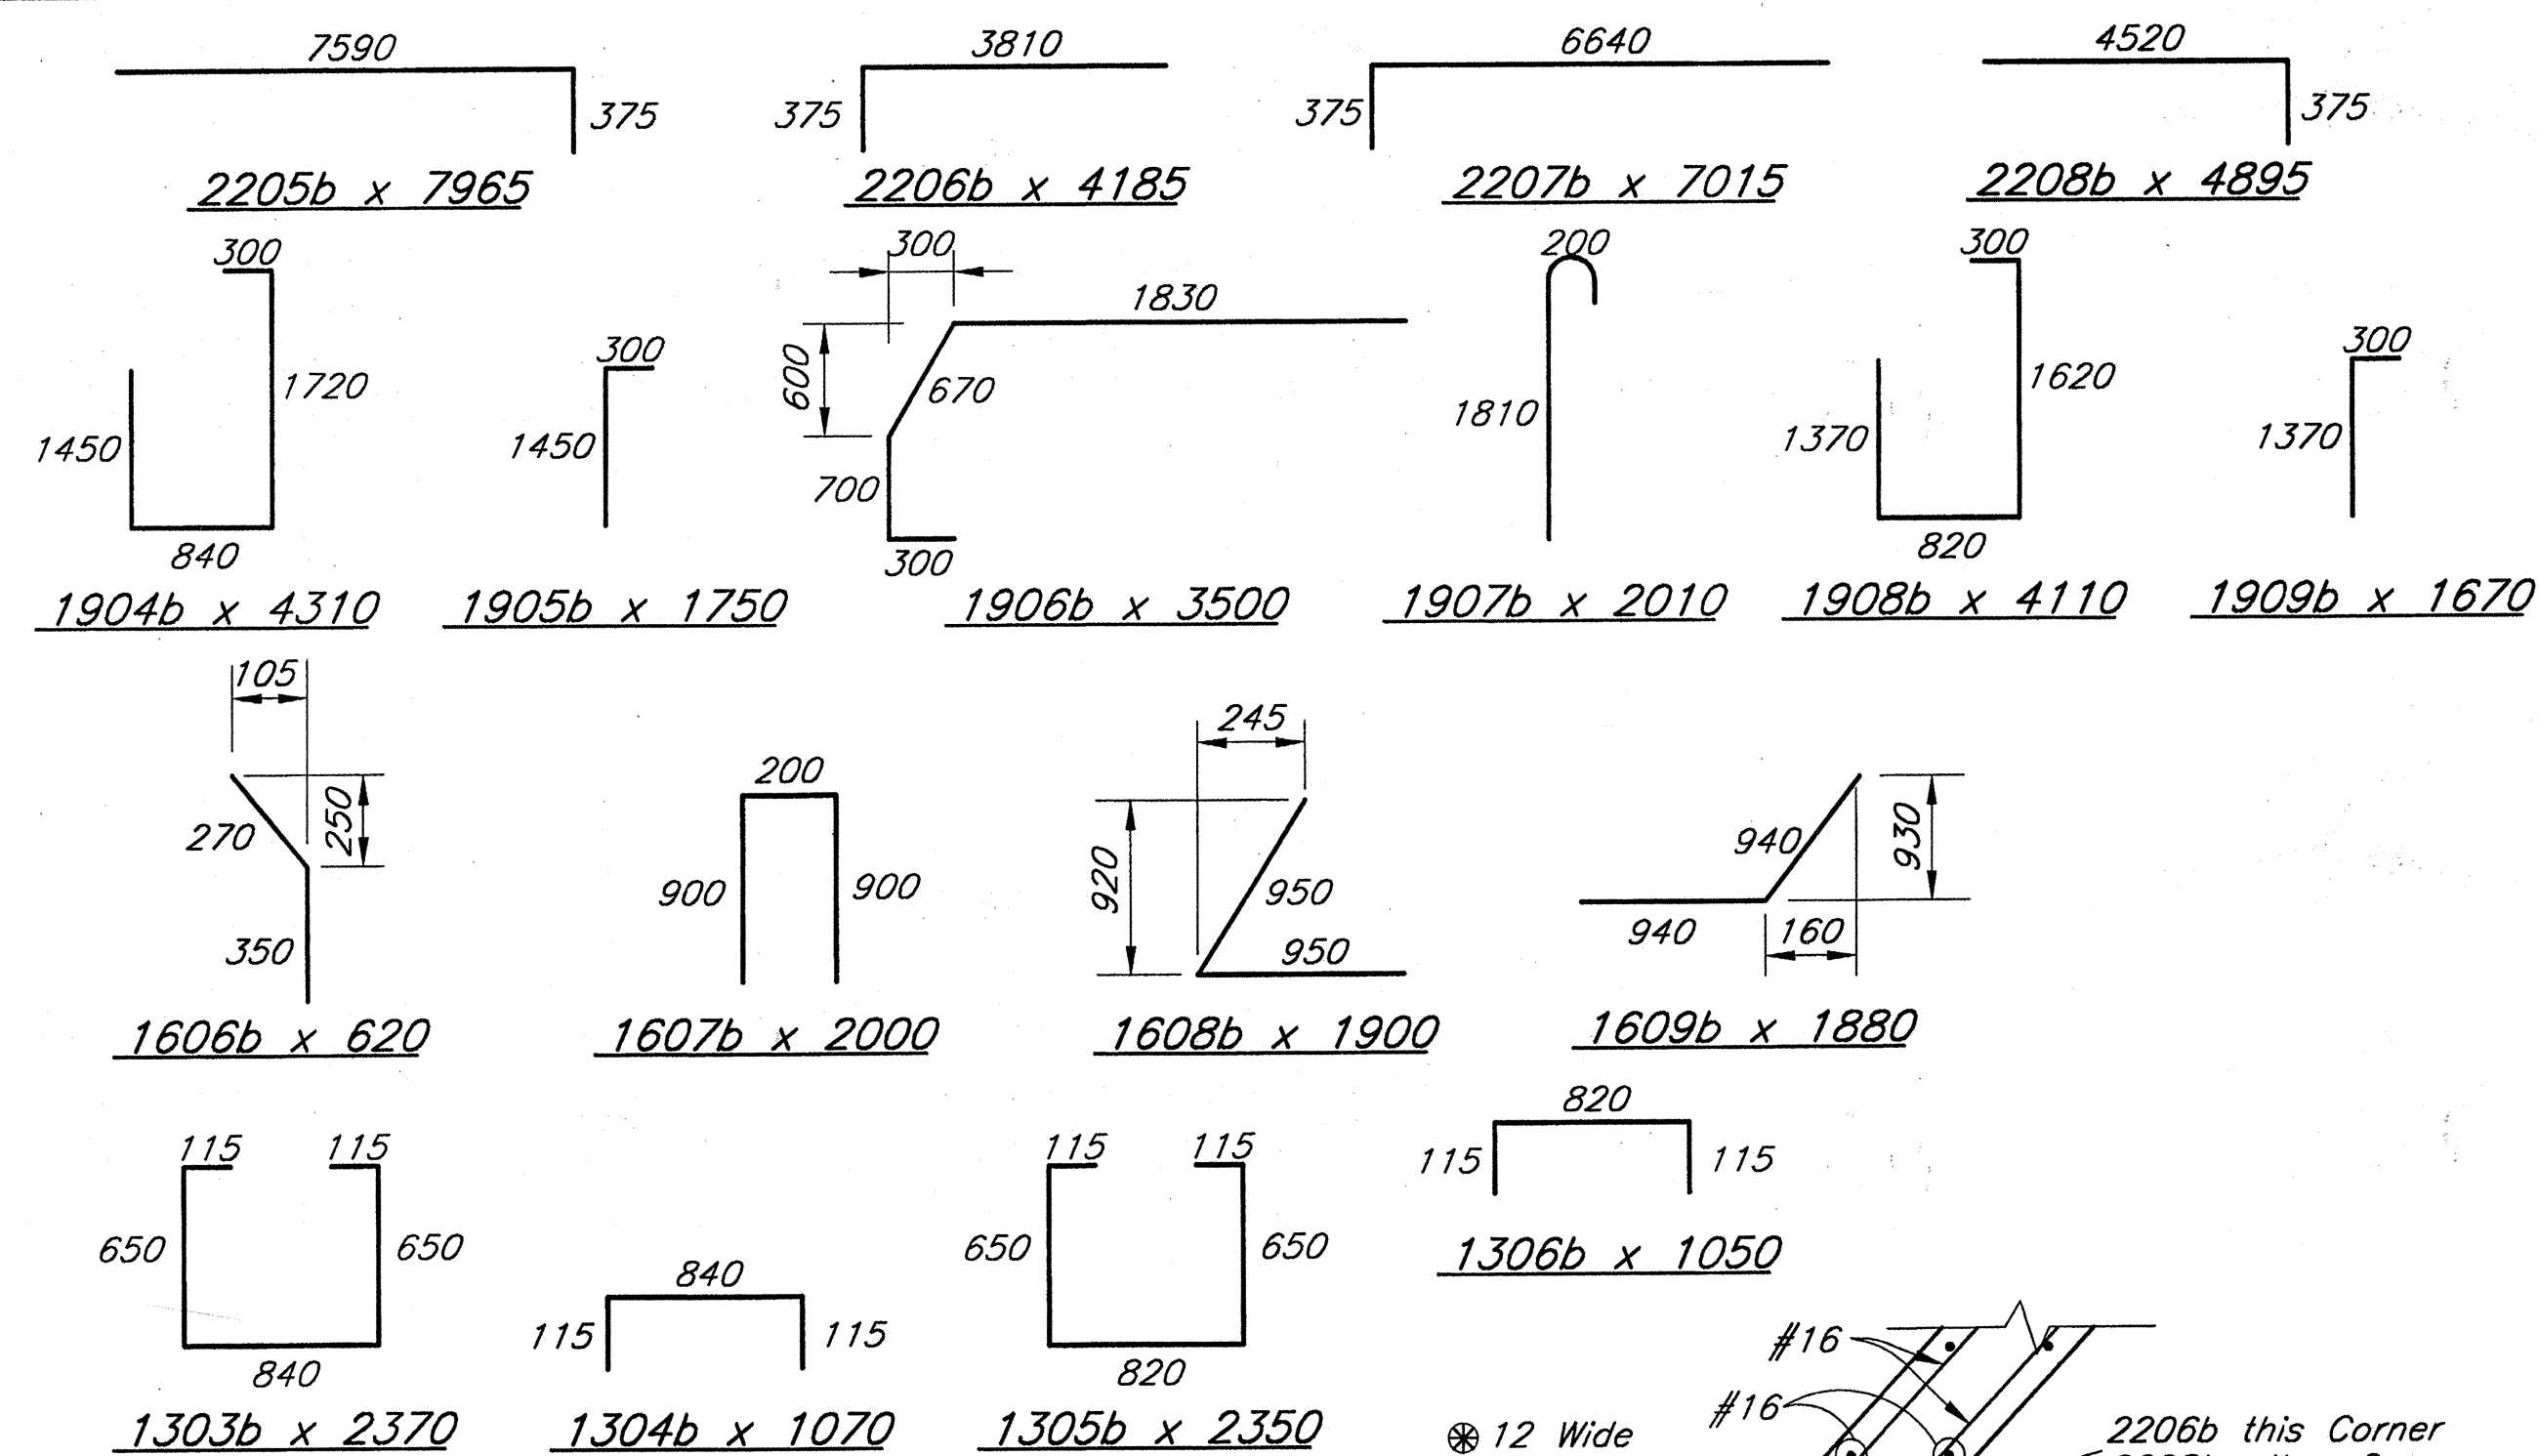

BAR BENDING DETAILS


Not to Scale

* 12 Wide Saw Cut with Expanded Polystyrene or
12 Wide Joint formed with Expanded Polystyrene.
Horiz. Reinf. shall be cut 50 clear of ea. side of Joint.

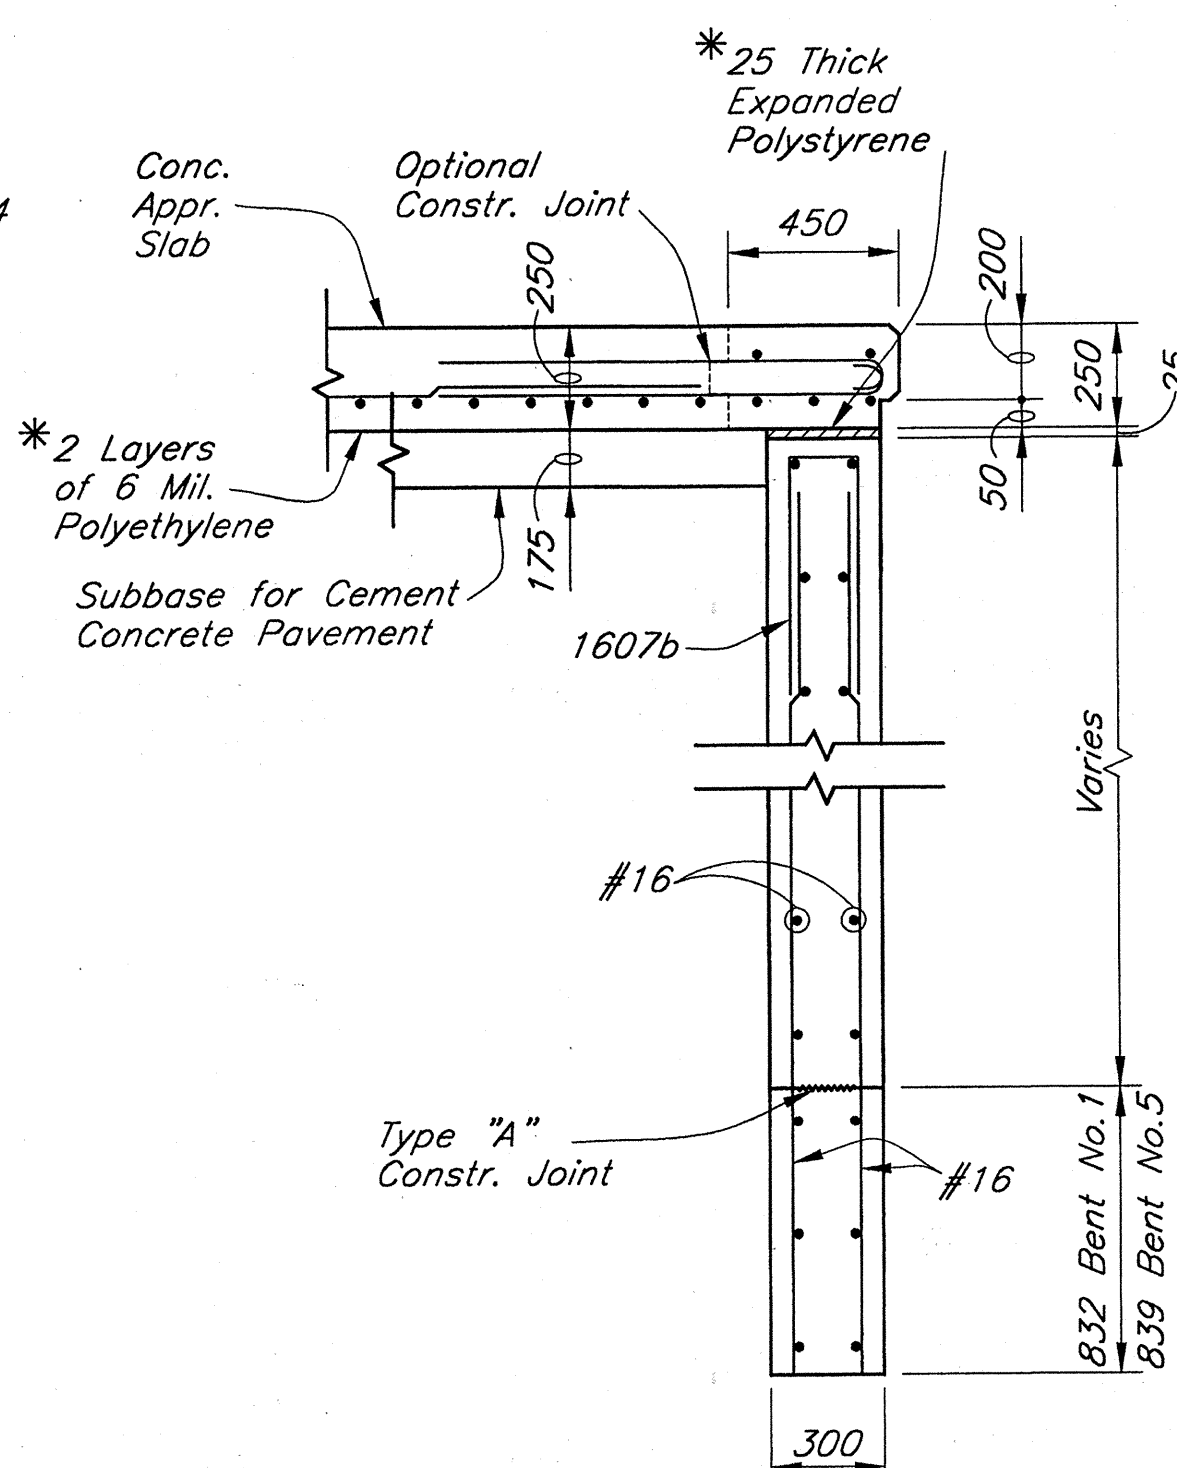

WINGWALL SECTION

Scale=1:20

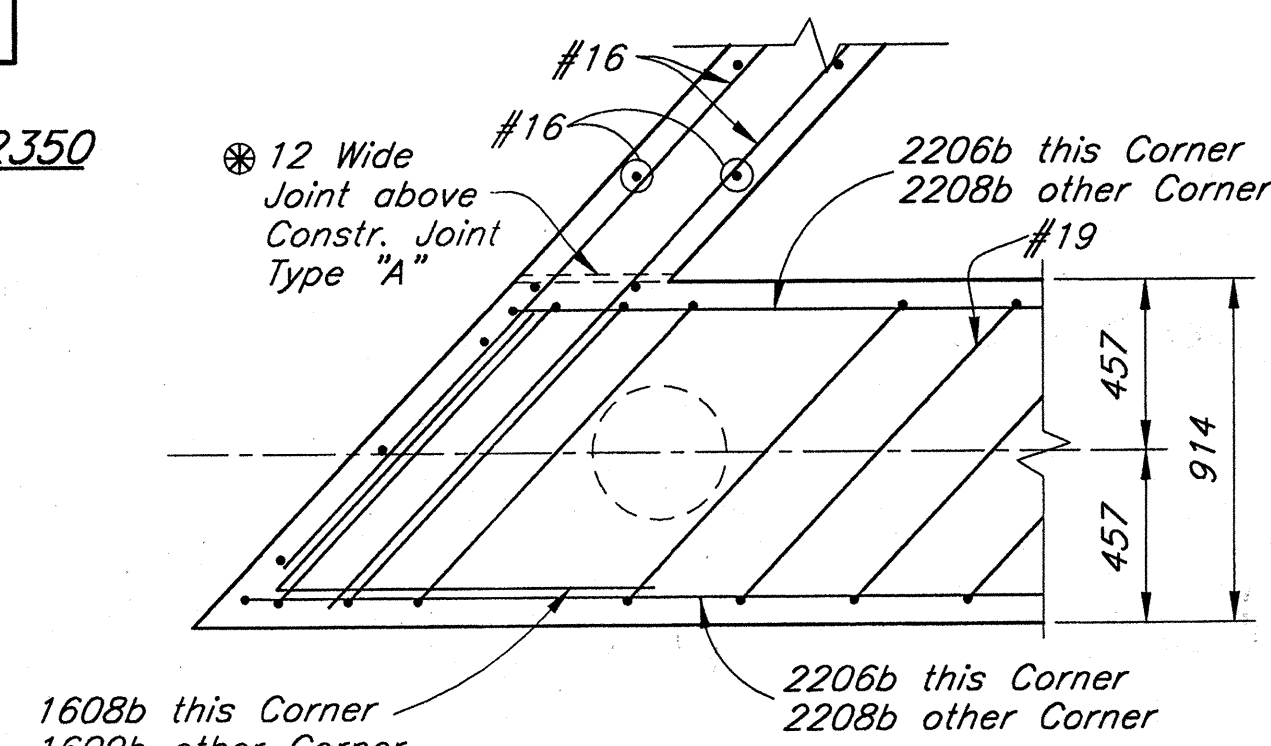


PLAN-SECTION

AT CORNER

Not to Scale

* Include in cost of other items.

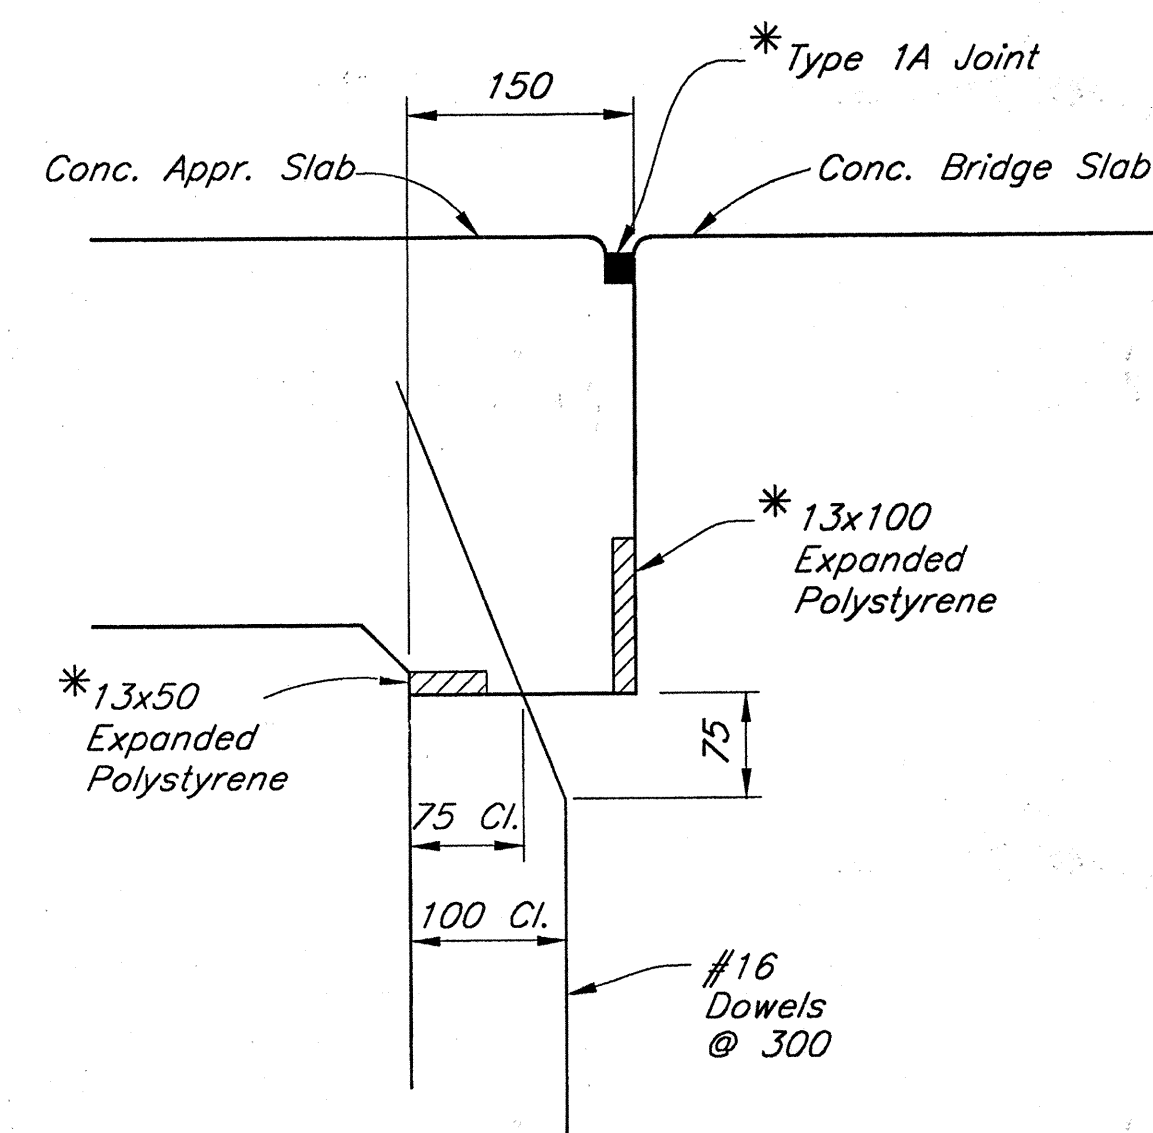

PAVEMENT LEDGE DETAIL

Scale=1:5

BILL OF MATERIALS

BENT NO.1

REINFORCING STEEL

Mark or Size	No. of Bars	Length (mm)	Mass (kg)
2205b	11	7965	
2206b	11	4185	
#22	22	9000	
#22	11	8325	
#22	12	2225	
#22	9	2050	
#22	15	1650	
#22	3	1525	
#22	6	1300	
#22	3	725	

Total #22 (Epoxy Coated) 1544

1904b	79	4310	
1905b	79	1750	
1906b	79	3500	
1907b	40	2010	
#19	36	1300	

Total #19 (Epoxy Coated) 1972

1606b	78	620	
1607b	11	2000	
1608b	10	1900	
#16	20	3650	
#16	3	2650	
#16	22	2400	

Total #16 (Epoxy Coated) 346

1303b	38	2370	
1304b	76	1070	

Total #13 (Epoxy Coated) 170

Total Steel (Epoxy Coated) 4032

CONCRETE

Class "A" in Substructure (Below Constr. Joint)	9.6 m ³
---	--------------------

MISCELLANEOUS

Field Drilled Holes in Concrete	52 Each
Field Drilled Holes	36 Each
Surface Seal	8 m ²
Masonry Coating	53 m ²
356 Ø Steel Encased Concrete Piles (7.92 Wall Thickness)	
4 @ 22m Each	88 m

BILL OF MATERIALS

BENT NO.5

REINFORCING STEEL

Mark or Size	No. of Bars	Length (mm)	Mass (kg)
2207b	11	7015	
2208b	11	4895	
#22	22	9000	
#22	11	7725	
#22	12	2225	
#22	9	2050	
#22	3	1675	
#22	12	1650	
#22	6	1300	
#22	3	975	
#22	3	600	

Total #22 (Epoxy Coated) 1510

1906b	77	3500	
1907b	39	2010	
1908b	77	4110	
1909b	77	1670	
#19	36	975	

Total #19 (Epoxy Coated) 1851

1606b	76	620	
1607b	10	2000	
1609b	10	1880	
#16	20	3350	
#16	3	2550	
#16	20	2250	

Total #16 (Epoxy Coated) 319

1305b	37	2350	
1306b	74	1050	

Total #13 (Epoxy Coated) 164

Total Steel (Epoxy Coated) 3844

CONCRETE

Class "A" in Substructure (Below Constr. Joint)	9.3 m ³
---	--------------------

MISCELLANEOUS

Field Drilled Holes in Concrete	51 Each
Field Drilled Holes	36 Each
Surface Seal	7 m ²
Masonry Coating	50 m ²
356 Ø Steel Encased Concrete Piles (7.92 Wall Thickness)	
5 @ 18m Each	90 m

⊕ A.S.T.M. A615M, Grade 420.

All Dimensions in Millimeters (mm) and
all Stations and Elevations in Meters (m)
unless otherwise noted

JOE
JANSSEN & SPANS ENGINEERING
CONSULTING ENGINEERS

2825 EAST 56TH STREET
INDIANAPOLIS, IN. 46240
BUS. (317) 254-9886
FAX (317) 259-8262

B&S
Butler Fairman Seufert
CONSULTING ENGINEERS

8450 WESTFIELD BLVD., SUITE 300
INDIANAPOLIS, IN. 46240
317 713-4615
FAX 317 713-4616


MICHAEL MATEL
REGISTERED
No. 880186
STATE OF INDIANA
PROFESSIONAL ENGINEER

RECOMMENDED
FOR APPROVAL
DESIGN ENGINEER
DATE 9-28-01
DESIGNED: J. SERA
DRAWN: J. EVANS
CHECKED: M. MATEL
CHECKED: M. MATEL


INDIANA
DEPARTMENT OF TRANSPORTATION
BENTS NO.1 AND NO.5 DETAILS
SOUTHBOUND STRUCTURE

HORIZONTAL SCALE	FILE
AS NOTED	165-119-2313JC
VERTICAL SCALE	DESIGNATION
AS NOTED	9612790
SURVEY BOOK	SHEET
CONTRACT R-24327	18 OF 51 PROJECT IM-65-3(281)118

BFS No. 3804.07

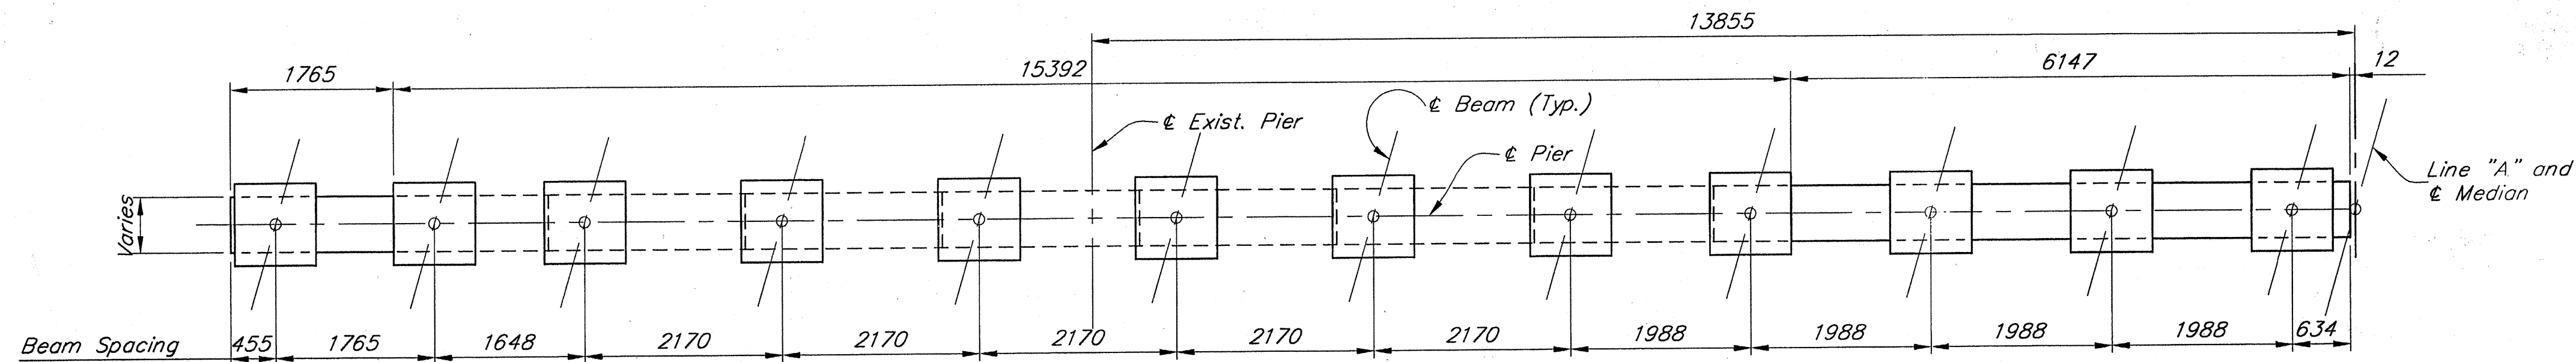

CAP PLAN
Scale = 1:50

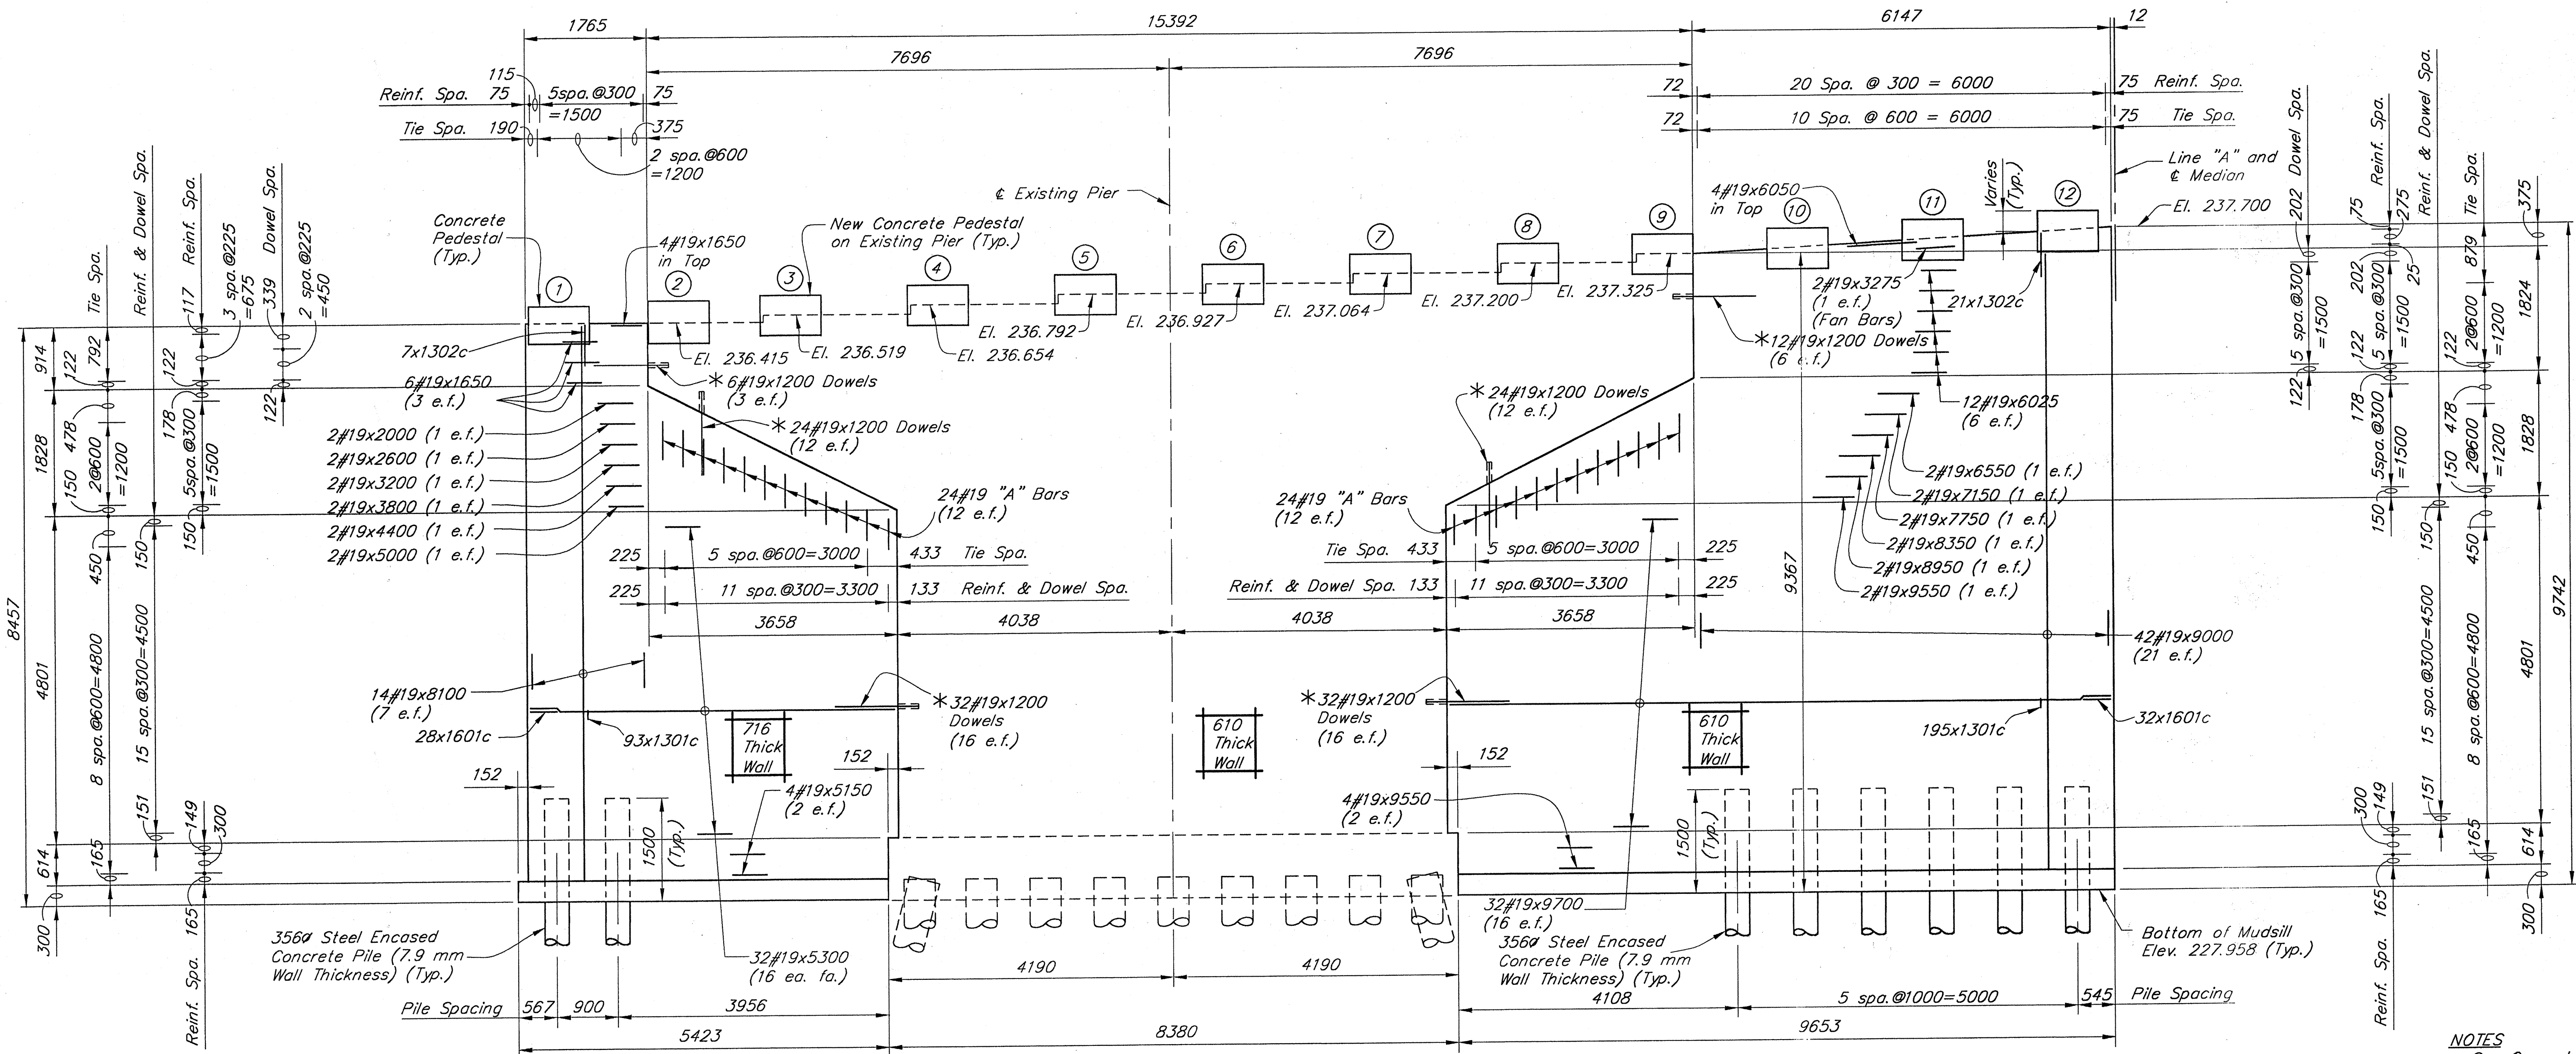

SECTION ALONG PIER
Scale = 1:50

* #19x1200 Dowels
Set in 205 Deep Field Drilled
Holes w/ an Approved Anchor System
(Min. Pullout = 117.9 kN)

NOTES
See General Plan for Pile Loadings.
See Sheet 22 for Sections.
See Sheet 26A for Pedestals.

All Dimensions in Millimeters (mm) and
all Stations and Elevations in Meters (m)
unless otherwise noted

"A" Bars 24 #19
2#19x4800
2#19x5550
2#19x5700
2#19x5850
2#19x6000
2#19x6150
2#19x6300
2#19x6450
2#19x6600
2#19x6750
2#19x6900
2#19x7050
148200

REFERENCES : None
USER SETTING : USER 41 ALL
DIRECTOR PATH : R:\BRIDGES\1966510\DETAILS\19-231\1
LAYER DISK : 28A
14-JAN-00, 08:31:18 / JRC

JSE
JANSSEN & SPAANS ENGINEERING
CONSULTING ENGINEERS
2825 EAST 56TH STREET
INDIANAPOLIS, INDIANA 46220
BUS (317) 254-9886
FAX (317) 259-8262

B&S
Butler Fairman Seufert
CONSULTING ENGINEERS
8450 WESTFIELD BLVD., SUITE 300
MERRILLVILLE, IN 46540
317 713-4615
219 789-2333
FAX 317 713-4616


REGISTERED
No. 16222
STATE OF
INDIANA
PROFESSIONAL ENGINEER

RECOMMENDED
FOR APPROVAL *Stephen F. Weintraub* 9-28-01
DESIGN ENGINEER DATE
DESIGNED: M. MATEL DRAWN: J. MOFFITT
CHECKED: J. SERA CHECKED: J. WAGNER

INDIANA DEPARTMENT
OF TRANSPORTATION

PIER NO.2 DETAILS
NORTHBOUND STRUCTURE


HORIZONTAL SCALE	BRIDGE FILE
AS NOTED	1-65-119-2313C
VERTICAL SCALE	DESIGNATION
AS NOTED	9612790
SURVEY BOOK	SHEETS
CONTRACT	19 of 51
R-24327	PROJECT
	IM-65-3 (281) 118

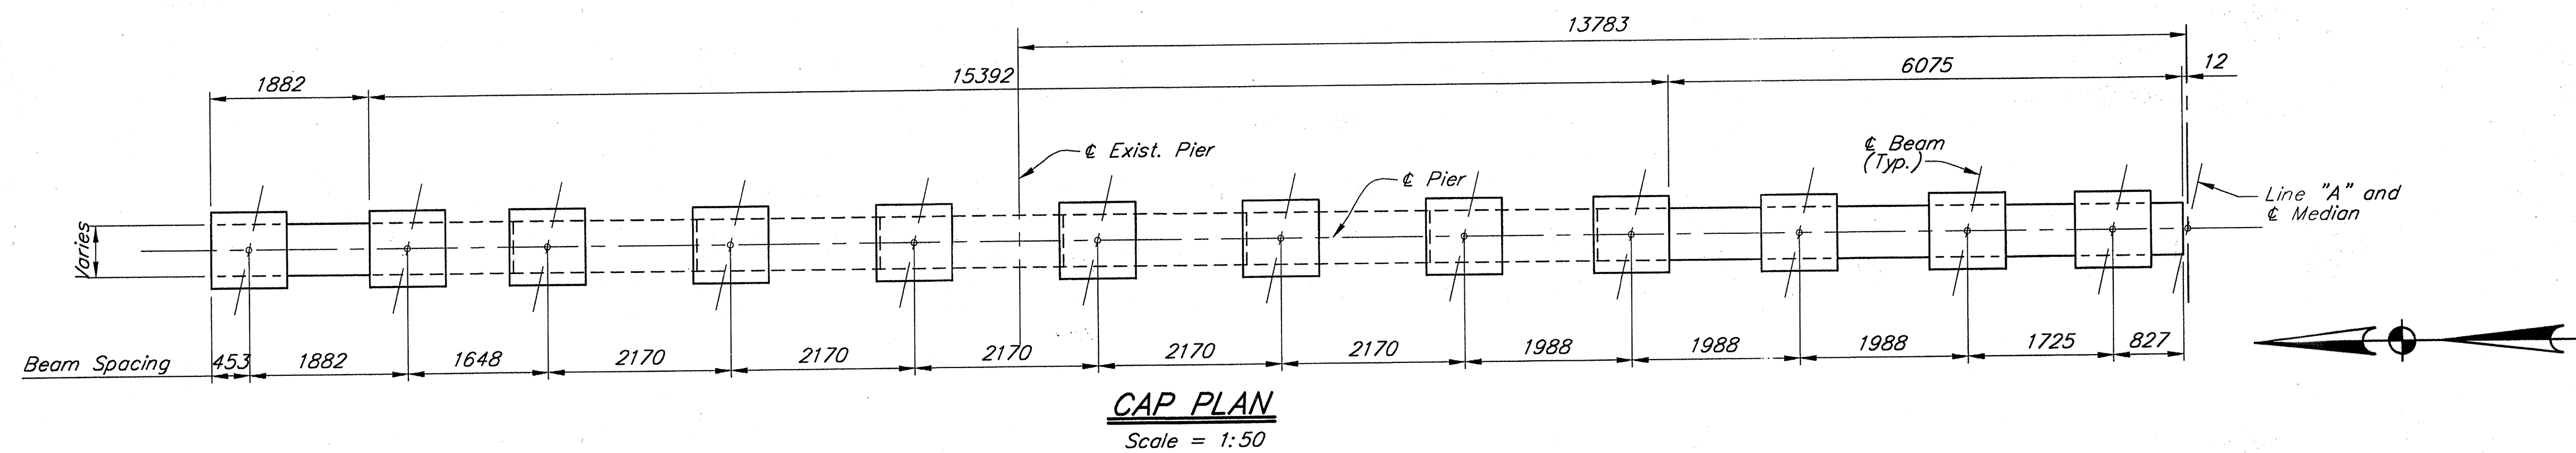

"B" Bars
24 #19

2#19x4650
2#19x5400
2#19x5550
2#19x5700
2#19x5850
2#19x6000
2#19x6150
2#19x6300
2#19x6450
2#19x6600
2#19x6750
2#19x6900

144600

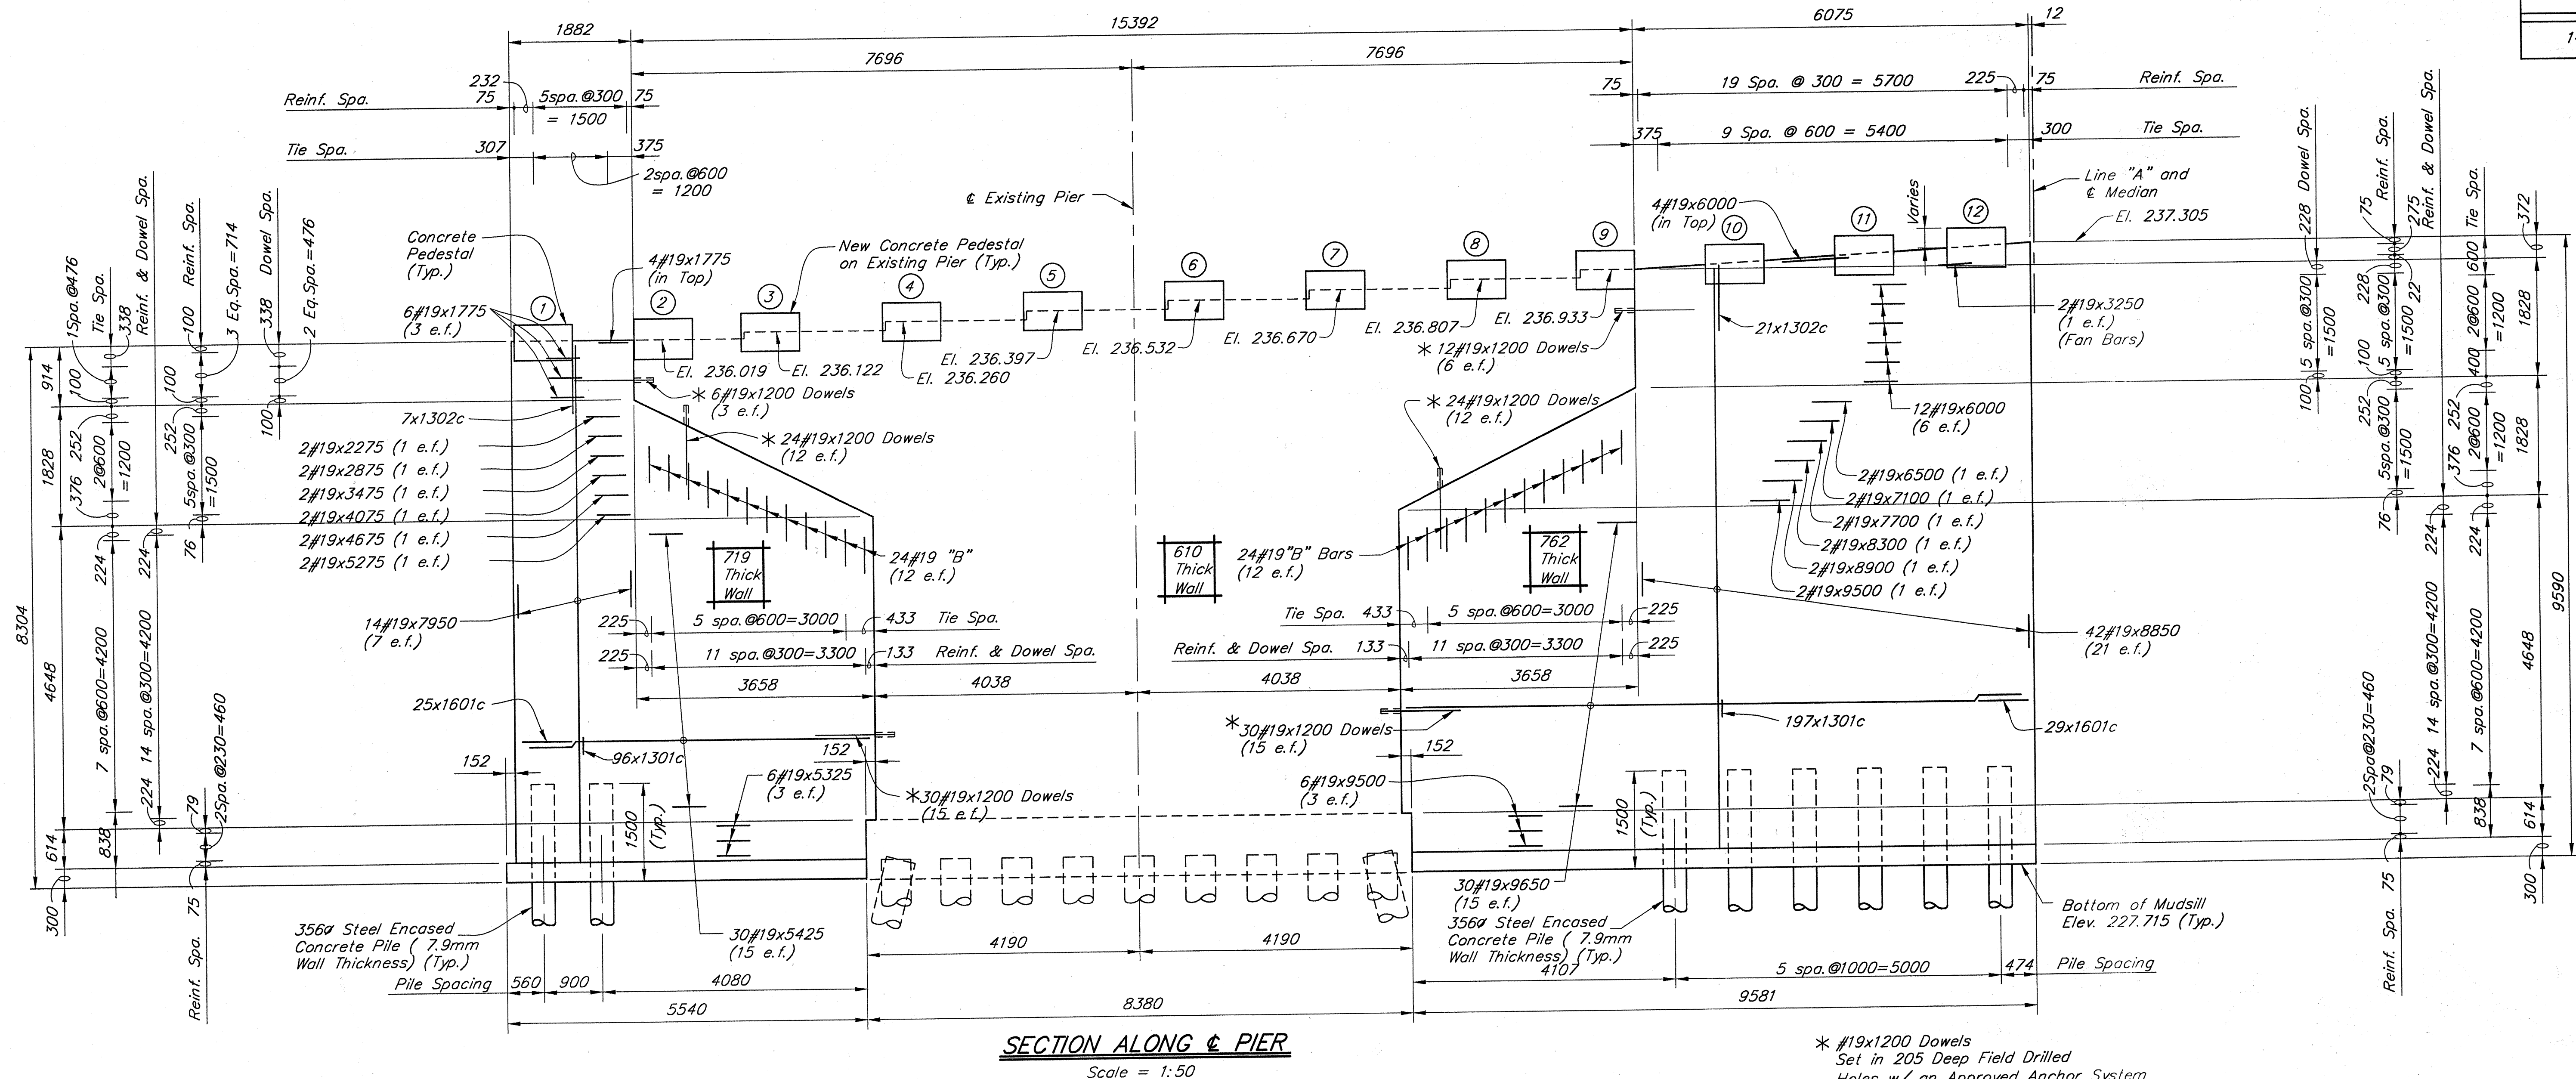

* #19x1200 Dowels
Set in 205 Deep Field Drilled
Holes w/ an Approved Anchor System
(Min. Pullout = 117.9 kN)

NOTES
See General Plan for Pile Loadings.
See Sheet 22 for Sections.
See Sheet 26A for Pedestals.

*All Dimensions in Millimeters (mm) and
all Stations and Elevations in Meters (m)
unless otherwise noted*

```

REFERENCES      : None
USER SETTING    : USER 41 ALL
DIRECTORY PATH  : R:\BRIDGES\996510\DETAILS\119-2313\
FILE NAME       : 2313BA39
                 : 2BA
LASER DISK      : 14-JAN-00, 08:34:34 / JRC
MRD\INT

```

JSE
JANSSEN & SPAANS ENGINEERING
CONSULTING ENGINEERS
2825 EAST 56TH STREET
INDIANAPOLIS, INDIANA 46220
BUS. (317) 254-9686
FAX (317) 259-8262



BFS
Butler Fairman Seufert
CONSULTING ENGINEERS



STEPHEN F. WEINTRAUT
REGISTERED
No.
16222
STATE OF
INDIANA
PROFESSIONAL ENGINEER

RECOMMENDED FOR APPROVAL <u>Stephen F. Duntzant</u> 9-28-0	
DESIGN ENGINEER DATE	
DESIGNED: M. MATEL	DRAWN: J. MOFFITT
CHECKED: J. SERA	CHECKED: J. WAGNER

INDIANA DEPARTMENT OF TRANSPORTATION

PIER NO.3 DETAILS NORTHBOUND STRUCTURE

HORIZONTAL SCALE	BRIDGE FILE
AS NOTED	I-65-119-2313C
VERTICAL SCALE	DESIGNATION
AS NOTED	9612790
SURVEY BOOK	SHEETS
	20 of 51
CONTRACT	PROJECT
R-24327	IM-65-3(281) 118

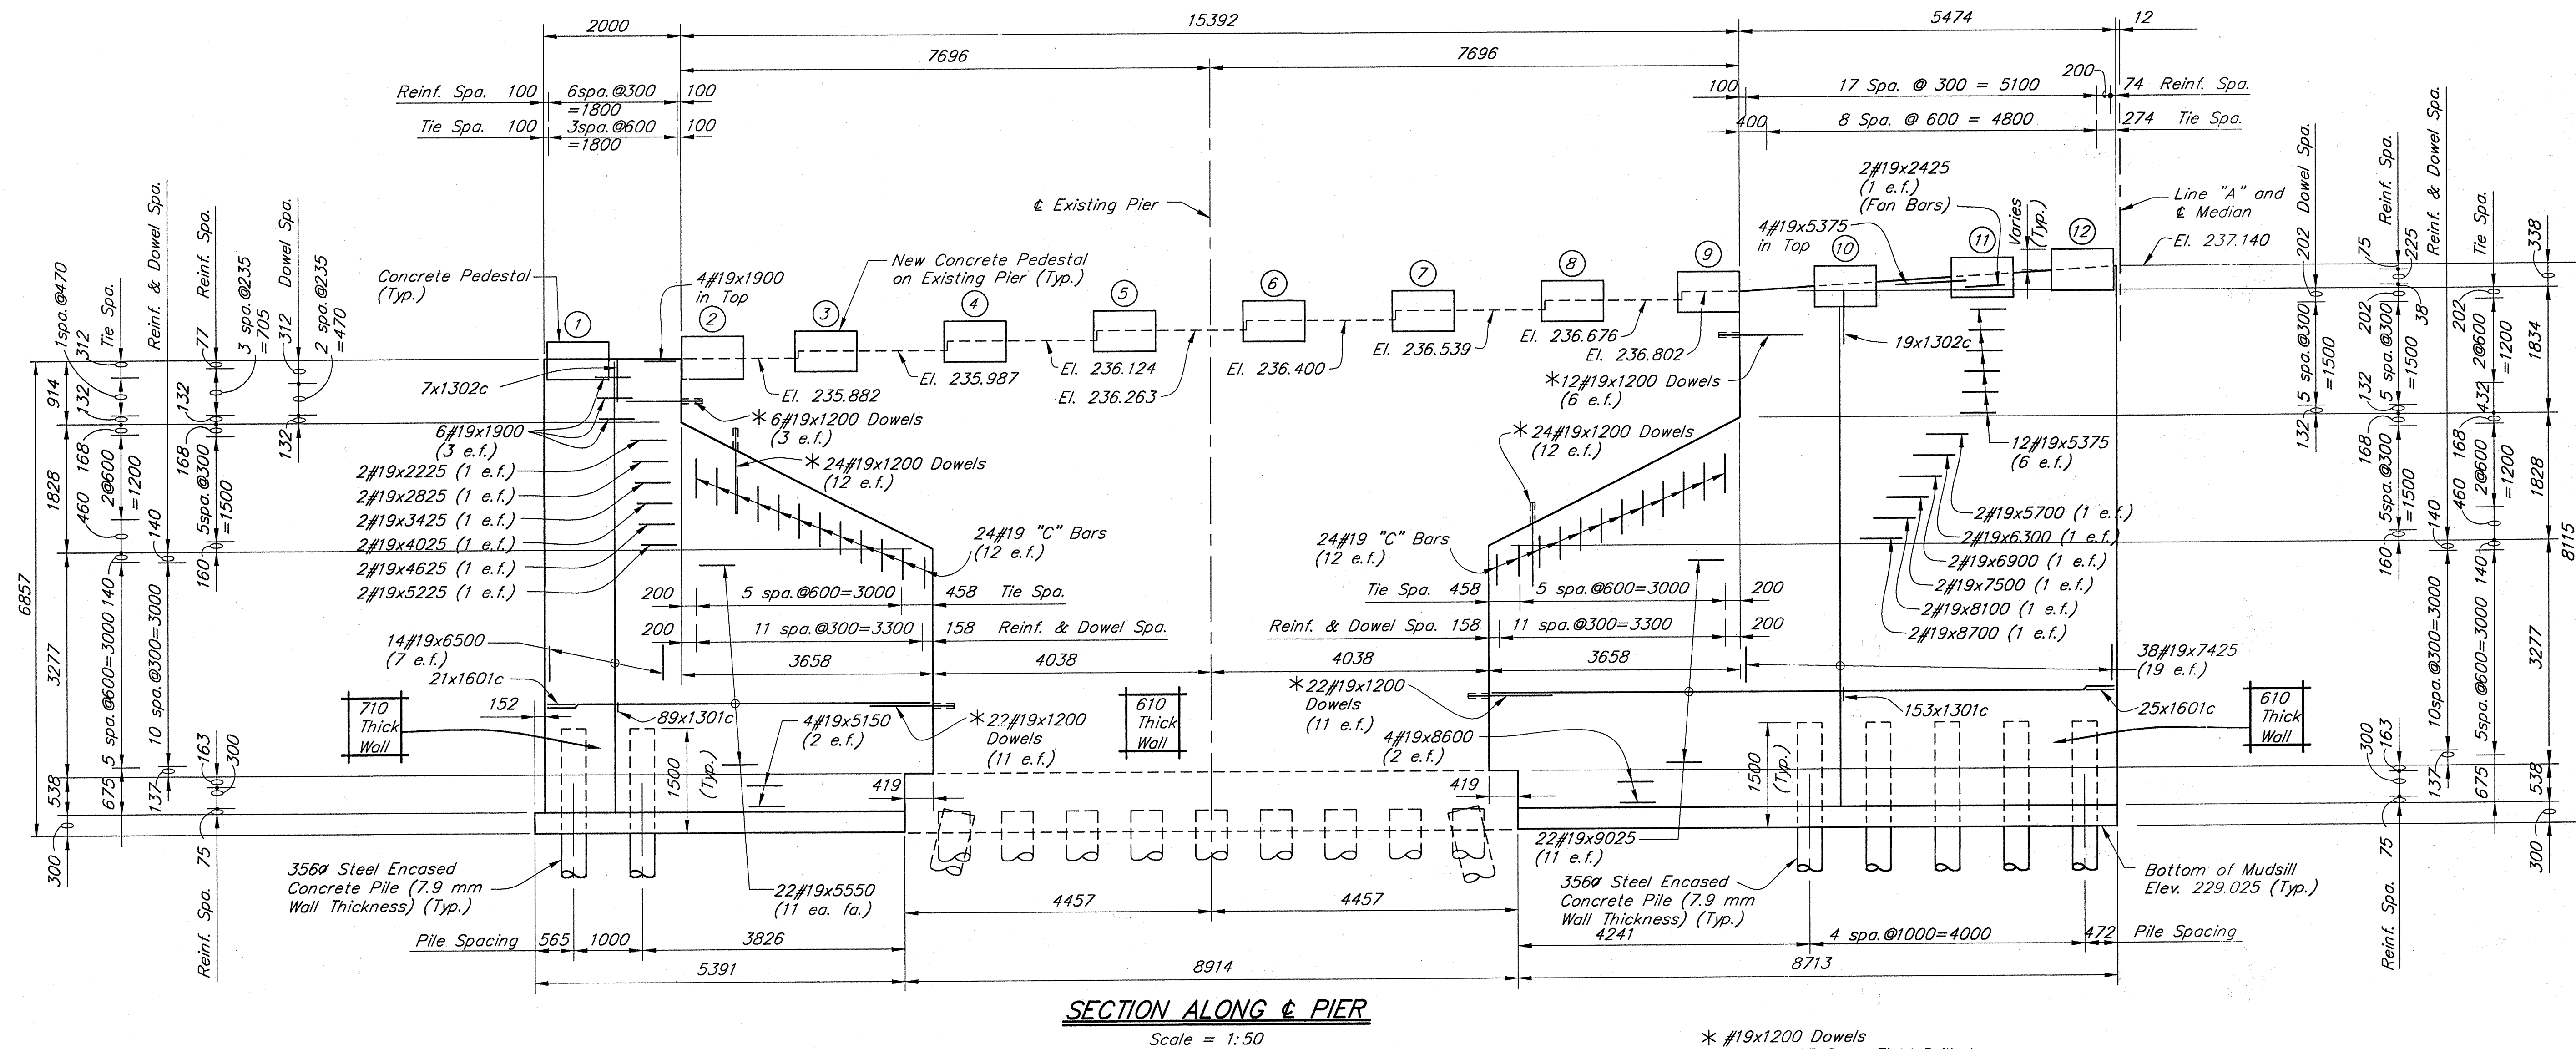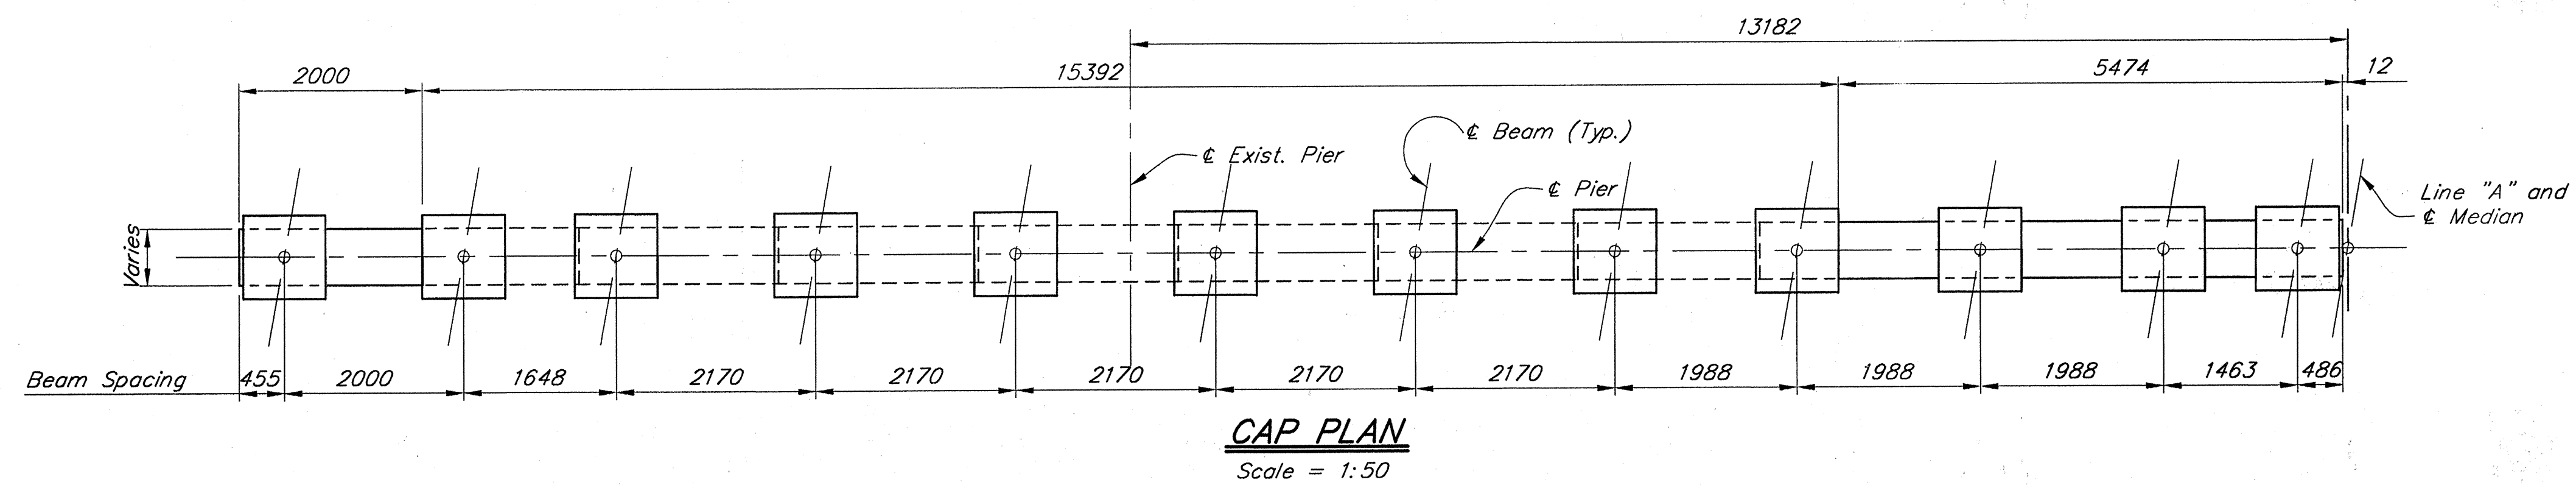


* #19x1200 Dowels
Set in 205 Deep Field Drilled
Holes w/ an Approved Anchor System
(Min. Pullout = 117.9 kN)

NOTES
See General Plan for Pile Loading.
See Sheet 22 for Sections.
See Sheet 26A for Pedestals.

*All Dimensions in Millimeters (mm) and
all Stations and Elevations in Meters (m)
unless otherwise noted*

HORIZONTAL SCALE		BRIDGE FILE	
AS NOTED		I-65-119-2313C	
VERTICAL SCALE		DESIGNATION	
AS NOTED		9612790	
SURVEY BOOK		SHEETS	
		21	51
		of	
CONTRACT		PROJECT	
R-24327		IM-65-3(281) 118	

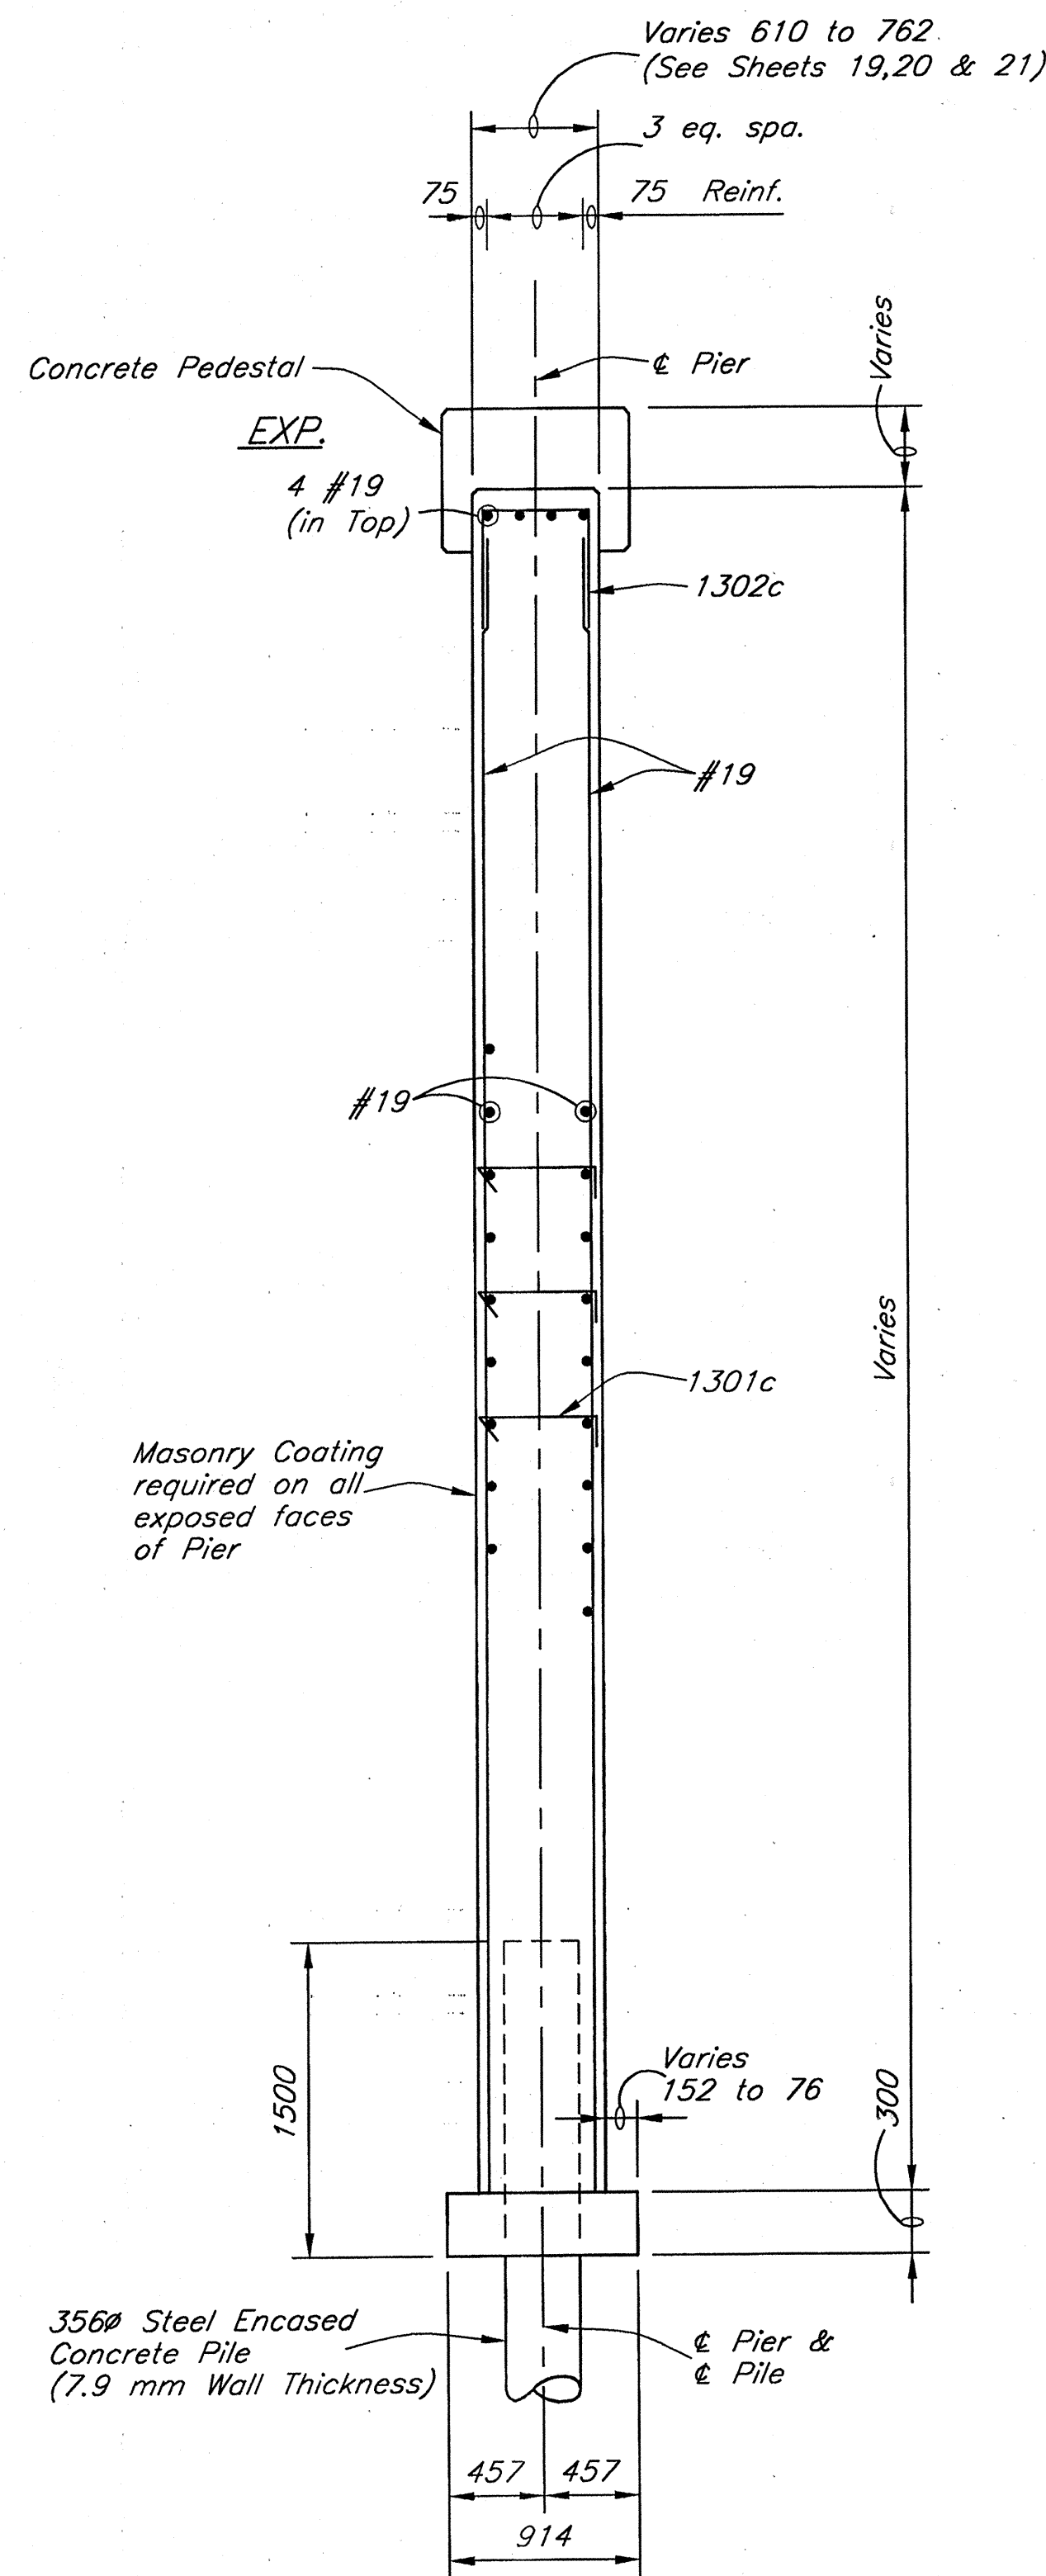

SECTION
Not to Scale

**BILL OF MATERIALS
PIER NO.2**

REINFORCING STEEL

Mark or Size	No. of Bars	Length (mm)	Mass (kg)
#19	32	9700	
#19	6	9550	
#19	42	9000	
#19	2	8950	
#19	2	8350	
#19	14	8100	
#19	2	7750	
#19	2	7150	
#19	2	6550	
#19	4	6050	
#19	12	6025	
#19	32	5300	
#19	4	5150	
#19	2	5000	
#19	2	4400	
#19	2	3800	
#19	2	3275	
#19	2	3200	
#19	2	2600	
#19	2	2000	
#19	10	1650	
#19	130	1200	
#19	48	"A" Bars	
Total #19 (Plain)			3891
1601c	60	1970	
Total #16 (Plain)			184
1301c	288	740	
1302c	28	1560	
Total #13 (Plain)			255
Total Reinforcing Steel (Plain)			4330

CONCRETE

Class "A" in Substructure		
Mudsill	4.1 m ³	
Pier Stem	71.4 m ³	
Total	75.5 m ³	

MISCELLANEOUS

Field Drilled Holes in Concrete	130 Ea.
356 Steel Encased Concrete Pile (7.9 mm Wall Thickness) (8 piles @ 13 m Ea.)	104 m
Masonry Coating	305 m ²

**BILL OF MATERIALS
PIER NO.3**

REINFORCING STEEL

Mark or Size	No. of Bars	Length (mm)	Mass (kg)
#19	30	9650	
#19	8	9500	
#19	2	8900	
#19	42	8850	
#19	2	8300	
#19	14	7950	
#19	2	7700	
#19	2	7100	
#19	2	6500	
#19	16	6000	
#19	30	5425	
#19	6	5325	
#19	2	5275	
#19	2	4675	
#19	2	4075	
#19	2	3475	
#19	2	3250	
#19	2	2875	
#19	2	2275	
#19	10	1775	
#19	126	1200	
#19	48	"B" Bars	
Total #19 (Plain)			3858
1601c	54	1970	
Total #16 (Plain)			165
1301c	293	740	
1302c	28	1560	
Total #13 (Plain)			259
Total Reinforcing Steel (Plain)			4282

CONCRETE

Class "A" in Substructure		
Mudsill	4.1 m ³	
Pier Stem	69.8 m ³	
Total	73.9 m ³	

MISCELLANEOUS

Field Drilled Holes in Concrete	126 Ea.
356 Steel Encased Concrete Pile (7.9 mm Wall Thickness) (8 piles @ 13 m Ea.)	104 m
Masonry Coating	400 m ²

⊕ A.S.T.M. A615M, Grade 420.

**BILL OF MATERIALS
PIER NO.4**

REINFORCING STEEL


Mark or Size	No. of Bars	Length (mm)	Mass (kg)
#19	22	9025	
#19	2	8700	
#19	4	8600	
#19	2	8100	
#19	2	7500	
#19	38	7425	
#19	2	6900	
#19	14	6500	
#19	2	6300	
#19	2	5700	
#19	22	5550	
#19	16	5375	
#19	2	5225	
#19	4	5150	
#19	2	4625	
#19	2	4025	
#19	2	3425	
#19	2	2825	
#19	2	2425	
#19	2	2225	
#19	10	1900	
#19	110	1200	
#19	48	"C" Bars	
Total #19 (Plain)			2998
1601c	46	1970	
Total #16 (Plain)			141
1301c	242	740	
1302c	26	1560	
Total #13 (Plain)			218
Total Reinforcing Steel (Plain)			3357

CONCRETE

Class "A" in Substructure		
Mudsill	3.9 m ³	
Pier Stem	54.4 m ³	
Total	58.3 m ³	

MISCELLANEOUS

Field Drilled Holes in Concrete	110 Ea.
356 Steel Encased Concrete Pile (7.9 mm Wall Thickness) (7 piles @ 15 m Ea.)	105 m
Masonry Coating	325 m ²

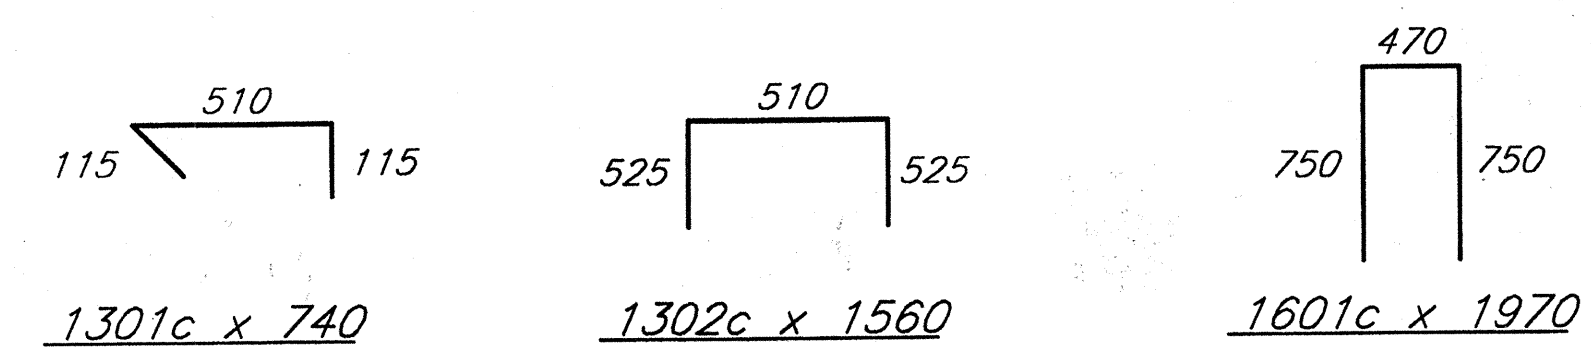

BAR BENDING DETAILS

Not to Scale

All Dimensions in Millimeters (mm) and all Stations and Elevations in Meters (m) unless otherwise noted

JSE
JANSSEN & SPANNS ENGINEERING
CONSULTING ENGINEERS
2825 EAST 58TH STREET
INDIANAPOLIS, INDIANA 46220
BUS. (317) 254-9686
FAX (317) 259-8262



B&S
Butler Fairman Seufert
CONSULTING ENGINEERS
8450 WESTFIELD BLVD., SUITE 300
INDIANAPOLIS, IN 46240
317 713-4615
FAX 317 713-4616
509 WEST 84TH DRIVE, SUITE 8
MERRILLVILLE, IN 46410
219 769-2333
FAX 219 769-2377

STEPHEN F. WEINTRAUB
REGISTERED
No. 16222
STATE OF
INDIANA
PROFESSIONAL ENGINEER

RECOMMENDED FOR APPROVAL *Stephen F. Weintraub* 9-28-01
DESIGN ENGINEER DATE
DESIGNED: M. MATEL DRAWN: J. MOFFITT
CHECKED: J. SERA CHECKED: J. WAGNER

INDIANA DEPARTMENT
OF TRANSPORTATION
PIER NO.2, NO.3 AND NO.4 DETAILS
NORTHBOUND STRUCTURE

HORIZONTAL SCALE	BRIDGE FILE
AS NOTED	1-65-119-2313C
VERTICAL SCALE	DESIGNATION
AS NOTED	9612790
SURVEY BOOK	SHEETS
	22 of 51
CONTRACT	PROJECT
R-24327	IM-65-3 (281) 118

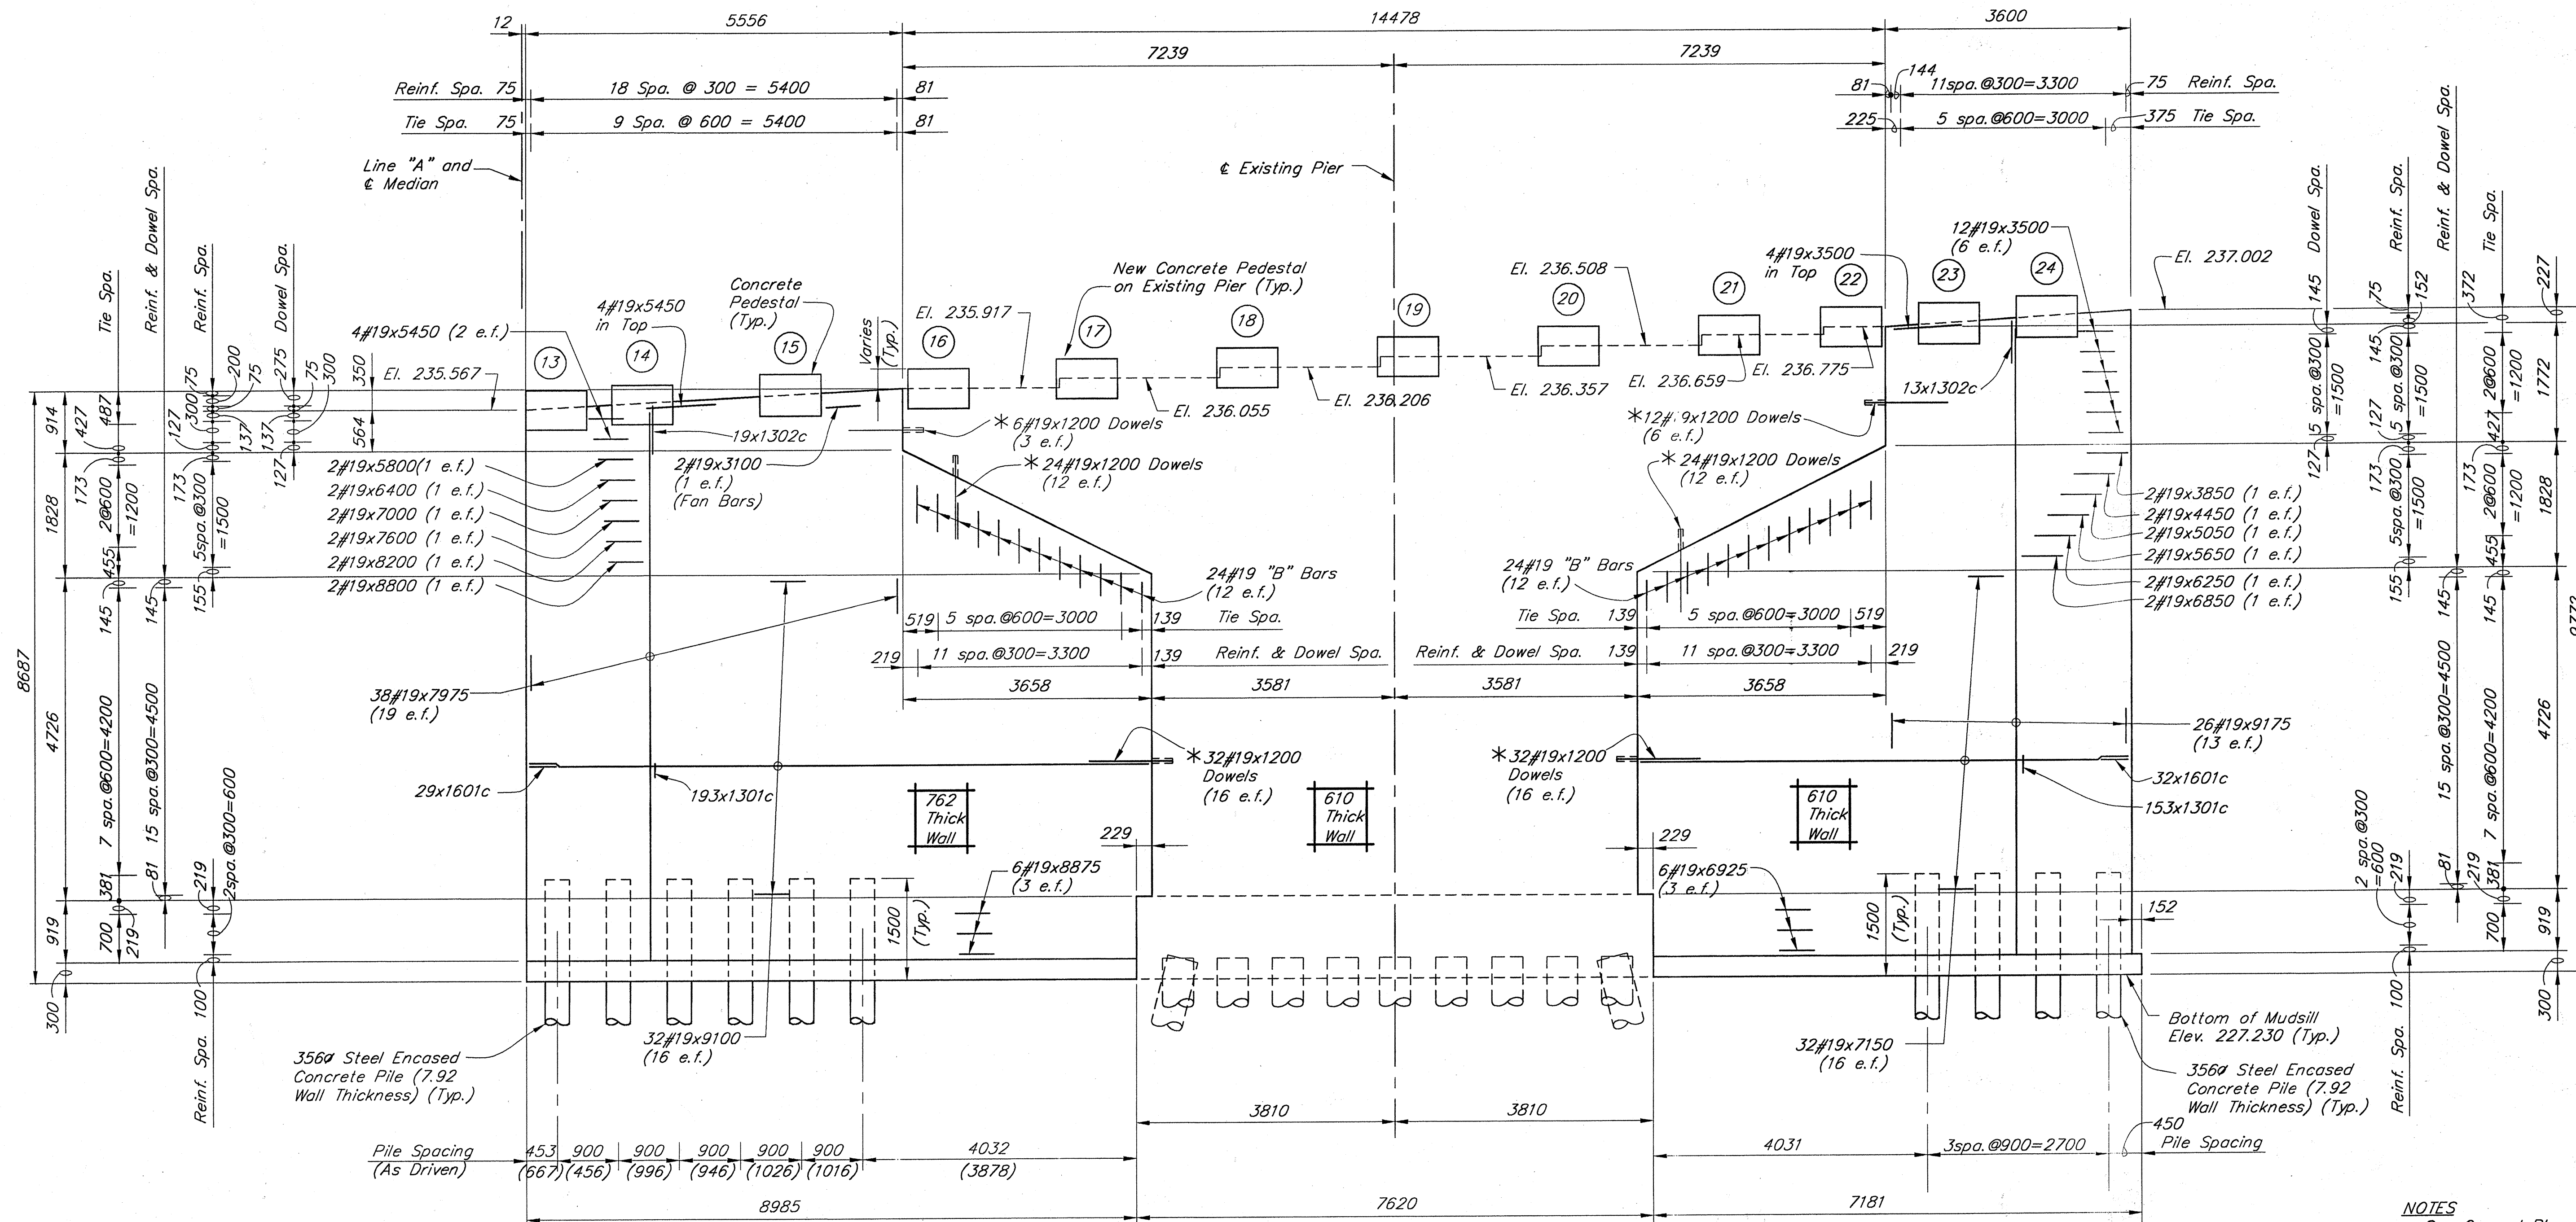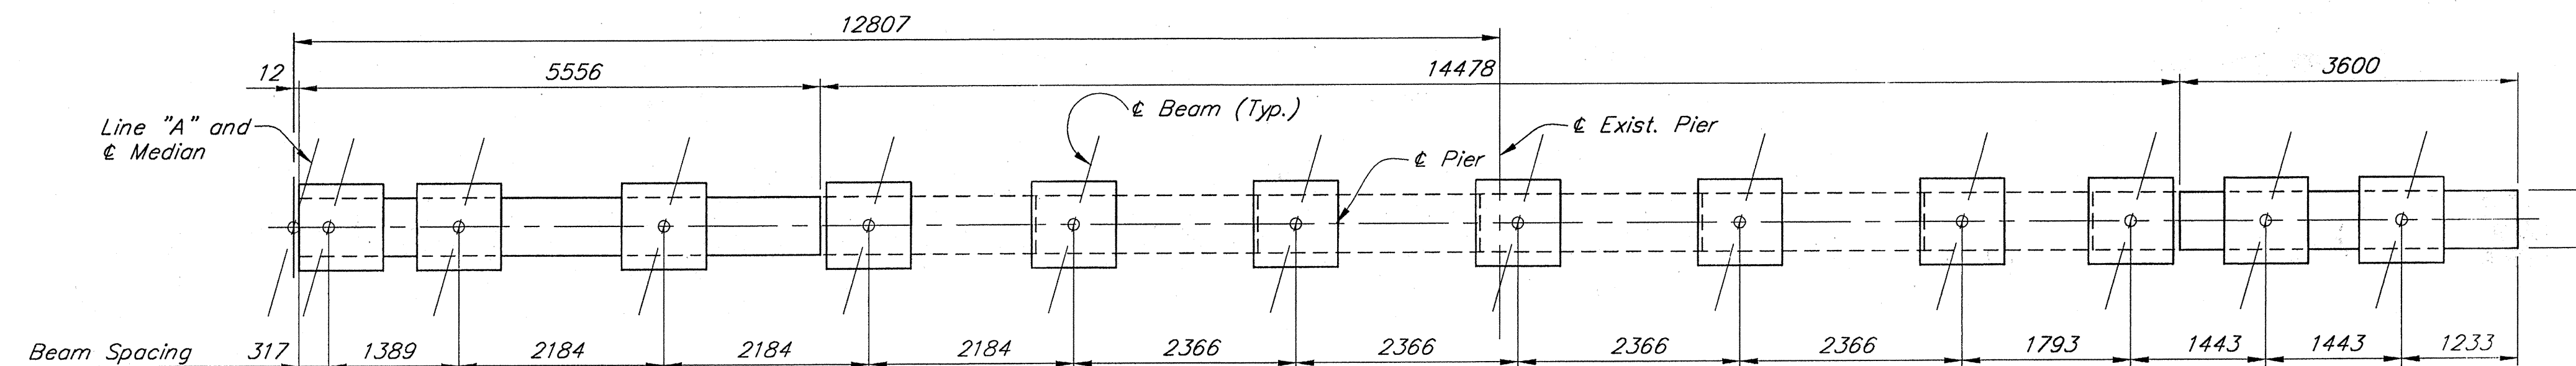

"B" Bars 24#19
2#19x4725
2#19x5800
2#19x5950
2#19x6100
2#19x6250
2#19x6400
2#19x6550
2#19x6700
2#19x6850
2#19x7000
2#19x7150
2#19x7300
153550

* #19x1200 Dowels
Set in 205 Deep Field Drilled
Holes w/ an Approved Anchor System
(Min. Pullout = 117.9 kN)

NOTES
See General Plan for Pile Loadings.
See Sheet 26 for Sections.
See Sheet 26A for Pedestals.

All Dimensions in Millimeters (mm) and
all Stations and Elevations in Meters (m)
unless otherwise noted

REFERENCES : None
USER SETTING : USER 41 ALL
DIRECTOR PATH : R:\BRIDGES\986510\DETAILS\119-2313\
FILE NAME : PIER33.dwg
PLOT DATE : 14-JAN-00, 08:36:03 / JRC
MRD UNIT : 1270 10-01-01 AT 06:14 DPS
R:\3804\AUTOCAD\BRIDGE\119-2313\313B440.dwg

JSE
JANSSEN & SPAANS ENGINEERING
CONSULTING ENGINEERS
2825 EAST 56TH STREET
INDIANAPOLIS, INDIANA 46220
BUS. (317) 254-9686
FAX (317) 259-8282

B&S
Buder Fairman Seufert
CONSULTING ENGINEERS
8450 WESTFIELD BLVD., SUITE 300
INDIANAPOLIS, IN. 46240
317 713-4615
FAX 317 713-4616


STEPHEN F. WEINTRAUB
REGISTERED
No. 16222
STATE OF
INDIANA
PROFESSIONAL ENGINEER

RECOMMENDED
FOR APPROVAL *Stephen F. Weintraub* 9-28-01
DESIGN ENGINEER DATE
DESIGNED: J. WAGNER DRAWN: J. MOFFITT
CHECKED: J. SERA CHECKED: J. WAGNER


INDIANA DEPARTMENT
OF TRANSPORTATION

PIER NO.3 DETAILS
SOUTHBOUND STRUCTURE

HORIZONTAL SCALE	BRIDGE FILE
AS NOTED	I-65-119-2313JC
VERTICAL SCALE	DESIGNATION
AS NOTED	9612790
SURVEY BOOK	SHEETS
	24 of 51
CONTRACT	PROJECT
R-24327	IM-65-3(281) 118

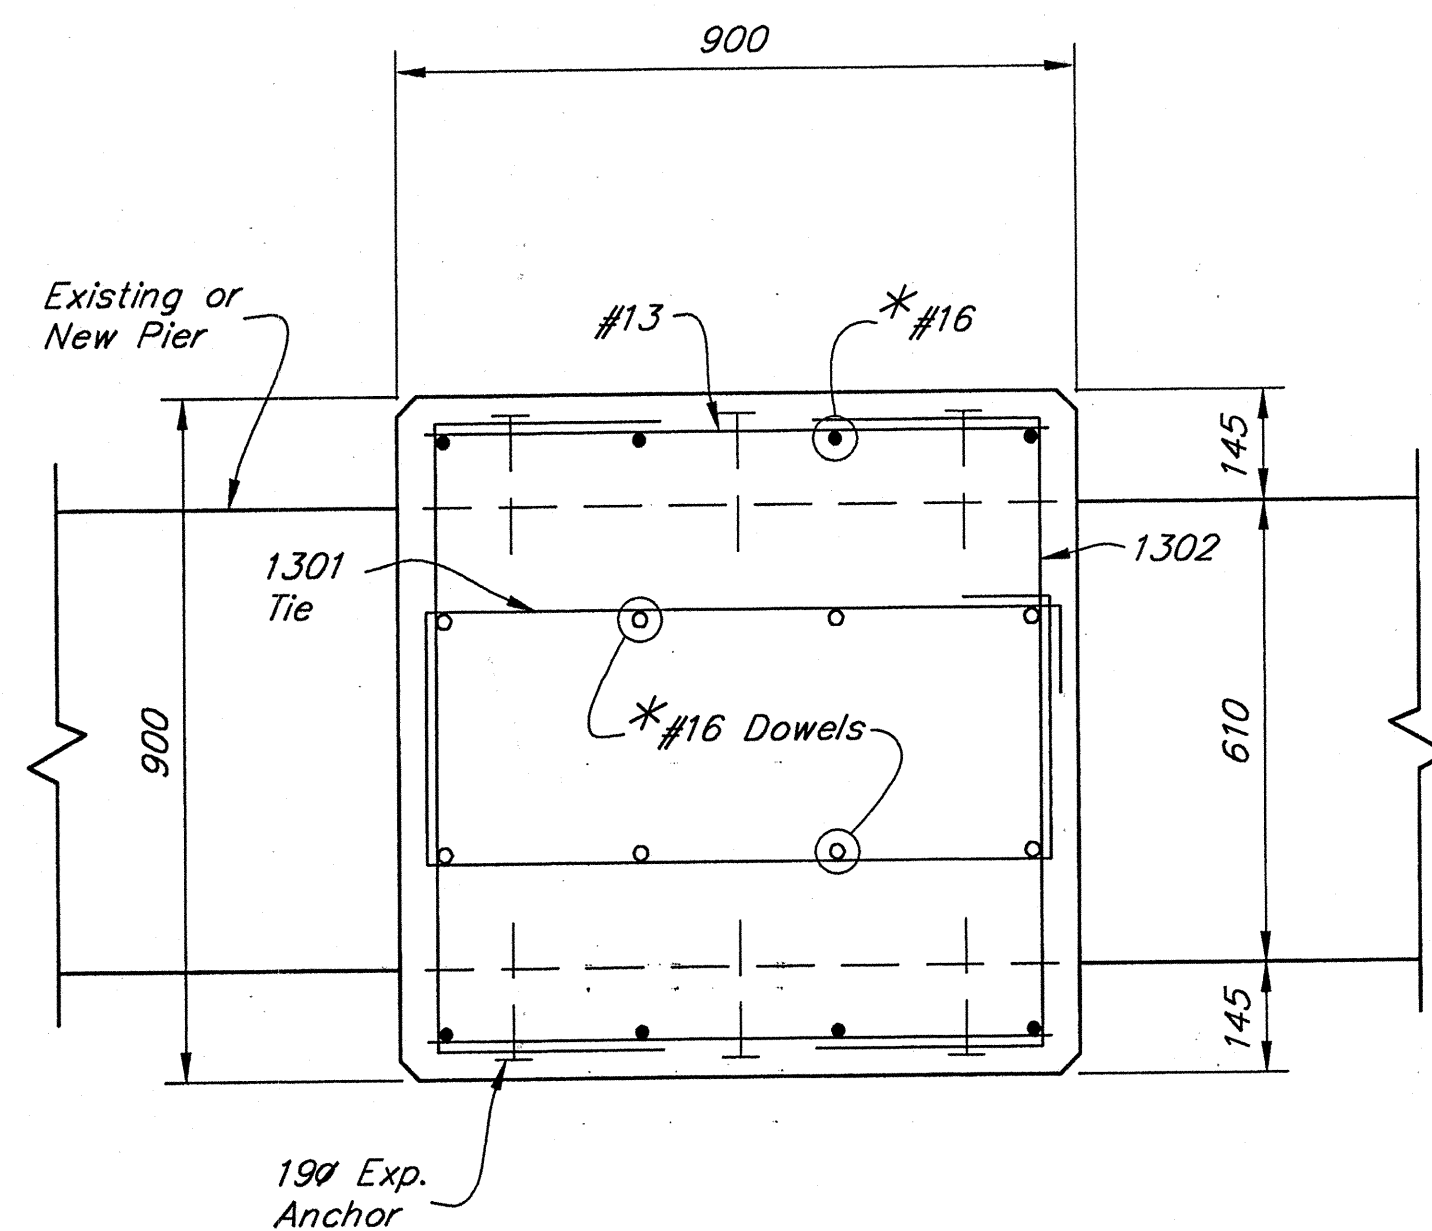

PLAN-SECTION

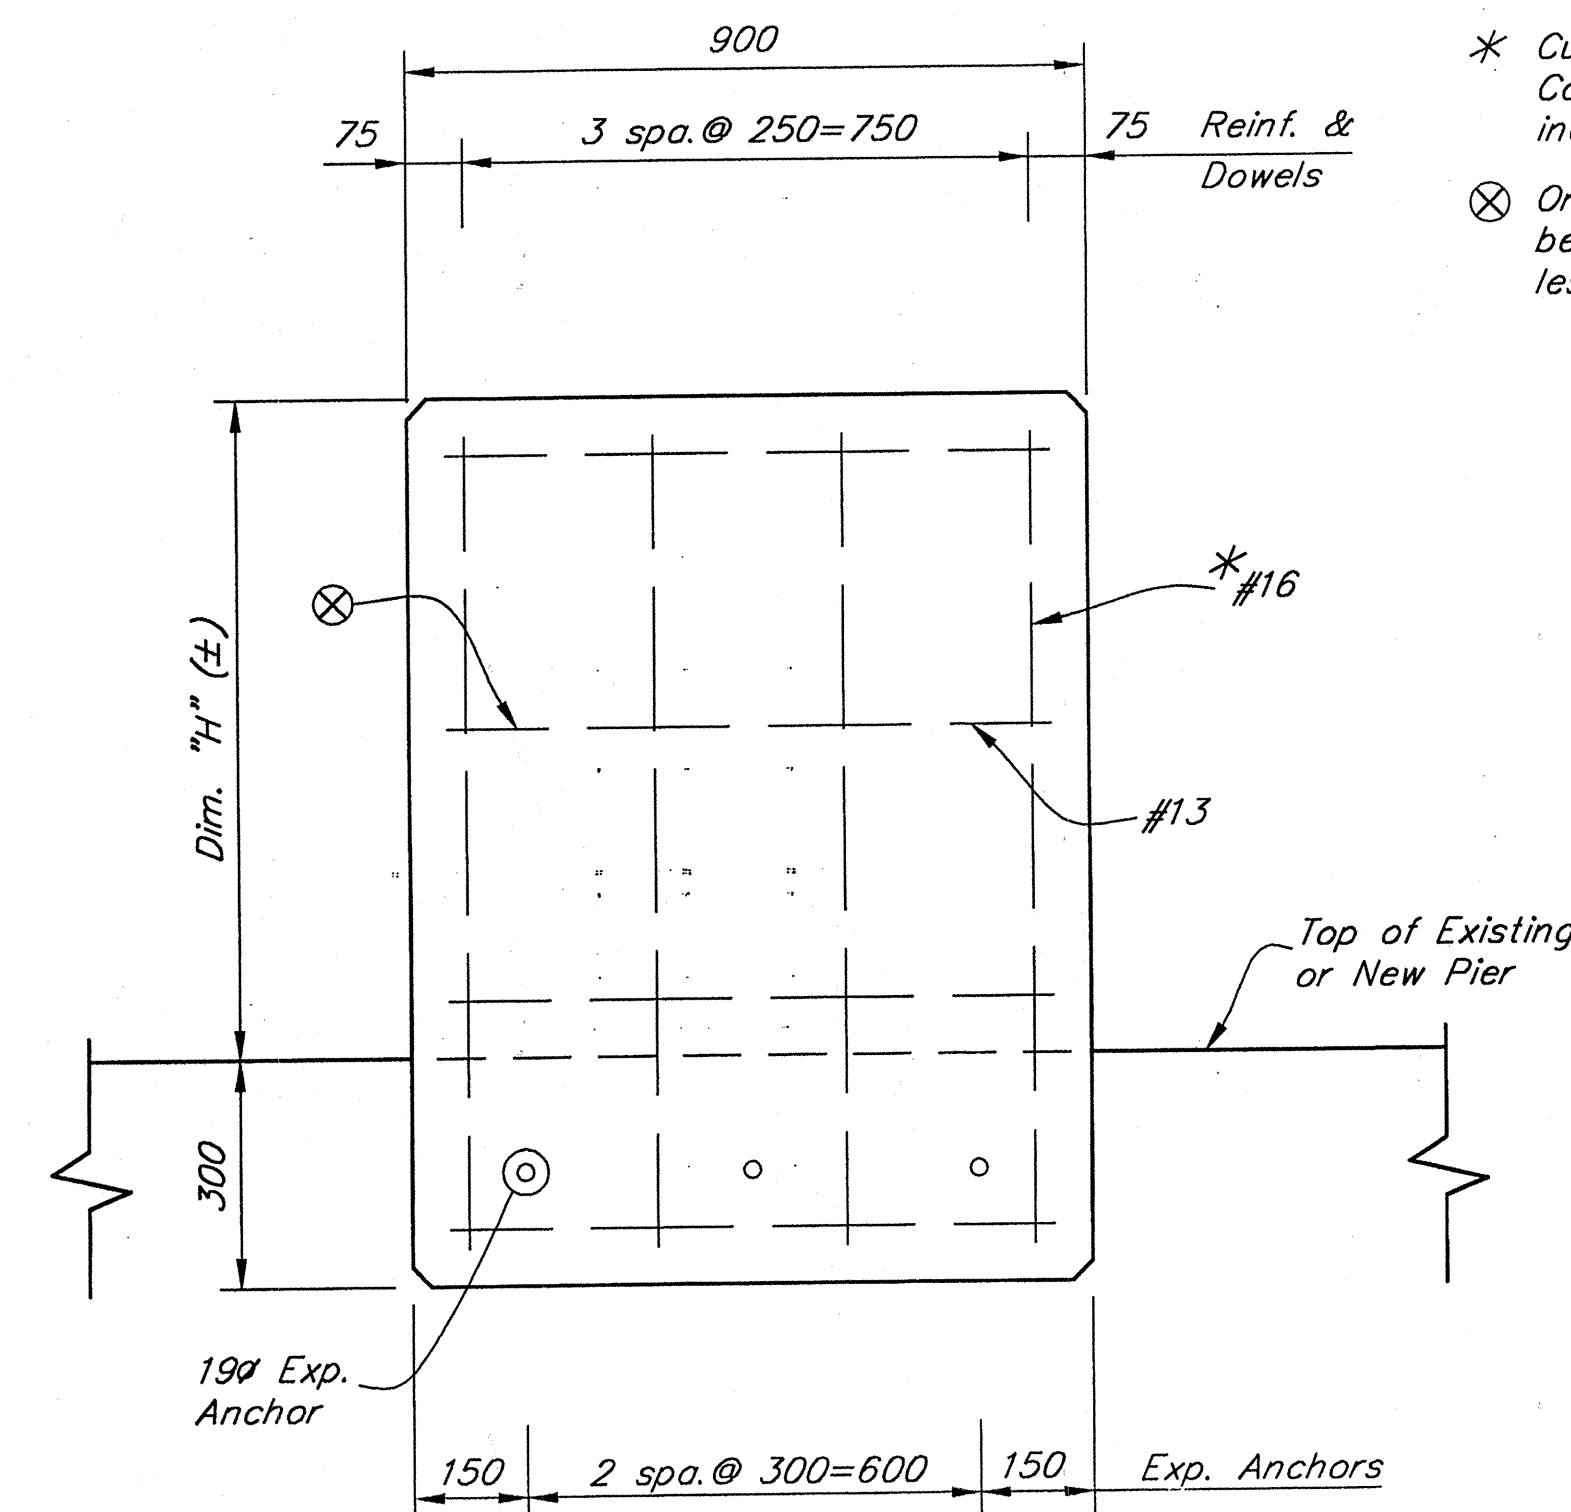


ELEVATION

PEDESTAL ELEVATIONS AND DIMENSIONS												
PIER NO.2-NB												
Beam No.	①	②	③	④	⑤	⑥	⑦	⑧	⑨	⑩	⑪	⑫
Top Elevation	237.160	237.262	237.357	237.479	237.603	237.727	237.851	237.974	238.088	238.202	238.316	238.429
Dim. "H" (±)	745	847	838	825	811	800	787	774	763	783	776	768
PIER NO.3-NB												
Beam No.	①	②	③	④	⑤	⑥	⑦	⑧	⑨	⑩	⑪	⑫
Top Elevation	236.759	236.869	236.963	237.087	237.212	237.335	237.459	237.584	237.698	237.814	237.928	238.027
Dim. "H" (±)	740	850	841	827	815	803	789	777	765	787	779	773
PIER NO.4-NB												
Beam No.	①	②	③	④	⑤	⑥	⑦	⑧	⑨	⑩	⑪	⑫
Top Elevation	236.309	236.427	236.522	236.646	236.773	236.897	237.023	237.148	237.263	237.379	237.494	237.579
Dim. "H" (±)	427	545	535	522	510	497	484	472	461	482	474	469
PIER NO.2-SB												
Beam No.	⑬	⑭	⑮	⑯	⑰	⑱	⑲	⑳	㉑	㉒	㉓	㉔
Top Elevation	236.863	236.958	237.083	237.218	237.342	237.480	237.615	237.751	237.888	237.990	238.061	238.144
Dim. "H" (±)	885	875	863	888	875	862	848	834	821	810	818	810
PIER NO.3-SB												
Beam No.	⑬	⑭	⑮	⑯	⑰	⑱	⑲	⑳	㉑	㉒	㉓	㉔
Top Elevation	236.451	236.531	236.657	236.792	236.919	237.056	237.192	237.329	237.466	237.572	237.641	237.724
Dim. "H" (±)	864	857	845	875	864	850	835	821	807	797	808	800
PIER NO.4-SB												
Beam No.	⑬	⑭	⑮	⑯	⑰	⑱	⑲	⑳	㉑	㉒	㉓	㉔
Top Elevation	235.994	236.059	236.186	236.319	236.447	236.586	236.724	236.862	237.001	237.107	237.178	237.262
Dim. "H" (±)	543	538	527	550	545	524	510	496	482	472	480	473

Note: "H" Dimensions shall be verified in field.

- * Cut bars in field as required. Cost of field cutting shall be included in cost of other items.
- ⊗ One Row of Horiz. Bars shall be omitted if Dim. "H" is less than 500.

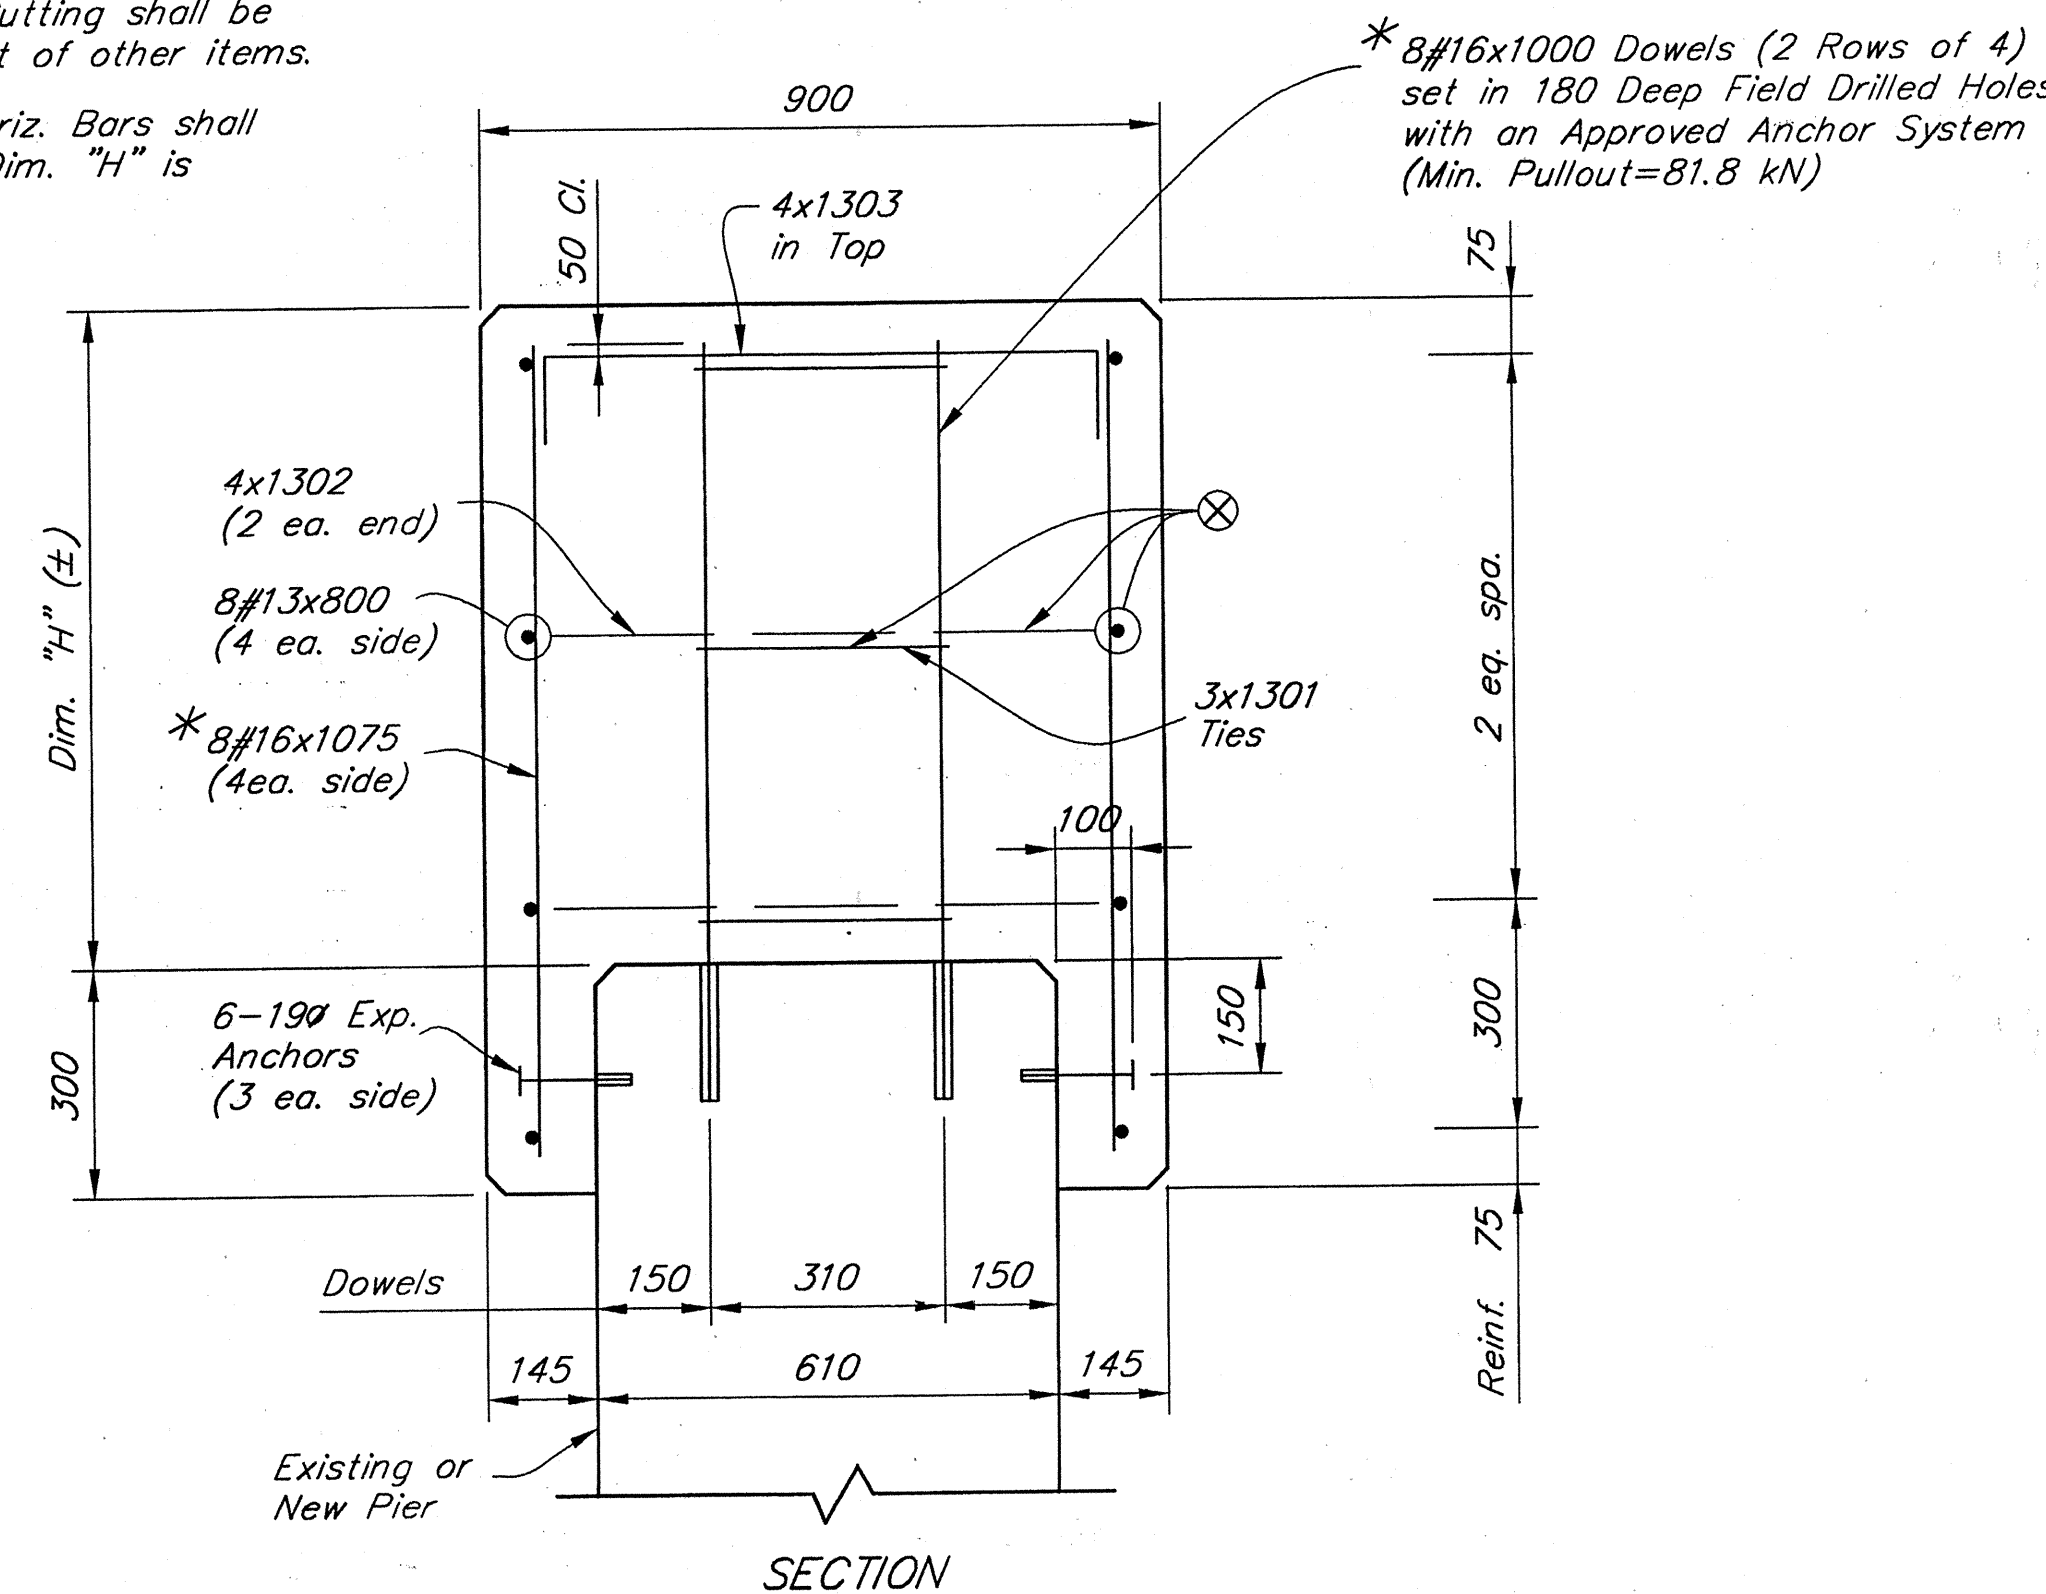

SECTION



BILL OF MATERIALS			
PEDESTALS			
PIERS NO.2, NO.3 AND NO.4-NB			
REINFORCING STEEL			
Mark or Size	No. of Bars	Length (mm)	Mass (kg)
#16	288	1075	
#16	288	1000	
Total #16 (Plain)			927
1301	100	2550	
1302	128	1400	
1303	144	1000	
#13	272	800	
Total #13 (Plain)			791
Total Steel (Plain)			1718
CONCRETE			
Class "A" in Substructure			23.0 m ³
MISCELLANEOUS			
Field Drilled Holes in Conc.			360 Each
19# Expansion Anchors			216 Each

BILL OF MATERIALS			
PEDESTALS			
PIERS NO.2, NO.3 AND NO.4-SB			
REINFORCING STEEL			
Mark or Size	No. of Bars	Length (mm)	Mass (kg)
#16	288	1075	
#16	288	1000	
Total #16 (Plain)			927
1301	103	2550	
1302	134	1400	
1303	144	1000	
#13	278	800	
Total #13 (Plain)			812
Total Steel (Plain)			1739
CONCRETE			
Class "A" in Substructure			24.7 m ³
MISCELLANEOUS			
Field Drilled Holes in Conc.			360 Each
19# Expansion Anchors			216 Each

⊕ A.S.T.M. A615M, Grade 420

⊖ Includes Field Drilled Holes for Anchor Rods. See Bearing Details for locations.

⊗ Include in cost of other items.

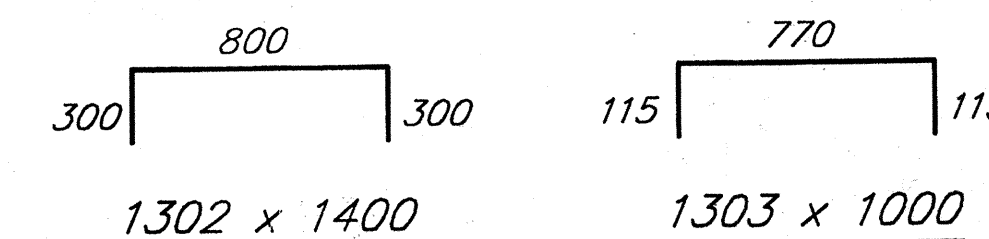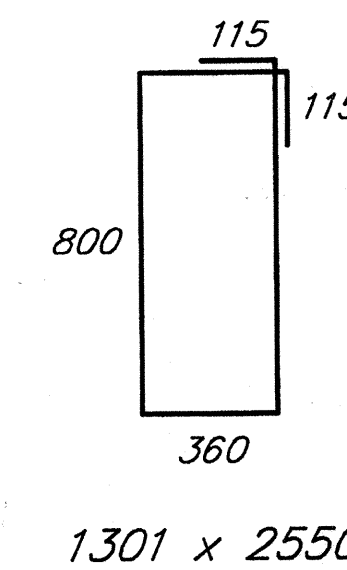

BAR BENDING DETAILS
Not to Scale

All Dimensions in Millimeters (mm) and all Stations and Elevations in Meters (m) unless otherwise noted

PEDESTAL DETAILS
Scale=1:10

JOE
JANSSEN & SPAANS ENGINEERING
CONSULTING ENGINEERS
2825 EAST 56TH STREET
INDIANAPOLIS, INDIANA 46220
BUS. (317) 254-0686
FAX (317) 259-8262


B&S
Buder Fairman Seufert
CONSULTING ENGINEERS
8450 WESTFIELD BLVD., SUITE 300
INDIANAPOLIS, IN. 46240
BUS. (317) 713-4615
FAX (317) 713-4616

REGISTERED
No. 16222
STATE OF
INDIANA
PROFESSIONAL ENGINEER

RECOMMENDED
FOR APPROVAL: *Stephen F. Weintraut* 9-28-01
DESIGN ENGINEER DATE
DESIGNED: D. MILLER DRAWN: D.S. & J.E.
CHECKED: S. WEINTRAUT CHECKED: D. MILLER

INDIANA
DEPARTMENT OF TRANSPORTATION
PEDESTAL DETAILS
PIERS NO.2, NO.3 AND NO.4

HORIZONTAL SCALE	FILE
AS NOTED	165-119-2313C & JC
VERTICAL SCALE	DESIGNATION
AS NOTED	9812790
SURVEY BOOK	SHEET
	28A OF 51
CONTRACT	PROJECT
R-24327	IM-65-3(281)118

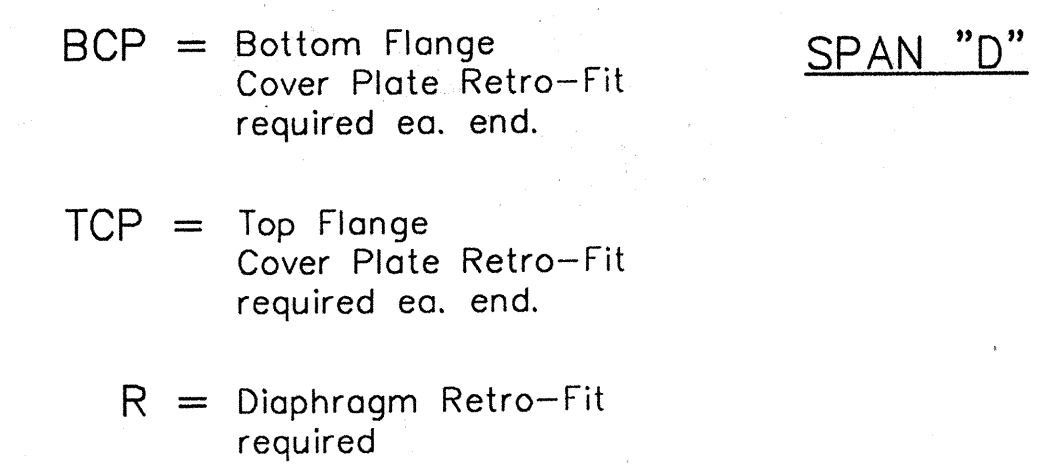


Note:
Dimensions shown are
Parallel to Chords and
Perpendicular to Beams.

```


REFERENCES      : None
USER SETTING    : USER 41 ALL
DIRECTORY PATH  : R:\BRIDGES\996510\DETAILS\119-2313\
FILE NAME       : 2313FFSB.dwg
LASER DISK      : 28A
MRD\INT         : 14-JAN-00, 08:26:02 / JRC

```

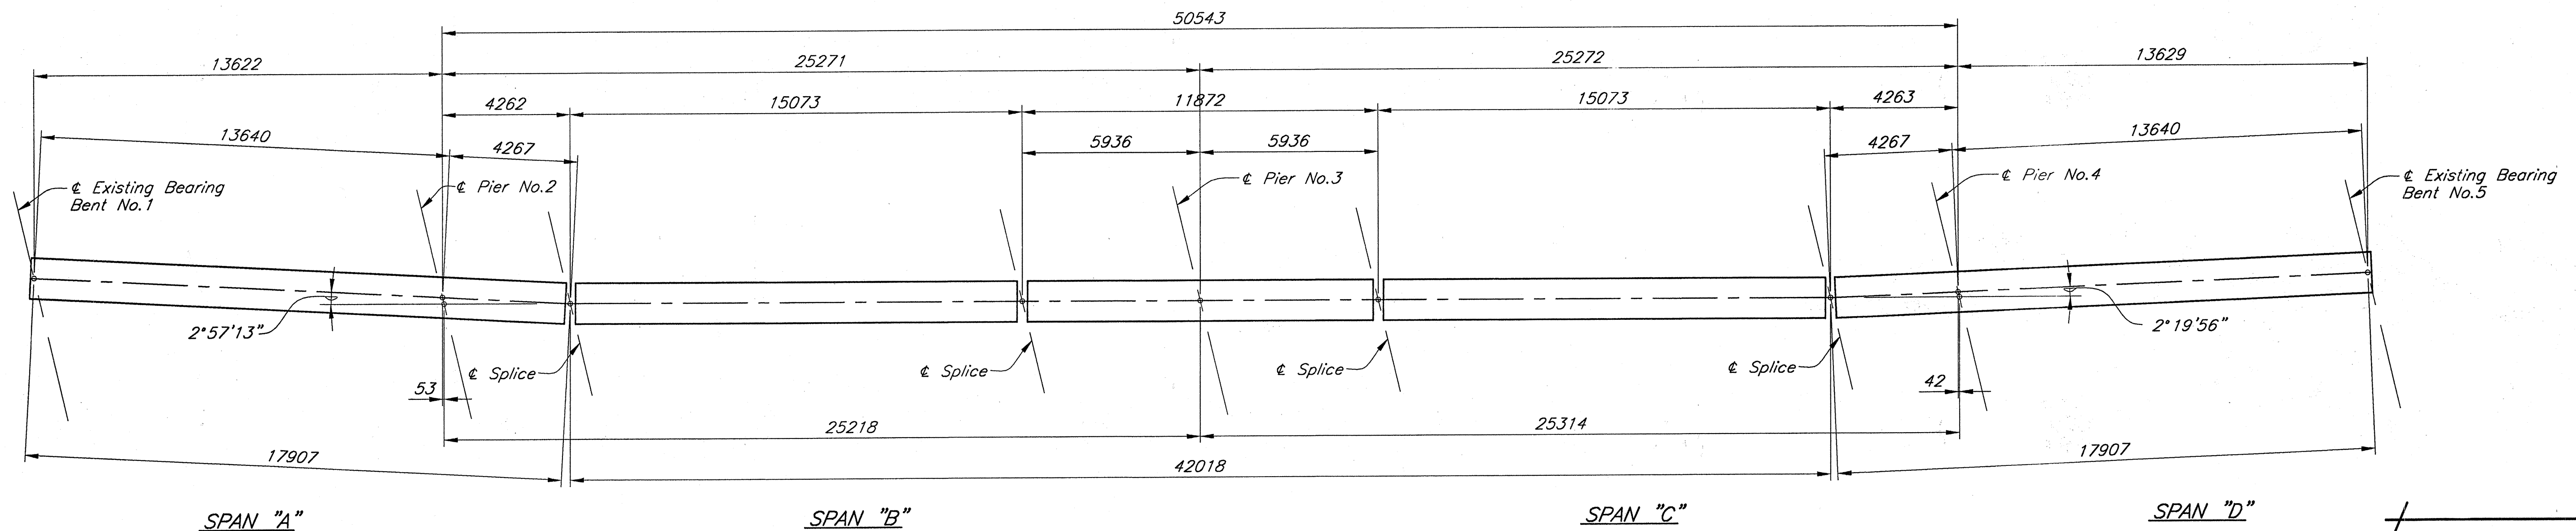



PLAN

(T)=Tension
(C)=Compression

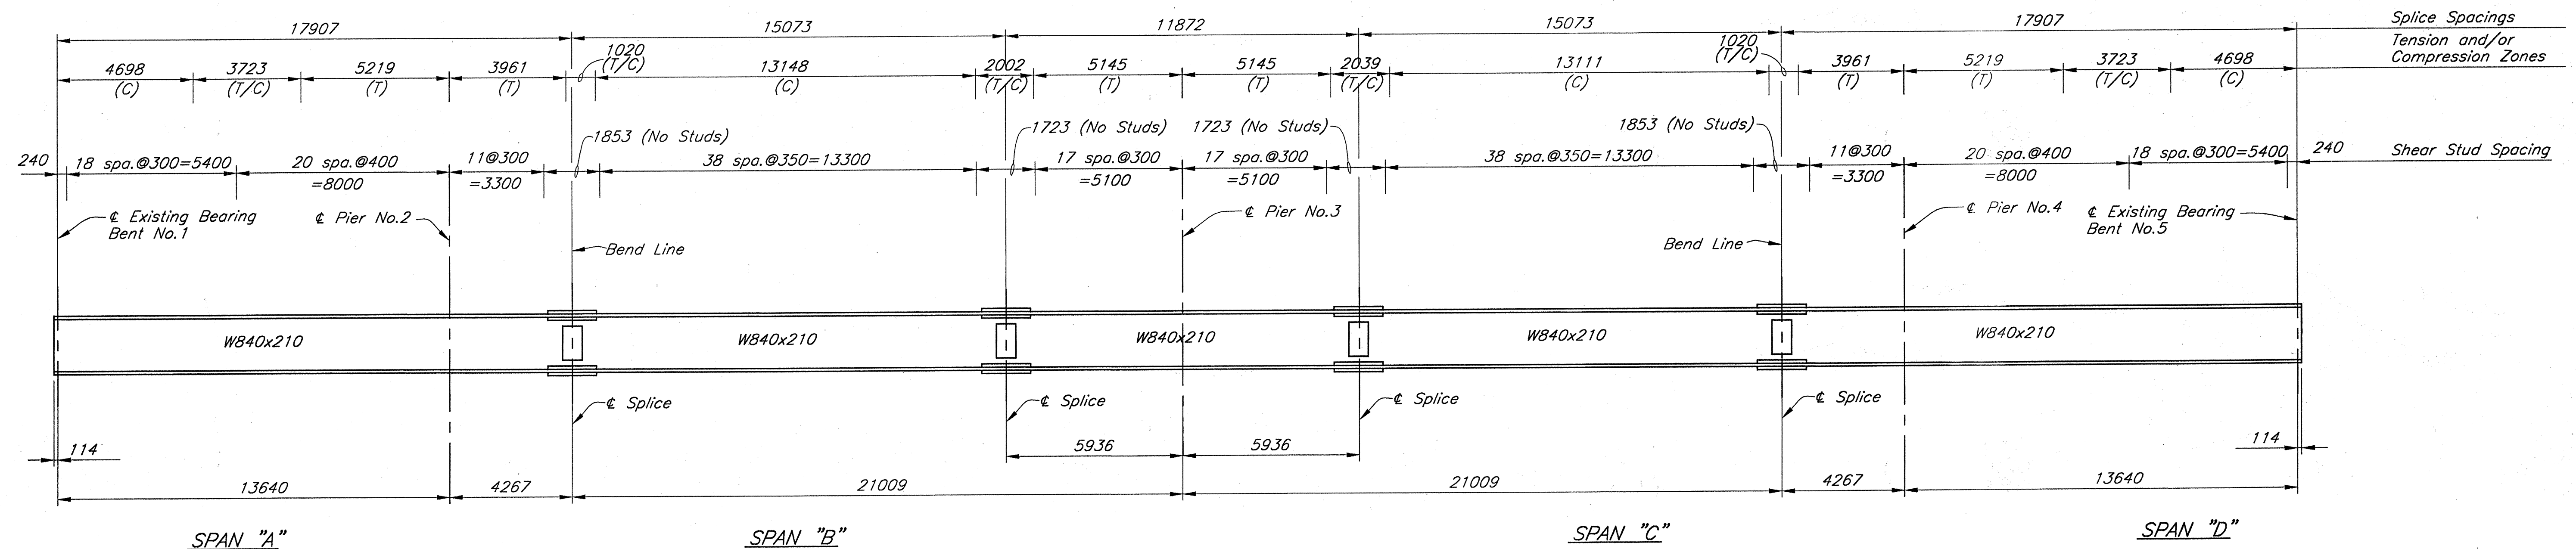

ELEVATION

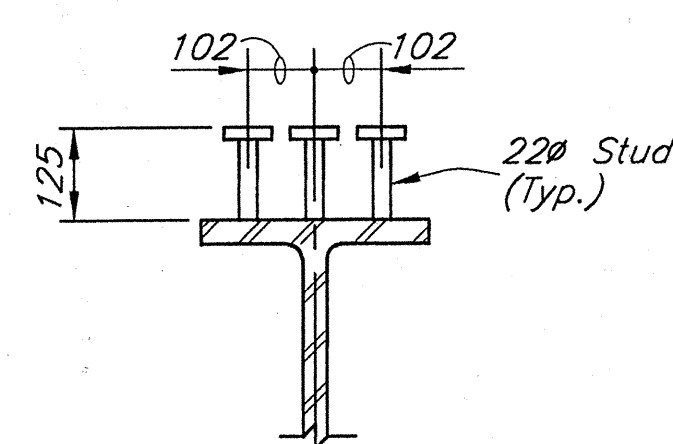

SHEAR STUD DETAIL
Not to Scale

STUDS REQUIRED
2556x125 Long for New Beams.
3192x125 Long for Existing Beams.
(Total for NB Str.
Beams 1 thru 13)

NEW BEAM NO. 1
Not to Scale

All Dimensions in Millimeters (mm) and
all Stations and Elevations in Meters (m)
unless otherwise noted

JSE
JANSSEN & SPAANS ENGINEERING
CONSULTING ENGINEERS
2825 EAST 56TH STREET
INDIANAPOLIS, INDIANA 46220
BUS (317) 254-8686
FAX (317) 259-8262

B&S
Butler Fairman Seufert
CONSULTING ENGINEERS
8450 WESTFIELD BLVD., SUITE 300
INDIANAPOLIS, IN. 46240
317 713-4615
FAX 317 713-4616



REGISTERED
No. 19900474
STATE OF
INDIANA
MICHAEL D. EICHENAUER
PROFESSIONAL ENGINEER

RECOMMENDED
FOR APPROVAL *Michael D. Eichenauer* 9-28-01
DESIGN ENGINEER DATE
DESIGNED: K.M. & J.S. DRAWN: D. SHEETZ
CHECKED: M. EICHENAUER CHECKED: M. EICHENAUER

INDIANA
DEPARTMENT OF TRANSPORTATION
STRUCTURAL STEEL DETAILS
NORTHBOUND STRUCTURE

HORIZONTAL SCALE	FILE
AS NOTED	165-119-2313C
VERTICAL SCALE	DESIGNATION
AS NOTED	9612790
SURVEY BOOK	SHEET
	29 OF 51
CONTRACT	PROJECT
R-24327	IM-65-3(281)118

BFS NO. 3804.07

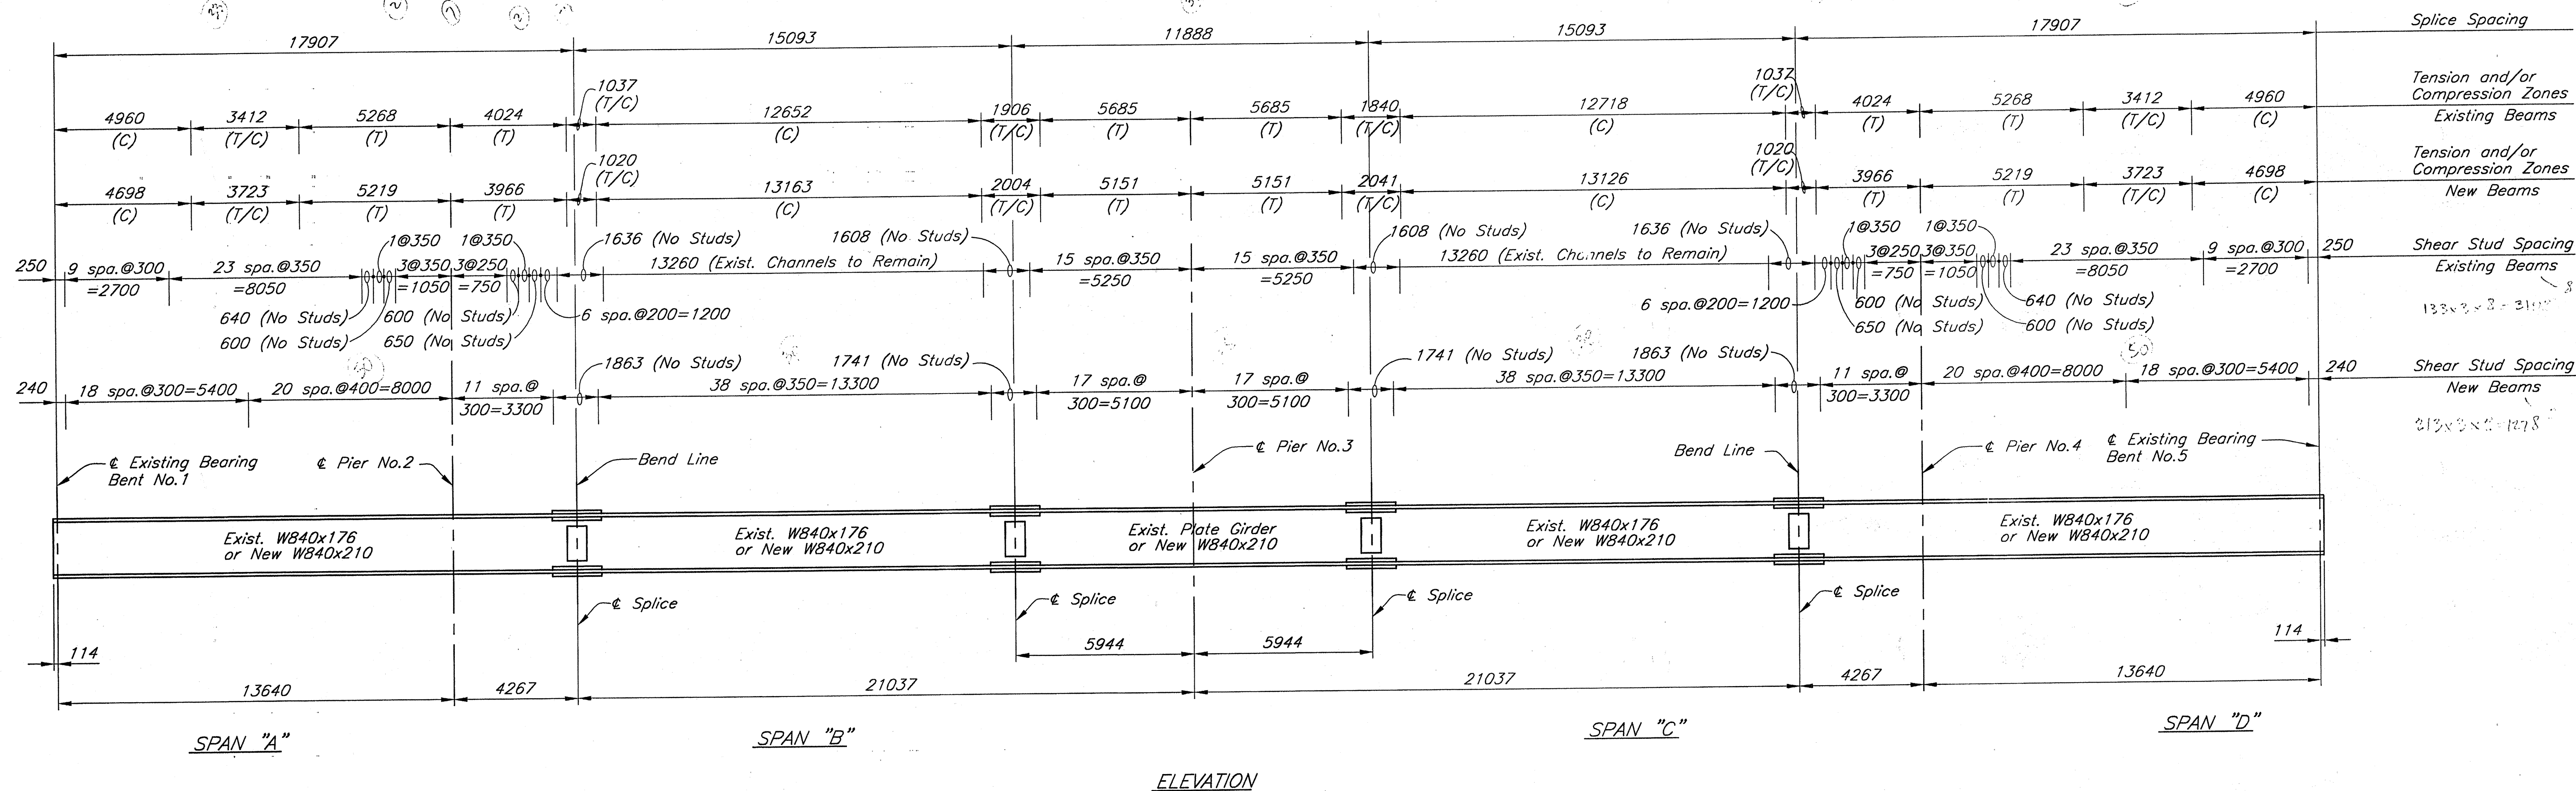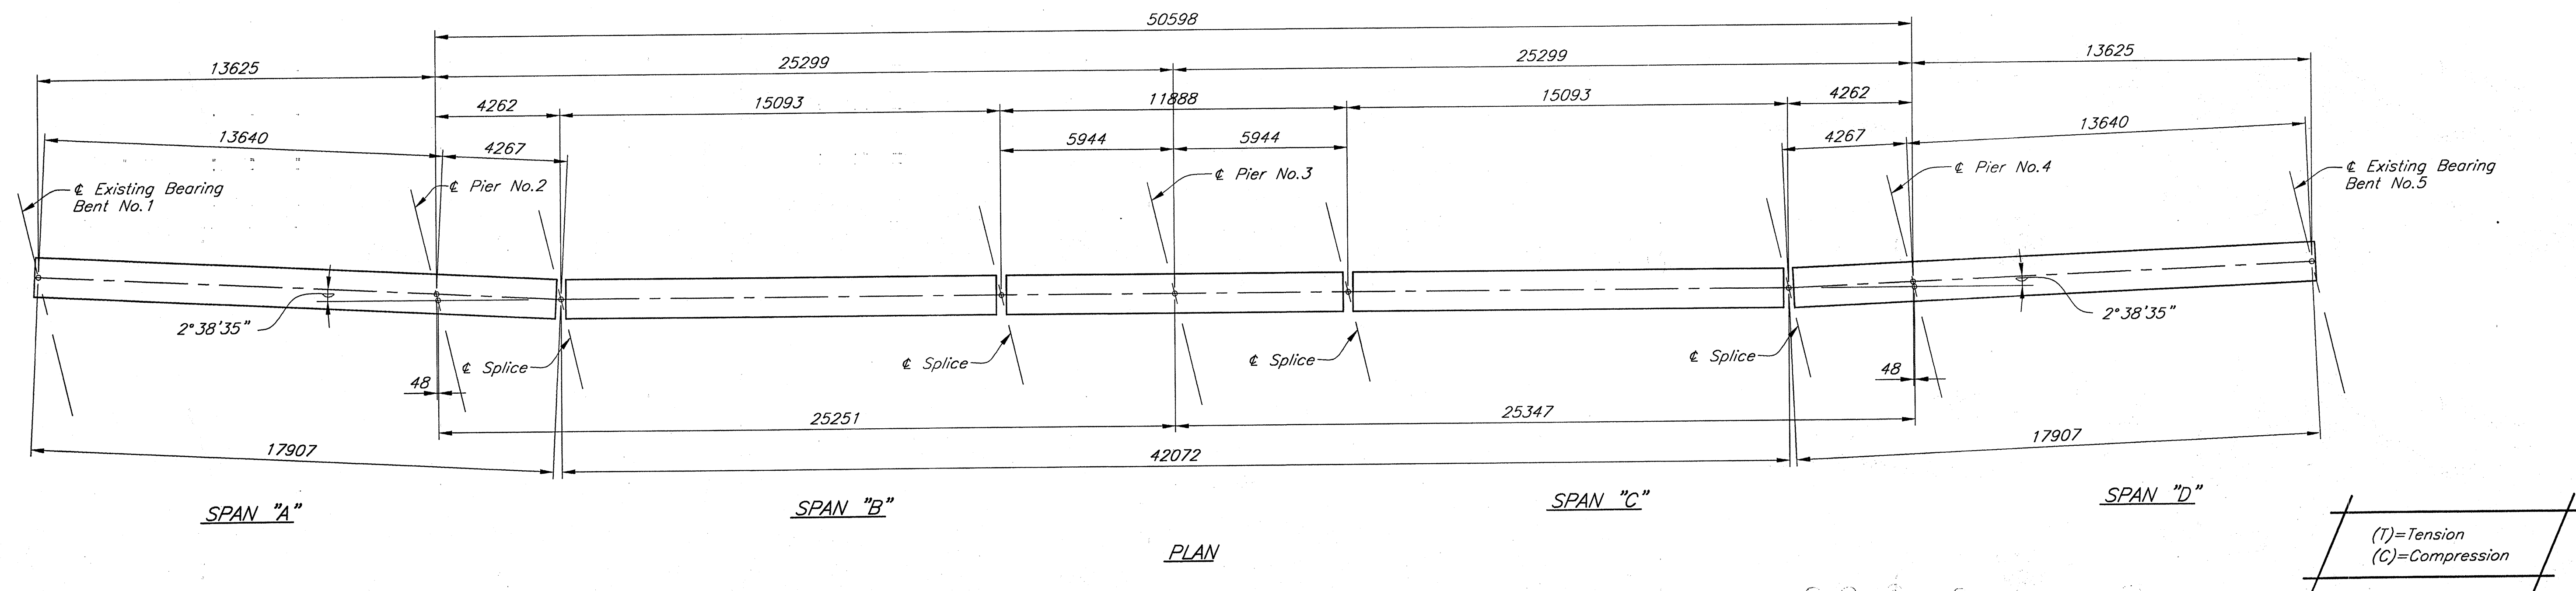

**EXISTING BEAMS NO.2 THRU NO.9 AND
NEW BEAMS NO.10 AND NO.11**

Not to Scale

All Dimensions in Millimeters (mm) and
all Stations and Elevations in Meters (m)
unless otherwise noted

JSE
JANSSEN & SPAANS ENGINEERING
CONSULTING ENGINEERS
2825 EAST 56TH STREET
INDIANAPOLIS, INDIANA 46220
BUS. (317) 254-9886
FAX (317) 259-8262

B&S
Butler Fairman Seufert
CONSULTING ENGINEERS
8450 WESTFIELD BLVD., SUITE 300
MERRILLVILLE, IN 46410
317 713-4615
FAX 317 713-4616



MICHAEL D. EICHENAUER
REGISTERED
No. 19900474
STATE OF
INDIANA
PROFESSIONAL ENGINEER

RECOMMENDED
FOR APPROVAL *Michael D. Eichenauer* 9-28-07
DESIGN ENGINEER DATE
DESIGNED: K.M. & J.S. DRAWN: D. SHEETZ
CHECKED: M. EICHENAUER CHECKED: M. EICHENAUER

INDIANA
DEPARTMENT OF TRANSPORTATION
**STRUCTURAL STEEL DETAILS
NORTHBOUND STRUCTURE**

HORIZONTAL SCALE	FILE
AS NOTED	165-119-2313C
VERTICAL SCALE	DESIGNATION
AS NOTED	9612790
SURVEY BOOK	SHEET
CONTRACT	30 OF 51
R-24327	PROJECT
	IM-65-3(281)118

BFS NO. 3804.07

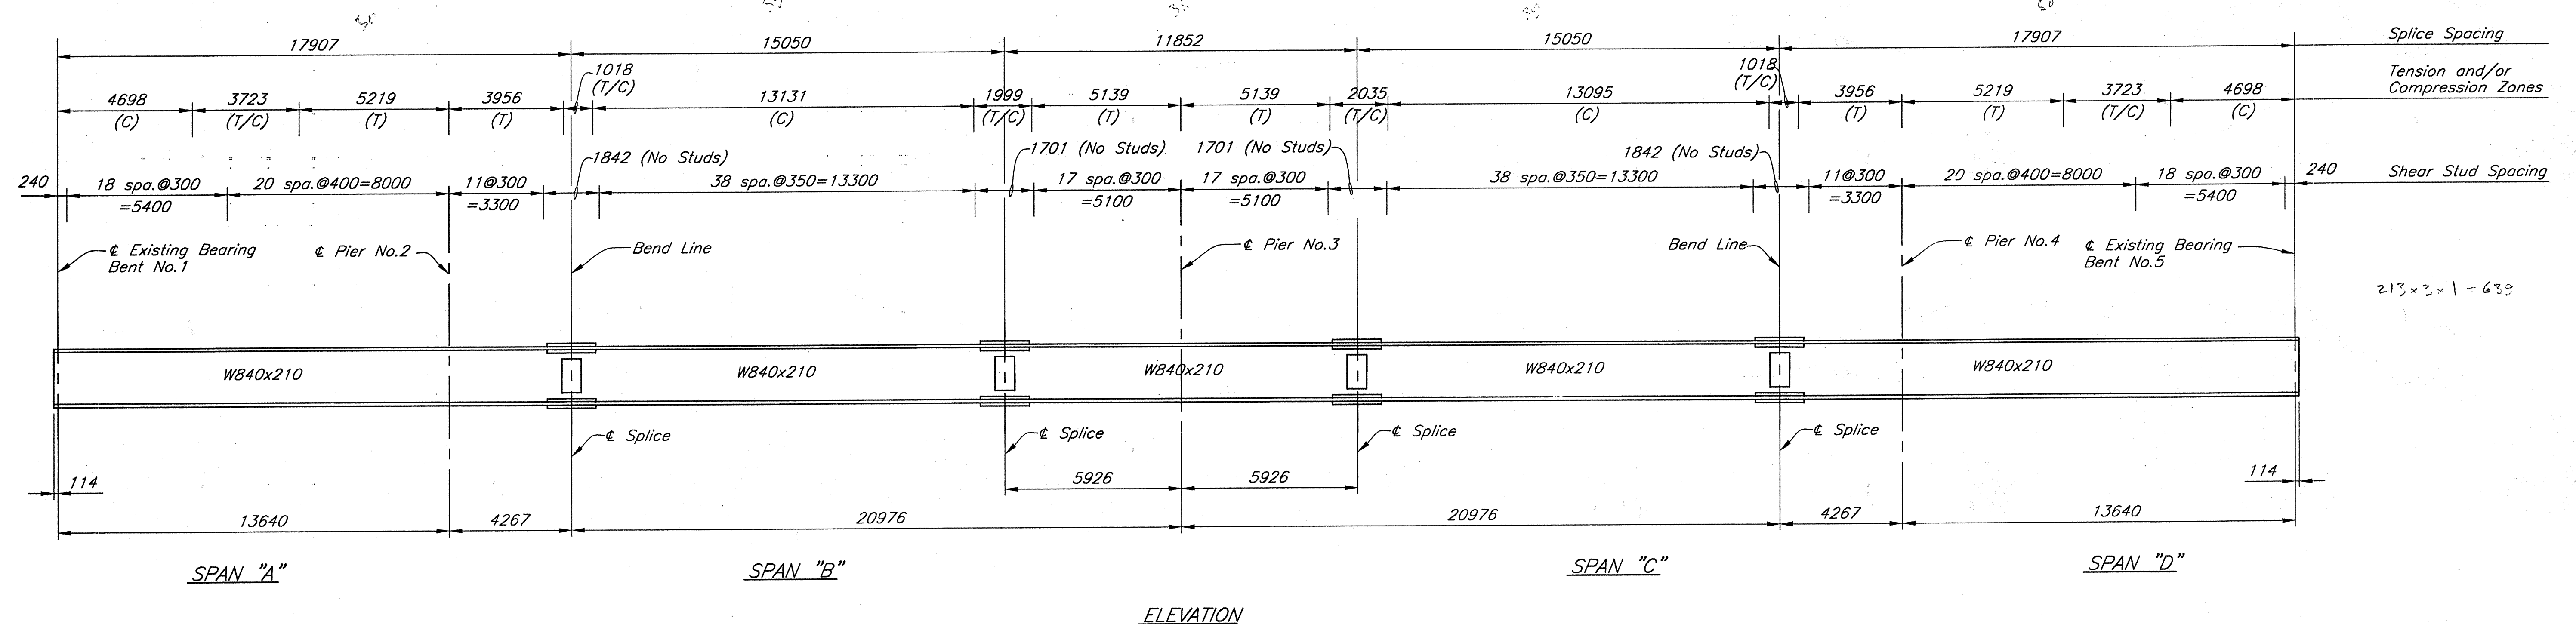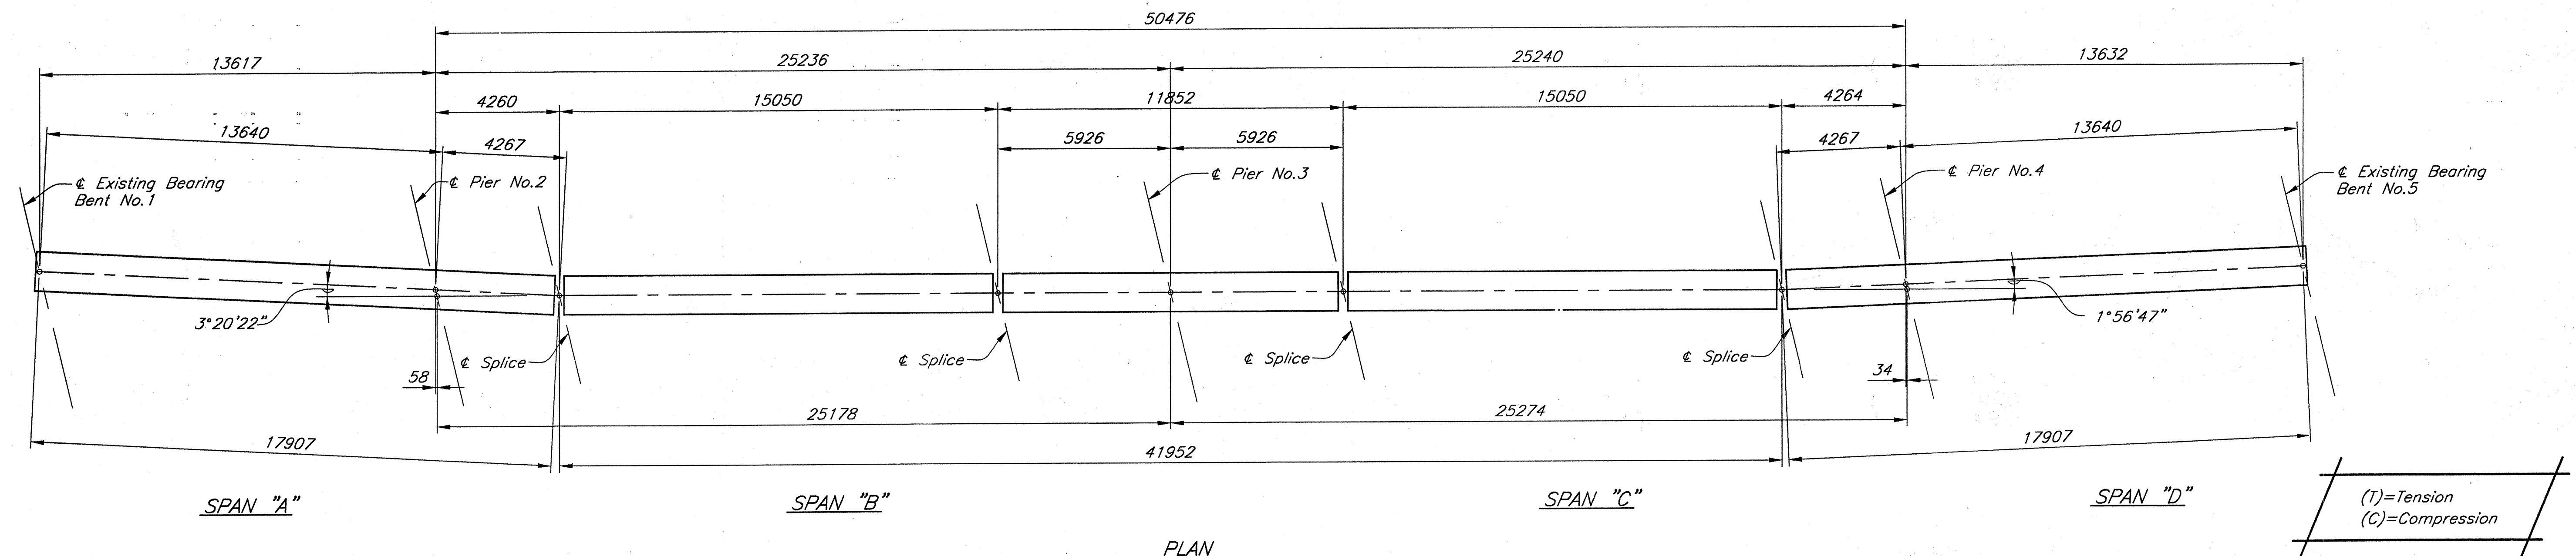

NEW BEAM NO.12
Not to Scale

All Dimensions in Millimeters (mm) and
all Stations and Elevations in Meters (m)
unless otherwise noted

JSE
JANSSEN & SPAANS ENGINEERING
CONSULTING ENGINEERS

2825 EAST 56TH STREET
INDIANAPOLIS, INDIANA 46220
BUS. (317) 254-9086
FAX (317) 259-8262

B&S
Butler Fairman Seufert
CONSULTING ENGINEERS

8450 WESTFIELD BLVD., SUITE 300
INDIANAPOLIS, IN. 46240
317 713-4615
FAX 317 713-4616




REGISTERED
No. 19900474
STATE OF
INDIANA
MICHAEL D. EICHENAUER
PROFESSIONAL ENGINEER

RECOMMENDED
FOR APPROVAL *Michael D. Eichenauer* 9-28-01
DESIGN ENGINEER DATE
DESIGNED: K.M. & J.S. DRAWN: D. SHEETZ
CHECKED: M. EICHENAUER CHECKED: M. EICHENAUER

INDIANA
DEPARTMENT OF TRANSPORTATION
STRUCTURAL STEEL DETAILS
NORTHBOUND STRUCTURE

HORIZONTAL SCALE	FILE
AS NOTED	165-119-2313C
VERTICAL SCALE	DESIGNATION
AS NOTED	9612790
SURVEY BOOK	SHEET
	31 OF 51
CONTRACT	PROJECT
R-24327	IM-65-3(281)118

RFS NO. 3804.07

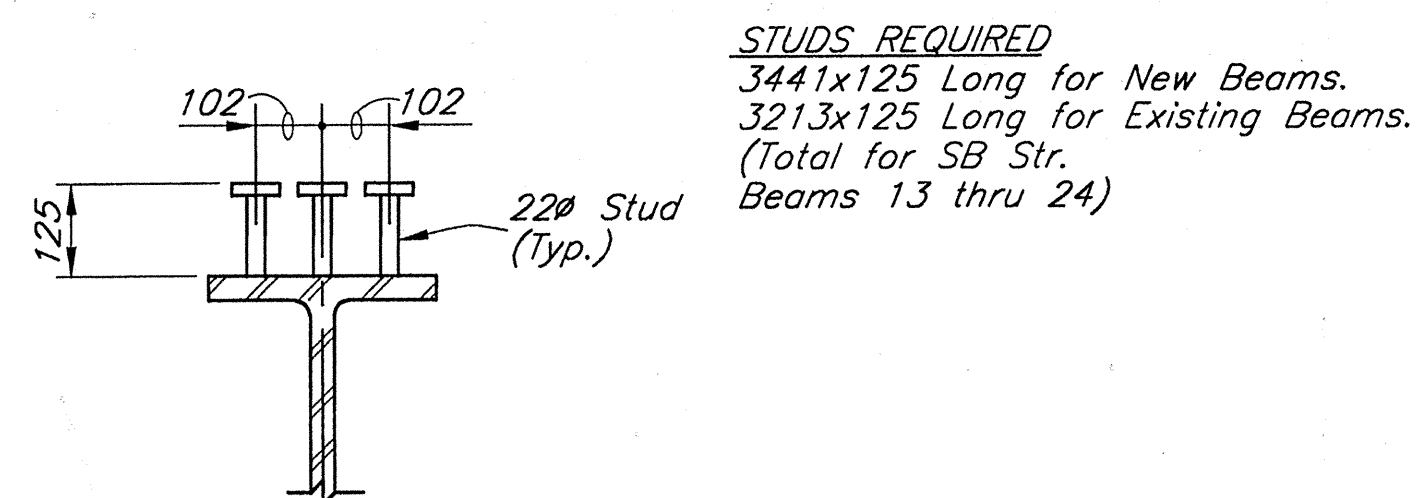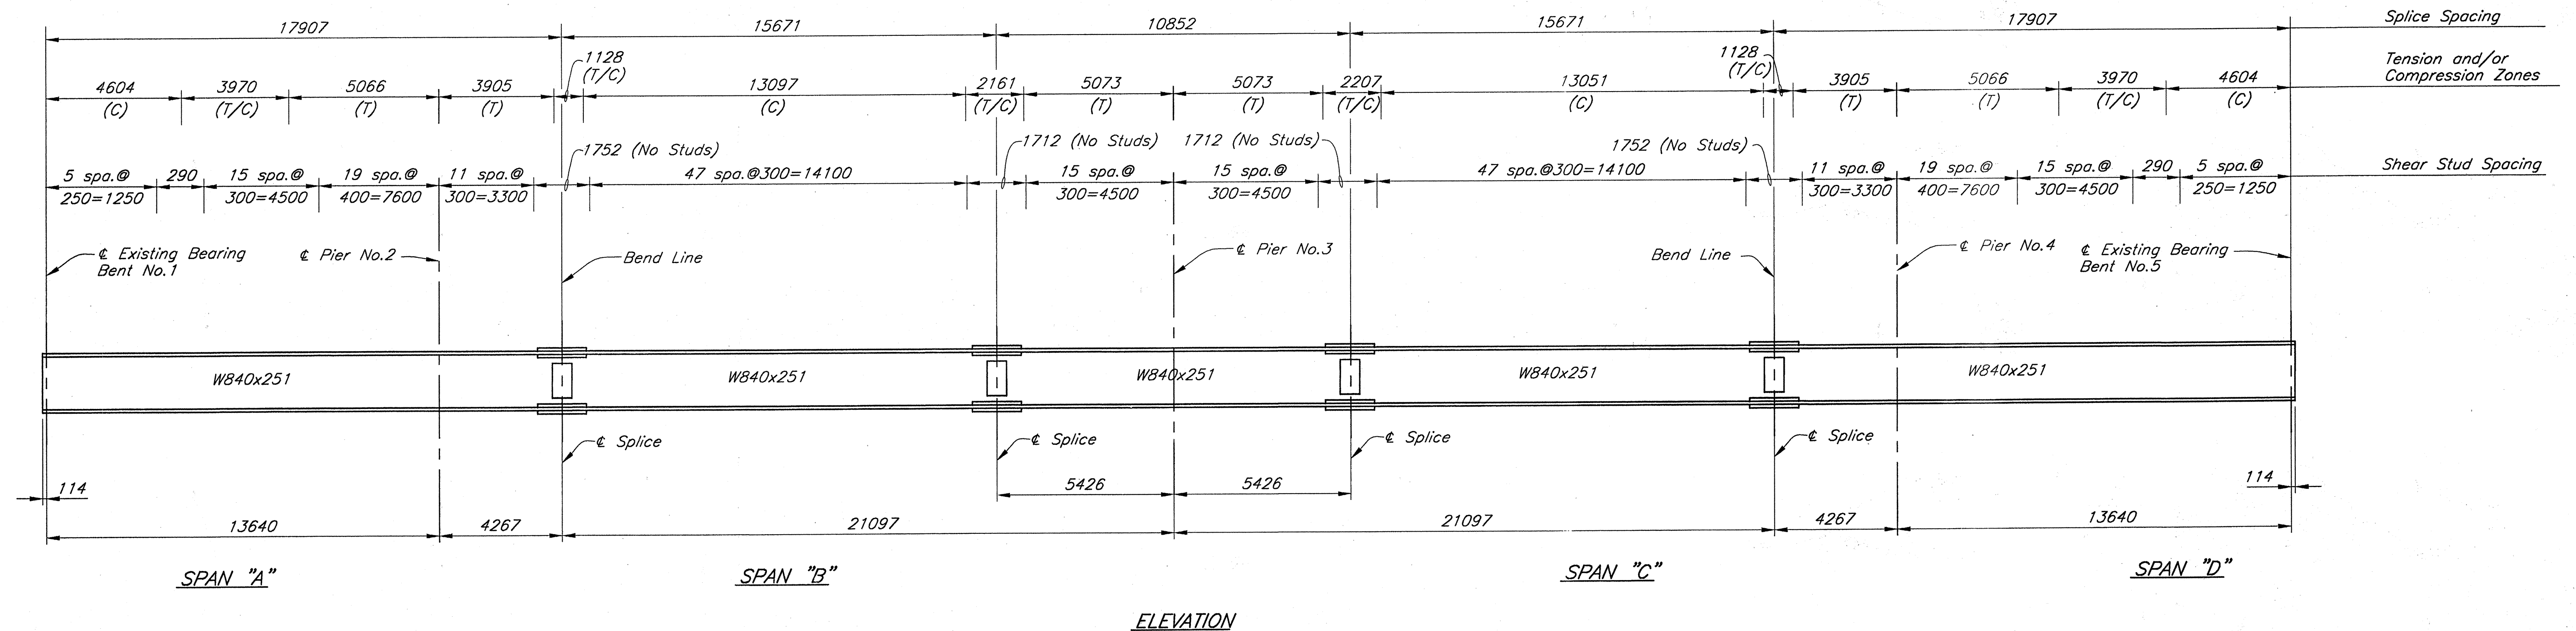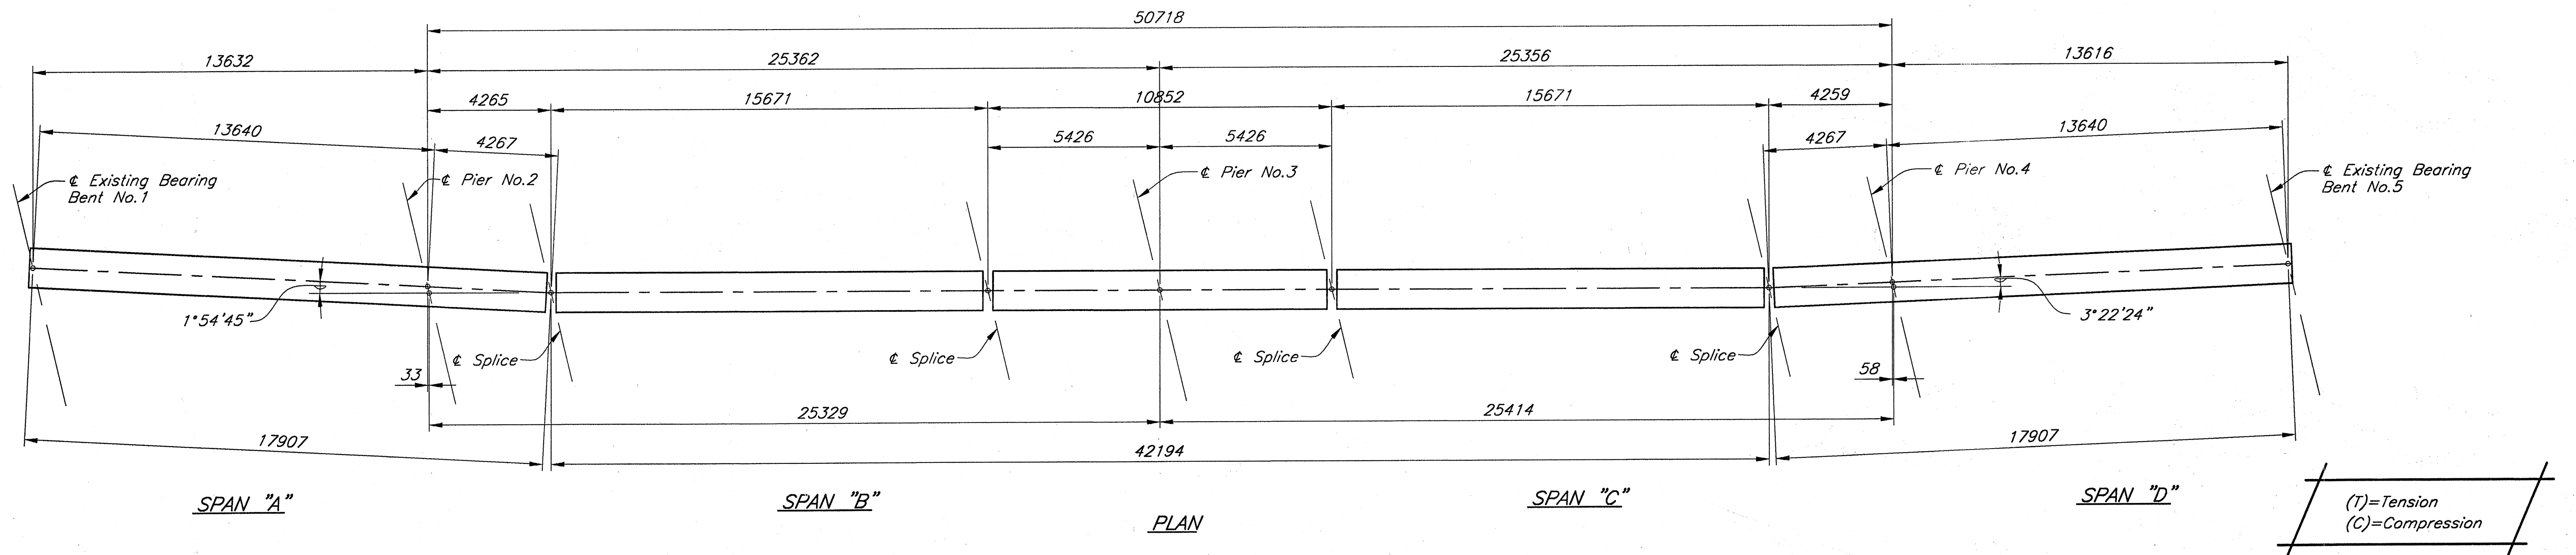

STUDS REQUIRED
 3441x125 Long for New Beams.
 3213x125 Long for Existing Beams.
 (Total for SB Str.
 Beams 13 thru 24)

NEW BEAM NO.13
 Not to Scale

All Dimensions in Millimeters (mm) and
 all Stations and Elevations in Meters (m)
 unless otherwise noted

JOE
 JANSSEN & SPANNS ENGINEERING
 CONSULTING ENGINEERS
 2825 EAST 56TH STREET
 INDIANAPOLIS, INDIANA 46220
 QUS: (317) 254-9086
 FAX: (317) 259-8262

B&S
 Butler Fairman Seufert
 CONSULTING ENGINEERS
 8450 WESTFIELD BLVD., SUITE 300
 INDIANAPOLIS, IN. 46240
 317 713-4615
 FAX 317 713-4616



MICHAEL D. EICHENAUER
 REGISTERED
 No. 19900474
 STATE OF
 INDIANA
 PROFESSIONAL ENGINEER

RECOMMENDED
 FOR APPROVAL *Michael D. Eichenauer* 9-28-01
 DESIGN ENGINEER DATE
 DESIGNED: K.M. & J.S. DRAWN: D. SHEETZ
 CHECKED: M. EICHENAUER CHECKED: M. EICHENAUER

INDIANA
 DEPARTMENT OF TRANSPORTATION
 STRUCTURAL STEEL DETAILS
 SOUTHBOUND STRUCTURE

HORIZONTAL SCALE	FILE
AS NOTED	185-119-2313JC
VERTICAL SCALE	DESIGNATION
AS NOTED	9612790
SURVEY BOOK	SHEET
CONTRACT	32 OF 51
R-24327	PROJECT
	IM-65-3(281)118

BFS No. 3804.07

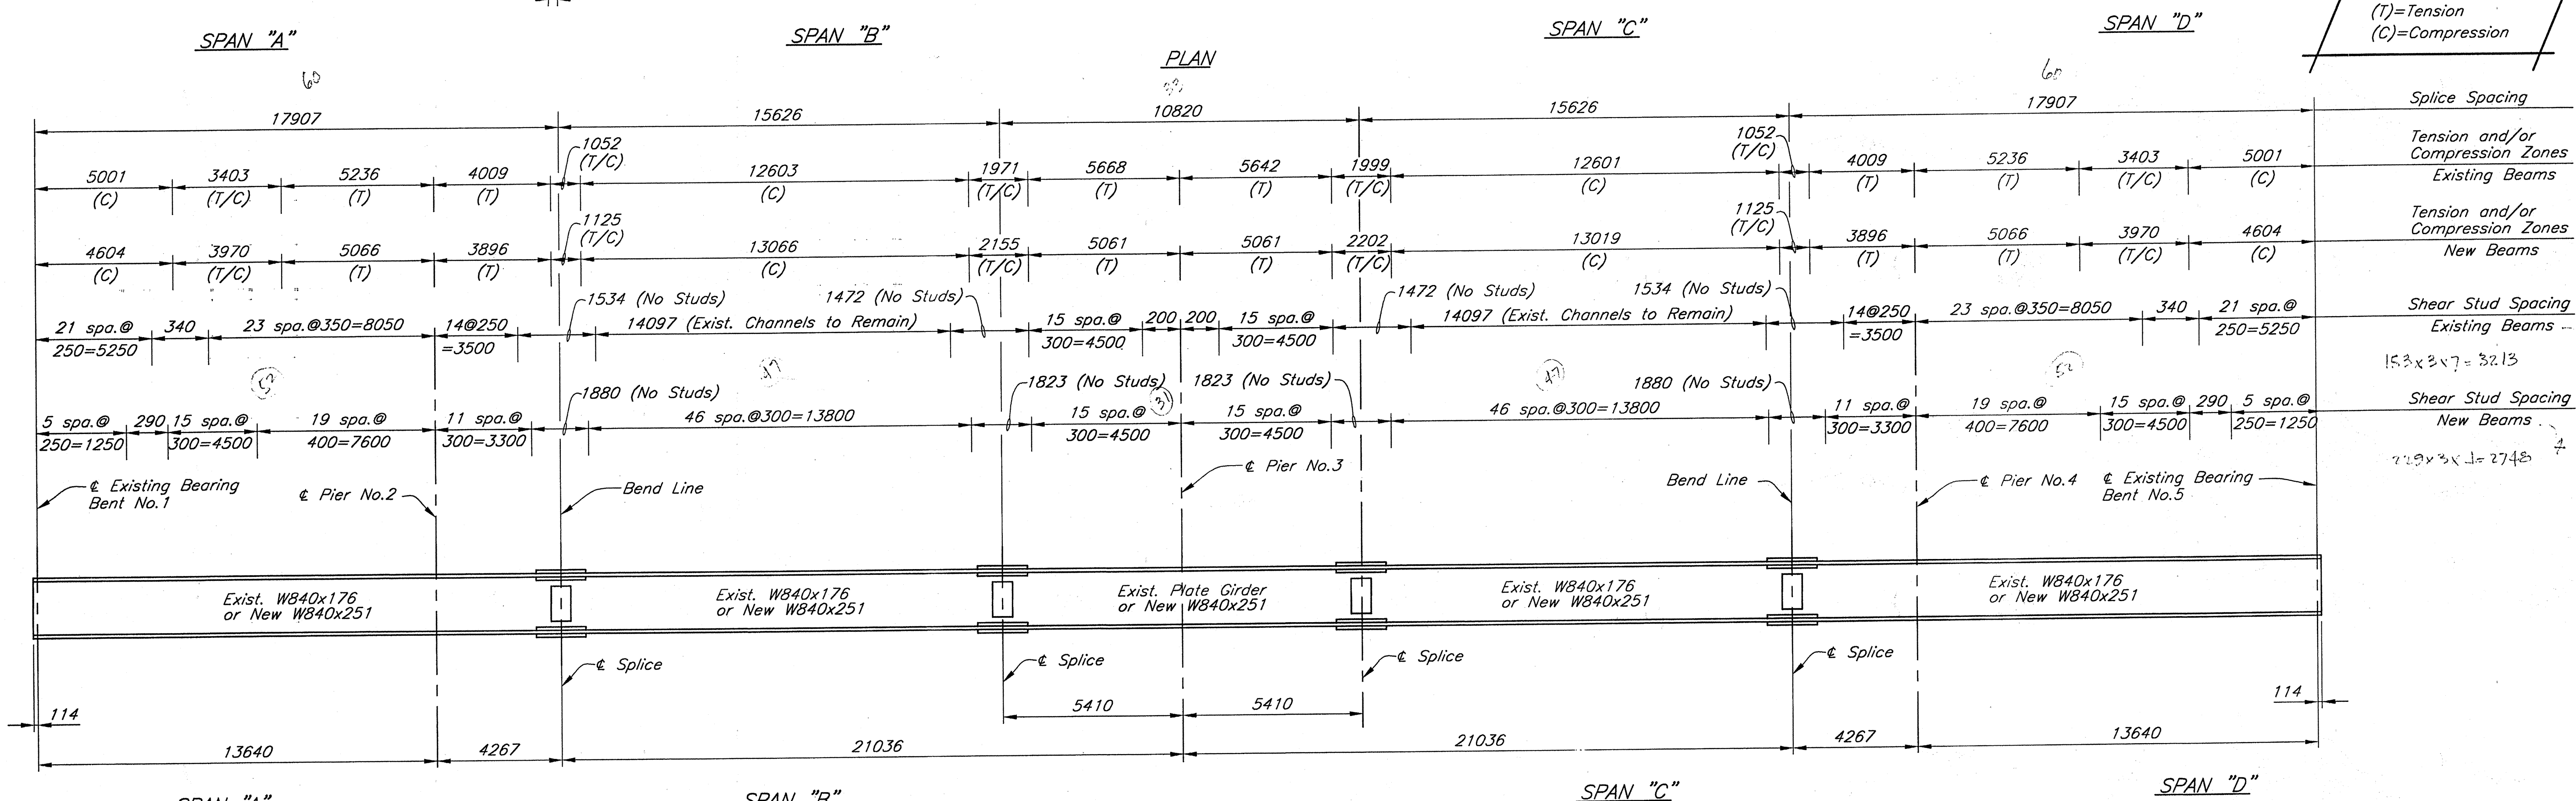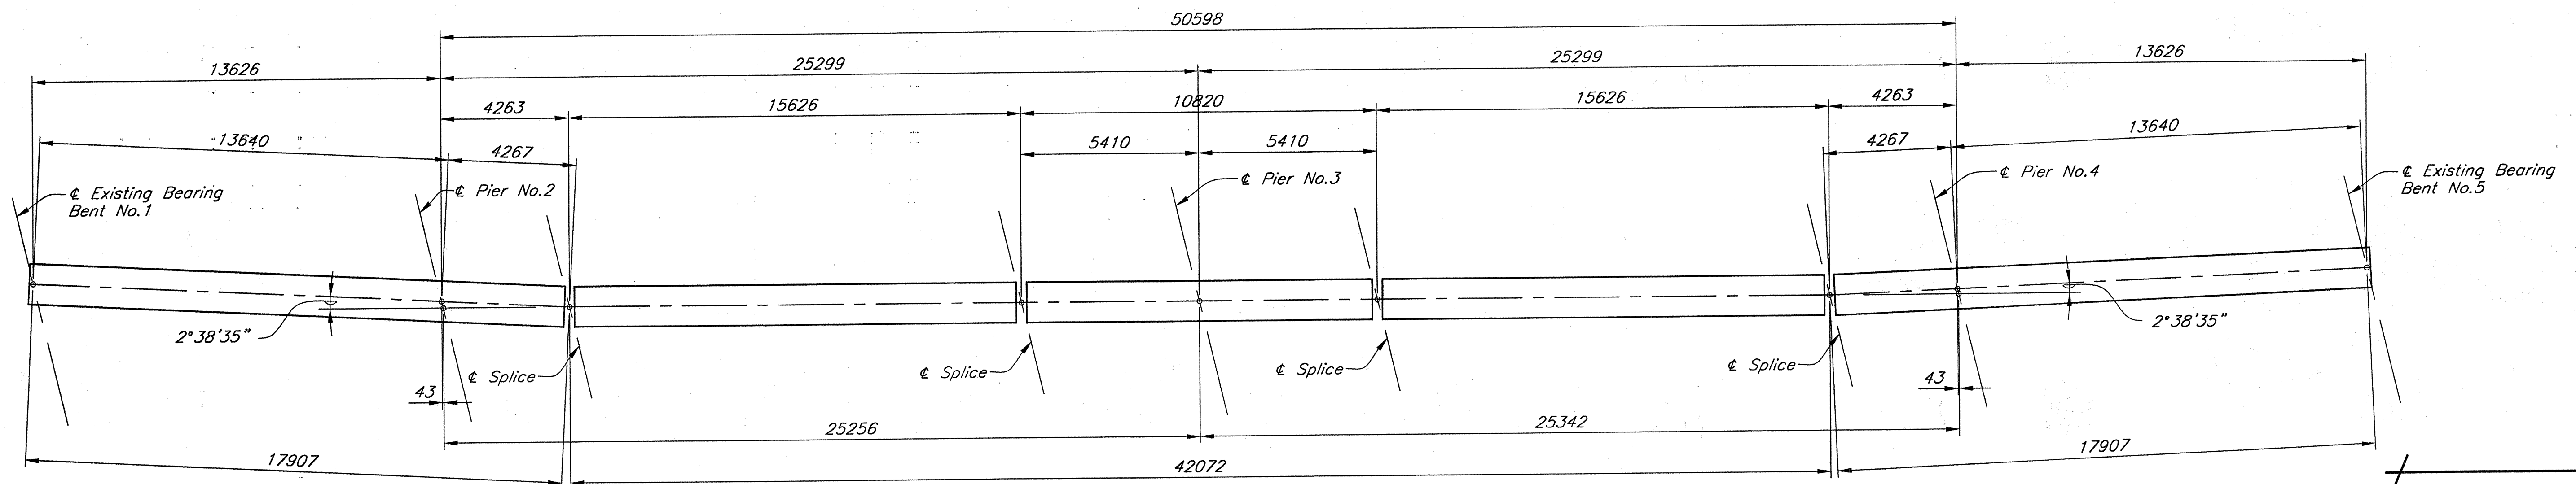


**EXISTING BEAMS NO.16 THRU NO.22 AND
NEW BEAMS NO.14, NO.15, NO.23 AND NO.24**
Not to Scale

*All Dimensions in Millimeters (mm) and
all Stations and Elevations in Meters (m)
unless otherwise noted*

 JSE JANSSEN & SPANNS ENGINEERING CONSULTING ENGINEERS 2825 EAST 56TH STREET INDIANAPOLIS, INDIANA 46220 BUS. (317) 254-9886 FAX (317) 259-8282	 B&S Butler Fairman Seufert CONSULTING ENGINEERS 8450 WESTFIELD BLVD., SUITE 300 INDIANAPOLIS, IN. 46240 317 713-4815 FAX 317 713-4616		RECOMMENDED FOR APPROVAL <i>Michael D. Eichenauer</i> 9-28-01 DESIGN ENGINEER DATE	INDIANA DEPARTMENT OF TRANSPORTATION STRUCTURAL STEEL DETAILS SOUTHBOUND STRUCTURE	HORIZONTAL SCALE AS NOTED VERTICAL SCALE AS NOTED	FILE 165-119-2313JC DESIGNATION 9612790
			DESIGNED: K.M. & J.S. DRAWN: D. SHEETZ CHECKED: M. EICHENAUER CHECKED: M. EICHENAUER		SURVEY BOOK CONTRACT R-24327	SHEET 33 OF 51 PROJECT IM-65-3(281)118

R:\3804\AUTOCAD\BRIDGE\119-2313\2313B05.dwg
 09-05-01 AT 16:14
 C:\CARTER

BFS NO. 3804.07

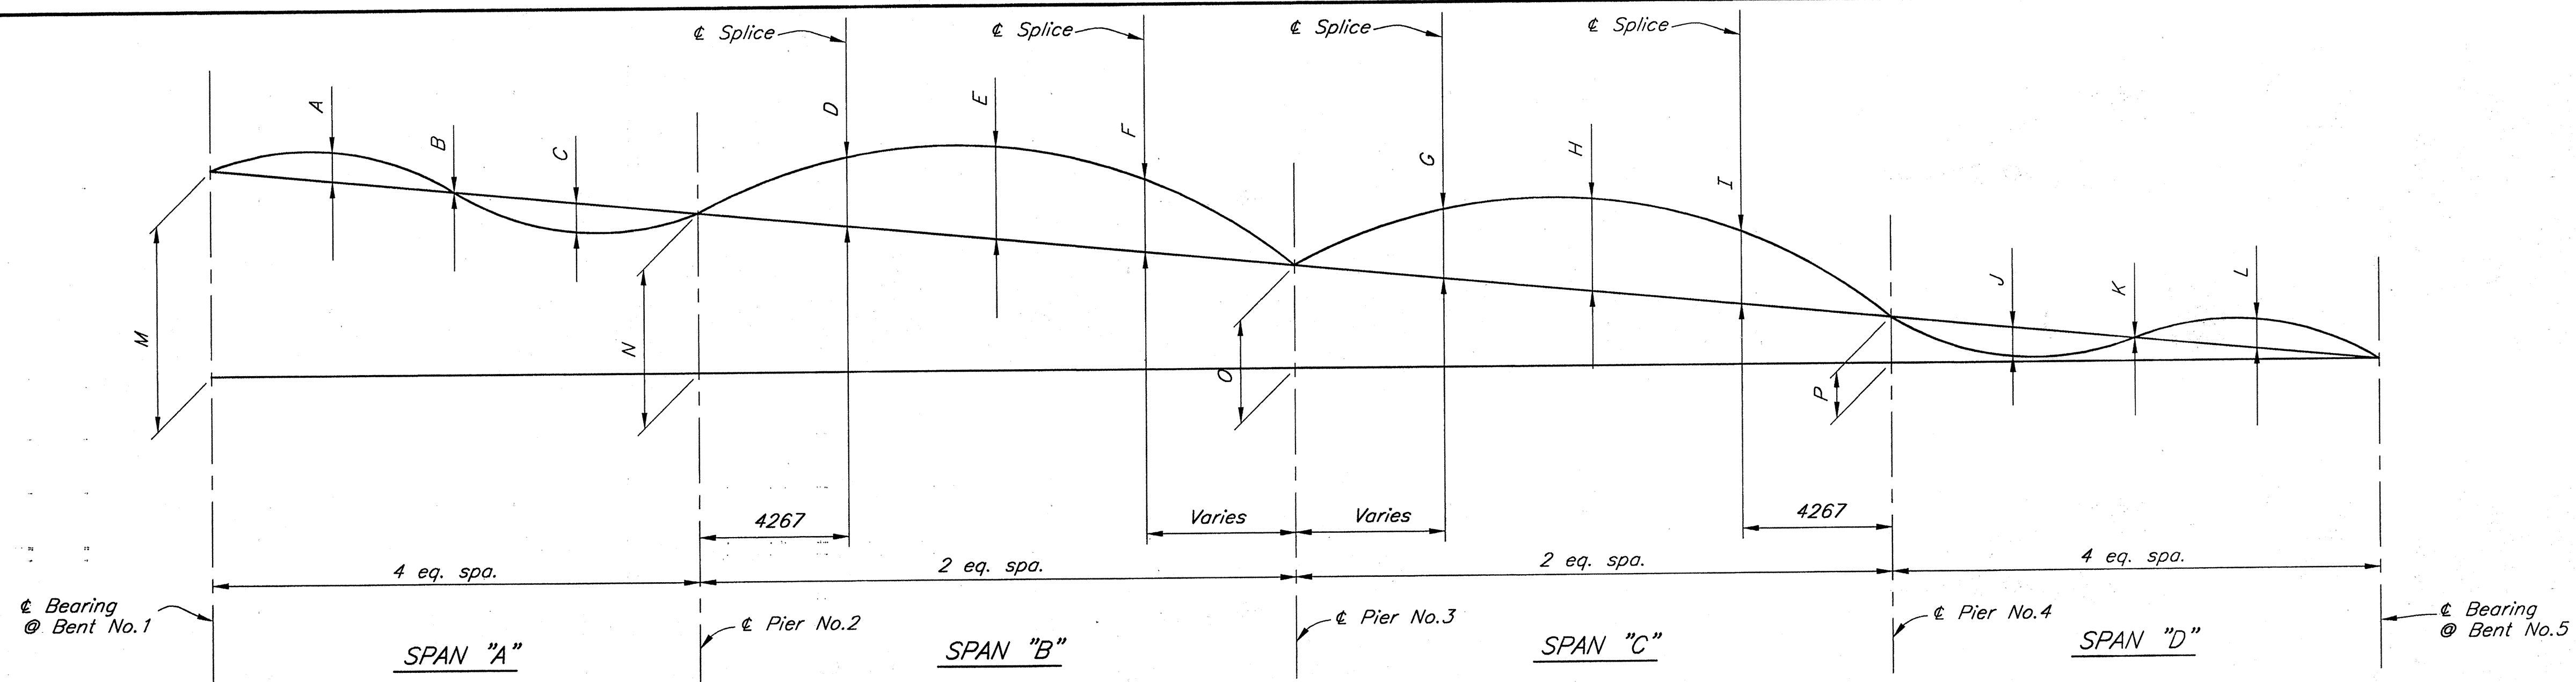

NO LOAD CAMBER AND REAMING DIAGRAM
Not to Scale

TABLE OF CAMBERS												
	SPAN "A"			SPAN "B"			SPAN "C"			SPAN "D"		
	1/4 PT.	1/2 PT.	3/4 PT.	1/4 SPL.	1/2 PT.	1/4 SPL.	1/4 SPL.	1/2 PT.	1/4 SPL.	1/4 PT.	1/2 PT.	3/4 PT.
DEAD LOAD STEEL	0	0	0	2	5	2	2	5	2	0	0	0
DEAD LOAD CONCRETE	1	0	-2	10	23	11	11	23	10	-2	0	1
SUBTOTAL	1	0	-2	12	28	13	13	28	12	-2	0	1
VERTICAL CURVE	a	b	c	d	e	f	g	h	i	j	k	l
TOTAL	A	B	C	D	E	F	G	H	I	J	K	L

VERTICAL CURVE CORRECTION												
BEAM LINE	a	b	c	d	e	f	g	h	i	j	k	l
1	0	1	0	13	15	5	5	2	11	0	1	0
10	1	1	1	12	15	5	5	2	12	0	1	0
11	1	0	0	11	15	5	5	2	12	1	0	0
12	1	0	0	14	16	5	4	0	9	1	0	0

CAMBER DIMENSIONS																
BEAM LINE	A	B	C	D	E	F	G	H	I	J	K	L	M	N	O	P
1	1	1	-2	25	43	18	18	30	23	-2	1	1	1303	1133	732	282
10	2	1	-1	24	43	18	18	30	24	-2	1	1	1266	1098	710	276
11	2	0	-2	23	43	18	18	30	24	-1	0	1	1263	1096	708	275
12	2	0	-2	26	44	18	17	28	21	-1	0	1	1292	1125	722	275


All Dimensions in Millimeters (mm) and
all Stations and Elevations in Meters (m)
unless otherwise noted

JSE
JANSSEN & SPAANS ENGINEERING
CONSULTING ENGINEERS

2825 EAST 56TH STREET
INDIANAPOLIS, INDIANA 46220
BUS. (317) 254-9666
FAX (317) 259-8262

B&S
Butler Fairman Seufert
CONSULTING ENGINEERS

8450 WESTFIELD BLVD., SUITE 300
INDIANAPOLIS, IN. 46240
317 713-4615
FAX 317 713-4616

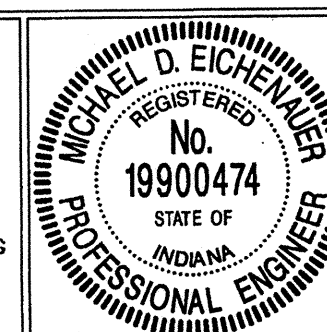


RECOMMENDED
FOR APPROVAL *Michael D. Eichman* 9-28-01
DESIGN ENGINEER DATE

DESIGNED: J. WAGNER DRAWN: C. CARTER
CHECKED: M. MATEL CHECKED: J. WAGNER

INDIANA
DEPARTMENT OF TRANSPORTATION
**STRUCTURAL STEEL DETAILS
NORTHBOUND STRUCTURE**

HORIZONTAL SCALE	FILE
AS NOTED	165-119-2313C
VERTICAL SCALE	DESIGNATION
AS NOTED	9612790
SURVEY BOOK	SHEET
	34 OF 51
CONTRACT	PROJECT
R-24327	IM-65-3(281)118

BFS No. 3804.07

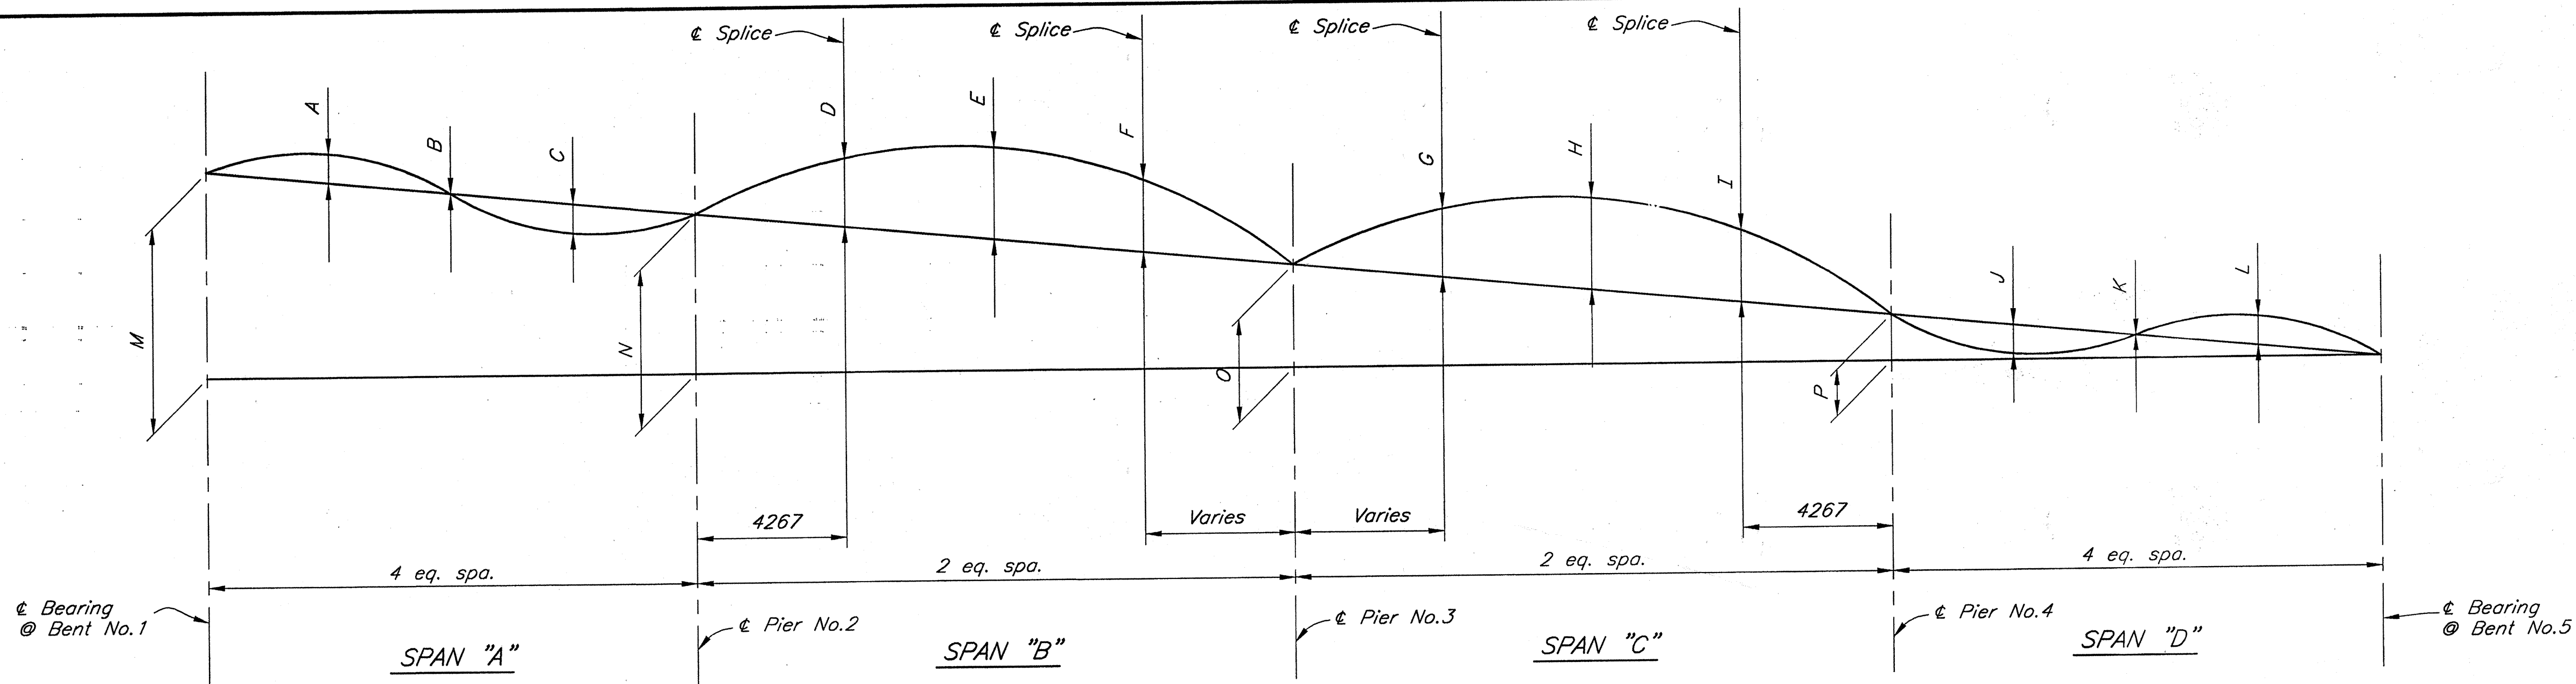

NO LOAD CAMBER AND REAMING DIAGRAM
Not to Scale

TABLE OF CAMBERS												
	SPAN "A"			SPAN "B"			SPAN "C"			SPAN "D"		
	1/4 PT.	1/2 PT.	3/4 PT.	1/4 SPL.	1/2 PT.	1/4 SPL.	1/4 SPL.	1/2 PT.	1/4 SPL.	1/4 PT.	1/2 PT.	3/4 PT.
DEAD LOAD STEEL	0	0	0	2	5	2	2	5	2	0	0	0
DEAD LOAD CONCRETE	1	0	-2	9	21	8	8	21	9	-2	0	1
SUBTOTAL	1	0	-2	11	26	10	10	26	11	-2	0	1
VERTICAL CURVE	a	b	c	d	e	f	g	h	i	j	k	l
TOTAL	A	B	C	D	E	F	G	H	I	J	K	L

VERTICAL CURVE CORRECTION												
BEAM LINE	a	b	c	d	e	f	g	h	i	j	k	l
13	0	0	1	9	12	3	5	4	14	0	0	1
14	0	0	1	12	14	4	4	3	12	1	1	1
15	0	0	1	12	14	5	5	3	12	1	0	0
23	0	1	0	12	14	4	5	3	11	0	0	0
24	0	1	0	12	13	4	4	3	11	0	1	0

CAMBER DIMENSIONS																
BEAM LINE	A	B	C	D	E	F	G	H	I	J	K	L	M	N	O	P
13	1	0	-1	20	38	13	15	30	25	-2	0	2	1354	1165	754	297
14	1	0	-1	23	40	14	14	29	23	-1	1	2	1384	1195	769	296
15	1	0	-1	23	40	15	15	29	23	-1	0	1	1381	1192	766	295
23	1	1	-2	23	40	14	15	29	22	-2	0	1	1358	1172	752	290
24	1	1	-2	23	39	14	14	29	22	-2	1	1	1357	1171	752	290

All Dimensions in Millimeters (mm) and
all Stations and Elevations in Meters (m)
unless otherwise noted

JSE
JANSSEN & SPAANS ENGINEERING
CONSULTING ENGINEERS
2825 EAST 56TH STREET
INDIANAPOLIS, INDIANA 46220
BUS. (317) 254-0686
FAX (317) 259-8262

B&S
Butler Fairman Seufert
CONSULTING ENGINEERS
8450 WESTFIELD BLVD., SUITE 300
INDIANAPOLIS, IN. 46240
BUS. (317) 254-0686
FAX (317) 713-4616



STEPHEN F. WEINER
REGISTERED
No. 16222
STATE OF
INDIANA
PROFESSIONAL ENGINEER

RECOMMENDED
FOR APPROVAL: *Stephen F. Weiner* 9-28-01
DESIGN ENGINEER DATE
DESIGNED: J. WAGNER DRAWN: D. BRITA
CHECKED: M. MATEL CHECKED: J. WAGNER

INDIANA
DEPARTMENT OF TRANSPORTATION
STRUCTURAL STEEL DETAILS
SOUTHBOUND STRUCTURE




HORIZONTAL SCALE	FILE
AS NOTED	165-119-2313JC
VERTICAL SCALE	DESIGNATION
AS NOTED	9612790
SURVEY BOOK	SHEET
35	OF 51
CONTRACT	PROJECT
R-24327	IM-65-(281)118

BFS NO. 3804.07


 
 


Scale=1:10

*All Dimensions in Millimeters (mm) and
all Stations and Elevations in Meters (m)
unless otherwise noted*

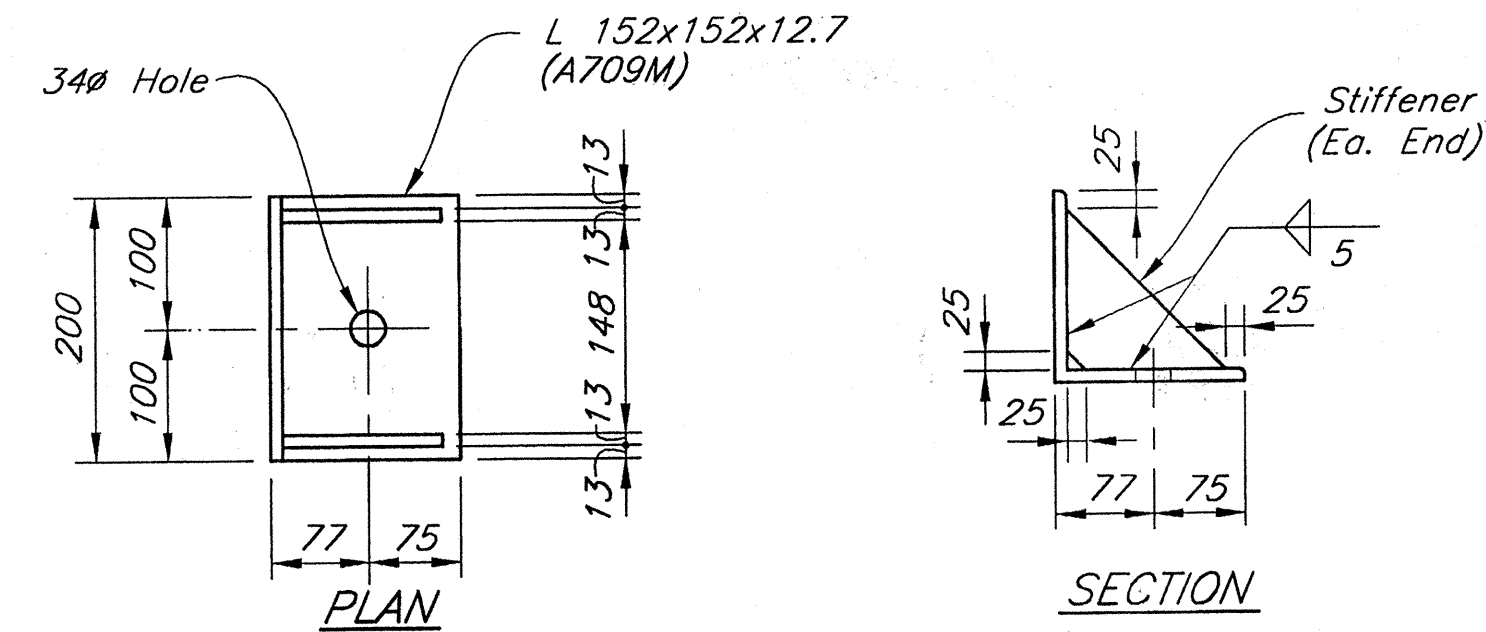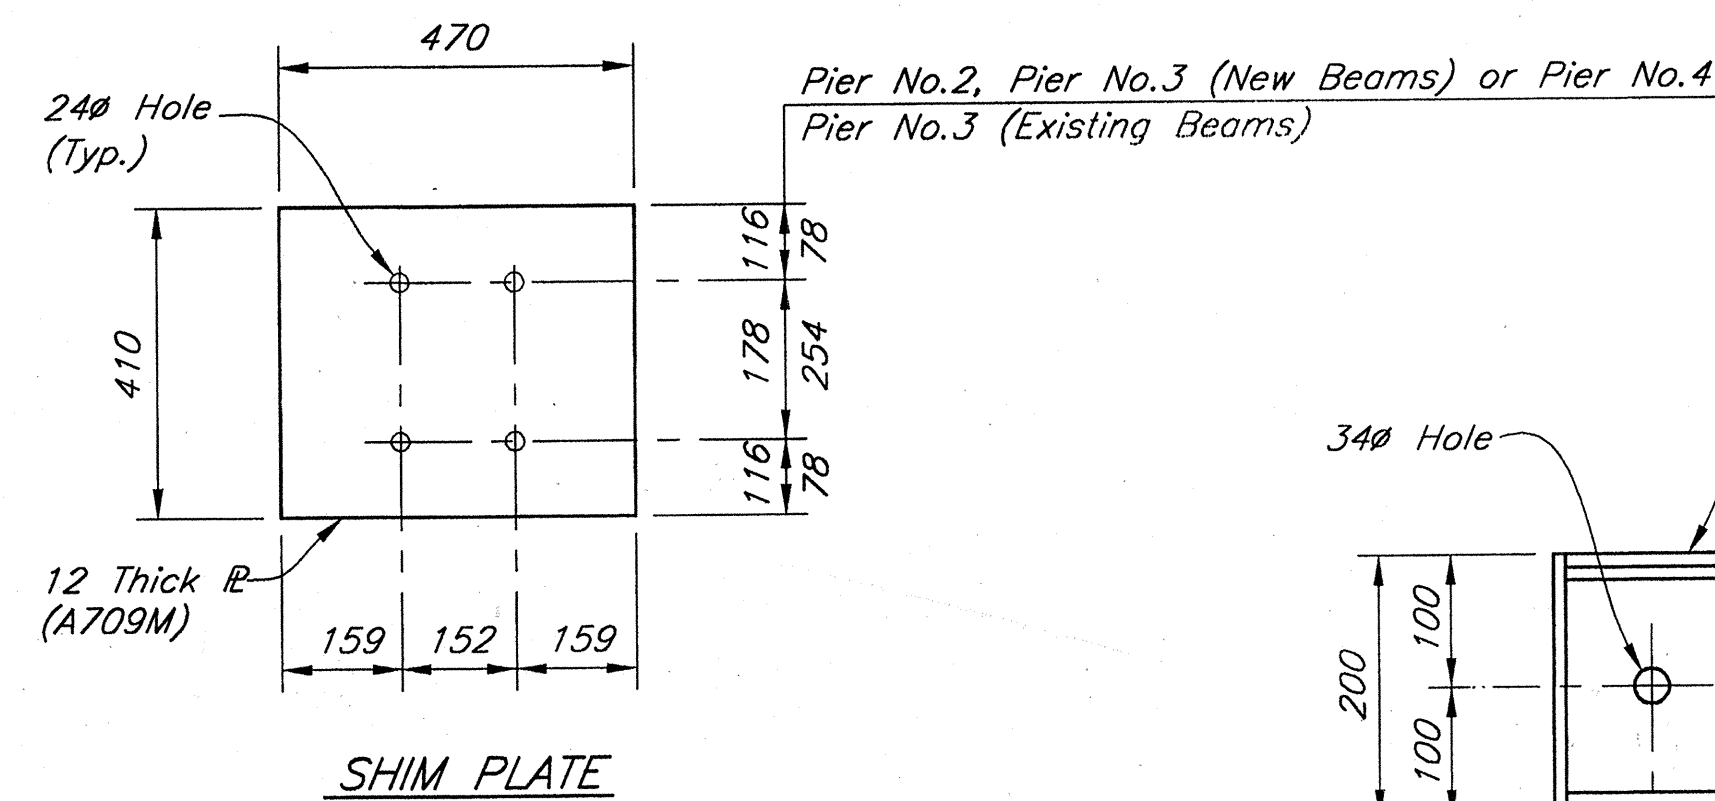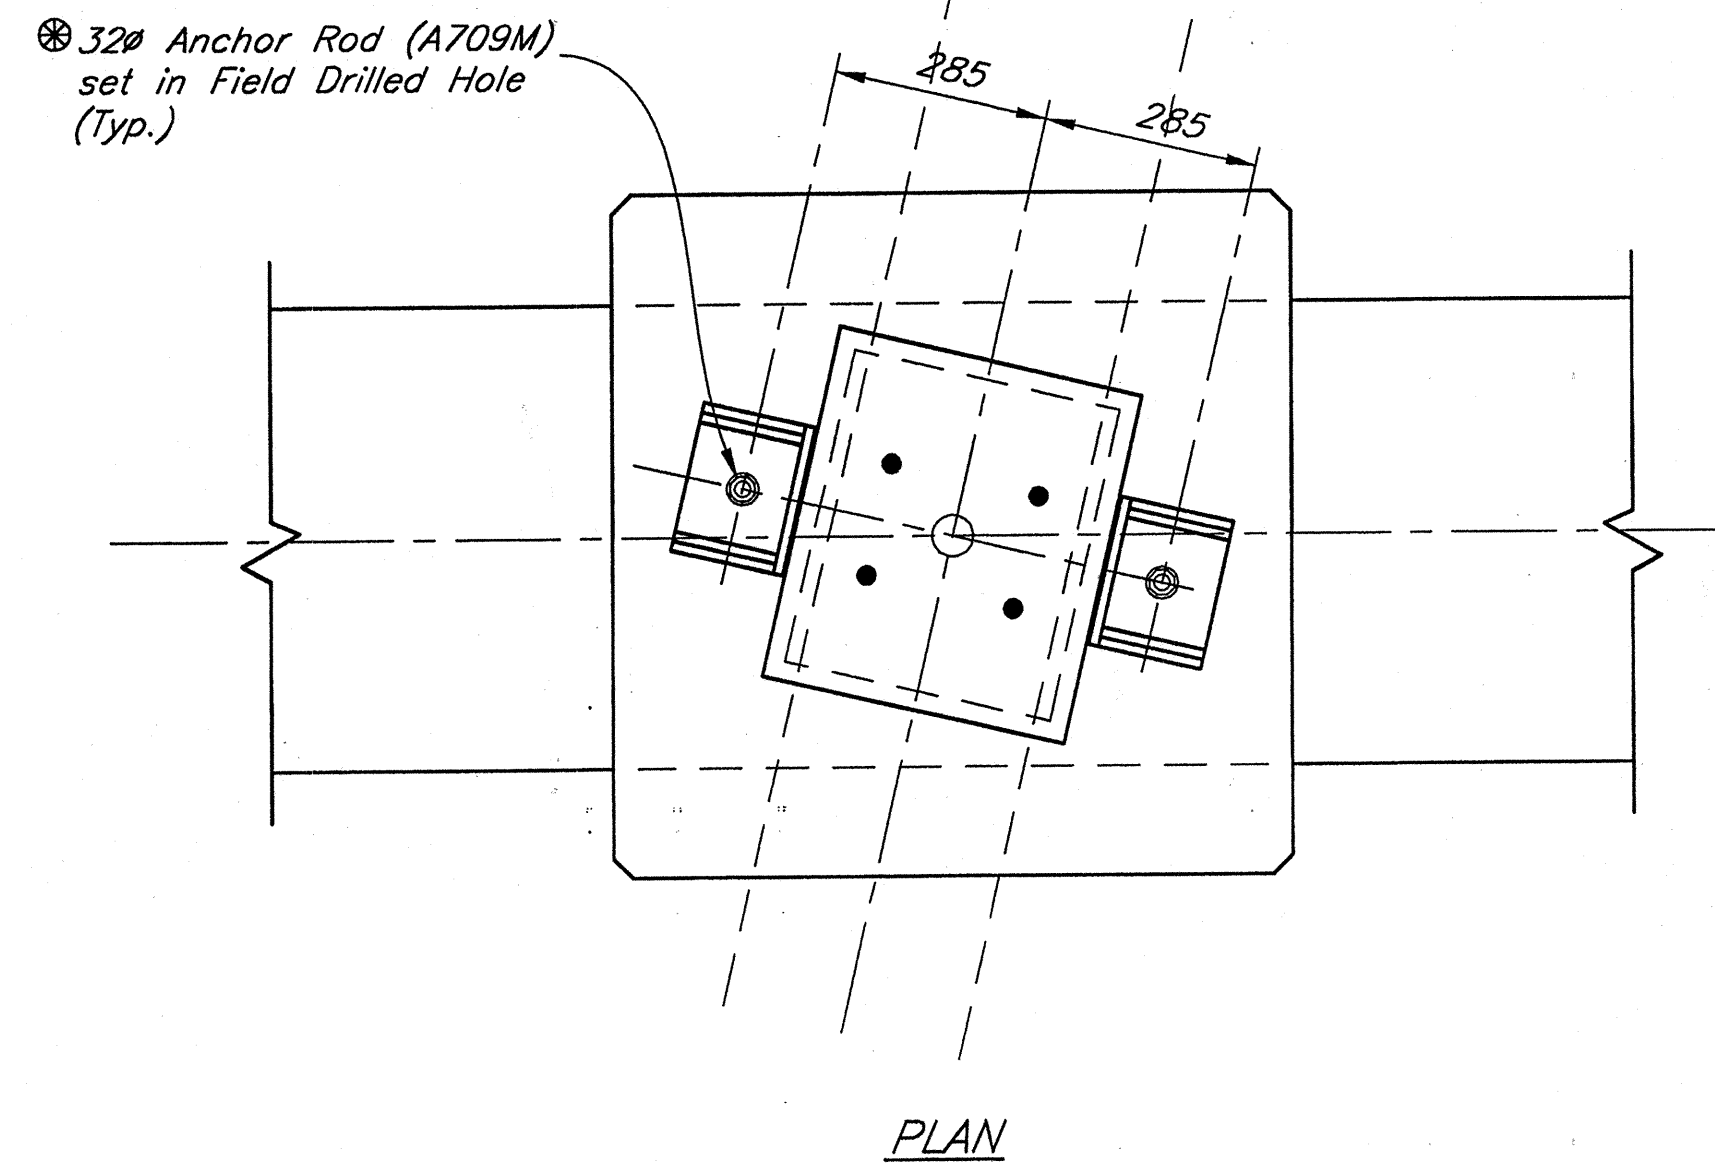

RETAINER ANGLE DETAILS
Not to Scale

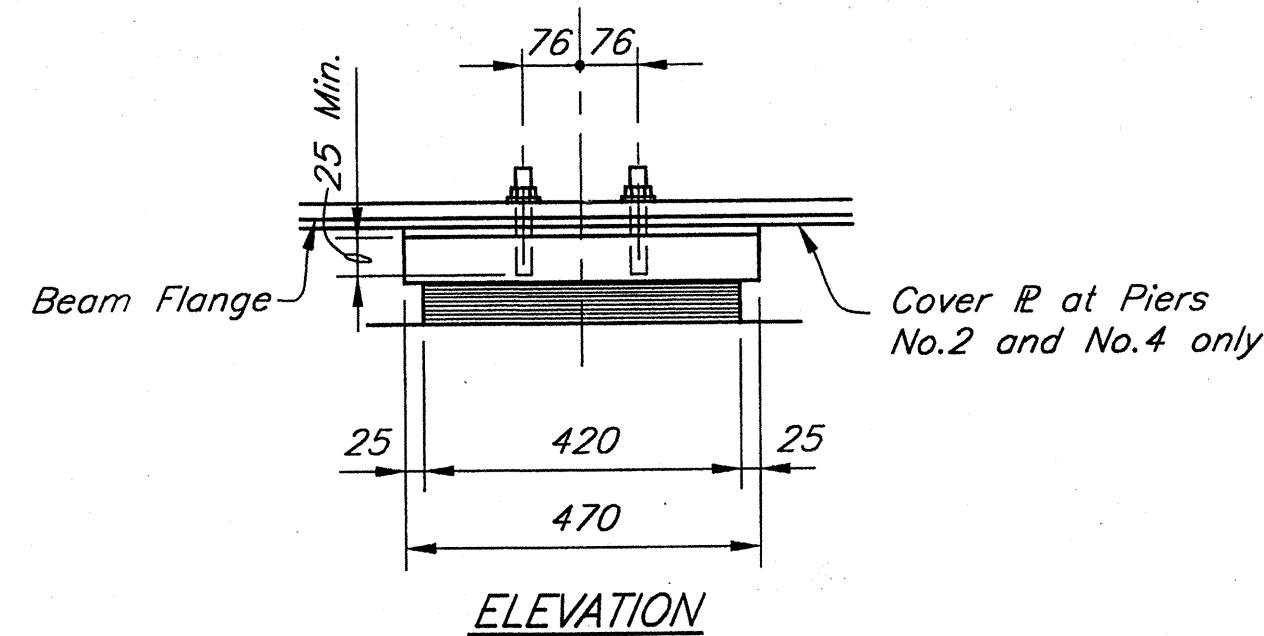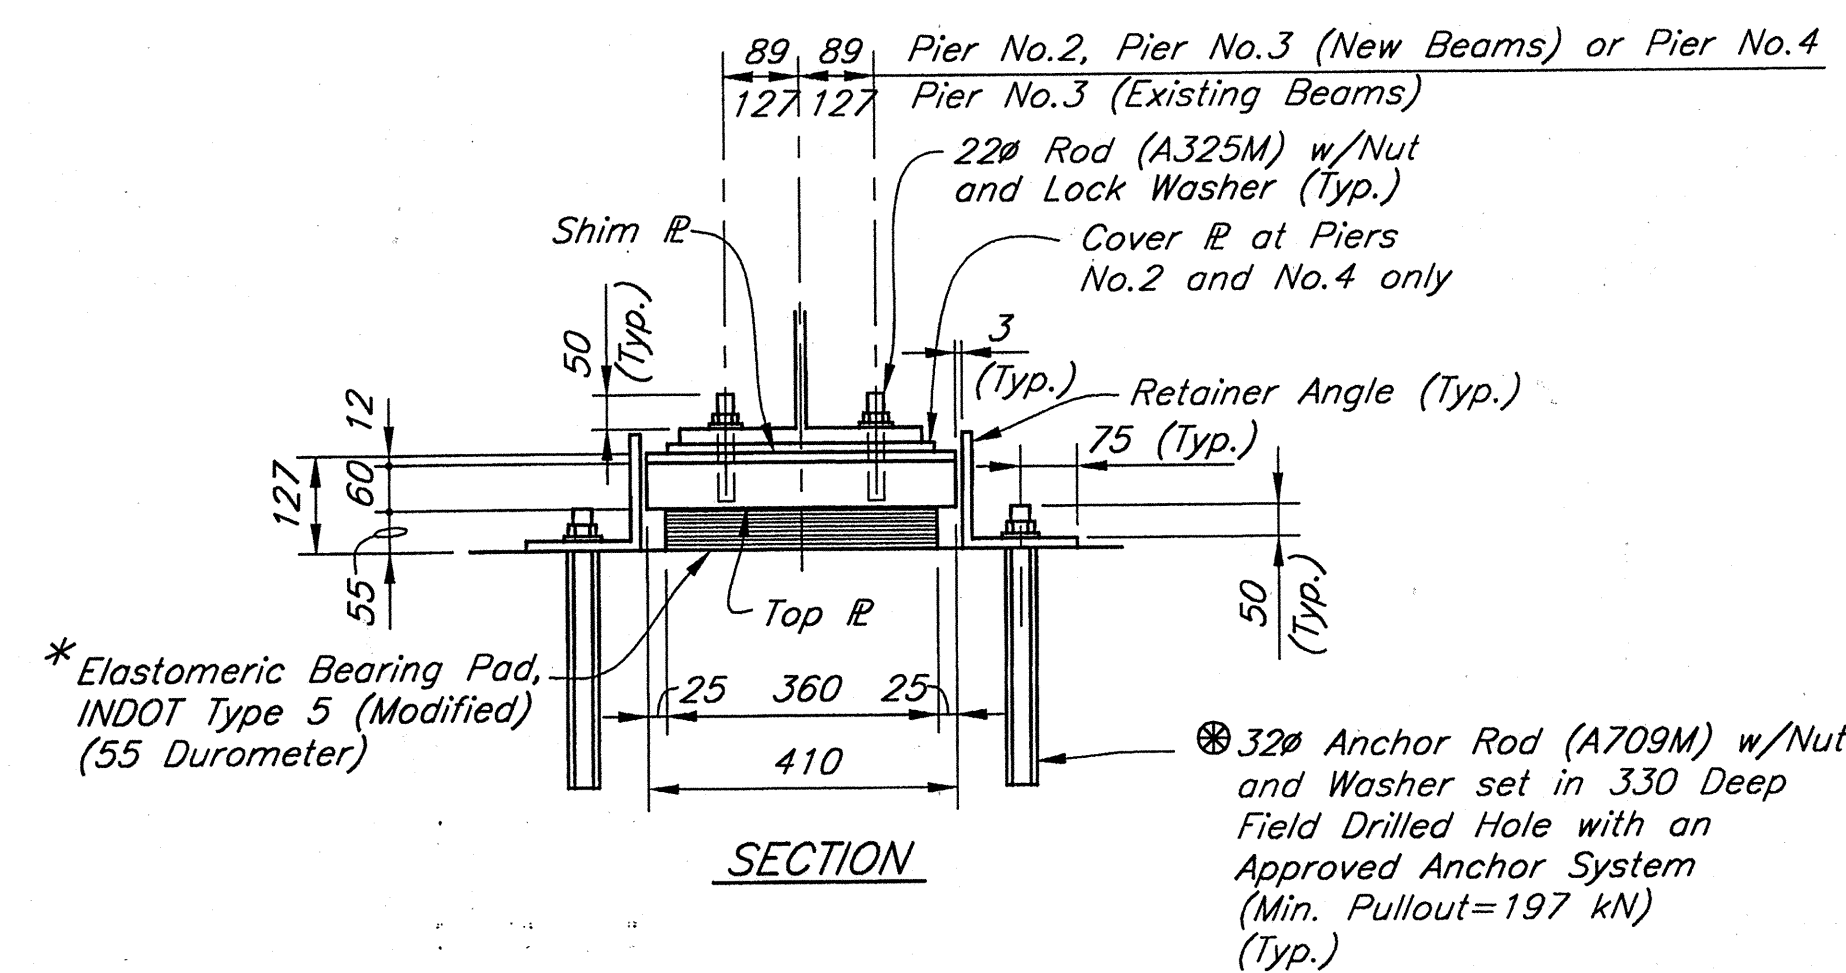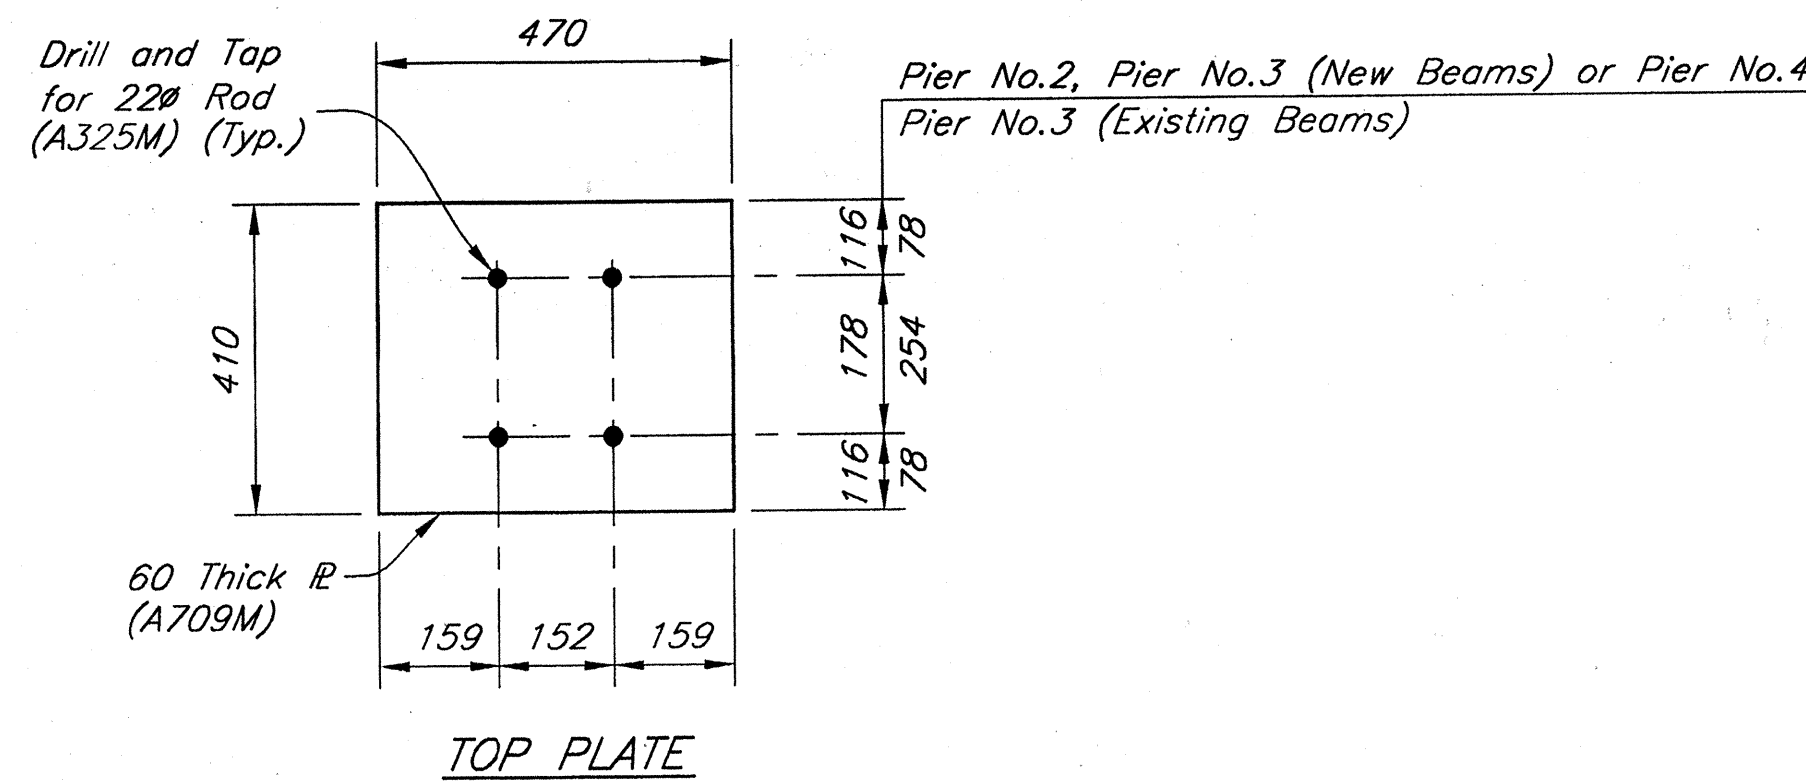

Notes:
320 Anchor Rods w/Nuts and Washers and Retainer Angles shall be included in the pay item "Structural Steel, Lump Sum." Weight of Anchor Rods is not included in the Estimated Weight of Structural Steel.
Elastomeric Bearing Pads, Top Plates, Shim Plates and 220 Rods w/Nuts and Lock Washers shall be included in the pay item "Bearing Assemblies, Elastomeric, Each."
Existing Shim Plates shall be removed.
Existing Hole locations shall be verified prior to fabrication of Top Plates and Shim Plates.

*Elastomeric Pad shall be Bonded to Concrete and to Top Plate.

*Field Drilled Holes Billed with Concrete Pedestal.

EXPANSION
BEARING ASSEMBLY DETAILS
Scale=1:10

JSE
JANSSEN & SPAANS ENGINEERING
CONSULTING ENGINEERS
2825 EAST 56TH STREET
INDIANAPOLIS, INDIANA 46220
BUS. (317) 254-9686
FAX (317) 259-8282

B&S
Butler Fairman Seufert
CONSULTING ENGINEERS
8450 WESTFIELD BLVD., SUITE 300
INDIANAPOLIS, IN. 46240
317 713-4615
FAX 317 713-4616


JEFFREY S. NICHOLSON
REGISTERED
No. 19900078
STATE OF INDIANA
PROFESSIONAL ENGINEER

RECOMMENDED
FOR APPROVAL: *Jeffrey S. Nicholson* 9-28-01
DESIGN ENGINEER DATE
DESIGNED: J. NICHOLSON DRAWN: D. SHEETZ
CHECKED: K. MUELLNER CHECKED: D. MILLER

INDIANA
DEPARTMENT OF TRANSPORTATION
BEARING DETAILS
PIERS NO.2, NO.3 AND NO.4

HORIZONTAL SCALE	FILE
AS NOTED	185-119-2313C & JC
VERTICAL SCALE	DESIGNATION
AS NOTED	9612790
SURVEY BOOK	SHEET
	36A OF 51
CONTRACT	PROJECT
R-24327	IM-65-3(281)118

All Dimensions in Millimeters (mm) and
all Stations and Elevations in Meters (m)
unless otherwise noted

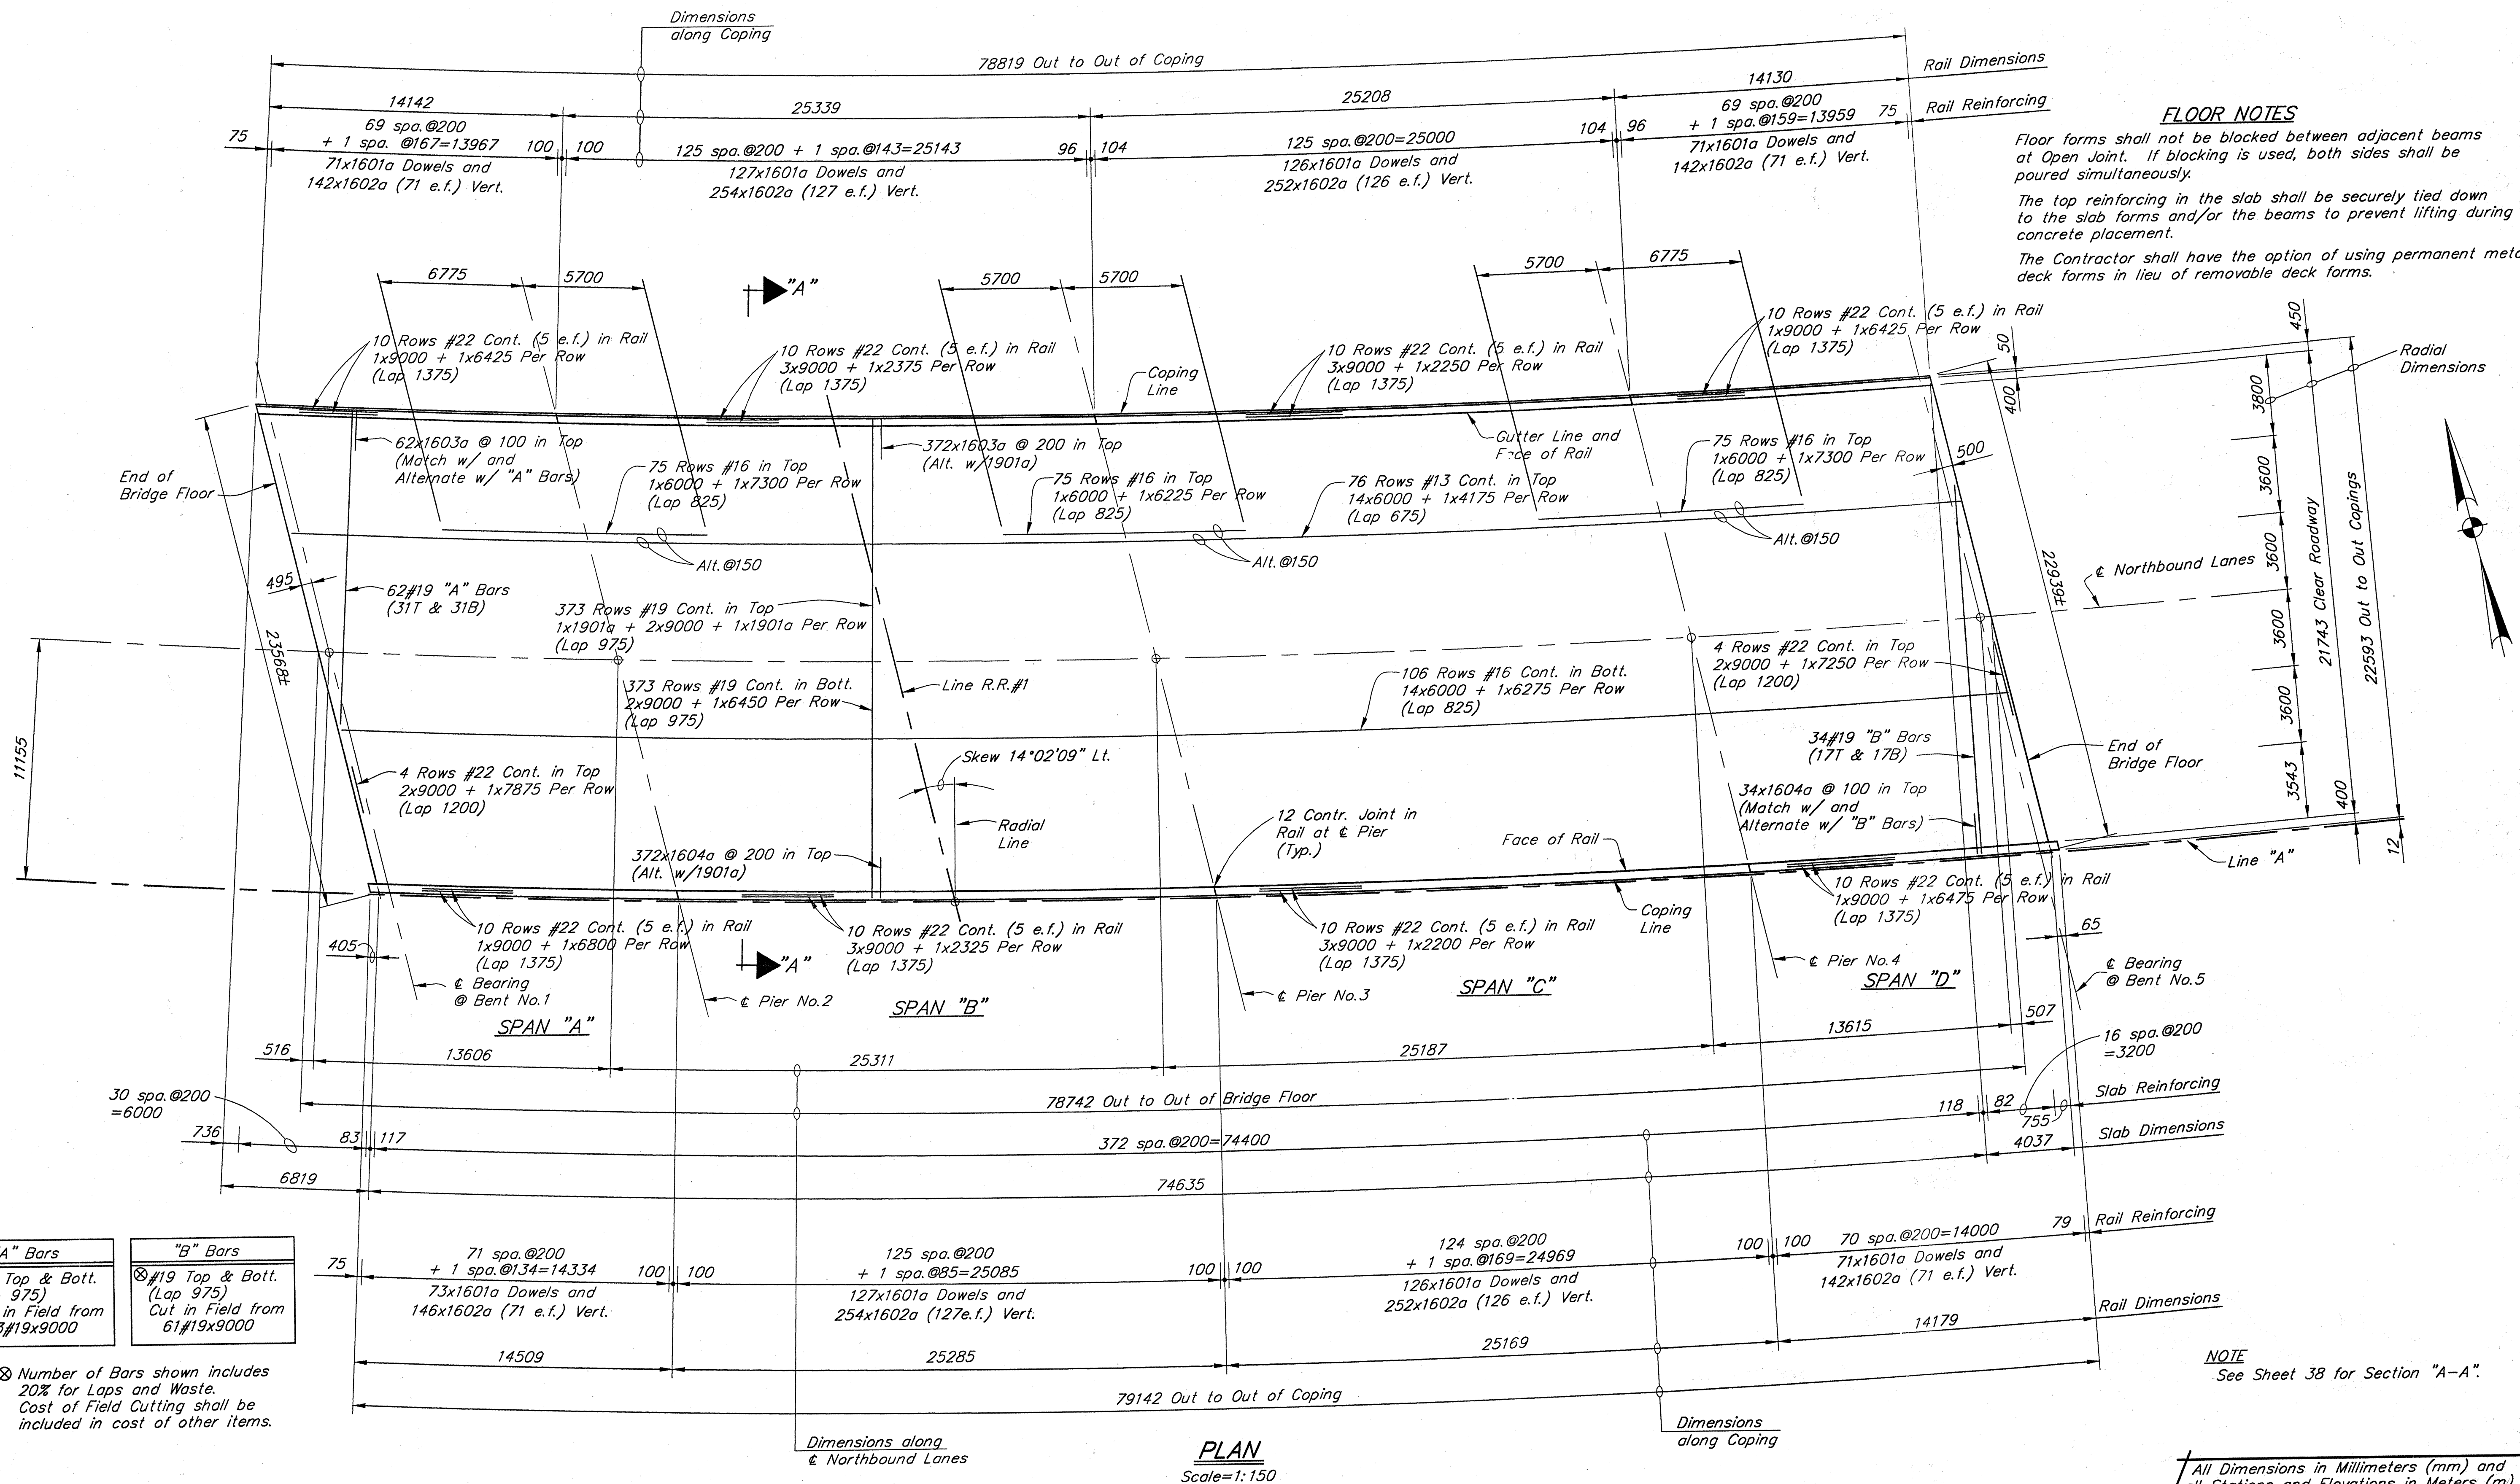

FLOOR NOTES

Floor forms shall not be blocked between adjacent beams at Open Joint. If blocking is used, both sides shall be poured simultaneously.

The top reinforcing in the slab shall be securely tied down to the slab forms and/or the beams to prevent lifting during concrete placement.

The Contractor shall have the option of using permanent metal deck forms in lieu of removable deck forms.

NOTE
See Sheet 38 for Section "A-A".

All Dimensions in Millimeters (mm) and all Stations and Elevations in Meters (m) unless otherwise noted

"A" Bars
#19 Top & Bott. (Lap 975) Cut in Field from 103#19x9000

"B" Bars
#19 Top & Bott. (Lap 975) Cut in Field from 61#19x9000

Number of Bars shown includes 20% for Laps and Waste. Cost of Field Cutting shall be included in cost of other items.

PLAN
Scale=1:150

JSE
JANSSEN & SPAANS ENGINEERING
CONSULTING ENGINEERS

2825 EAST 56TH STREET
INDIANAPOLIS, INDIANA 46220
BUS (317) 254-9086
FAX (317) 259-8262

BFS
Butler Fairman Seufert
CONSULTING ENGINEERS

8450 WESTFIELD BLVD., SUITE 300
INDIANAPOLIS, IN 46240
317 713-4615
FAX 317 713-4616

REGISTERED
No. 16222
STATE OF INDIANA
PROFESSIONAL ENGINEER


RECOMMENDED
FOR APPROVAL: *Stephen F. Weintraub* 9-28-01
DESIGN ENGINEER DATE

DESIGNED: K.M. & J.S. DRAWN: J. EVANS
CHECKED: M. EICHENAUER CHECKED: D. MILLER


INDIANA
DEPARTMENT OF TRANSPORTATION
**FLOOR DETAILS
NORTHBOUND STRUCTURE**

HORIZONTAL SCALE	FILE
AS NOTED	185-119-2313C
VERTICAL SCALE	DESIGNATION
AS NOTED	9612790
SURVEY BOOK	SHEET
	37 OF 51
CONTRACT	PROJECT
R-24327	IM-65-3(281)118

BFS NO. 3804.07

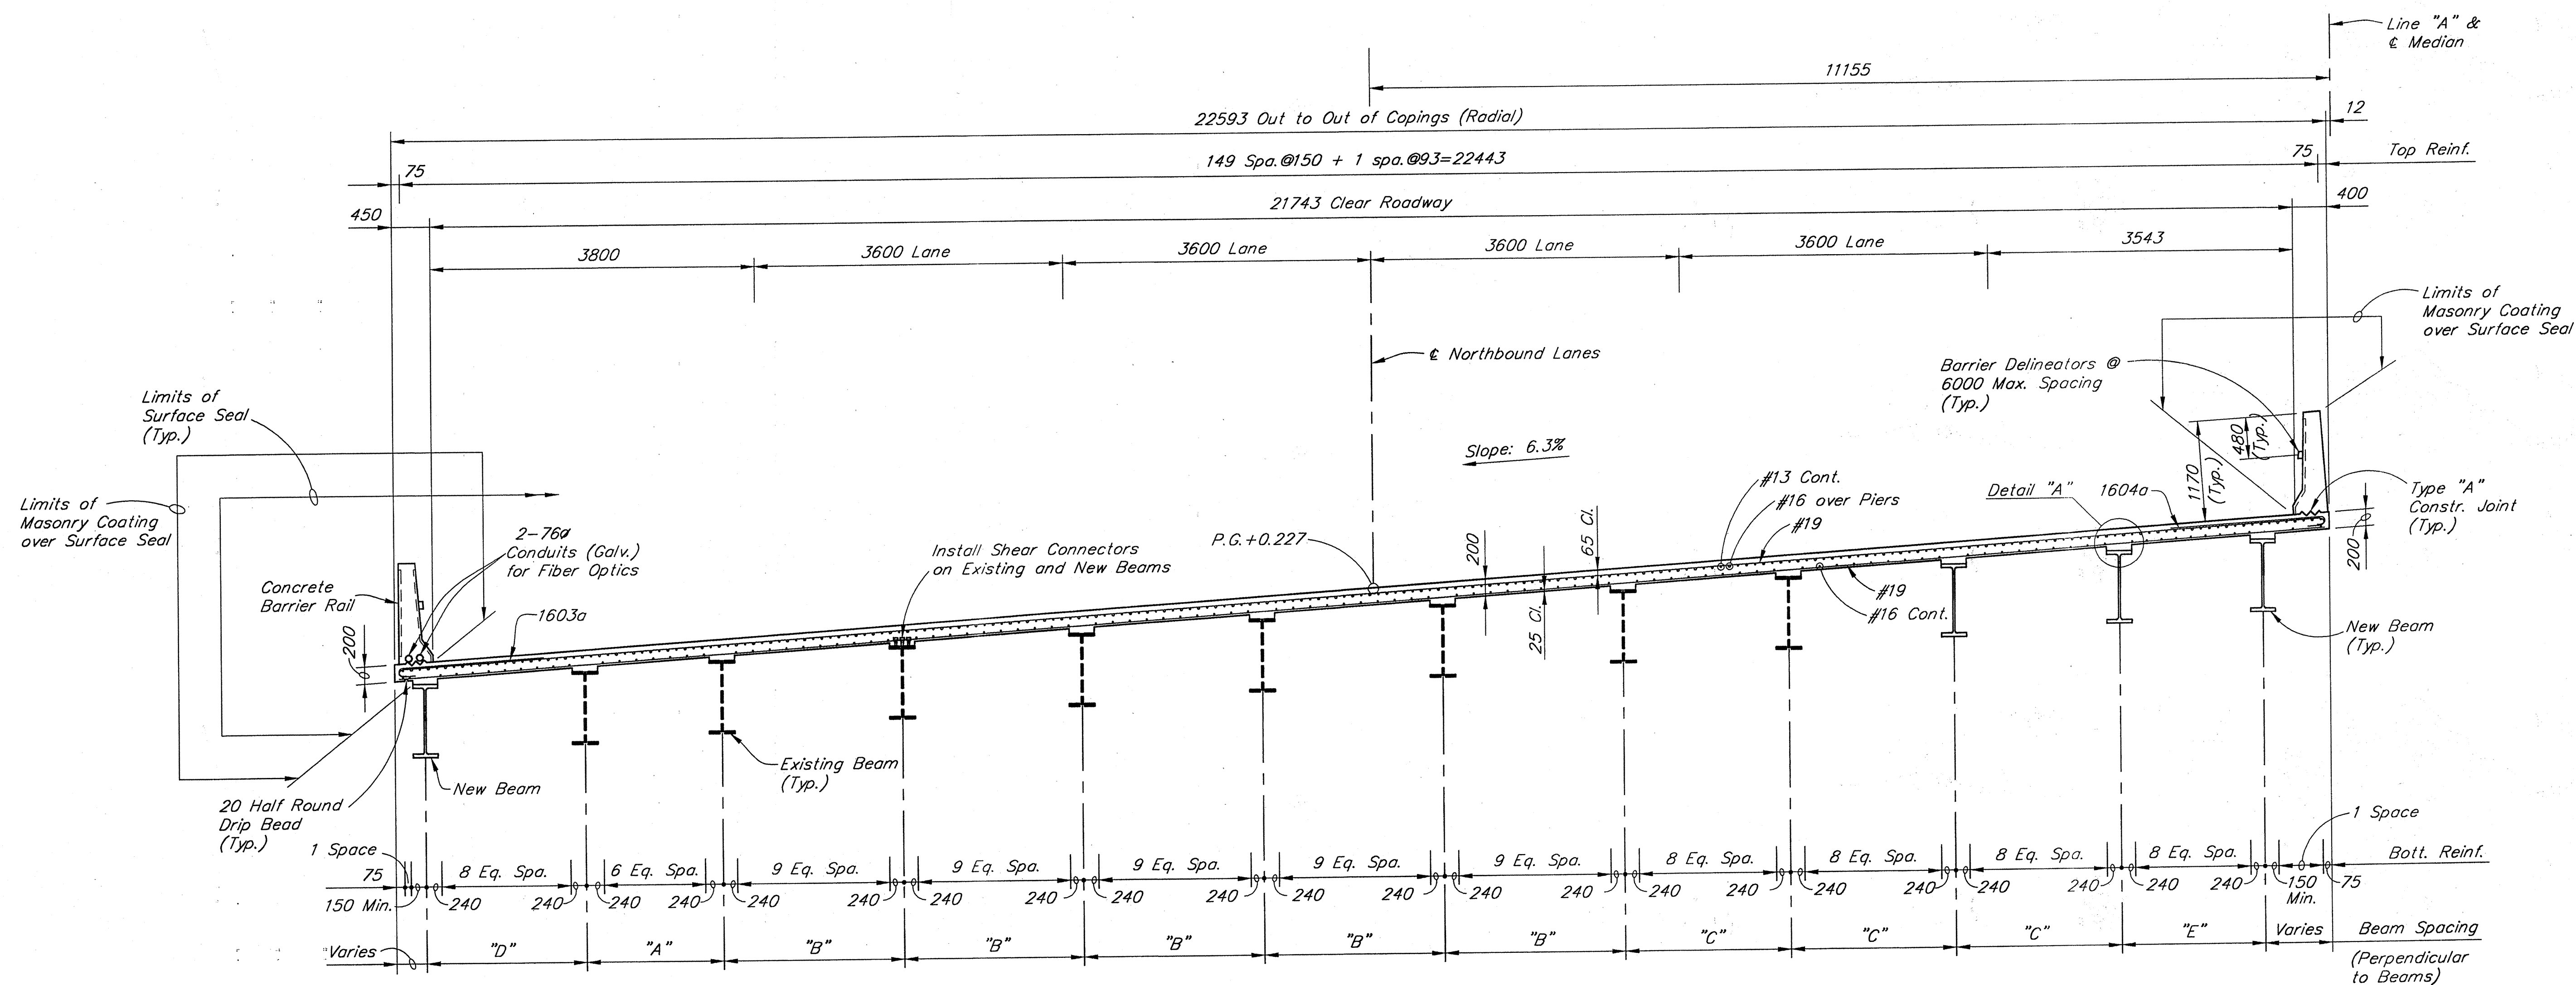

SECTION "A-A"
Scale = 1:40

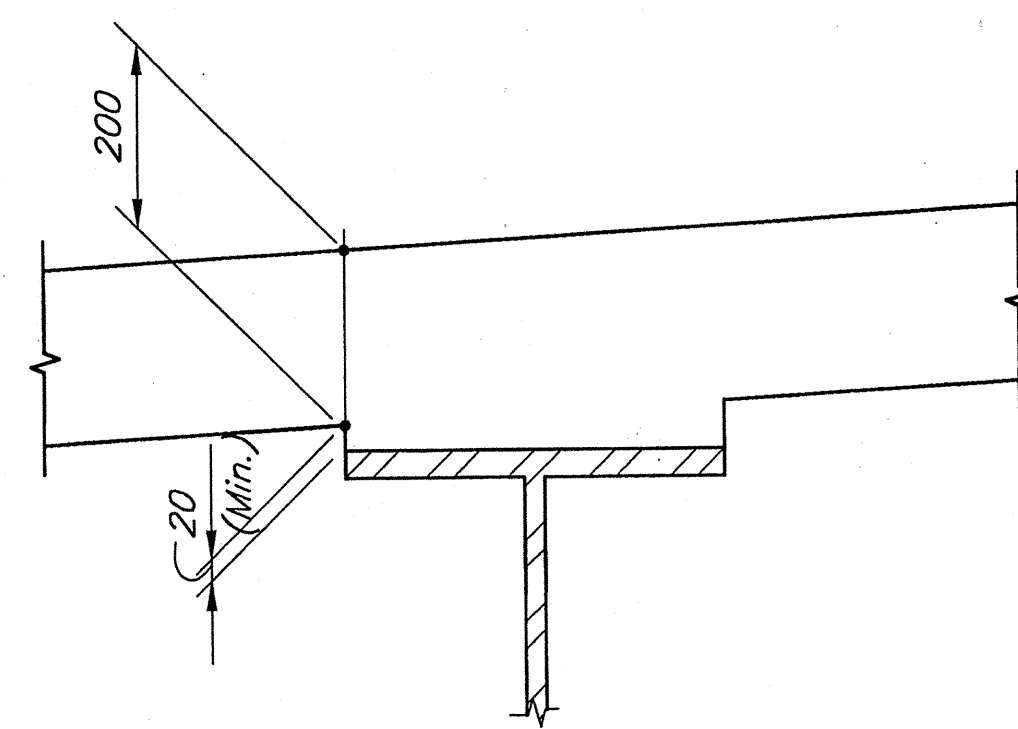

DETAIL "A"
Not to Scale

BEAM SPACING TABLE				
SPAN	"A"	"B"	"C"	"D"
DIM. "A"	1580	1600	1600	1617
DIM. "B"	2082	2108	2108	2130
DIM. "C"	1907	1930	1930	1950
DIM. "D"	1693	Varies	Varies	1962
DIM. "E"	1907	Varies	Varies	1435

All Dimensions in Millimeters (mm) and
all Stations and Elevations in Meters (m)
unless otherwise noted

JSE
JANSSEN & SPAANS ENGINEERING
CONSULTING ENGINEERS
2825 EAST 56TH STREET
INDIANAPOLIS, INDIANA 46220
BUS: (317) 254-9686
FAX: (317) 259-8262

B&S
Butler Fairman Seufert
CONSULTING ENGINEERS
8450 WESTFIELD BLVD., SUITE 300
INDIANAPOLIS, IN. 46240
317 713-4615
FAX 317 713-4616
509 WEST 84TH DRIVE, SUITE C
MERRILLVILLE, IN. 46410
219 769-2333
FAX 219 769-2377




RECOMMENDED
FOR APPROVAL: *Stephen F. Weintraub* 9-28-01
DESIGN ENGINEER DATE
DESIGNED: K.M. & J.S. DRAWN: J. EVANS
CHECKED: M. EICHENAUER CHECKED: D. MILLER

INDIANA
DEPARTMENT OF TRANSPORTATION
FLOOR DETAILS
NORTHBOUND STRUCTURE

HORIZONTAL SCALE	FILE
AS NOTED	165-119-2313C
VERTICAL SCALE	DESIGNATION
AS NOTED	9812790
SURVEY BOOK	SHEET
	38 OF 51
CONTRACT	PROJECT
R-24327	IM-65-3(281)118

BFS NO. 3804.07

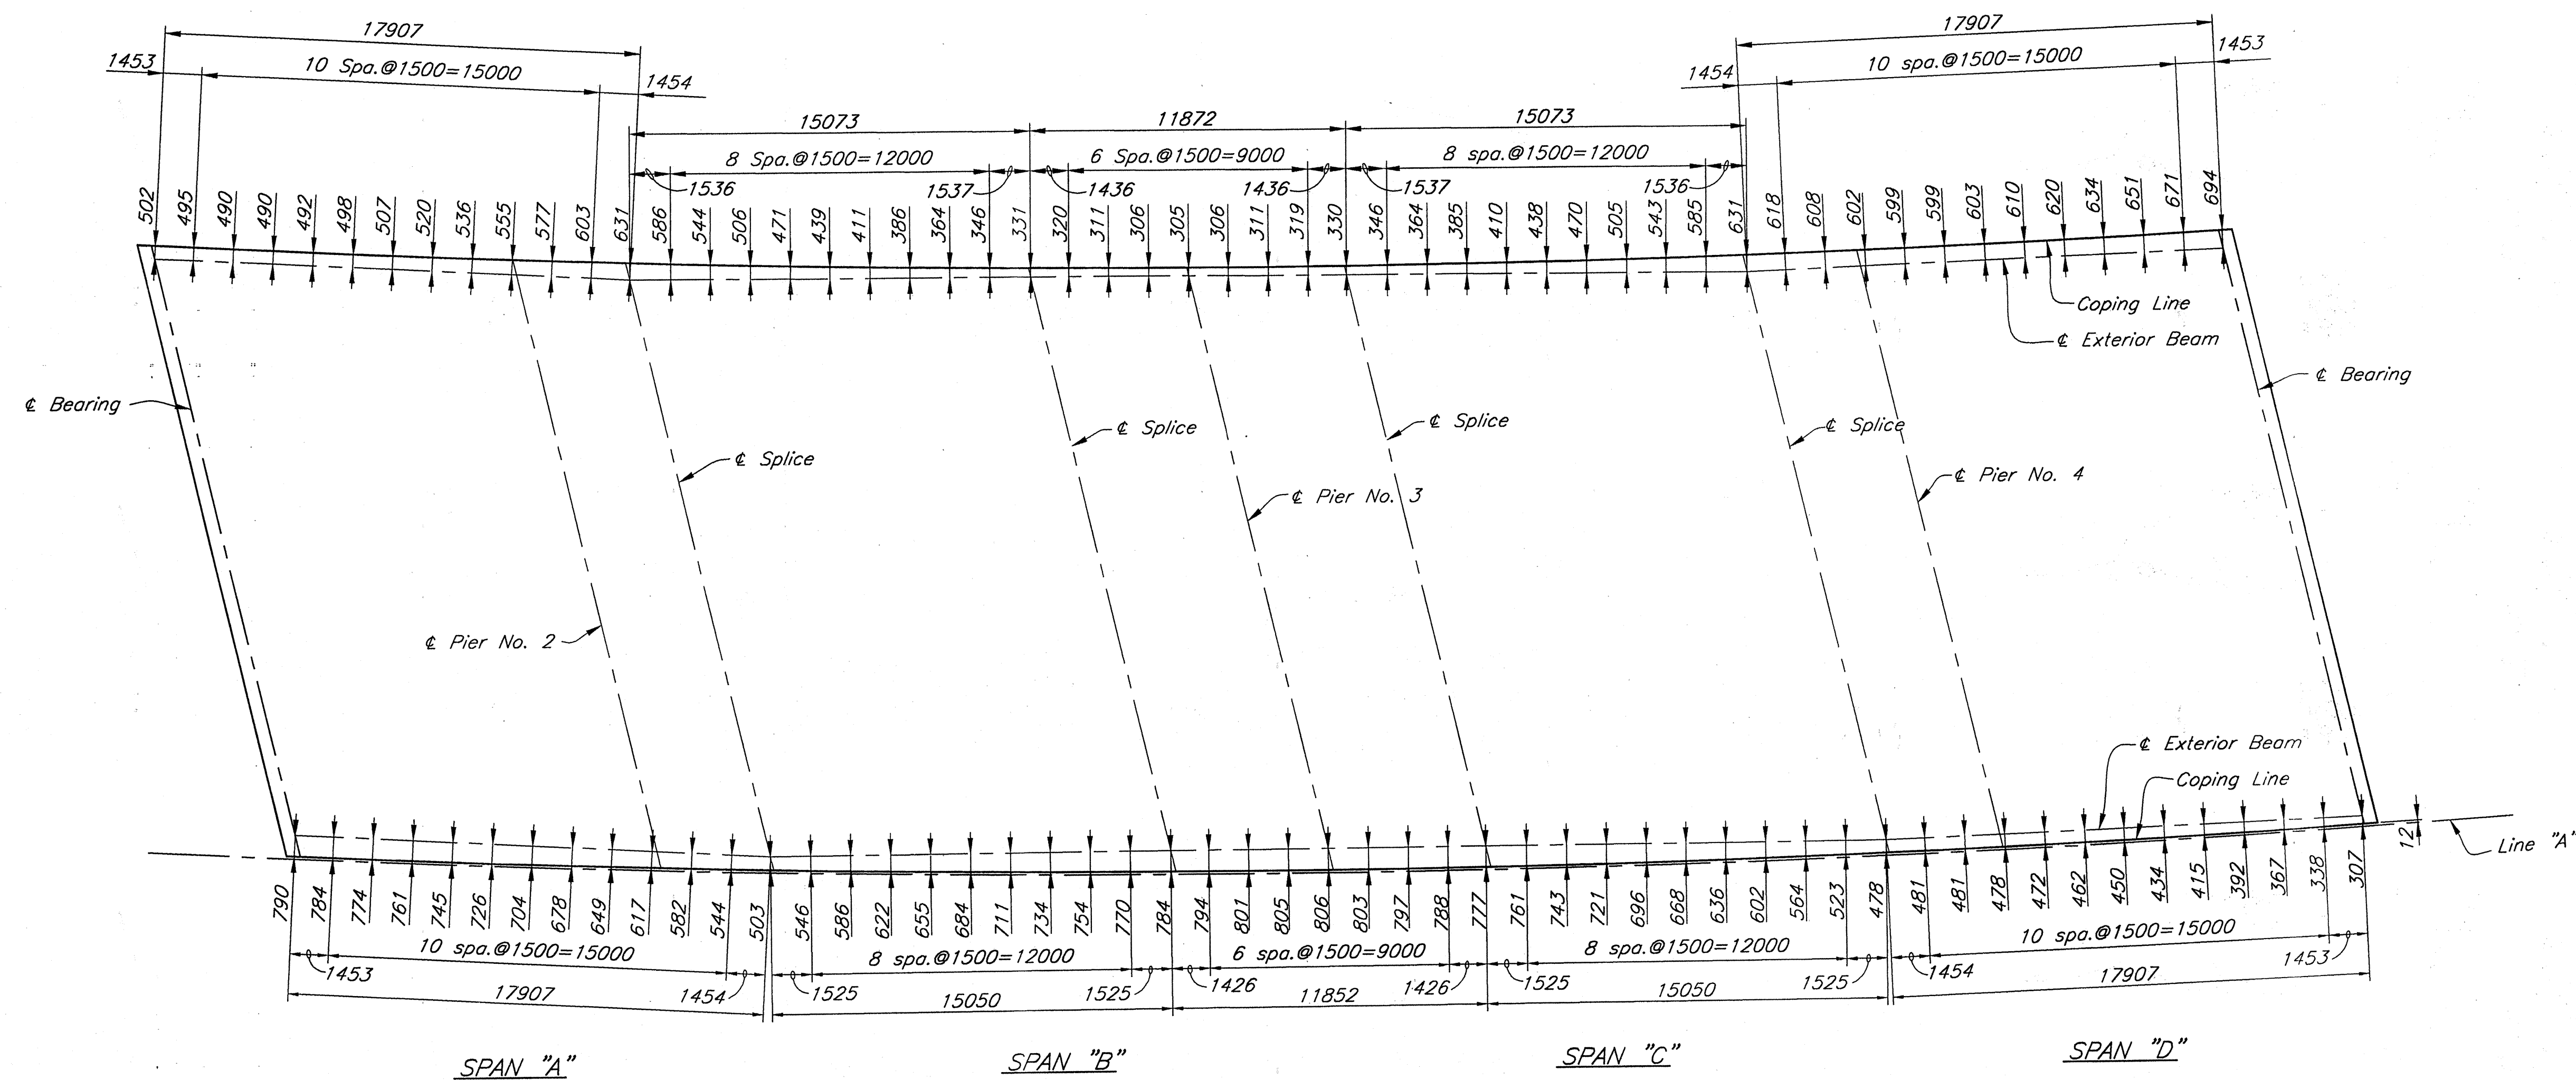

COPING OFFSETS
Scale=1:150

All Dimensions in Millimeters (mm) and
all Stations and Elevations in Meters (m)
unless otherwise noted

JSE
JANSSEN & SPAANS ENGINEERING
CONSULTING ENGINEERS

2825 EAST 56TH STREET
INDIANAPOLIS, INDIANA 46220
BUS: (317) 254-9886
FAX: (317) 259-8262

B&S
Butler Fairman Seufert
CONSULTING ENGINEERS

8450 WESTFIELD BLVD., SUITE 300
INDIANAPOLIS, IN. 46240
317 713-4615
FAX 317 713-4616

STEPHEN F. WEINRUB
REGISTERED
No. 16222
STATE OF
INDIANA
PROFESSIONAL ENGINEER

RECOMMENDED
FOR APPROVAL: *Stephen F. Weinrub* 9-28-07
DESIGN ENGINEER DATE

DESIGNED: C. OGG DRAWN: M. MANG
CHECKED: M. EICHENAUER CHECKED: G. NULLNER

INDIANA
DEPARTMENT OF TRANSPORTATION
**FLOOR DETAILS
NORTHBOUND STRUCTURE**


HORIZONTAL SCALE	FILE
AS NOTED	165-119-2313C
VERTICAL SCALE	DESIGNATION
AS NOTED	9812790
SURVEY BOOK	SHEET
	39 OF 51
CONTRACT	PROJECT
R-24327	IM-65-3(281)118

BFS NO. 3804.07

C:\CARTER

09-07-01 AT 07:30

R:\3804\AUTOCAD\BRIDGE\119-2313\2313R602.dwg

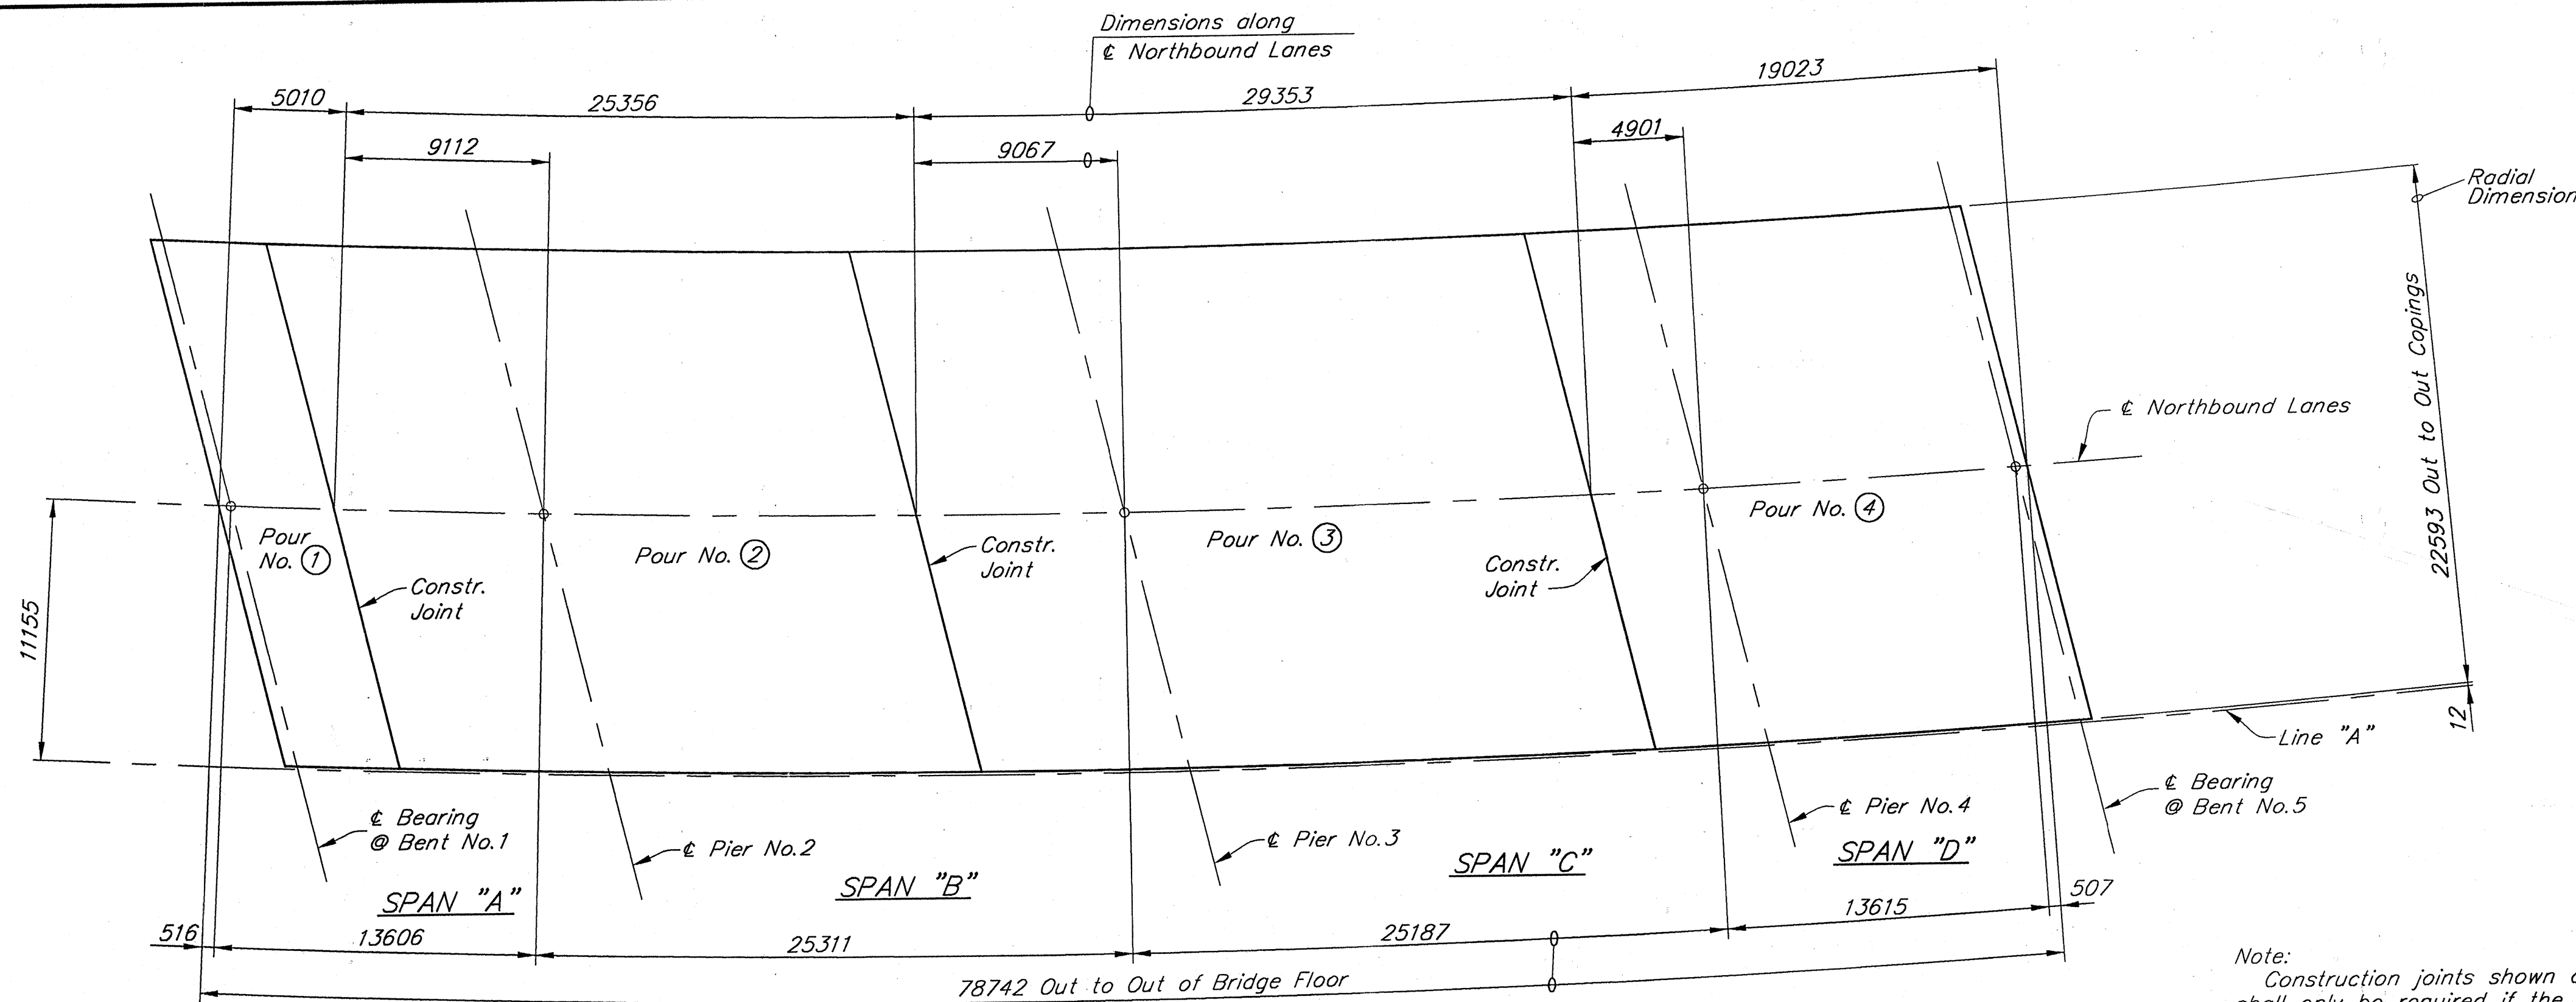

SCREED NOTES

Screed elevations will be given for setting screeds and coping forms so that the slab and copings will be at the required elevations after all the concrete has been poured.

Take elevations at the screed and coping points on top of adjacent beams, subtract these elevations from the given elevations and use resulting dimensions as the height for setting the screed or coping forms above that point. This dimension remains unchanged regardless of how much or what order the concrete is poured.

No concrete shall be poured until the above operation is completed.


Do not set screeds or coping forms by leveling.

Note:
Construction joints shown are optional and shall only be required if the floor slab is not poured continuously.

SEQUENCE OF POURS

Scale=1:200

Dimensions along
€ Northbound Lanes

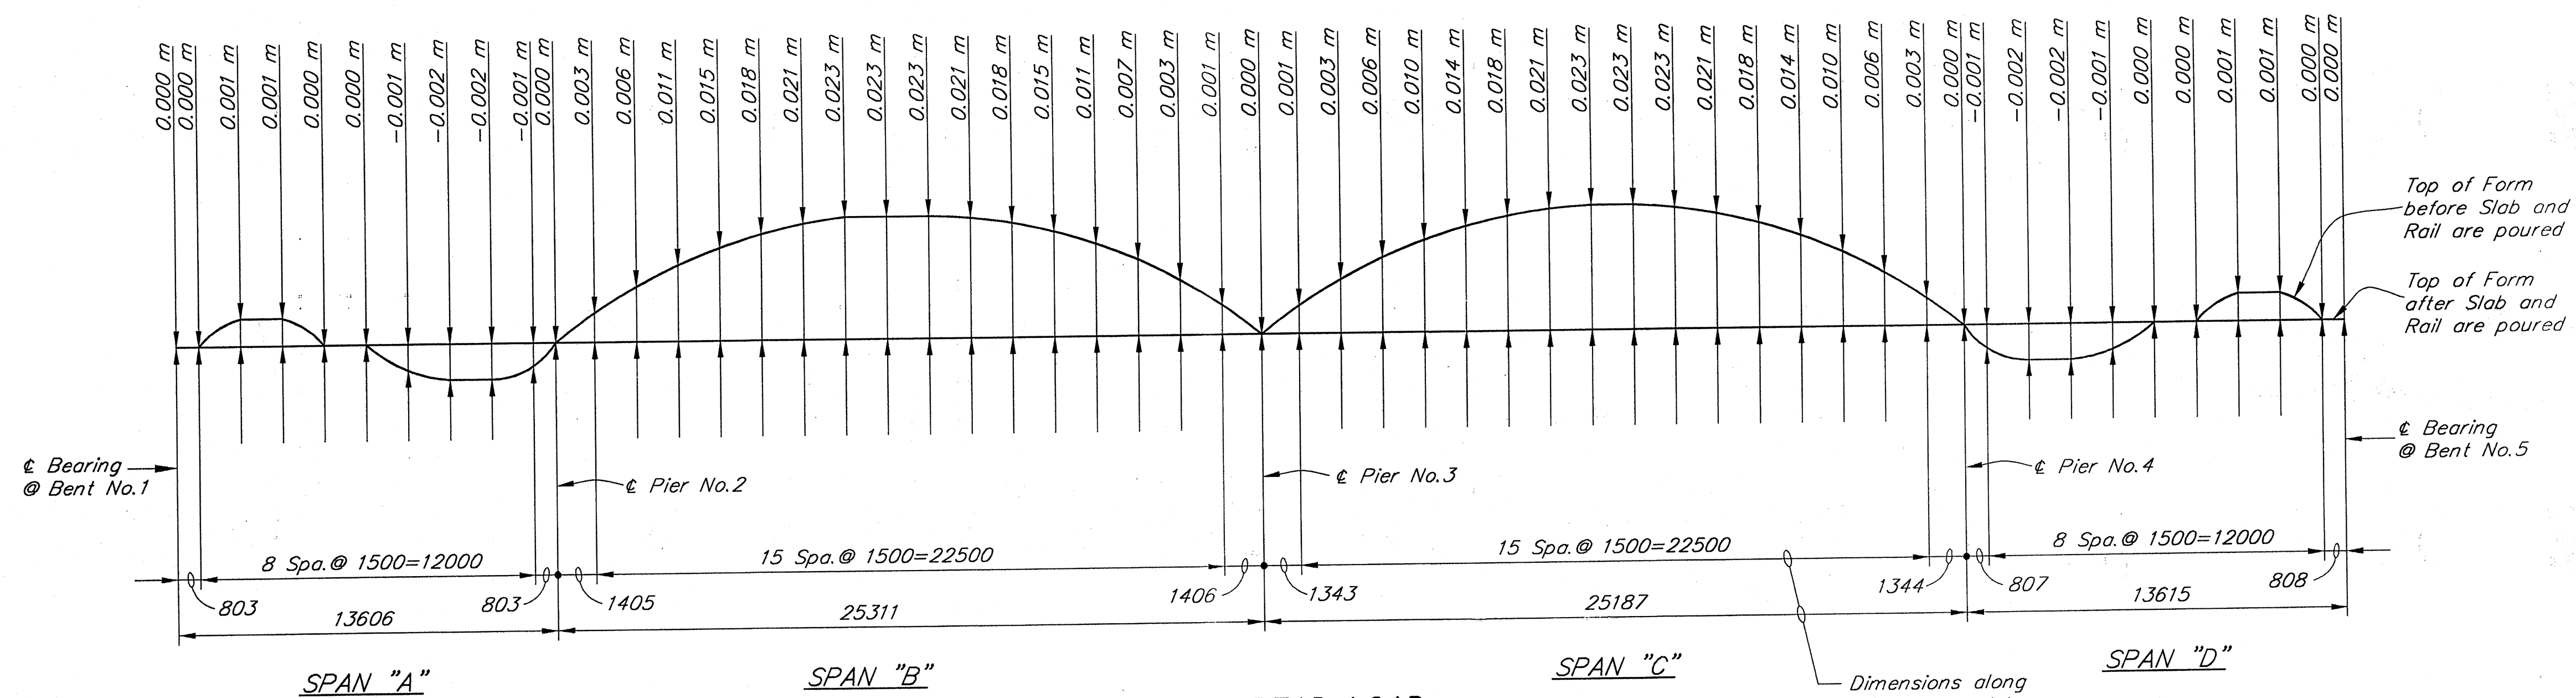

CONCRETE DEAD LOAD DEFLECTION DIAGRAM

Not to Scale


All Dimensions in Millimeters (mm) and
all Stations and Elevations in Meters (m)
unless otherwise noted

JOE
JANSSEN & SPAANS ENGINEERING
CONSULTING ENGINEERS

2825 EAST 56TH STREET
INDIANAPOLIS, INDIANA 46220
BUS. (317) 254-0686
FAX (317) 259-8262

B&S
Butler Fairman Seufert
CONSULTING ENGINEERS

8450 WESTFIELD BLVD., SUITE 300
INDIANAPOLIS, IN. 46240
317 713-4615
FAX 317 713-4616

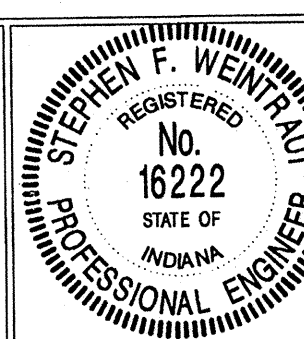

RECOMMENDED
FOR APPROVAL: *Stephen F. Weintraub* 9-28-01
DESIGN ENGINEER DATE

DESIGNED: K.M. & J.S. DRAWN: J. EVANS
CHECKED: M. EICHENAUER CHECKED: D. MILLER





INDIANA
DEPARTMENT OF TRANSPORTATION

FLOOR DETAILS
NORTHBOUND STRUCTURE

HORIZONTAL SCALE	FILE
AS NOTED	165-119-2313C
VERTICAL SCALE	DESIGNATION
AS NOTED	9612790
SURVEY BOOK	SHEET
40	OF 51
CONTRACT	PROJECT
R-24327	IM-65-3(281)118

BFS No. 3804.07

09-07-01 AT 02:35
F:\3604\AUTOCAD\BRIDGE\119-2313\2312604.dwg
C:\PAPER

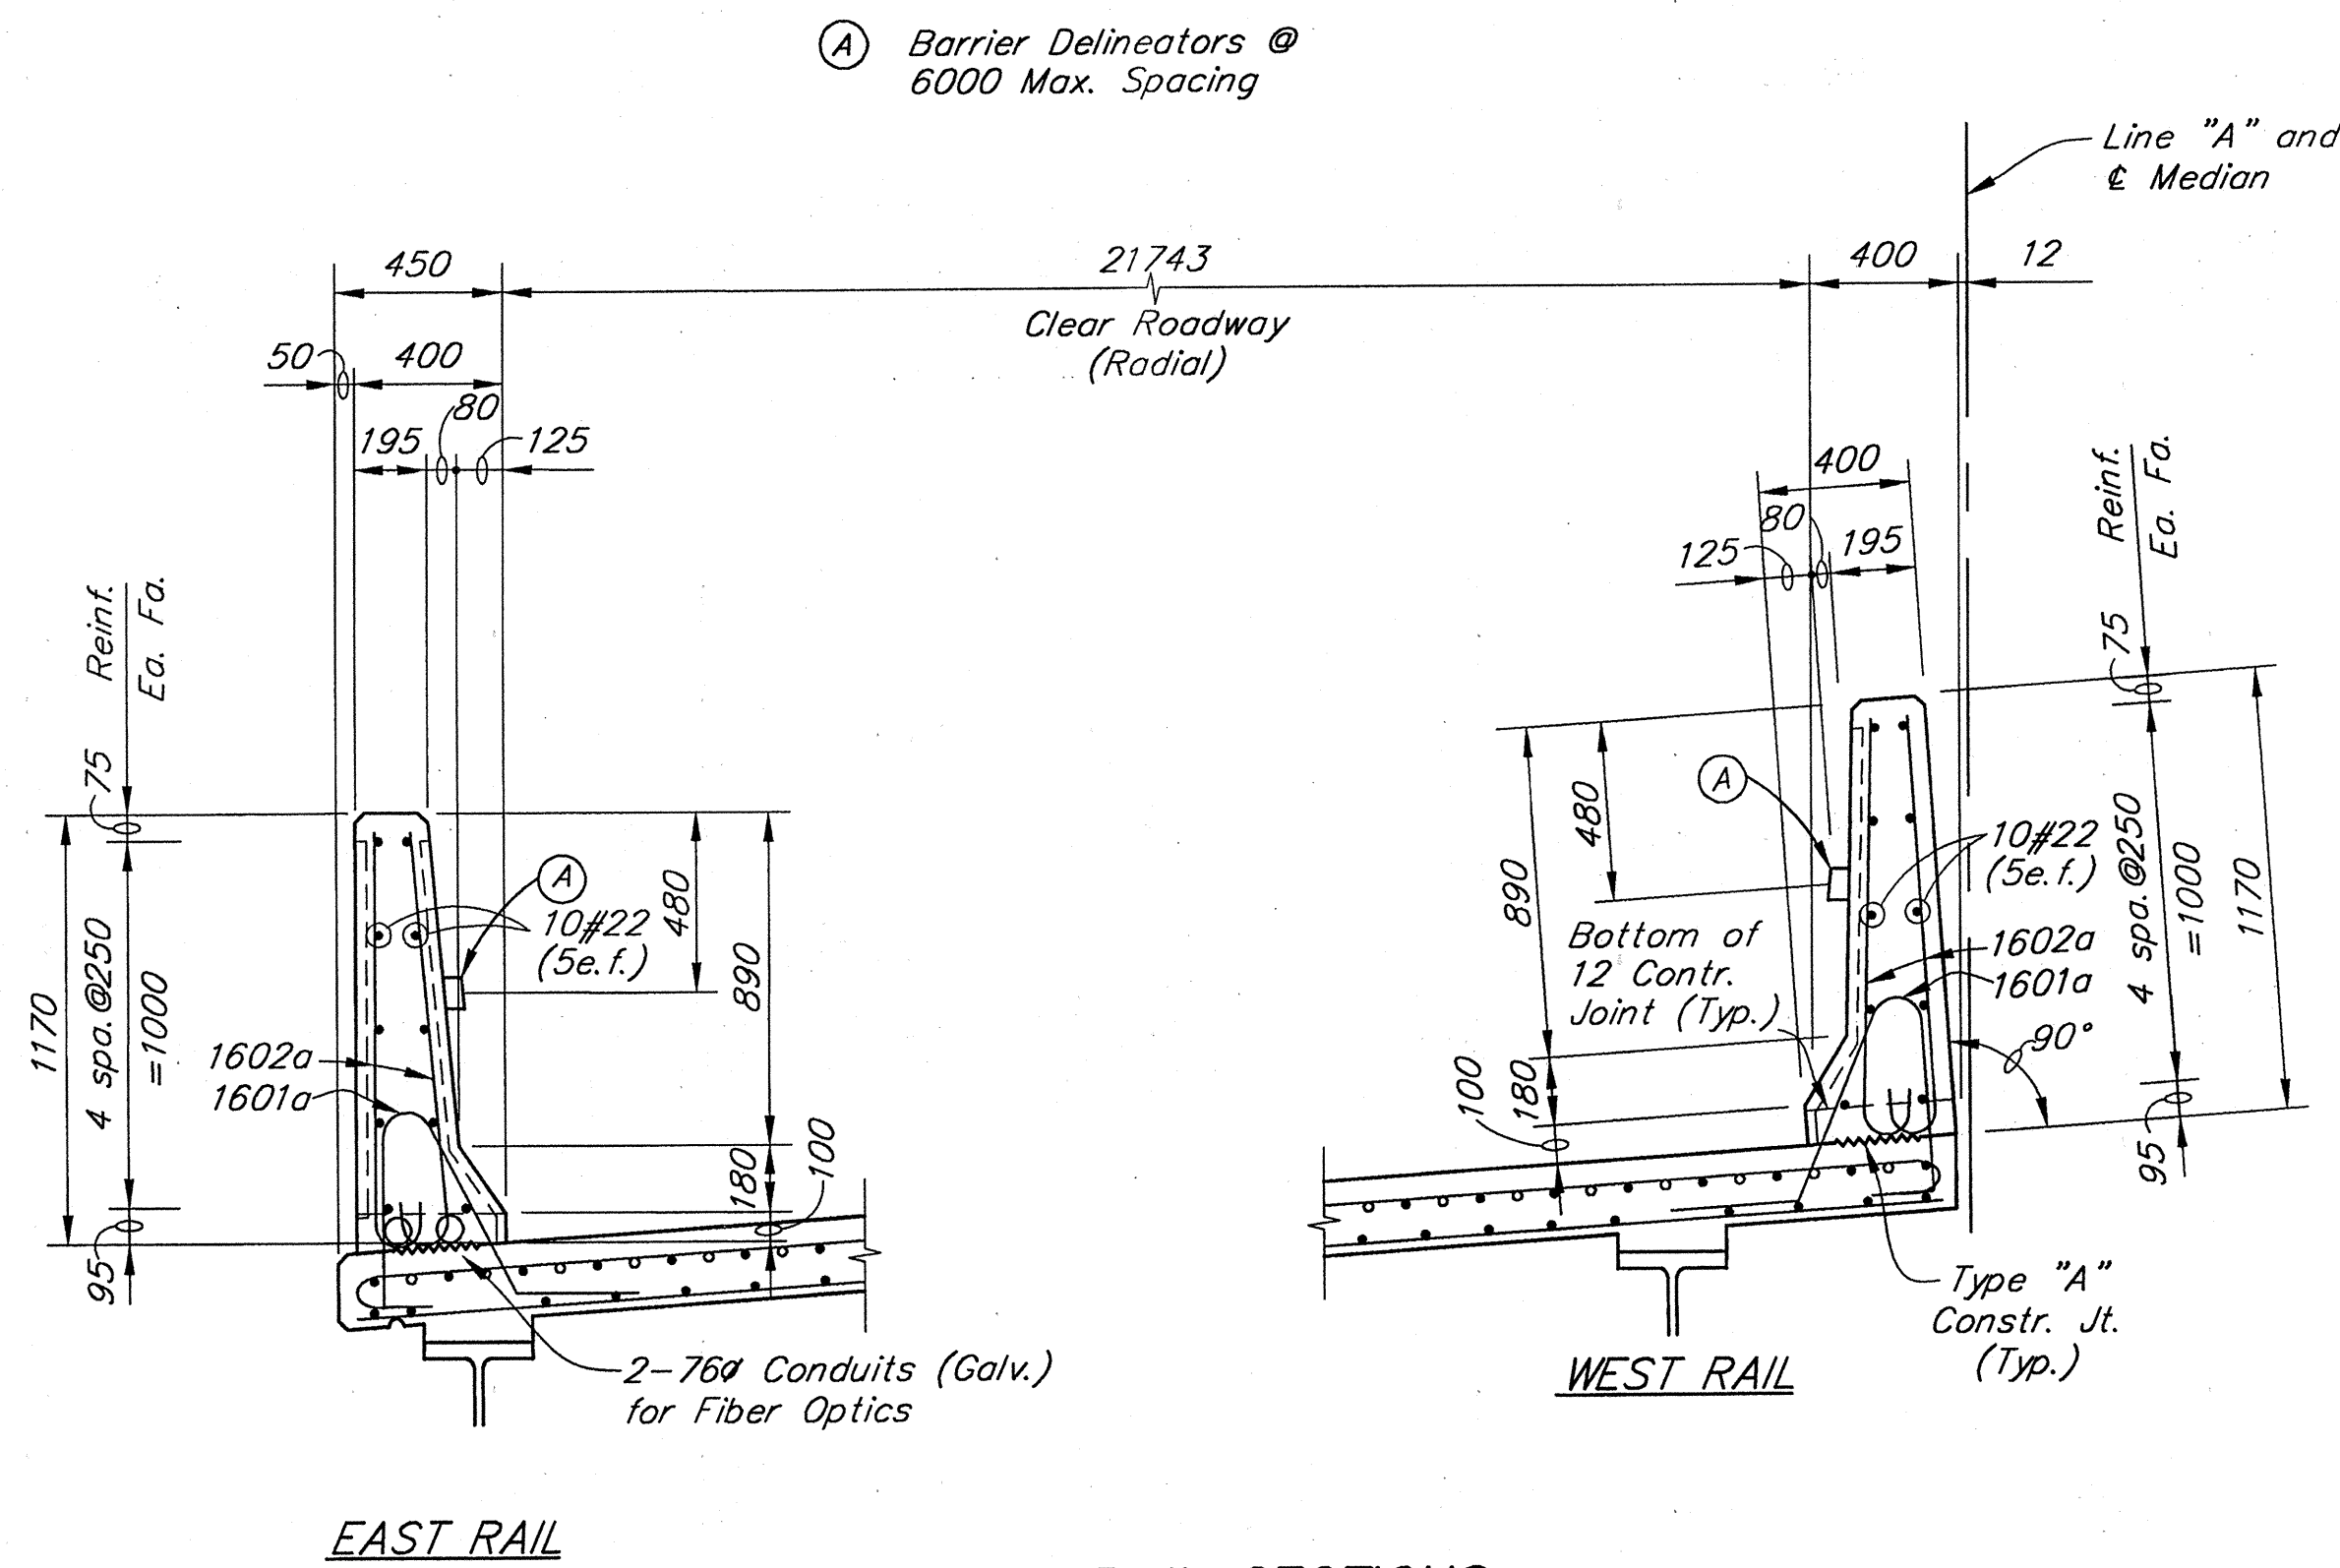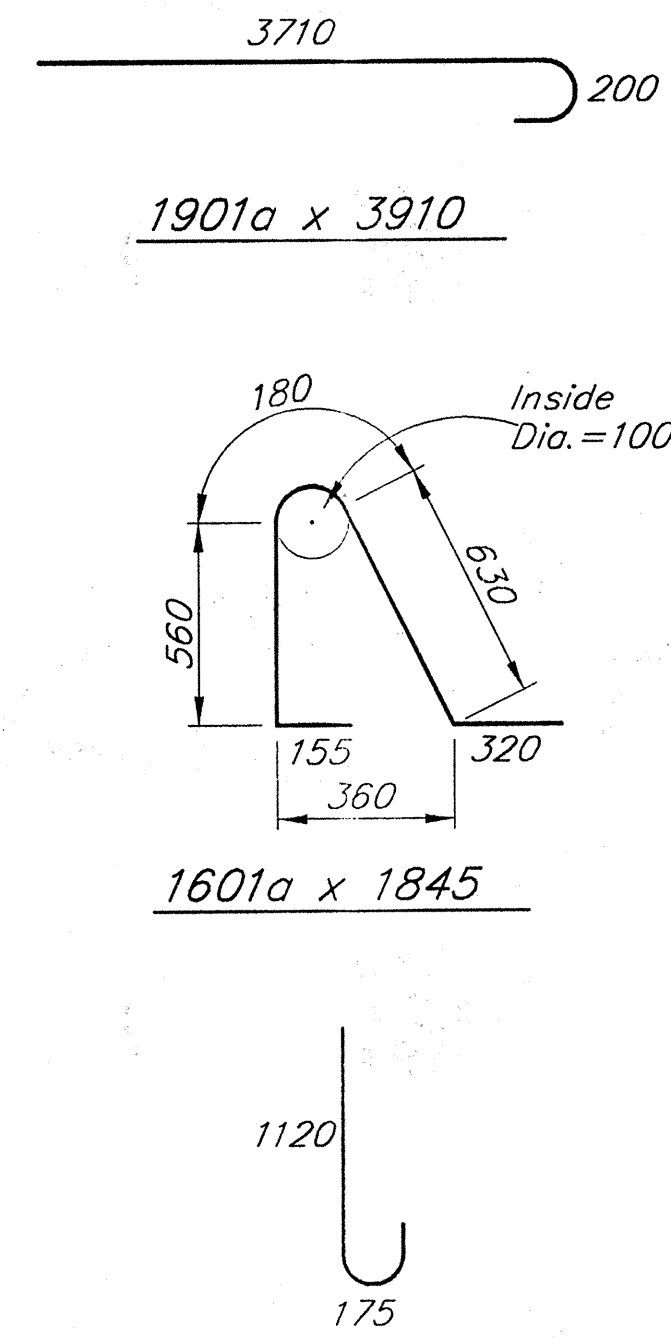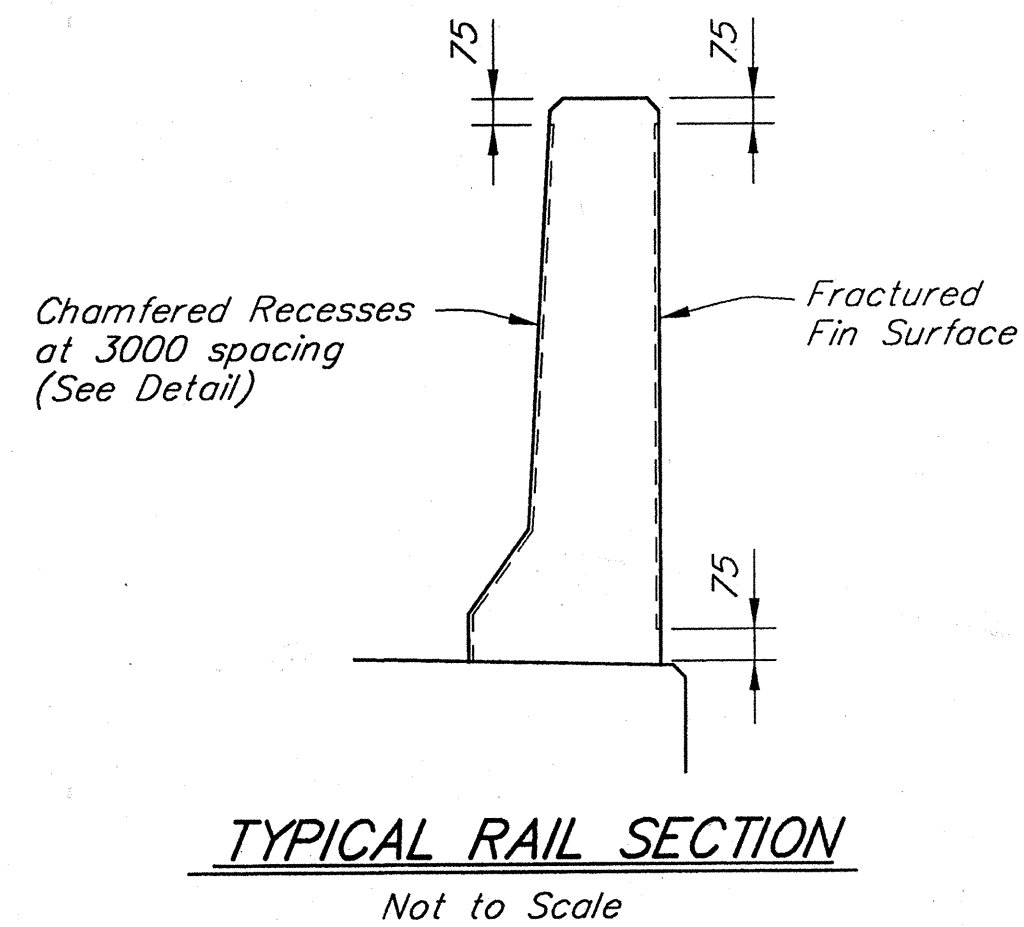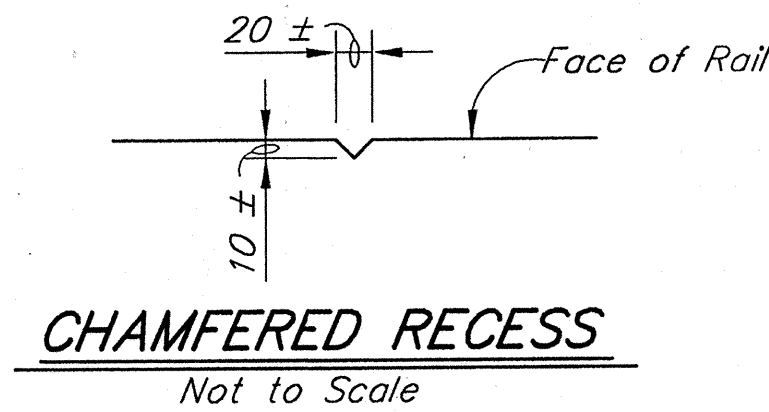

BILL OF MATERIALS SUPERSTRUCTURE SPANS "A", "B", "C" & "D"

REINFORCING STEEL			
Mark or Size	No. of Bars	Length (mm)	Mass (kg)
#22	176	9000	
#22	4	7875	
#22	4	7250	
#22	10	6800	
#22	10	6475	
#22	20	6425	
#22	10	2375	
#22	10	2325	
#22	10	2250	
#22	10	2200	
Total #22 (Epoxy Coated)			6076
1901a	746	3910	
#19	1656	9000	
#19	373	6450	
Total #19 (Epoxy Coated)			45207
1601a	792	1845	
1602a	1584	1295	
1603a	434	1695	
1604a	406	1975	
#16	150	7300	
#16	106	6275	
#16	75	6225	
#16	1709	6000	
Total #16 (Epoxy Coated)			27208
#13	1064	6000	
#13	76	4175	
Total #13 (Epoxy Coated)			6661
Total Steel (Epoxy Coated)			85152

CONCRETE	
Class "C" in Superstructure	
Pour No.1	63.0 m ³
Pour No.2	119.9 m ³
Pour No.3	138.8 m ³
Pour No.4	128.6 m ³
Total	450.3 m ³
Class "C" in Railing	49.1 m ³

MISCELLANEOUS	
Surface Seal	2063 m ²
Masonry Coating	351 m ²
Barrier Delineators	34 Ea.
76# Conduit (Galv.)	162 m

⊕ A.S.T.M. A615M, Grade 420.

All Dimensions in Millimeters (mm) and all Stations and Elevations in Meters (m) unless otherwise noted

JSE
JANSSEN & SPAANS ENGINEERING
CONSULTING ENGINEERS
2825 EAST 56TH STREET
INDIANAPOLIS, INDIANA 46220
BUS (317) 254-9888
FAX (317) 259-8262

B&S
Butler Fairman Seufert
CONSULTING ENGINEERS
8450 WESTFIELD BLVD., SUITE 300
INDIANAPOLIS, IN. 46240
317 713-4615
FAX 317 713-4616
509 WEST 84TH DRIVE, SUITE C
MERRILLVILLE, IN. 46410
219 769-2333
FAX 219 769-2377


STEPHEN F. WEINRUB
REGISTERED
No. 16222
STATE OF INDIANA
PROFESSIONAL ENGINEER

RECOMMENDED FOR APPROVAL: *Stephen F. Weinrub* 9-28-01
DESIGN ENGINEER DATE
DESIGNED: K.M. & J.S. DRAWN: J. EVANS
CHECKED: M. EICHENAUER CHECKED: D. MILLER

INDIANA
DEPARTMENT OF TRANSPORTATION
FLOOR DETAILS
NORTHBOUND STRUCTURE

HORIZONTAL SCALE	FILE
AS NOTED	165-119-2313C
VERTICAL SCALE	DESIGNATION
AS NOTED	9612790
SURVEY BOOK	SHEET
	41 OF 51
CONTRACT	PROJECT
R-24327	IM-65-3(281)118

BFS NO. 3804.07

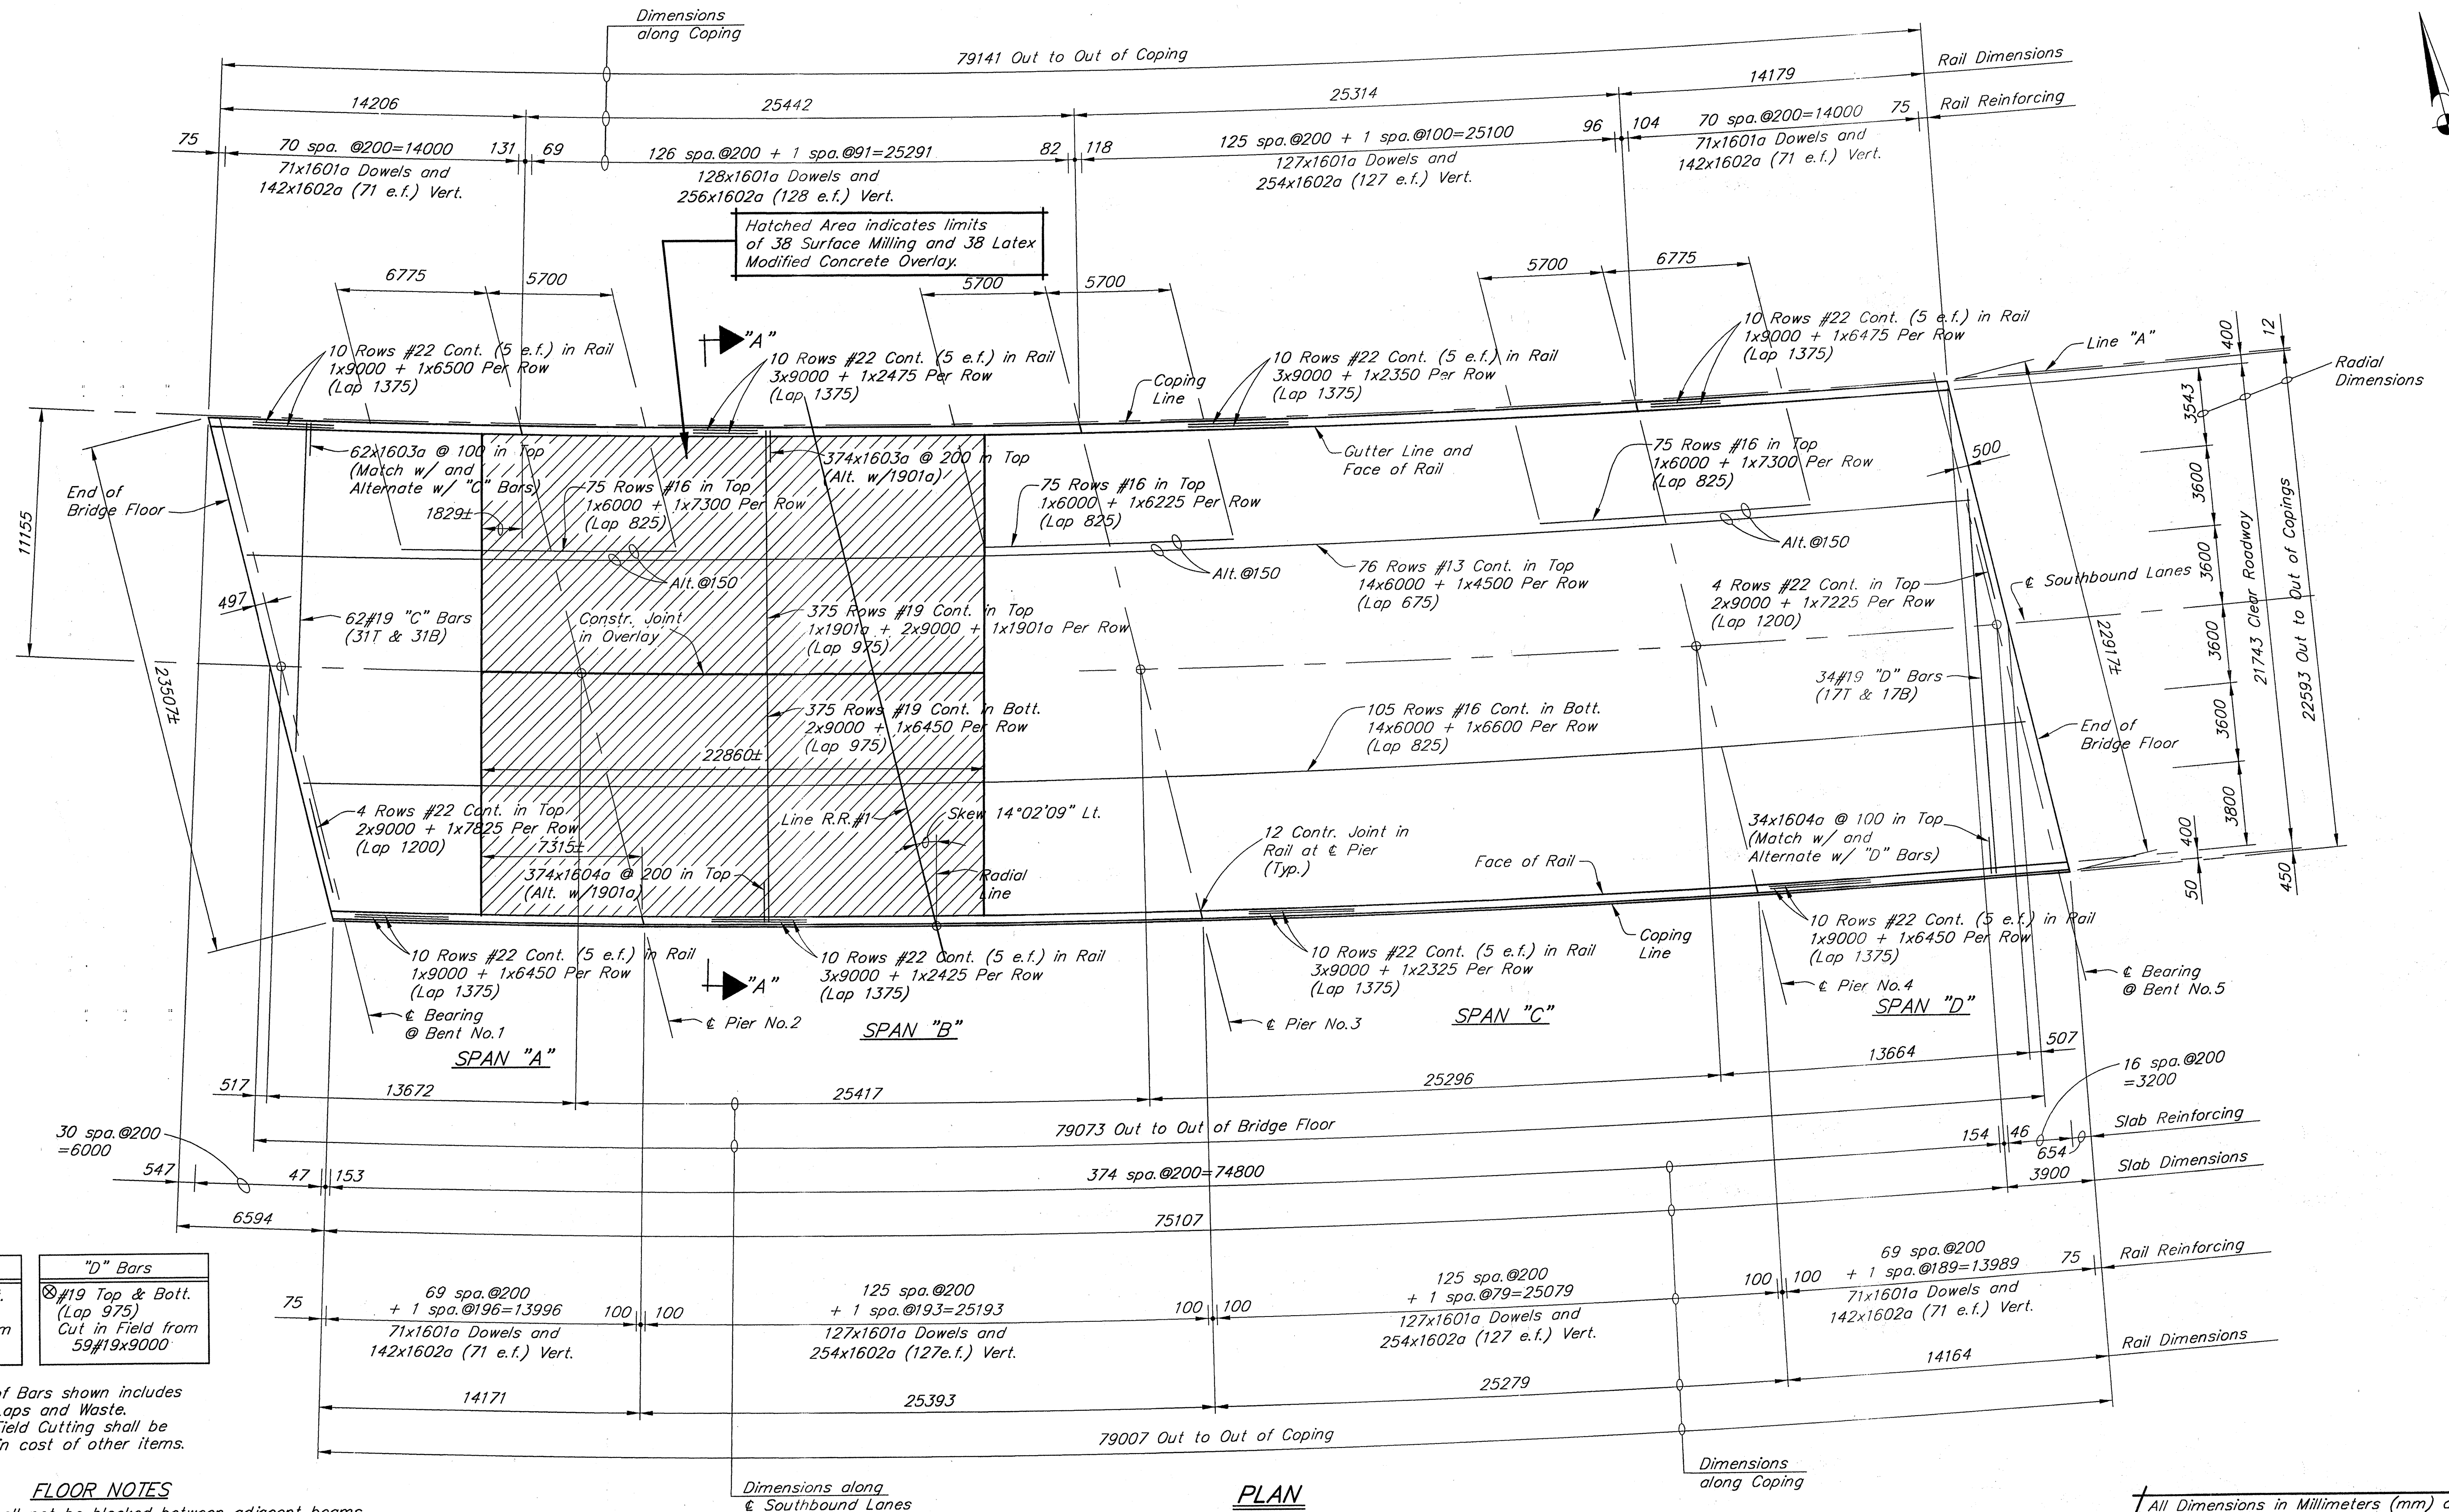

"C" Bars	"D" Bars
62#19 Top & Bott. (Lap 975) Cut in Field from 100#19x9000	34#19 Top & Bott. (Lap 975) Cut in Field from 59#19x9000

Number of Bars shown includes 20% for Laps and Waste. Cost of Field Cutting shall be included in cost of other items.

FLOOR NOTES

Floor forms shall not be blocked between adjacent beams at Open Joint. If blocking is used, both sides shall be poured simultaneously.

The top reinforcing in the slab shall be securely tied down to the slab forms and/or the beams to prevent lifting during concrete placement.


The Contractor shall have the option of using permanent metal deck forms in lieu of removable deck forms.



2825 EAST 56TH STREET
INDIANAPOLIS, INDIANA 46220
BUS. (317) 254-9686
FAX (317) 259-8262



8450 WESTFIELD BLVD., SUITE 300
INDIANAPOLIS, IN. 46240
317 713-4615
FAX 317 713-4616

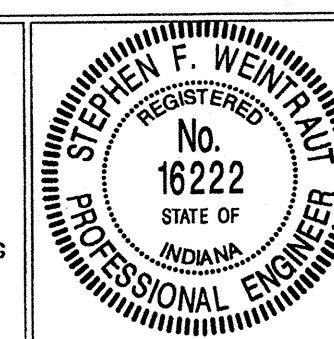


RECOMMENDED FOR APPROVAL: *Stephen F. Weinert* 9-28-01
DESIGN ENGINEER DATE

DESIGNED: K.M. & J.S. DRAWN: J. EVANS
CHECKED: M. EICHENAUER CHECKED: D. MILLER


INDIANA
DEPARTMENT OF TRANSPORTATION
FLOOR DETAILS
SOUTHBOUND STRUCTURE

HORIZONTAL SCALE	FILE
AS NOTED	165-119-2313JC
VERTICAL SCALE	DESIGNATION
AS NOTED	9812790
SURVEY BOOK	SHEET
42	OF 51
CONTRACT	PROJECT
R-24327	IM-65-3(281)118

BFS NO. 3804.07

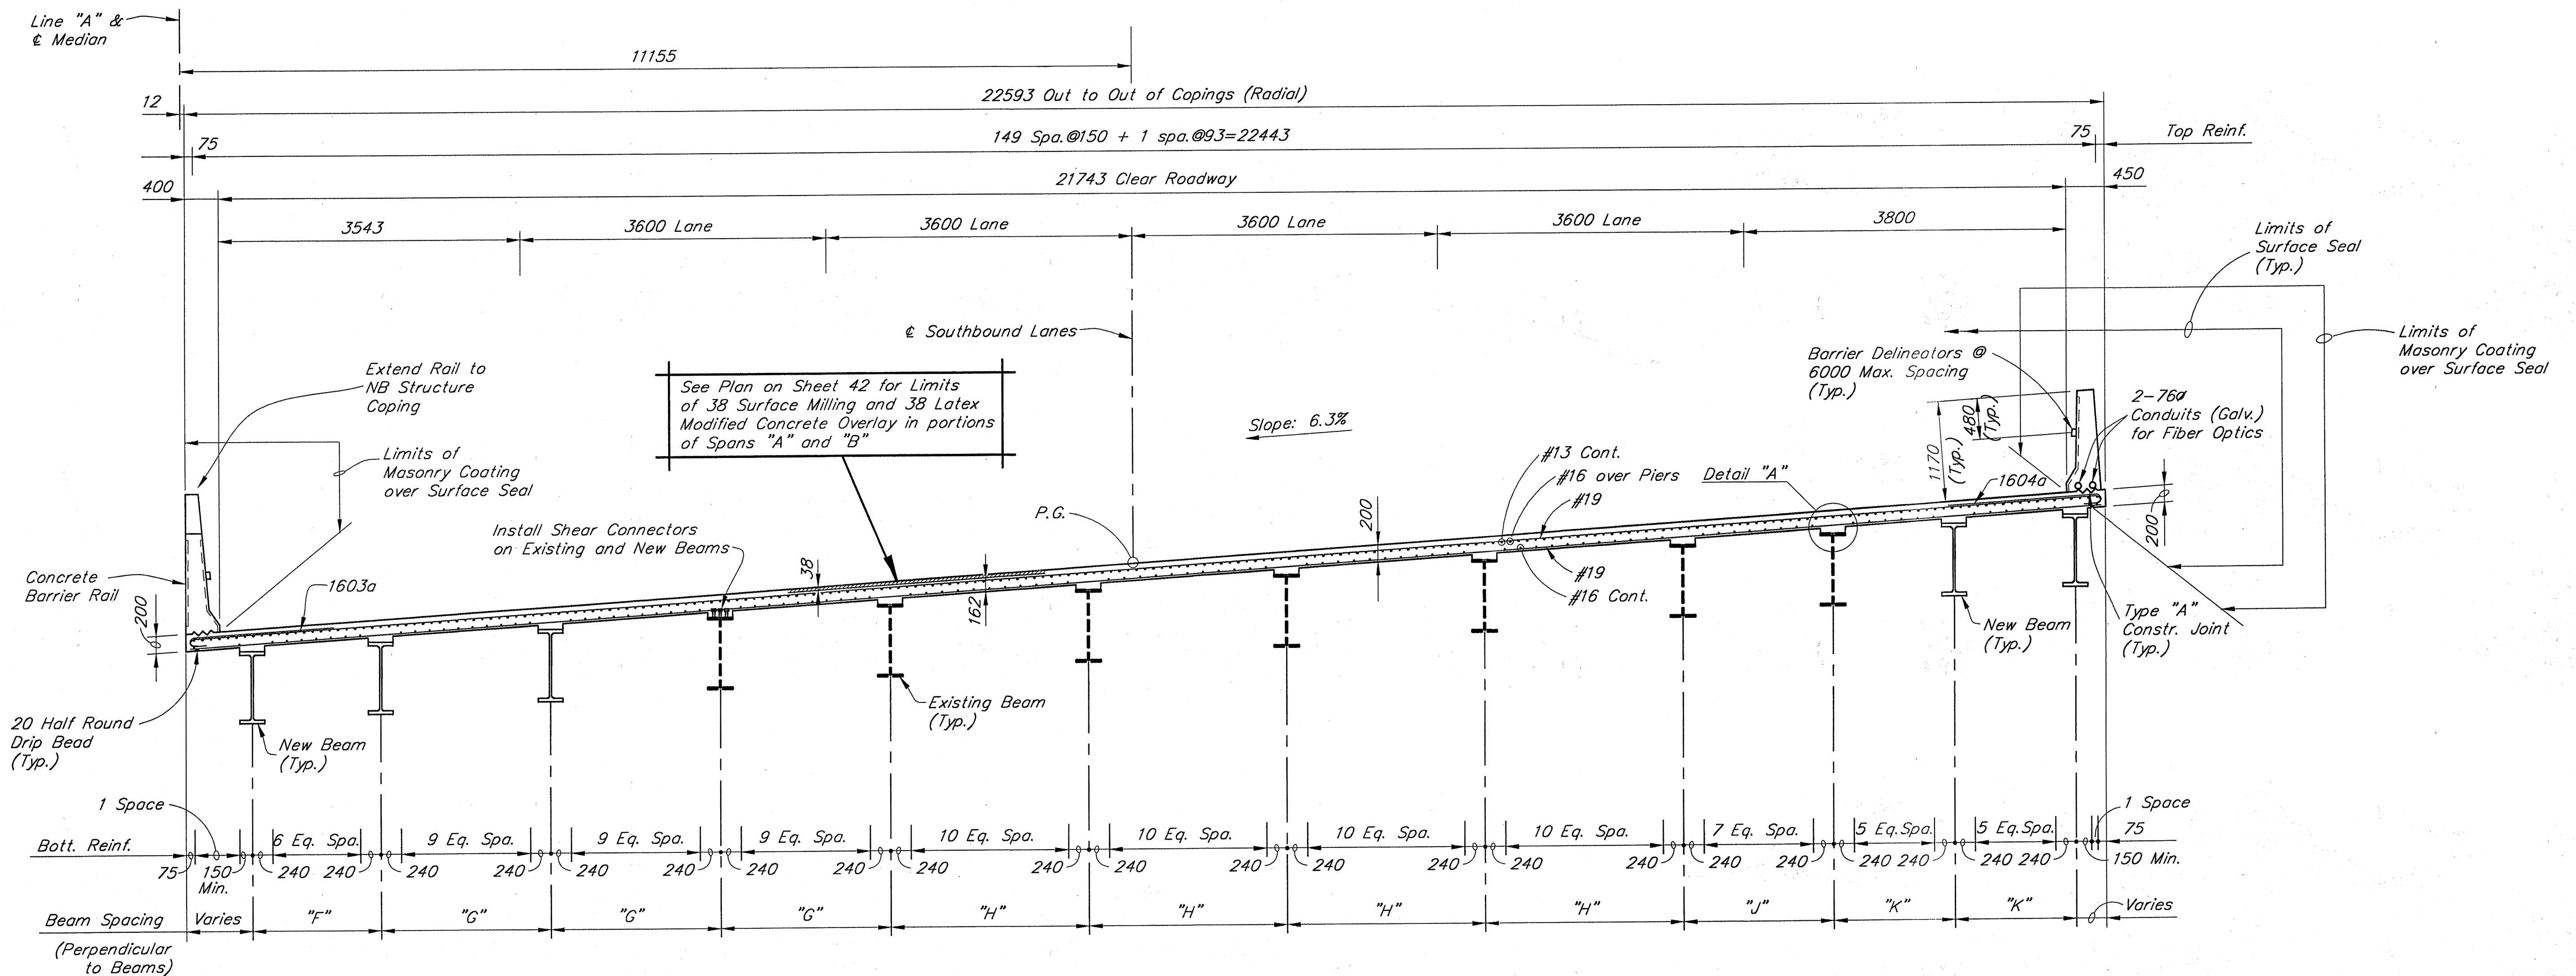

SECTION "A-A"
Scale=1:40

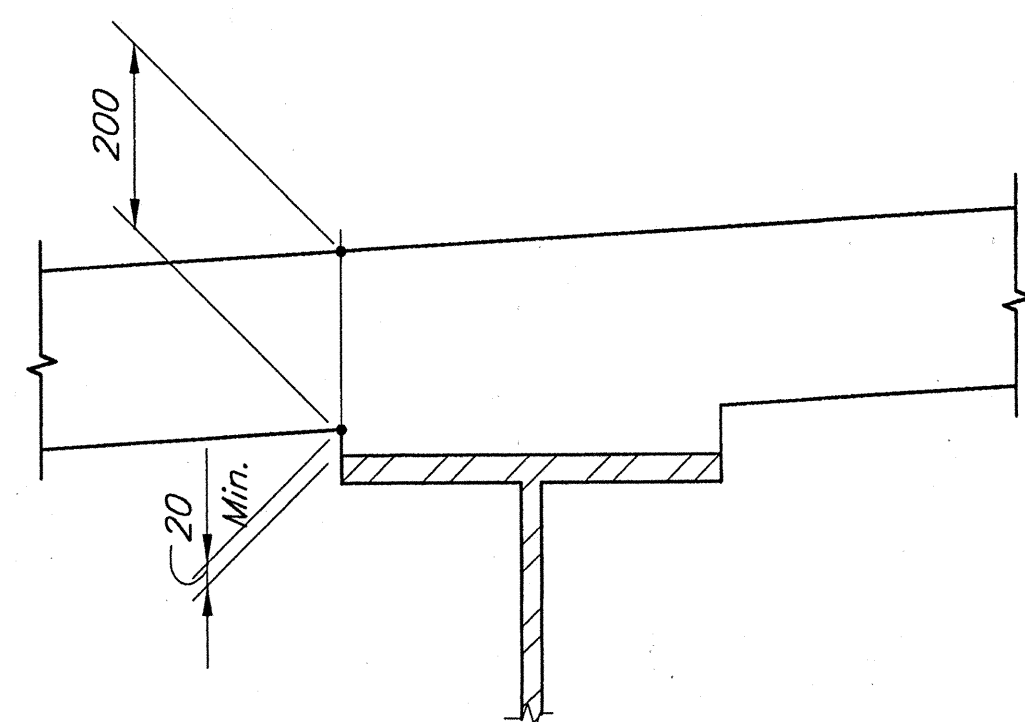

DETAIL "A"
Not to Scale

BEAM SPACING TABLE				
SPAN	"A"	"B"	"C"	"D"
DIM. "F"	1608	Varies	Varies	1098
DIM. "G"	2110	2134	2134	2153
DIM. "H"	2286	2311	2311	2332
DIM. "J"	1733	1753	1753	1768
DIM. "K"	1394	1410	1410	1423

All Dimensions in Millimeters (mm) and
all Stations and Elevations in Meters (m)
unless otherwise noted

JSE
JANSSEN & SPANNS ENGINEERING
CONSULTING ENGINEERS
2825 EAST 56TH STREET
INDIANAPOLIS, INDIANA 46220
BUS. (317) 254-9086
FAX (317) 259-8262

B&S
Butler Fairman Seufert
CONSULTING ENGINEERS
8450 WESTFIELD BLVD., SUITE 300
INDIANAPOLIS, IN. 46240
317 713-4615
FAX 317 713-4616


REGISTERED
No. 16222
STATE OF
INDIANA
PROFESSIONAL ENGINEER

RECOMMENDED
FOR APPROVAL: *Stephen F. Weintraub* 9-28-01
DESIGN ENGINEER DATE
DESIGNED: K.M. & J.S. DRAWN: J. EVANS
CHECKED: M. EICHENAUER CHECKED: D. MILLER

INDIANA
DEPARTMENT OF TRANSPORTATION
FLOOR DETAILS
SOUTHBOUND STRUCTURE

HORIZONTAL SCALE	FILE
AS NOTED	165-119-2313JC
VERTICAL SCALE	DESIGNATION
AS NOTED	9612790
SURVEY BOOK	SHEET
43	OF 51
CONTRACT	PROJECT
R-24327	IM-65-3(281)118

DPS NO. 3804.07

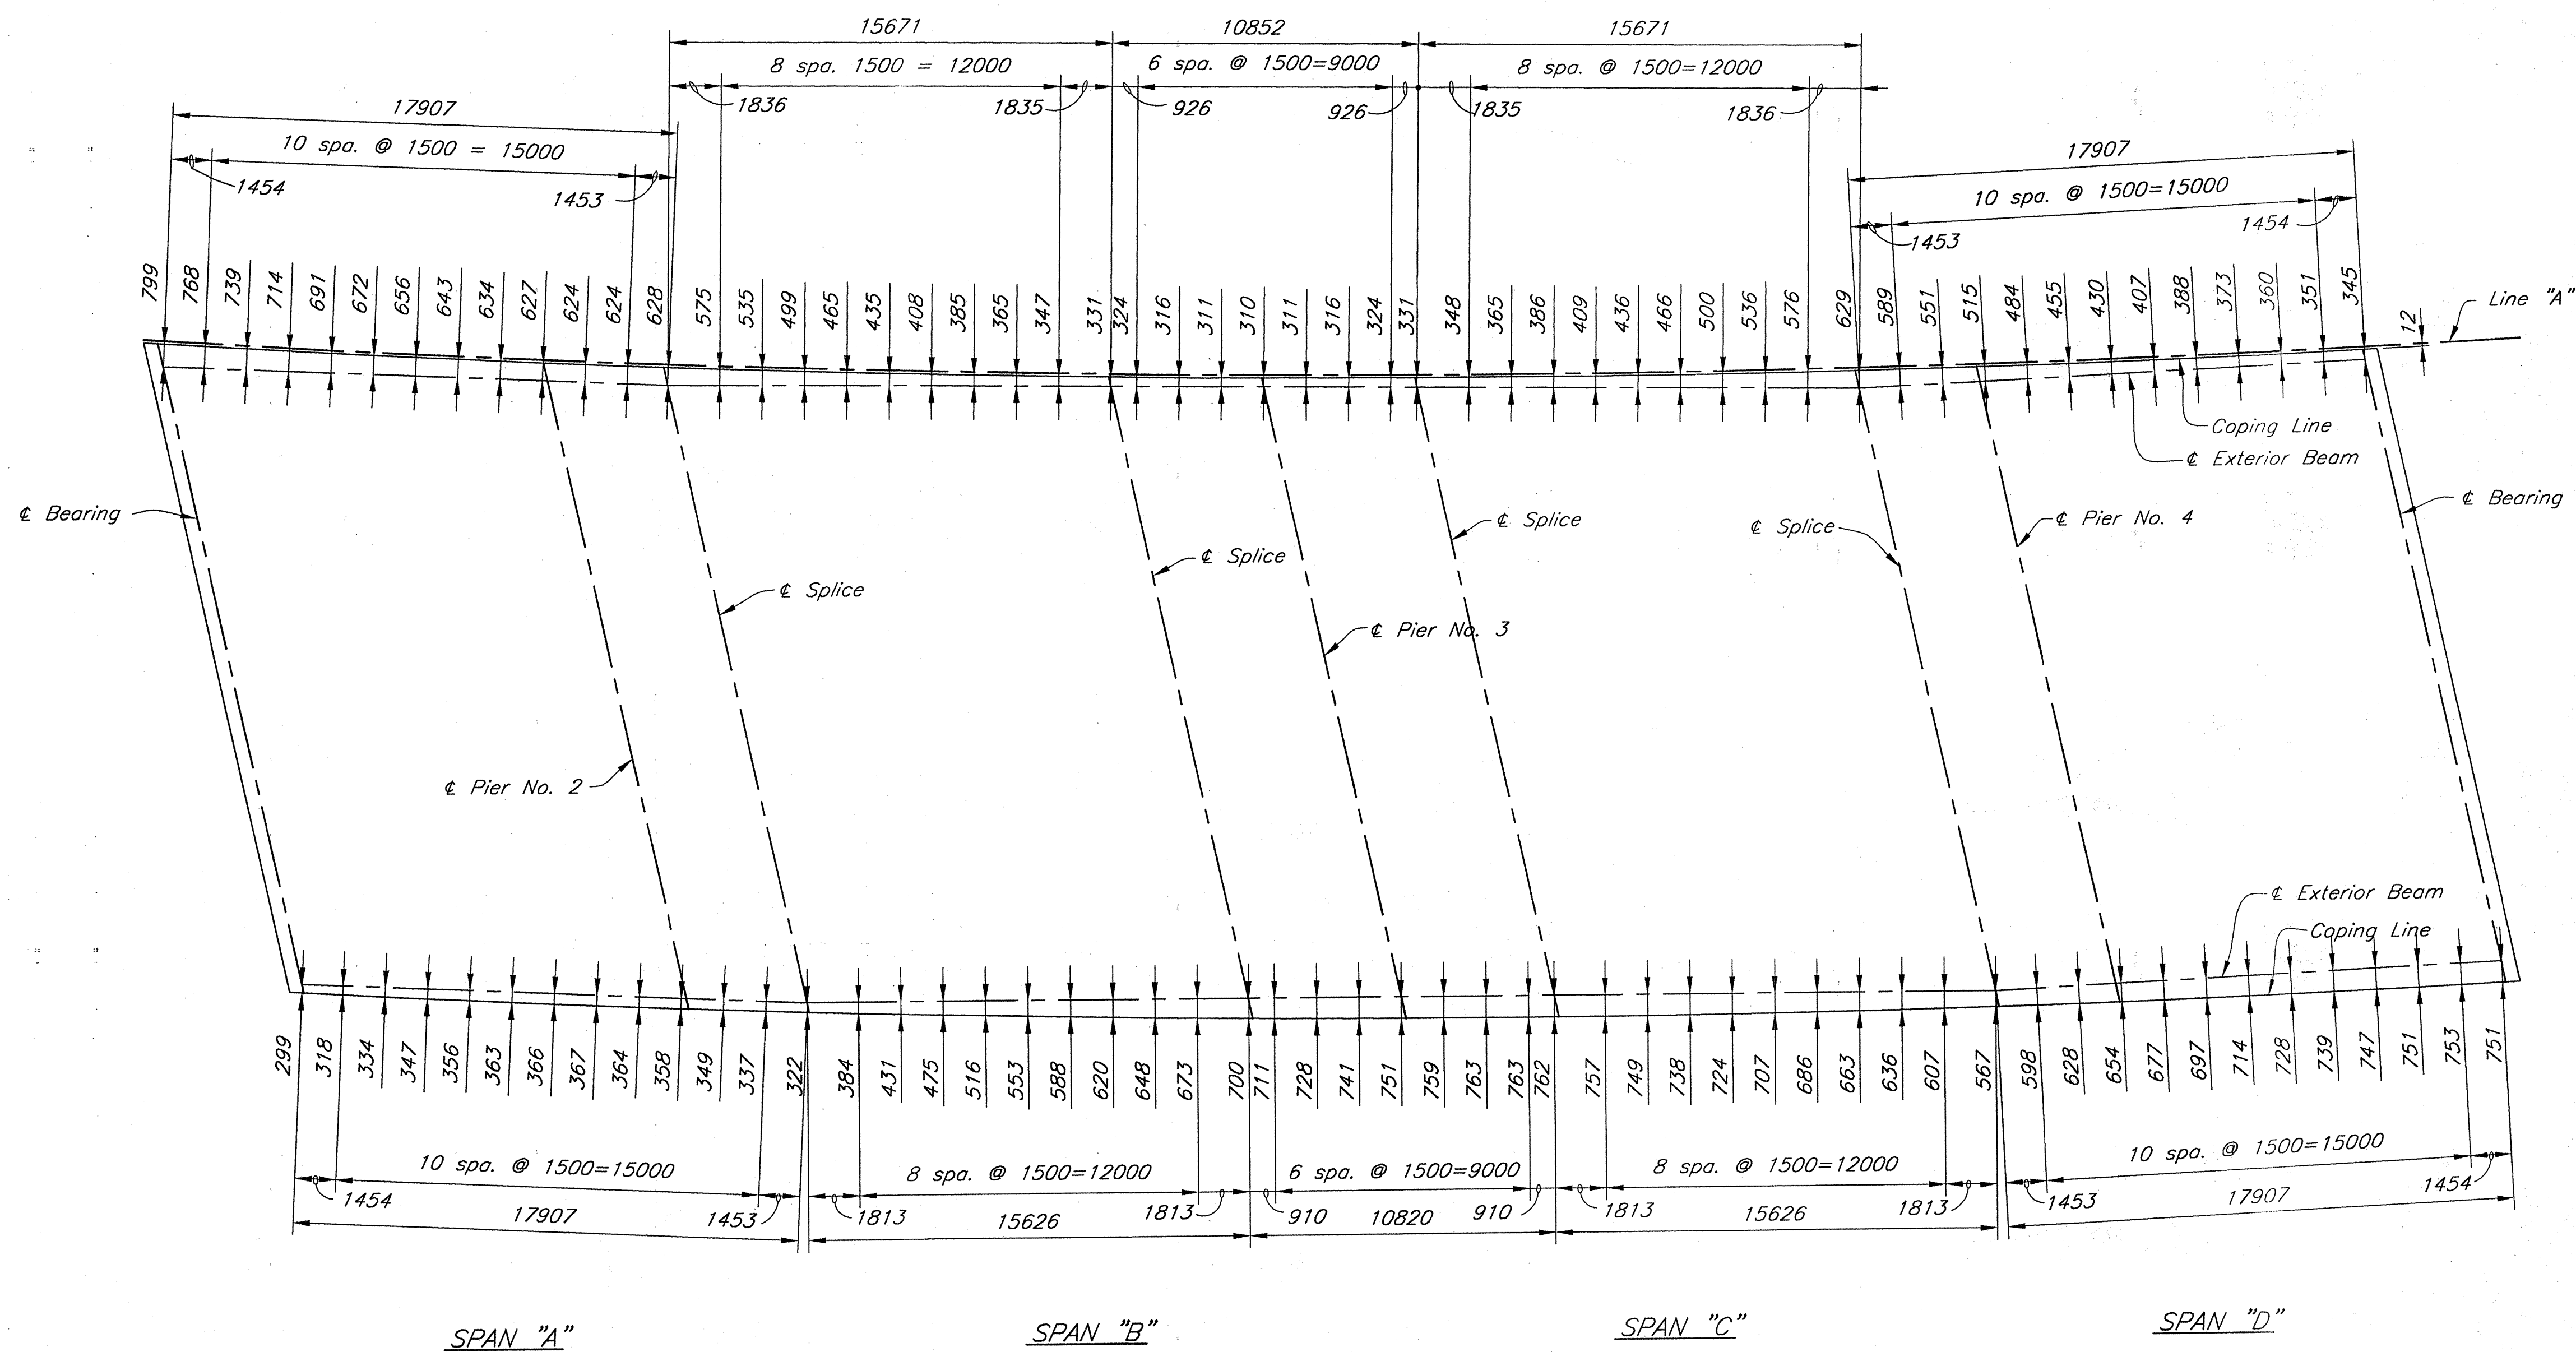


COPING OFFSETS
Scale=1:150

All Dimensions in Millimeters (mm) and
all Stations and Elevations in Meters (m)
unless otherwise noted

JSE
JANSSEN & SPAANS ENGINEERING
CONSULTING ENGINEERS
2825 EAST 56TH STREET
INDIANAPOLIS, INDIANA 46220
BUS: (317) 254-9666
FAX: (317) 259-8262

BE&S
Butler Fairman Seufert
CONSULTING ENGINEERS
8450 WESTFIELD BLVD., SUITE 300
INDIANAPOLIS, IN. 46240
317 713-4615
FAX 317 713-4616

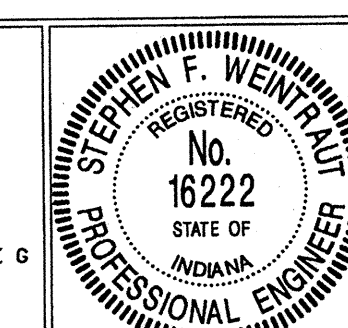


RECOMMENDED
FOR APPROVAL: *Stephen F. Weintraub* 9-28-07
DESIGN ENGINEER DATE
DESIGNED: C. OGG DRAWN: M. MANG
CHECKED: M. EICHENAUER CHECKED: G. NULLNER

INDIANA
DEPARTMENT OF TRANSPORTATION
FLOOR DETAILS
SOUTHBOUND STRUCTURE

HORIZONTAL SCALE	FILE
AS NOTED	165-119-2313JC
VERTICAL SCALE	DESIGNATION
AS NOTED	9612790
SURVEY BOOK	SHEET
	44 OF 51
CONTRACT	PROJECT
R-24327	IM-65-3(281)118

BFS NO. 3804.07

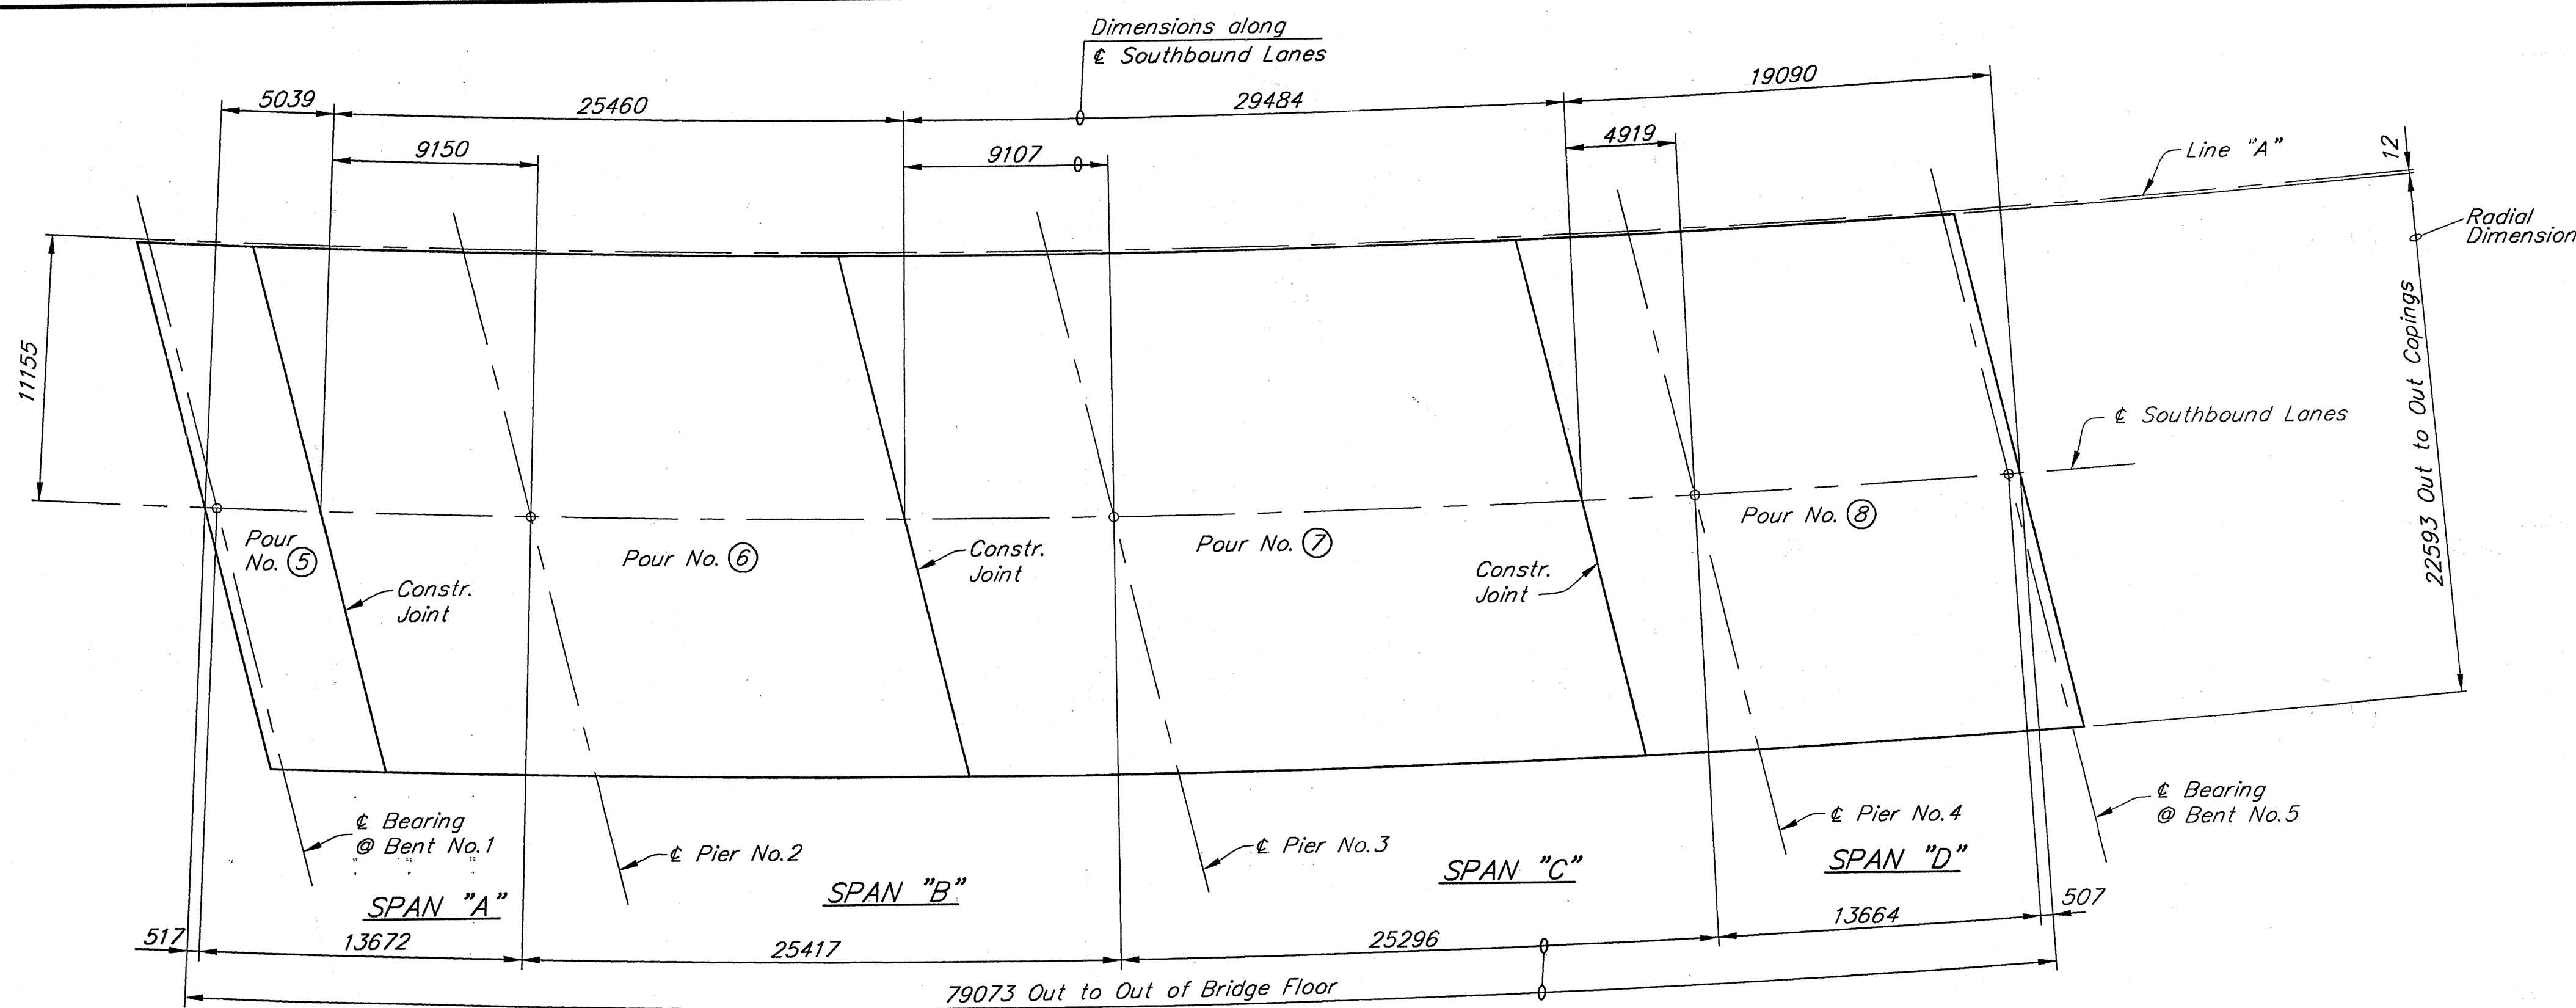

SEQUENCE OF POURS
Scale=1:200

Dimensions along
℄ Southbound Lanes

Note:
Construction joints shown are optional and shall only be required if the floor slab is not poured continuously.


SCREED NOTES

Screed elevations will be given for setting screeds and coping forms so that the slab and copings will be at the required elevations after all the concrete has been poured.

Take elevations at the screed and coping points on top of adjacent beams, subtract these elevations from the given elevations and use resulting dimensions as the height for setting the screed or coping forms above that point. This dimension remains unchanged regardless of how much or what order the concrete is poured.

No concrete shall be poured until the above operation is completed.

Do not set screeds or coping forms by leveling.

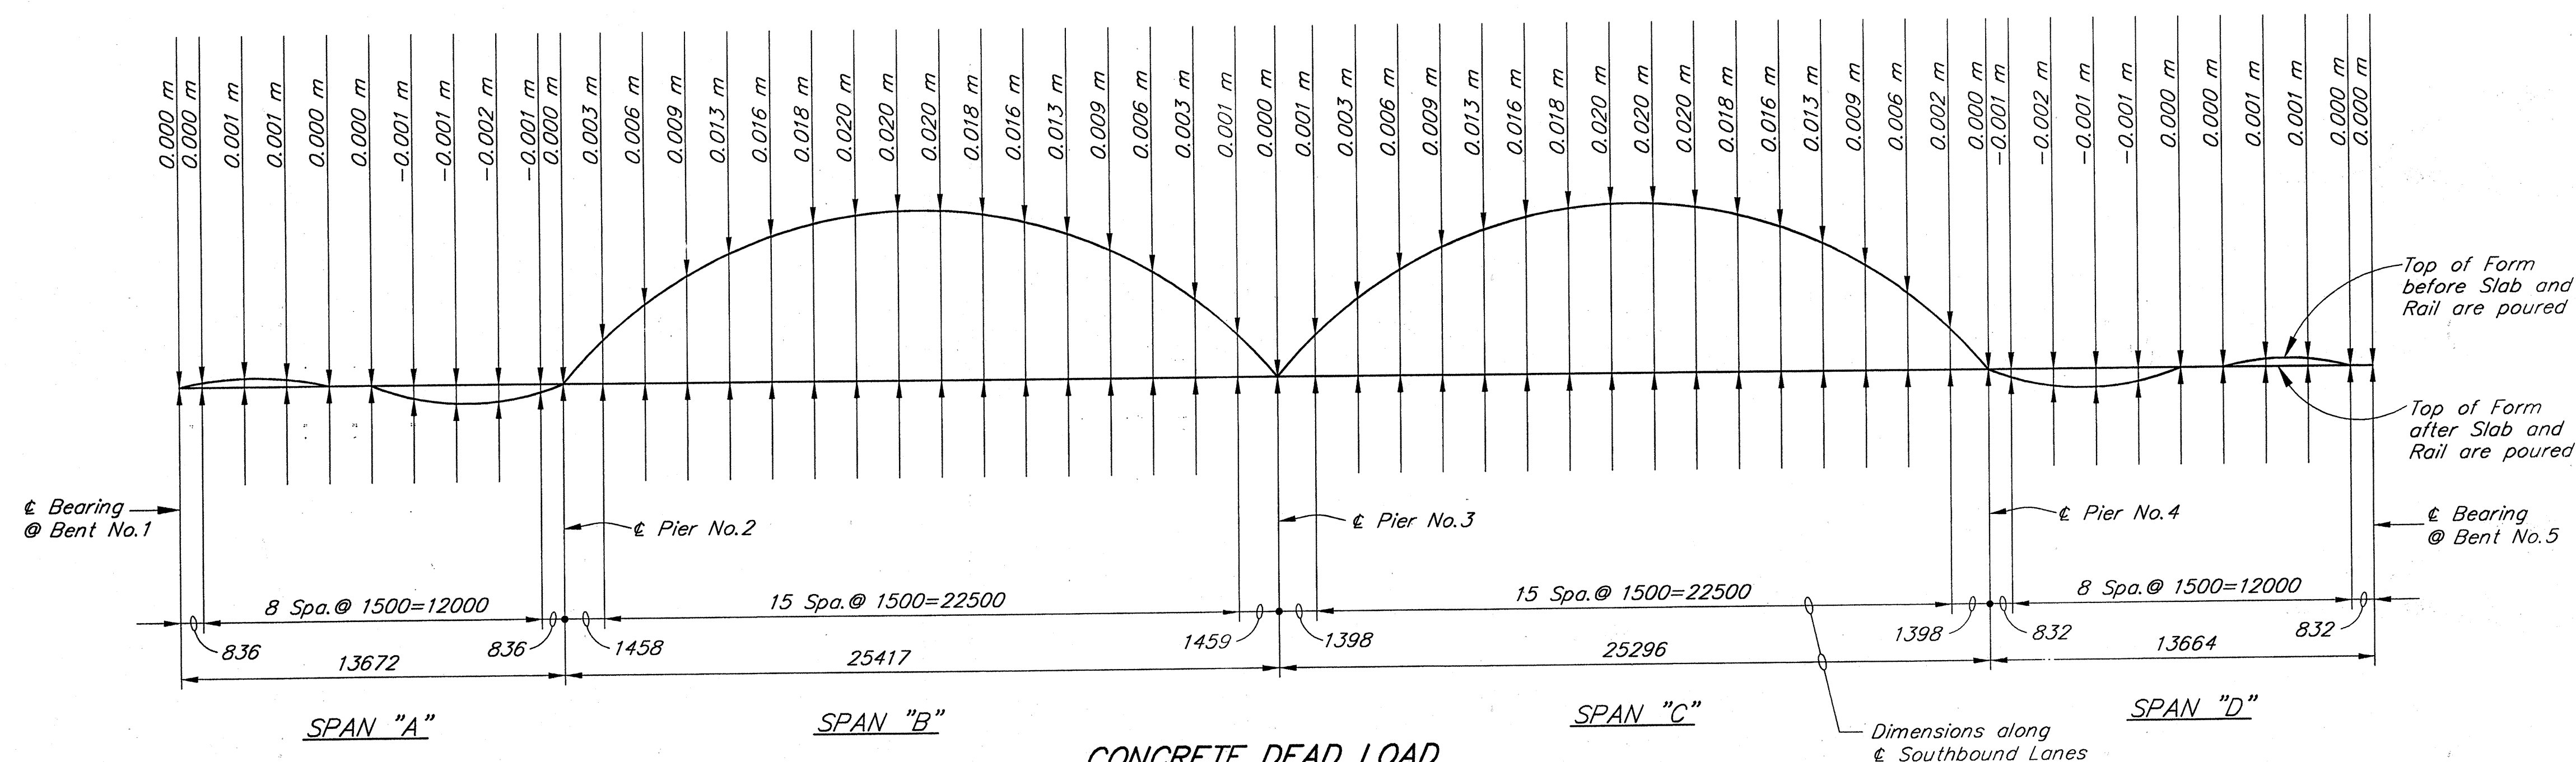

**CONCRETE DEAD LOAD
DEFLECTION DIAGRAM**
Not to Scale

All Dimensions in Millimeters (mm) and all Stations and Elevations in Meters (m) unless otherwise noted

JSE
JANSSEN & SPANNS ENGINEERING
CONSULTING ENGINEERS
2825 EAST 56TH STREET
INDIANAPOLIS, INDIANA 46220
BUS: (317) 254-9686
FAX: (317) 259-8262

B&S
Butler Fairman Seufert
CONSULTING ENGINEERS
8450 WESTFIELD BLVD., SUITE 300
INDIANAPOLIS, IN. 46240
317 713-4615
FAX 317 713-4616







REGISTERED
No. 16222
STATE OF
INDIANA
PROFESSIONAL ENGINEER

RECOMMENDED
FOR APPROVAL: *Stephen F. Weintraub* 9-28-07
DESIGN ENGINEER DATE
DESIGNED: K.M. & J.S. DRAWN: J. EVANS
CHECKED: M. EICHENAUER CHECKED: D. MILLER


INDIANA
DEPARTMENT OF TRANSPORTATION
FLOOR DETAILS
SOUTHBOUND STRUCTURE

HORIZONTAL SCALE	FILE
AS NOTED	165-119-2313JC
VERTICAL SCALE	DESIGNATION
AS NOTED	9612790
SURVEY BOOK	SHEET
	45 OF 51
CONTRACT	PROJECT
R-24327	IM-65-3(281)118

BFS NO. 3804.07

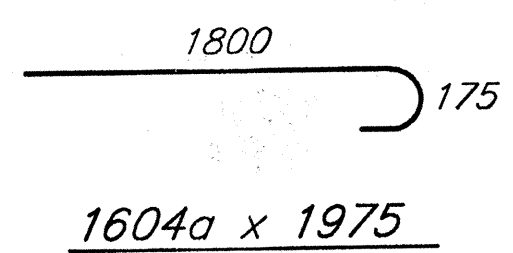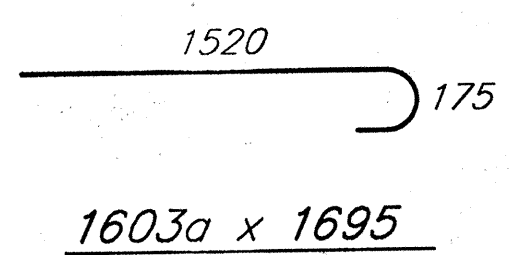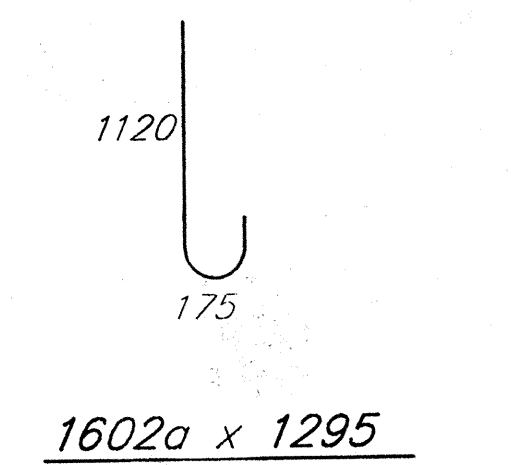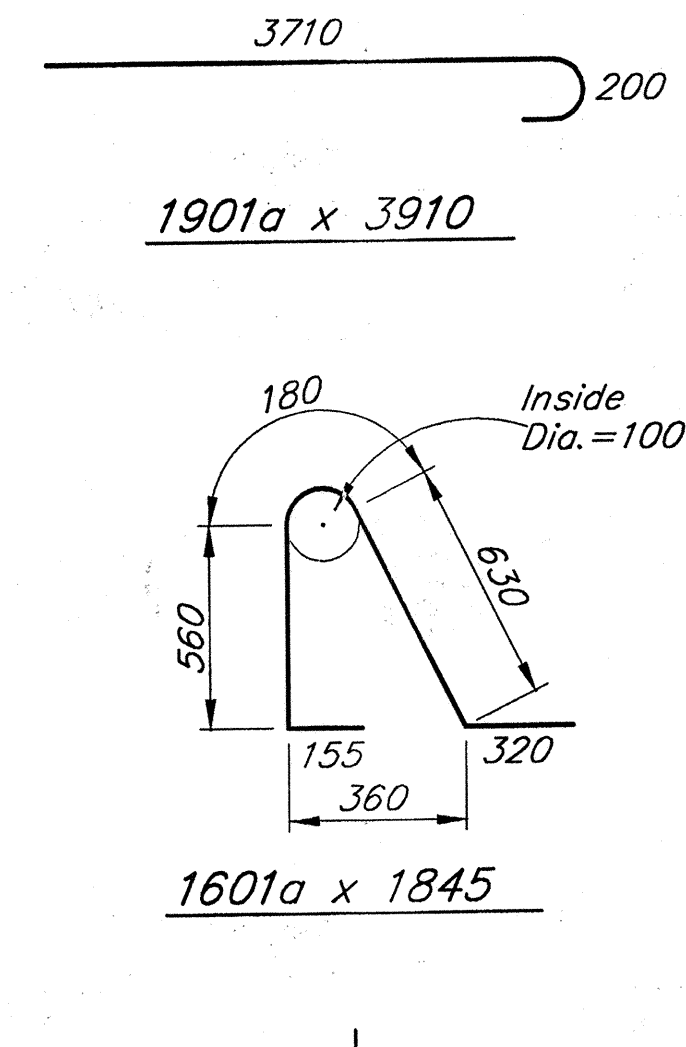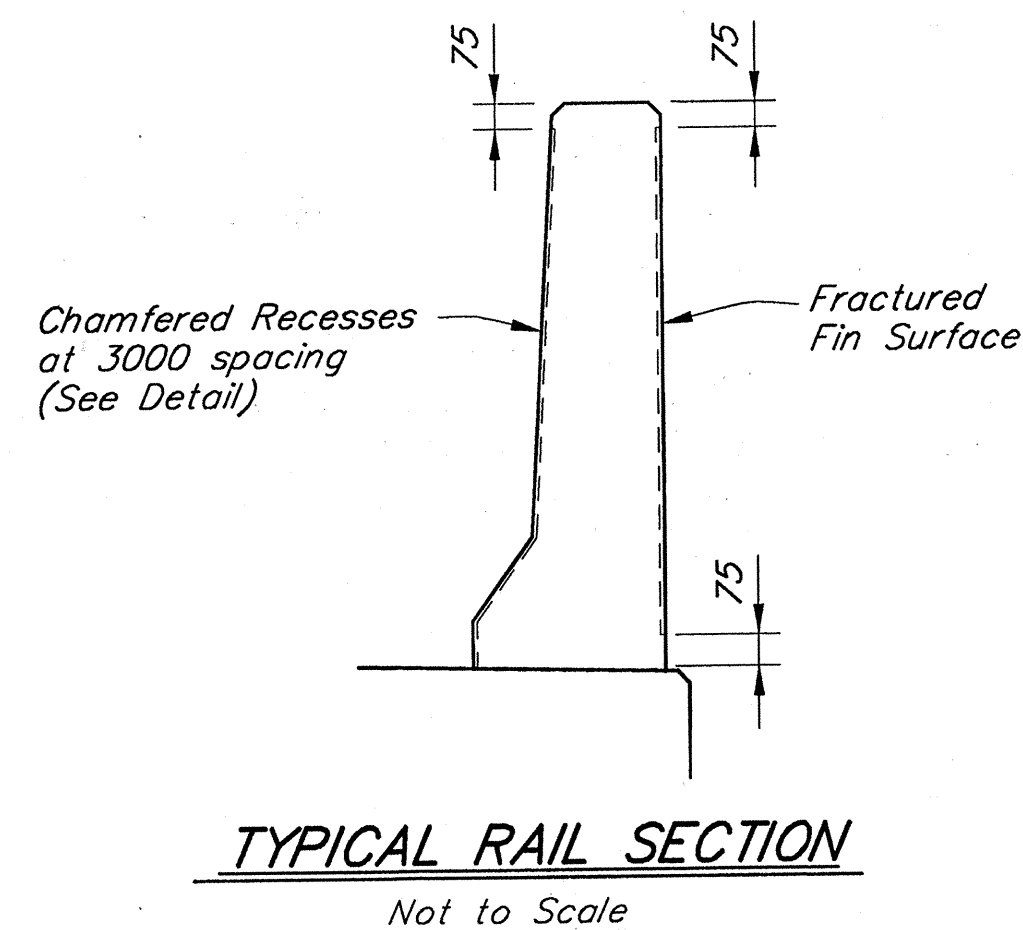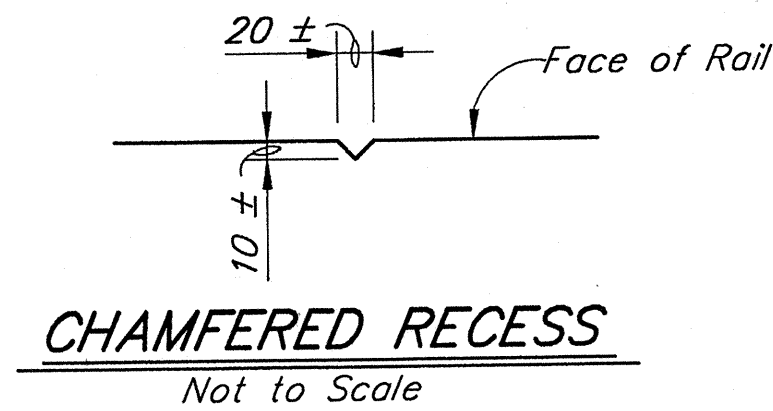

BAR BENDING DETAILS
Not to Scale

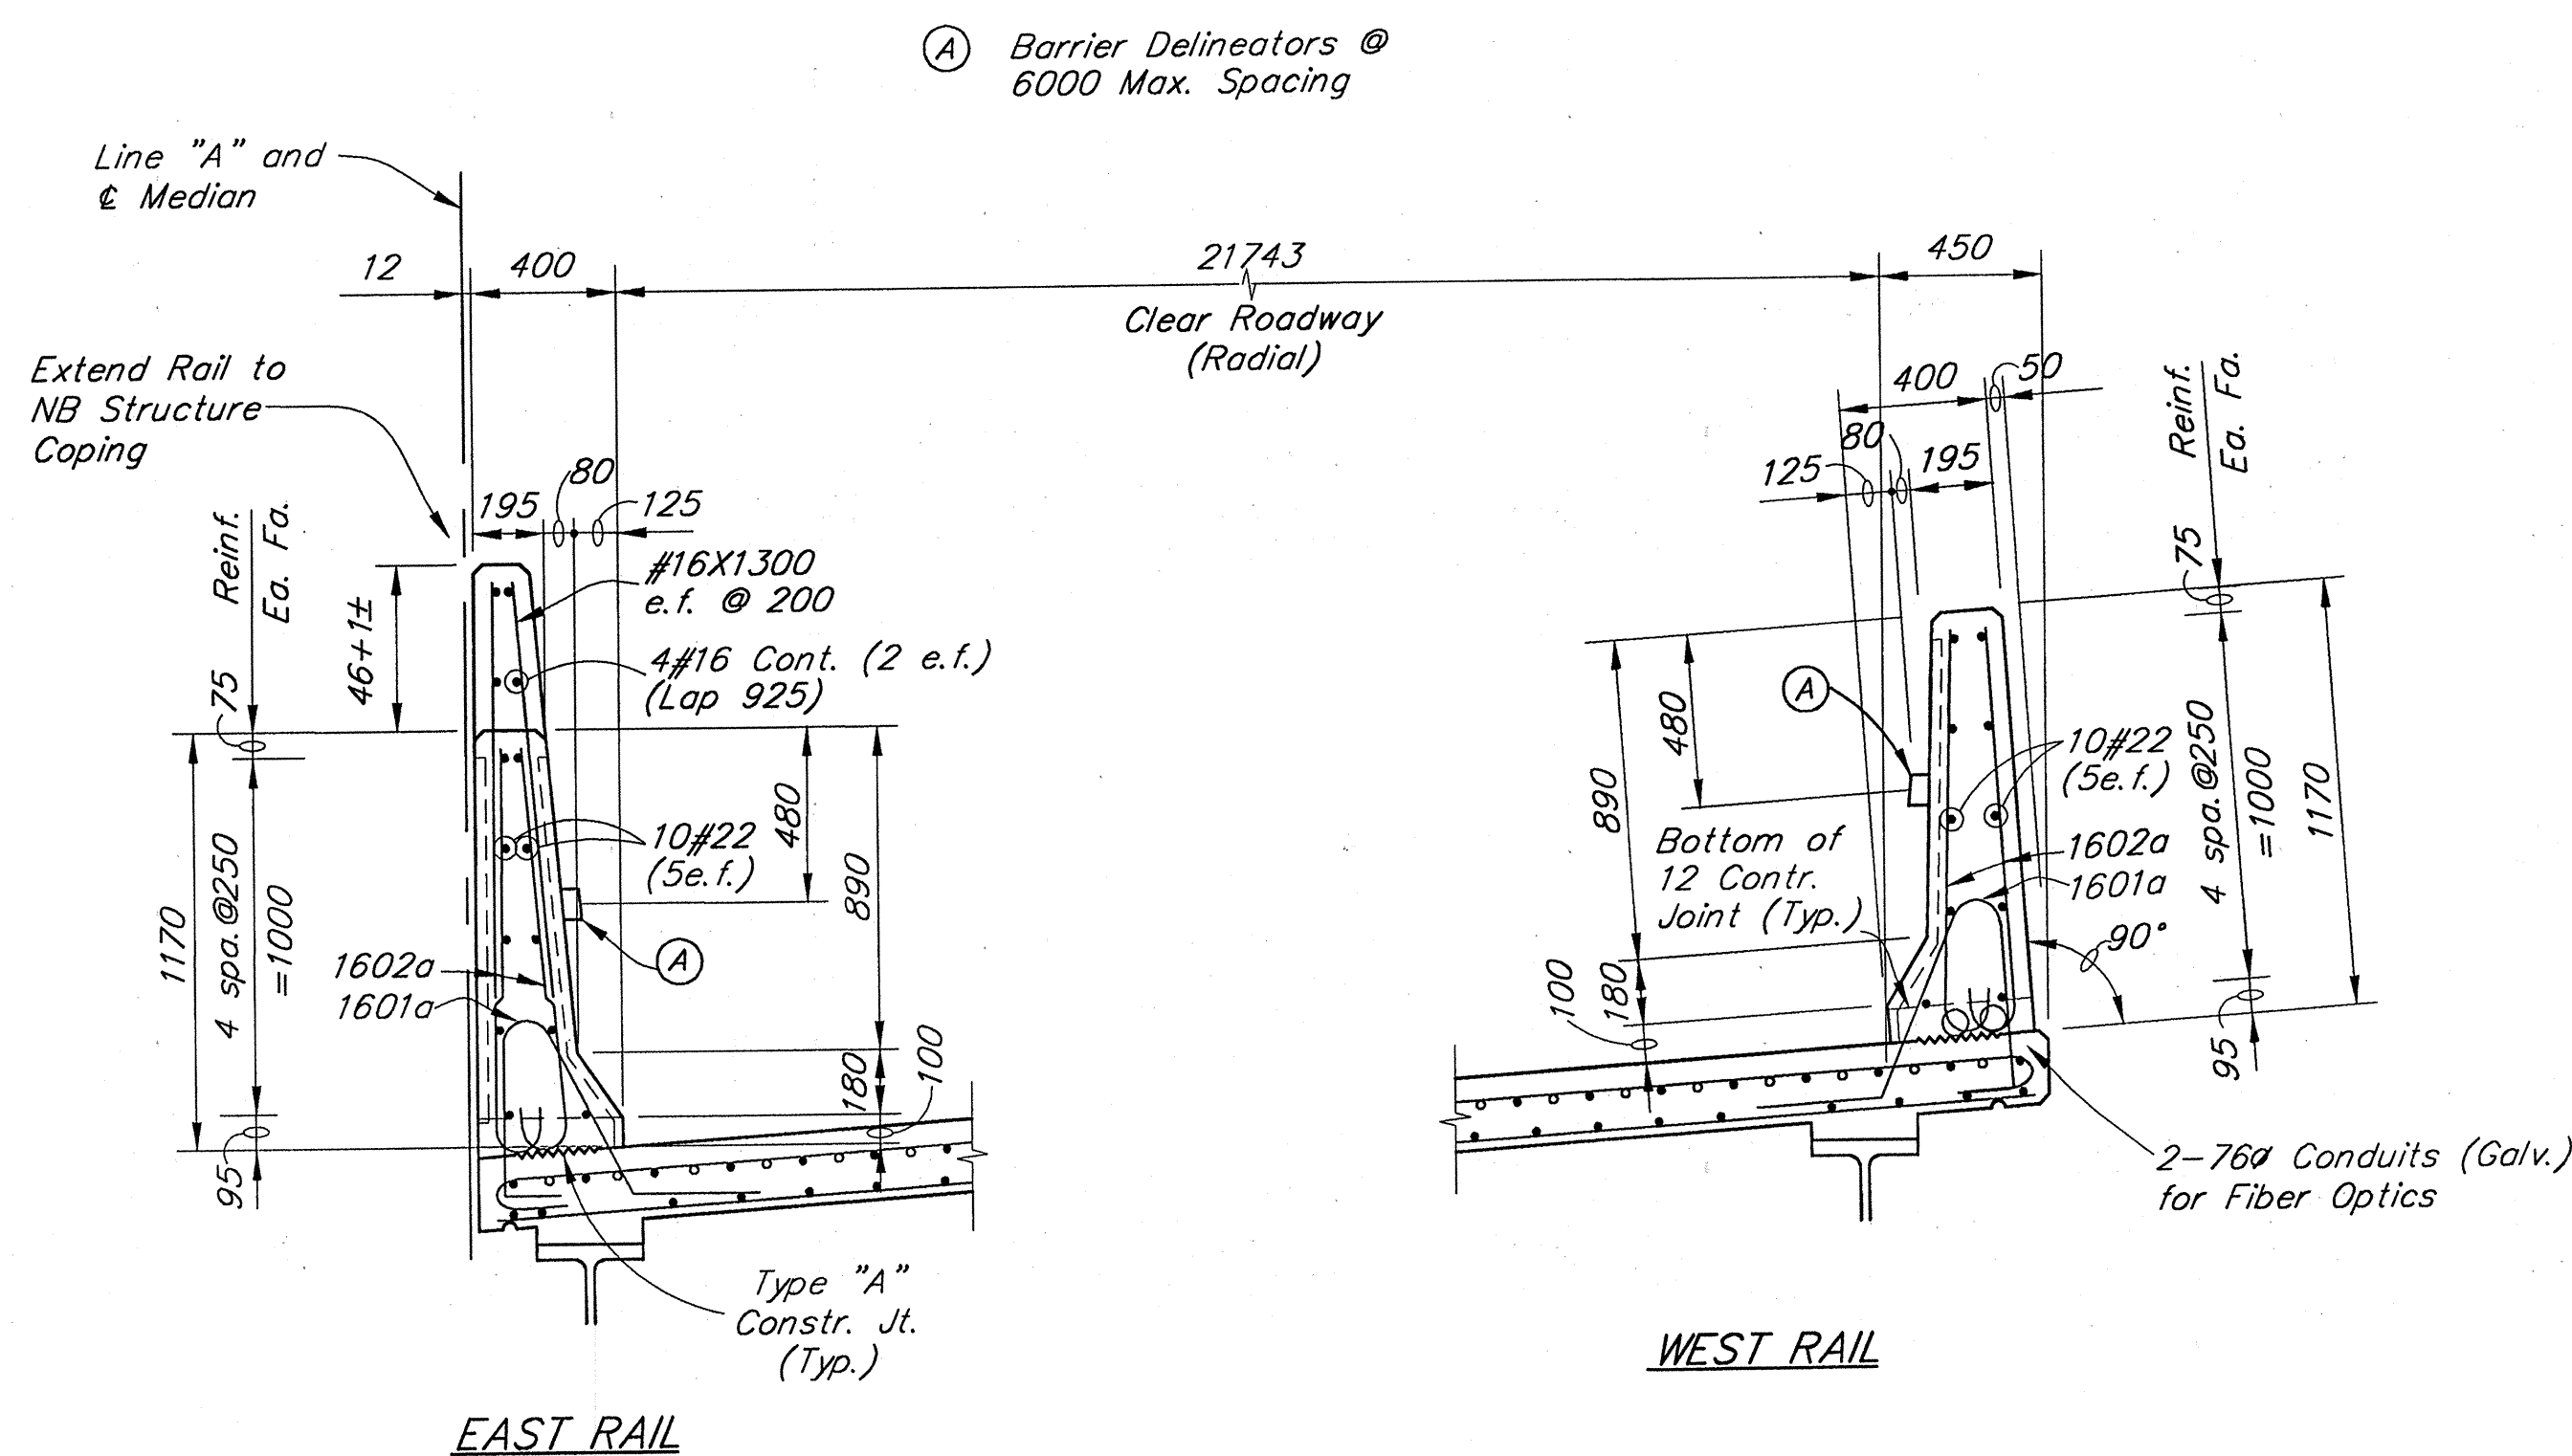

TYPICAL RAIL SECTIONS
Not to Scale

BILL OF MATERIALS
SUPERSTRUCTURE
SPANS "A", "B", "C" & "D"

REINFORCING STEEL

Mark or Size	No. of Bars	Length (mm)	Mass (kg)
#22	176	9000	
#22	4	7825	
#22	4	7225	
#22	10	6500	
#22	10	6475	
#22	20	6450	
#22	10	2475	
#22	10	2425	
#22	10	2350	
#22	10	2325	
Total #22 (Epoxy Coated)			6080
1901a	750	3910	
#19	1659	9000	
#19	375	6450	
Total #19 (Epoxy Coated)			45331
1601a	793	1845	
1602a	1586	1295	
1603a	436	1695	
1604a	408	1975	
#16	150	7300	
#16	105	6600	
#16	75	6225	
#16	1695	6000	
Total #16 (Epoxy Coated)			27139
#13	1064	6000	
#13	76	4500	
Total #13 (Epoxy Coated)			6686
Total Steel (Epoxy Coated)			85236

CONCRETE

Class "C" in Superstructure	
Pour No.5	62.9 m ³
Pour No.6	120.4 m ³
Pour No.7	139.4 m ³
Pour No.8	127.2 m ³
Total	449.9 m ³
Class "C" in Railing	49.0 m ³

MISCELLANEOUS

Surface Seal	2071 m ²
Masonry Coating	351 m ²
Barrier Delineators	28 Ea.
76# Conduit (Galv.)	163 m

⊕ A.S.T.M. A615M, Grade 420.


All Dimensions in Millimeters (mm) and all Stations and Elevations in Meters (m) unless otherwise noted

JSE
JANSSEN & SPANNS ENGINEERING
CONSULTING ENGINEERS

2825 EAST 56TH STREET
INDIANAPOLIS, INDIANA 46220
BUS. (317) 254-8888
FAX (317) 259-8282

BFS
Butler Fairman Seufert
CONSULTING ENGINEERS

8450 WESTFIELD BLVD., SUITE 300
INDIANAPOLIS, IN. 46240
317 713-4615
FAX 317 713-4616



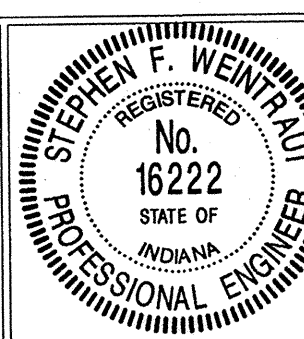


RECOMMENDED FOR APPROVAL: <i>Stephen F. Wentz</i> 9-28-01 DESIGN ENGINEER DATE	
DESIGNED: K.M. & J.S.	DRAWN: J. EVANS
CHECKED: M. EICHENAUER	CHECKED: D. MILLER

INDIANA
DEPARTMENT OF TRANSPORTATION

FLOOR DETAILS
SOUTHBOUND STRUCTURE

HORIZONTAL SCALE	FILE
AS NOTED	165-119-2313JC
VERTICAL SCALE	DESIGNATION
AS NOTED	9612790
SURVEY BOOK	SHEET
	46 OF 51
CONTRACT	PROJECT
R-24327	IM-65-3(281)118

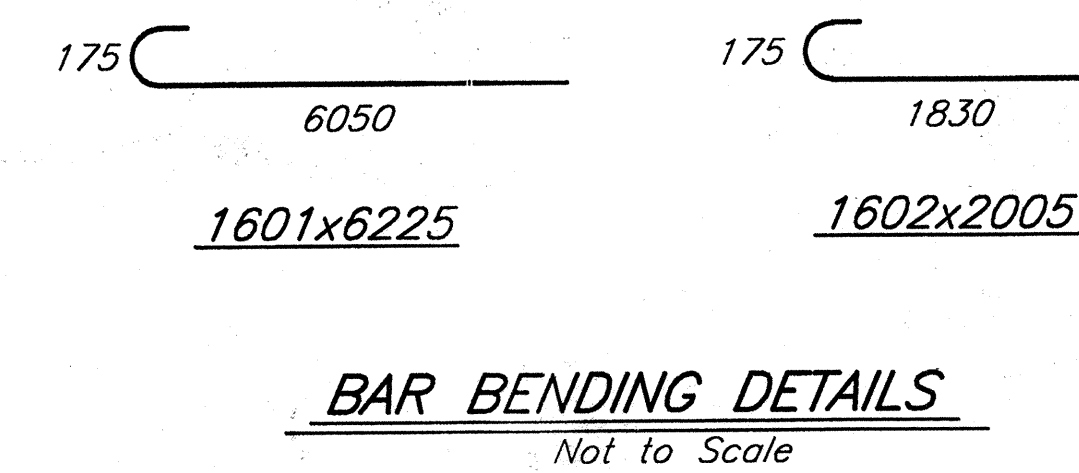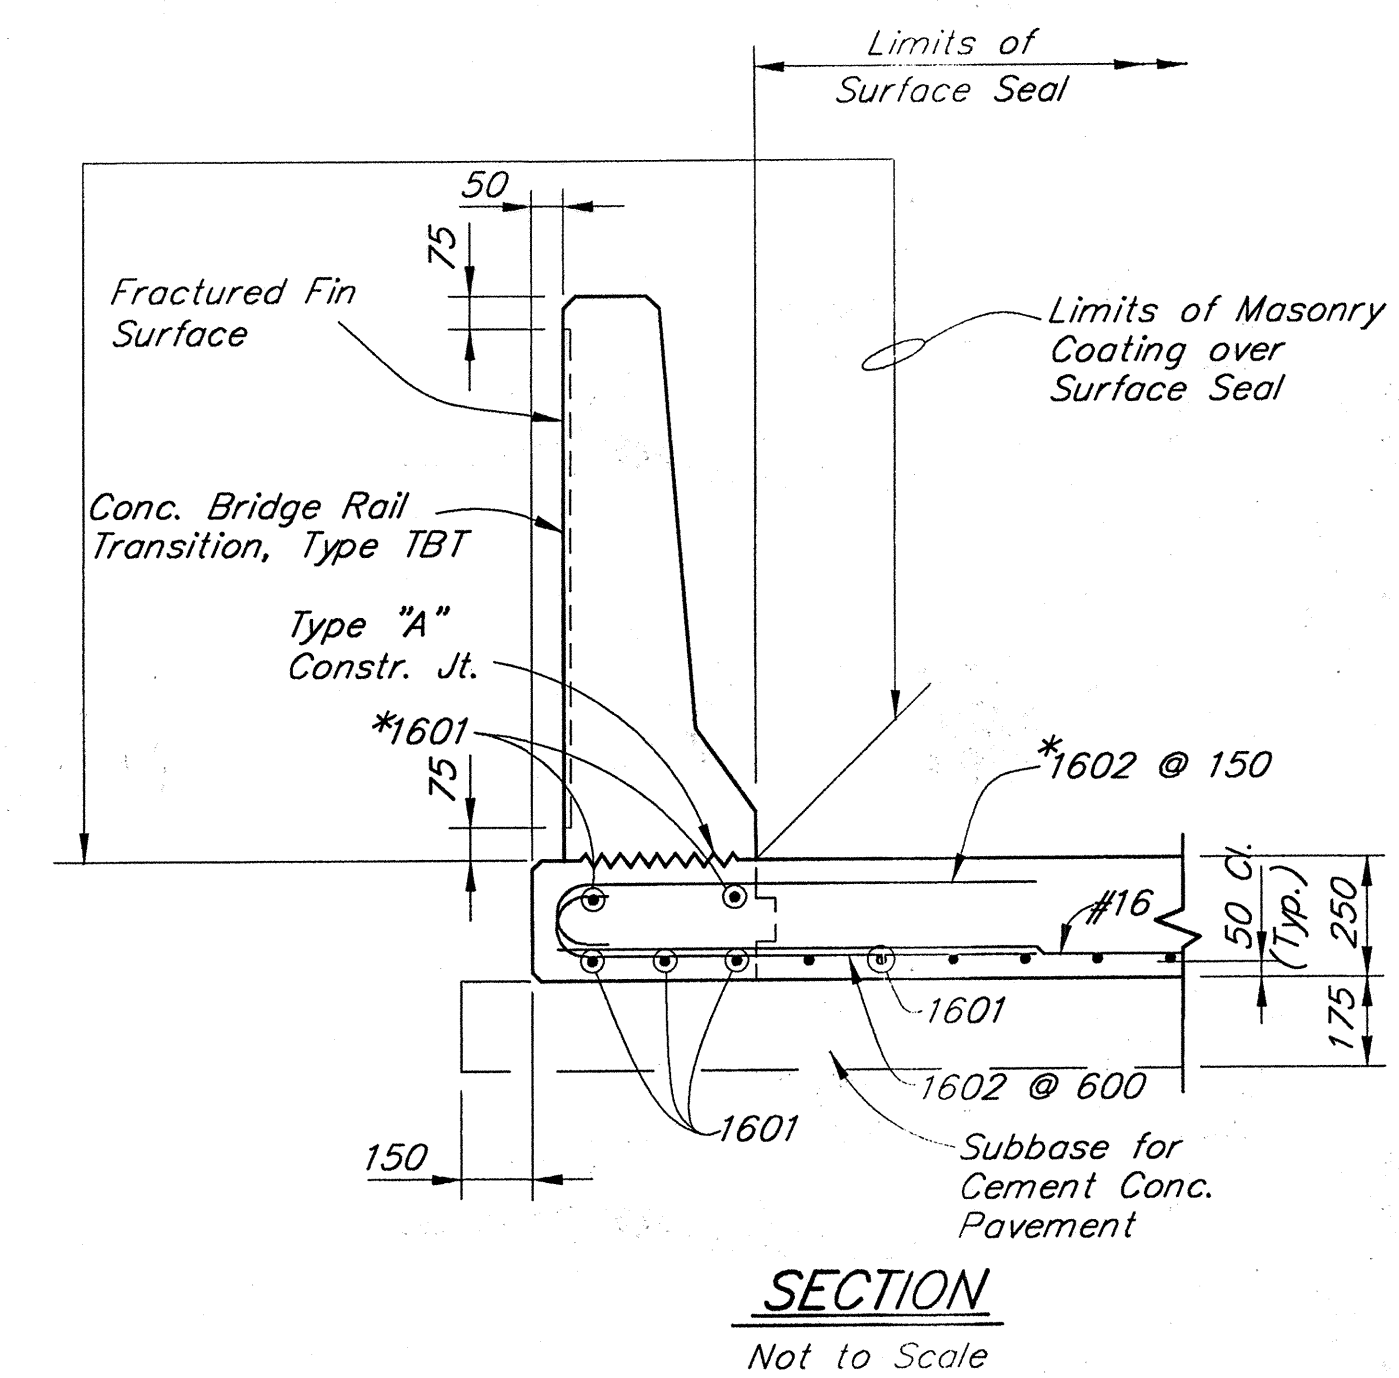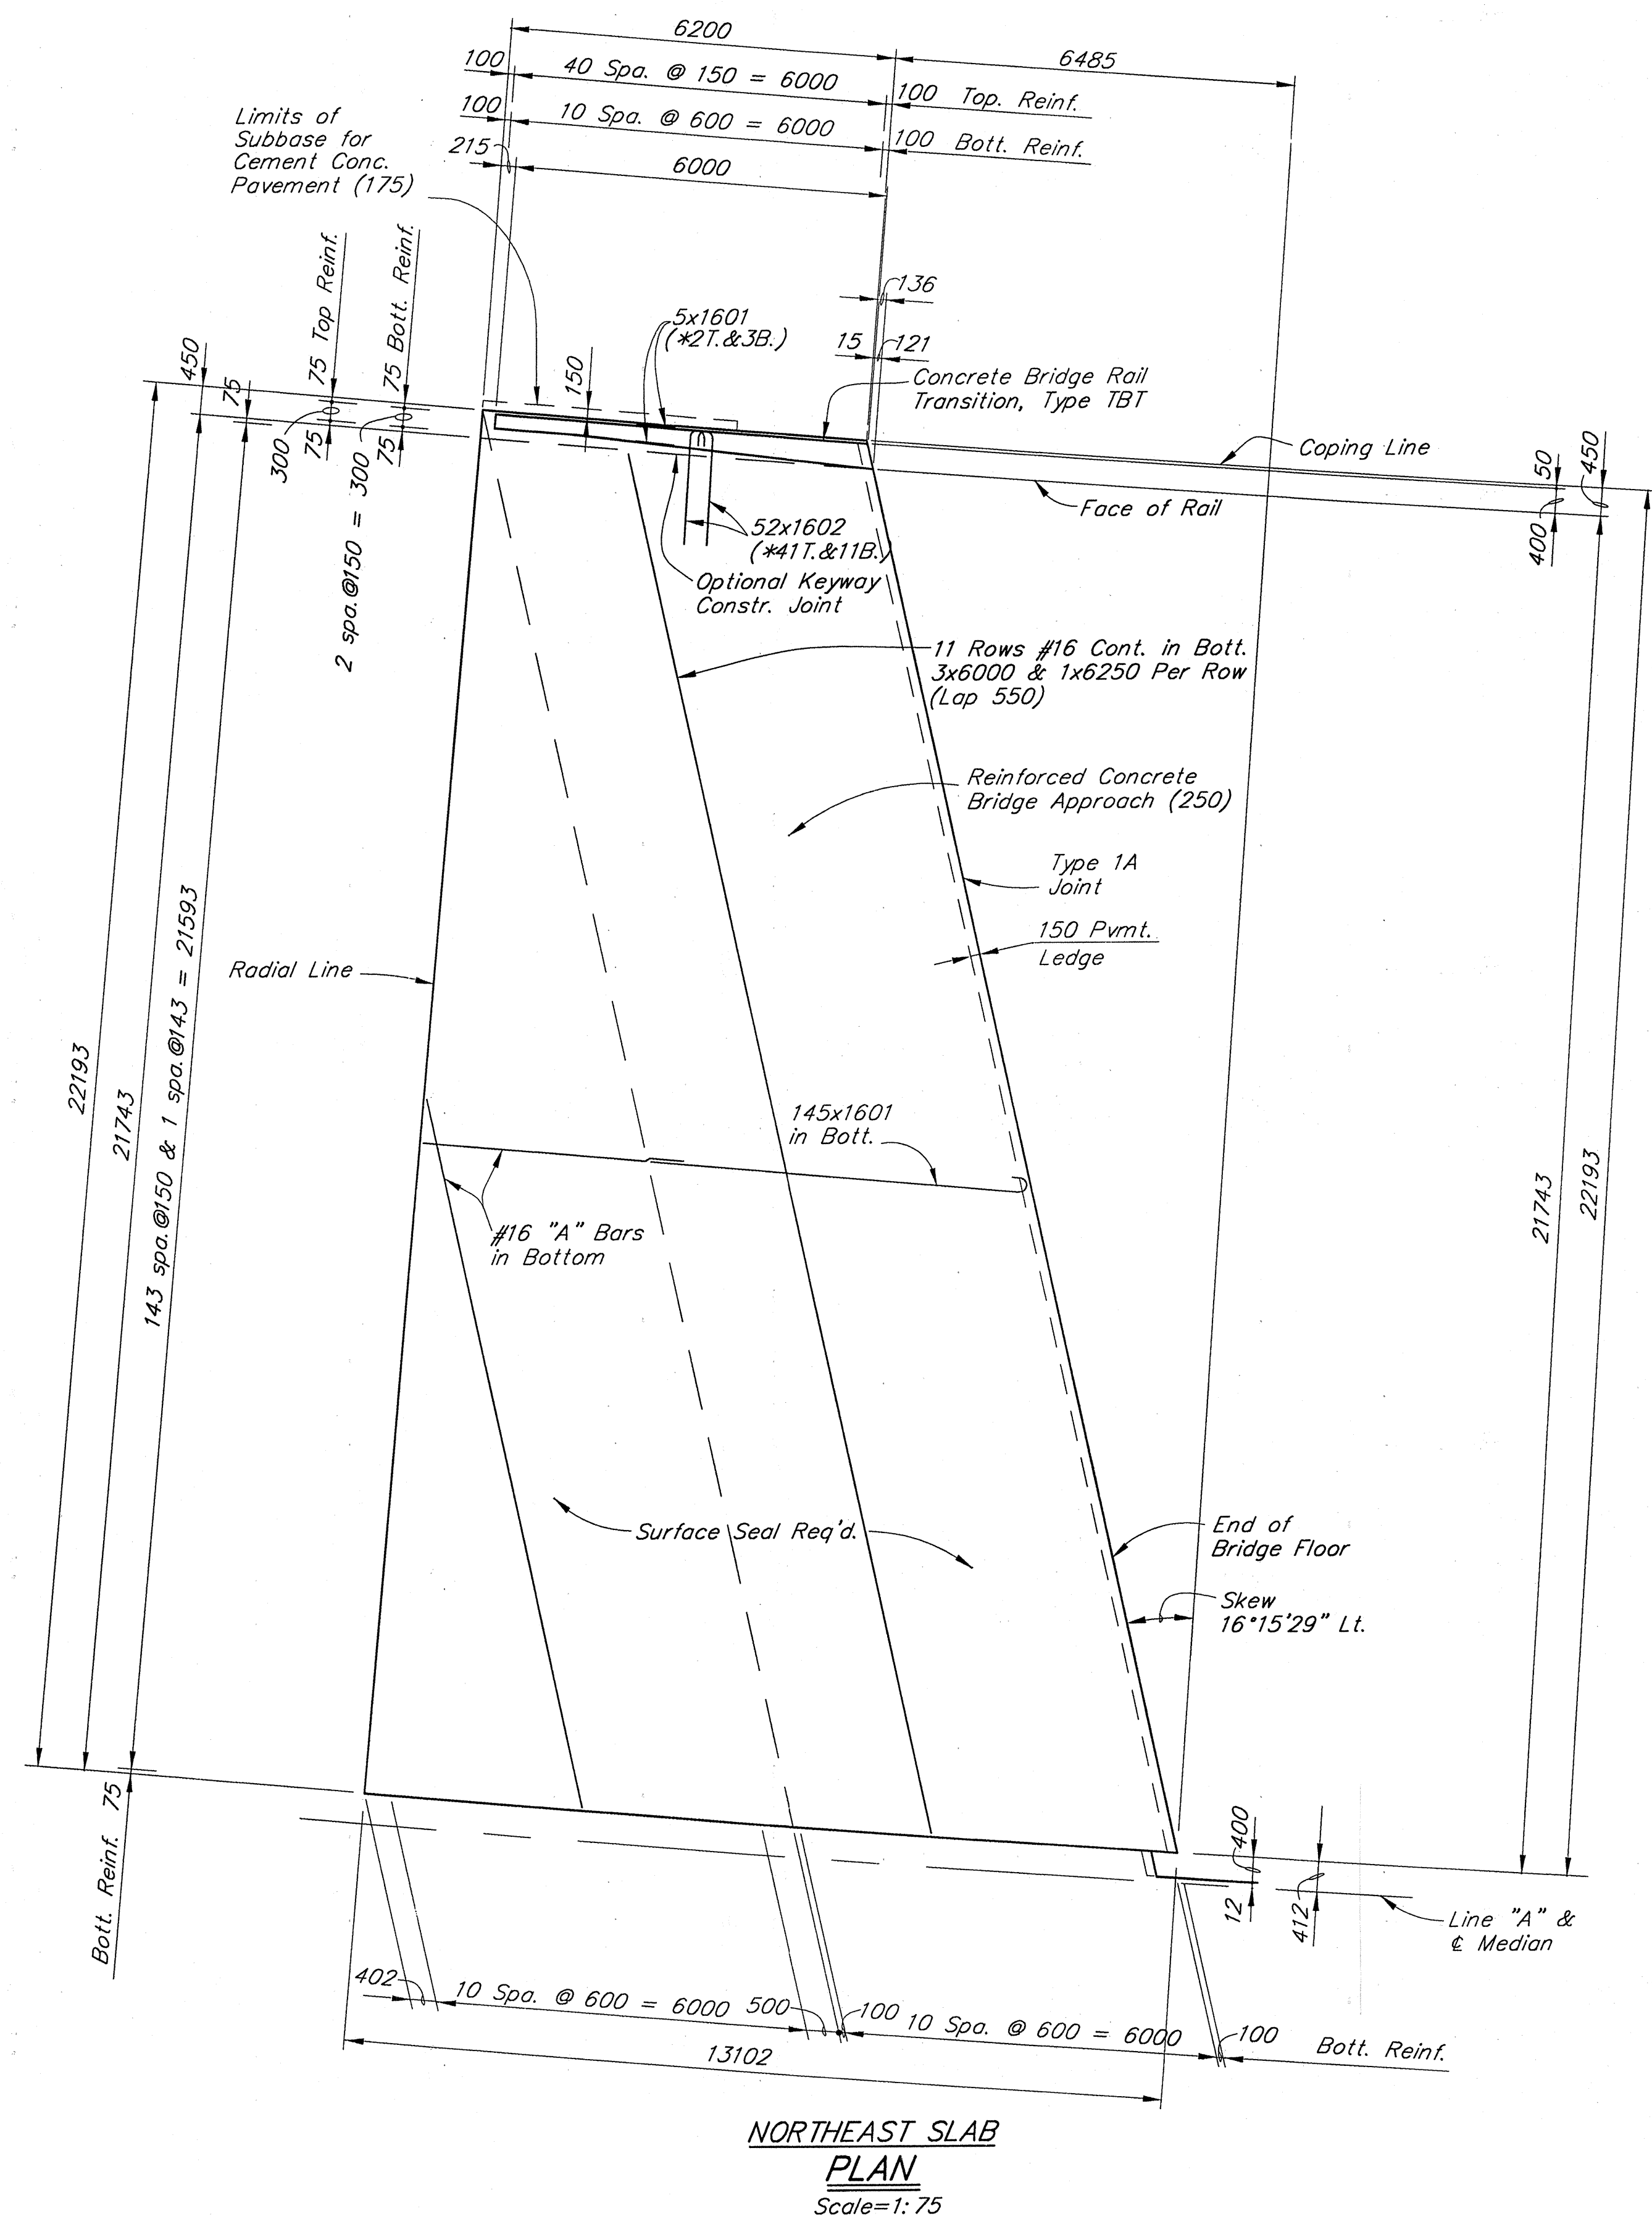


<u>BILL OF MATERIALS</u>			
<u>NORTHEAST SLAB</u>			
<u>REINFORCING STEEL</u>			
Mark or Size	No. of Bars	Length (mm)	Mass (kg)
* 1601	2	6225	
1601	148	6225	
* 1602	41	2005	
1602	11	2005	
#16	11	6250	
#16	161	6000	
⊕ Total Steel (Plain)			3070
⊕ Total Steel (Epoxy Coated)			147
<u>CONCRETE</u>			
Reinforced Concrete			
Bridge Approach (250)			215 m ²
<u>MISCELLANEOUS</u>			
Subbase for Cement			
Concrete Pavement			37 m ³
Concrete Bridge Railing			
Transition, Type TBT			1 Each
⊗ Surface Seal			212 m ²
Masonry Coating			12 m ²

* Denotes Epoxy Coated
⊕ A.S.T.M. A615M, Grade 420
⊗ Does Not Include Conc. Bridge
Rail Transition, Type TBT

*All Dimensions in Millimeters (mm) and
all Stations and Elevations in Meters (m)
unless otherwise noted*


 JANSEN & SPAANS ENGINEERING CONSULTING ENGINEERS 2825 EAST 56TH STREET INDIANAPOLIS, INDIANA 46220 BUS: (317) 254-8888 FAX: (317) 259-8262	 Butler Fairman Seufert CONSULTING ENGINEERS 8450 WESTFIELD BLVD., SUITE 300 INDIANAPOLIS, IN 46240 BUS: (317) 254-8888 FAX: (317) 259-8262		RECOMMENDED FOR APPROVAL: <u>Michael M. Matel</u> 9-28-01 DESIGN ENGINEER DATE		INDIANA DEPARTMENT OF TRANSPORTATION APPROACH SLAB DETAILS NORTHBOUND STRUCTURE	HORIZONTAL SCALE AS NOTED	FILE 165-119-2313C
			DESIGNED: <u>D. SHEETZ</u> DRAWN: <u>D. SHEETZ</u> CHECKED: <u>M. MATEL</u> CHECKED: <u>M. MATEL</u>			VERTICAL SCALE AS NOTED	DESIGNATION 9612790

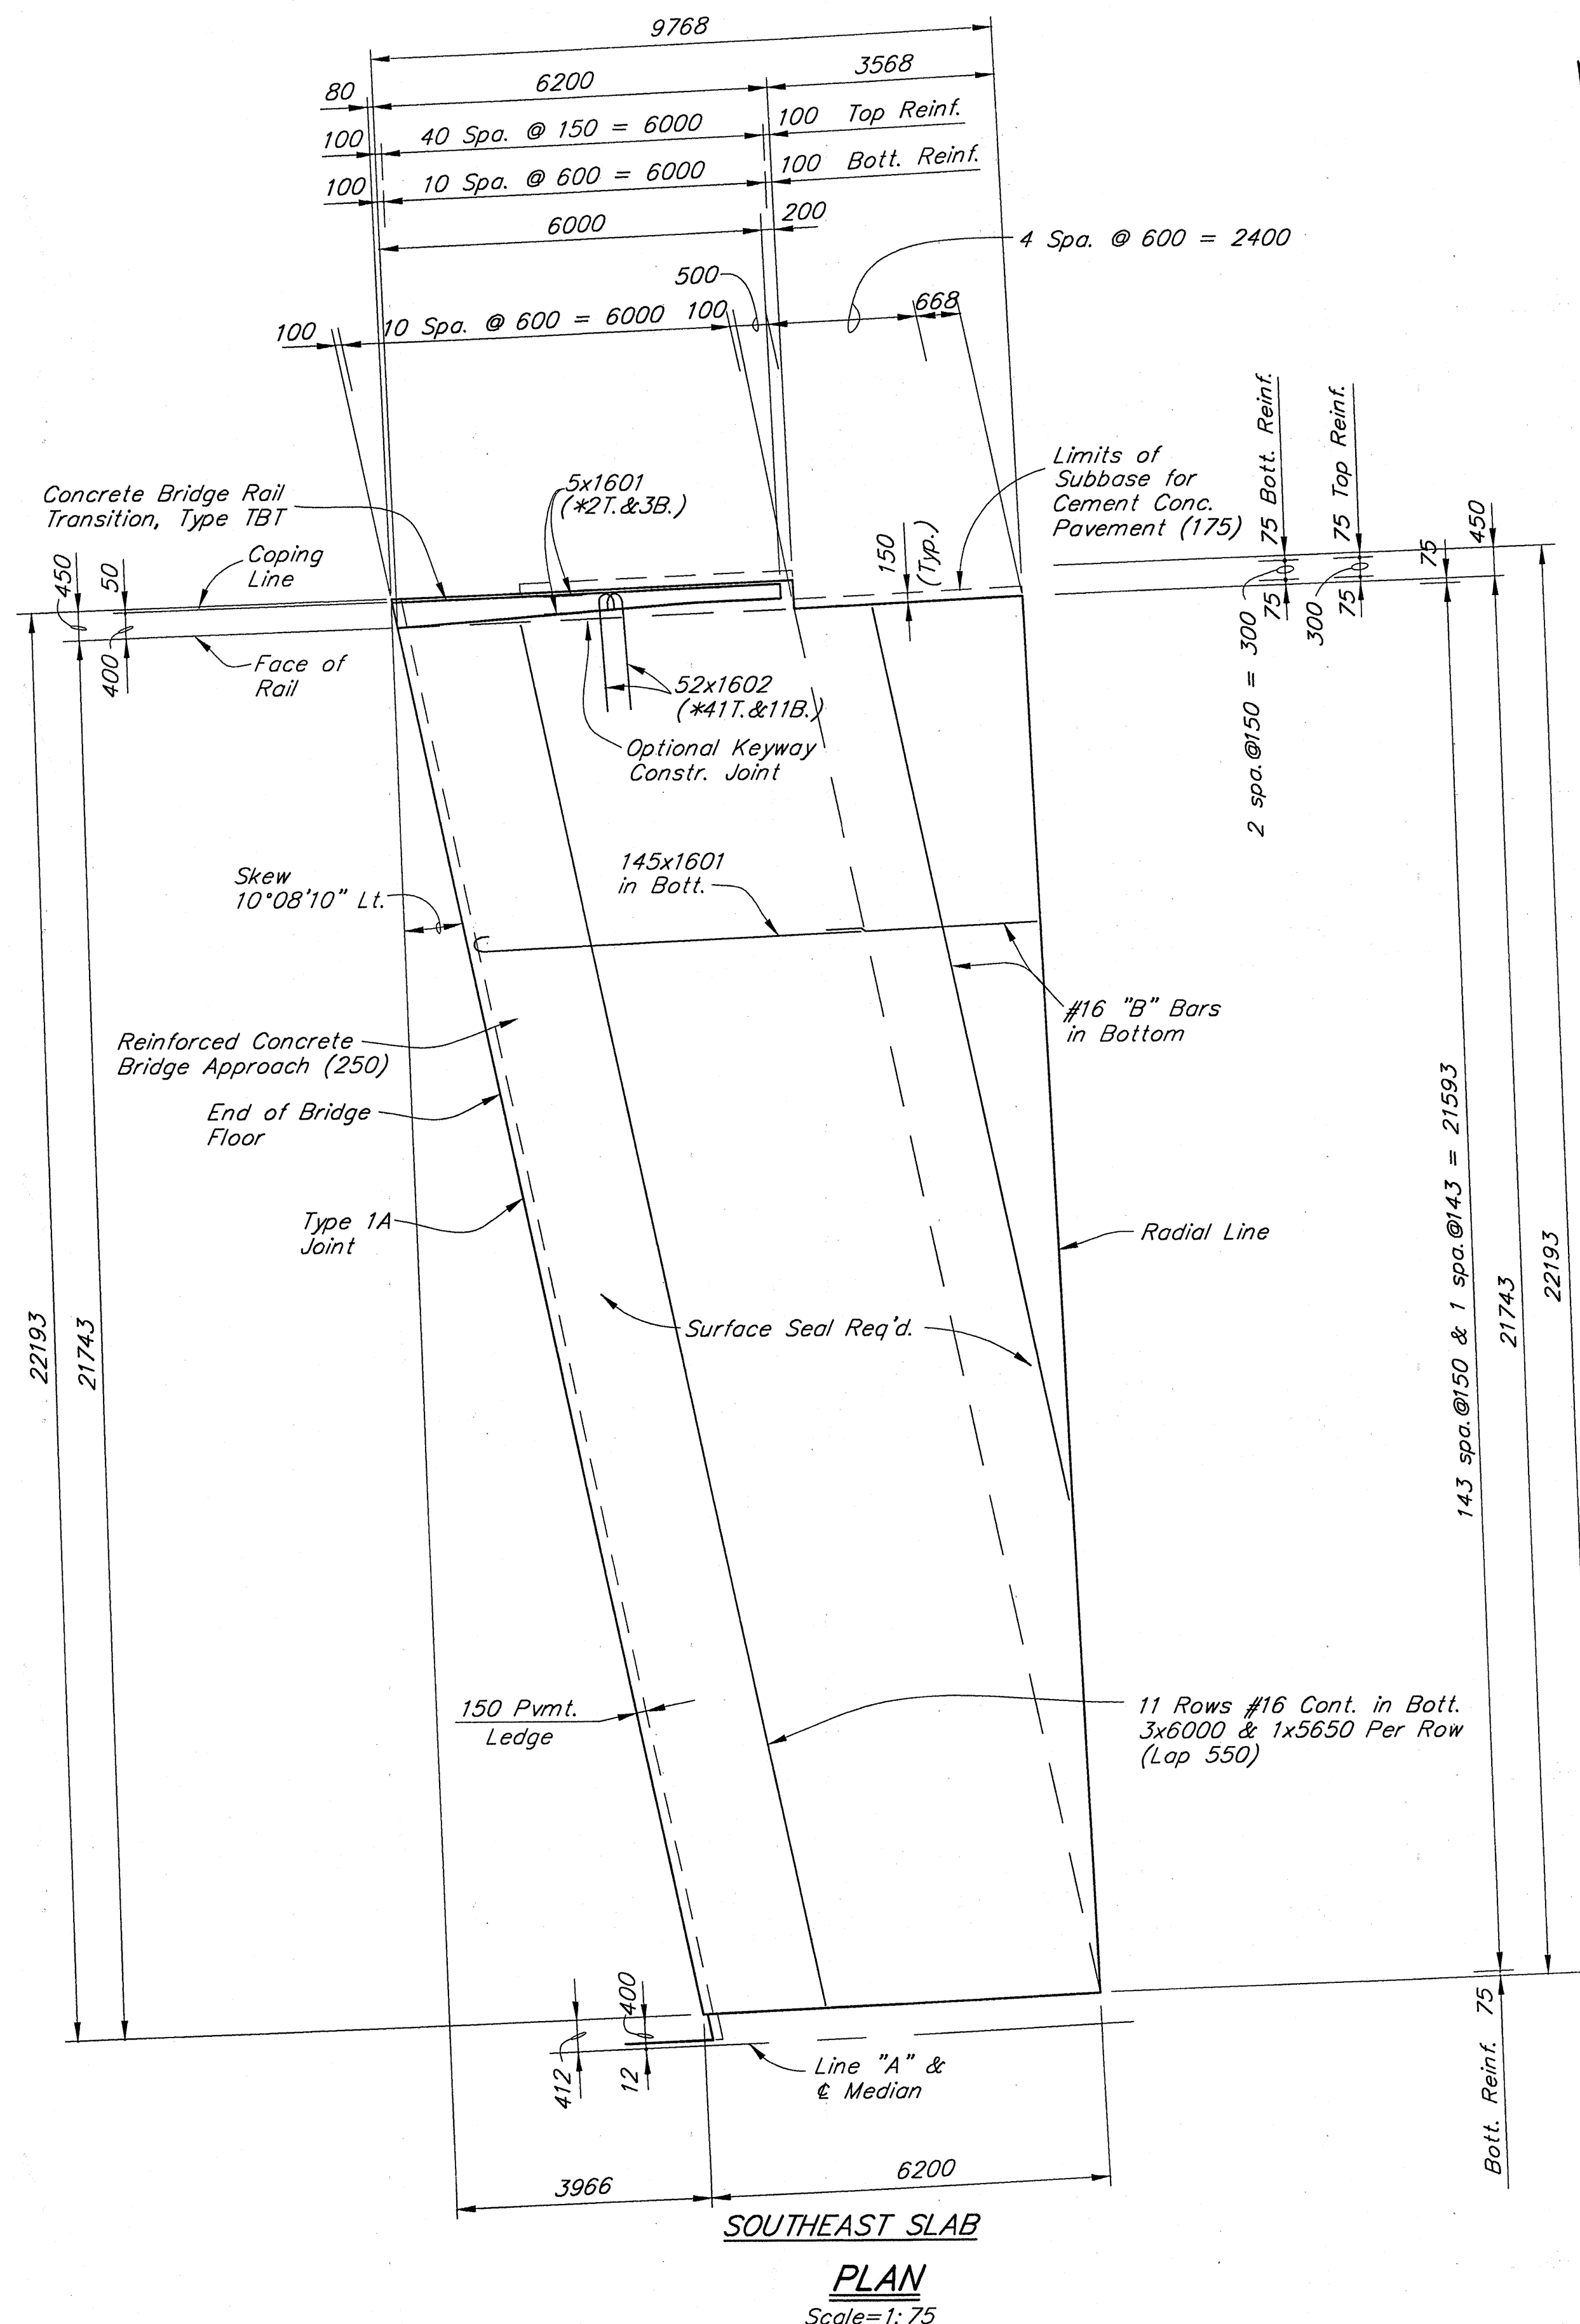

SOUTHEAST SLAB
PLAN
Scale=1:75

<u>BILL OF MATERIALS</u>			
<u>SOUTHEAST SLAB</u>			
<u>REINFORCING STEEL</u>			
Mark or Size	No. of Bars	Length (mm)	Mass (kg)
* 1601	2	6225	
* 1601	148	6225	
1602	41	2005	
1602	11	2005	
#16	98	6000	
#16	11	5650	
⊕	Total Steel (Plain)		2473
⊕	Total Steel (Epoxy Coated)		147
<u>CONCRETE</u>			
Reinforced Concrete			
Bridge Approach (250)			177 m ²
<u>MISCELLANEOUS</u>			
Subbase for Cement			
Concrete Pavement			31 m ³
Concrete Bridge Railing			
Transition, Type TBT			1 Each
⊗	Surface Seal		175 m ²
Masonry Coating			12 m ²

* Denotes Epoxy Coated
⊕ A.S.T.M. A615M, Grade 420
⊗ Does Not Include Conc. Bridge Rail Transition, Type TBT

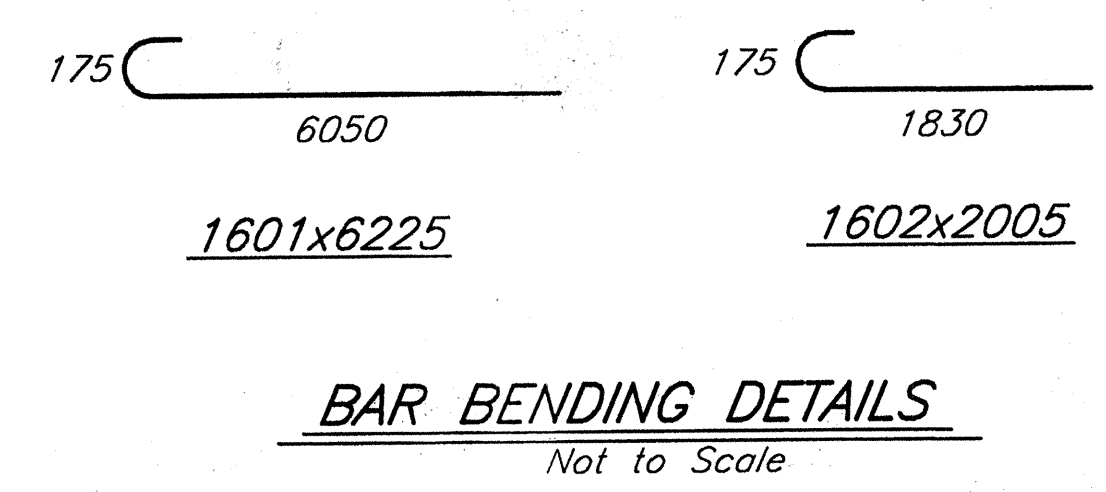

⊗ Number of Bars shown includes 20% for Laps and Waste. Cost of Field Cutting shall be included in cost of other items.

"B" Bars
⊗ #16 in Bottom, each way (Lap 550)
Cut in Field from 65#16x6000

All Dimensions in Millimeters (mm) and all Stations and Elevations in Meters (m) unless otherwise noted

JSE
JANSSEN & SPAANS ENGINEERING
CONSULTING ENGINEERS
2825 EAST 56TH STREET
INDIANAPOLIS, INDIANA 46220
BUS (317) 254-9686
FAX (317) 259-8262

B&S
Butler Fairman Soufert
CONSULTING ENGINEERS
8450 WESTFIELD BLVD., SUITE 300
INDIANAPOLIS, IN. 46240
317 713-4615
FAX 317 713-4616


MICHAEL MATEL
REGISTERED
No. 860186
STATE OF INDIANA
PROFESSIONAL ENGINEER

RECOMMENDED FOR APPROVAL: *[Signature]* 9-28-01
DESIGN ENGINEER DATE
DESIGNED: D. SHEETZ DRAWN: D. SHEETZ
CHECKED: M. MATEL CHECKED: M. MATEL

INDIANA
DEPARTMENT OF TRANSPORTATION
APPROACH SLAB DETAILS
NORTHBOUND STRUCTURE

HORIZONTAL SCALE	FILE
AS NOTED	165-119-2313C
VERTICAL SCALE	DESIGNATION
AS NOTED	9612790
SURVEY BOOK	SHEET
	48 OF 51
CONTRACT	PROJECT
R-24327	IM-65-3(281)118

RF5 NO. 3804.07

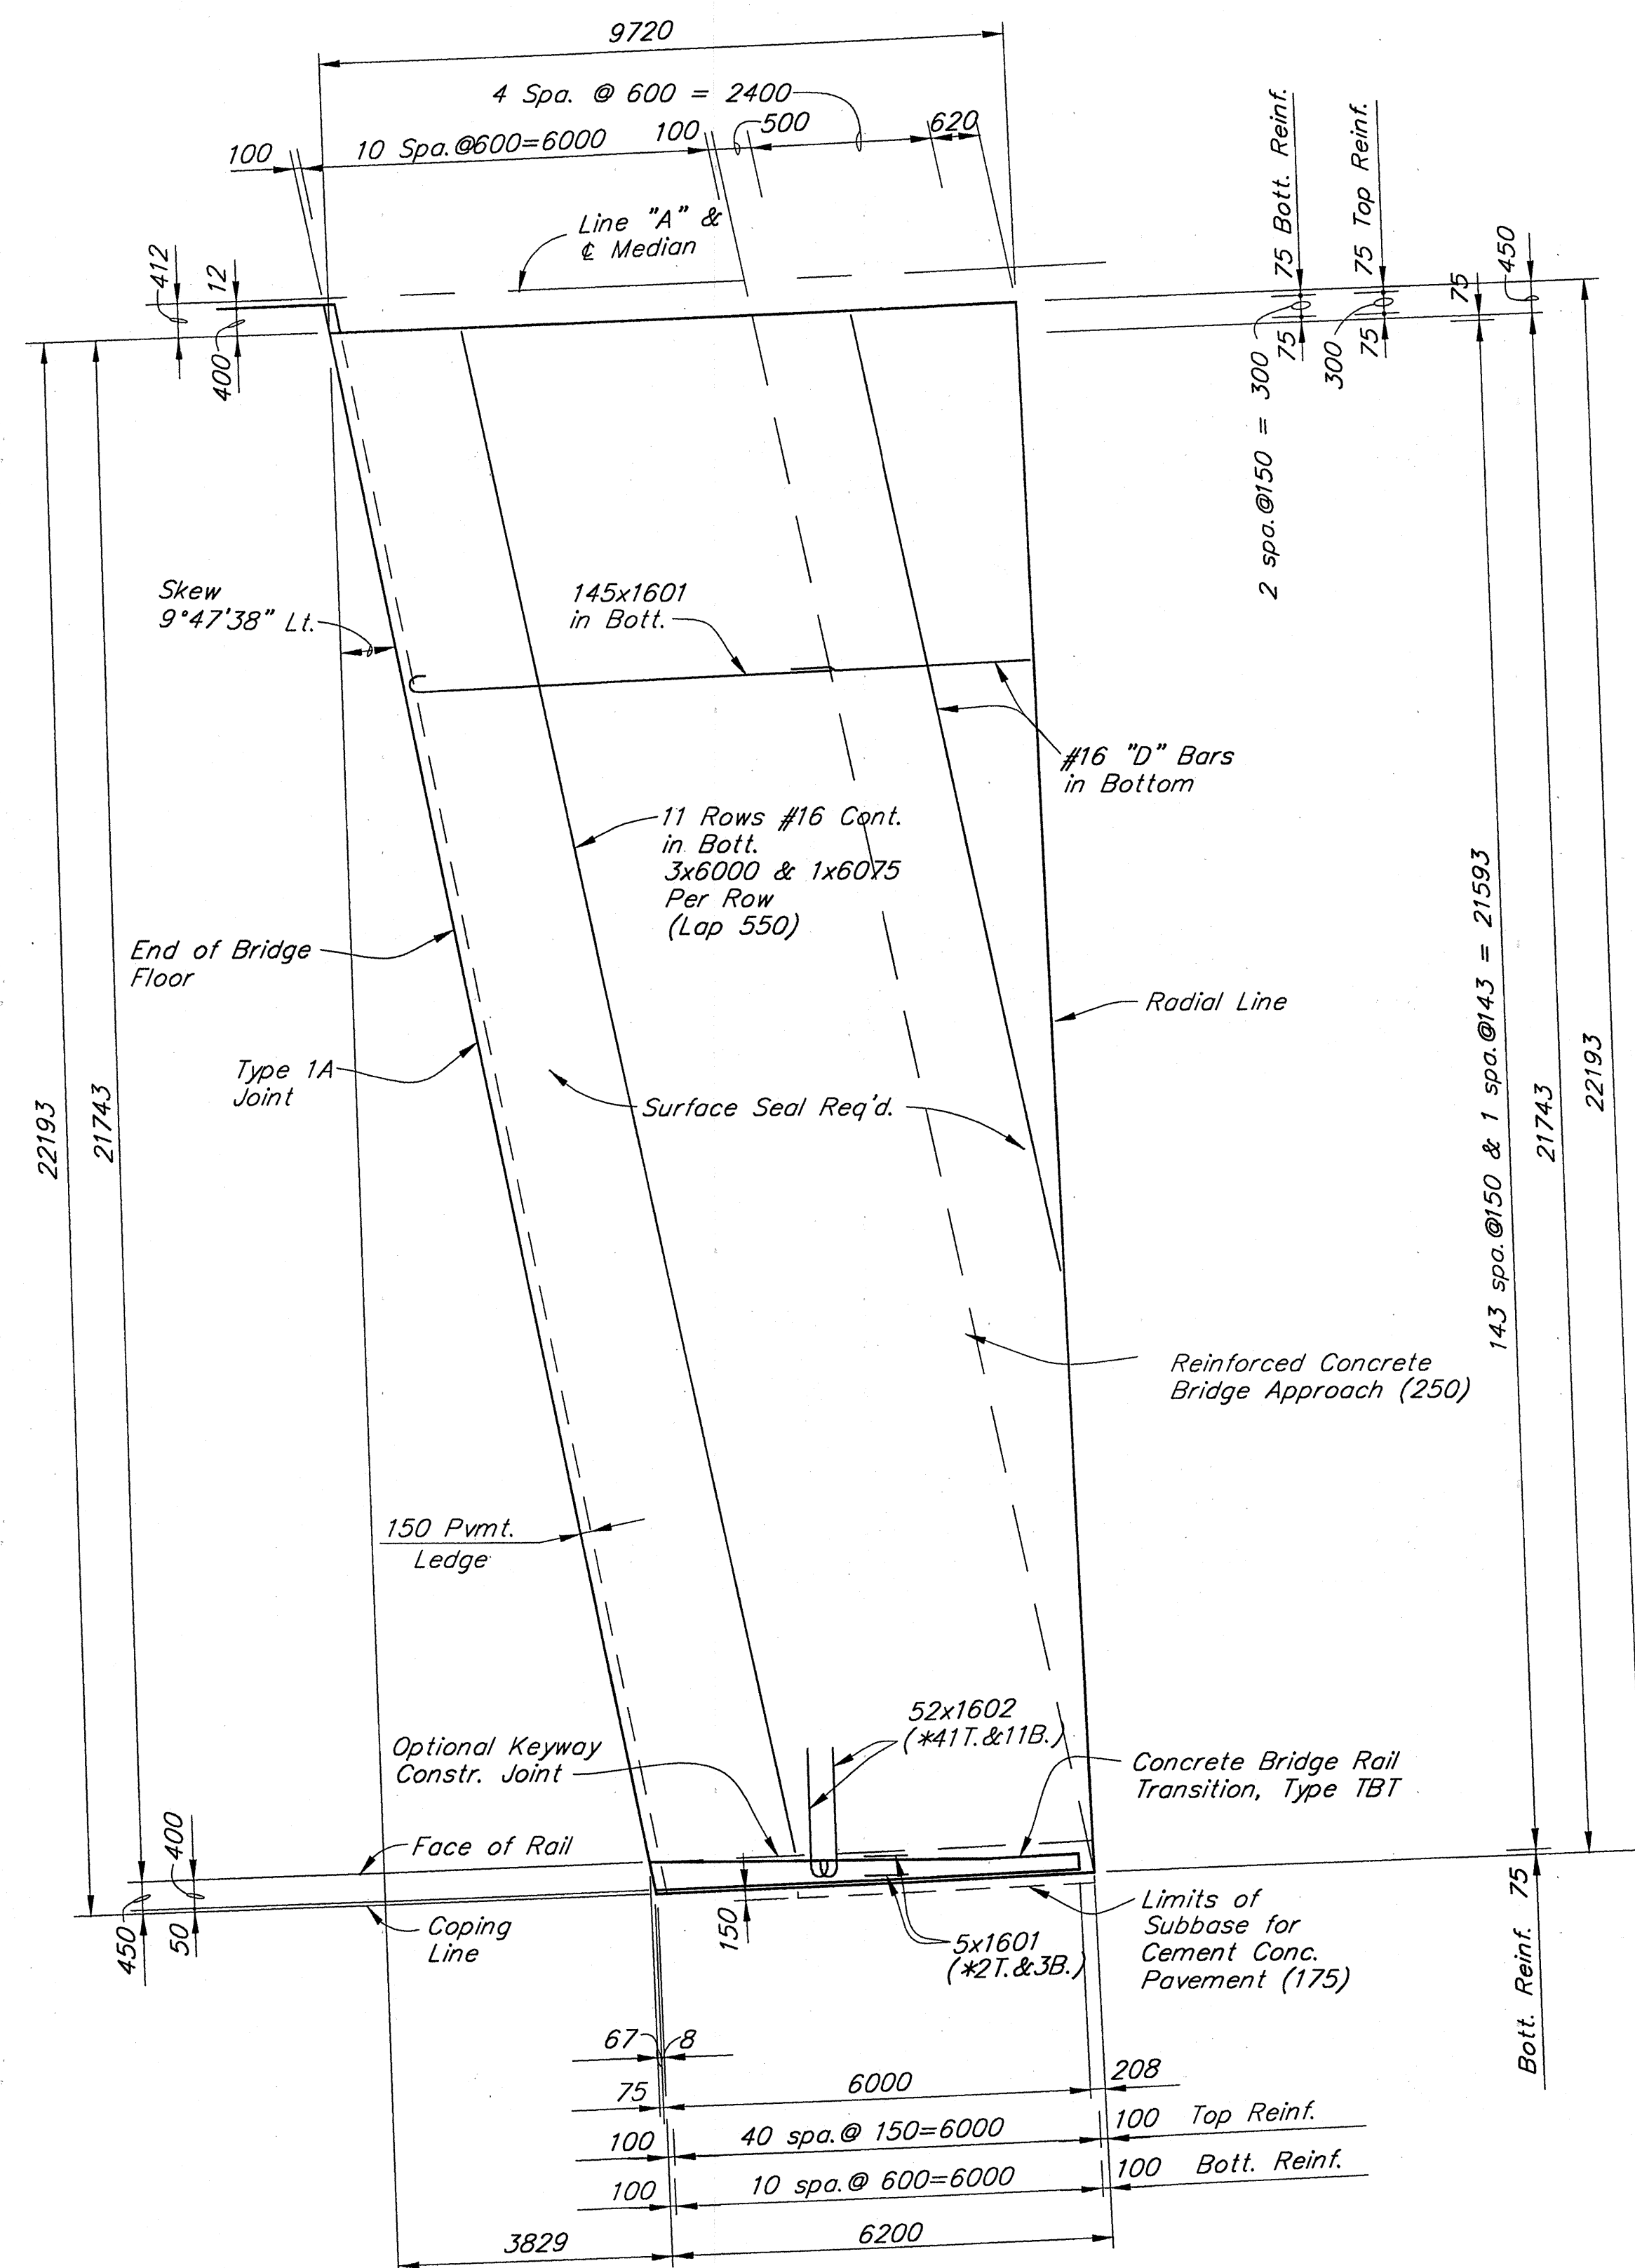

SOUTHWEST SLAB
PLAN
Scale=1: 75

* Number of Bars shown includes 20% for Laps and Waste. Cost of Field Cutting shall be included in cost of other items.

"D" Bars
* #16 in Bottom, each way (Lap 550) Cut in Field from 66#16x6000

All Dimensions in Millimeters (mm) and all Stations and Elevations in Meters (m) unless otherwise noted

BILL OF MATERIALS SOUTHWEST SLAB

REINFORCING STEEL			
Mark or Size	No. of Bars	Length (mm)	Mass (kg)
* 1601	2	6225	
* 1601	148	6225	
* 1602	41	2005	
* 1602	11	2005	
#16	11	6075	
#16	99	6000	
Total Steel (Plain)			2490
Total Steel (Epoxy Coated)			147
CONCRETE			
Reinforced Concrete Bridge Approach (250)			177 m ²
MISCELLANEOUS			
Subbase for Cement Concrete Pavement			31 m ³
Concrete Bridge Railing Transition, Type TBT			1 Each
Surface Seal			175 m ²
Masonry Coating			12 m ²

* Denotes Epoxy Coated

⊕ A.S.T.M. A615M, Grade 420

⊗ Does not Include Conc. Bridge Rail Transition, Type TBT

175	6050	175	1830
	1601x6225		1602x2005

BAR BENDING DETAILS

Not to Scale

"D" Bars
* #16 in Bottom, each way (Lap 550) Cut in Field from 66#16x6000

HORIZONTAL SCALE	FILE
AS NOTED	185-119-2313JC
VERTICAL SCALE	DESIGNATION
AS NOTED	9612790
SURVEY BOOK	SHEET
	50 OF 51
CONTRACT	PROJECT
R-24327	IM-65-3(281)118

JSE
JANSSEN & SPAANS ENGINEERING
CONSULTING ENGINEERS
2825 EAST 56TH STREET
INDIANAPOLIS, INDIANA 46220
BUS (317) 254-8686
FAX (317) 259-8262

B&S
Butler Fairman Seufert
CONSULTING ENGINEERS
8450 WESTFIELD BLVD., SUITE 300
INDIANAPOLIS, IN. 46240
BUS 713-4615
FAX 317 713-4616

MICHAEL MATEL
REGISTERED
No. 860186
STATE OF INDIANA
PROFESSIONAL ENGINEER

RECOMMENDED FOR APPROVAL: *M. Matel* 9-28-01
DESIGN ENGINEER DATE
DESIGNED: D. SHEETZ DRAWN: D. SHEETZ
CHECKED: M. MATEL CHECKED: M. MATEL

INDIANA
DEPARTMENT OF TRANSPORTATION
APPROACH SLAB DETAILS
SOUTHBOUND STRUCTURE

DPS

1905

10-01-01 AT 10:28

F:\3804\AUTOCAD\BRIDGE\119-2313\2313B704.dwg

DPS NO. 3804.07

DPS
1
10-01-01 AT 10:32
R: 13604 (AUTOCAD) [BRIDGE] 119-2313 12138801.dwg

STRUCTURE QUANTITIES																								
ITEM	CONCRETE		SUBBASE FOR CEMENT CONCRETE PAVEMENT	REINF. CONC. BRIDGE APPR. 250 mm	CONC. RAILING CLASS C	REINF. STEEL (PLAIN)	REINF. STEEL (EPOXY COATED)	EST. WEIGHT STR. STEEL	STEEL ENCASED CONC. PILES	22# STUDS 125 LONG	76# CONDUIT (GALV.)	CONCRETE BRIDGE RAILING TRANSITION TYPE TBT	EST. AREA SURFACE SEAL	EST. AREA MASONRY COATING	FIELD DRILLED HOLES IN CONCRETE	BARRIER DELINEATORS	BEARING ASSEMBLIES, ELASTOMERIC	HANDHOLE FOR 76# CONDUIT	* FIELD DRILLED HOLES	COVER PLATE RETRO-FIT				
	CLASS C IN SUPERSTR.	CLASS A IN SUBSTR.																						
	m ³	m ³																						
			Mg	m ²	m ³	kg	kg	kg	m	EACH	m	EACH	m ²	m ²	EACH	EACH	EACH	EACH	EACH	EACH				
NORTHBOUND STRUCTURE																								
SUBSTRUCTURE																								
Bent No.1		9.5					3541		88				7	52	52				36					
Pier No.2		75.5				4330			104					305	130		12							
Pier No.3		73.9				4282			104					400	126		12							
Pier No.4		58.3				3357			105					325	110		12							
Bent No.5		9.3					3462		76				7	51	51				36					
Pedestals		23.0				1718									360									
SUPERSTRUCTURE																								
Spans "A" thru "D"	450.3				49.1		85152	77632		3192	162		2063	351		34		2			64			
APPROACH SLABS																								
Northeast			37	215		3070	147					1	212	12										
Southeast			31	177		2473	147					1	175	12										
SUB-TOTALS	450.3	249.5	68	392	49.1	19230	92449	77632	477	3192	162	2	2464	1508	829	34	36	2	72	64				
SOUTHBOUND STRUCTURE																								
SUBSTRUCTURE																								
Bent No.1		9.6					4032		88				8	53	52				36					
Pier No.2		81.5				4650			140					265	128		12							
Pier No.3		81.8				4686			130					405	130		12							
Pier No.4		63.3				3635			126					310	110		12							
Bent No.5		9.3					3844		90				7	50	51				36					
Pedestals		24.7				1739									360									
SUPERSTRUCTURE																								
Spans "A" thru "D"	449.9				49.0		85236	112078		3213	163		2071	351		28		2			56			
APPROACH SLABS																								
Northwest			37	209		2986	147					1	207	12										
Southwest			31	177		2490	147					1	175	12										
SUB-TOTALS	449.9	270.2	68	386	49.0	20186	93406	112078	574	3213	163	2	2468	1458	831	28	36	2	72	56				
TOTALS	900.2	519.7	136	778	98.1	⊕39416	⊕185855	189710	1051	6405	325	4	4932	2966	1660	62	72	4	144	120				

⊕ A.S.T.M. A615M, Grade 420

* Does not include Holes for Diaphragms or Bearings.

JSE
JANSSEN & SPAANS ENGINEERING
CONSULTING ENGINEERS
2825 EAST 56TH STREET
INDIANAPOLIS, INDIANA 46220
BUS: (317) 254-0886
FAX (317) 259-8262

B&S
Butler Fairman Seufert
CONSULTING ENGINEERS
8450 WESTFIELD BLVD., SUITE 300
INDIANAPOLIS, IN. 46240
317 713-4615
FAX 317 713-4616

509 WEST 84TH DRIVE, SUITE C
MERRILLVILLE, IN. 46410
219 769-2333
FAX 219 769-2377

REGISTERED
No.
16222
STATE OF
INDIANA
PROFESSIONAL ENGINEER

RECOMMENDED
FOR APPROVAL: *Stephen F. Weintraut* 9-28-01
DESIGN ENGINEER DATE

DESIGNED: D. MILLER
CHECKED: S. WEINTRAUT

DRAWN: C. CARTER
CHECKED: D. MILLER

INDIANA
DEPARTMENT OF TRANSPORTATION

BRIDGE SUMMARY

HORIZONTAL SCALE	FILE
AS NOTED	165-119-2313C & JC
VERTICAL SCALE	DESIGNATION
AS NOTED	9612790
SURVEY BOOK	SHEET
	51 OF 51
CONTRACT	PROJECT
R-24327	IM-65-3(281)118

DPS NO. 3804.07