


PROJECT	DESIGNATION
2200922	2200922 & 2500432
CONTRACT	BRIDGE FILE
R-44659	N/A

CULVERT ASSET ID	STATION
CLV-60294	Sta. 36+69 Line "A"
CLV-60295	Sta. 47+13 Line "A"
CLV-60296	Sta. 50+22 Line "A"
CLV-60298	Sta. 78+68 Line "B"
CLV-60299	Sta. 92+83 Line "B"
CLV-60300	Sta. 97+64 Line "B"
CLV-60301	Sta. 117+34 Line "B"
CLV-60302	Sta. 124+23 Line "B"
CLV-60303	Sta. 131+22 Line "B"
CLV-60304	Sta. 157+00 Line "B"
CLV-60305	Sta. 174+00 Line "B"
CLV-60306	Sta. 211+00 Line "B"
CLV-60307	Sta. 226+24 Line "B"
CLV-60308	Sta. 239+17 Line "B"
CLV-60309	Sta. 253+16 Line "B"
CLV-60310	Sta. 267+78 Line "B"
CLV-60311	Sta. 276+22 Line "B"
CLV-60312	Sta. 311+74 Line "B"
CLV-60313	Sta. 0+40 Line "S-1-B"

KIN PROJECT INFORMATION	
DESIGNATION	PROJECT DESCRIPTION
2200922 (LEAD)	HMA PREVENTIVE MAINTENANCE OVERLAY ON SR 114
2500432	SMALL STRUCTURE REPLACEMENTS ON SR 114


INDIANA DEPARTMENT OF TRANSPORTATION

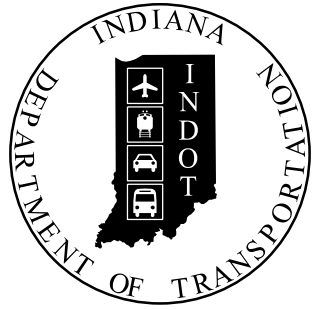

ROAD PLANS


ROUTE: SR 114 FROM: RP 33+60 TO: RP 39+33
PROJECT NO. 2200922 P.E.
 2200922 R/W
 2200922 CONST.

HMA Preventive Maintenance Overlay and Small Structure Replacements on SR 114
From SR 17 to SR 25
Sections 24, 19, 20, 21, 22, and 23, T-29-N, R-1-E, and R-2-E, Wayne and Liberty Townships, Fulton County, Indiana

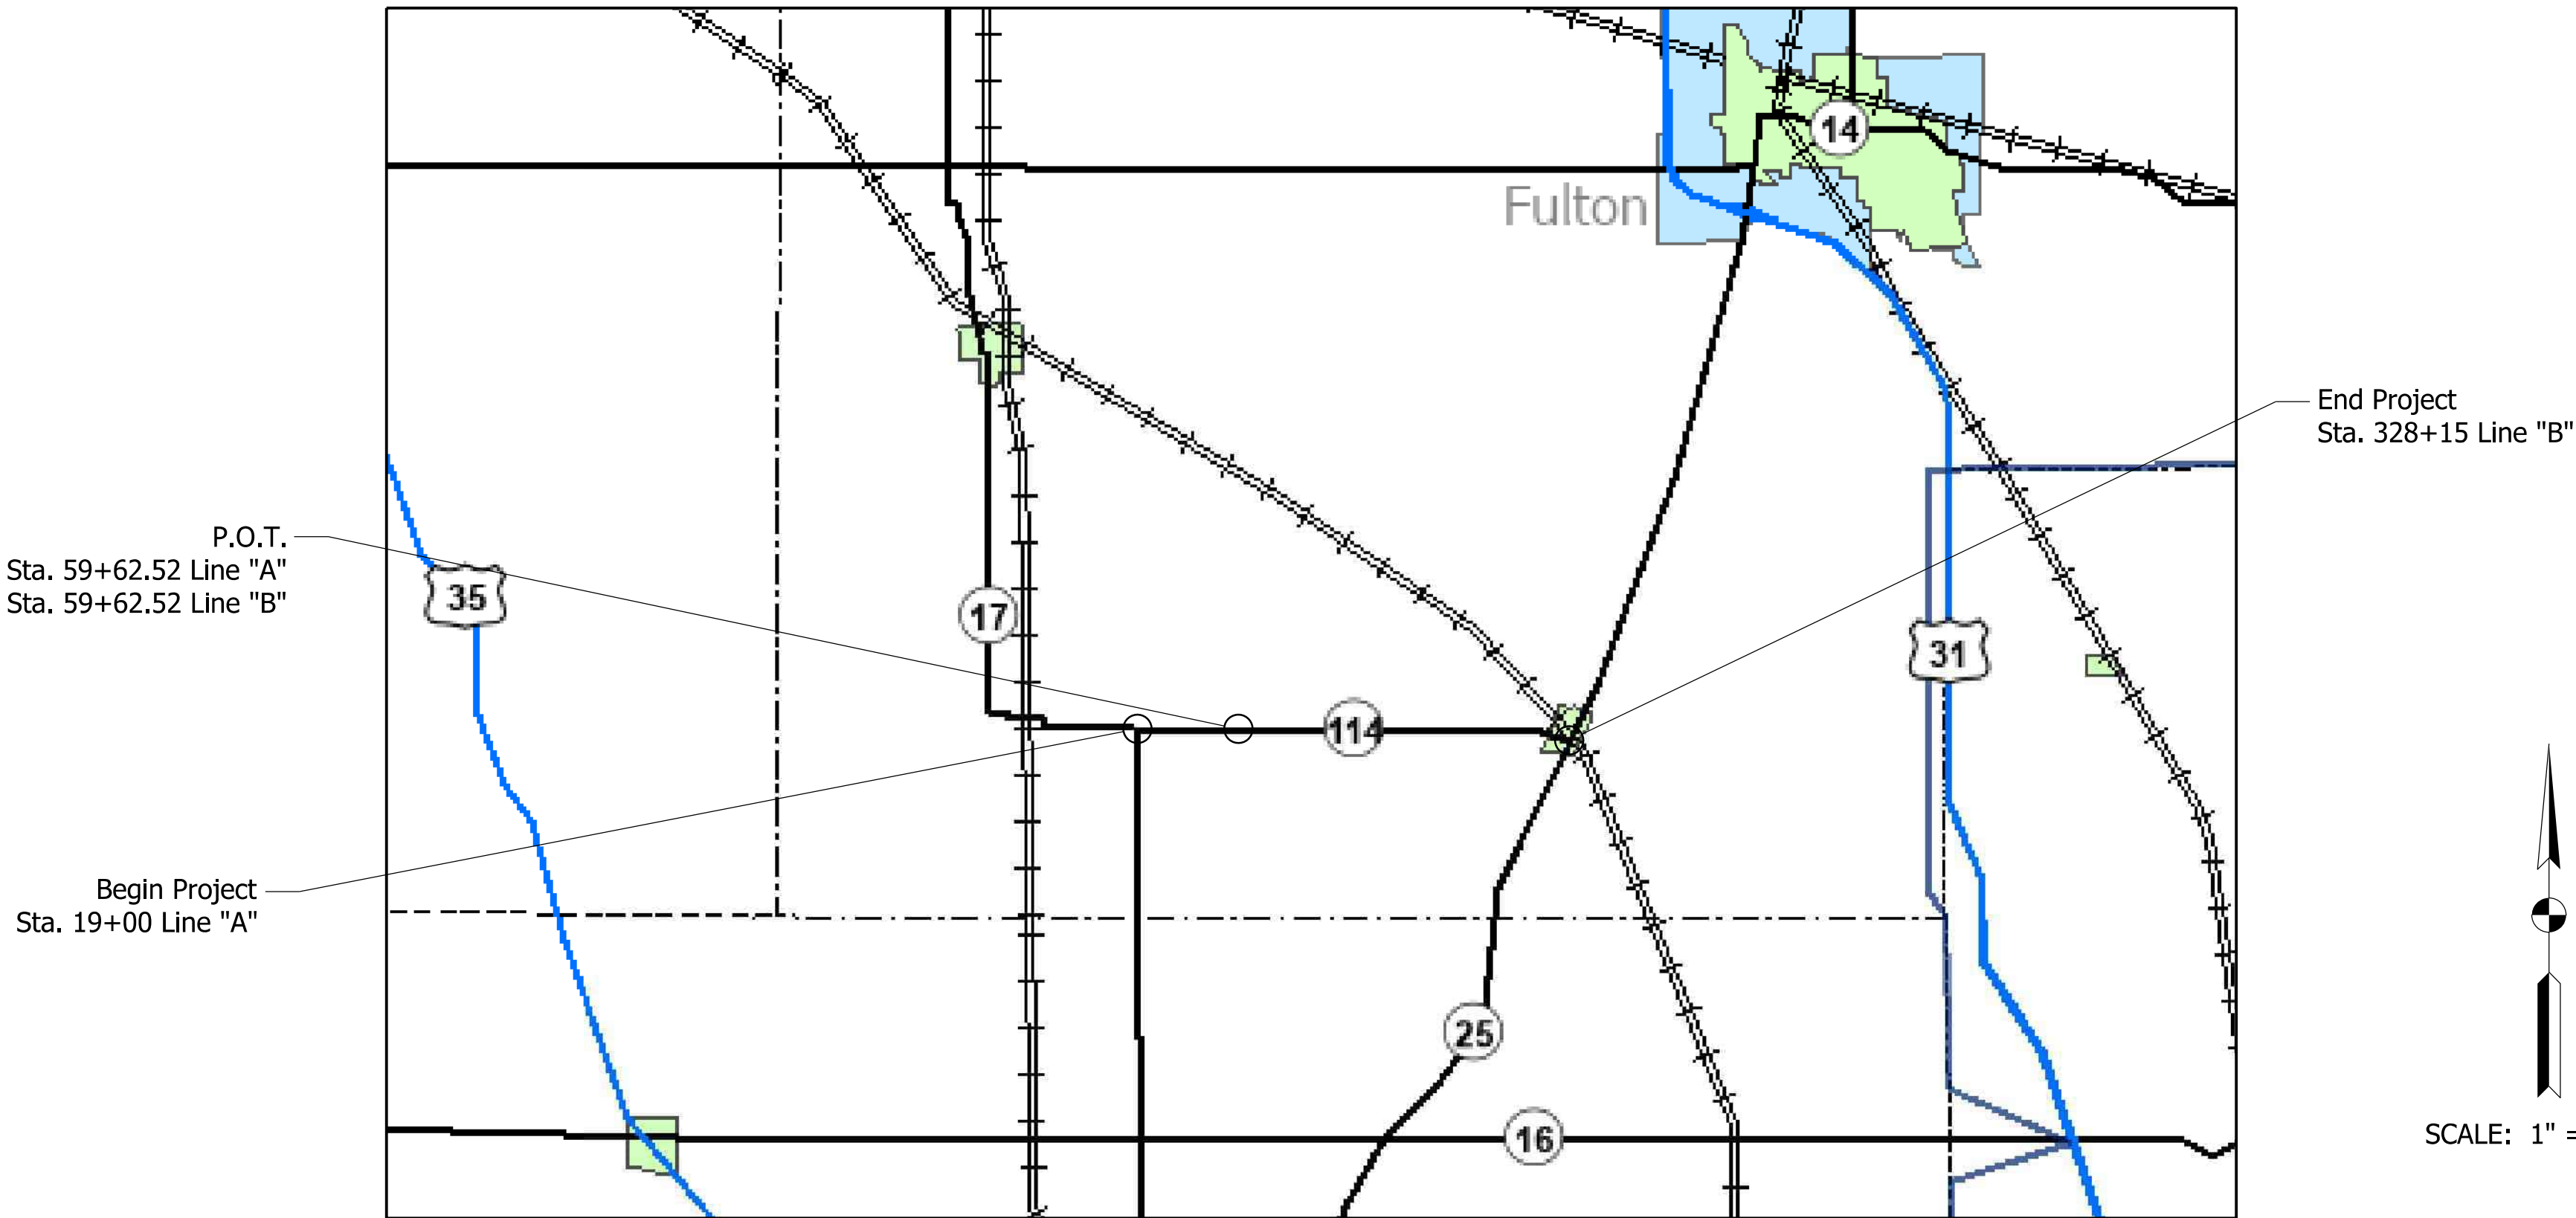

TRAFFIC DATA		
A.A.D.T.	(2027)	802 V.P.D.
A.A.D.T.	(2047)	936 V.P.D.
D.H.V.	(2047)	110 V.P.H.
DIRECTIONAL DISTRIBUTION		50 %
TRUCKS (Max for Corridor)		26.1 % A.A.D.T. 19.8 % D.H.V.

DESIGN DATA	
DESIGN SPEED	55 M.P.H.
PROJECT DESIGN CRITERIA	PARTIAL 3R (NON-FREEWAY)
FUNCTIONAL CLASSIFICATION	STATE COLLECTOR
RURAL/URBAN	RURAL
TERRAIN	LEVEL
ACCESS CONTROL	NONE

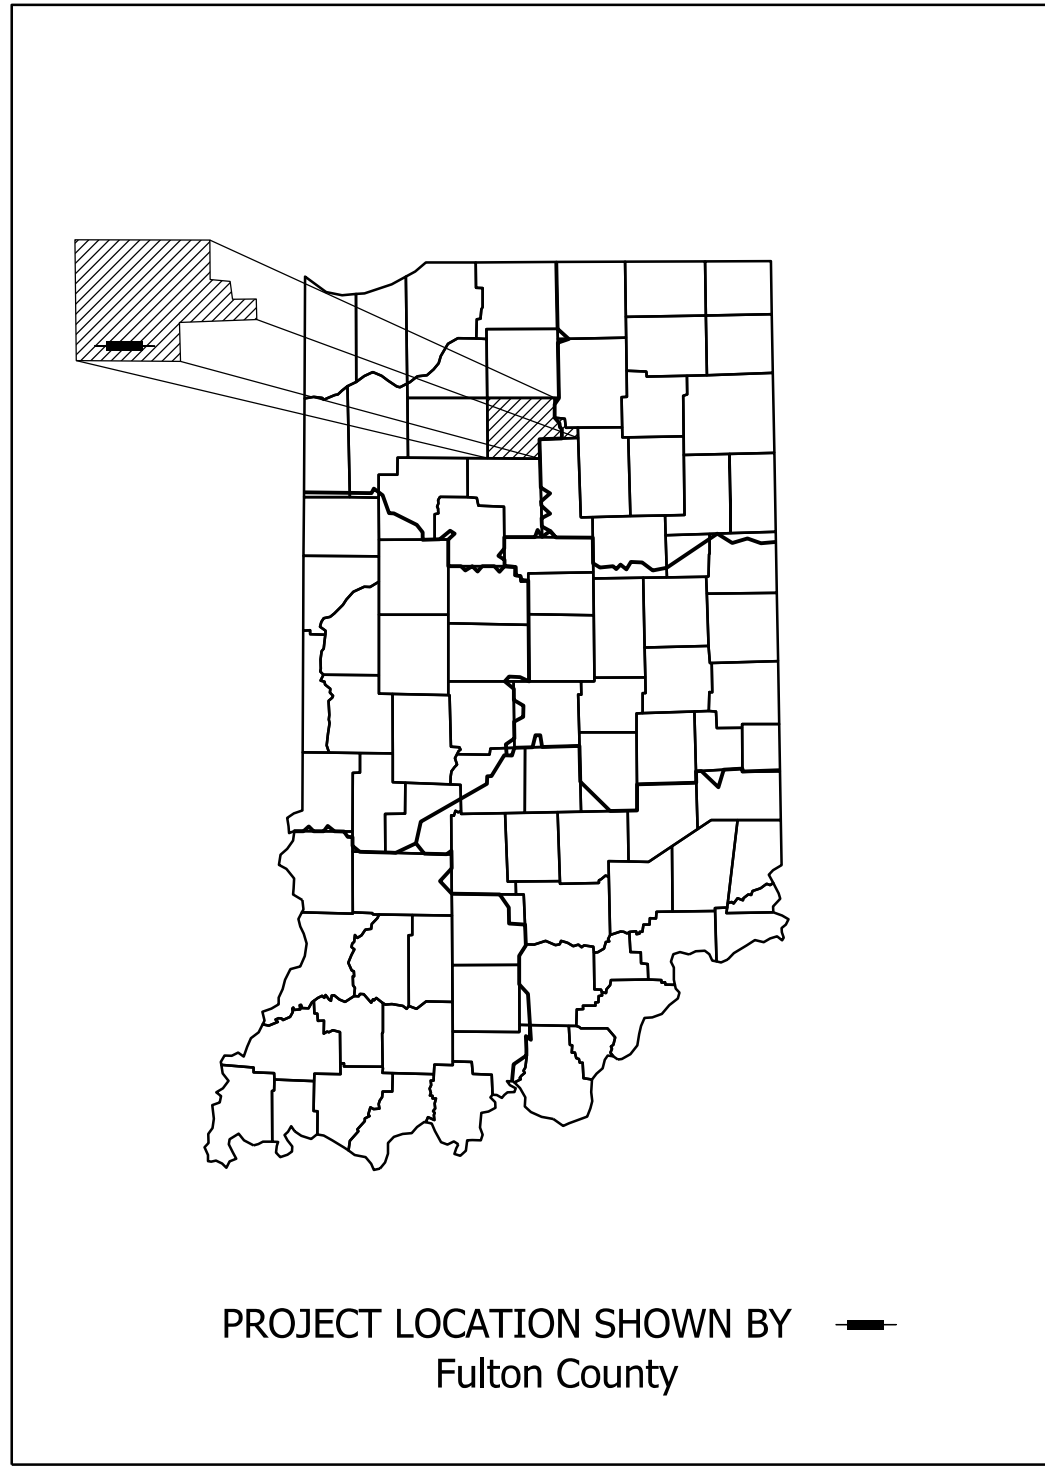

START: LAT: 40°56'45" N	LONG: 86°22'34" W
END: LAT: 40°56'36.7" N	LONG: 86°15'54.5" W

GROSS LENGTH	5.85	MI.
NET LENGTH:	5.85	MI.
MAX. GRADE:	2.9	%

HUC12 - 051201060801 (Walsh Ditch - Grassy Creek)
HUC12 - 051201060702 (Reed Olmstead Ditch - MillCreek)
HUC12 - 051202030701 (Headwaters Mill Creek)

Plans Prepared By:
fishbeck
Engineers | Architects | Scientists | Constructors

INDIANA DEPARTMENT OF TRANSPORTATION
STANDARD SPECIFICATIONS DATED 2024
TO BE USED WITH THESE PLANS.

Plot: 8/11/2022

File: Title Sheet.dgn
Model: BR_Title Sheet

STAGE 2

03/2025

PLANS
PREPARED BY: FISHBECK (317) 577-9050
PHONE NUMBER
CERTIFIED BY: 10/2024
DATE
APPROVED
FOR LETTING: INDIANA DEPARTMENT OF TRANSPORTATION
DATE

	DESIGNATION
	2200922 & 2500432
	SHEETS
	1 of 107
CONTRACT	PROJECT
R-44659	2200922

UTILITIES

Electric:	Duke Energy 100 S Mill Creek Rd Noblesville, IN 46062 Attn: Don McDuffy Phone: 317-776-5320 Email: dei-dline-coord@duke-energy.com Fulton County R.E.M.C. 1448 W. State Rd 14 Rochester, IN 46975 Attn: Fred McGlothlin Phone: 574-223-7131 Email: fredjr@fcremc.coop	Gas: NIPSCO 801 East 86th Avenue Greenfield, IN 46140 Attn: Dean Garrett Phone: 219-647-6260 Email: utilitycoordination@nsource.com
Communications:	Brightspeed 248 W Monroe St Decatur, IN 46733 Attn: Leslie Schwartz Phone: 704-314-2655 Email: Leslie.Schwartz@brightspeed.com Rochester Tel & Comm Corp. PO Box 507 Rochester, IN 46975 Attn: Chad Morgan Phone: 574-223-0251 Email: chad.morgan@rtc1.com	Sewer: Town of Fulton Wastewater Utility 507 State Rd 25 N Fulton, IN 46931 Attn: Timothy Strasser Phone: 574-857-3162 Email: townoffulton@hotmail.com
Telephone:	Frontier 1101 Auburn Dr Auburn, IN 46706 Attn: Richard Ferris Phone: 740-513-9496 Email: rferris@troyergroup.com	

**Know what's below.
Call before you dig.**


INDIANA UNDERGROUND
1-800-382-5544 OR CALL 811
24 HOURS A DAY 7 DAYS A WEEK

INDEX	
SHEET NO.	SUBJECT
1	TITLE SHEET
2	INDEX
3-4	TYPICAL SECTIONS
5 - 14	STRIP MAP
15	MAINTENANCE OF TRAFFIC
16 - 32	PLAT NO. 1
33 - 49	PLAN AND PROFILE
50 - 65	EROSION CONTROL
66 - 84	GENERAL PLAN
85 - 88	ROAD SUMMARY
89 - 107	CROSS SECTIONS


MAINTENANCE OF TRAFFIC	
1.	Construction zone design speed is 55 mph on SR 114.
2.	Worksite speed limit sign assemblies, showing a speed limit of 55 mph, shall be placed along SR 114 anytime a single lane closure is in place. Worksite speed limit sign assemblies shall be placed in accordance with Standard Drawings E 801-TCDV.
3.	Single lane closures on SR 114 shall be in accordance with Standard Drawings E 801-TCLC.
4.	For full road closures, follow Detour Route shown on plan Sht. No. XX

[illegible]

CULVERT ASSET ID	PATCH LENGTH, L (ft.)
CLV-60294	9.0
CLV-60295	9.0
CLV-60296	9.0
CLV-60298	9.0
CLV-60299	9.0
CLV-60300	9.0
CLV-60301	8.0
CLV-60302	10.0
CLV-60303	9.0
CLV-60304	10.0
CLV-60305	10.0
CLV-60306	9.0
CLV-60307	9.0
CLV-60308	9.0
CLV-60309	8.0
CLV-60310	9.0
CLV-60311	10.0
CLV-60312	9.0
CLV-60313	8.0

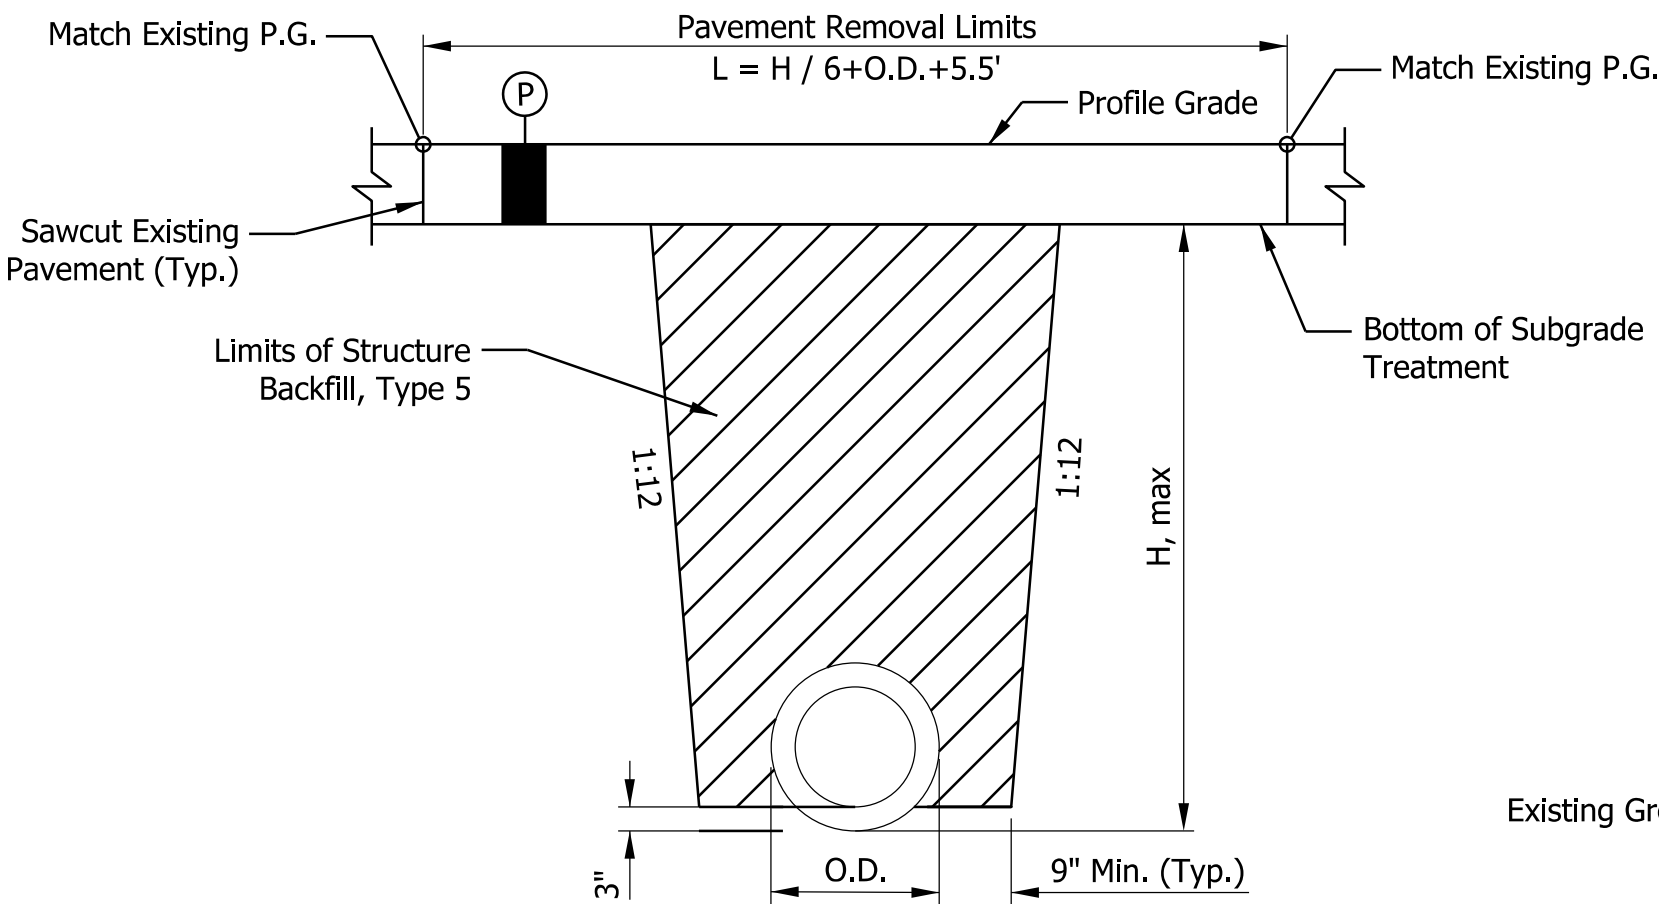


TYPICAL PATCHING DETAIL

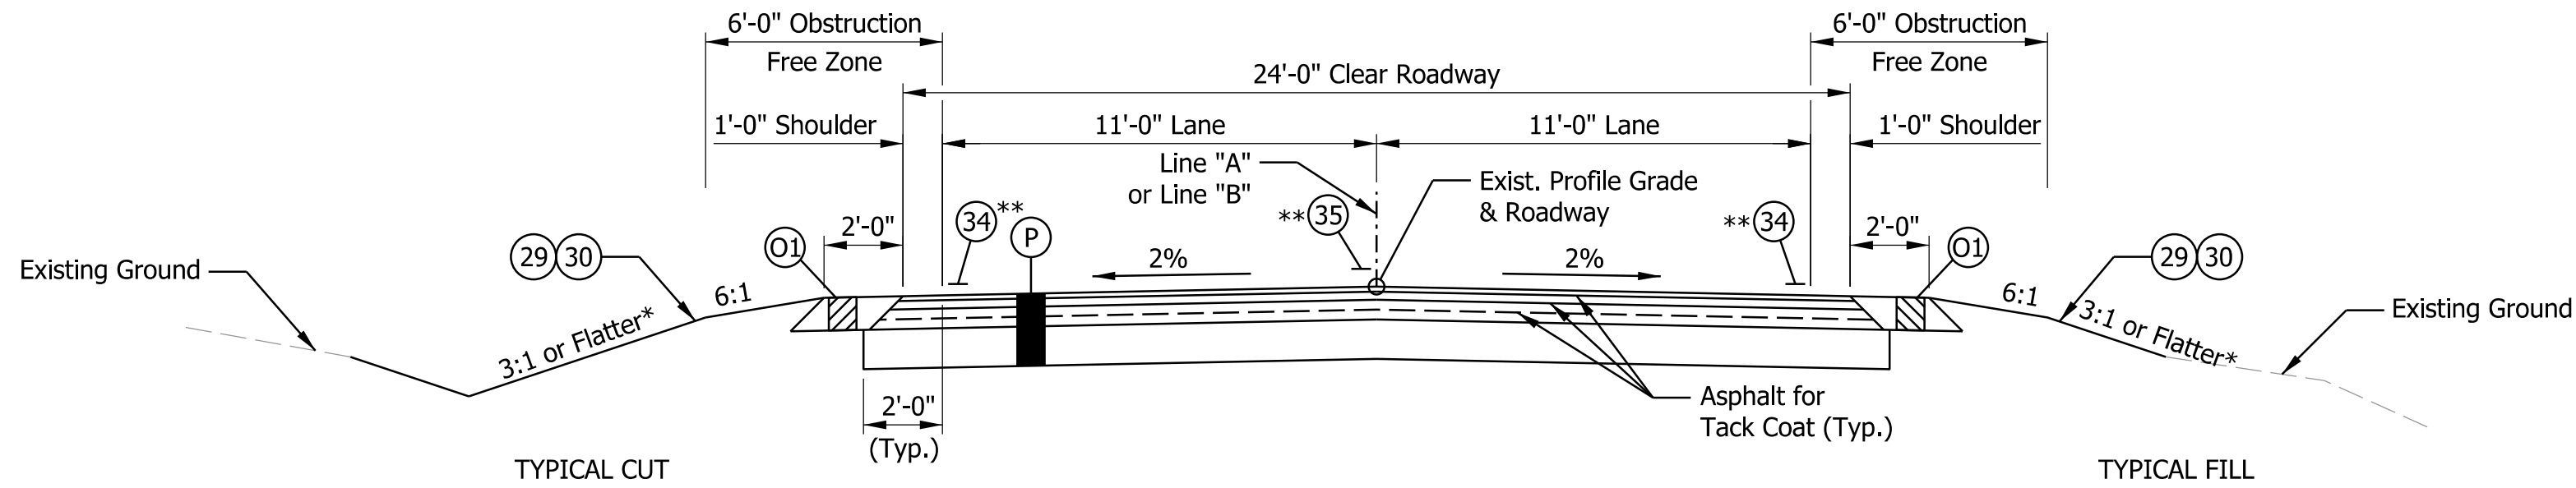


TYPICAL SECTION - PAVEMENT REPLACEMENT OVER PIPE TRENCH

*See Cross Sections
**Pavement Marking to be placed after the overlay is complete unless directed by the Engineer to place before milling operation.

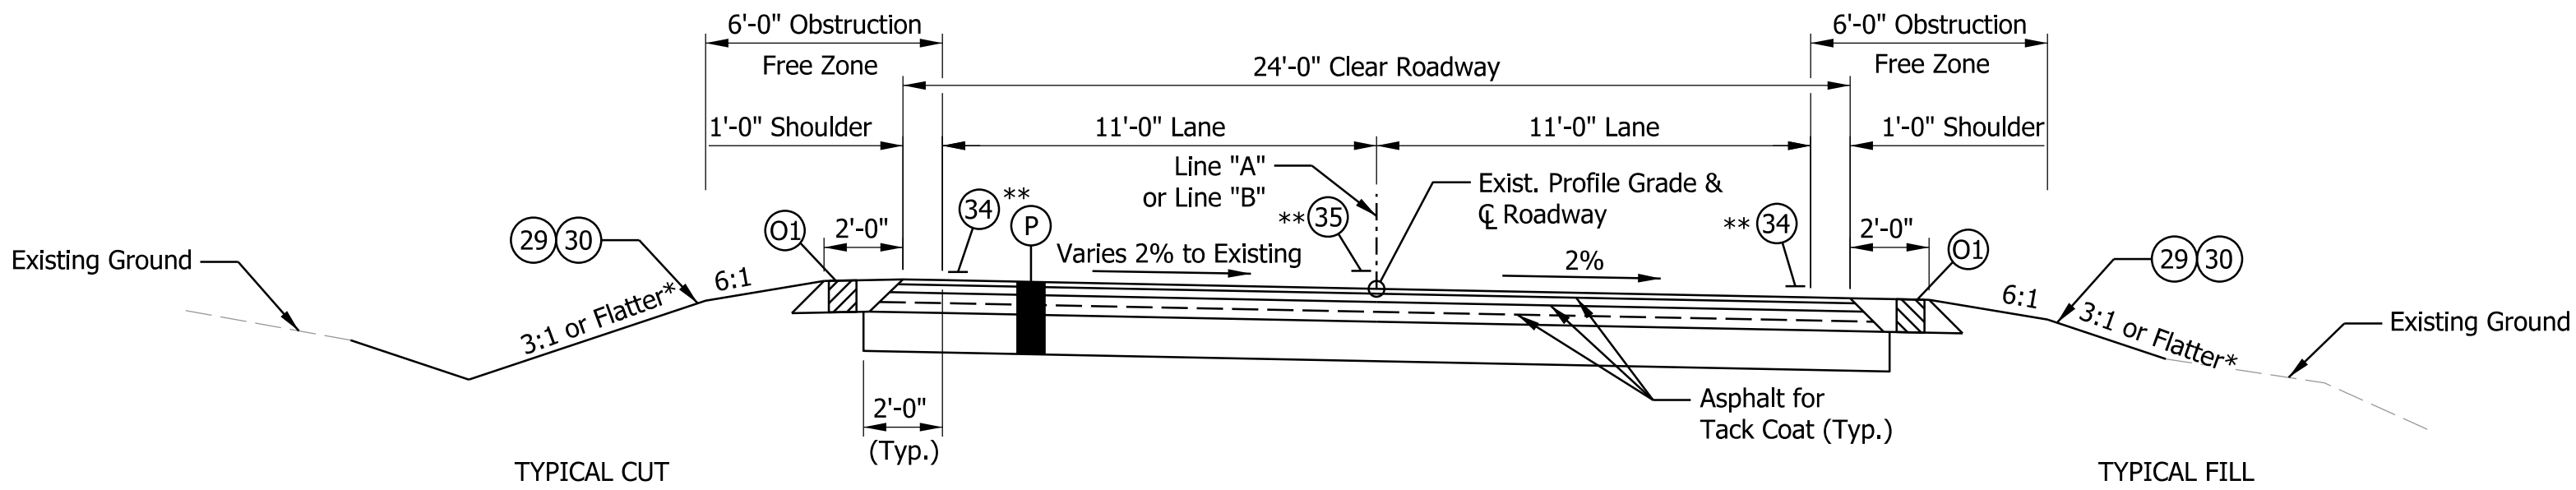


TYPICAL SUPERELEVATED SECTION - PAVEMENT REPLACEMENT OVER PIPE TRENCH

*See Cross Sections
**Pavement Marking to be placed after the overlay is complete unless directed by the Engineer to place before milling operation.

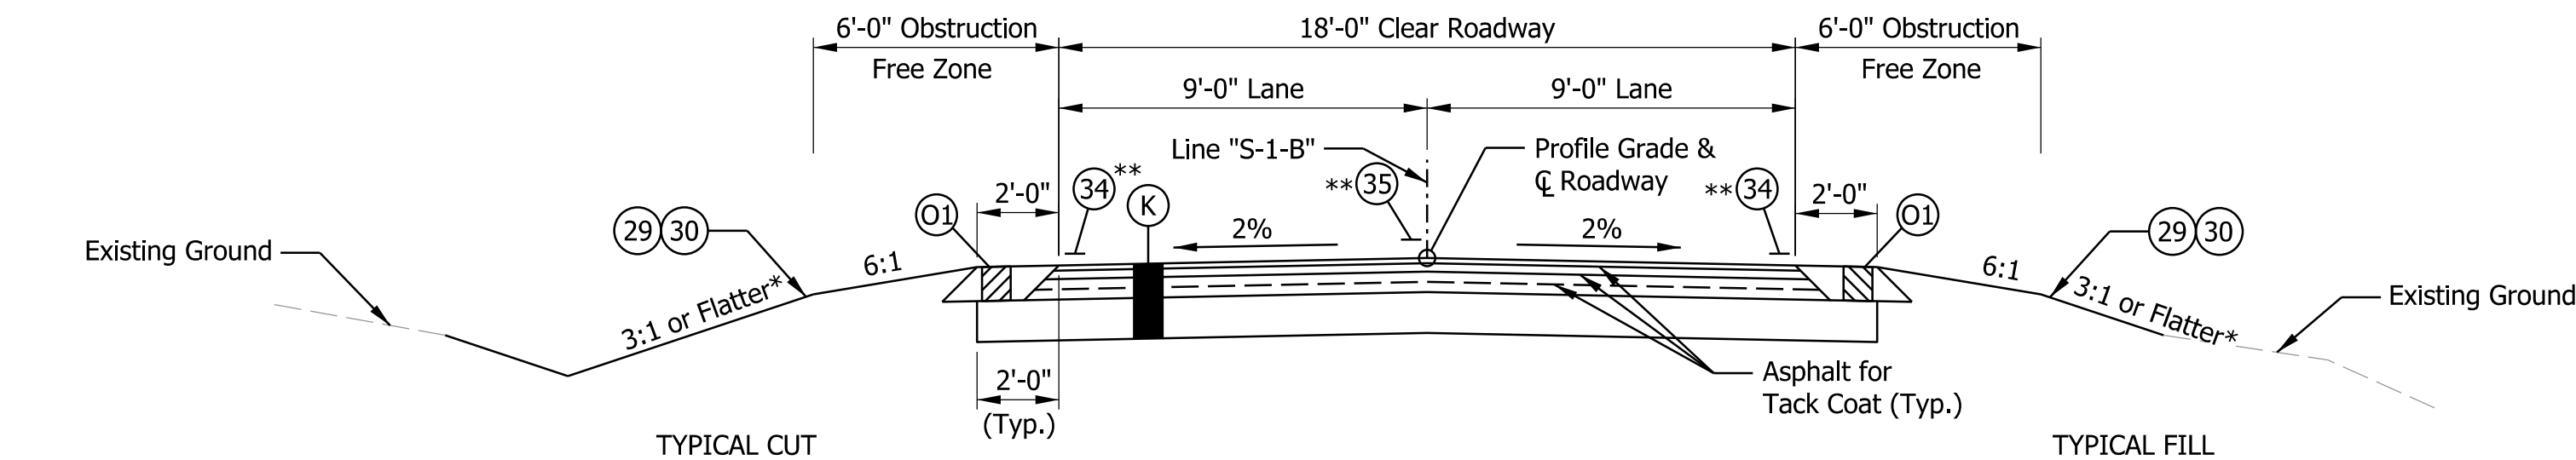


TYPICAL SECTION - LINE S-1-B
Sta. 0+12 to 0+75 Line "S-1-B"

*See Cross Sections

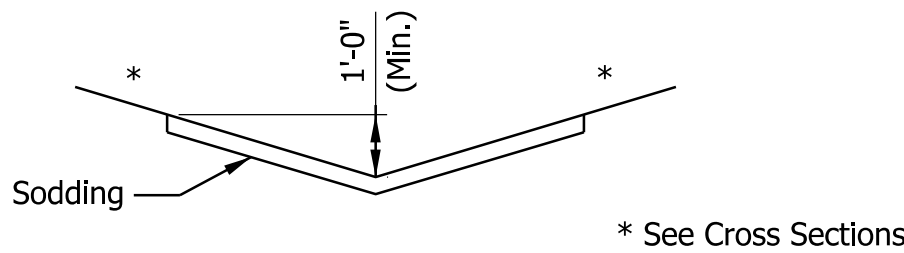


TYP. SODDED V-DITCH
(Not To Scale)

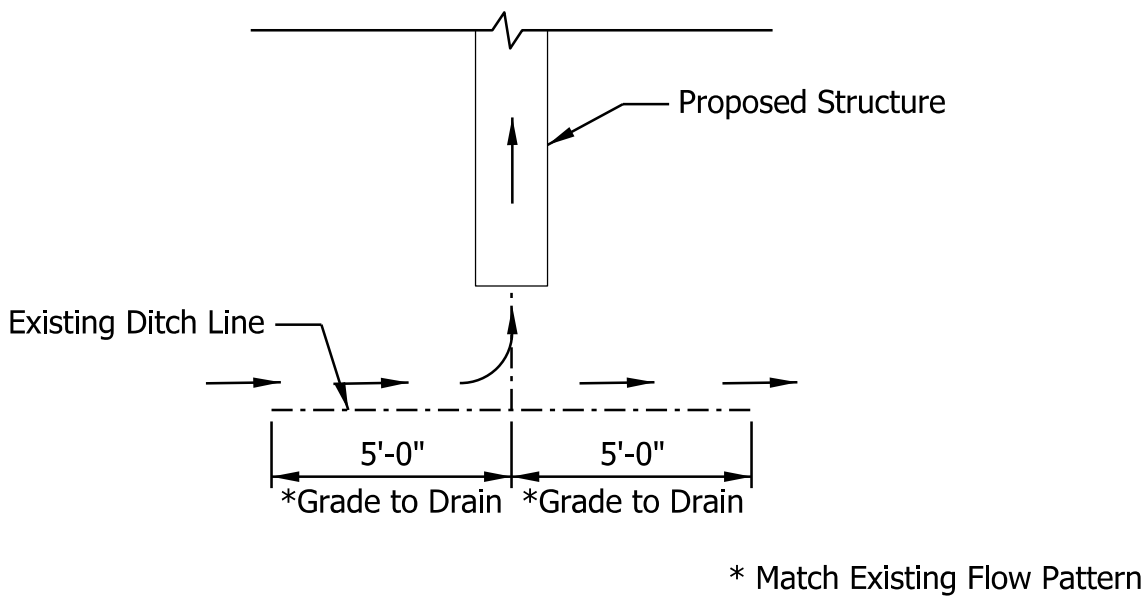

TYPICAL GRADING PLAN AT END OF STRUCTURES

LEGEND

- (K) 165 lbs/syd QC/QA-HMA, 3, 58S, Surface, 9.5 mm on 275 lbs/syd QC/QA-HMA, 3, 58S, Intermediate, 19.0 mm on 660 lbs/syd QC/QA-HMA, 3, 58S, Base, 25.0 mm on Subgrade Treatment, Type IC on Geotextile for Pavement, Type 2B
- (O1) 10 in. Compacted Aggregate, No. 73
- (P) HMA for Structure Installation, Type B 165 lbs/syd HMA Surface, Type B on 275 lbs/syd HMA Intermediate Type B on 440 lbs/syd HMA Base, Type B on Subgrade Treatment, Type IC
- (29) Linear Grading
- (30) Mulched Seeding, R
- (34) Line, Multi-Component, Solid, White, 6 in. with Grooving for Pavement Markings
- (35) Line, Multi-Component, Broken, Yellow, 6 in. with Grooving for Pavement Markings

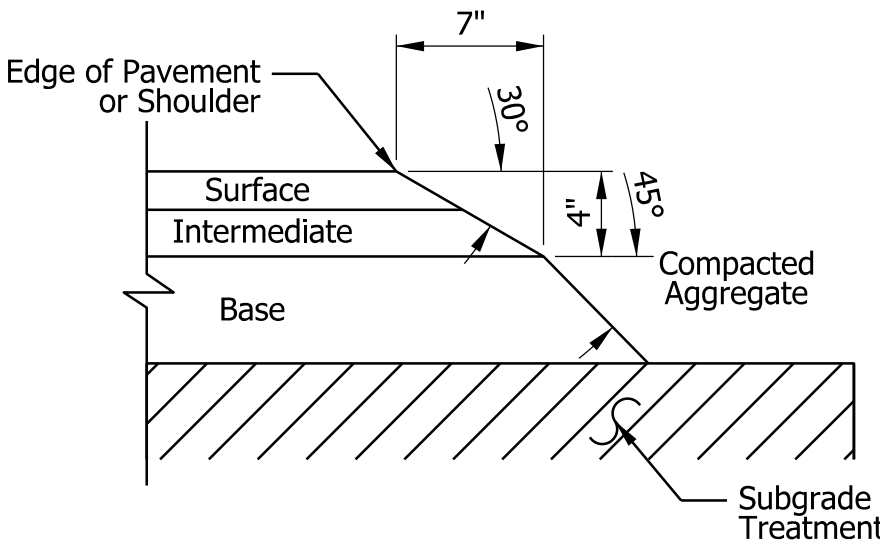

SAFETY EDGE DETAIL
Not to Scale


NOTES

- Working Alignment is Line "A" from Sta. 18+00 to 59+62.52 and Line "B" from Sta. 59+62.52 to 329+00.



Plot: 3/26/2025

File:
Model:Sheet

RECOMMENDED FOR APPROVAL DESIGN ENGINEER 03/2025 DATE		INDIANA DEPARTMENT OF TRANSPORTATION		SCALE			
				1/4" = 1'-0"			
						DESIGNATION 2200922 & 2500432	
DESIGNED: CPM		DRAWN: CPM		TYPICAL SECTIONS CULVERT REPLACEMENT		SHEETS	
						3 of 107	
CHECKED: APL		CHECKED: APL				PROJECT 2200922	
				CONTRACT R-44659			

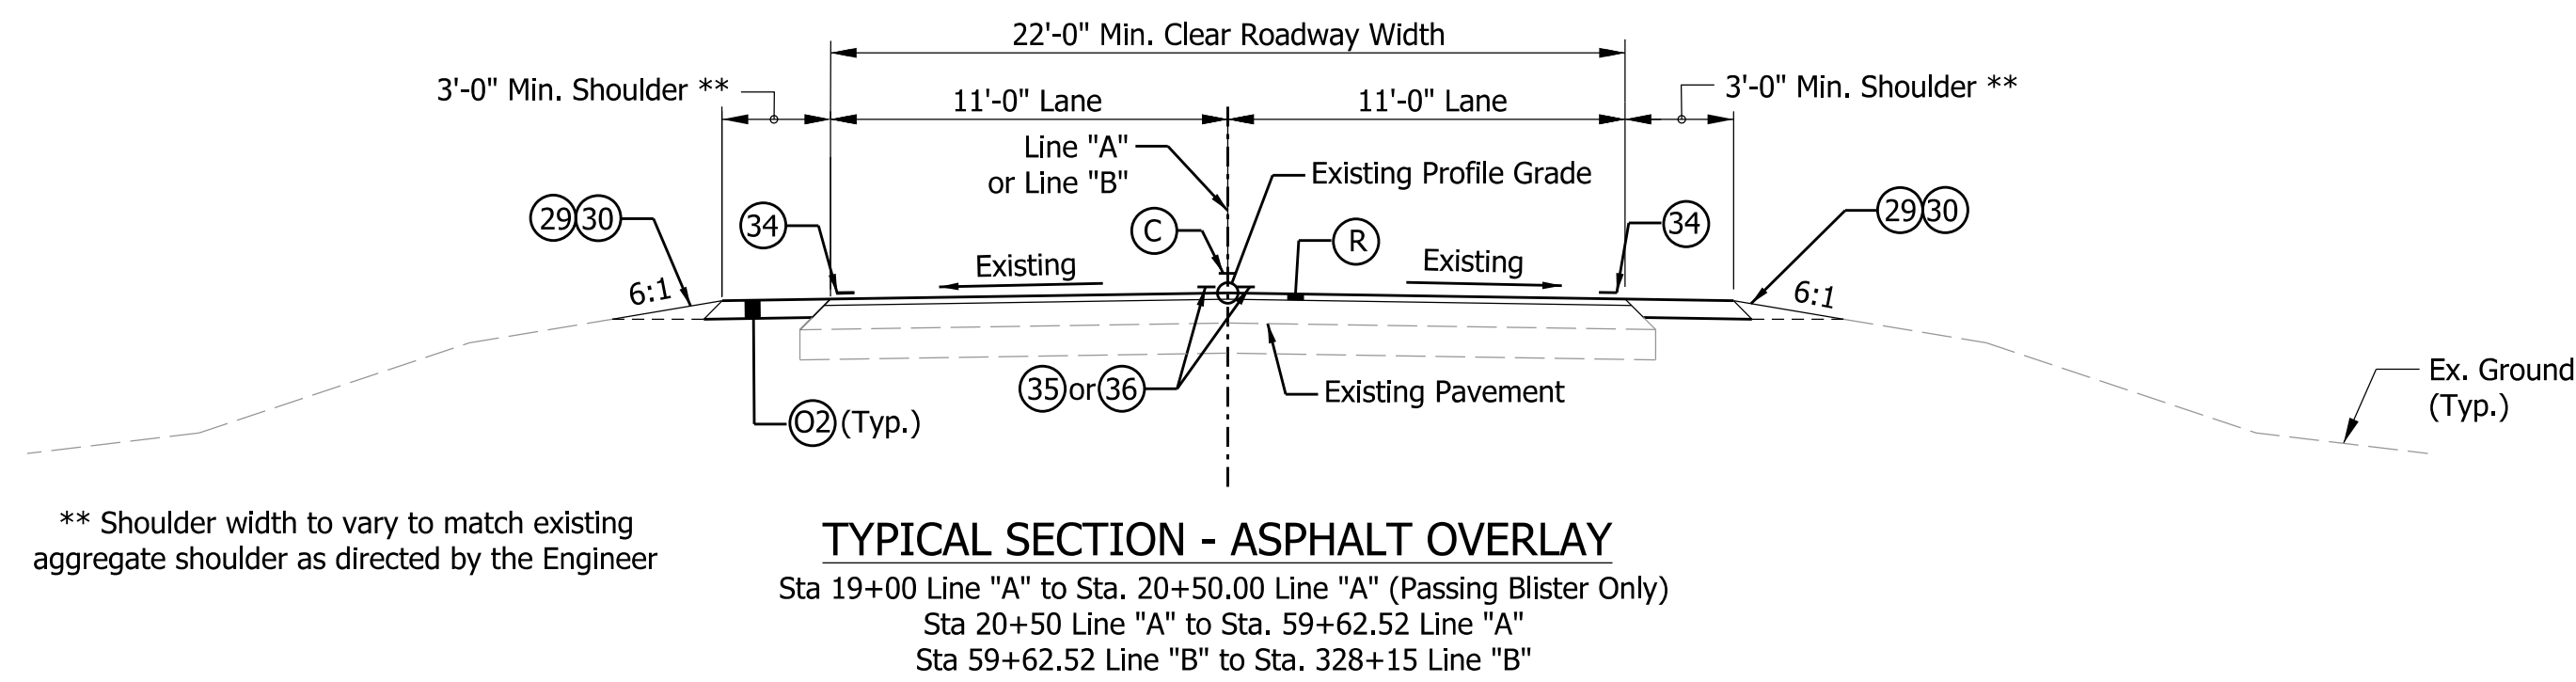

- LEGEND**
- (C) Milled HMA Corrugations, Sinusoidal
 - (02) 6 in. Compacted Aggregate, No. 73
 - (29) Linear Grading
 - (30) Seed Mixture, R
 - (34) Line, Paint, Solid, White, 6 in.
 - (35) Line, Paint, Broken, Yellow, 6 in.
 - (36) Line, Paint, Solid, Yellow, 6 in.
 - (R) Mill Existing Pavement 2 Inches and Place 220 lbs/syd QC/QA HMA, 3, 64, Surface, 9.5mm
 - (R1) Mill Existing Approaches 2 Inches and Place HMA for Approaches, Type B: 220 lbs/syd HMA Surface, Type B
 - (P2) Used Where Existing Drive Surface is Bituminous HMA for Approaches, Type B: 220 lbs/syd HMA Surface, Type B
 - (P3) Used Where Existing Drive Surface is Compacted Aggregate HMA for Approaches, Type B: 220 lbs/syd HMA Surface, Type B on 275 lb/syd HMA Intermediate, Type B 440 lbs/syd HMA Base, Type B

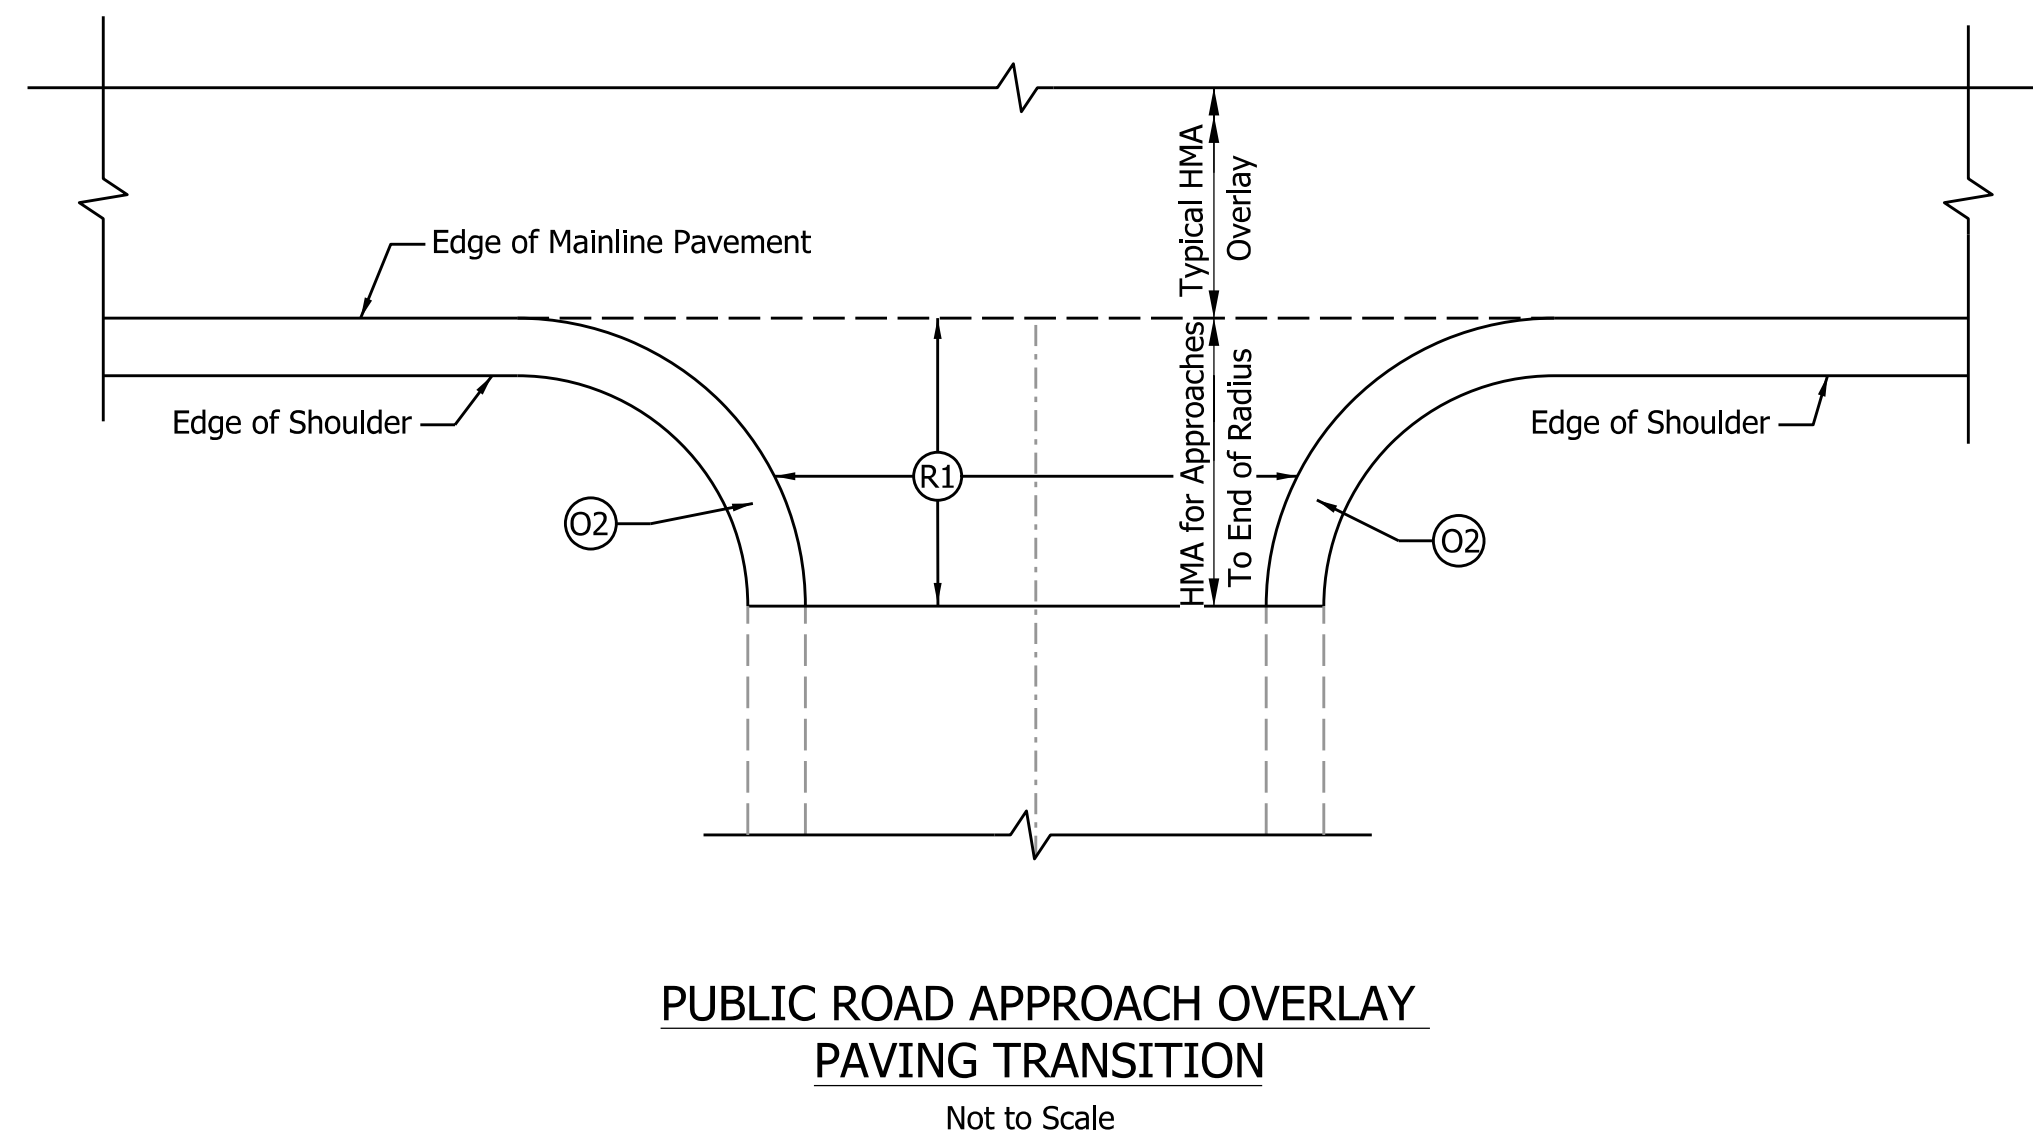
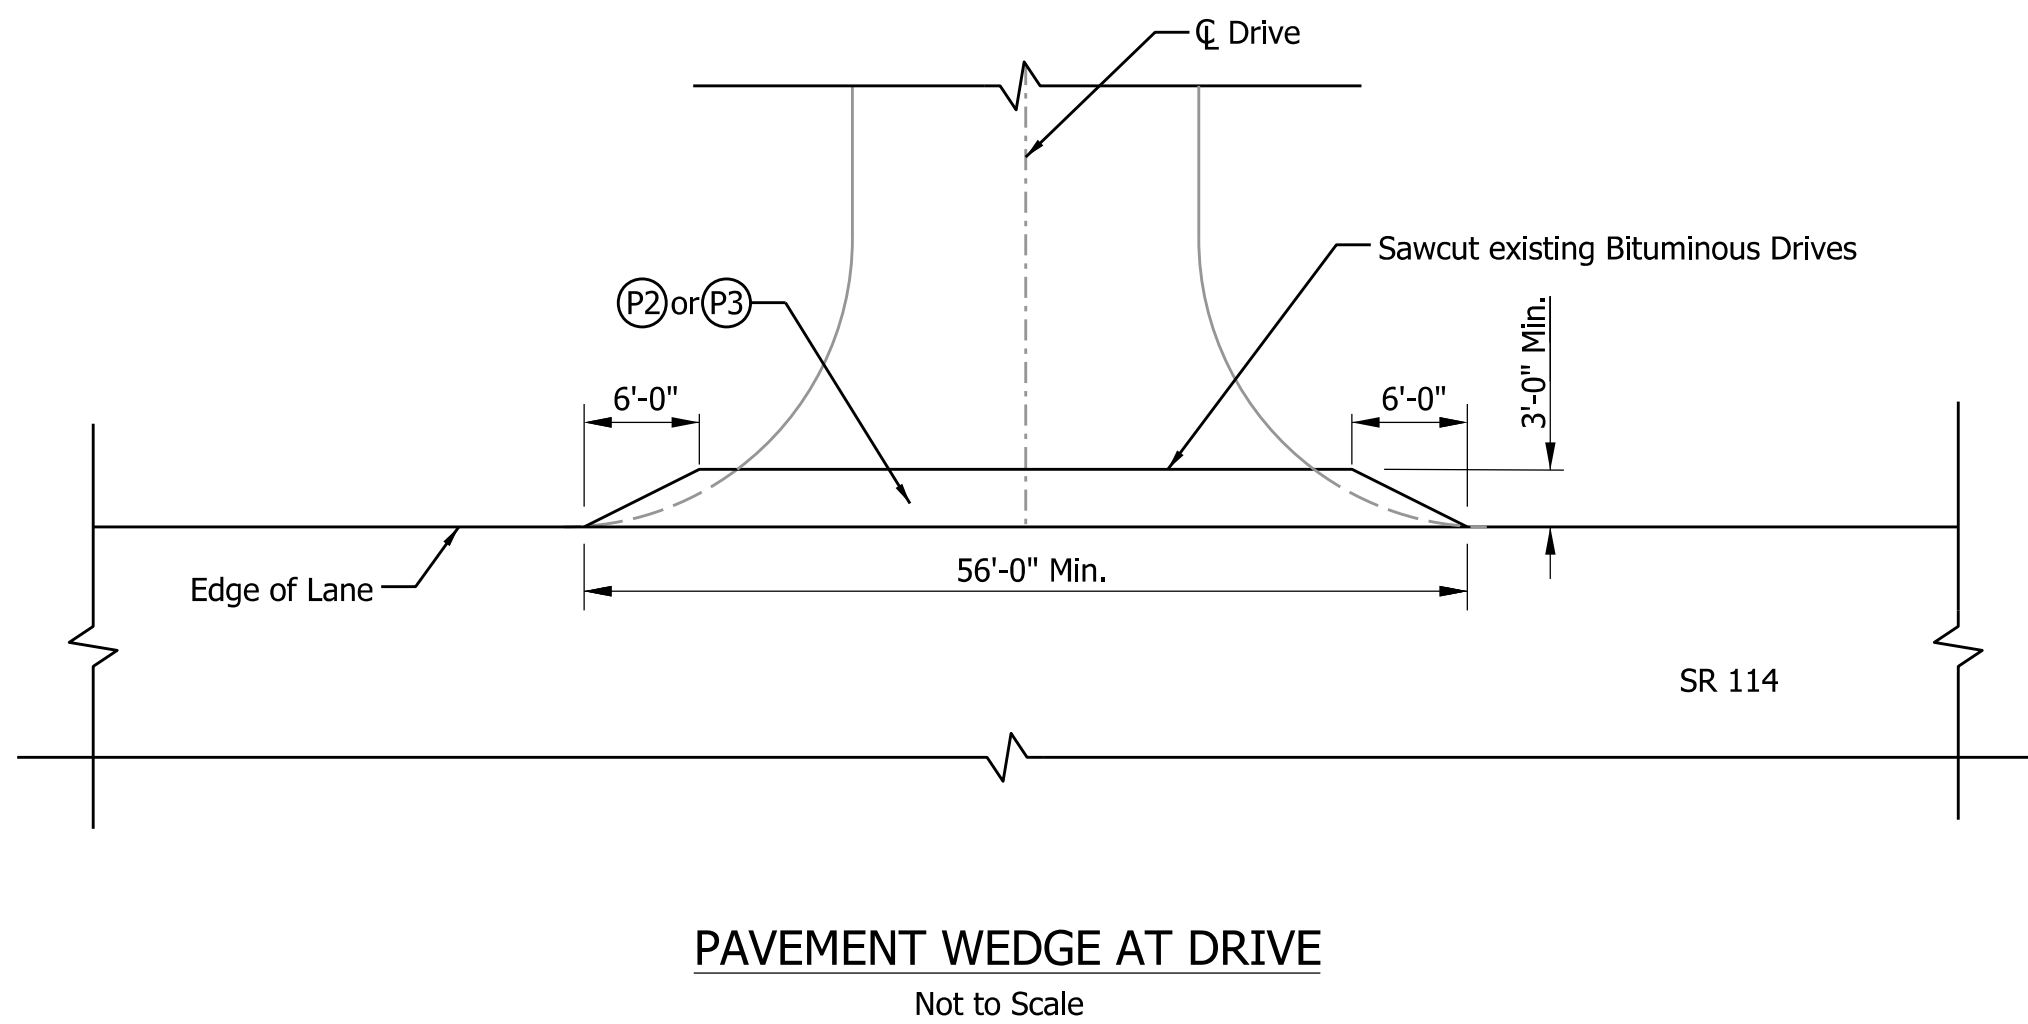


- NOTES**
- See sheet 6 for limits of full depth HMA and HMA wedge sections.
 - See Std. Dwg. E 610-PRAP-11 for Additional Public Road Approach Overlay Paving Transition.
 - See Std. Dwg. E 610-DRIV-18 for Pavement Wedge Additional Notes.


Plot: 3/24/2025

		RECOMMENDED FOR APPROVAL _____ 03/2025 DESIGN ENGINEER DATE		INDIANA DEPARTMENT OF TRANSPORTATION	SCALE AS NOTED		
					DESIGNATION 2200922 & 2500432		
		DESIGNED: CPM 03/2025 DRAWN: CPM 03/2025			SHEETS 4 of 107		
		CHECKED: APL 03/2025 CHECKED: APL 03/2025			CONTRACT R-44659 PROJECT 2200922		


File:
Model:Sheet

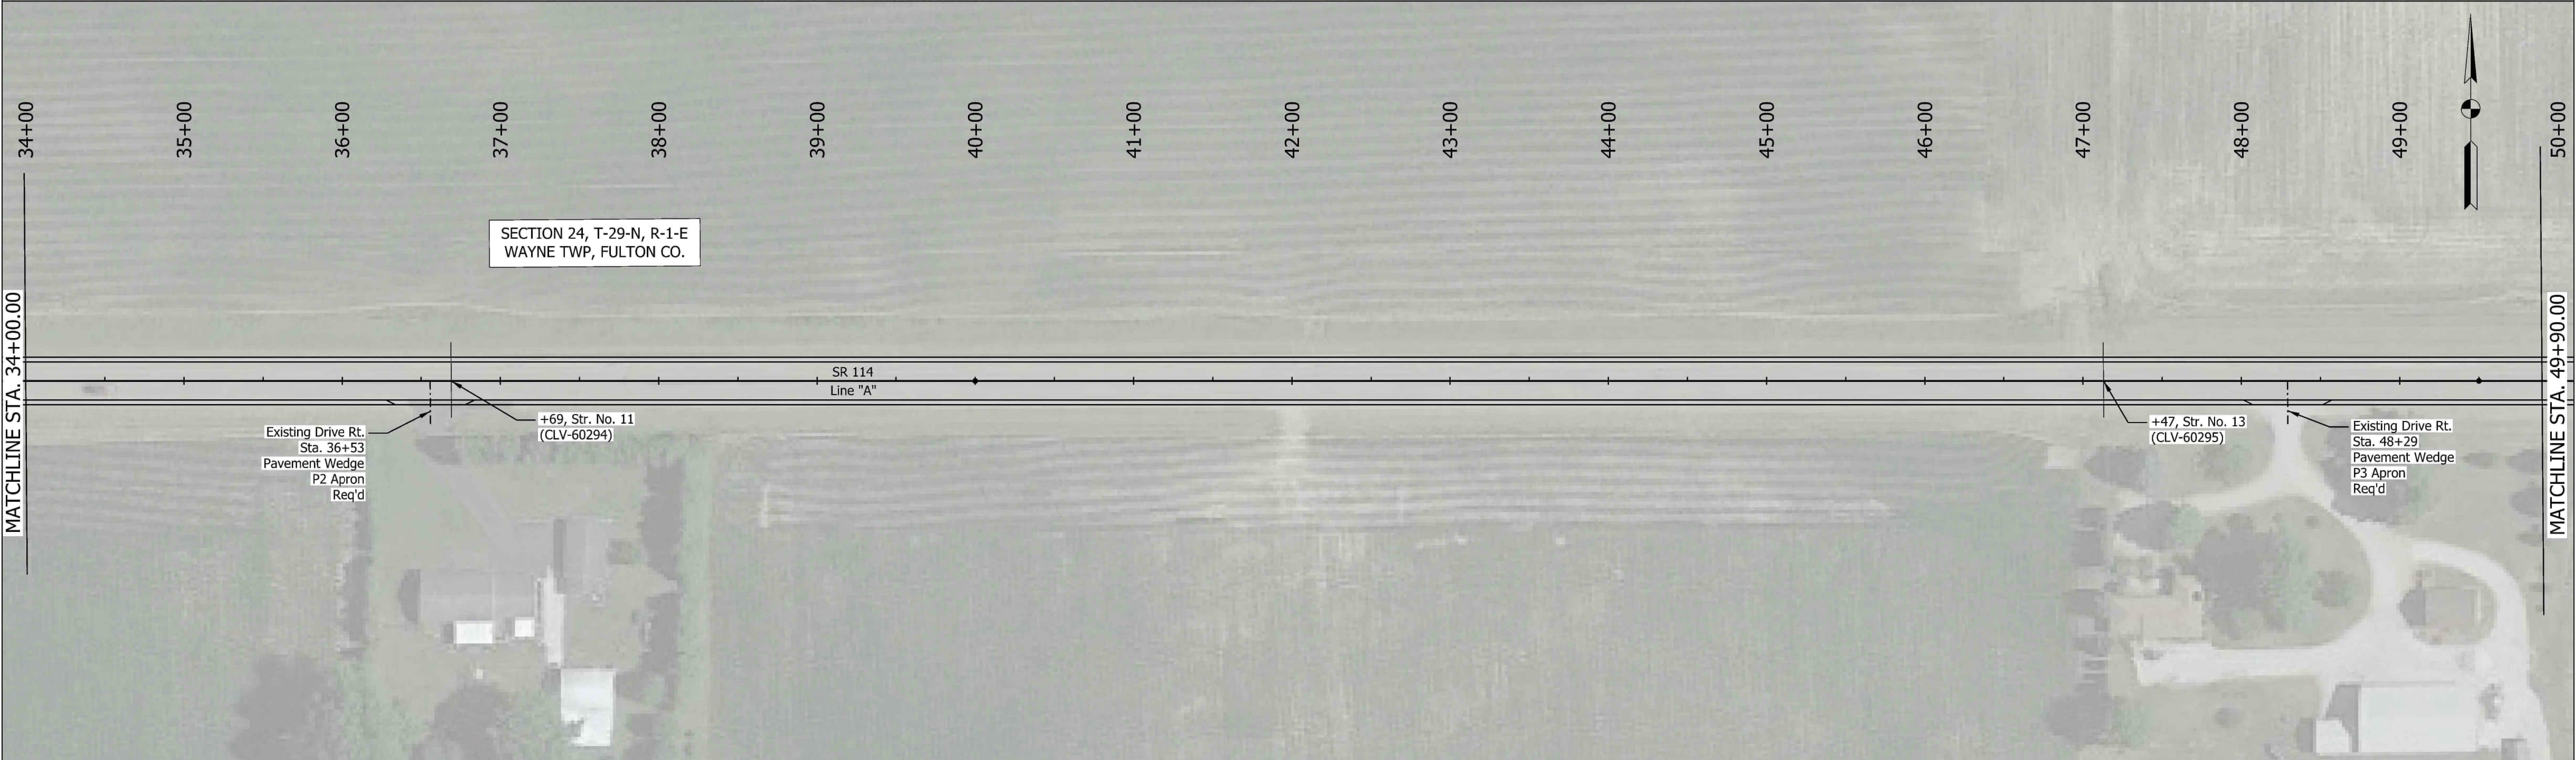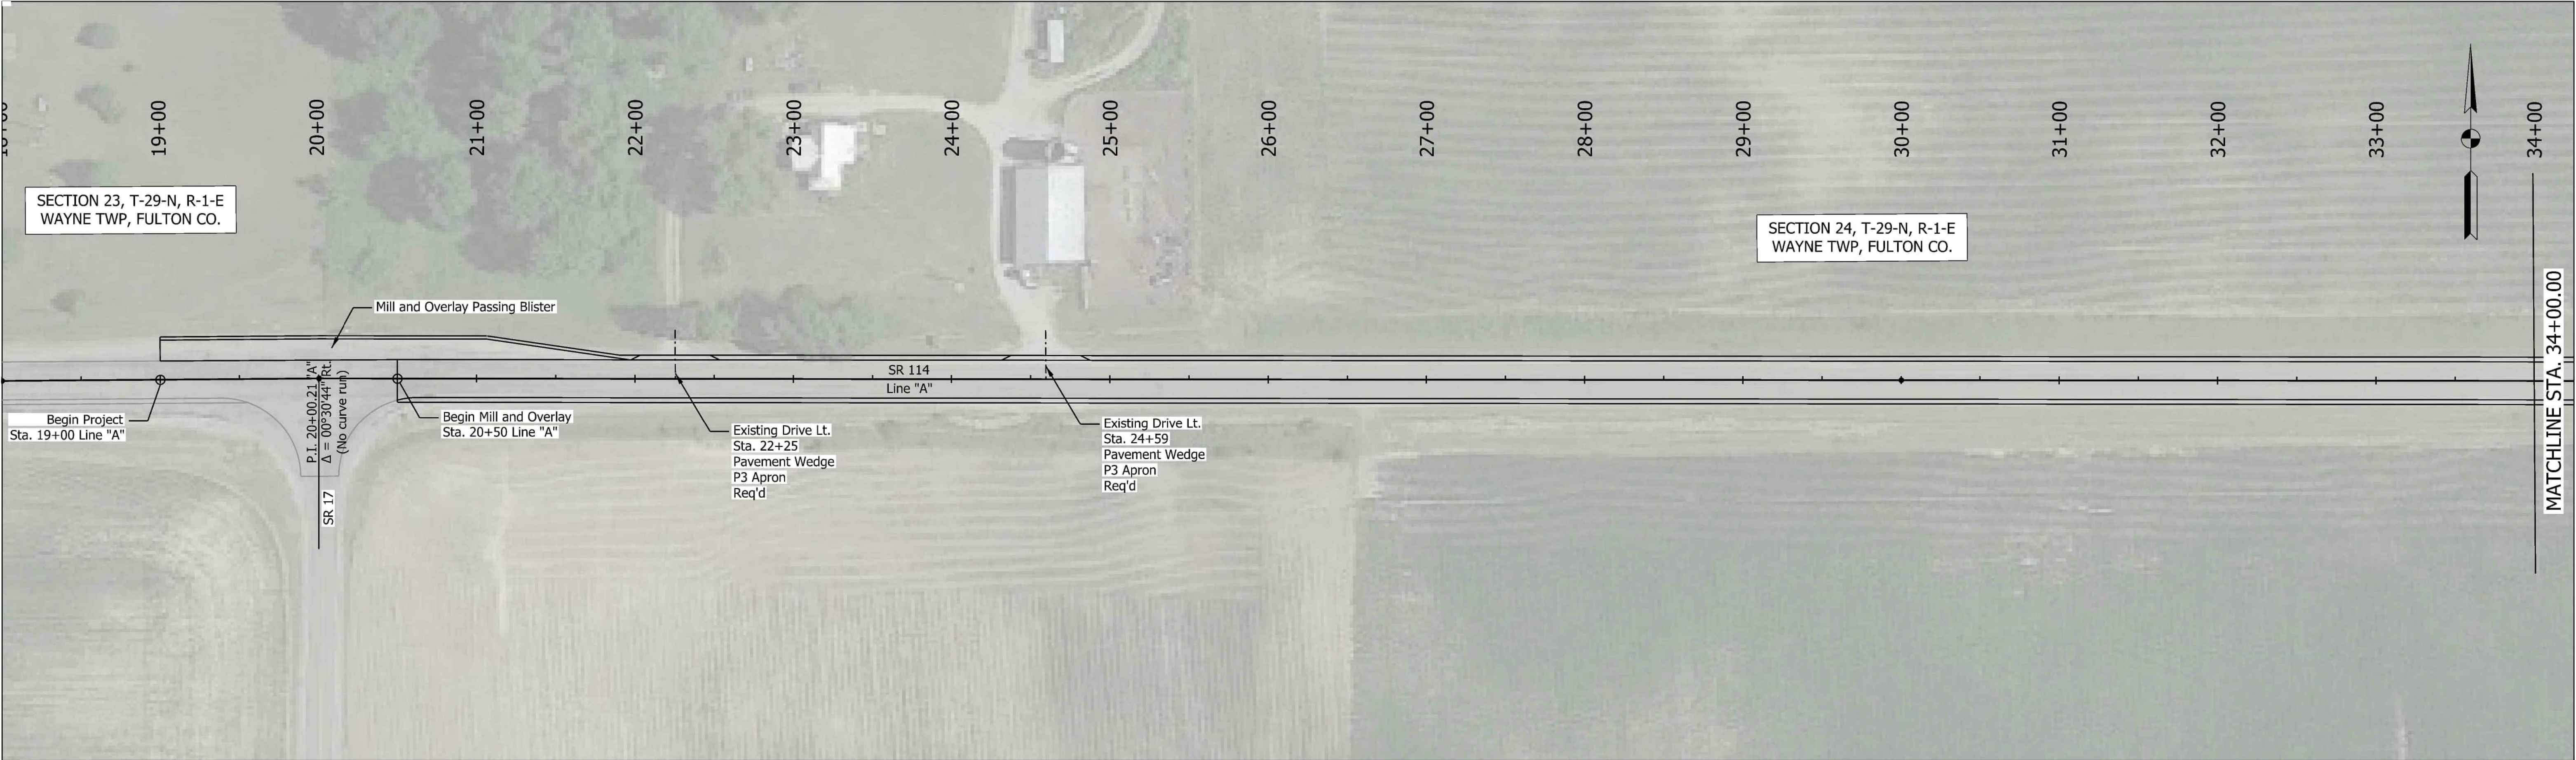

		RECOMMENDED FOR APPROVAL _____		INDIANA DEPARTMENT OF TRANSPORTATION		SCALE 1" = 50'	BRIDGE FILE		
		DESIGN ENGINEER _____		DATE _____			DESIGNATION 2200922 & 2500432		
		DESIGNED: CPM	03/2025	DRAWN: CPM	03/2025	PLAN LINE "A"			
		CHECKED: APL	03/2025	CHECKED: APL	03/2025				
						SURVEY BOOK		SHEETS	
						5 of 107			
						CONTRACT R-44659		PROJECT 2200922	

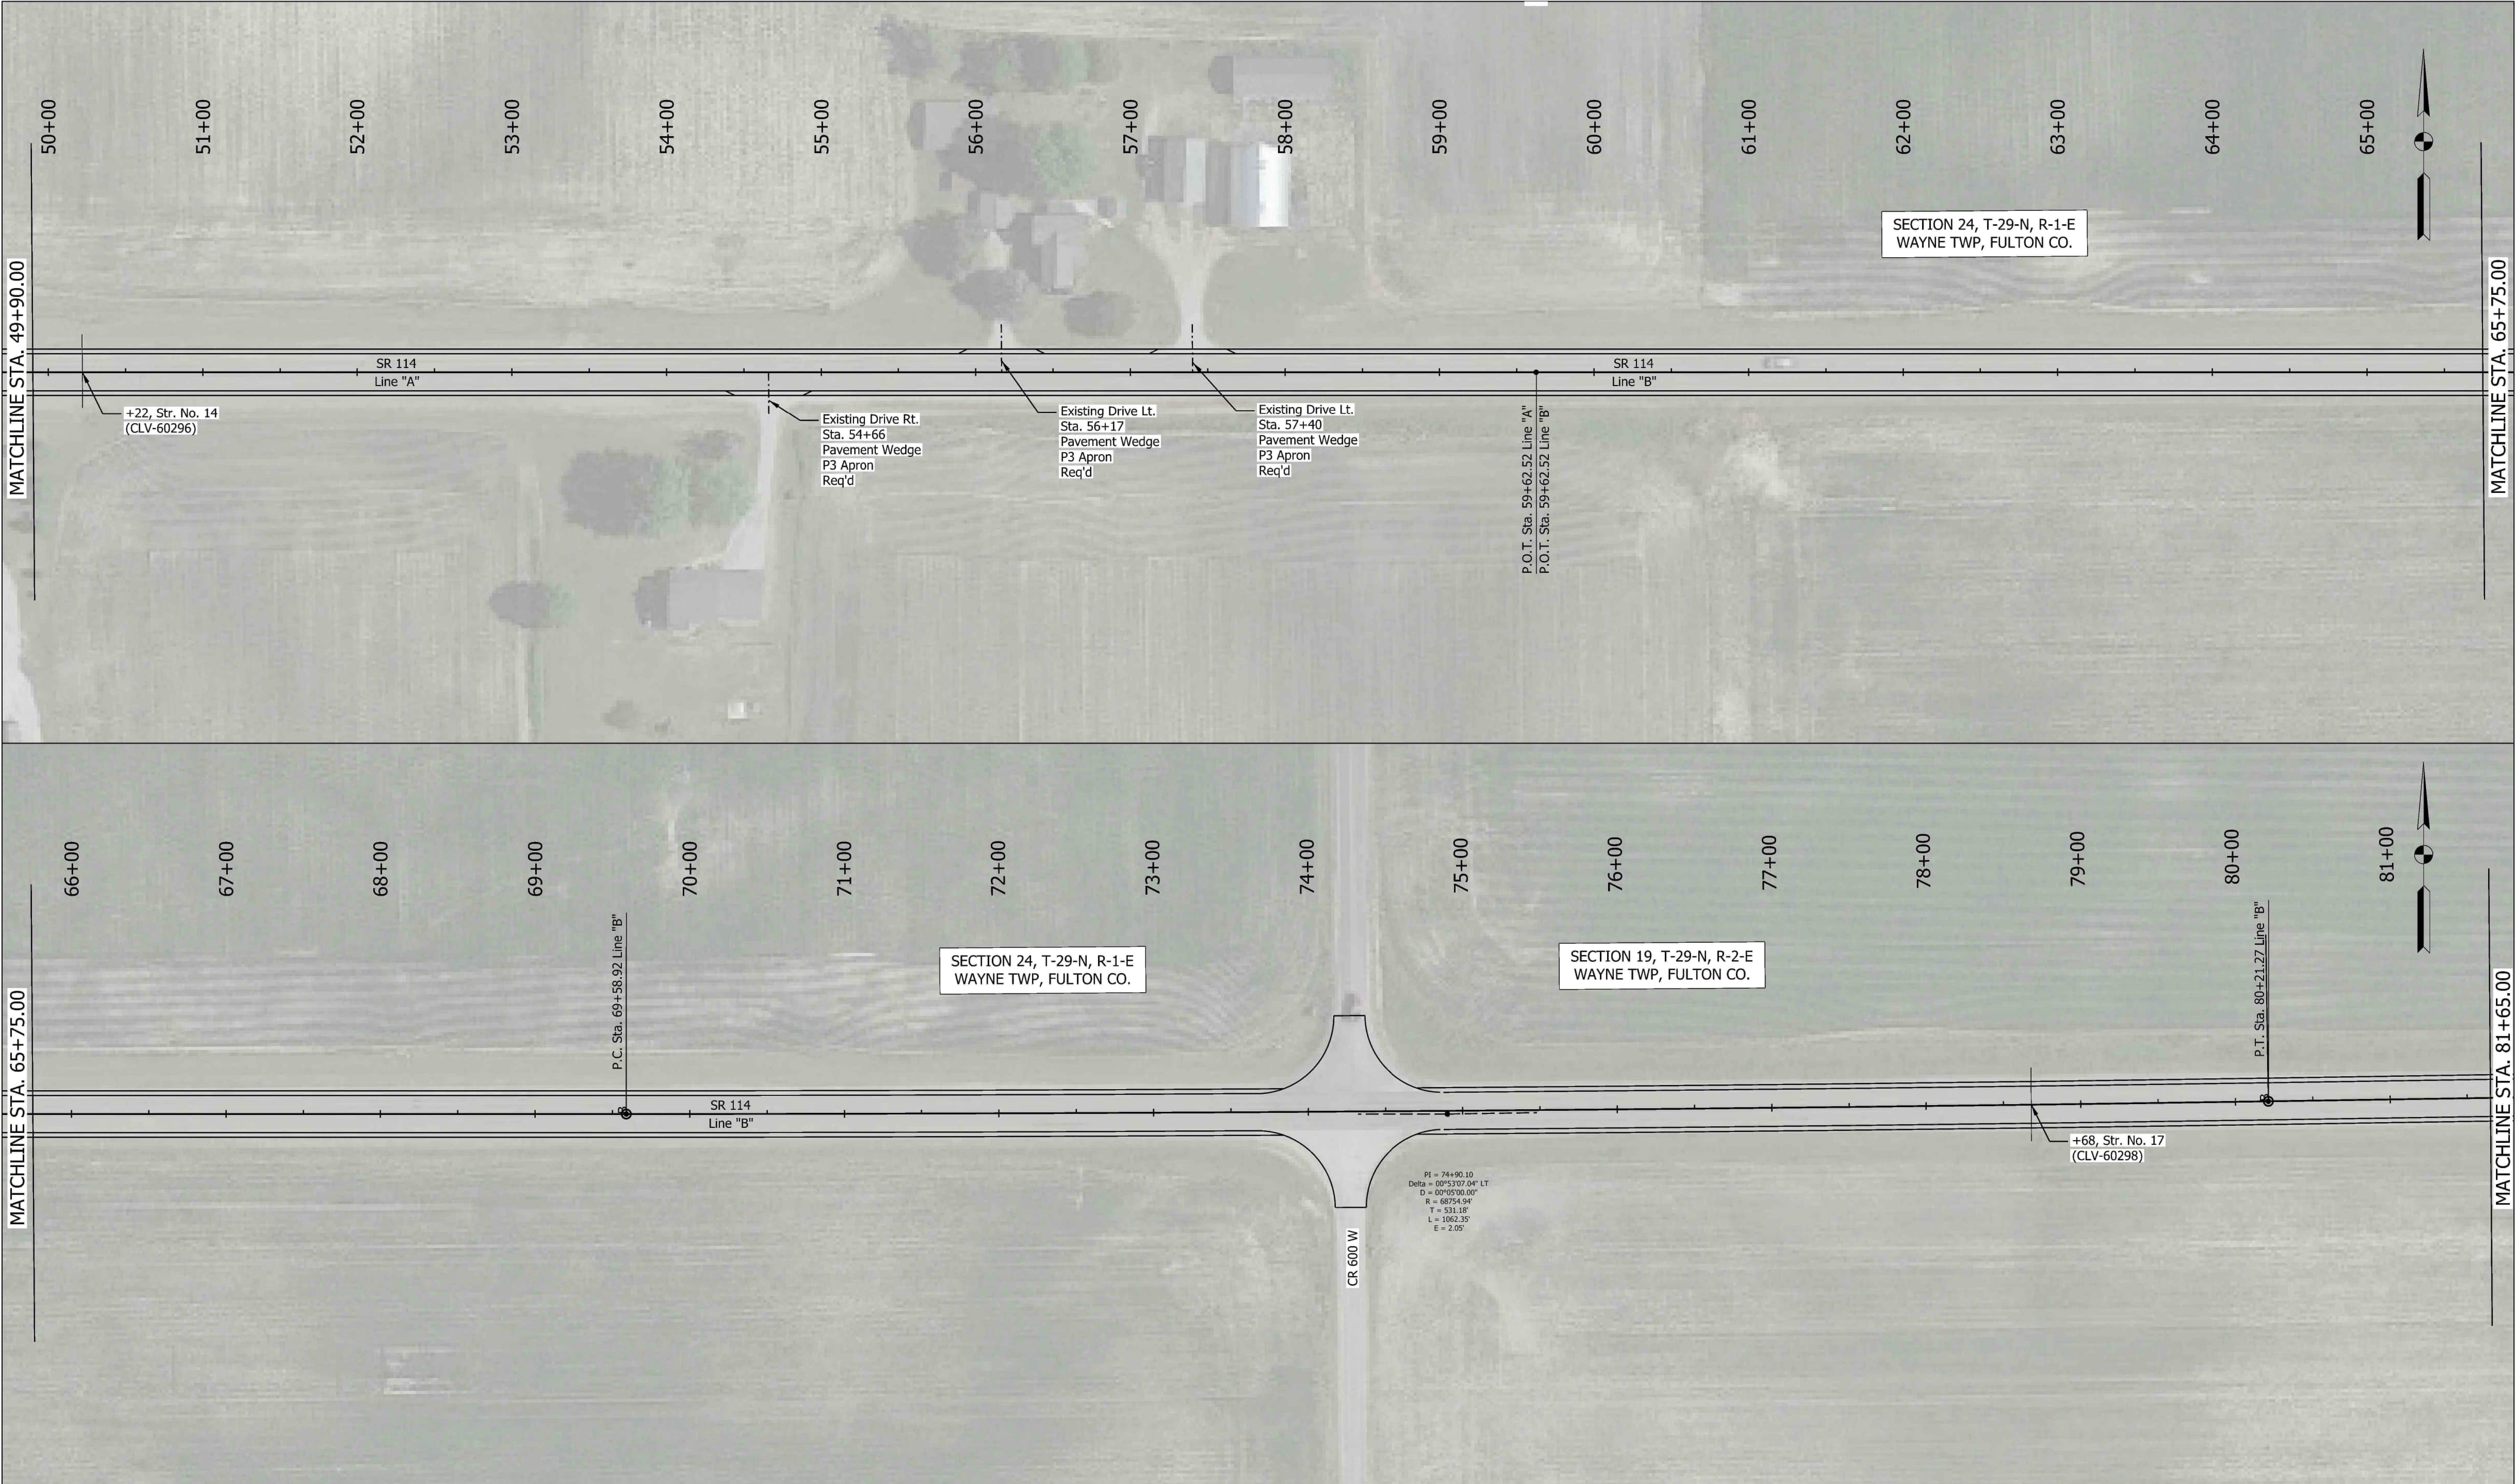

		RECOMMENDED FOR APPROVAL			INDIANA DEPARTMENT OF TRANSPORTATION	SCALE		BRIDGE FILE				
						1" = 50'						
								DESIGNATION				
								2200922 & 2500432				
		DESIGNED: CPM		03/2025	DRAWN: CPM		03/2025		SURVEY BOOK		SHEETS	
									6		of	107
		CHECKED: APL		03/2025	CHECKED: APL		03/2025		CONTRACT		PROJECT	
							R-44659		2200922			

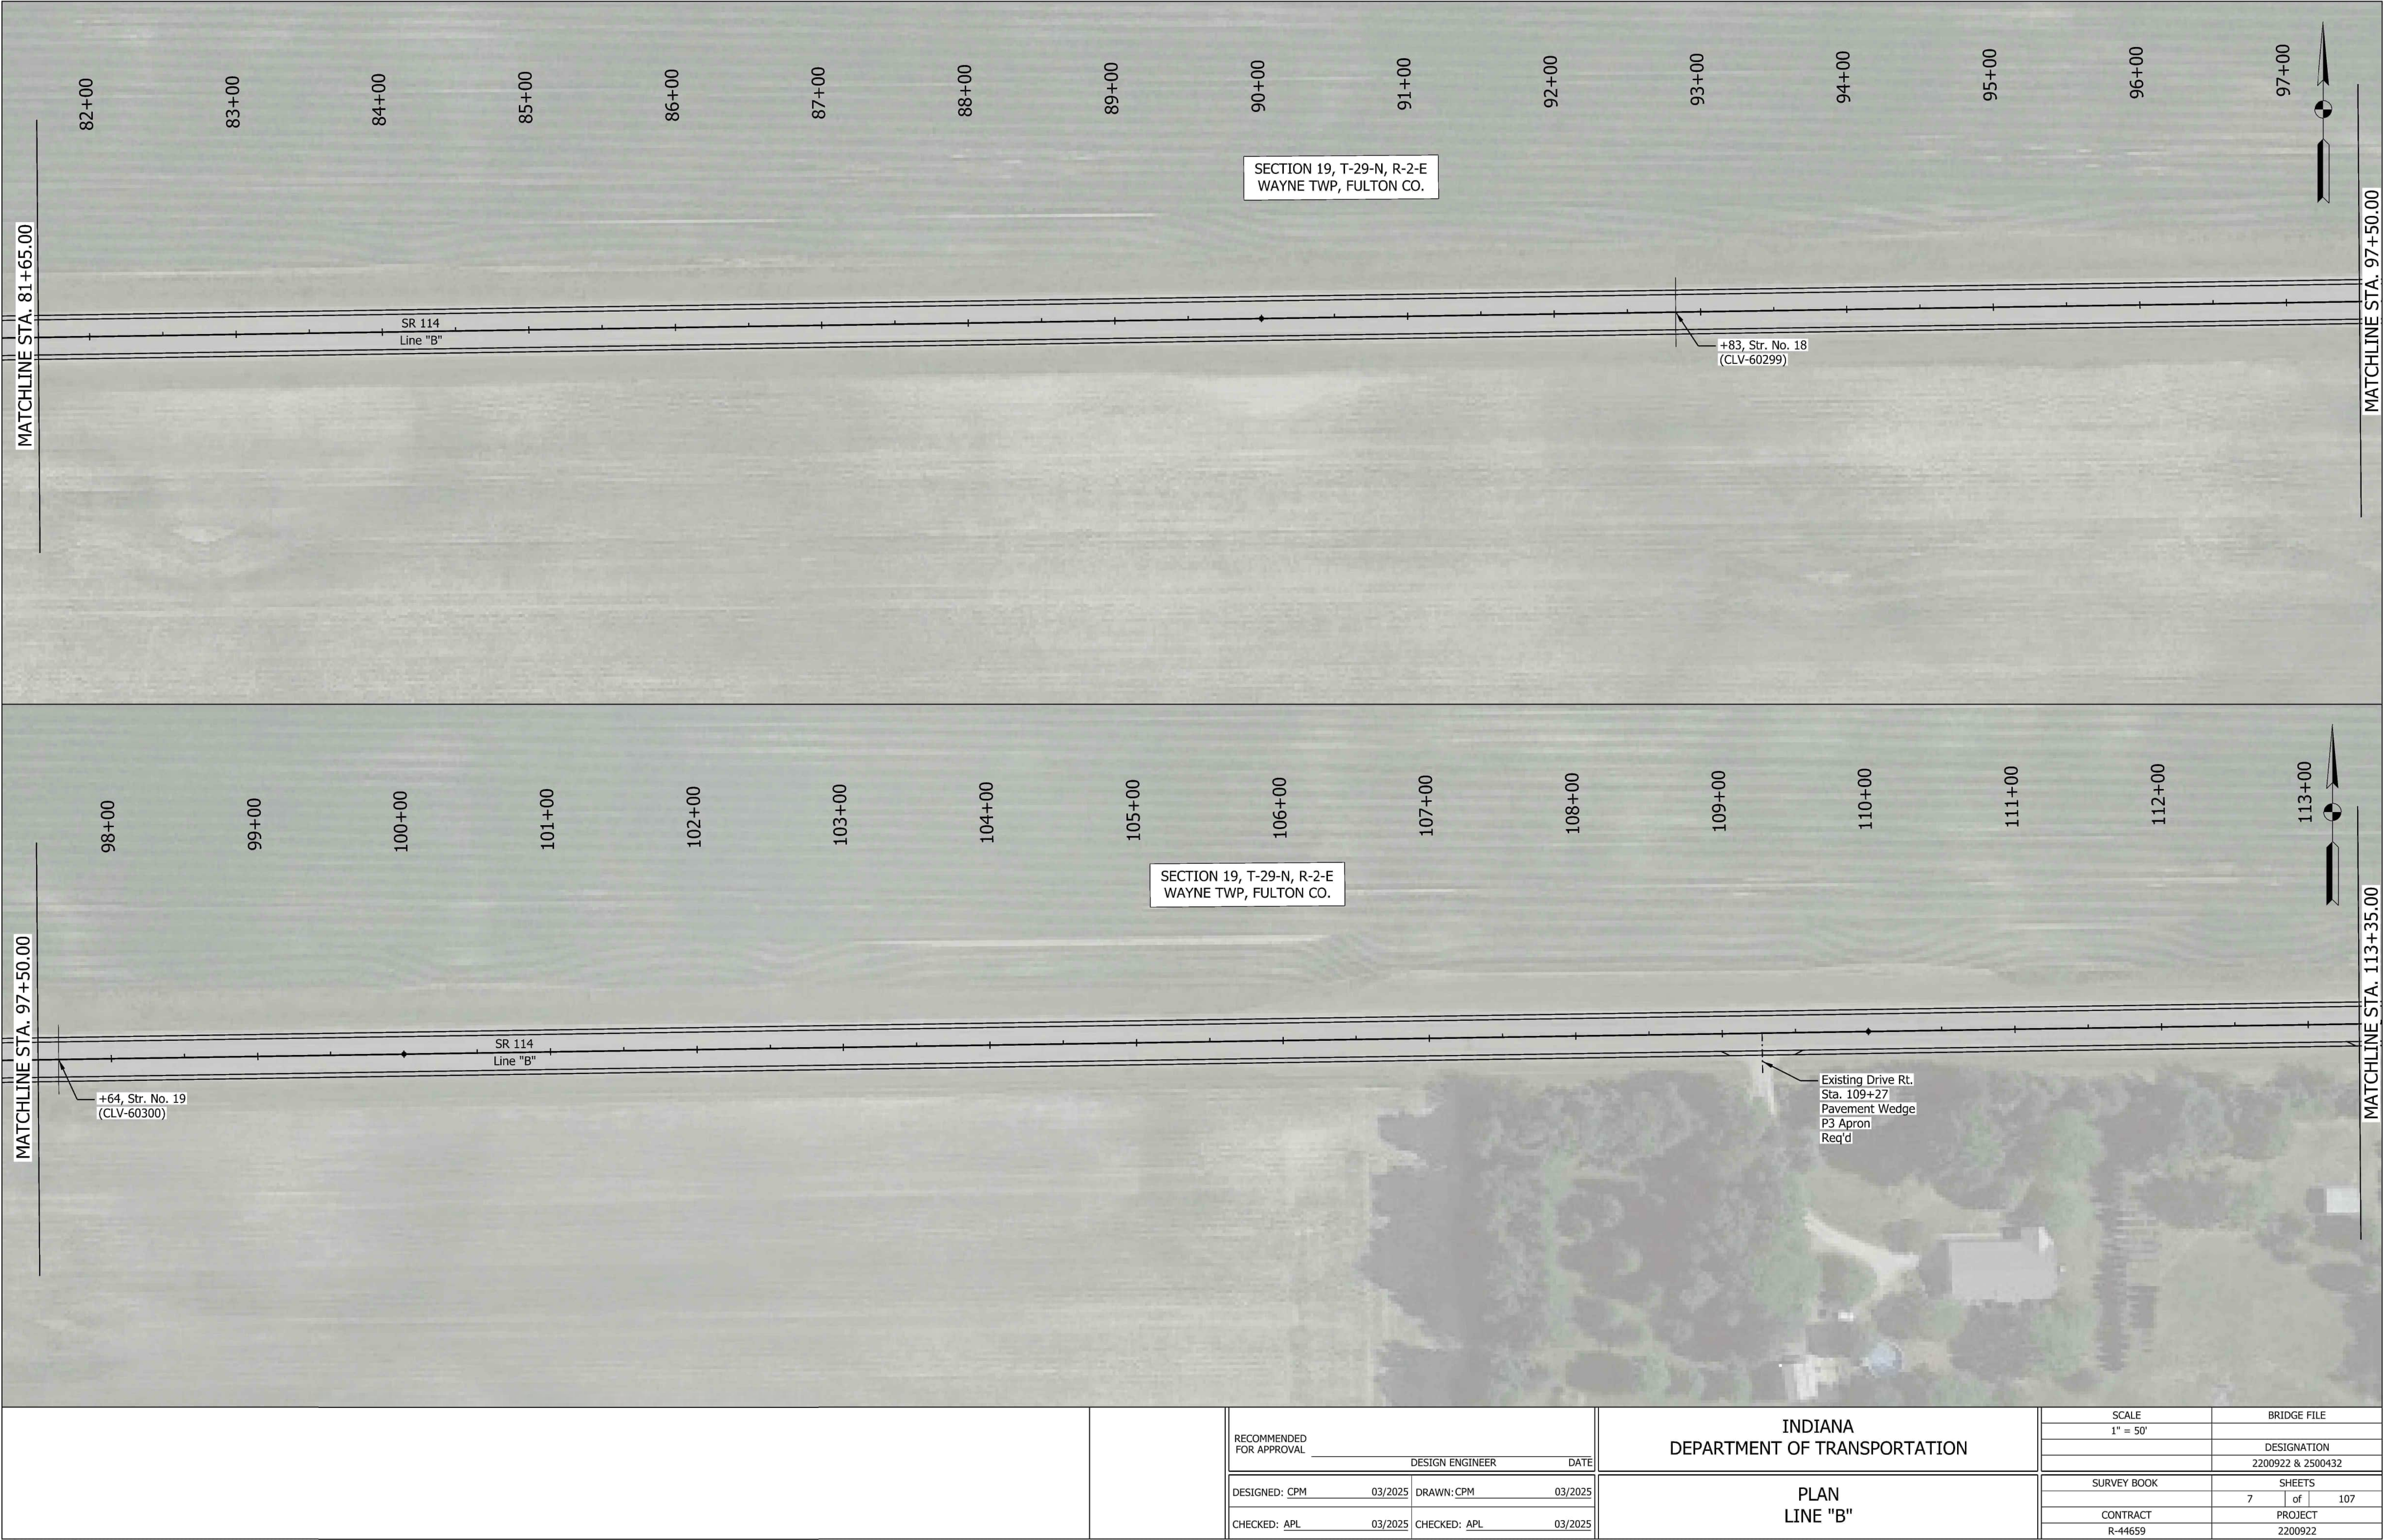

File: Strip Map.dgn
Model: A - Plan 6 [Sheet]

RECOMMENDED FOR APPROVAL			INDIANA DEPARTMENT OF TRANSPORTATION		SCALE		BRIDGE FILE		
					1" = 50'				
							DESIGNATION		
DESIGN ENGINEER		DATE					2200922 & 2500432		
DESIGNED: CPM	03/2025	DRAWN: CPM	03/2025	PLAN LINE "B"		SURVEY BOOK		SHEETS	
						7		of	107
CHECKED: APL	03/2025	CHECKED: APL	03/2025			CONTRACT		PROJECT	
						R-44659		2200922	




		RECOMMENDED FOR APPROVAL _____ DESIGN ENGINEER _____ DATE _____		INDIANA DEPARTMENT OF TRANSPORTATION		SCALE 1" = 50'	BRIDGE FILE	
							DESIGNATION	
							2200922 & 2500432	
							SHEETS	
		DESIGNED: CPM 03/2025 DRAWN: CPM 03/2025 CHECKED: APL 03/2025 CHECKED: APL 03/2025		PLAN LINE "B"		SURVEY BOOK	8	of 107
						CONTRACT	PROJECT	
						R-44659	2200922	



		RECOMMENDED FOR APPROVAL _____ DESIGN ENGINEER _____ DATE _____	INDIANA DEPARTMENT OF TRANSPORTATION		SCALE 1" = 50'	BRIDGE FILE	
						DESIGNATION 2200922 & 2500432	
		DESIGNED: CPM 03/2025 DRAWN: CPM 03/2025	PLAN LINE "B"		SURVEY BOOK	SHEETS 9 of 107	
		CHECKED: APL 03/2025 CHECKED: APL 03/2025			CONTRACT R-44659	PROJECT 2200922	



		RECOMMENDED FOR APPROVAL _____		INDIANA DEPARTMENT OF TRANSPORTATION		SCALE 1" = 50'		BRIDGE FILE			
		DESIGN ENGINEER _____		DATE _____				DESIGNATION 2200922 & 2500432			
		DESIGNED: CPM 03/2025		DRAWN: CPM 03/2025		PLAN LINE "B"		SURVEY BOOK		SHEETS	
		CHECKED: API 03/2025		CHECKED: APL 03/2025				10 of 107			
								CONTRACT R-44659		PROJECT 2200922	

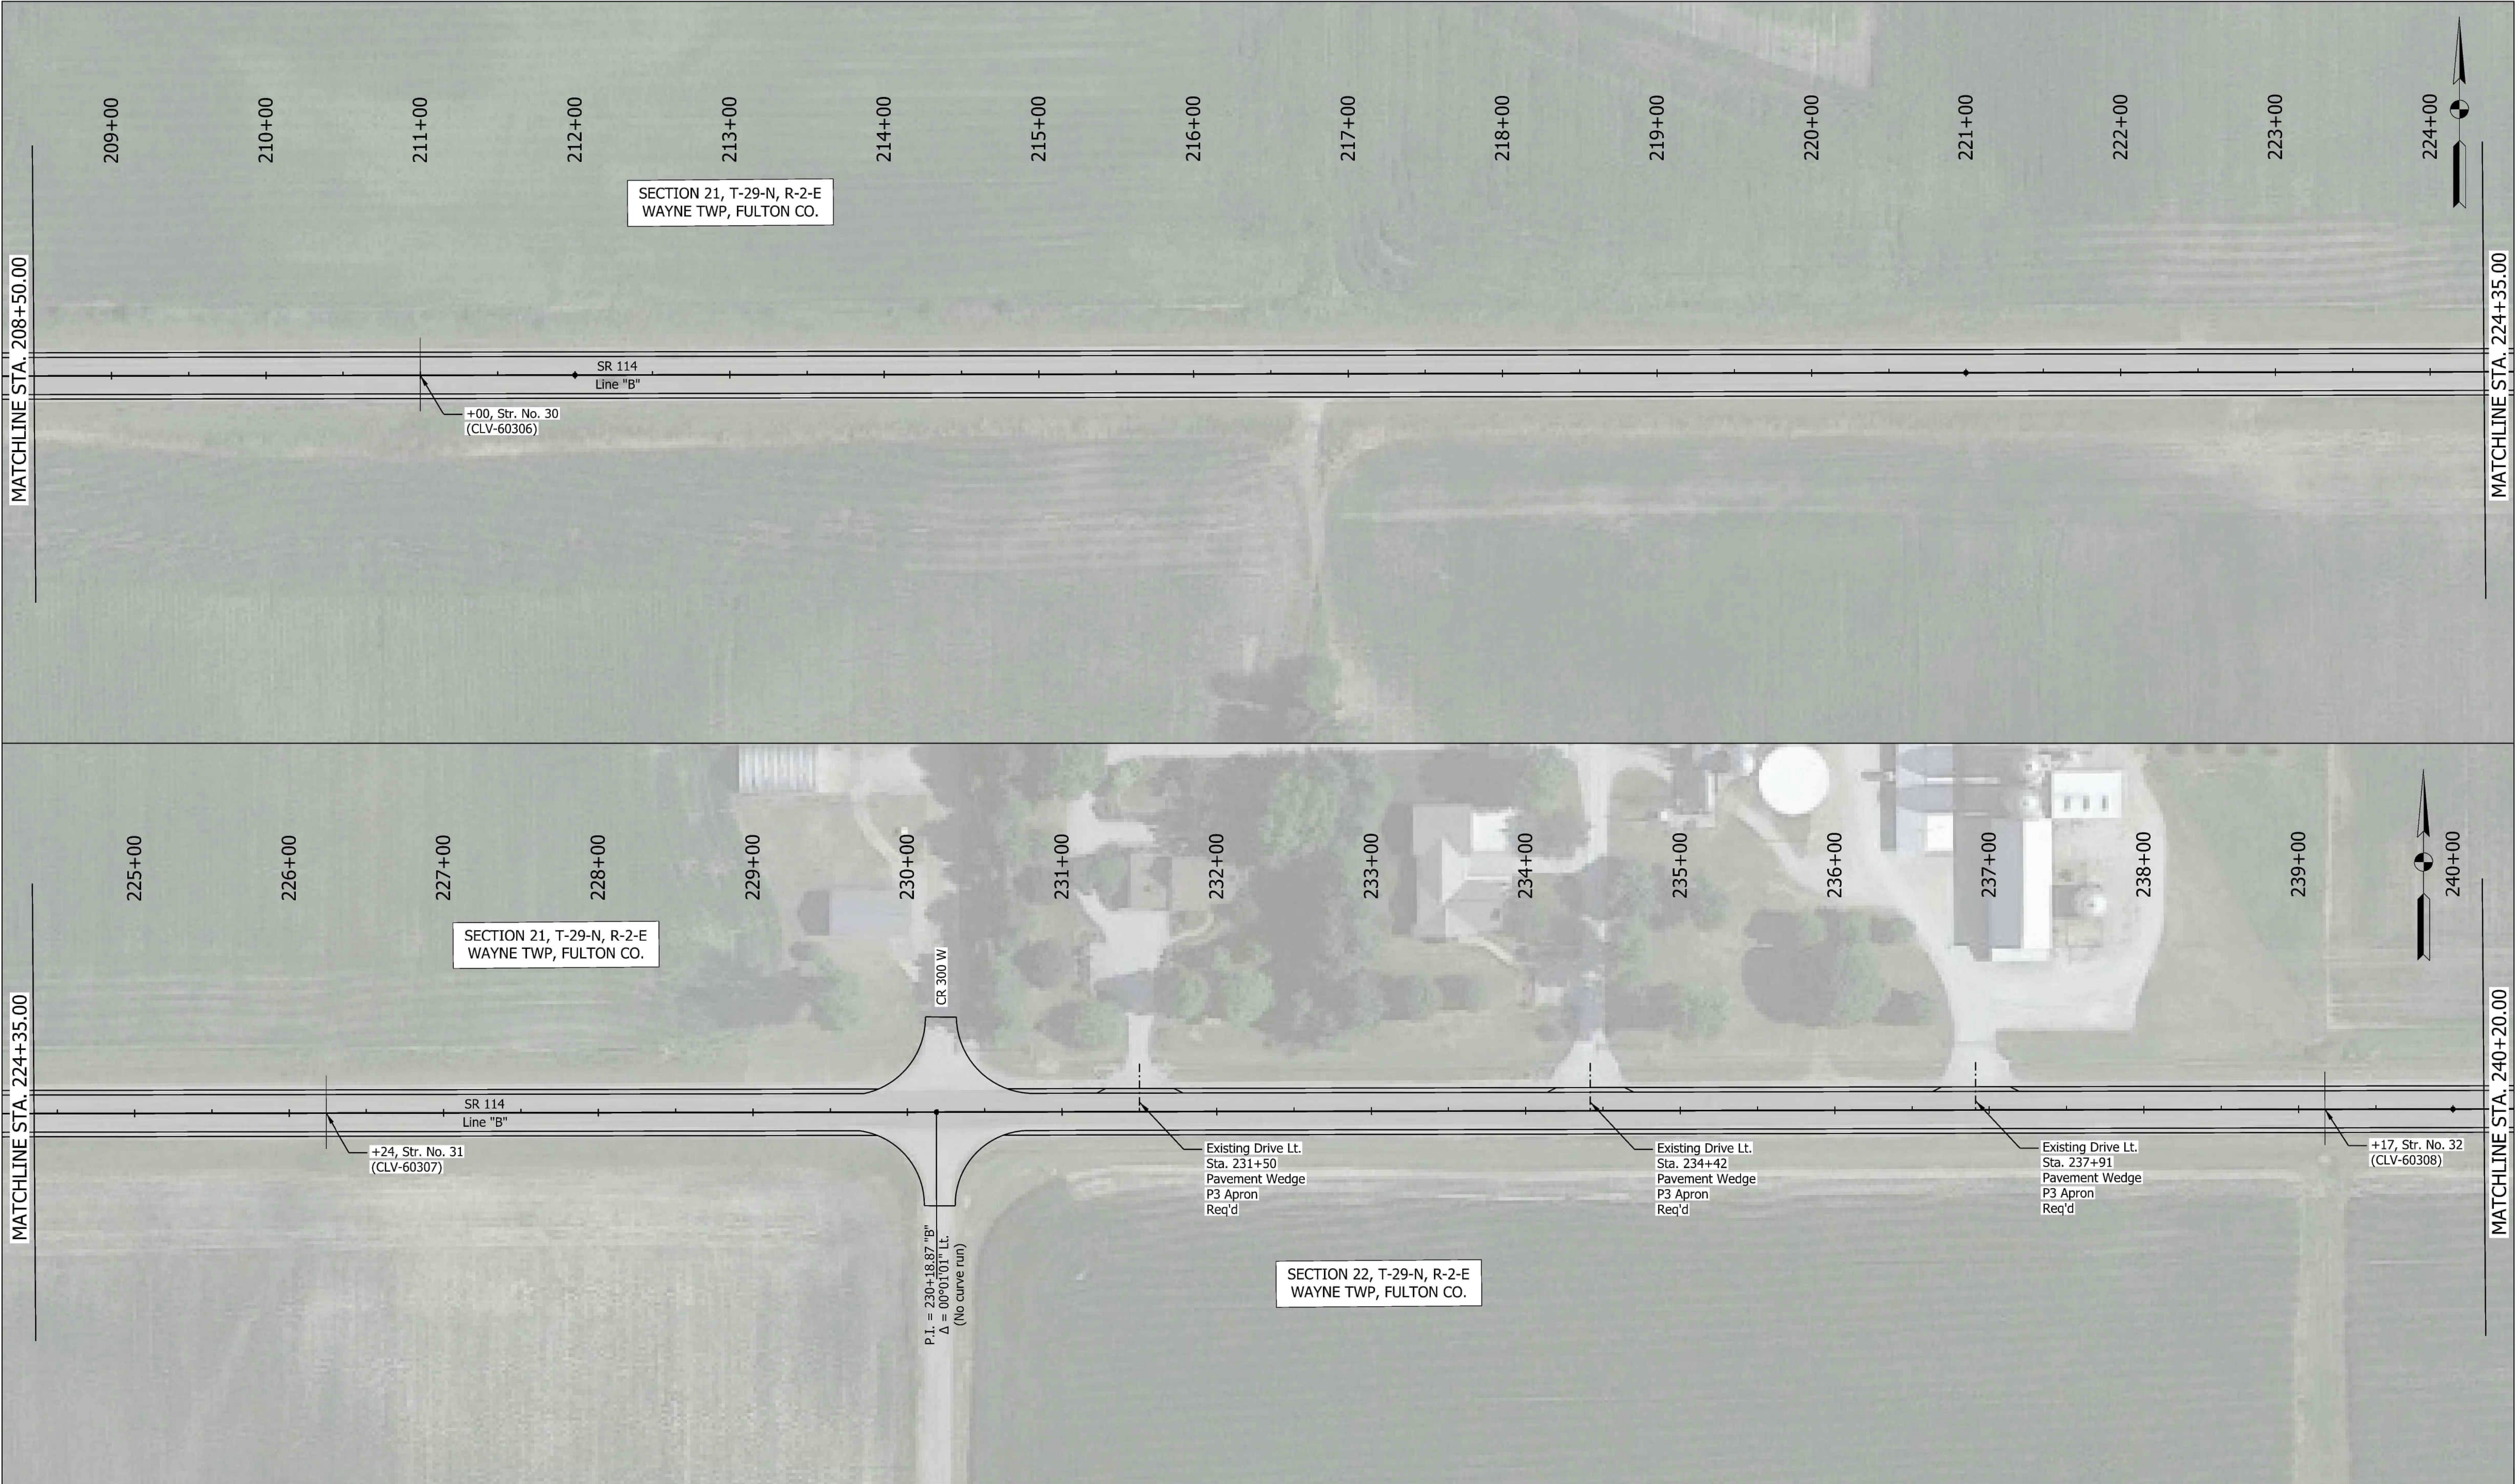

		RECOMMENDED FOR APPROVAL _____		INDIANA DEPARTMENT OF TRANSPORTATION		SCALE 1" = 50'		BRIDGE FILE			
		DESIGN ENGINEER _____		DATE _____				DESIGNATION 2200922 & 2500432			
		DESIGNED: CPM 03/2025		DRAWN: CPM 03/2025		PLAN LINE "B"		SURVEY BOOK		SHEETS 11 of 107	
		CHECKED: APL 03/2025		CHECKED: APL 03/2025				CONTRACT R-44659		PROJECT 2200922	




File:Strip Map.dgn
Model:A - Plan 16 [Sheet]

RECOMMENDED FOR APPROVAL _____			
DESIGN ENGINEER		DATE	
DESIGNED: CPM	03/2025	DRAWN: CPM	03/2025
CHECKED: APL	03/2025	CHECKED: APL	03/2025

INDIANA DEPARTMENT OF TRANSPORTATION	
PLAN LINE "B"	

SCALE 1" = 50'		BRIDGE FILE	
		DESIGNATION 2200922 & 2500432	
SURVEY BOOK		SHEETS 12 of 107	
CONTRACT R-44659		PROJECT 2200922	

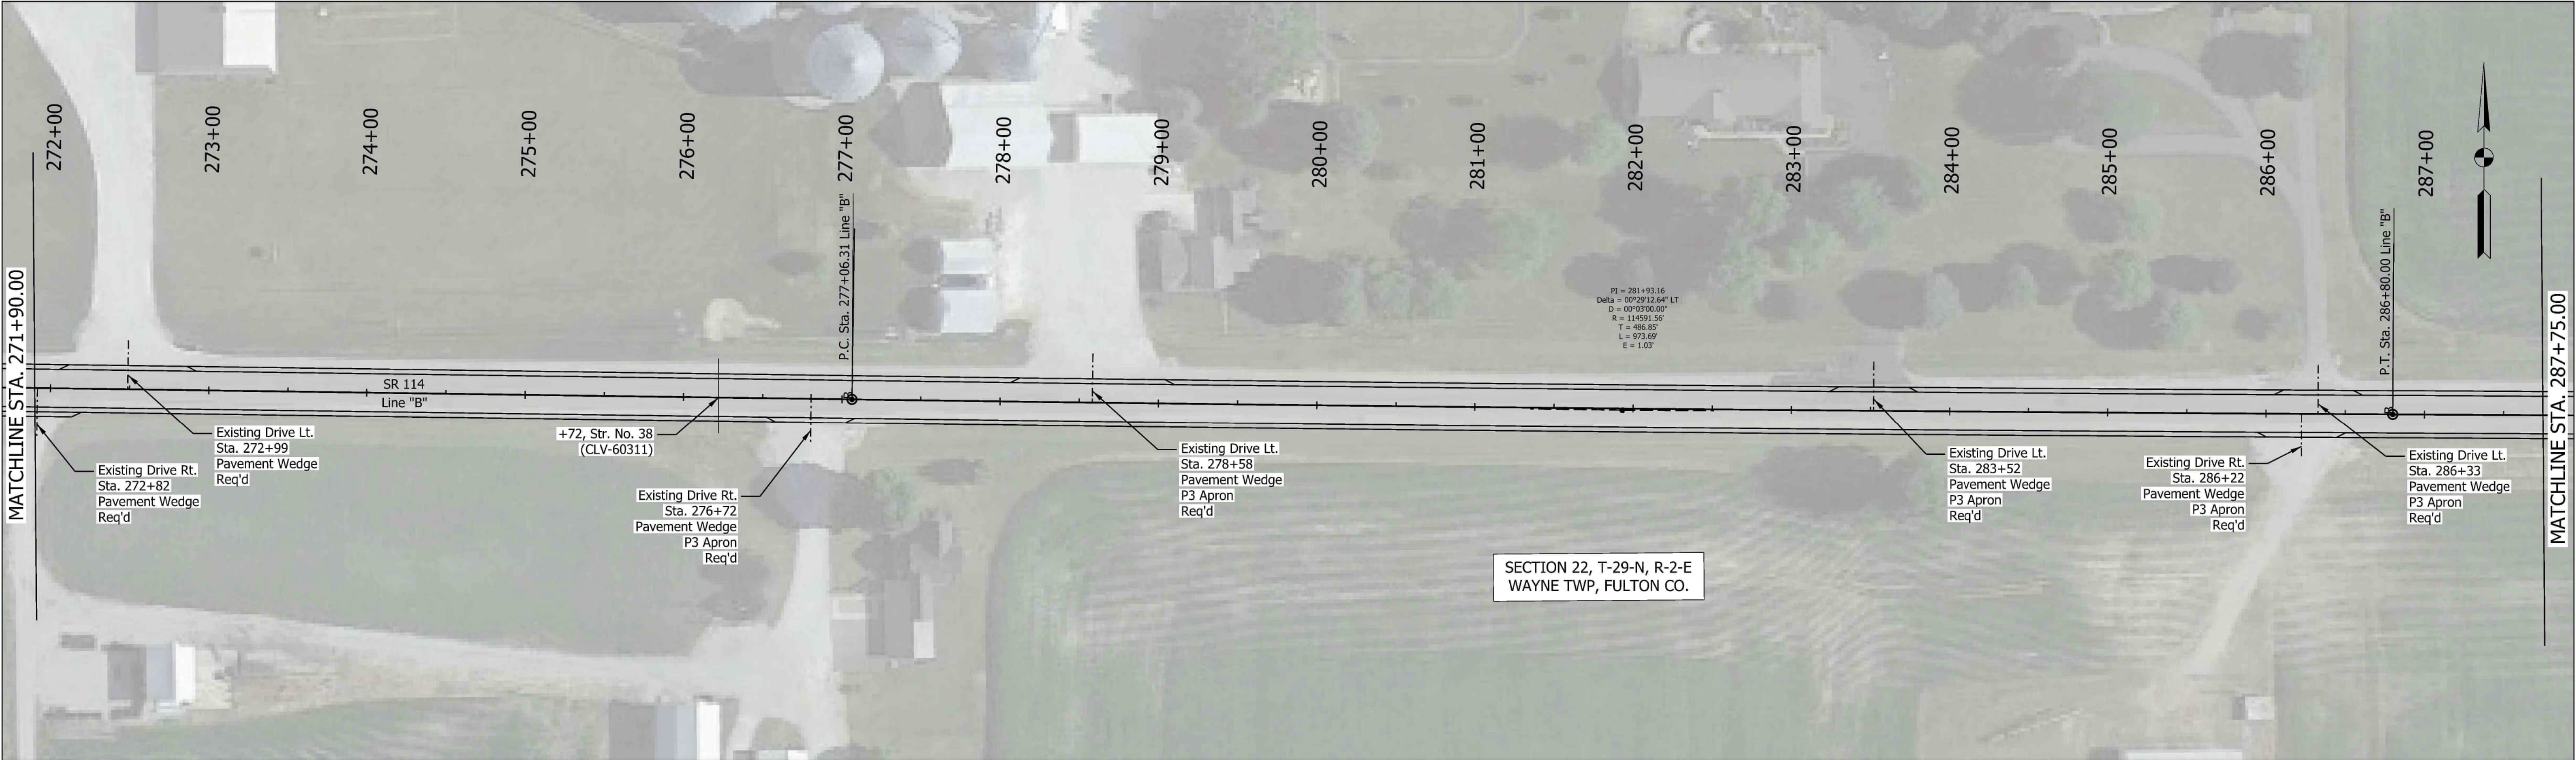



		RECOMMENDED FOR APPROVAL _____		INDIANA DEPARTMENT OF TRANSPORTATION		SCALE 1" = 50'		BRIDGE FILE			
		DESIGN ENGINEER _____		DATE _____				DESIGNATION 2200922 & 2500432			
		DESIGNED: CPM 03/2025		DRAWN: CPM 03/2025		PLAN LINE "B"		SURVEY BOOK		SHEETS 13 of 107	
		CHECKED: APL 03/2025		CHECKED: APL 03/2025				CONTRACT R-44659		PROJECT 2200922	



		RECOMMENDED FOR APPROVAL _____ DESIGN ENGINEER _____ DATE _____	INDIANA DEPARTMENT OF TRANSPORTATION		SCALE 1" = 50'	BRIDGE FILE	
						DESIGNATION 2200922 & 2500432	
			PLAN LINE "B"		SURVEY BOOK	SHEETS	
						14	of 107
					CONTRACT R-44659	PROJECT 2200922	


SCALE			
AS NOTED			
	DESIGNATION		
	2200922 & 2500432		
	SHEETS		
	15	of	107
CONTRACT	PROJECT		
R-44659	2200922		

 

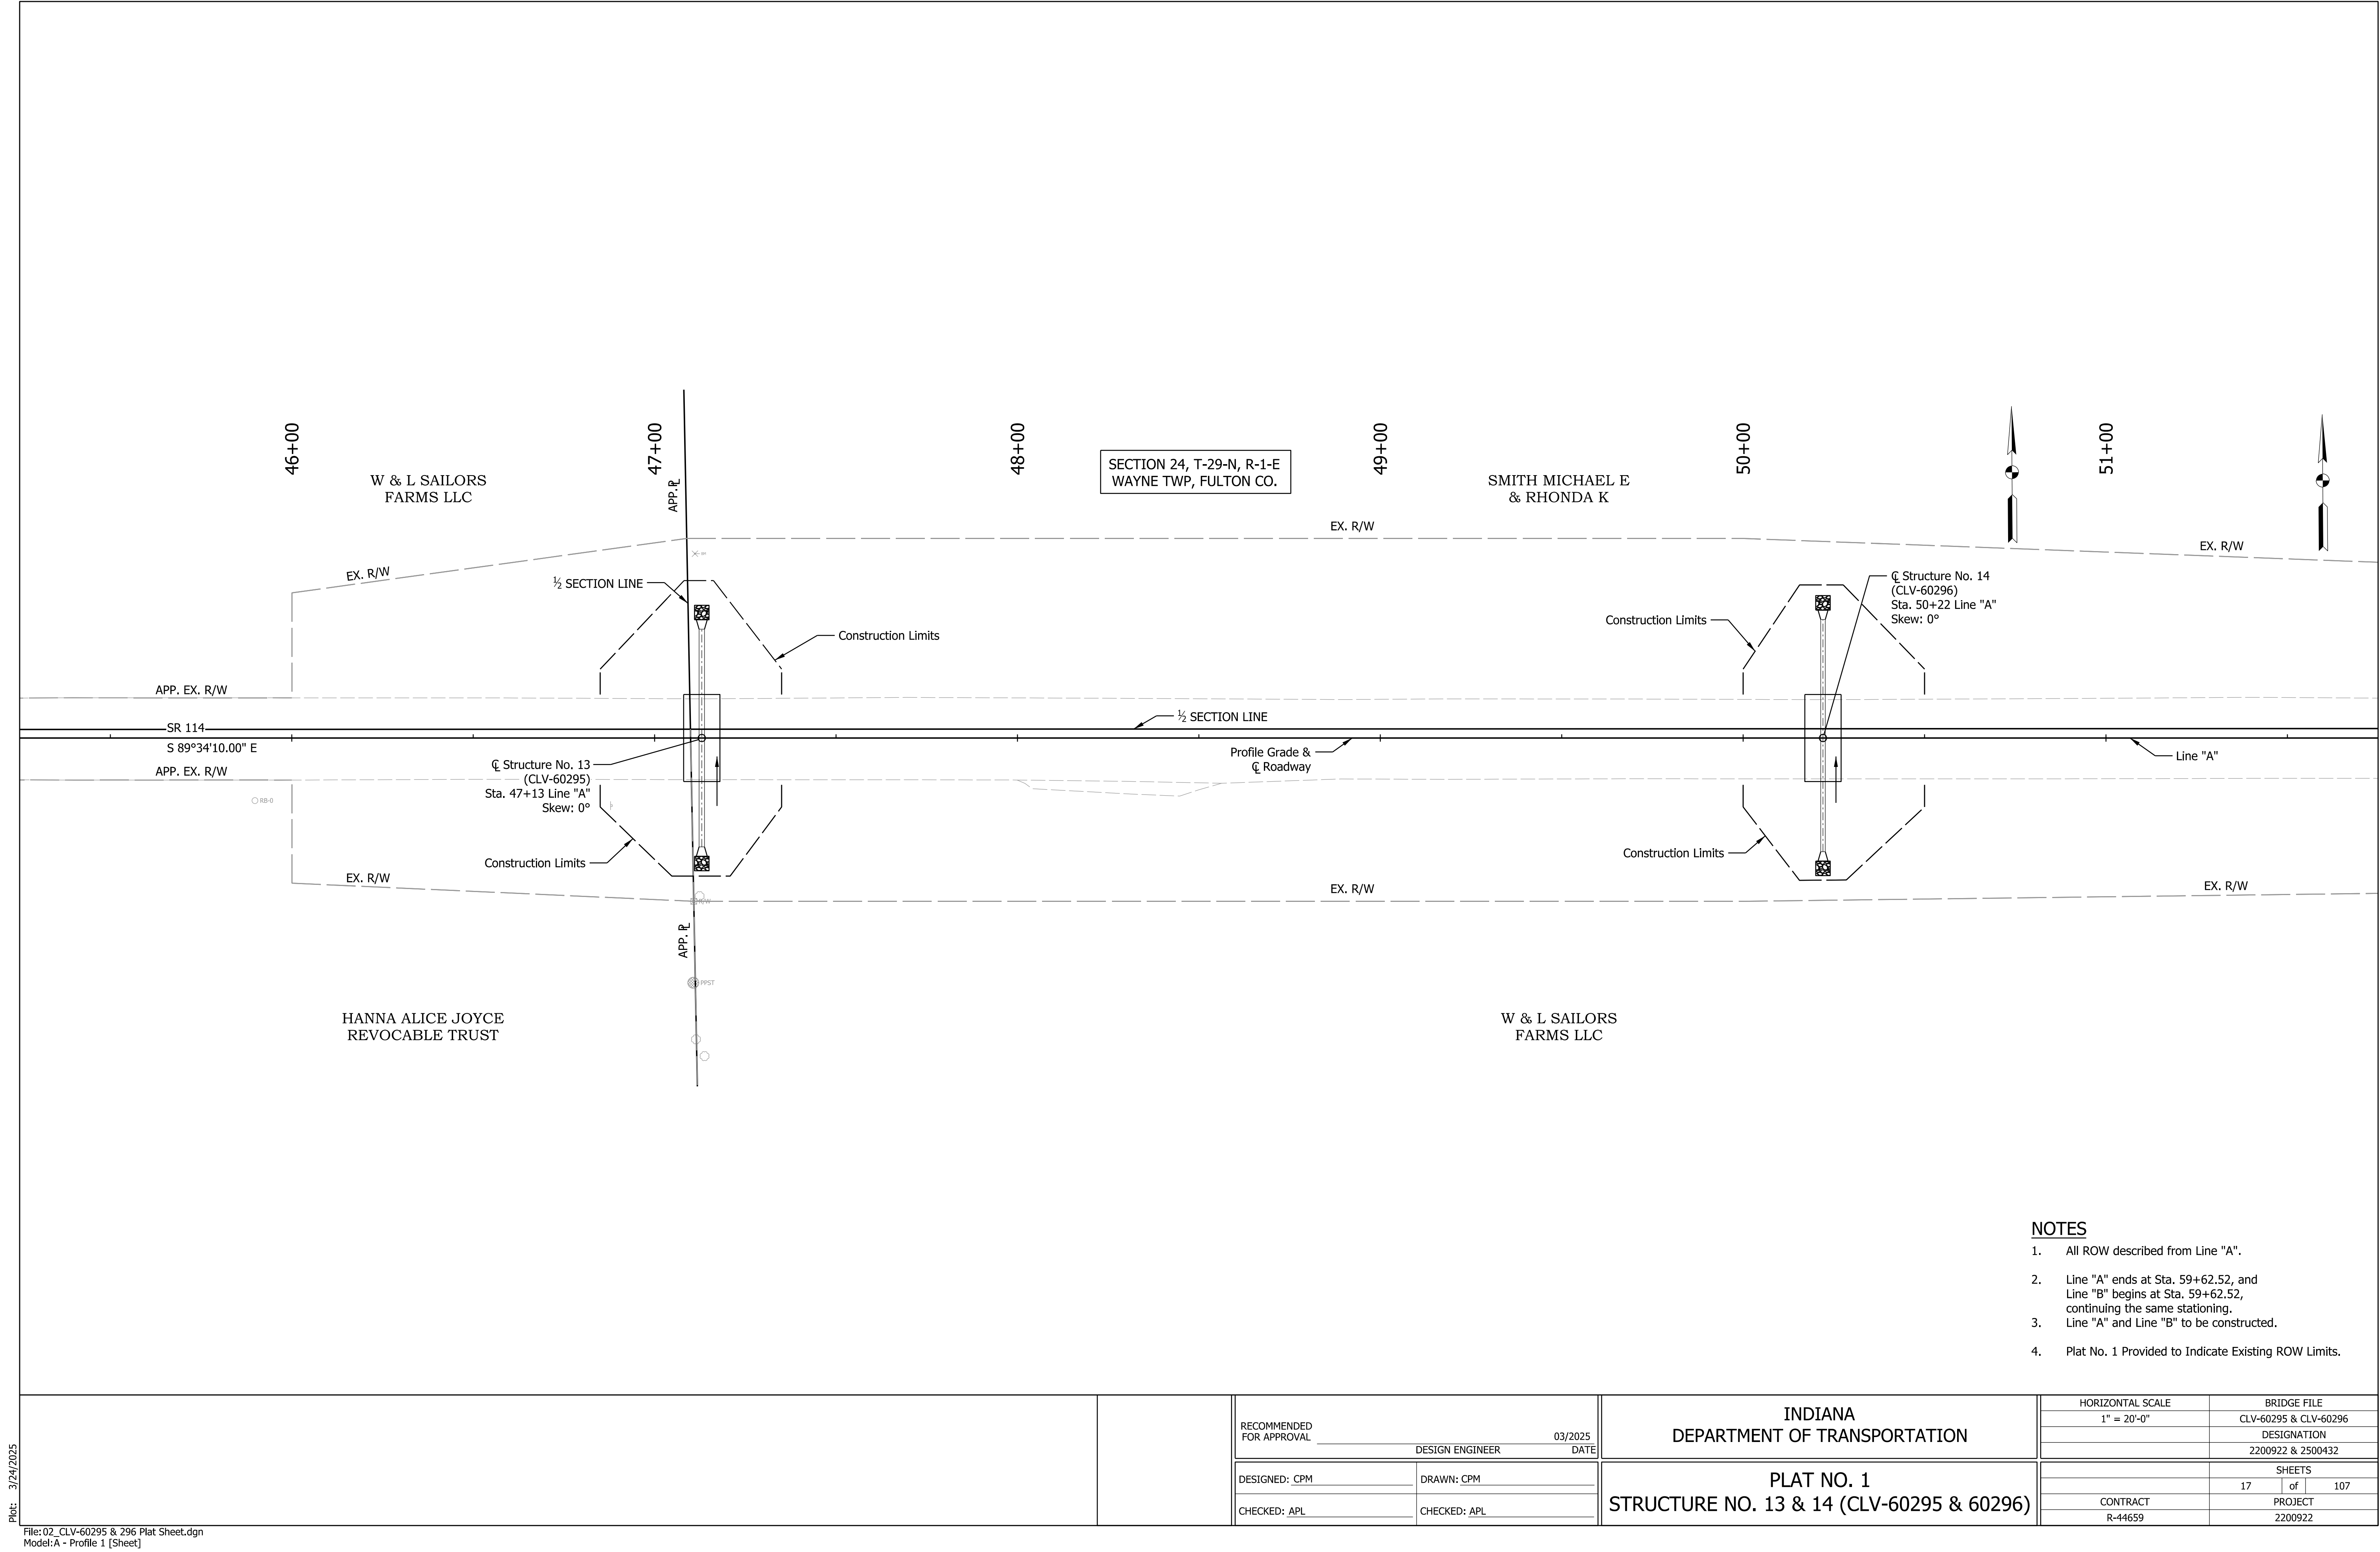


- NOTES**
- All ROW described from Line "A".
 - Line "A" ends at Sta. 59+62.52, and Line "B" begins at Sta. 59+62.52, continuing the same stationing. Line "A" and Line "B" to be constructed.
 - Plat No. 1 Provided to Indicate Existing ROW Limits.

Plot: 3/24/2025			RECOMMENDED FOR APPROVAL _____ 03/2025		INDIANA DEPARTMENT OF TRANSPORTATION	HORIZONTAL SCALE		BRIDGE FILE	
			DESIGN ENGINEER _____ DATE			1" = 20'-0"		CLV-60295 & CLV-60296	
								DESIGNATION	
								2200922 & 2500432	
DESIGNED: CPM		DRAWN: CPM		PLAT NO. 1 STRUCTURE NO. 13 & 14 (CLV-60295 & 60296)		SHEETS 17 of 107			
CHECKED: APL		CHECKED: APL							
File: 02_CLV-60295 & 296 Plat Sheet.dgn Model: A - Profile 1 [Sheet]					CONTRACT R-44659		PROJECT 2200922		

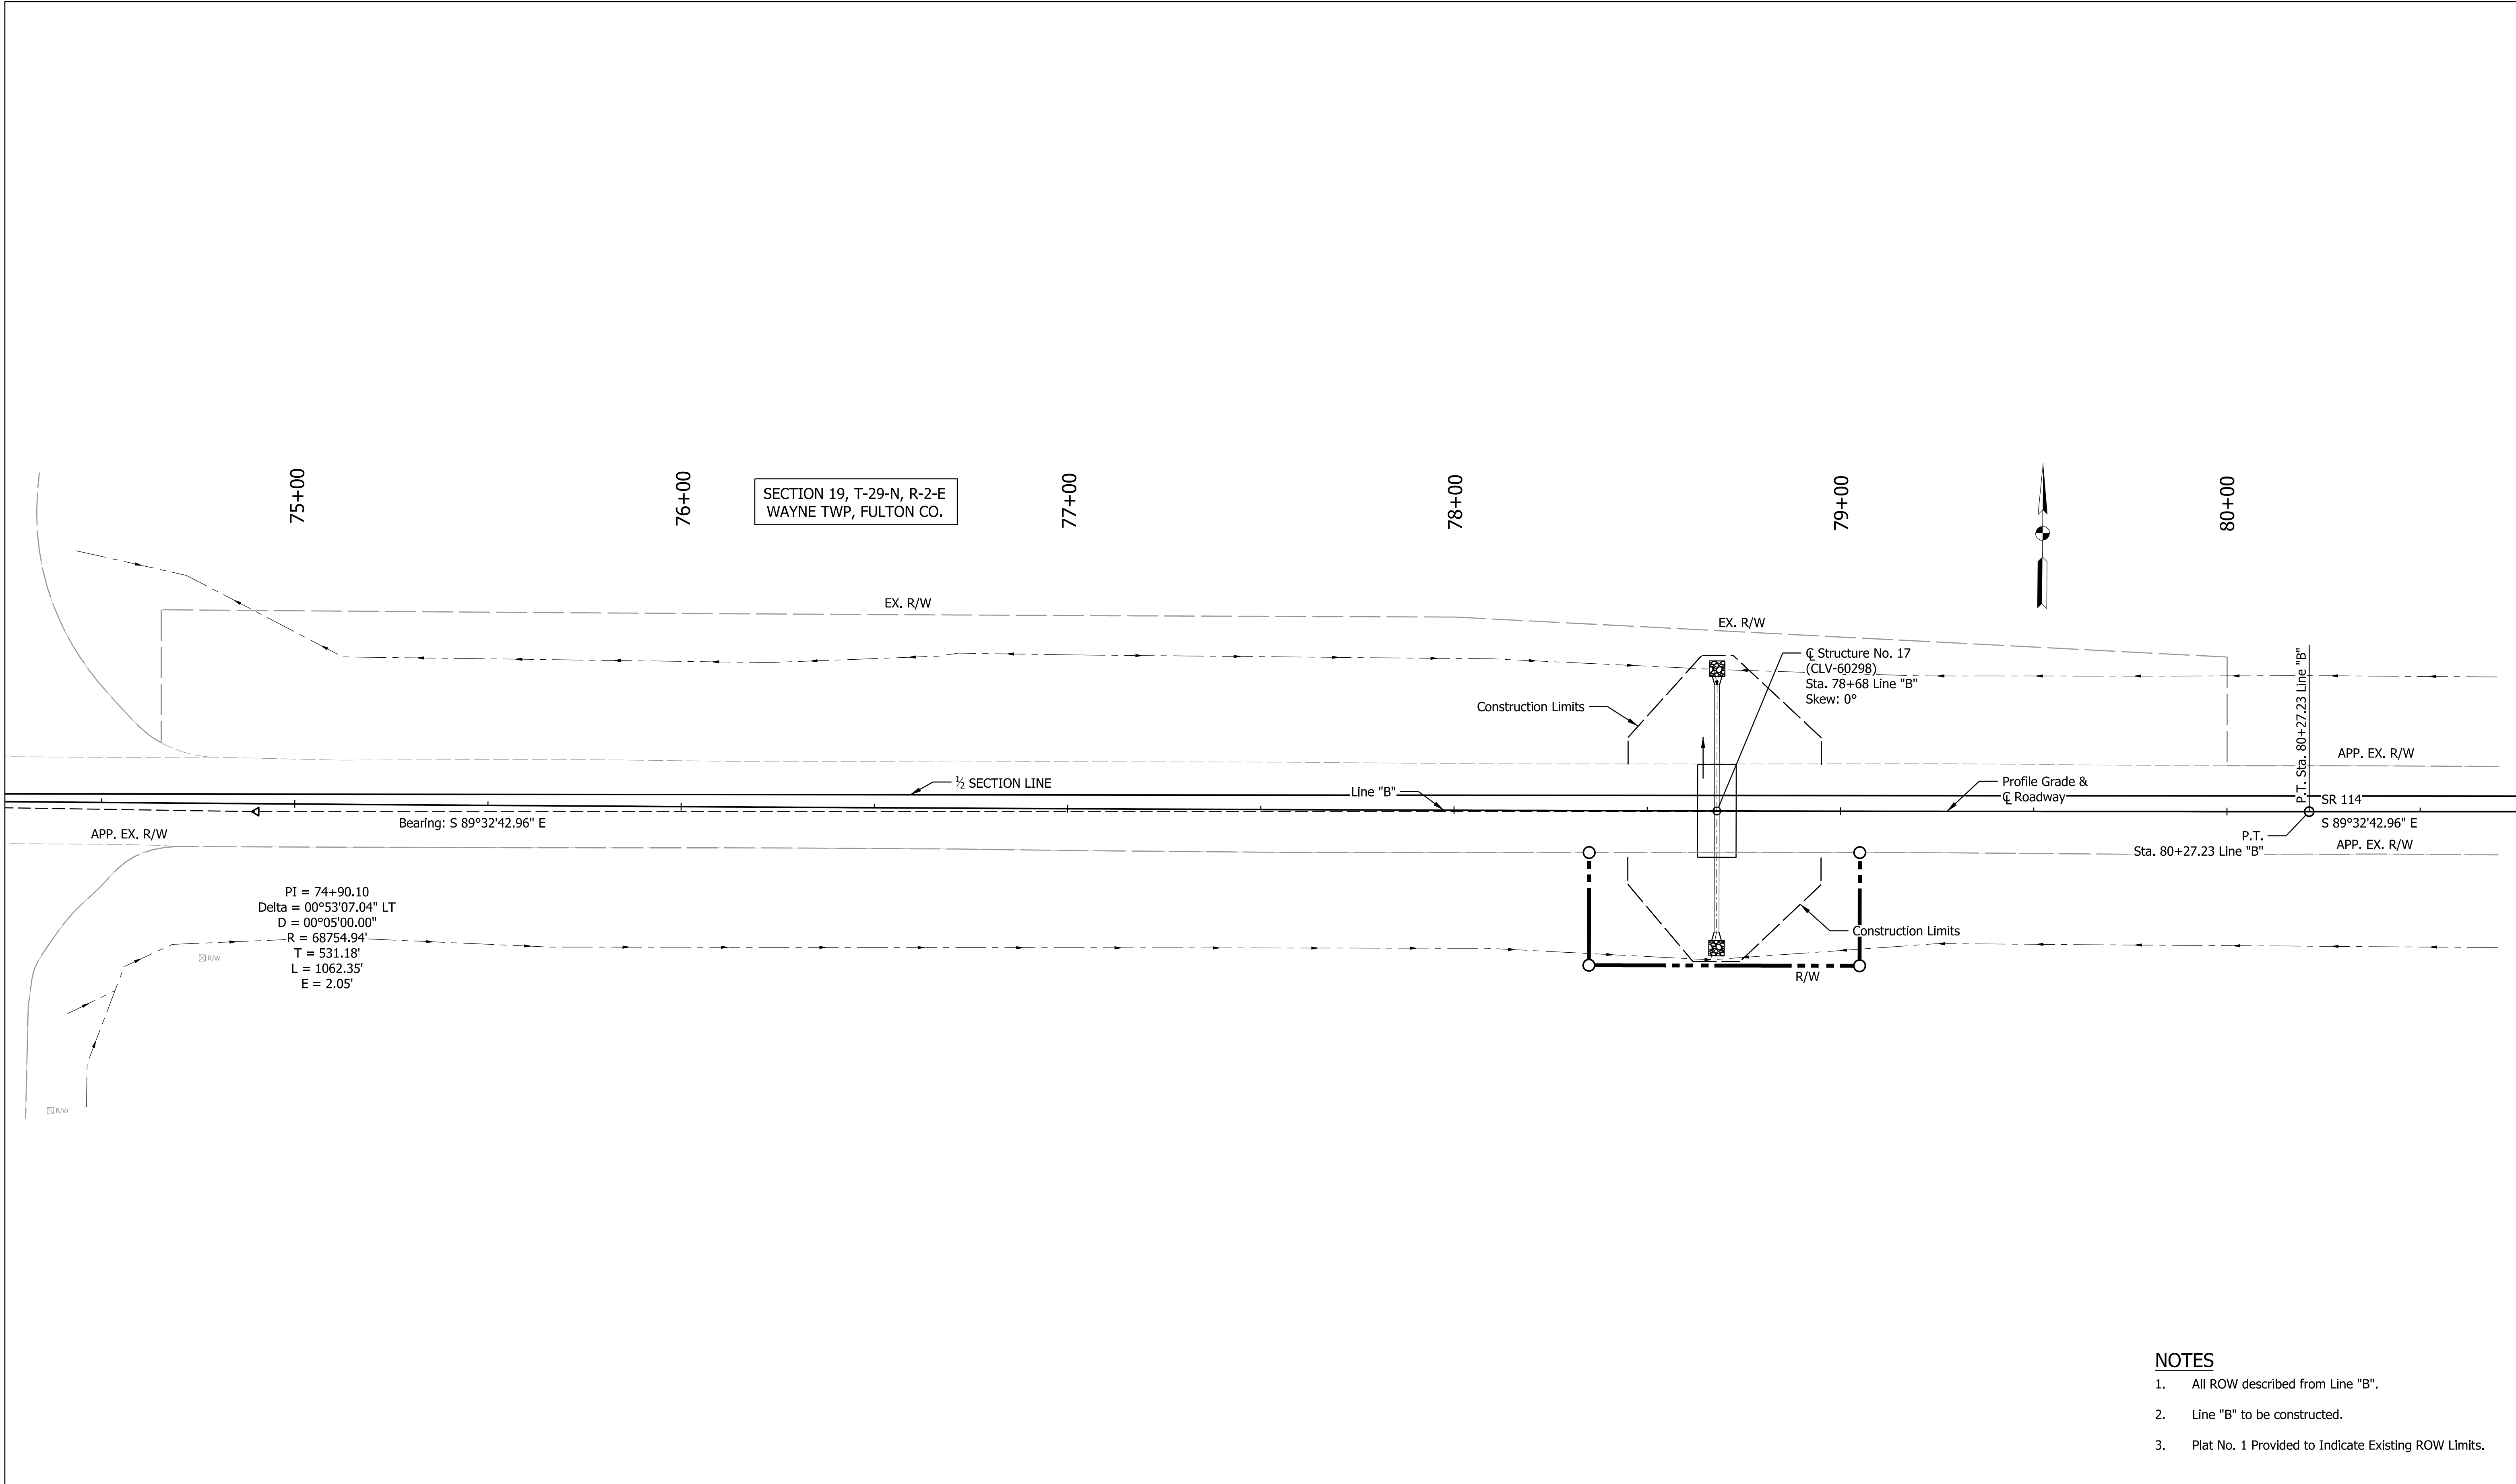


- NOTES**
- All ROW described from Line "B".
 - Line "B" to be constructed.
 - Plat No. 1 Provided to Indicate Existing ROW Limits.

--	--	

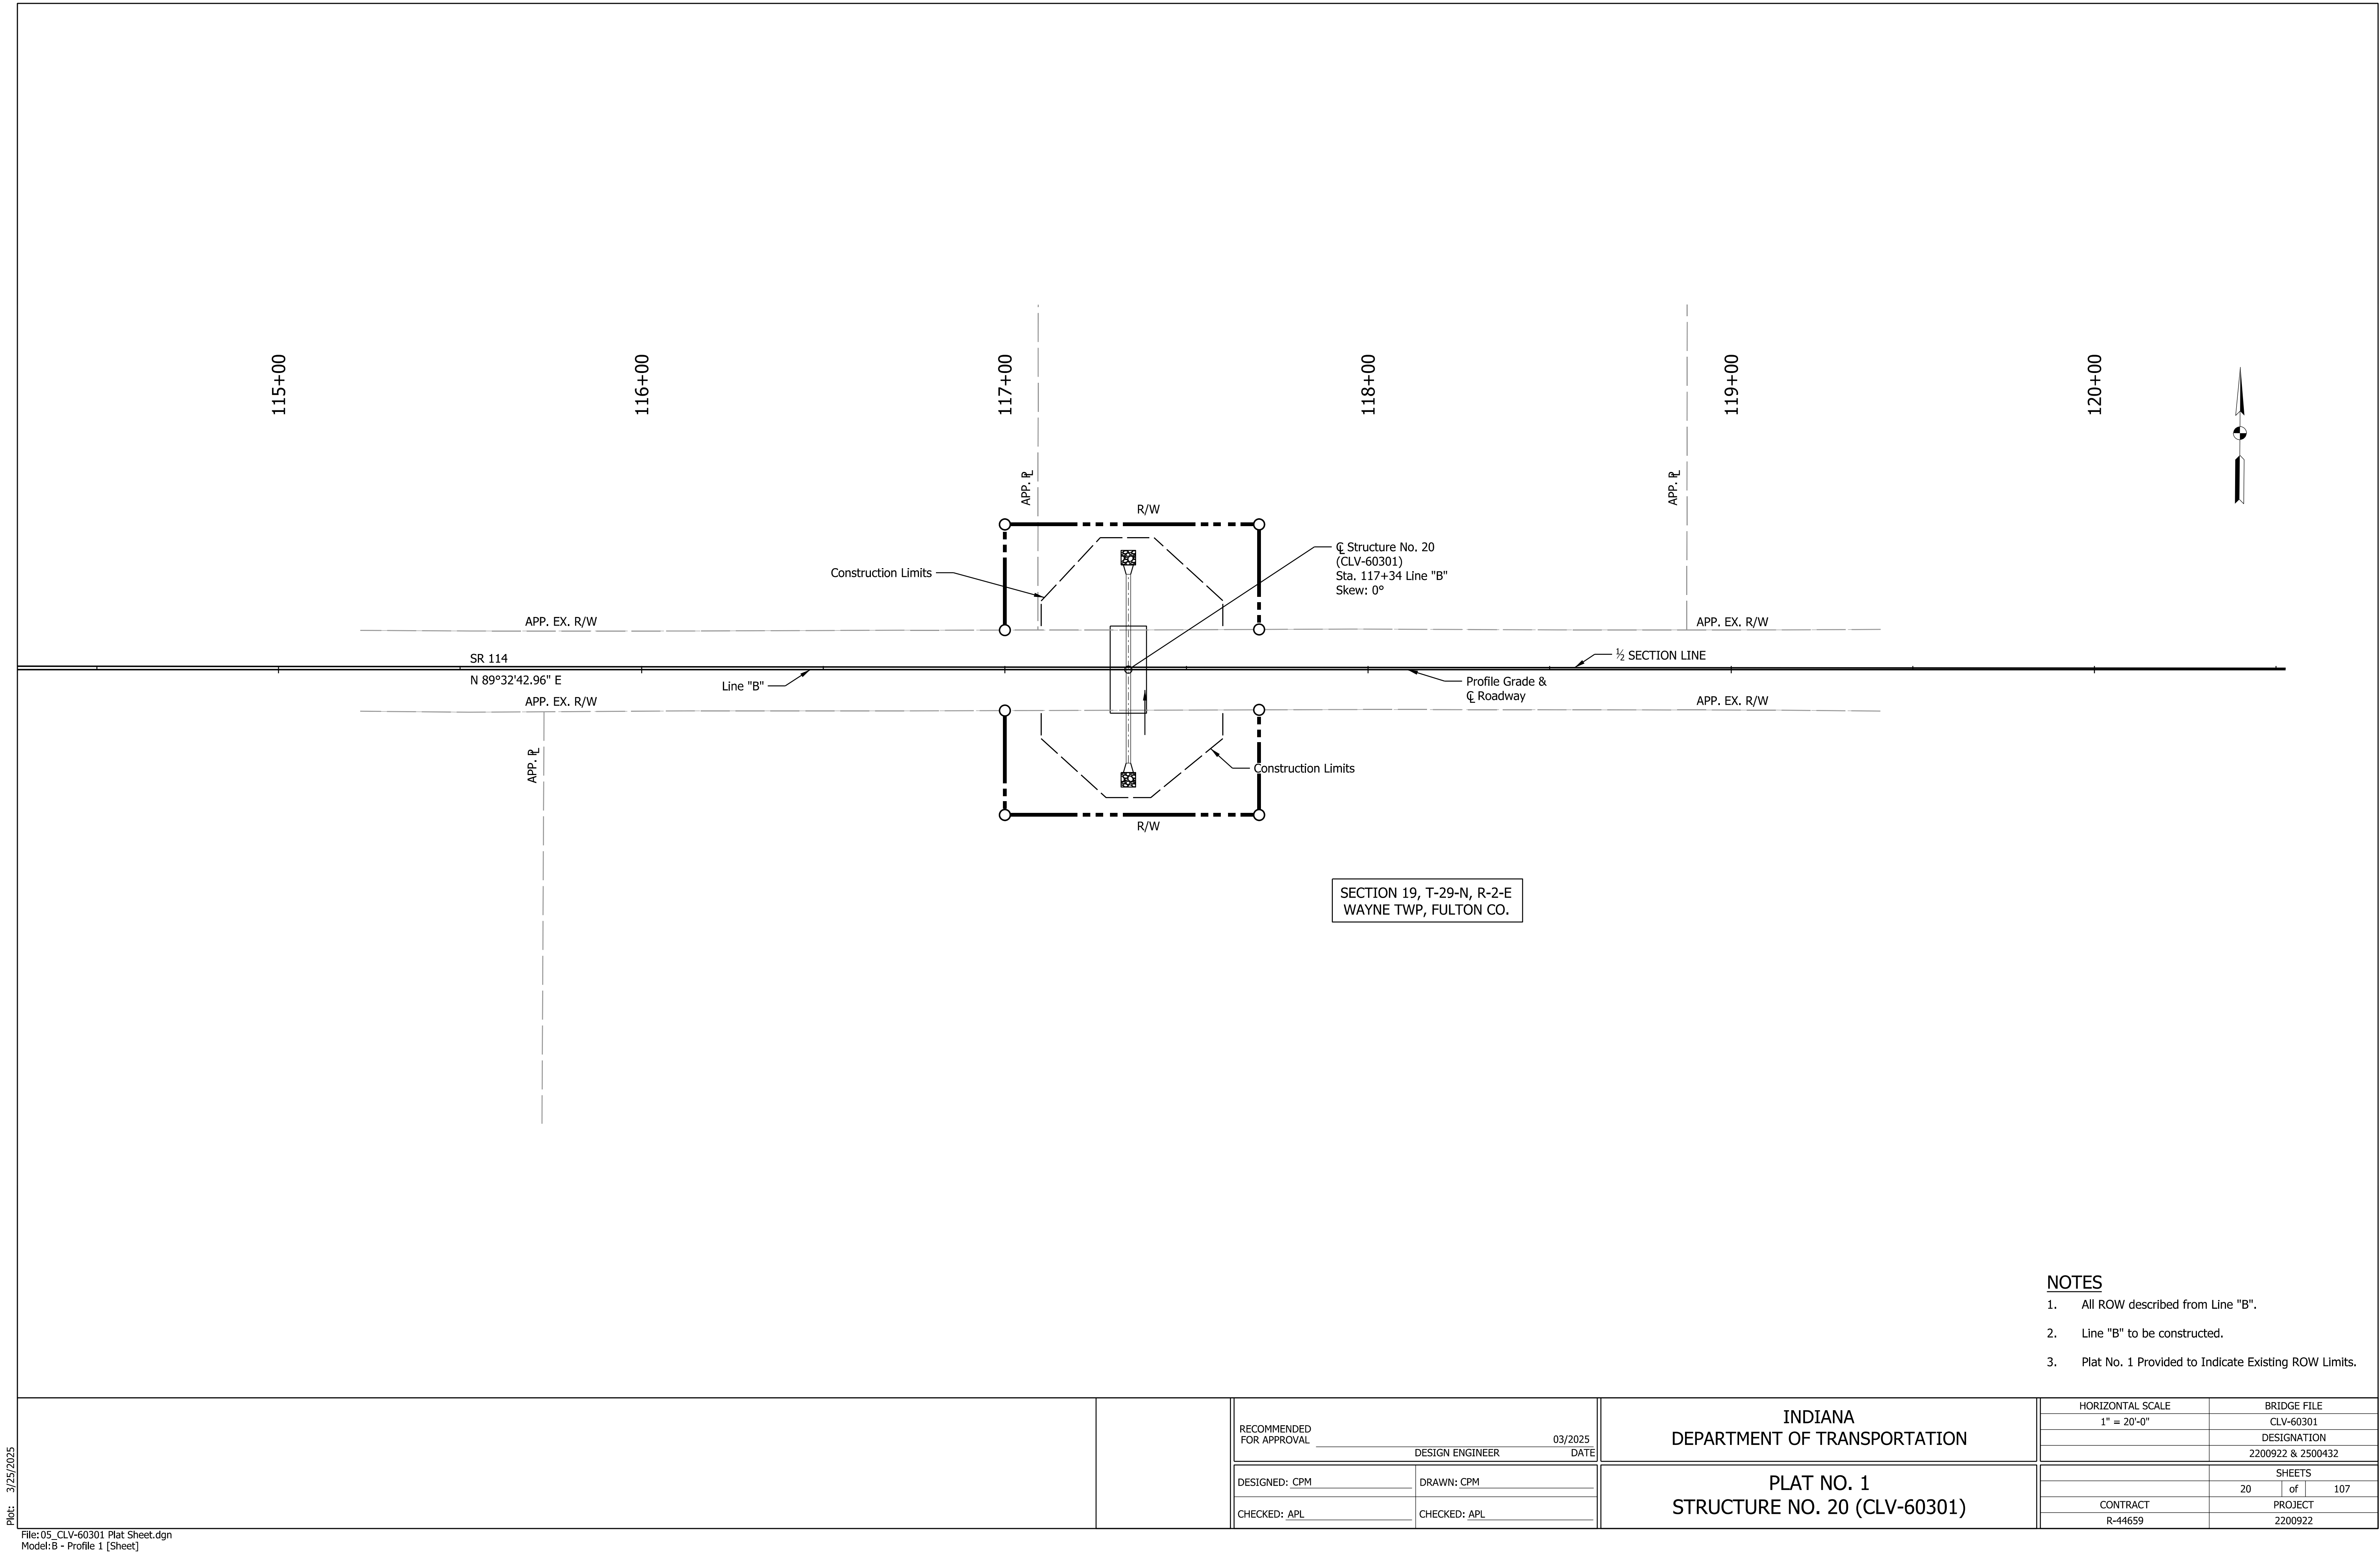

- NOTES**
1. All ROW described from Line "B".
 2. Line "B" to be constructed.
 3. Plat No. 1 Provided to Indicate Existing ROW Limits.

Plot: 3/25/2025	File: 05_CLV-60301 Plat Sheet.dgn Model: B - Profile 1 [Sheet]		RECOMMENDED FOR APPROVAL _____ 03/2025 DESIGN ENGINEER DATE		INDIANA DEPARTMENT OF TRANSPORTATION		HORIZONTAL SCALE 1" = 20'-0"		BRIDGE FILE CLV-60301	
									DESIGNATION 2200922 & 2500432	
			DESIGNED: CPM		DRAWN: CPM				SHEETS 20 of 107	
			CHECKED: APL		CHECKED: APL		CONTRACT R-44659		PROJECT 2200922	

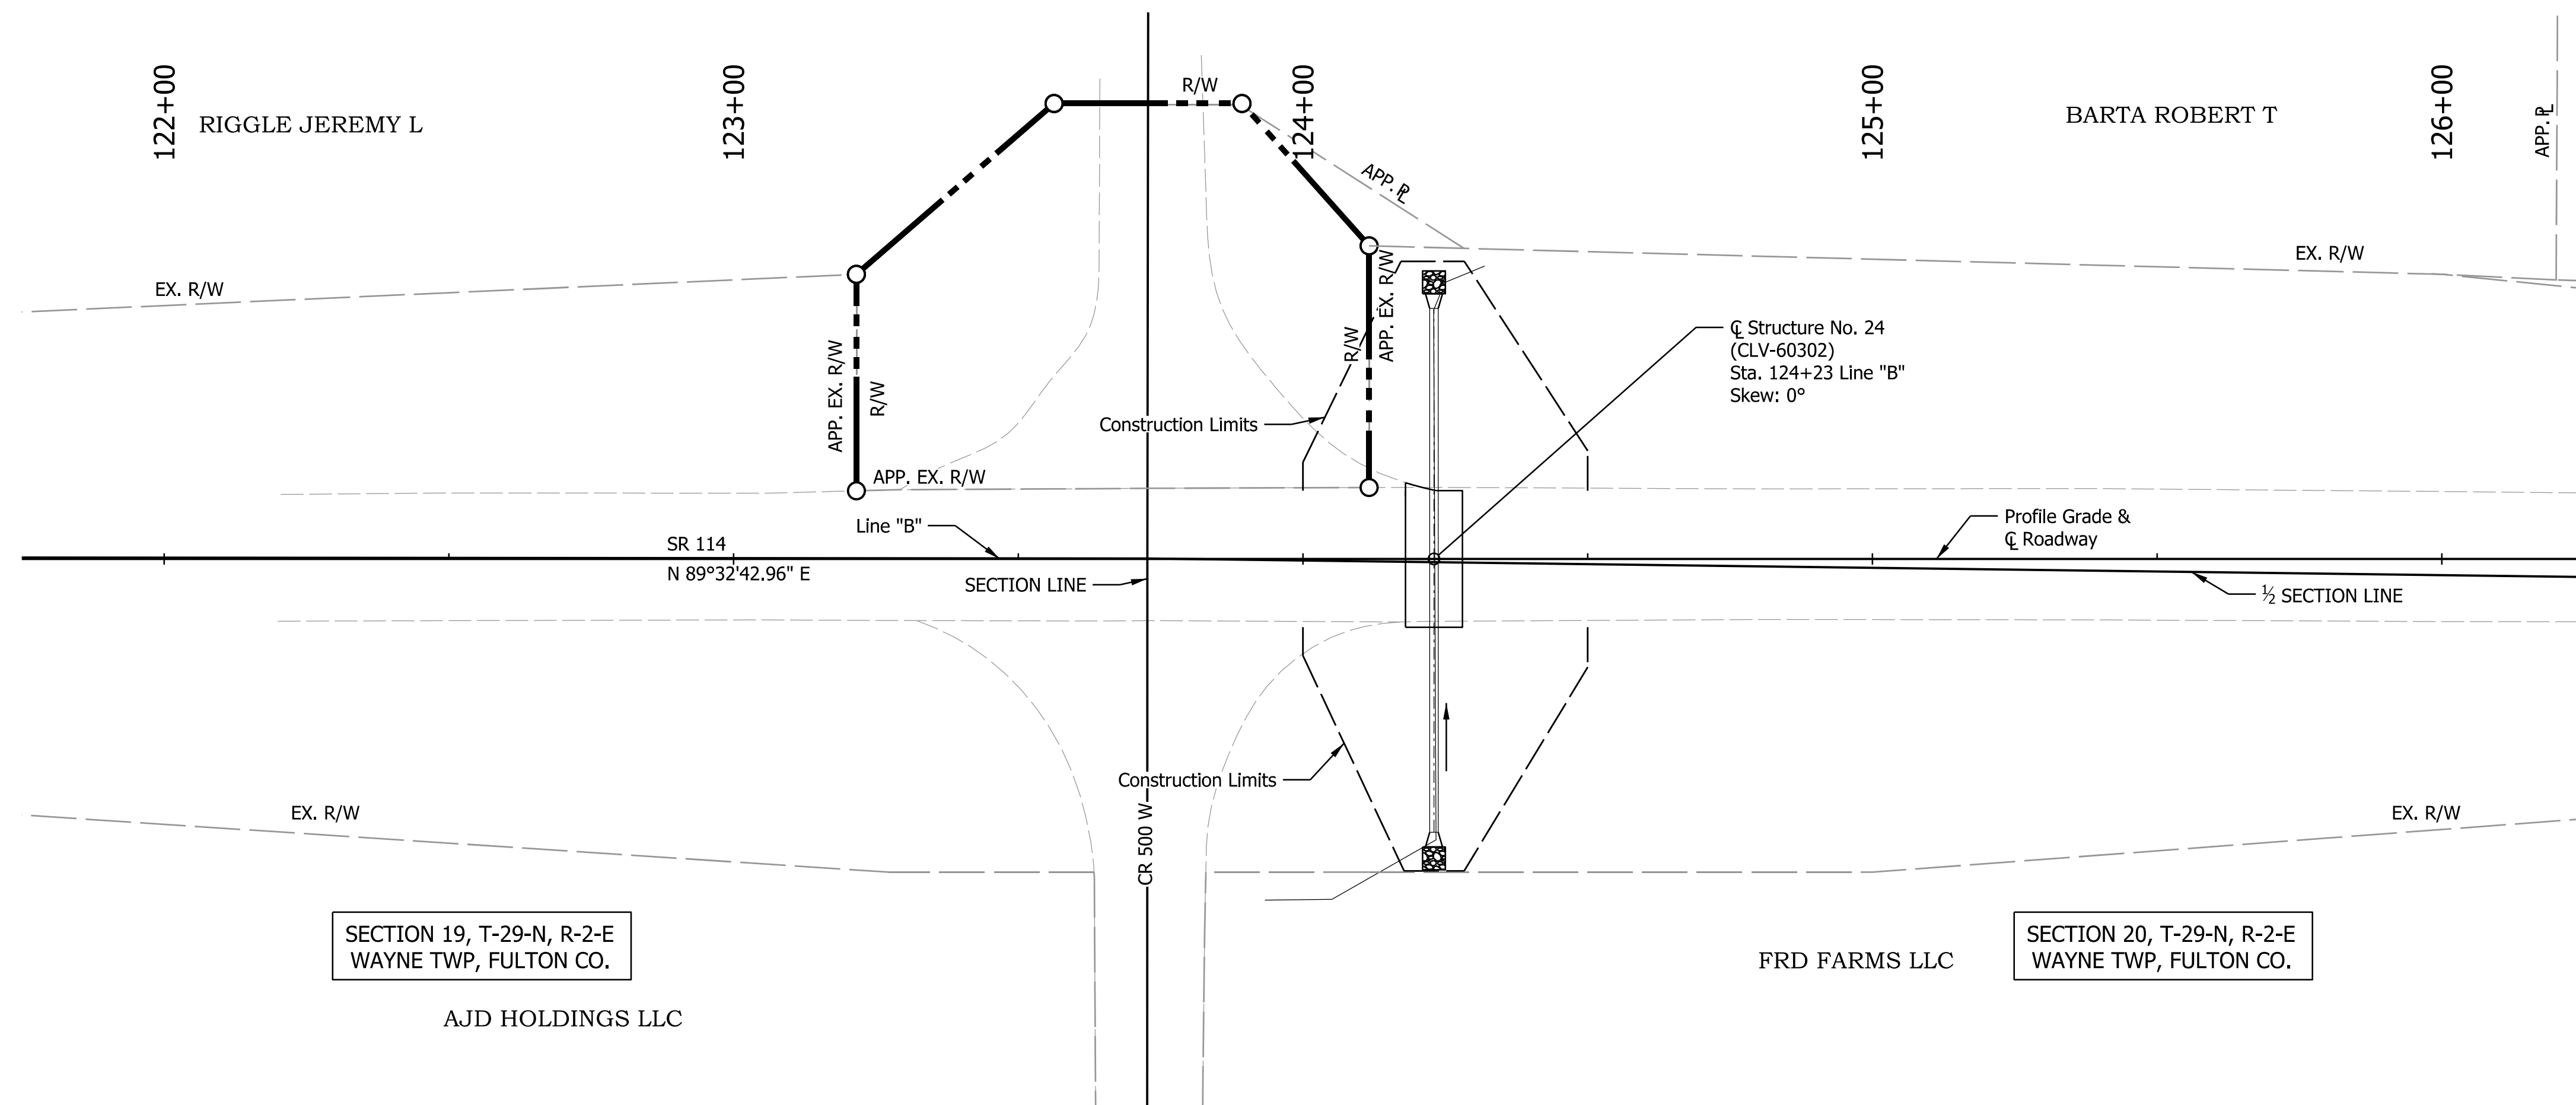


- NOTES**
1. All ROW described from Line "B".
 2. Line "B" to be constructed.
 3. Plat No. 1 Provided to Indicate Existing ROW Limits.

Plot: 3/25/2025

File: 06_CLV-60302 Plat Sheet.dgn
Model: B - Profile 1 [Sheet]

RECOMMENDED FOR APPROVAL _____ DESIGN ENGINEER _____ DATE 03/2025	INDIANA DEPARTMENT OF TRANSPORTATION		HORIZONTAL SCALE 1" = 20'-0"	BRIDGE FILE CLV-60302
	PLAT NO. 1 STRUCTURE NO. 20 (CLV-60302)			DESIGNATION 2200922 & 2500432
DESIGNED: CPM	DRAWN: CPM		SHEETS 21 of 107	
CHECKED: APL	CHECKED: APL		CONTRACT R-44659	PROJECT 2200922

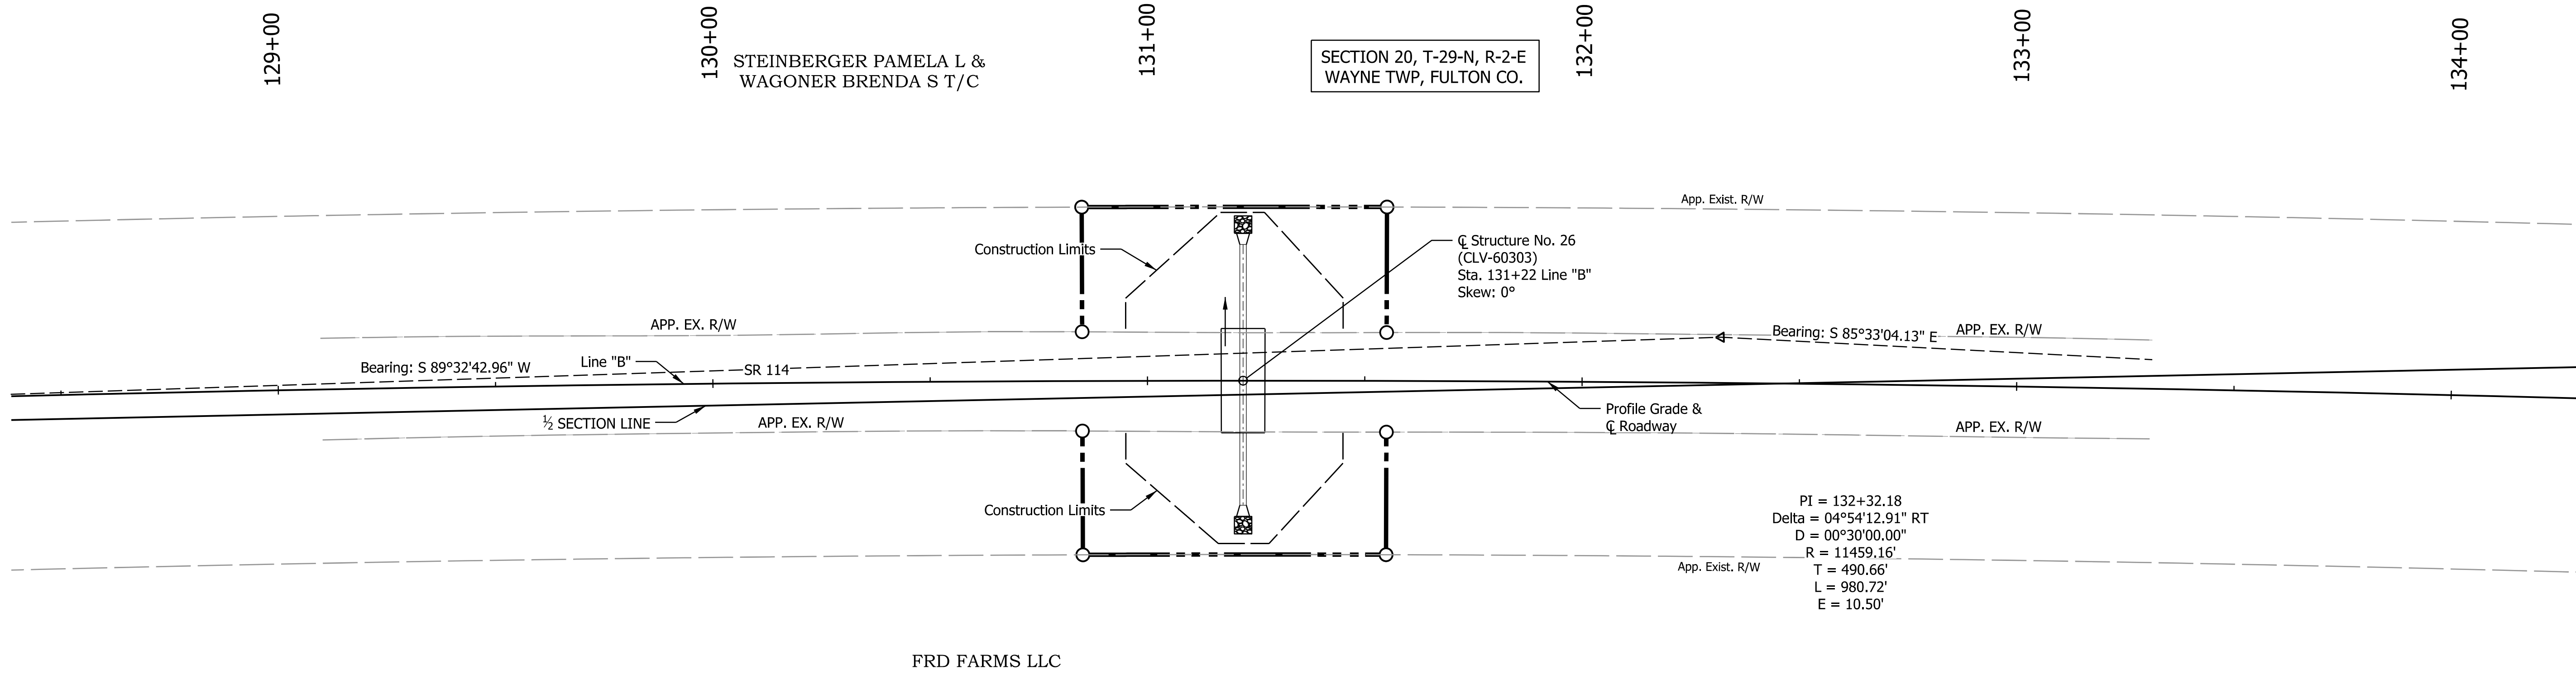


2

- NOTES**
- 1. All ROW described from Line "B".
 - 2. Line "B" to be constructed.
 - 3. Plat No. 1 Provided to Indicate Existing ROW Limits.

Plat: 3/25/2025

File: 07_CLV-60303 Plat Sheet.dgn Model: B - Profile 1 [Sheet]			RECOMMENDED FOR APPROVAL _____ 03/2025 DESIGN ENGINEER DATE		INDIANA DEPARTMENT OF TRANSPORTATION	HORIZONTAL SCALE 1" = 20'-0"		BRIDGE FILE CLV-60303	
						DESIGNATION 2200922 & 2500432			
			DESIGNED: CPM			SHEETS 22 of 107			
			CHECKED: APL			PROJECT 2200922			
						PLAT NO. 1 STRUCTURE NO. 26 (CLV-60303)			

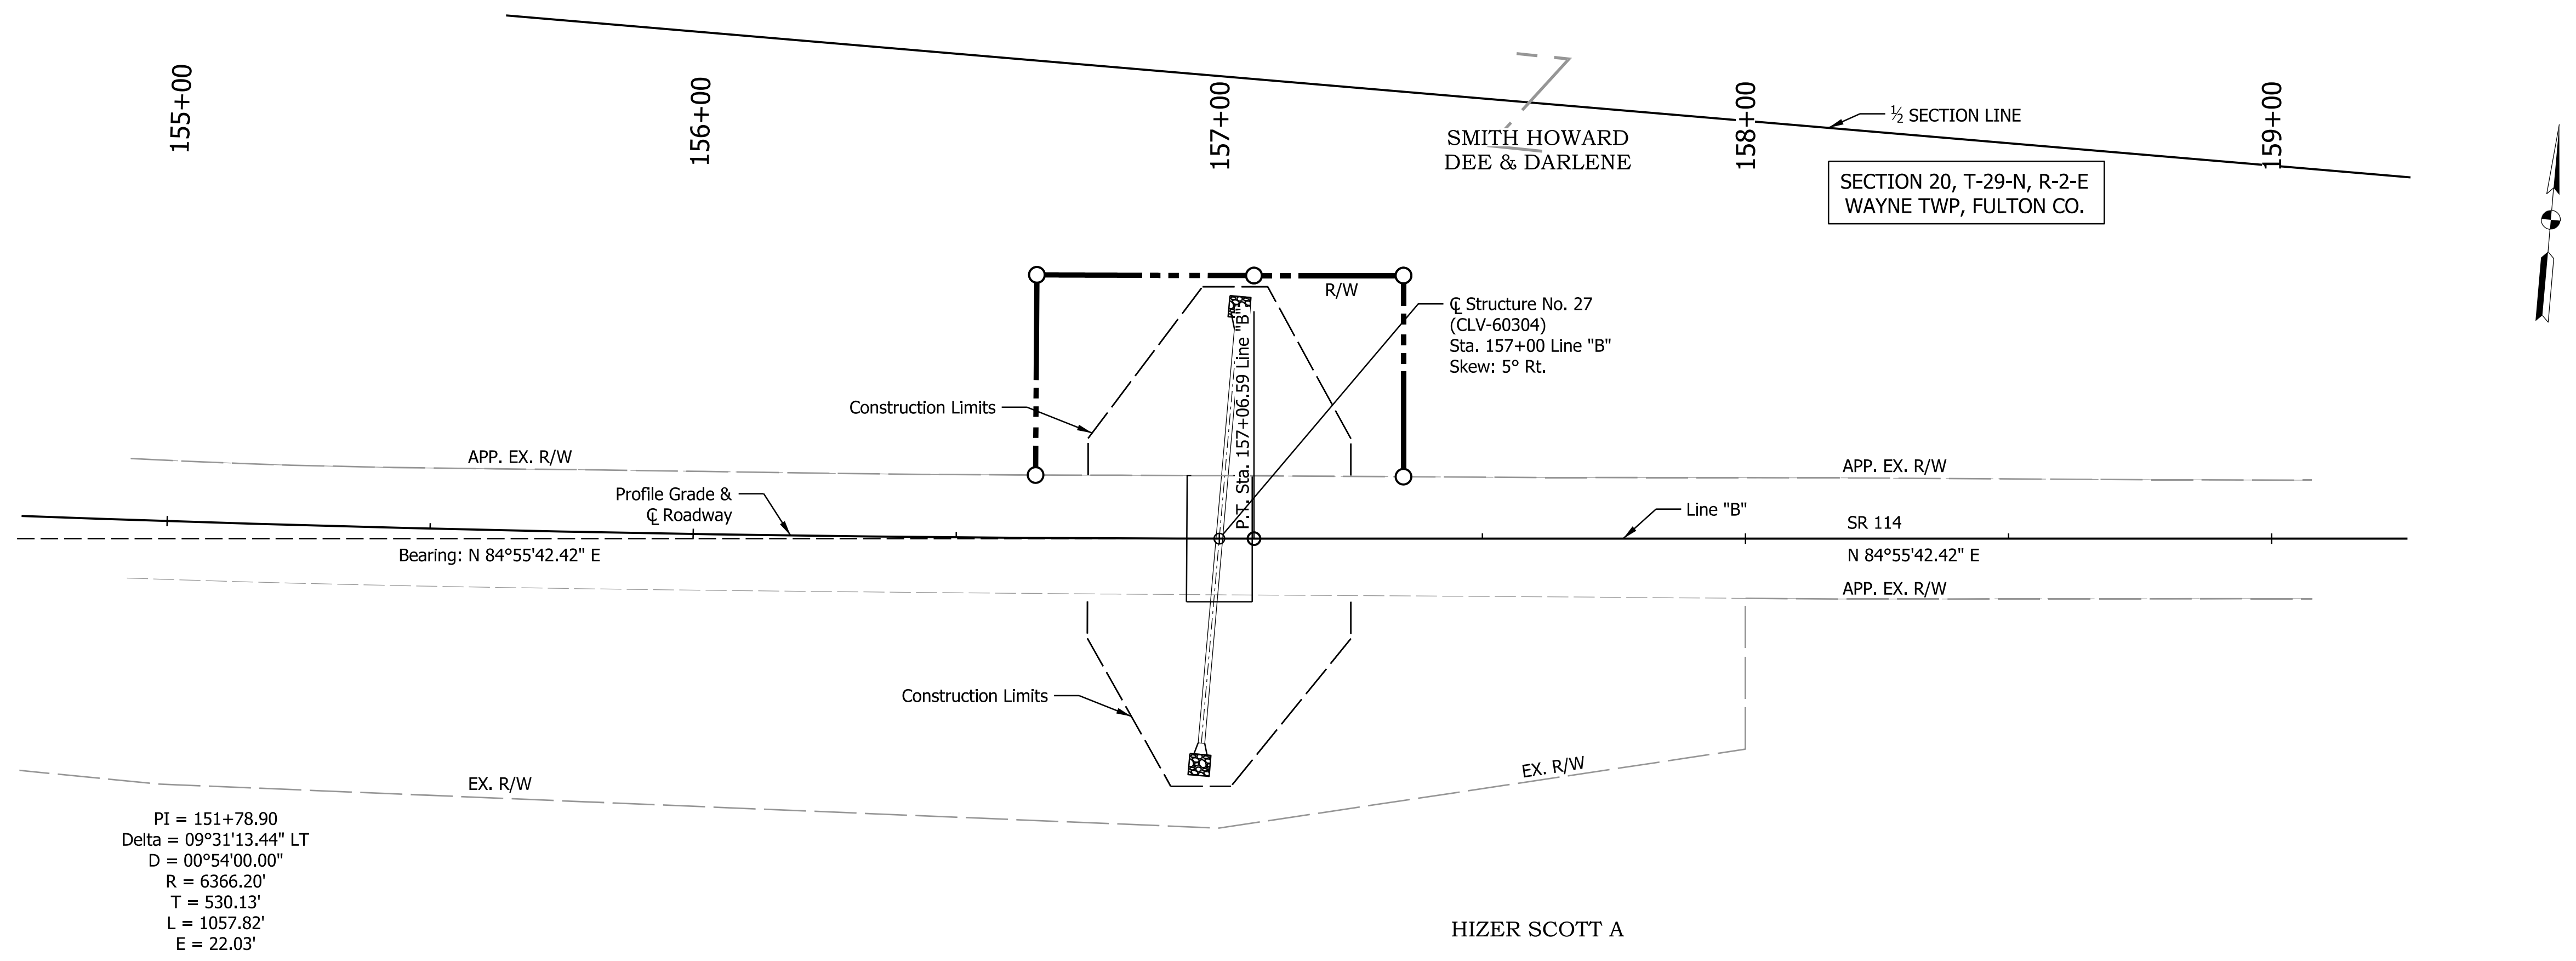


PI = 151+78.90
Delta = 09°31'13.44" LT
D = 00°54'00.00"
R = 6366.20'
T = 530.13'
L = 1057.82'
E = 22.03'

- NOTES**
- All ROW described from Line "B".
 - Line "B" to be constructed.
 - Plat No. 1 Provided to Indicate Existing ROW Limits.

Plot: 3/25/2025


File: 08_CLV-60304 Plat Sheet.dgn Model: B - Profile 1 [Sheet]	
---	--	--	

 

1. All ROW described from Line "B".
2. Line "B" to be constructed.
3. Plat No. 1 Provided to Indicate Existing ROW Limits.


FD-302 (Rev. 3-22-2011)	
-------------------------	--

File: 09_CLV-60305 Plat Sheet.dgn
Model: B - Profile 1 [Sheet]

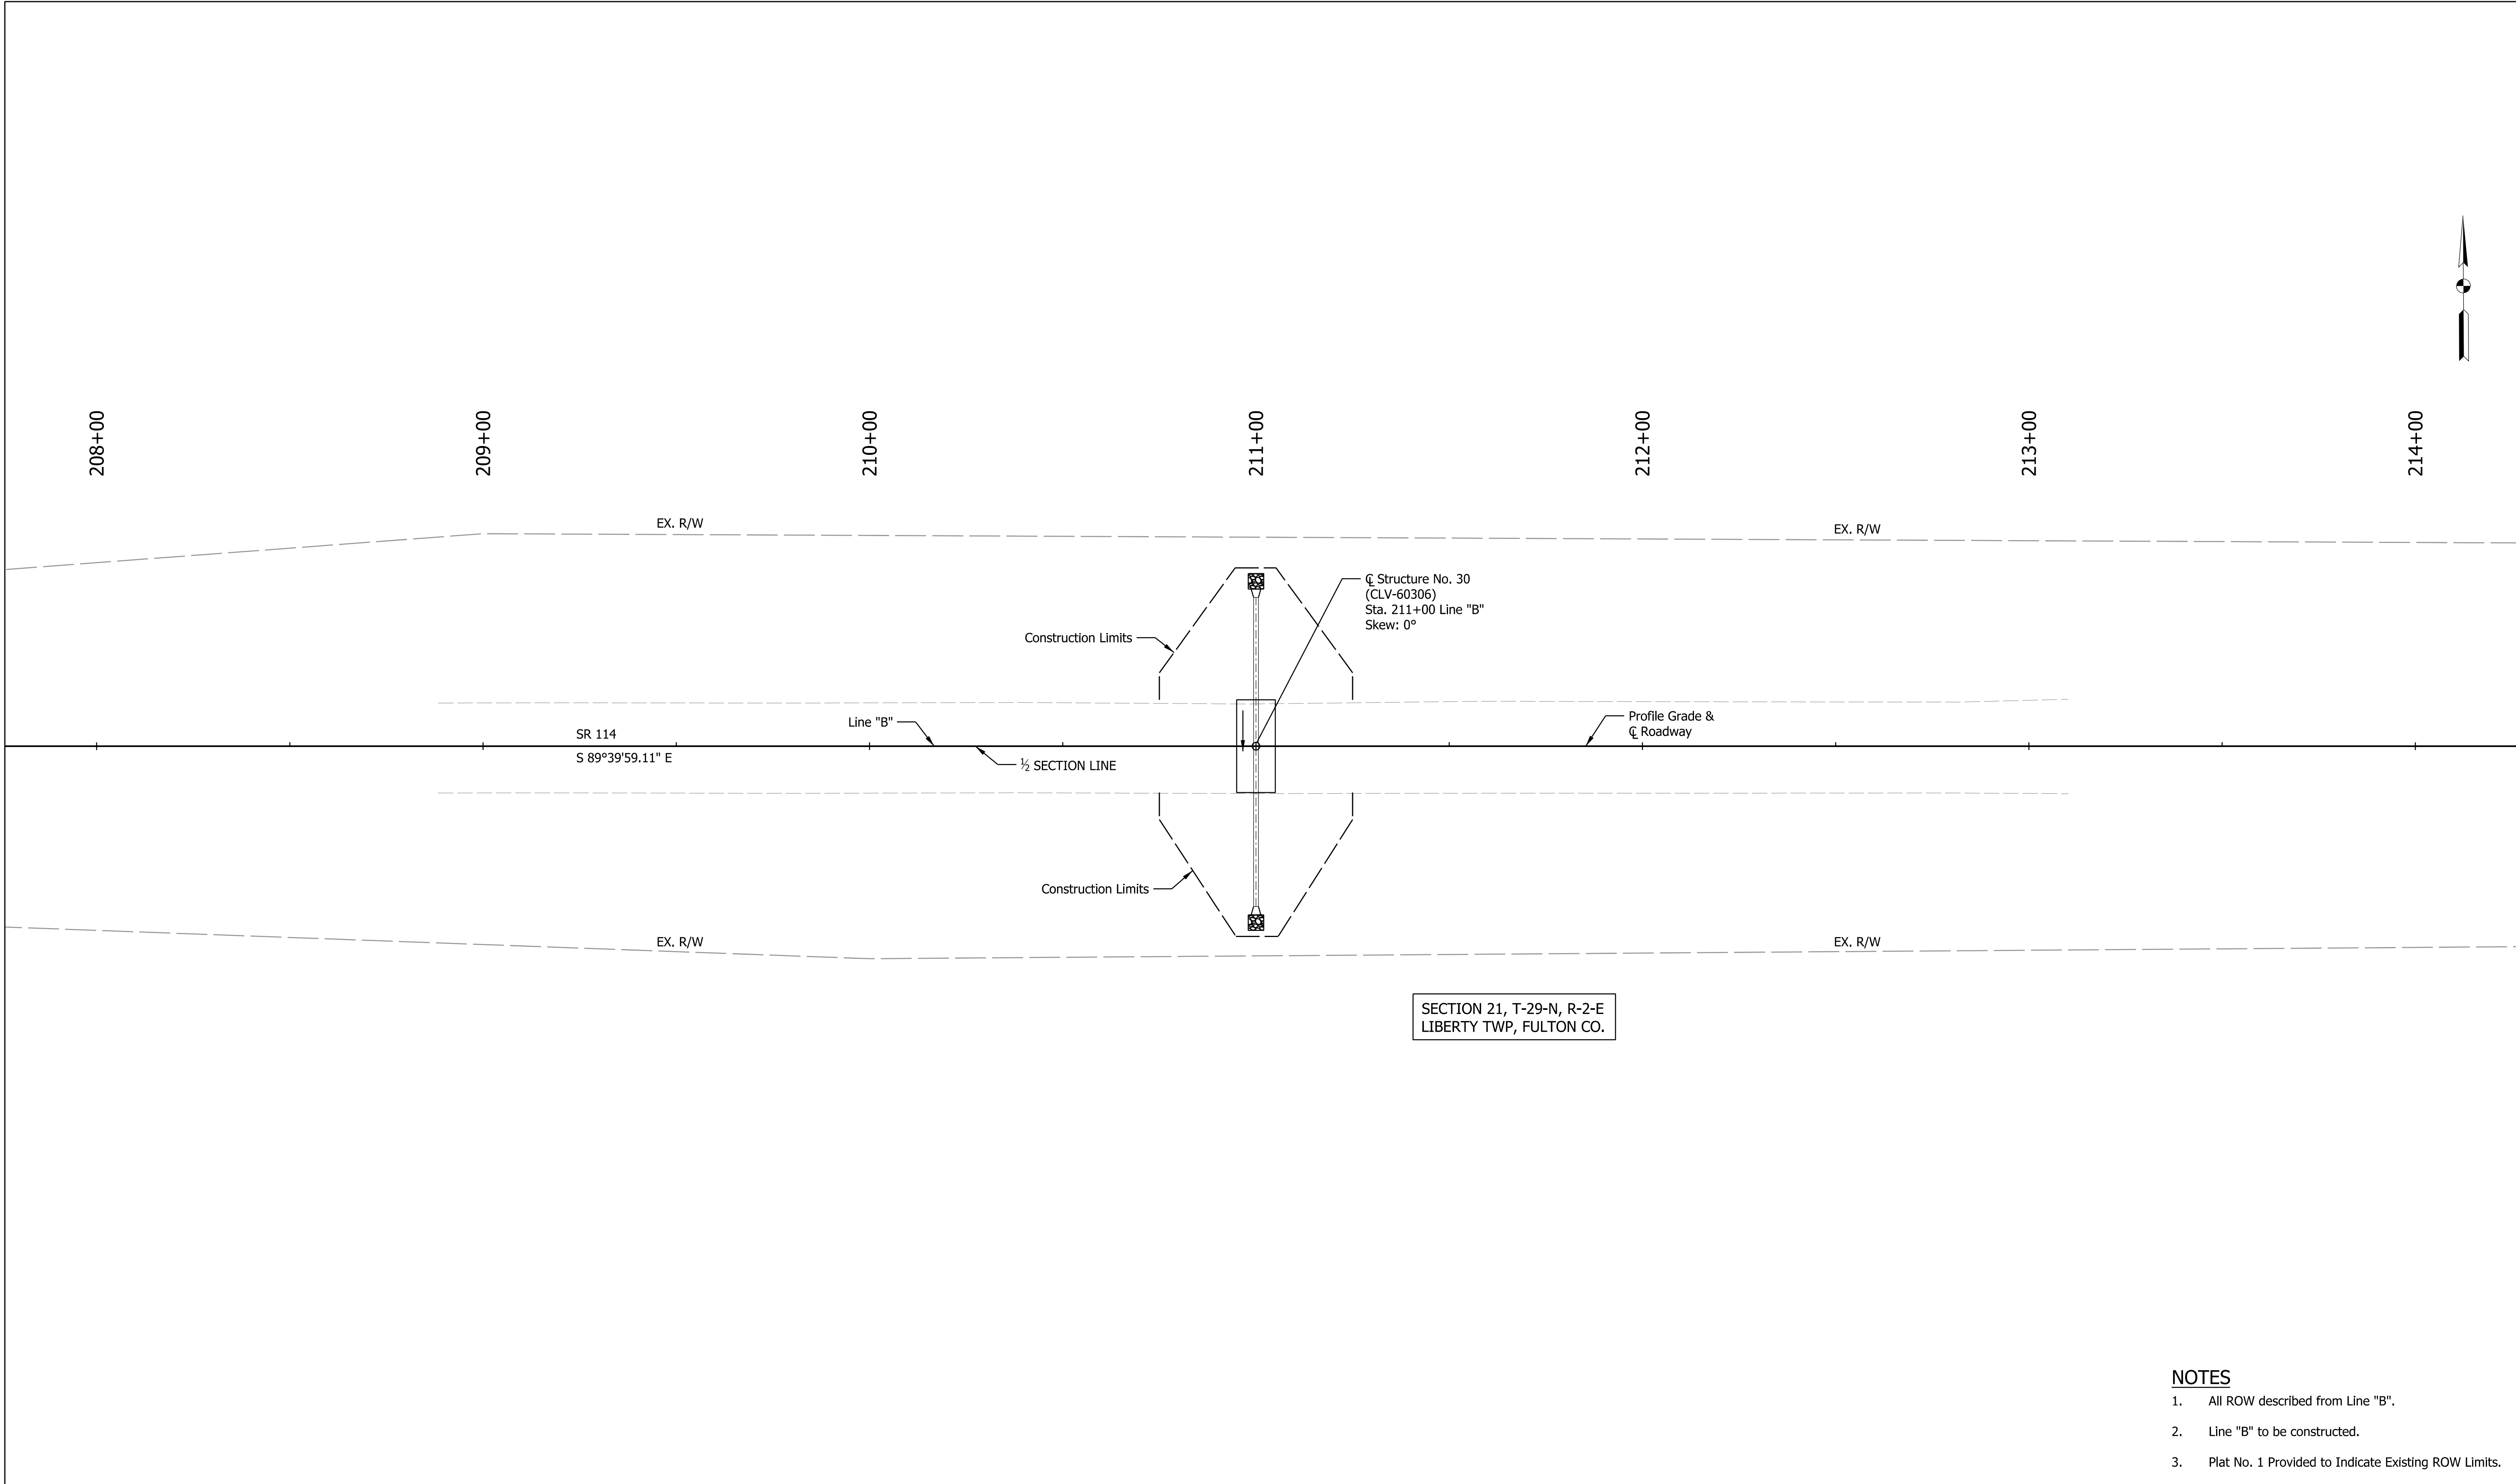


- NOTES**
- 1. All ROW described from Line "B".
 - 2. Line "B" to be constructed.
 - 3. Plat No. 1 Provided to Indicate Existing ROW Limits.

		RECOMMENDED FOR APPROVAL _____ 03/2025 DESIGN ENGINEER DATE		INDIANA DEPARTMENT OF TRANSPORTATION		HORIZONTAL SCALE 1" = 20'-0"		BRIDGE FILE CLV-60306	
		DESIGNED: CPM		DRAWN: CPM				DESIGNATION 2200922 & 2500432	
		CHECKED: APL		CHECKED: APL		PLAT NO. 1 STRUCTURE NO. 30 (CLV-60306)		SHEETS 25 of 107	
								CONTRACT R-44659	

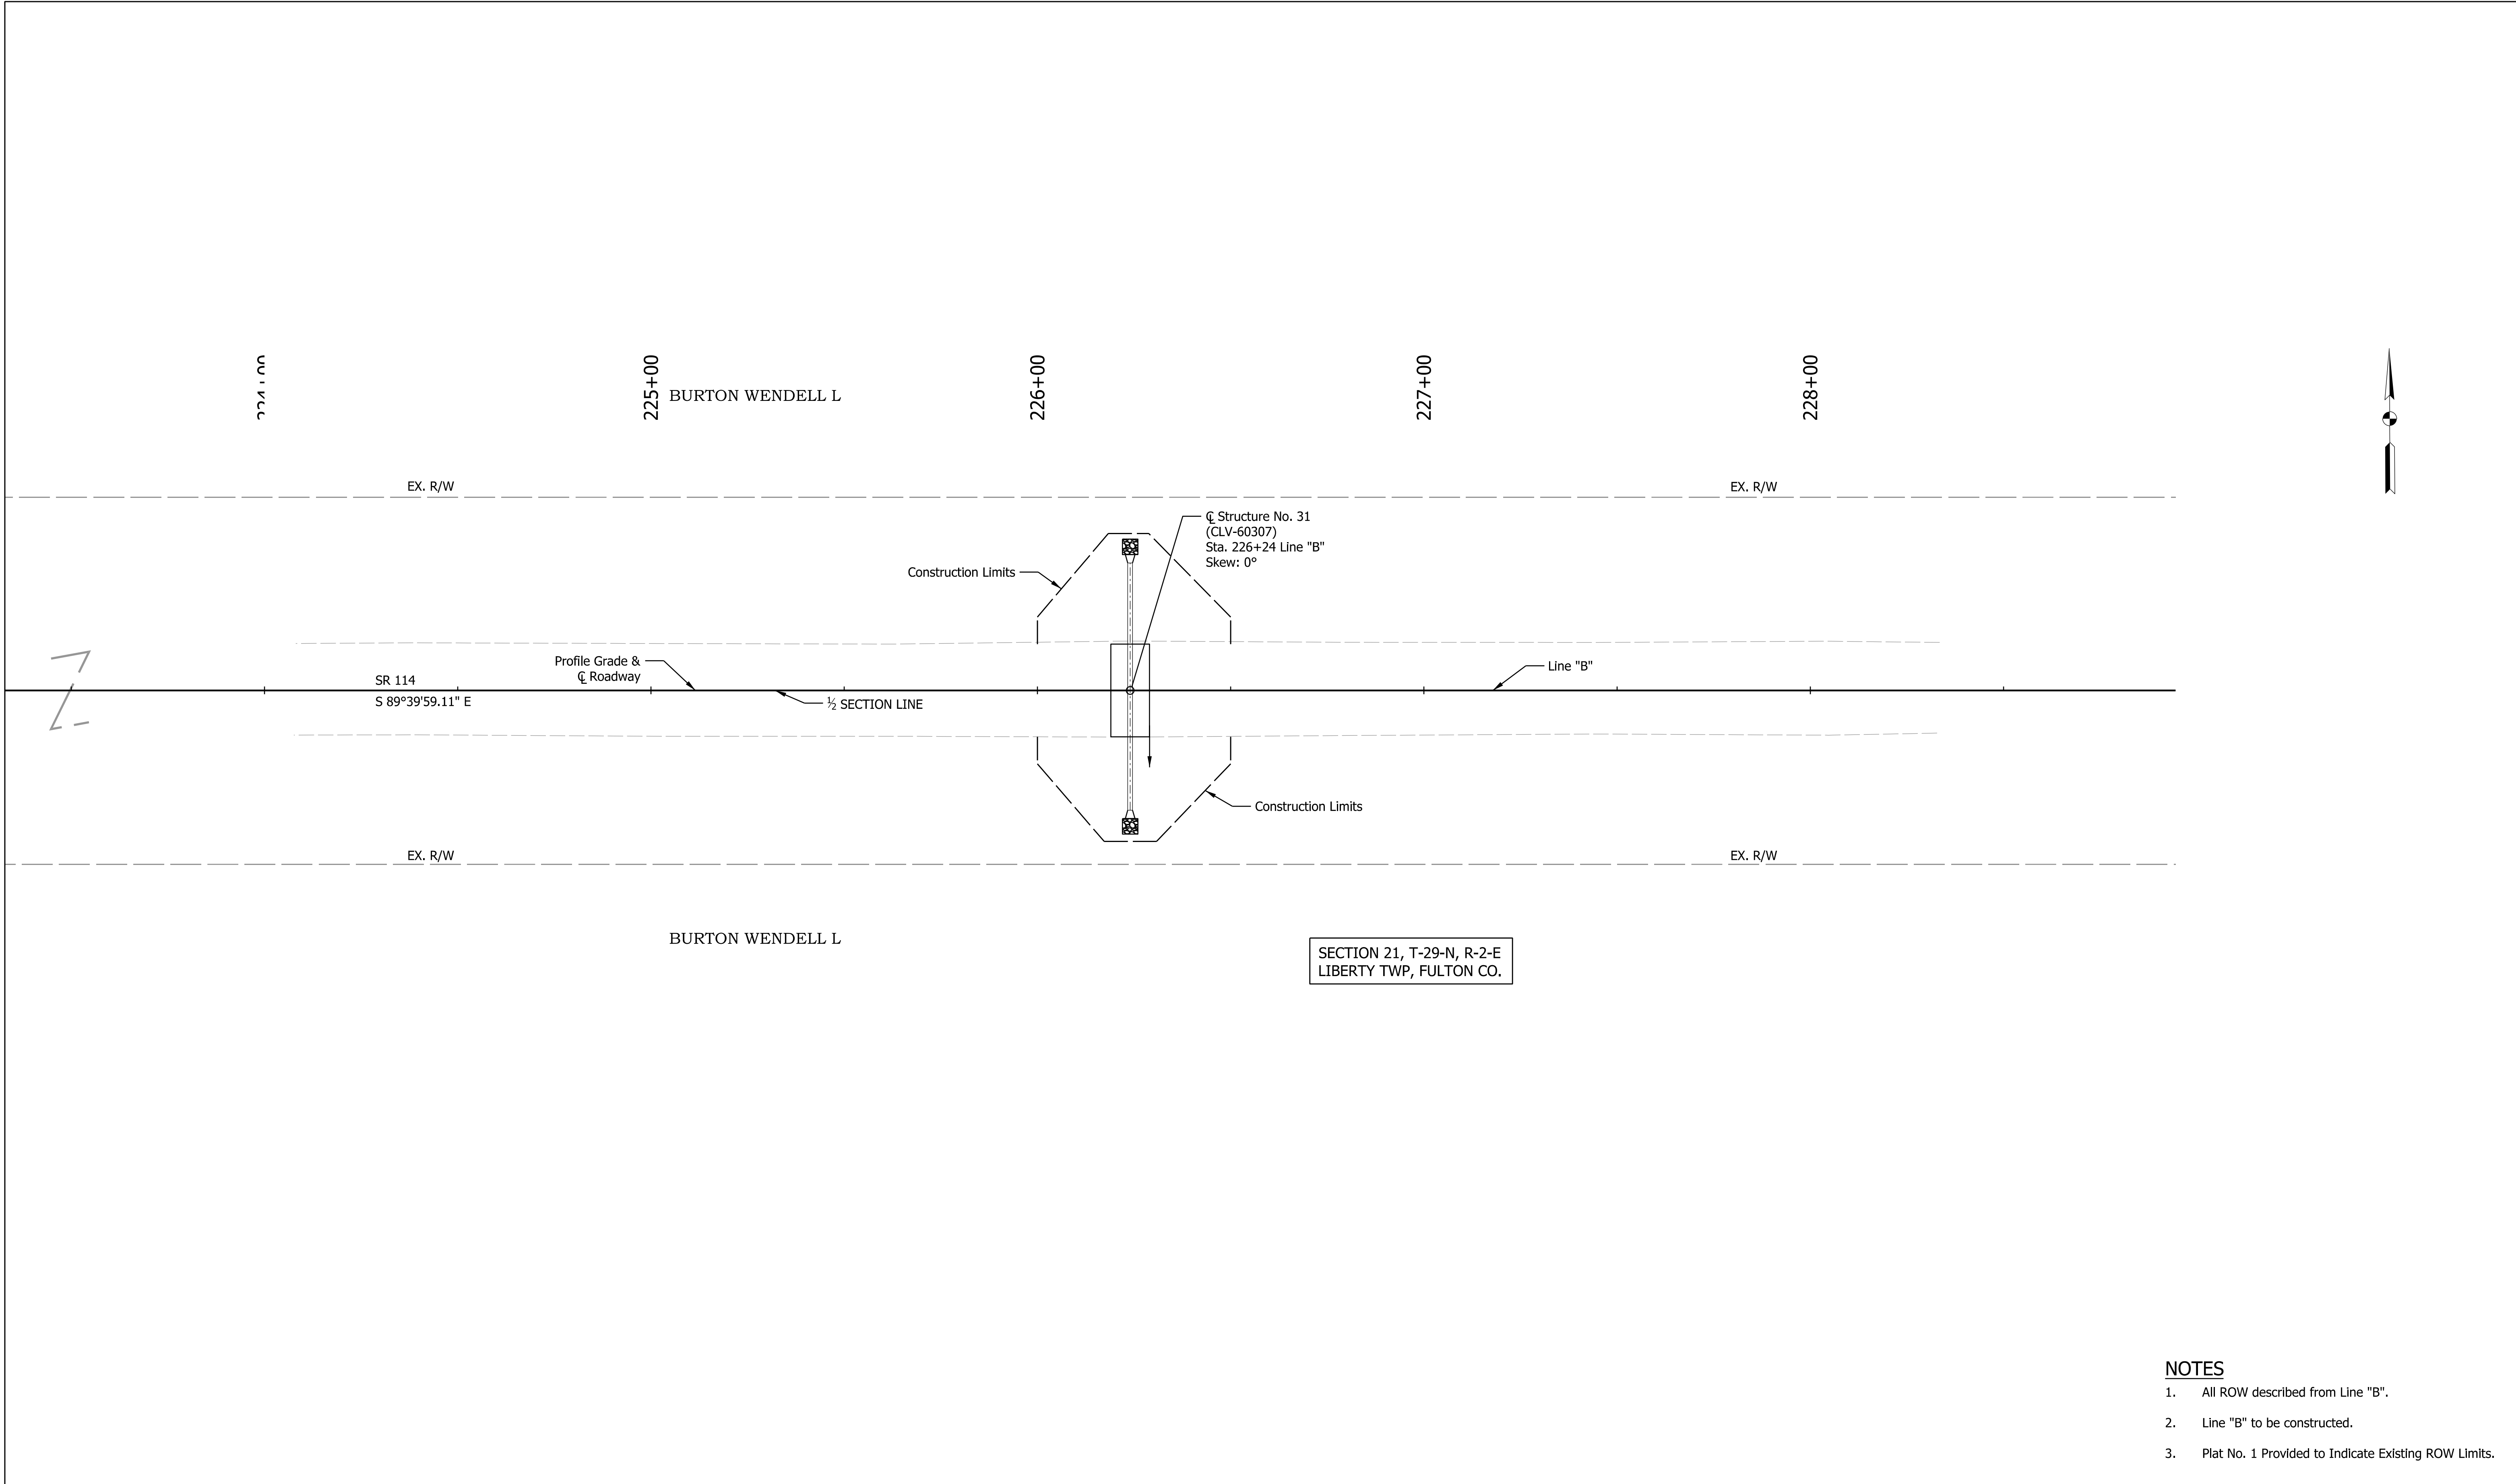


- NOTES**
- All ROW described from Line "B".
 - Line "B" to be constructed.
 - Plat No. 1 Provided to Indicate Existing ROW Limits.

--	--	

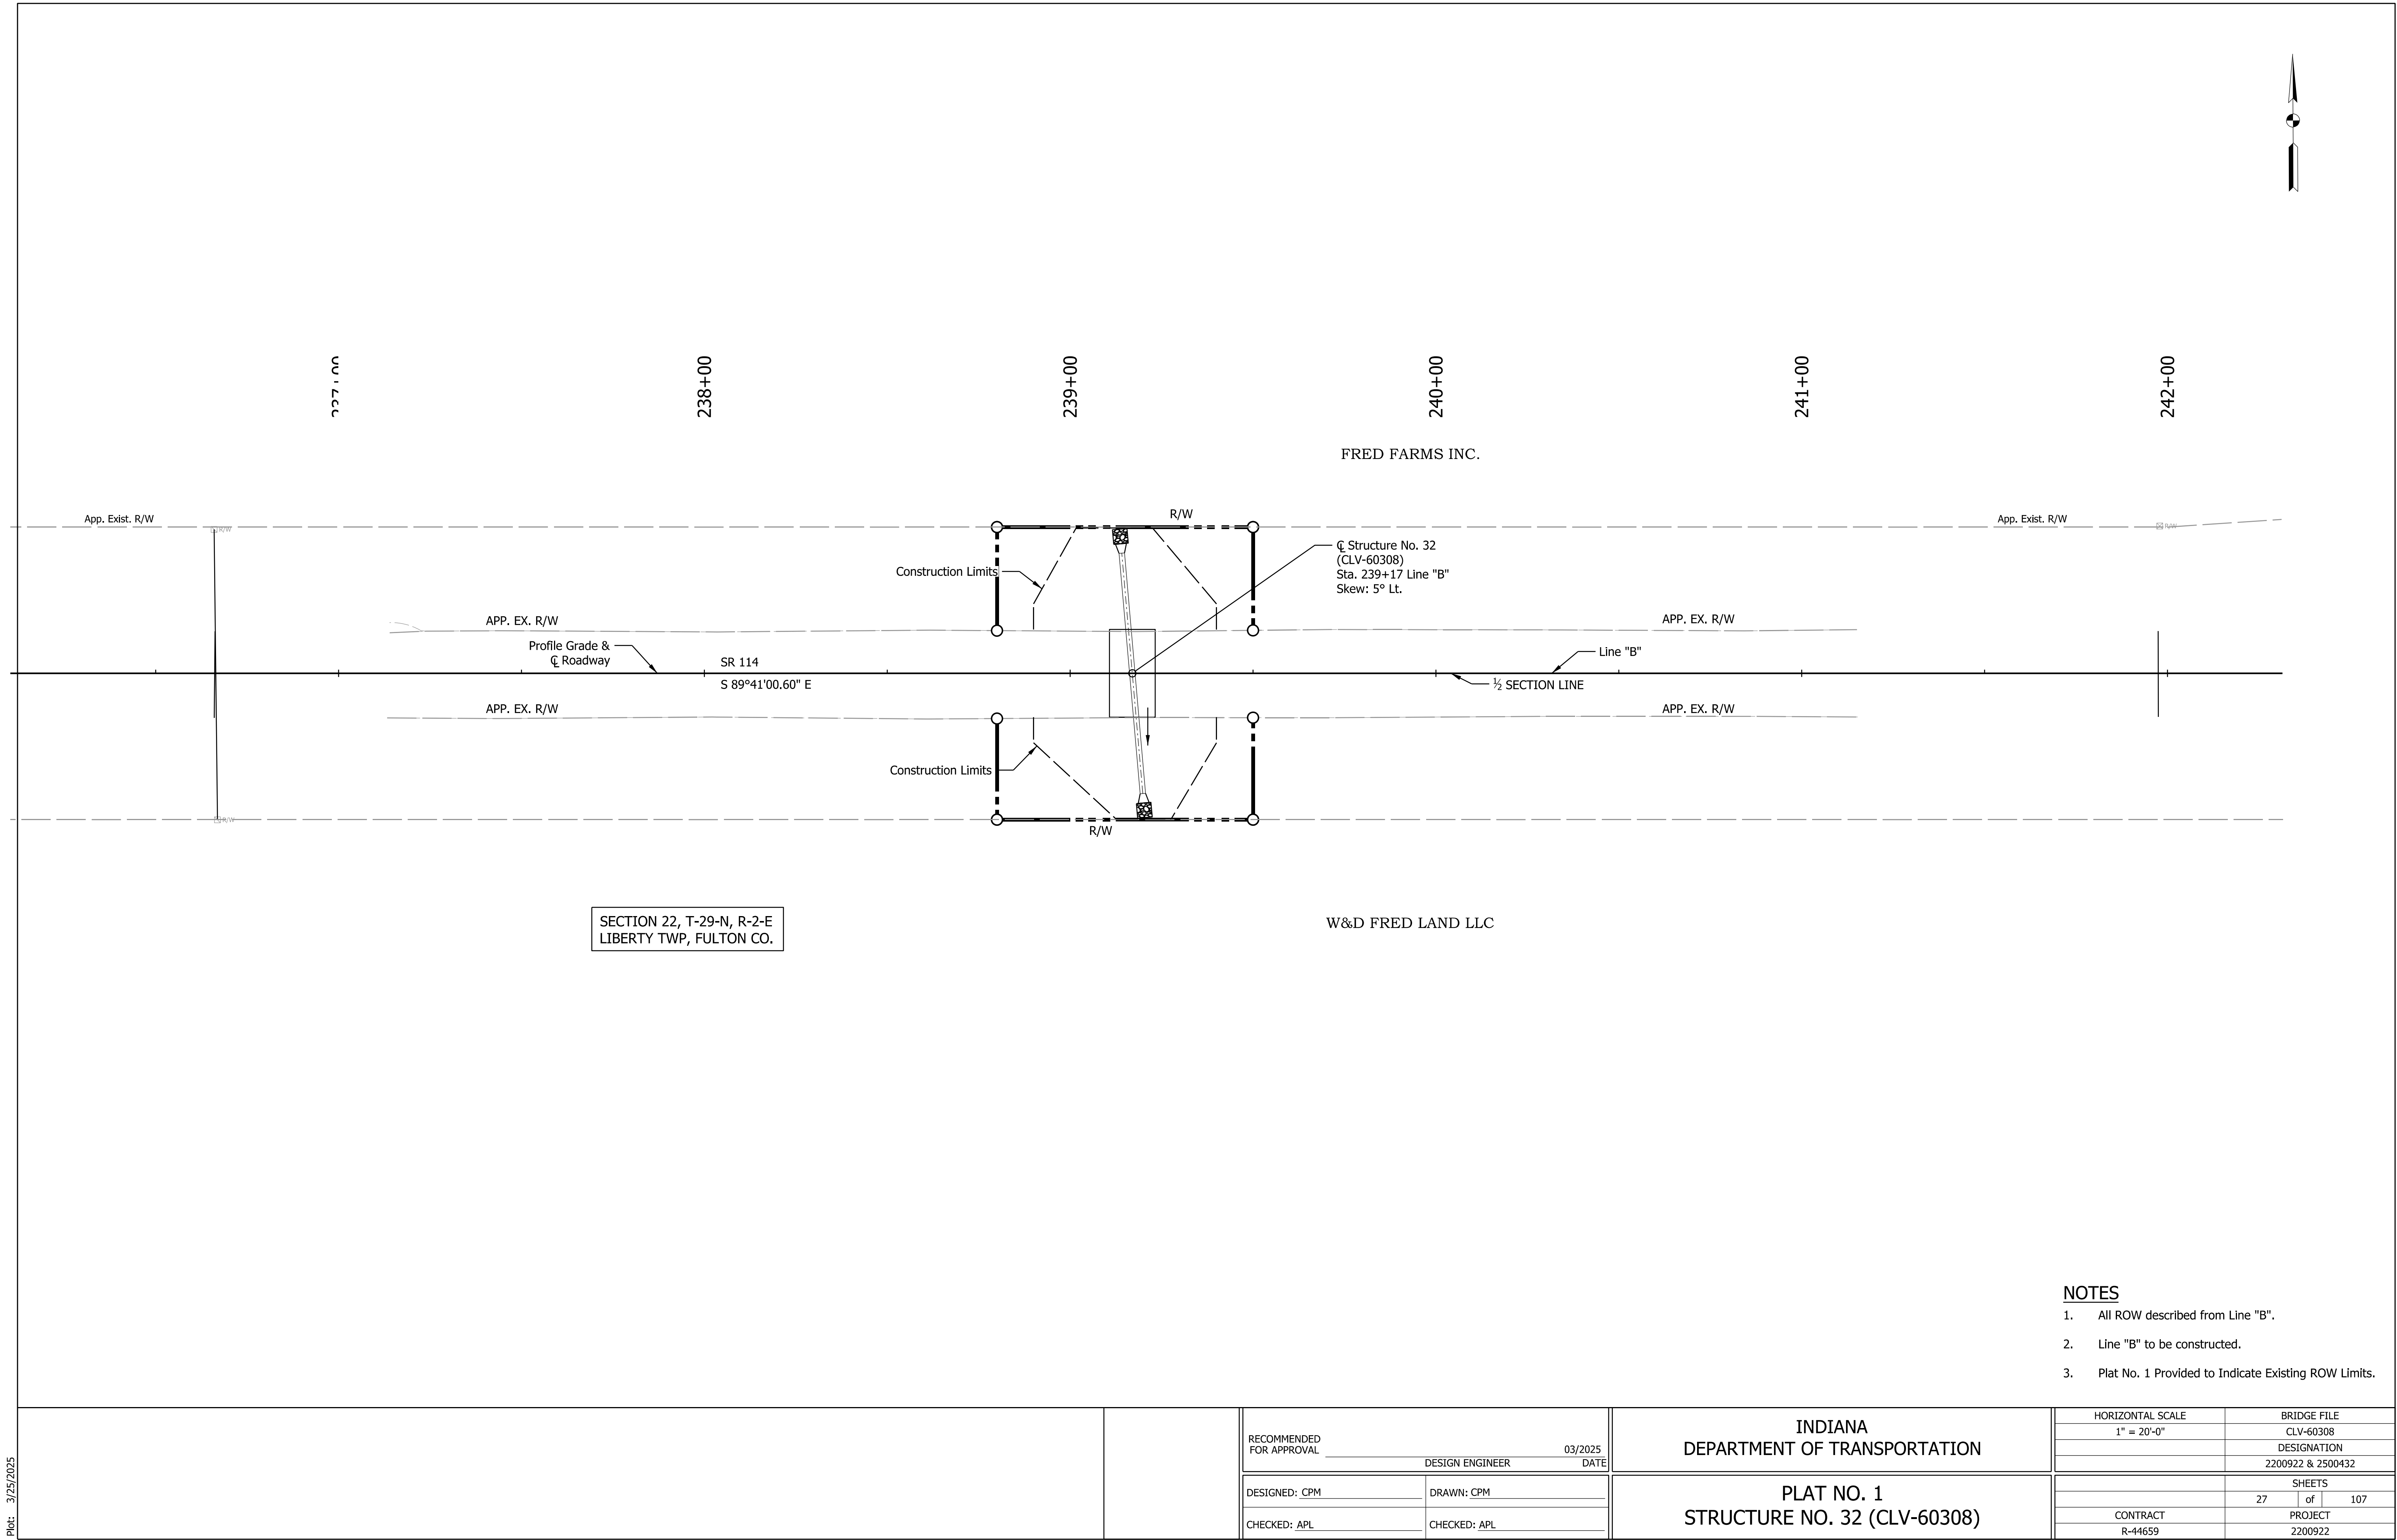


Plot: 3/25/2025

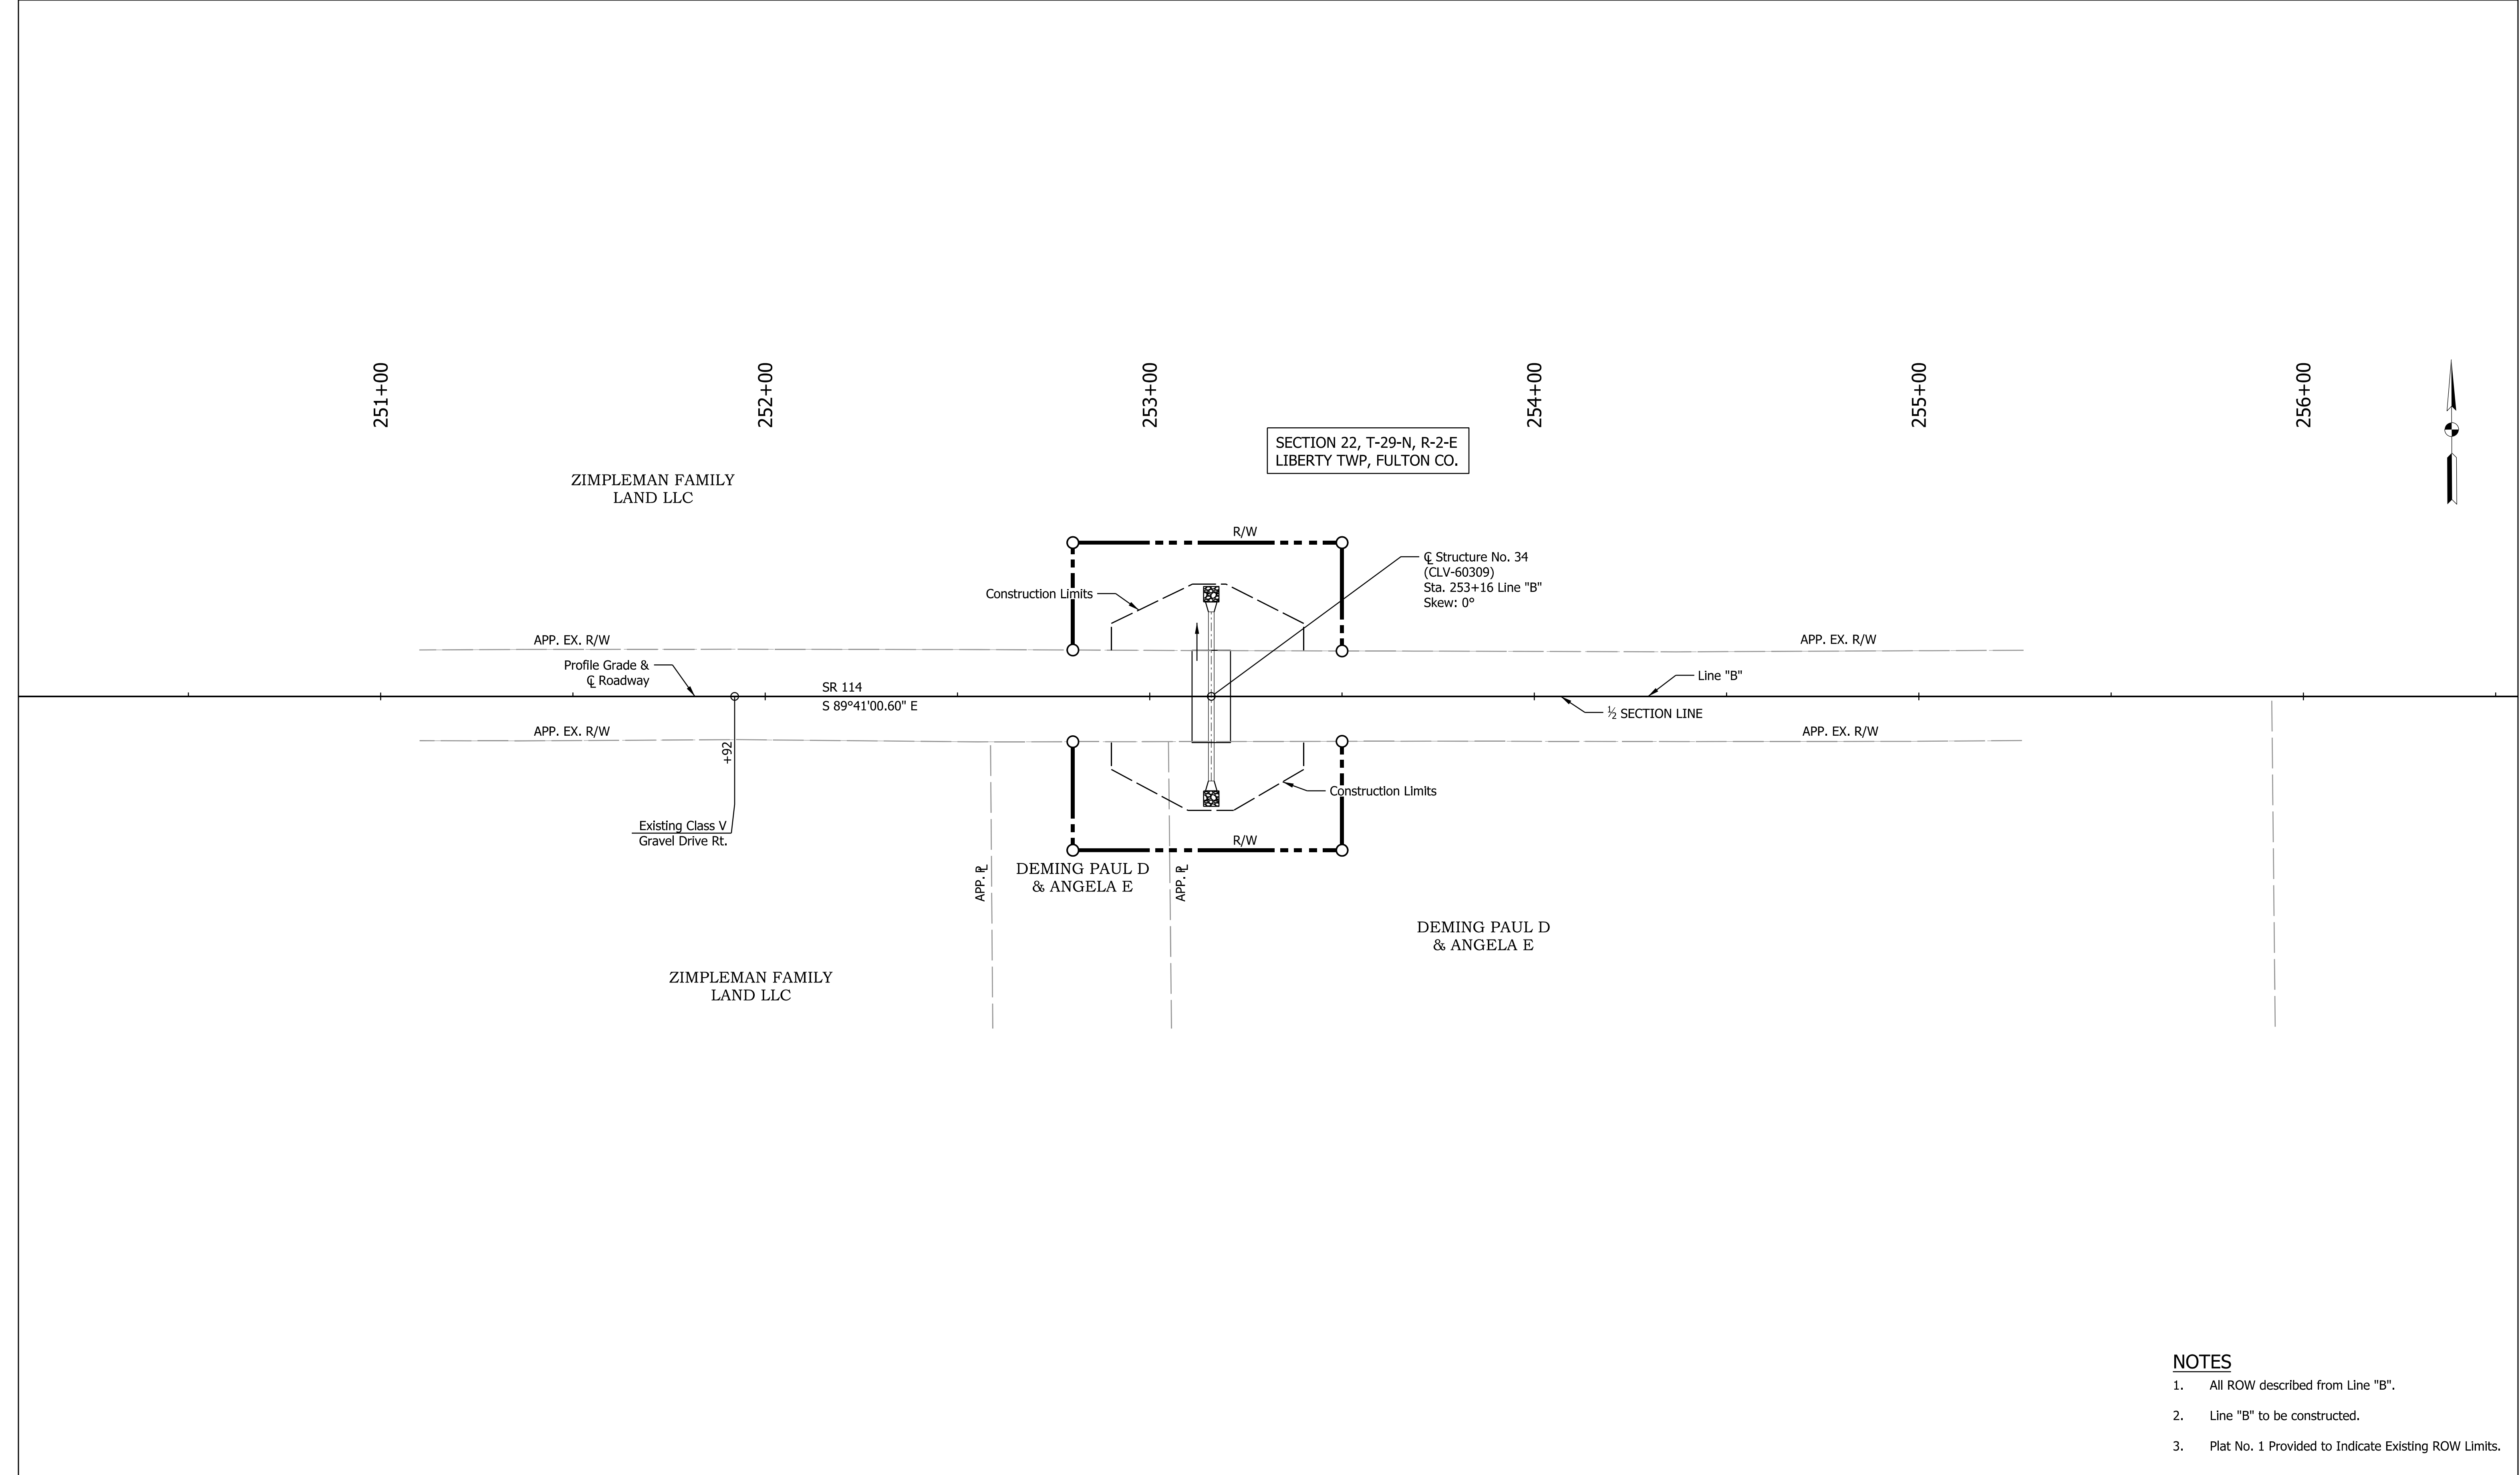


- NOTES**
- All ROW described from Line "B".
 - Line "B" to be constructed.
 - Plat No. 1 Provided to Indicate Existing ROW Limits.

Plot: 3/25/2025

			RECOMMENDED FOR APPROVAL _____ 03/2025 DESIGN ENGINEER _____ DATE		INDIANA DEPARTMENT OF TRANSPORTATION		HORIZONTAL SCALE 1" = 20'-0"		BRIDGE FILE CLV-60309	
									DESIGNATION 2200922 & 2500432	
			DESIGNED: CPM _____		DRAWN: CPM _____				SHEETS 28 of 107	
			CHECKED: APL _____		CHECKED: APL _____		CONTRACT R-44659		PROJECT 2200922	

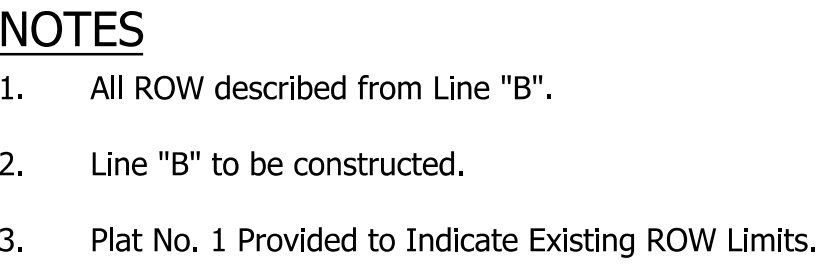

File: 14_CLV-60310 Plat Sheet.dgn
Model: B - Profile 1 [Sheet]

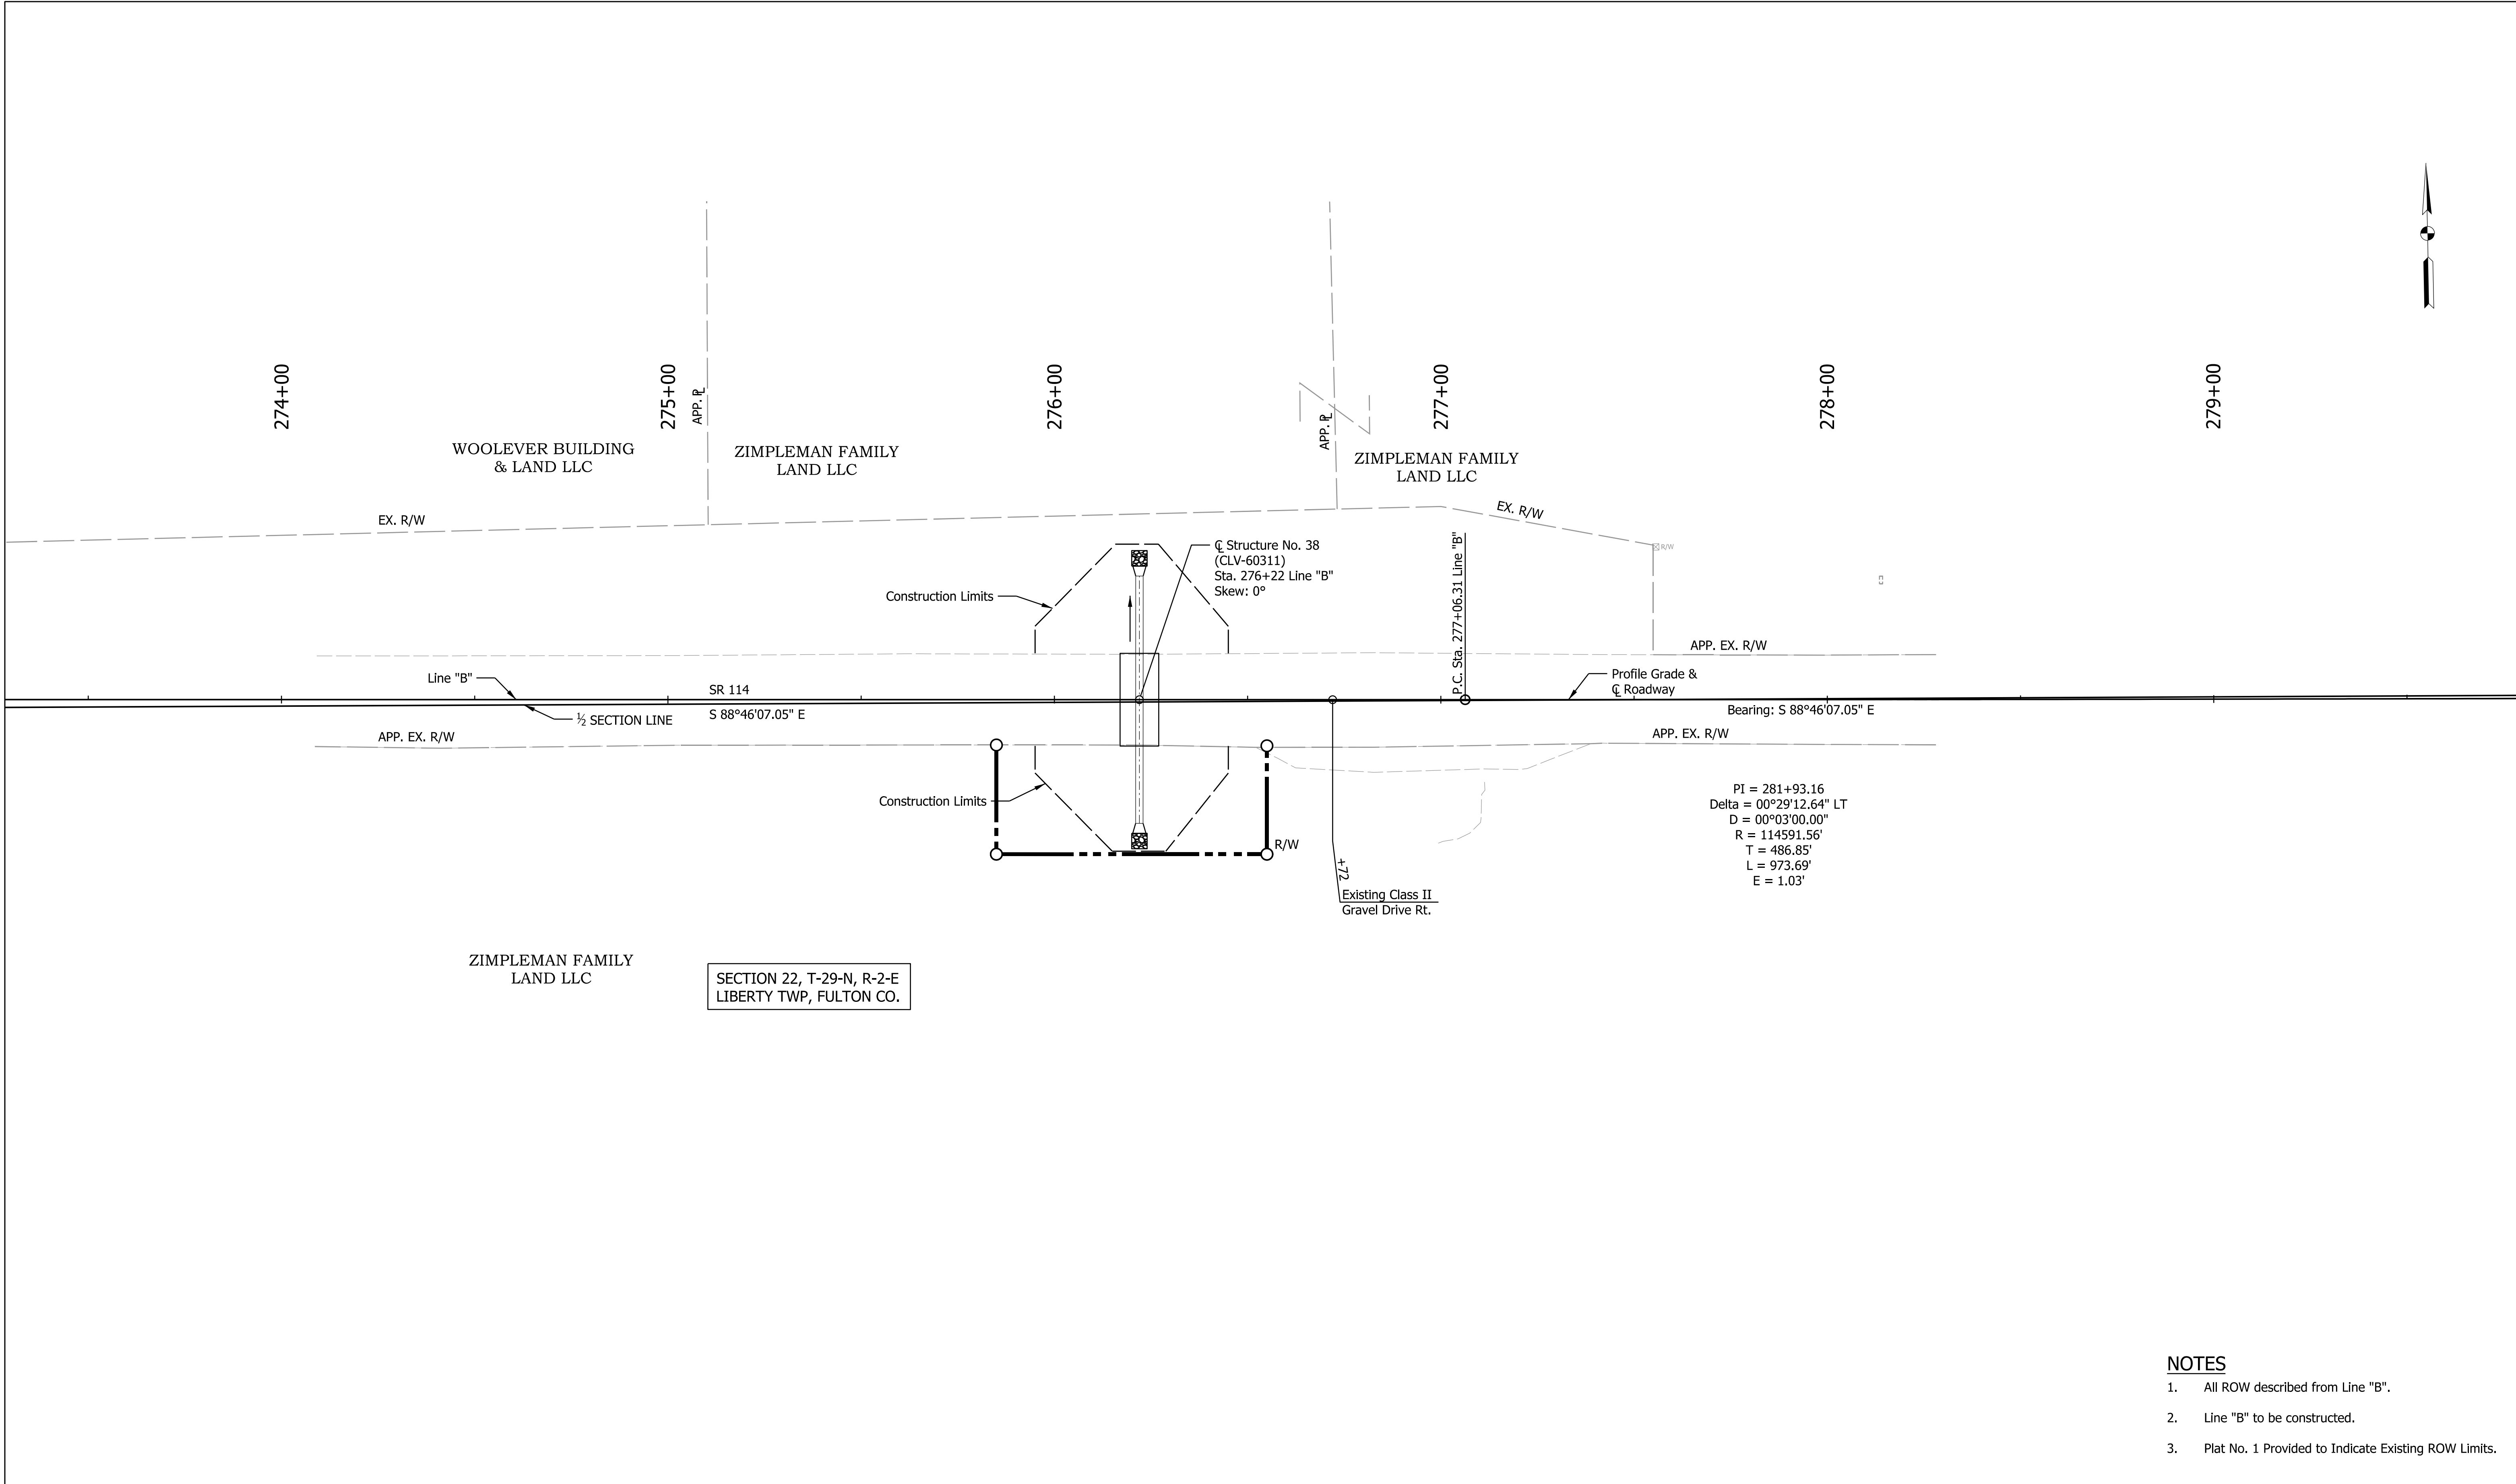


- NOTES**
- All ROW described from Line "B".
 - Line "B" to be constructed.
 - Plat No. 1 Provided to Indicate Existing ROW Limits.

RECOMMENDED FOR APPROVAL	DESIGN ENGINEER	DATE	INDIANA DEPARTMENT OF TRANSPORTATION		HORIZONTAL SCALE	BRIDGE FILE
					1" = 20'-0"	CLV-60311
			PLAT NO. 1 STRUCTURE NO. 38 (CLV-60311)			DESIGNATION
						2200922 & 2500432
DESIGNED: CPM	DRAWN: CPM				SHEETS	
CHECKED: APL	CHECKED: APL				30 of 107	
					CONTRACT	PROJECT
					R-44659	2200922

Plot: 3/25/2025

File: 15_CLV-60311 Plat Sheet.dgn
Model: B - Profile 1 [Sheet]

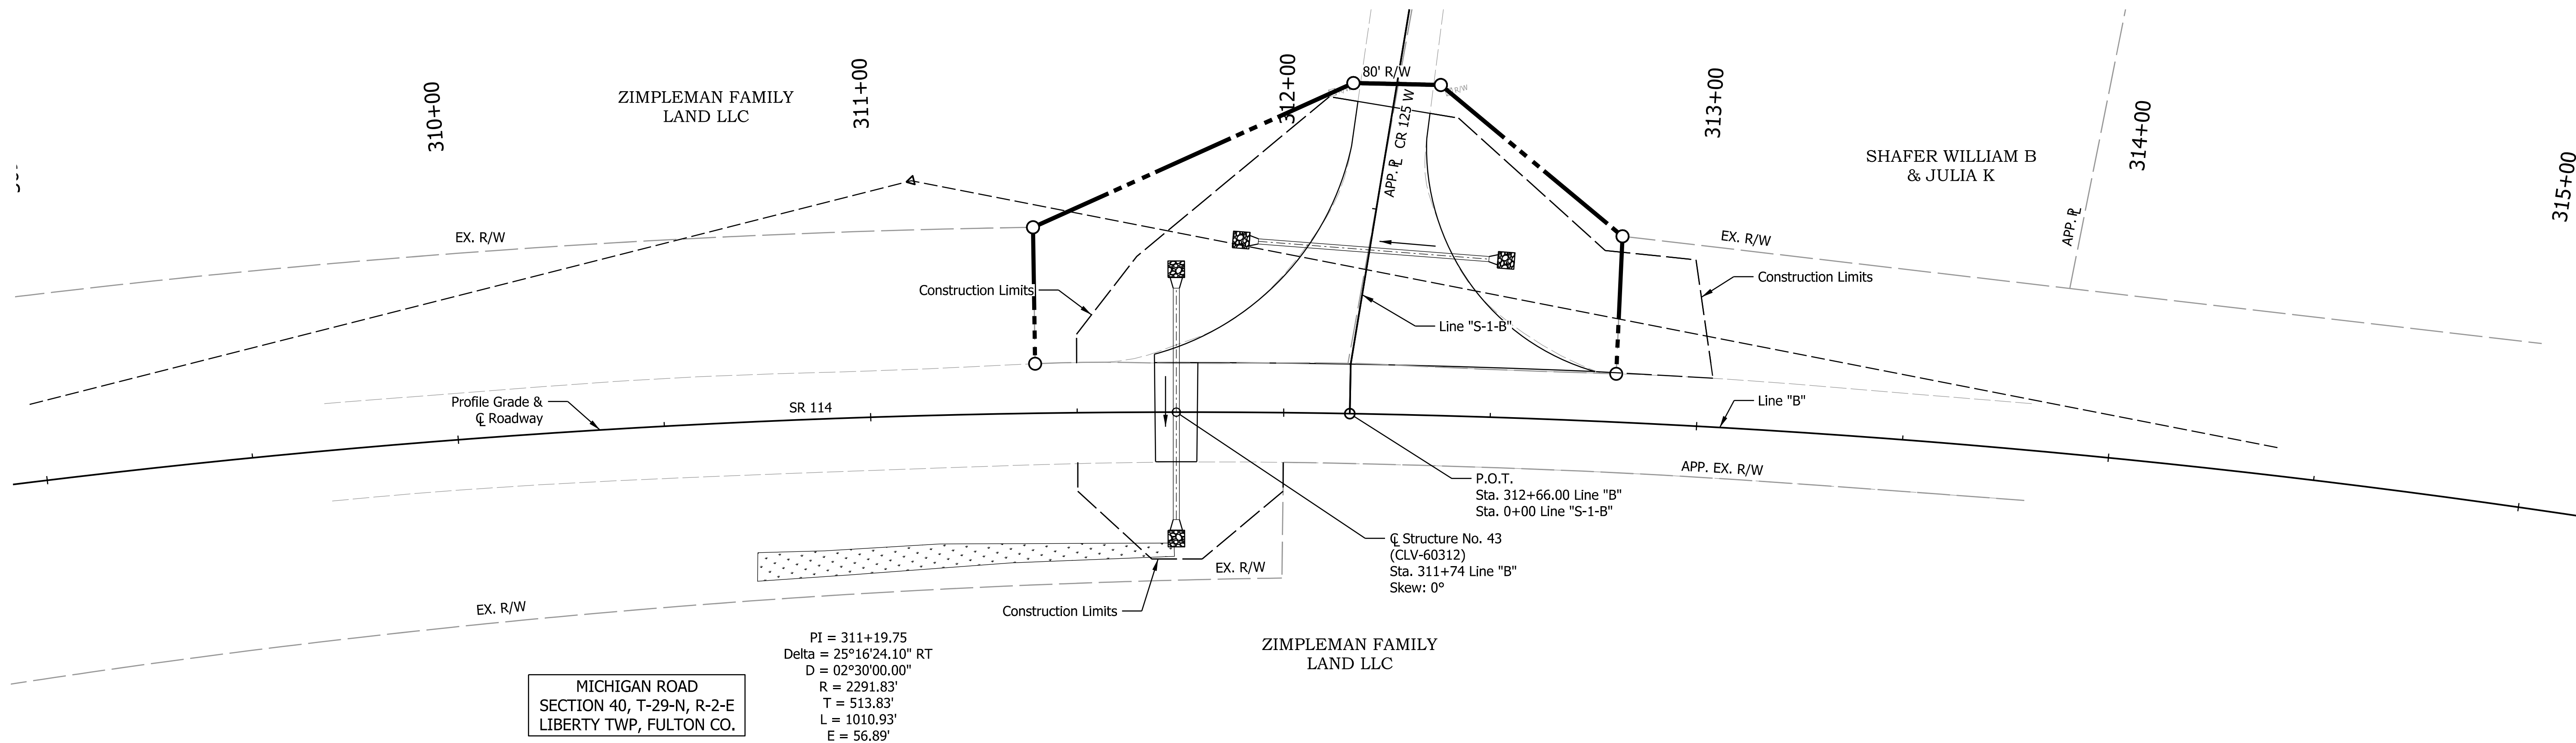

MICHIGAN ROAD
SECTION 40, T-29-N, R-2-E
LIBERTY TWP, FULTON CO.

PI = 311+19.75
Delta = 25°16'24.10" RT
D = 02°30'00.00"
R = 2291.83'
T = 513.83'
L = 1010.93'
E = 56.89'

ZIMPLEMAN FAMILY
LAND LLC

SHAFER WILLIAM B
& JULIA K

NOTES

1. All ROW described from Line "B".
2. Line "B" to be constructed.
3. Plat No. 1 Provided to Indicate Existing ROW Limits.

Plot: 3/25/2025

File: 16_CLV-60312 Plat Sheet.dgn
Model: B - Profile 1 [Sheet]


RECOMMENDED
FOR APPROVAL _____ 03/2025
DESIGN ENGINEER DATE

DESIGNED: CPM DRAWN: CPM
CHECKED: APL CHECKED: APL

INDIANA
DEPARTMENT OF TRANSPORTATION

PLAT NO. 1
STRUCTURE NO. 43 (CLV-60312)


HORIZONTAL SCALE	BRIDGE FILE		
1" = 20'-0"	CLV-60312		
	DESIGNATION		
	2200922 & 2500432		
	SHEETS		
	31	of	107
CONTRACT	PROJECT		
R-44659	2200922		

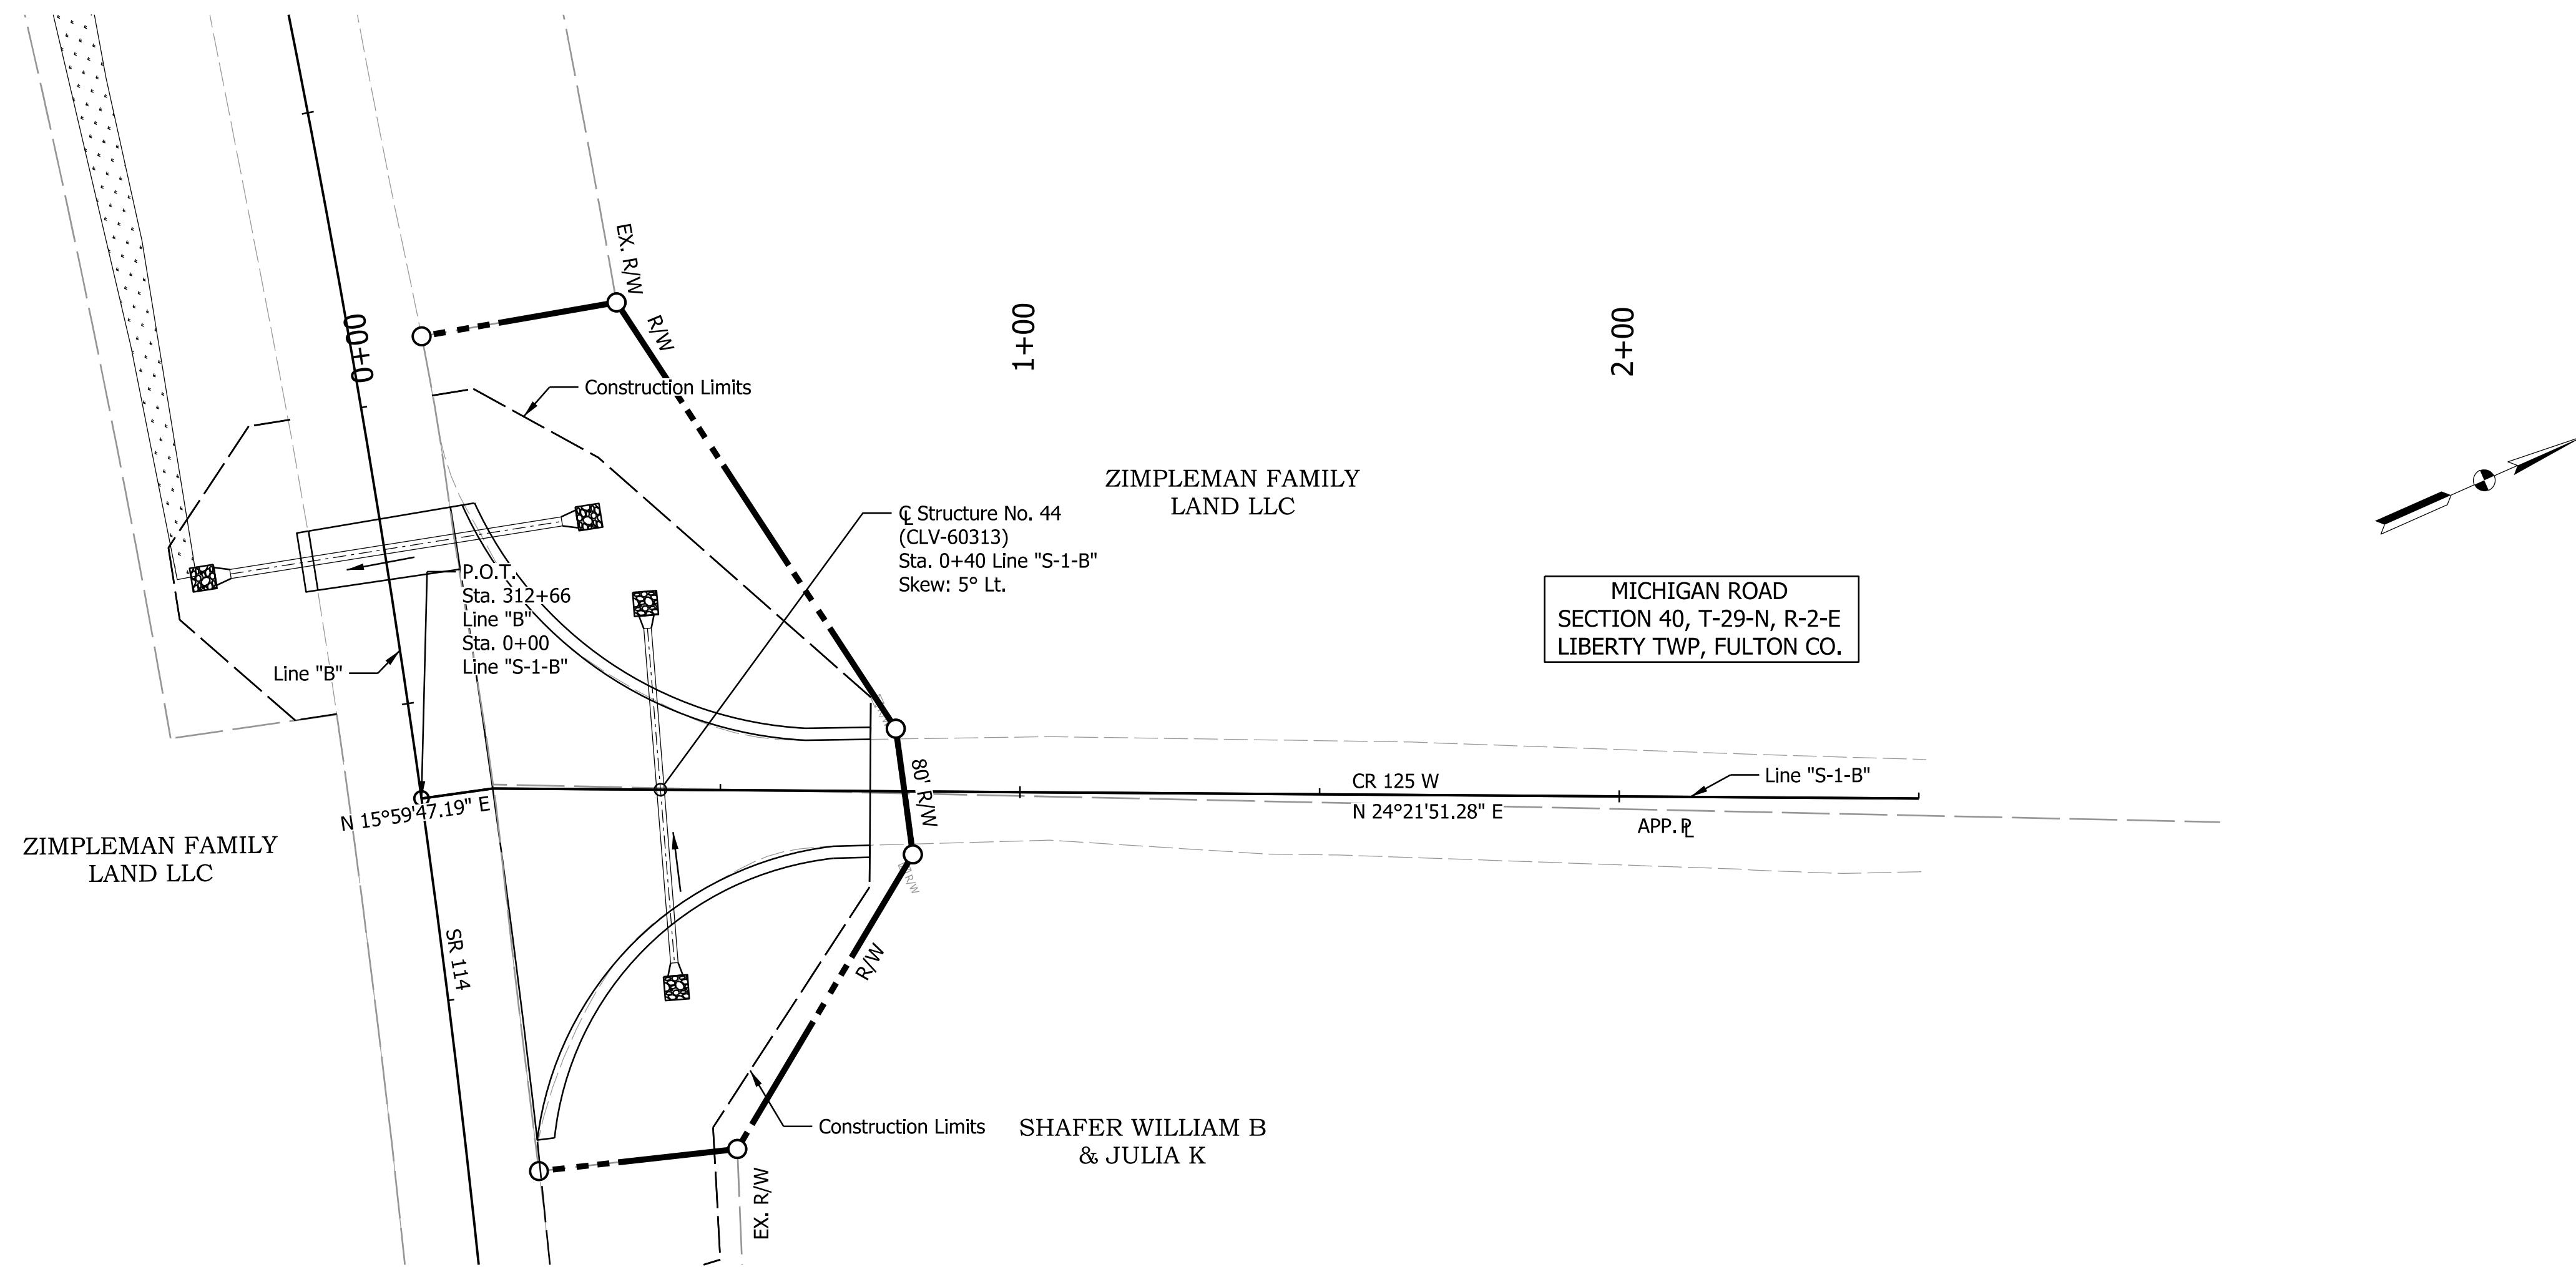


Plot: 3/25/2025


File: 17_CLV-60313 Plat Sheet.dgn
Model: P_ALG_Horizontal1 - Profile 1 [Sheet]

RECOMMENDED FOR APPROVAL DESIGN ENGINEER		03/2025 DATE	INDIANA DEPARTMENT OF TRANSPORTATION		HORIZONTAL SCALE		BRIDGE FILE		
					1" = 20'-0"		CLV-60313		
							DESIGNATION		
					2200922 & 2500432				
DESIGNED: CPM		DRAWN: CPM		PLAT NO. 1 STRUCTURE NO. 44 (CLV-60313)		SHEETS			
CHECKED: APL		CHECKED: APL				32 of 107			
						PROJECT			
				CONTRACT		2200922			
				R-44659					

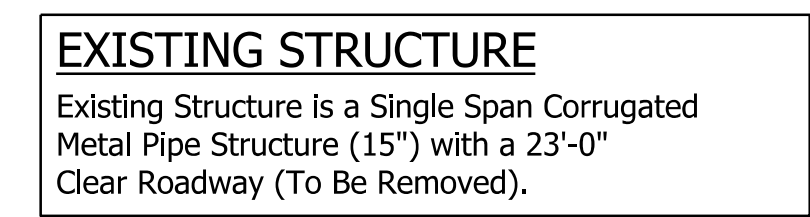


File:
Model:A-1 - Profile 2 [Sheet

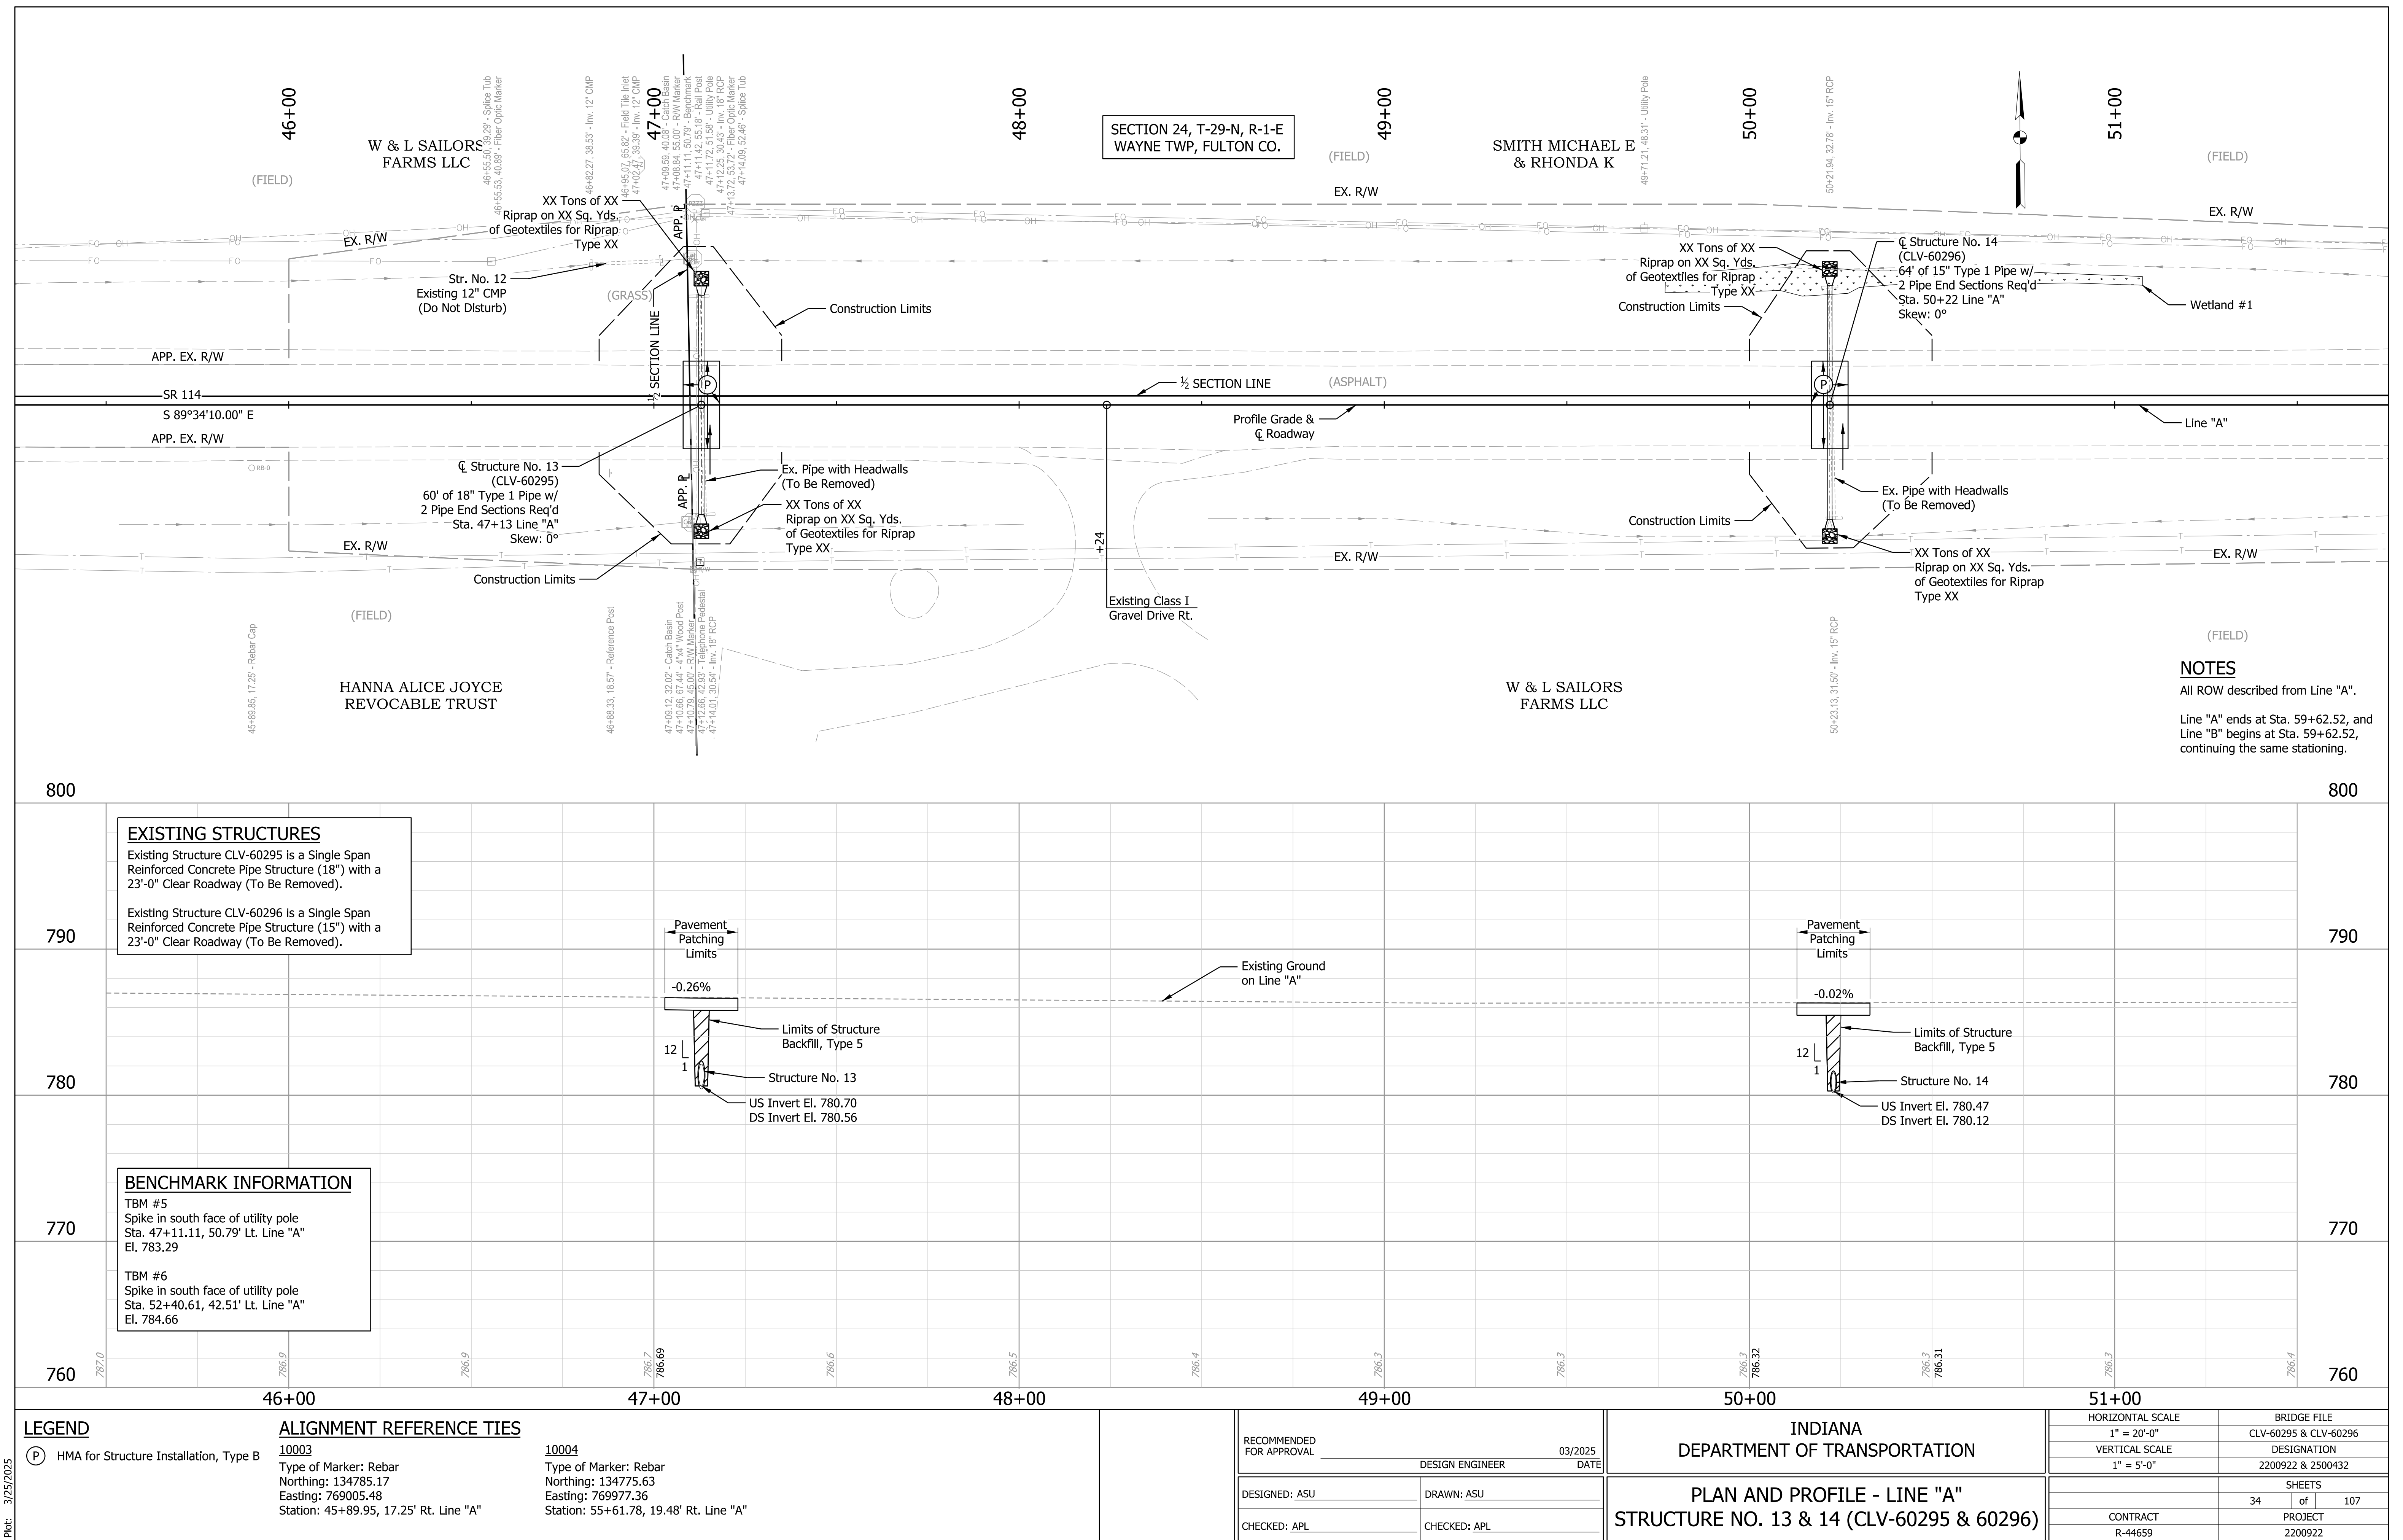

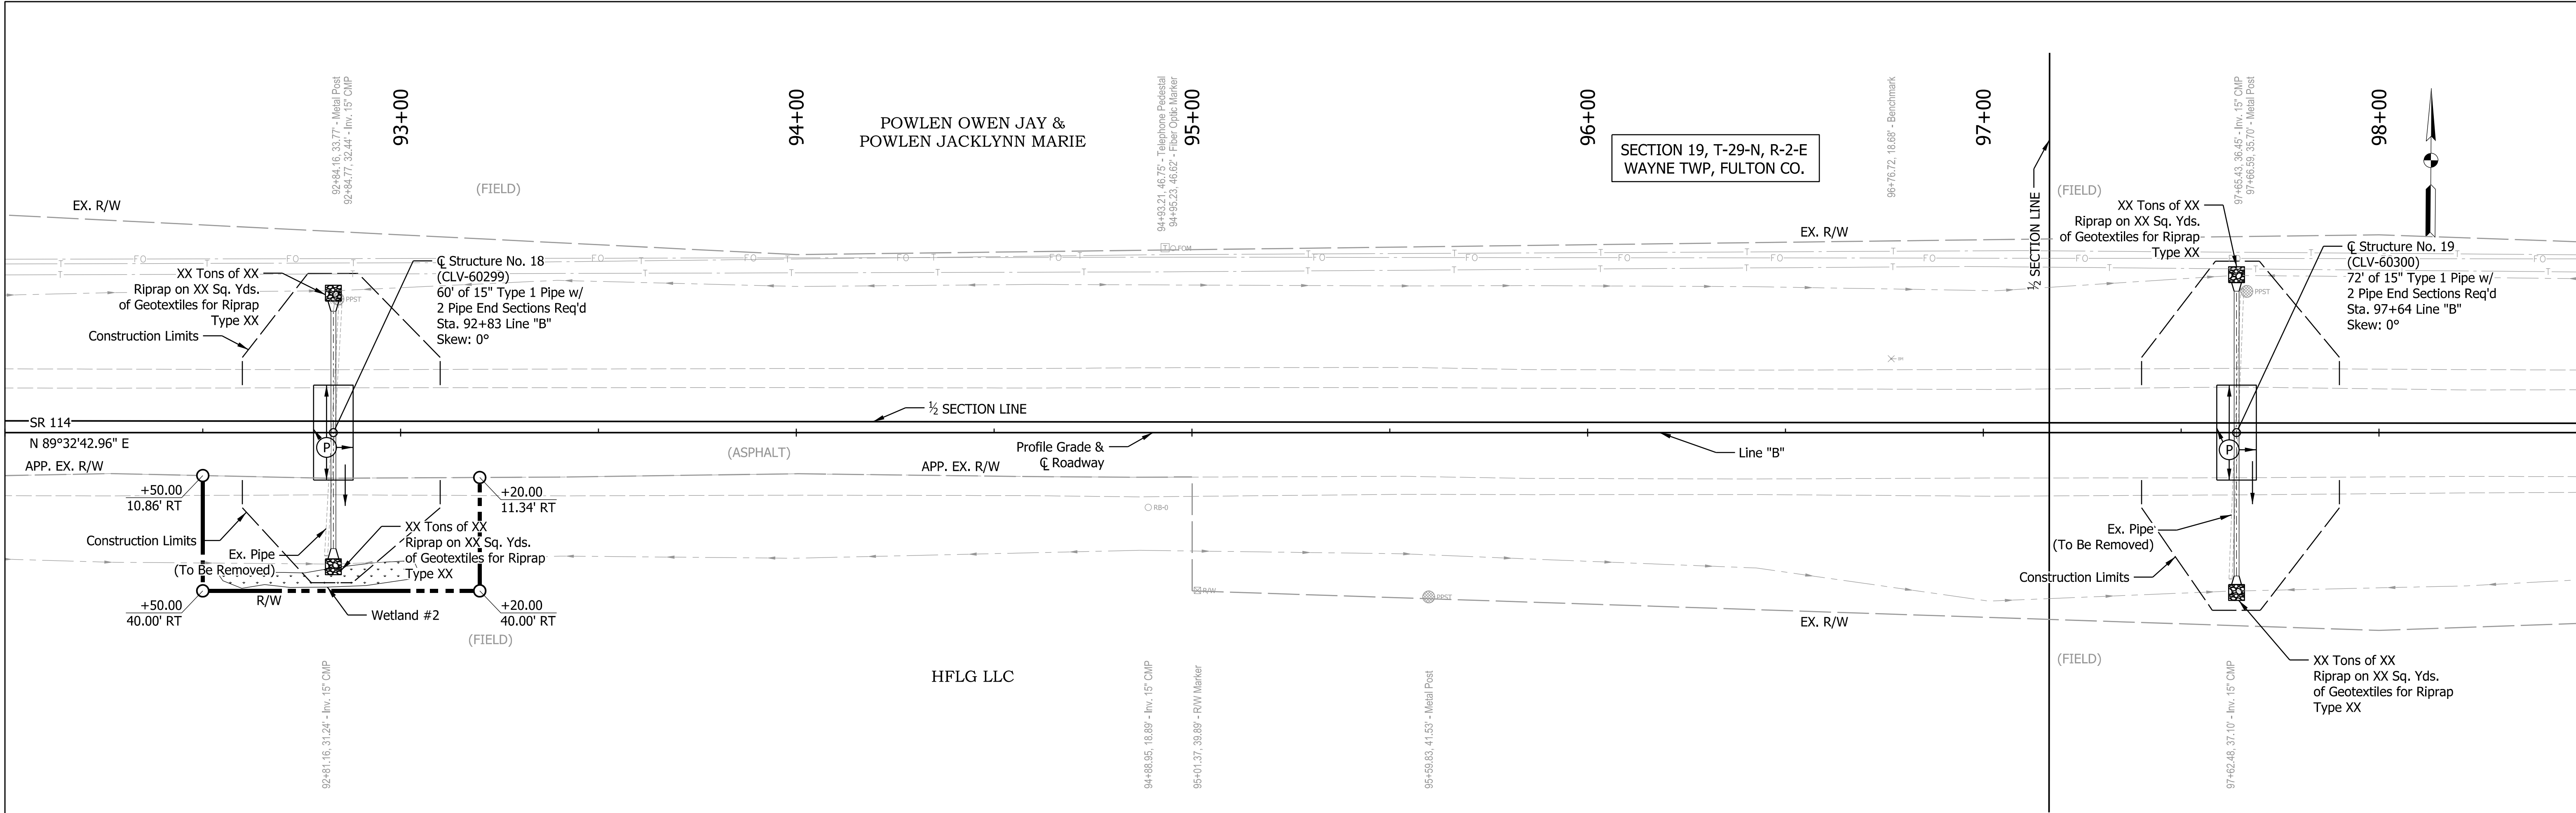

NOTES
All ROW described from Line "B".

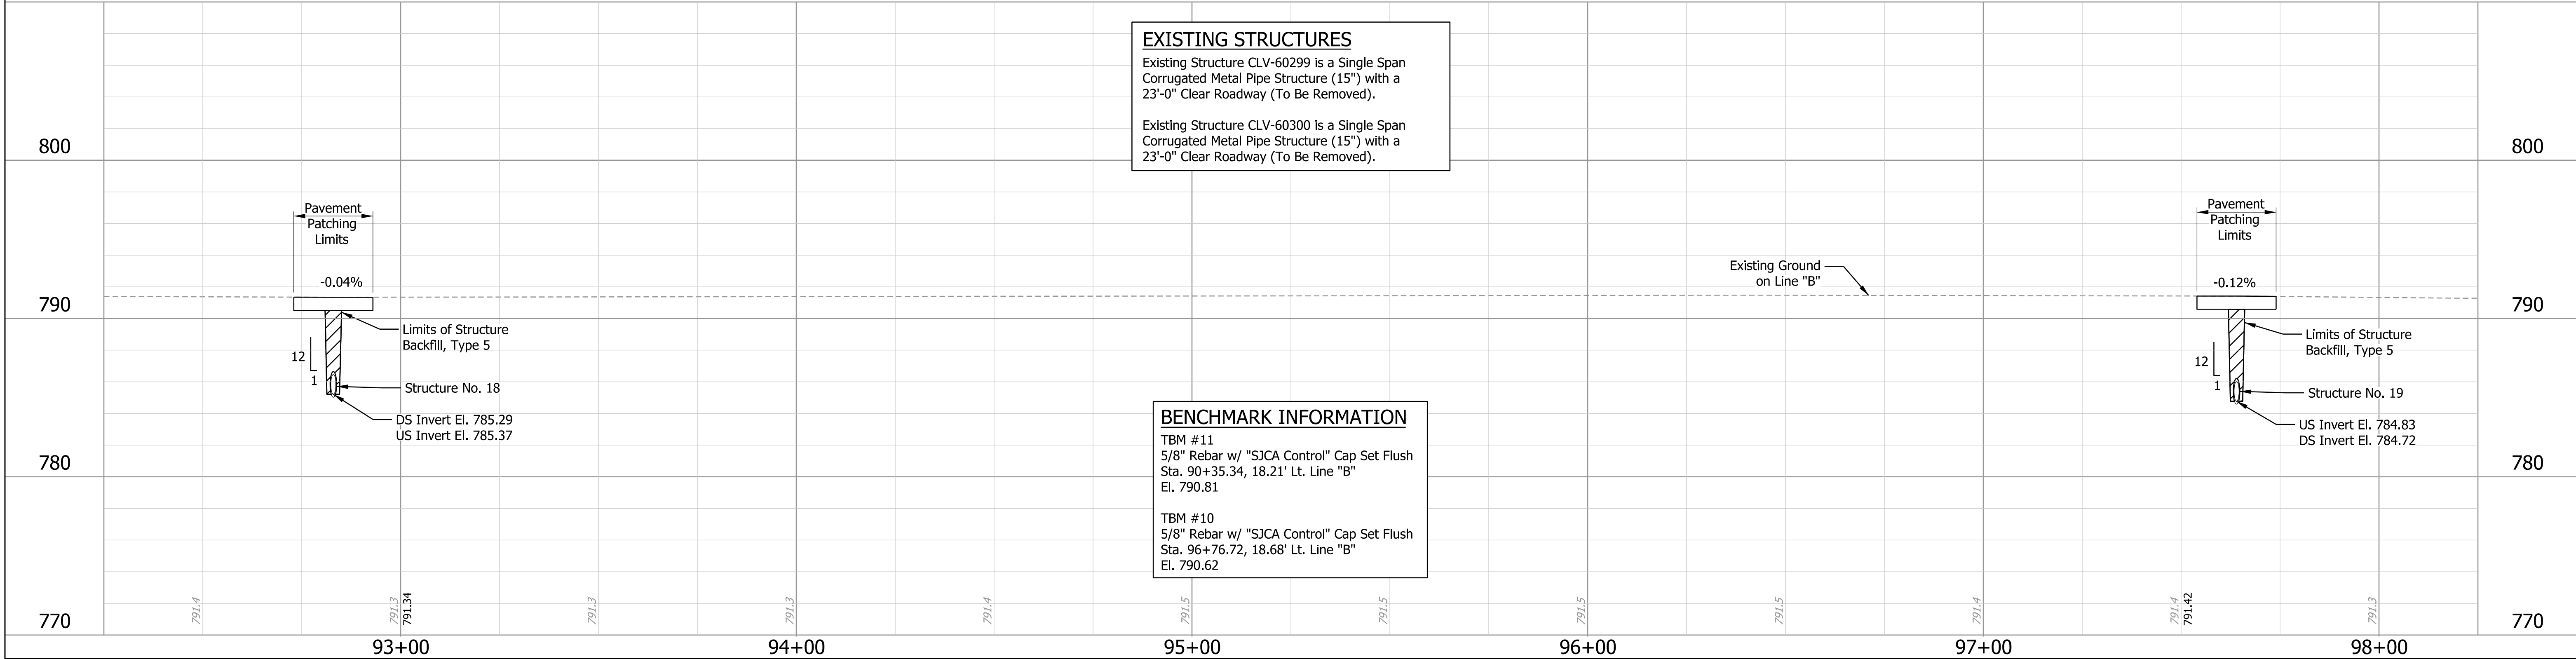

EXISTING STRUCTURES
Existing Structure CLV-60299 is a Single Span Corrugated Metal Pipe Structure (15") with a 23'-0" Clear Roadway (To Be Removed).
Existing Structure CLV-60300 is a Single Span Corrugated Metal Pipe Structure (15") with a 23'-0" Clear Roadway (To Be Removed).



BENCHMARK INFORMATION
TBM #11
5/8" Rebar w/ "SJCA Control" Cap Set Flush
Sta. 90+35.34, 18.21' Lt. Line "B"
El. 790.81
TBM #10
5/8" Rebar w/ "SJCA Control" Cap Set Flush
Sta. 96+76.72, 18.68' Lt. Line "B"
El. 790.62

LEGEND		ALIGNMENT REFERENCE TIES								INDIANA DEPARTMENT OF TRANSPORTATION		HORIZONTAL SCALE 1" = 20'-0"		BRIDGE FILE CLV-60299 & CLV-60300					
(P)	HMA for Structure Installation, Type B	10008 Type of Marker: Rebar Northing: 134777.60 Easting: 773904.73 Station: 94+88.95, 18.89' Rt. Line "B"	10009 Type of Marker: Rebar Northing: 134824.31 Easting: 772885.48 Station: 104+70.04, 20.03' Lt. Line "B"	RECOMMENDED FOR APPROVAL	DESIGN ENGINEER	03/2025 DATE					PLAN AND PROFILE - LINE "B" STRUCTURE NO. 18 & 19 (CLV-60299 & 60300)	VERTICAL SCALE 1" = 5'-0"				DESIGNATION 2200922 & 2500432			
														SHEETS					
														36 of 107					
														PROJECT R-44659 2200922					

Plot: 3/25/2025

EXISTING STRUCTURE

Existing Structure CLV-60301 is a Single Span Corrugated Metal Pipe Structure (15") with a 23'-0" Clear Roadway (To Be Removed).

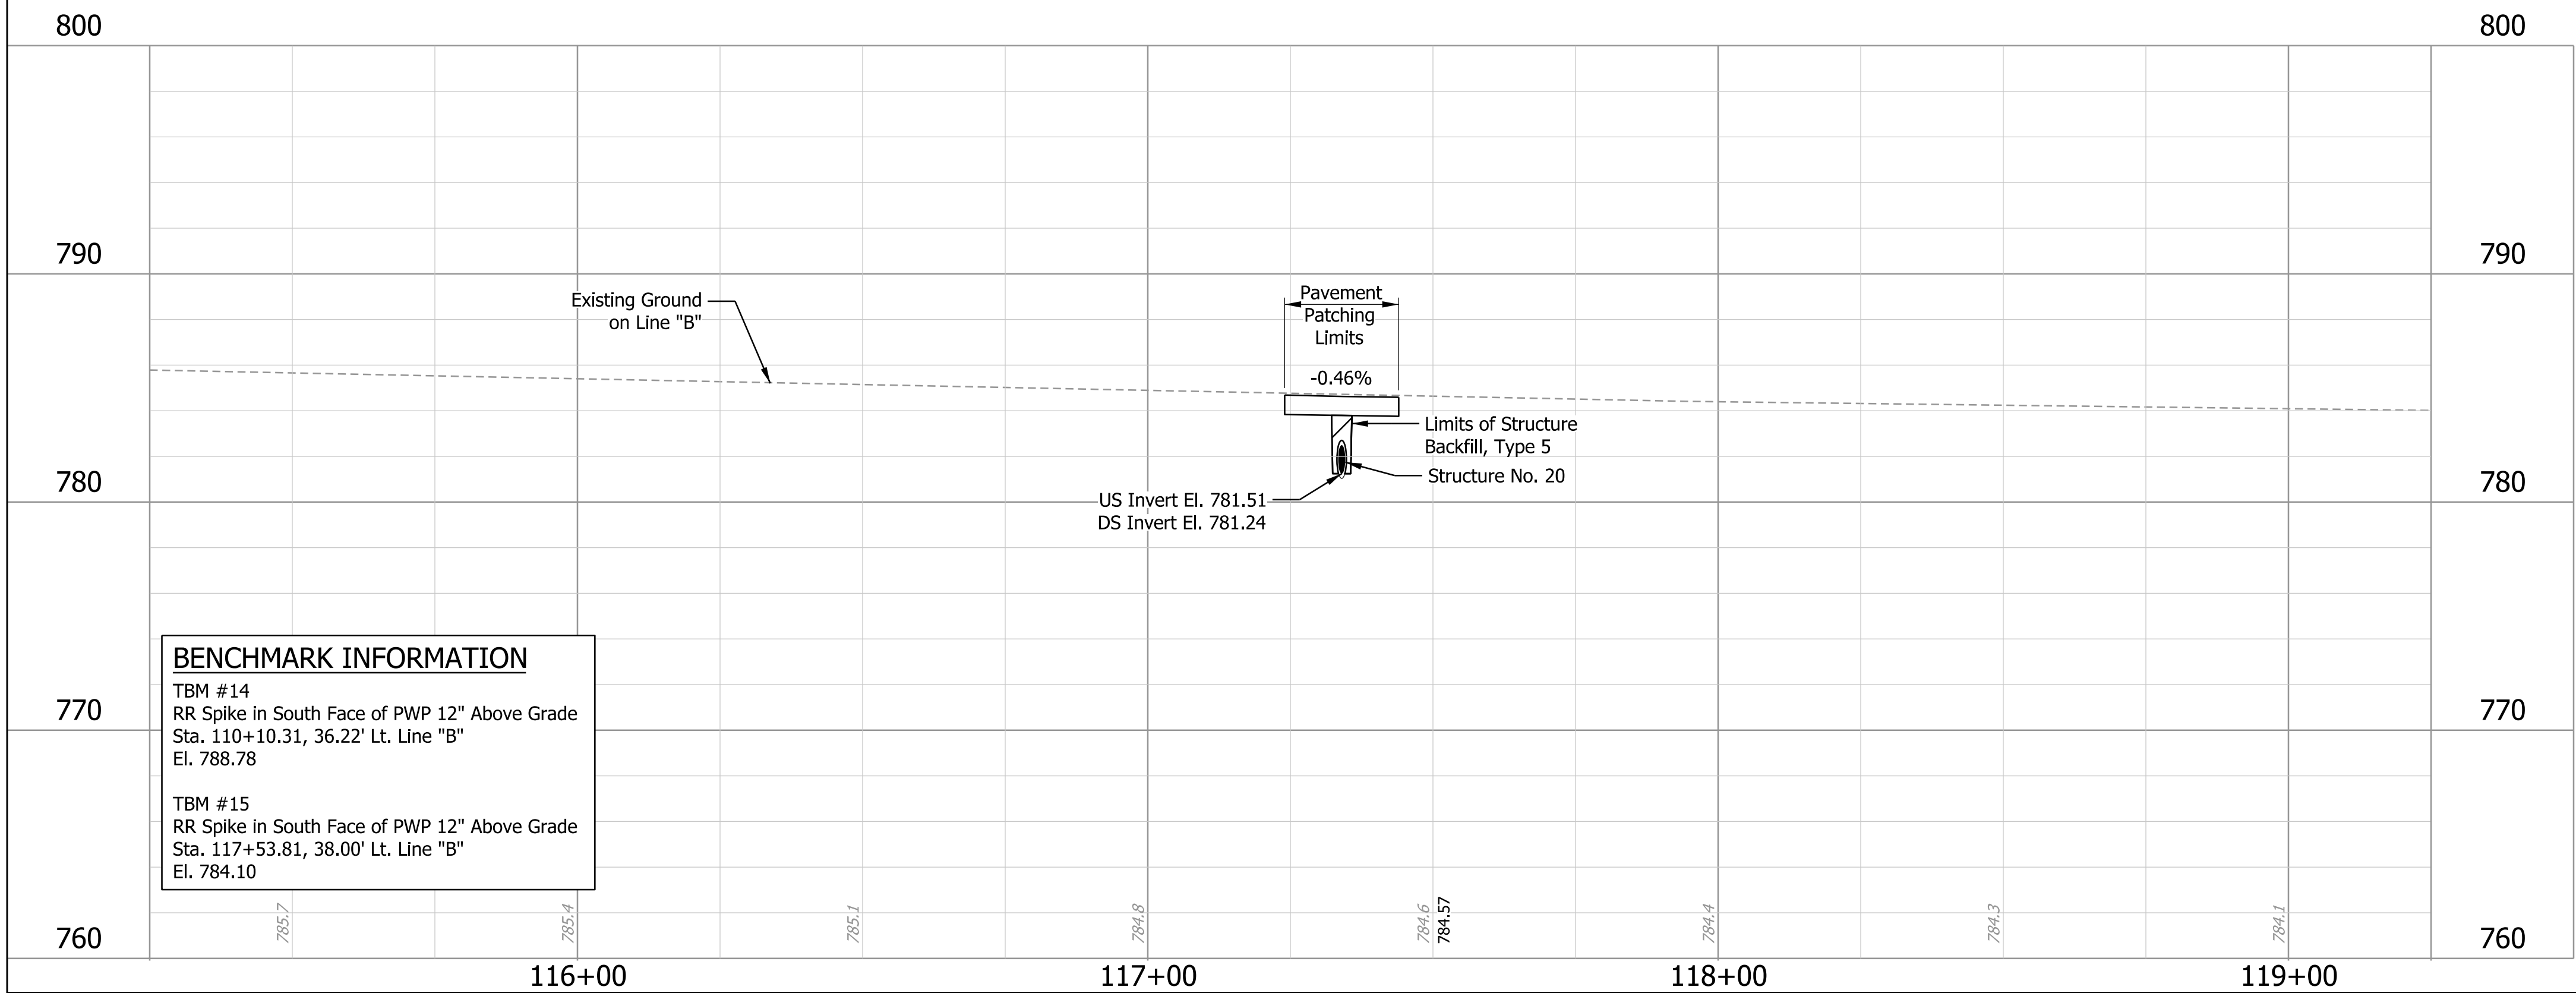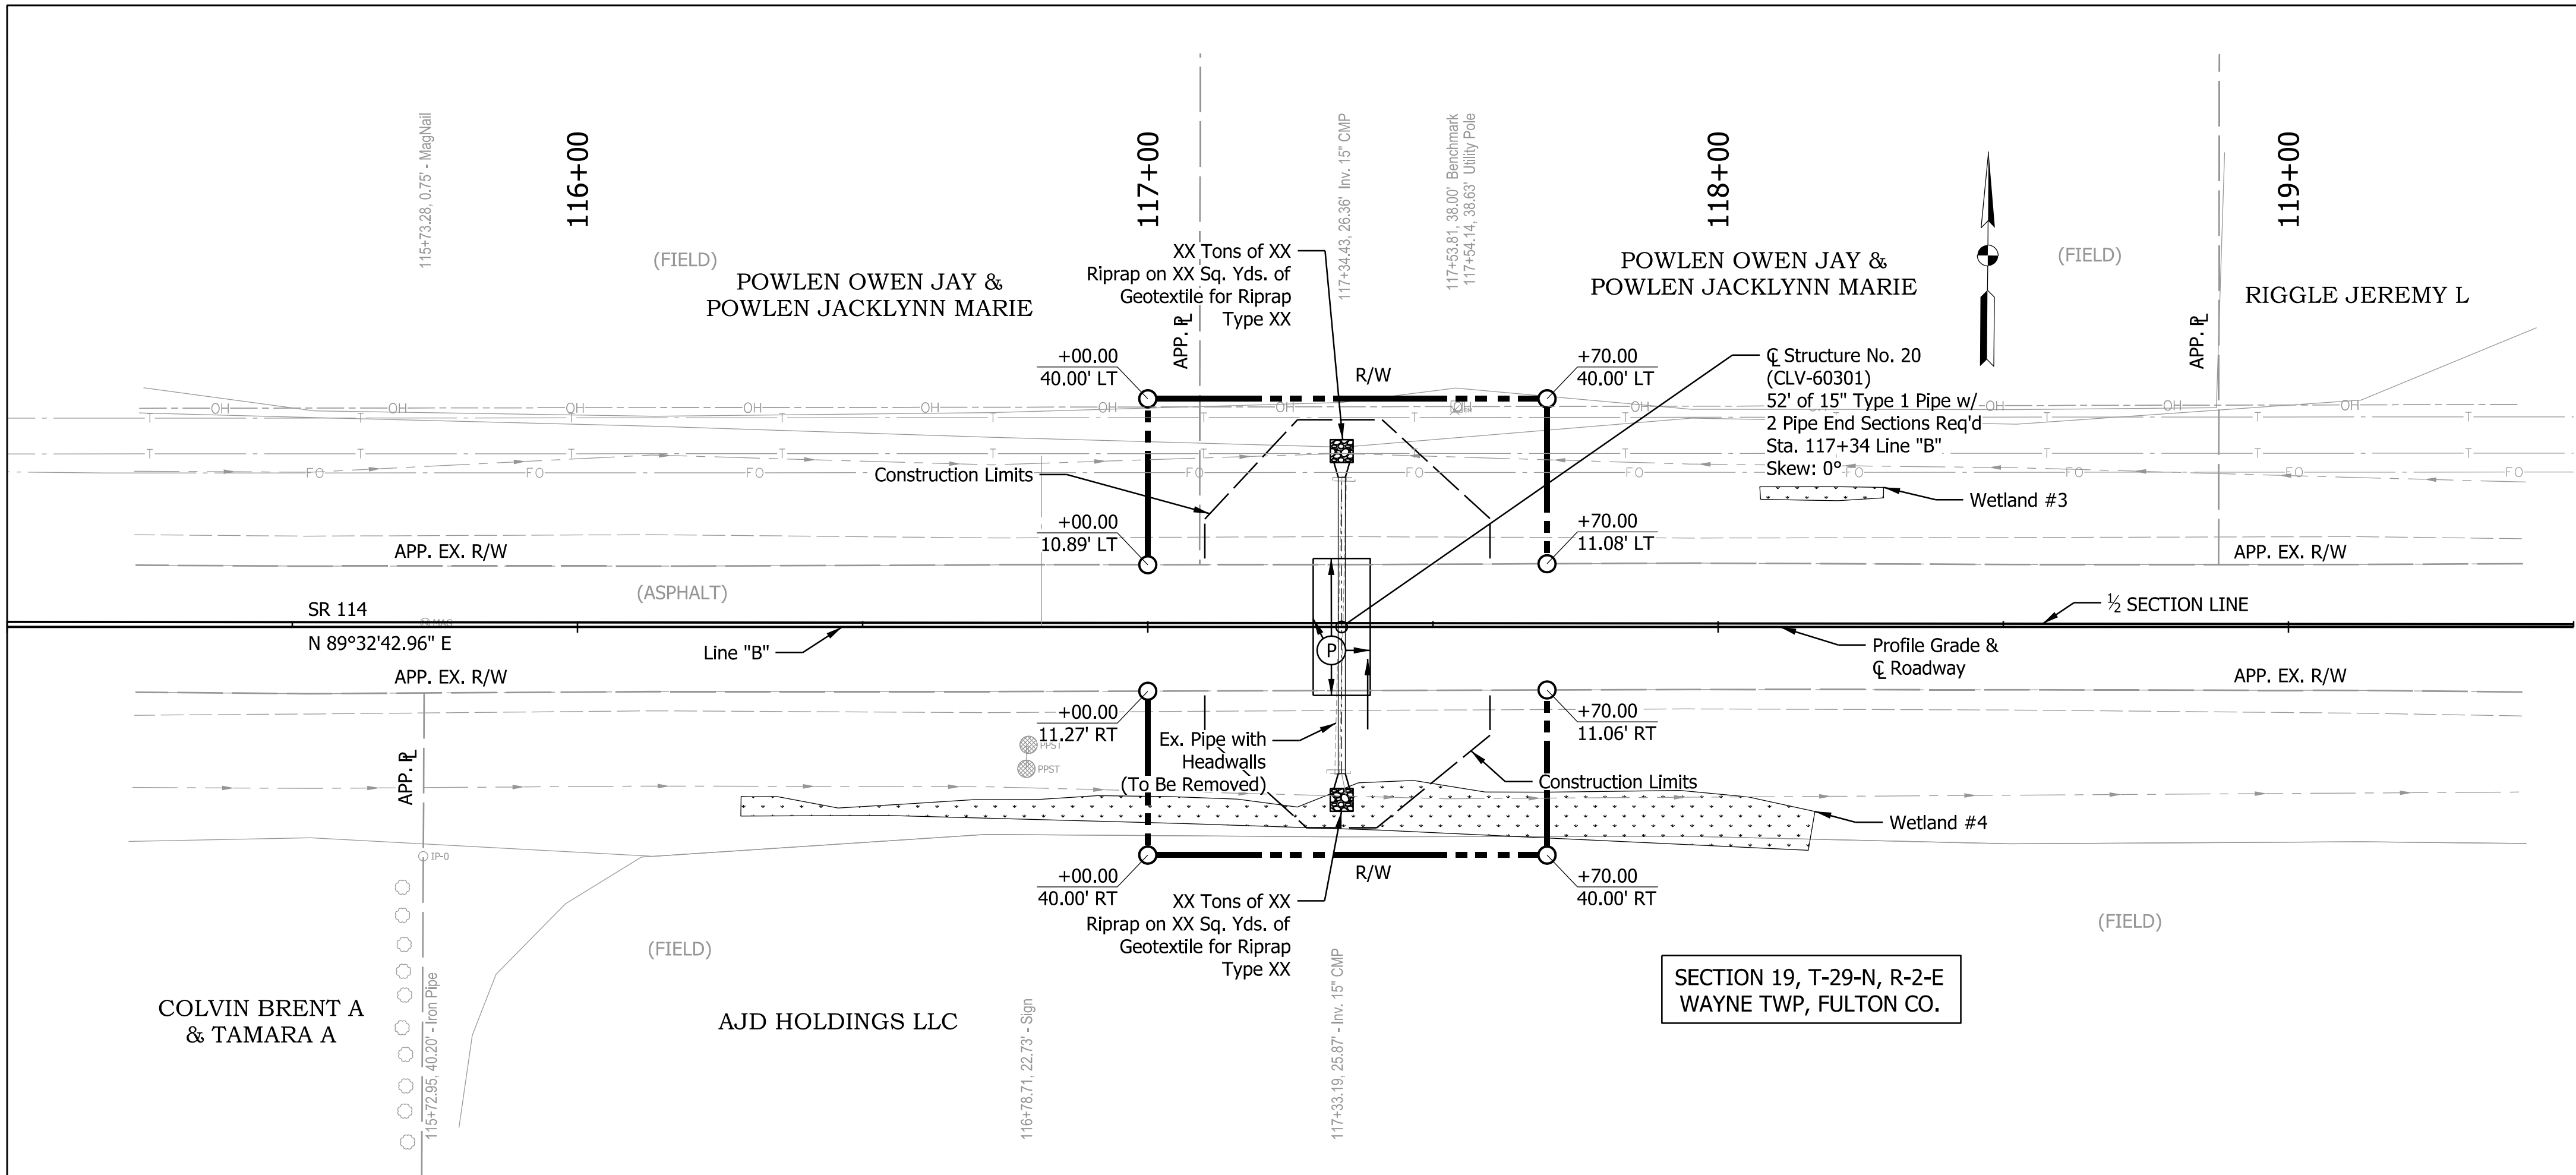

BENCHMARK INFORMATION

TBM #14
RR Spike in South Face of PWP 12" Above Grade
Sta. 110+10.31, 36.22' Lt. Line "B"
El. 788.78

TBM #15
RR Spike in South Face of PWP 12" Above Grade
Sta. 117+53.81, 38.00' Lt. Line "B"
El. 784.10

NOTES

All ROW described from Line "B".

LEGEND

(P) HMA for Structure Installation, Type B

ALIGNMENT REFERENCE TIES

10010
Type of Marker: Rebar
Northing: 134795.71
Easting: 775869.50
Station: 114+53.80, 16.37' Rt. Line "B"

10011
Type of Marker: Rebar
Northing: 134799.64
Easting: 776853.83
Station: 124+38.12, 20.25' Rt. Line "B"

RECOMMENDED FOR APPROVAL _____ 03/2025
DESIGN ENGINEER DATE

DESIGNED: ASU DRAWN: ASU

CHECKED: APL CHECKED: APL


INDIANA
DEPARTMENT OF TRANSPORTATION

PLAN AND PROFILE - LINE "B"
STRUCTURE NO. 20 (CLV-60301)


HORIZONTAL SCALE	BRIDGE FILE
1" = 20'-0"	CLV-60301
VERTICAL SCALE	DESIGNATION
1" = 5'-0"	2200922 & 2500432
	SHEETS
	37 of 107
CONTRACT	PROJECT
R-44659	2200922

Plot: 3/25/2025

File: 05_CLV-60301 P&P Sheet.dgn
Model: B - Profile 1 [Sheet]

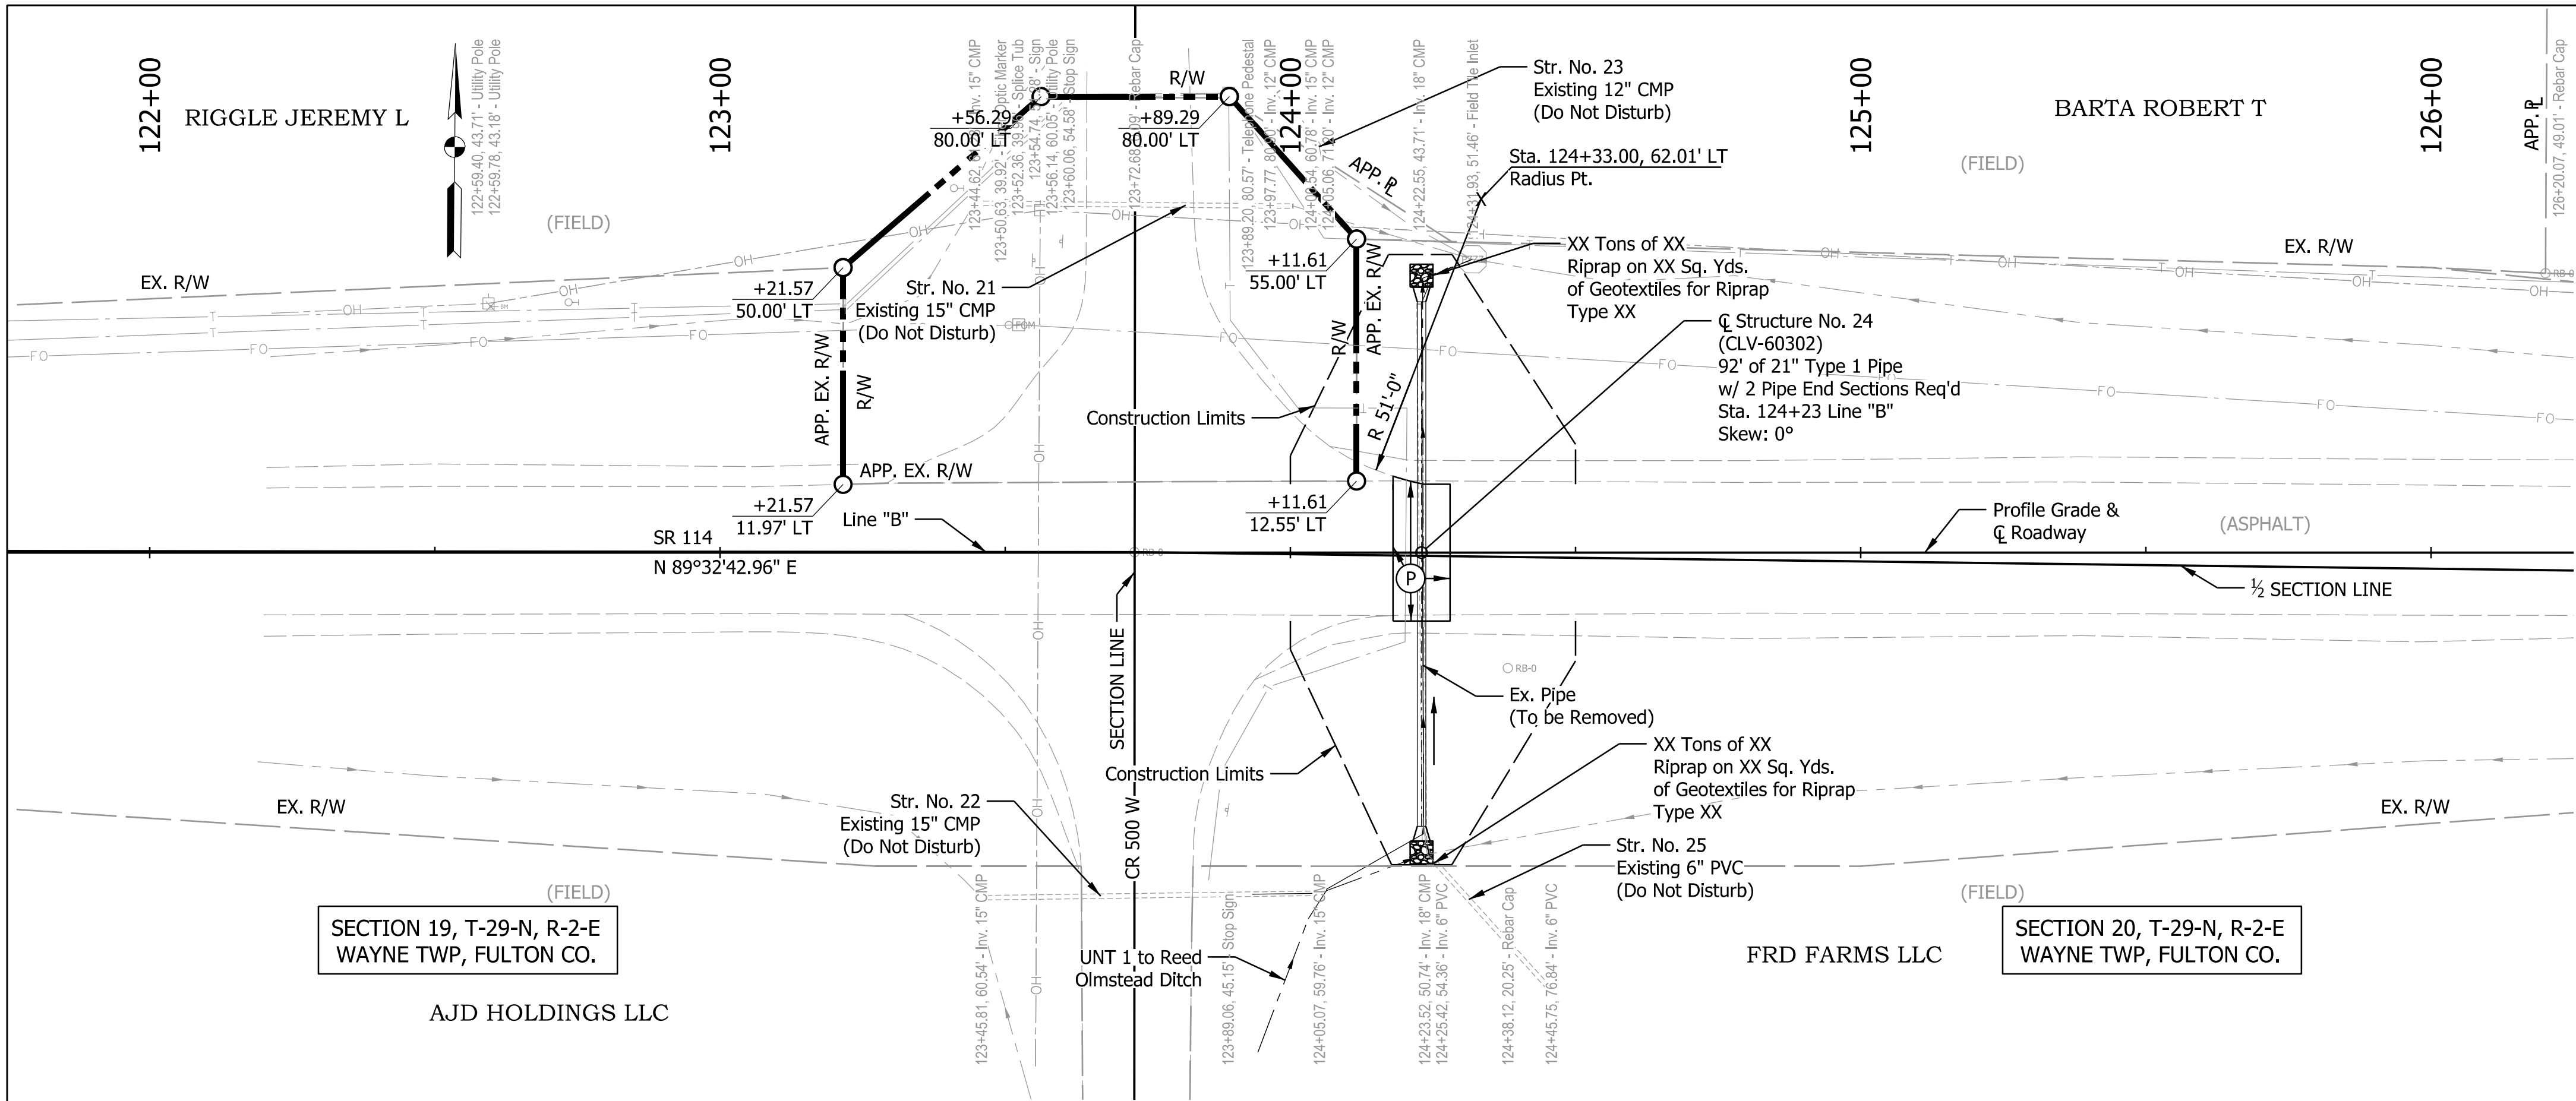

EXISTING STRUCTURE
Existing Structure CLV-60302 is a Single Span Corrugated Metal Pipe Structure (18") with a 23'-0" Clear Roadway (To Be Removed).

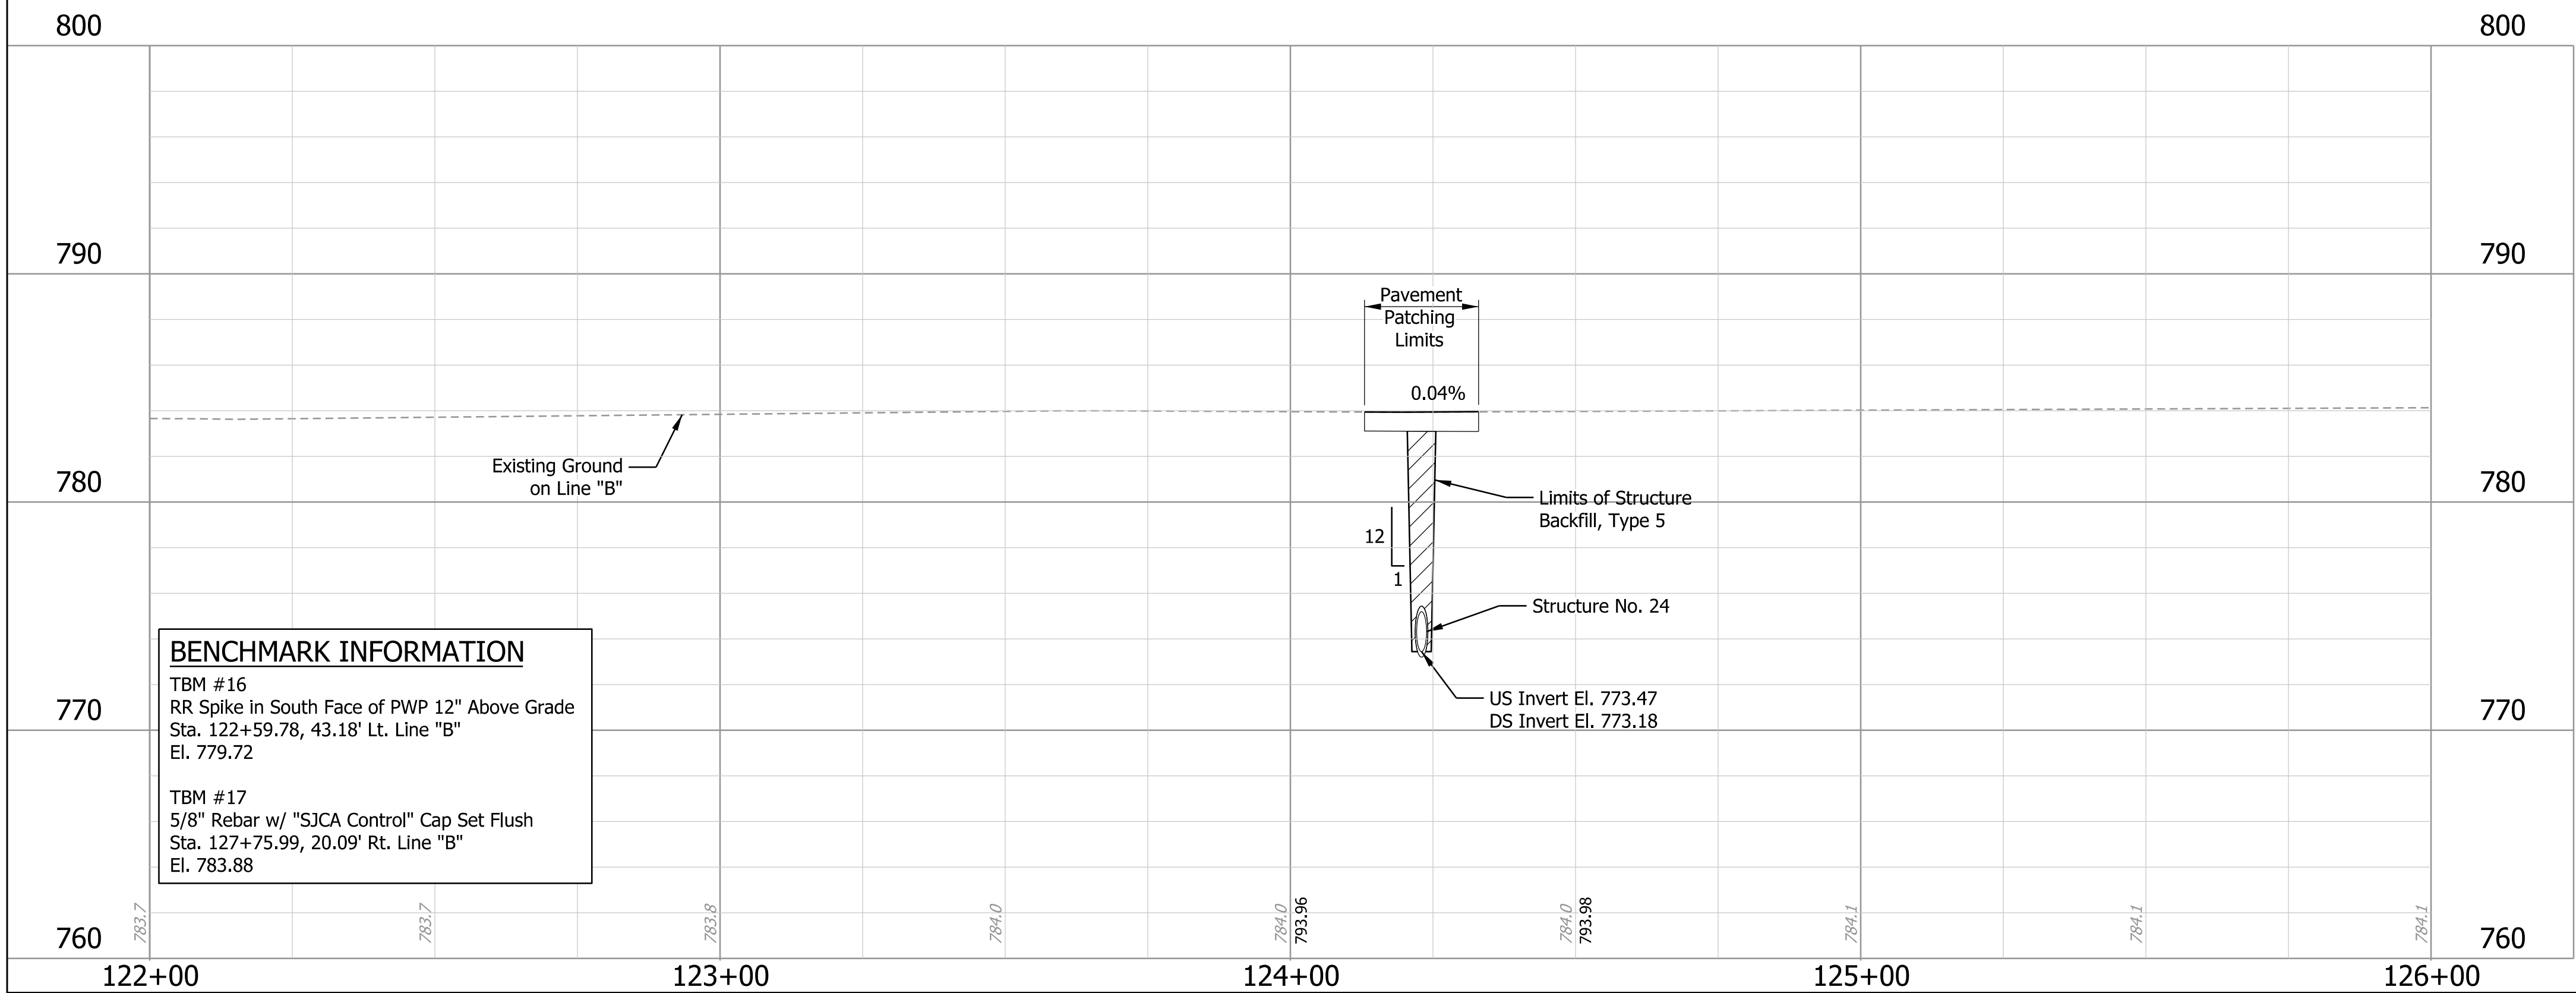


BENCHMARK INFORMATION
TBM #16
RR Spike in South Face of PWP 12" Above Grade
Sta. 122+59.78, 43.18' Rt. Line "B"
El. 779.72

TBM #17
5/8" Rebar w/ "SJCA Control" Cap Set Flush
Sta. 127+75.99, 20.09' Rt. Line "B"
El. 783.88

NOTES
All ROW described from Line "B".

LEGEND		ALIGNMENT REFERENCE TIES		INDIANA DEPARTMENT OF TRANSPORTATION		HORIZONTAL SCALE 1" = 20'-0"		BRIDGE FILE CLV-60302	
(P) HMA for Structure Installation, Type B		10010 Type of Marker: Rebar Northing: 134795.71 Easting: 775869.50 Station: 114+53.80, 16.37' Rt. Line "B"		DESIGNED: ASU CHECKED: APL		DESIGN ENGINEER DATE		DESIGNATION 2200922 & 2500432	
		10011 Type of Marker: Rebar Northing: 134799.64 Easting: 776853.83 Station: 124+38.12, 20.25' Rt. Line "B"		DRAWN: ASU CHECKED: APL				SHEETS 38 of 107	
								PROJECT 2200922	


Existing Structure CLV-60303 is a Single Span Corrugated Metal Pipe Structure (18") with a 23'-0" Clear Roadway (To Be Removed).

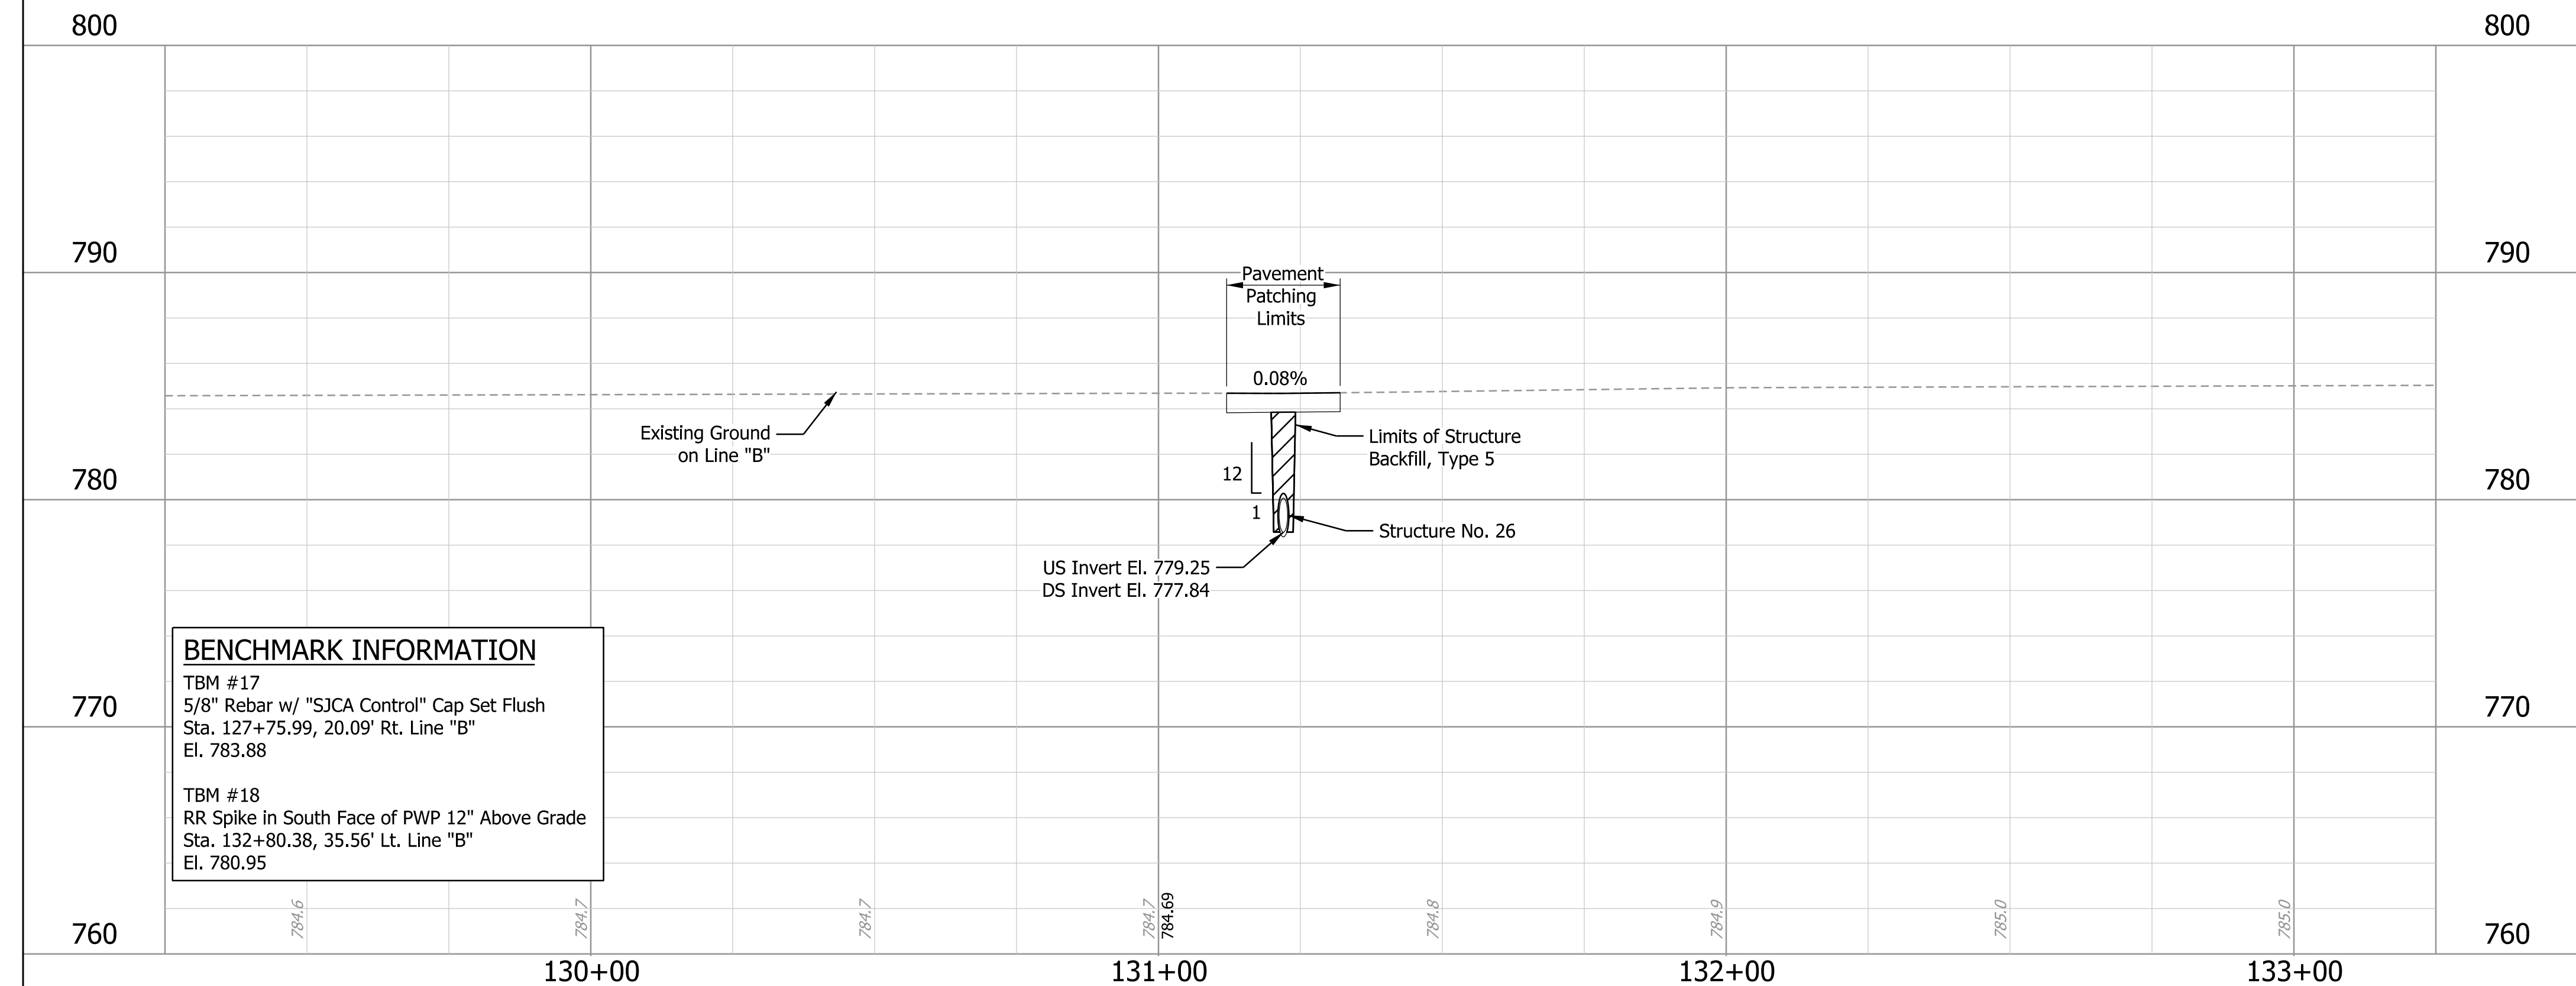


All ROW described from Line "B".

HORIZONTAL SCALE	BRIDGE FILE		
1" = 20'-0"	CLV-60303		
VERTICAL SCALE	DESIGNATION		
1" = 5'-0"	2200922 & 2500432		
	SHEETS		
	39	of	107
CONTRACT	PROJECT		
R-44659	2200922		


File: 07_CLV-60303 P&P Sheet.dgn
Model: B - Profile 1 [Sheet]

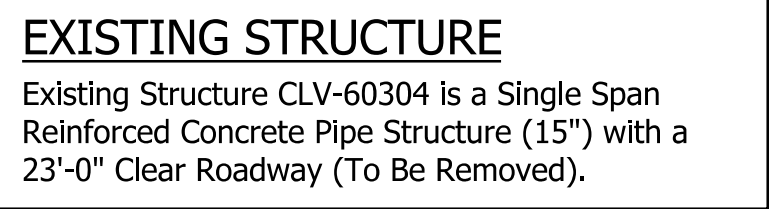

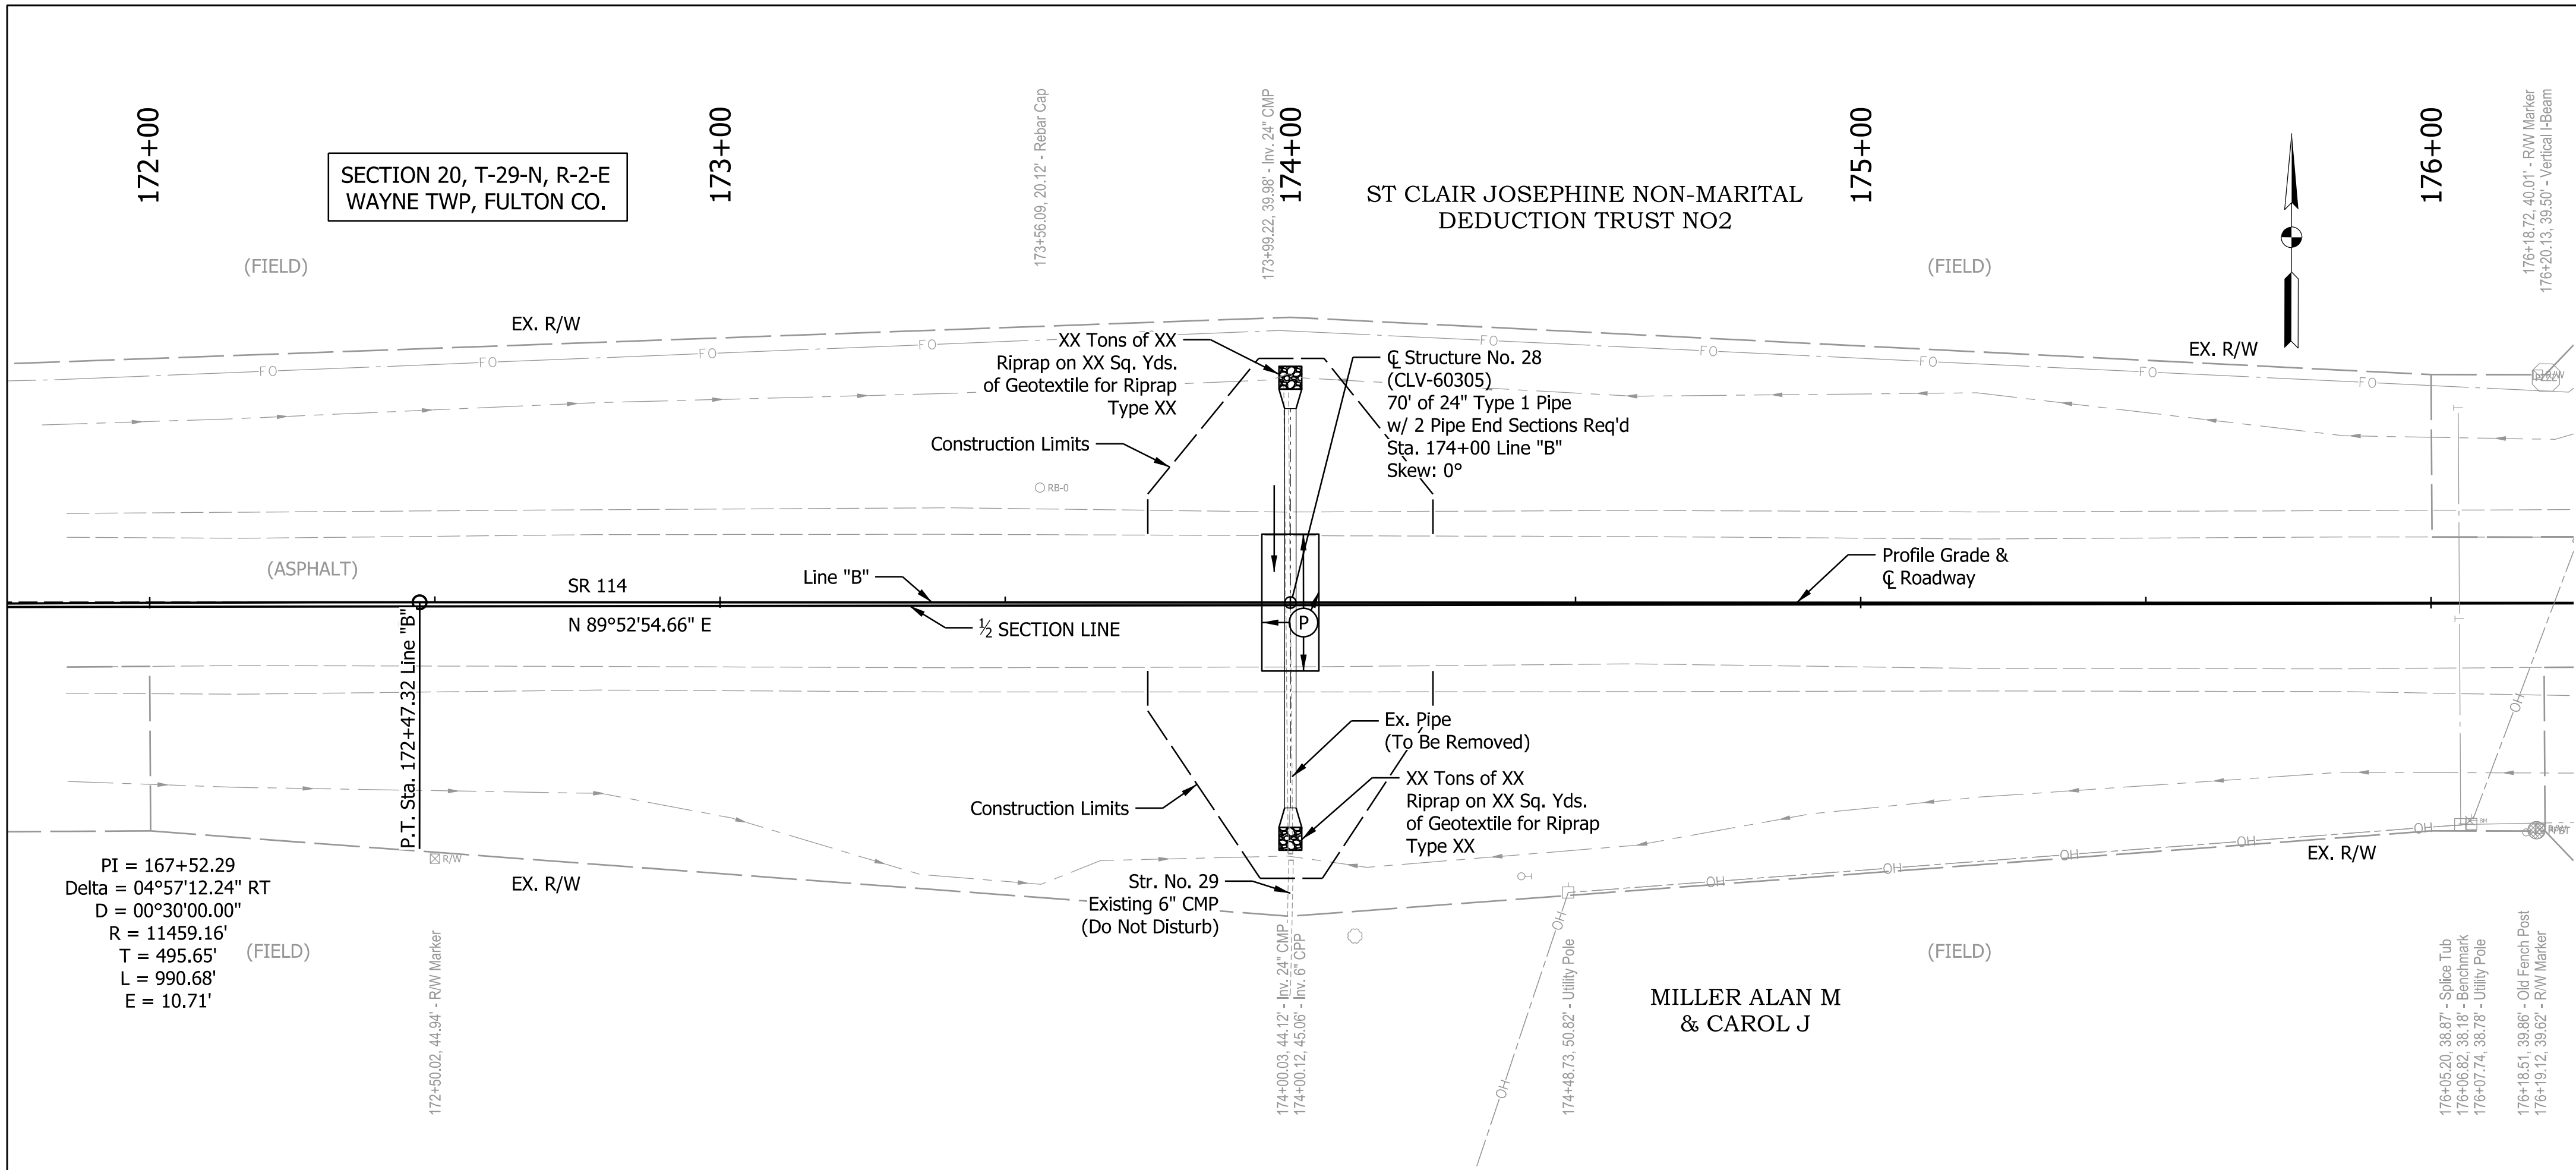

EXISTING STRUCTURE

Existing Structure CLV-60305 is a Single Span
Corrugated Metal Pipe Structure (24") with a
23'-0" Clear Roadway (To Be Removed).

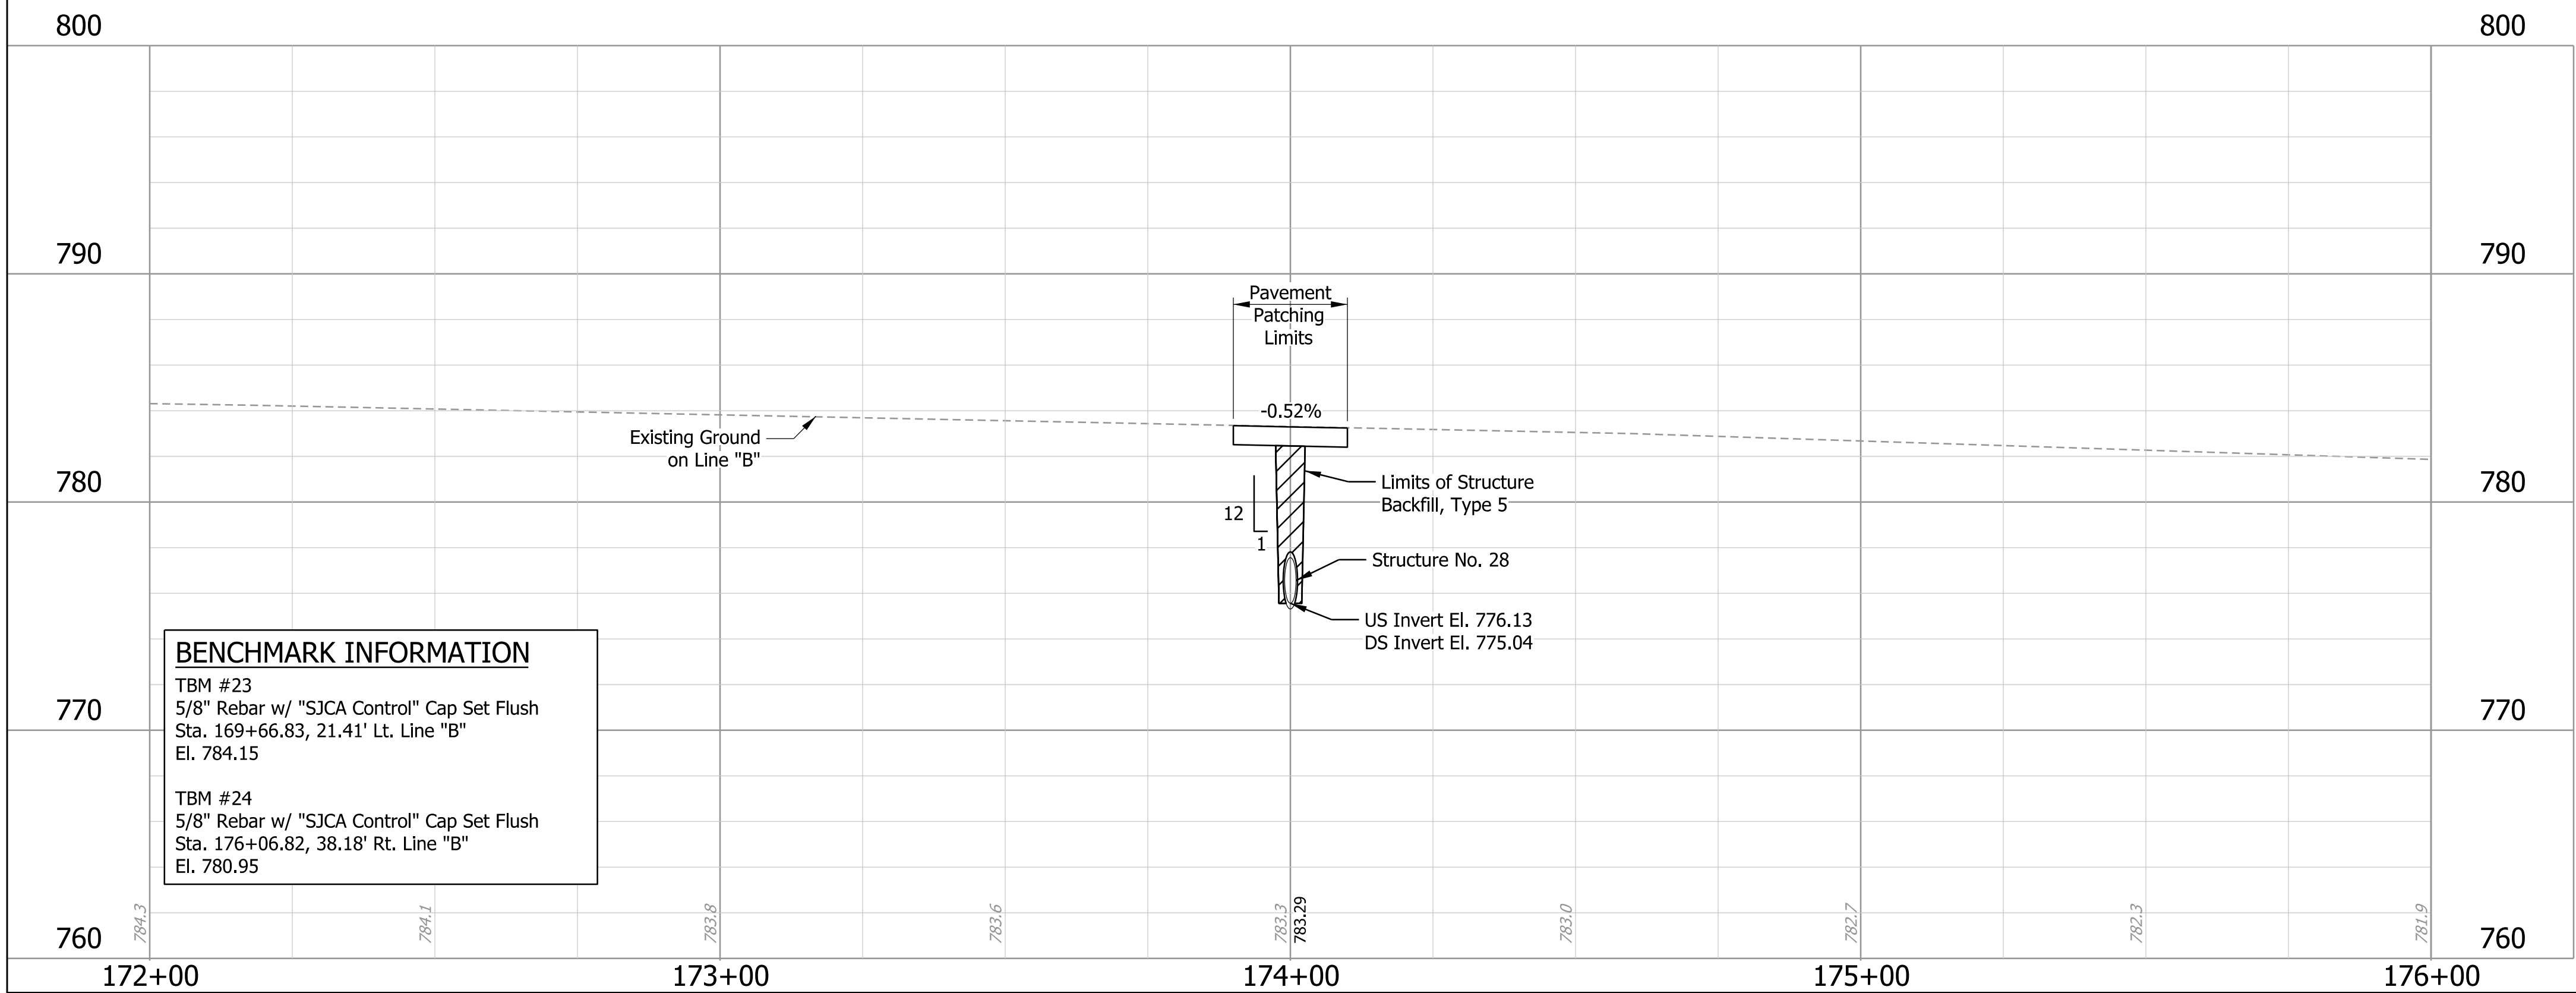

NOTES

All ROW described from Line "B".

LEGEND

(P) HMA for Structure Installation, Type B

ALIGNMENT REFERENCE TIES

10016
Type of Marker: Rebar
Northing: 134835.82
Easting: 781763.18
Station: 173+56.09, 20.12' Lt. Line "B"

10017
Type of Marker: Rebar
Northing: 134797.06
Easting: 782743.75
Station: 183+36.57, 20.65' Rt. Line "B"

RECOMMENDED
FOR APPROVAL _____ 03/2025
DESIGN ENGINEER DATE

DESIGNED: ASU DRAWN: ASU
CHECKED: APL CHECKED: APL


INDIANA
DEPARTMENT OF TRANSPORTATION

PLAN AND PROFILE - LINE "B"
STRUCTURE NO. 28 (CLV-60305)


HORIZONTAL SCALE	BRIDGE FILE
1" = 20'-0"	CLV-60305
VERTICAL SCALE	DESIGNATION
1" = 5'-0"	2200922 & 2500432
	SHEETS
	41 of 107
CONTRACT	PROJECT
R-44659	2200922

Plot: 3/25/2025

File: 09_CLV-60305 P&P Sheet.dgn
Model: B - Profile 1 [Sheet]

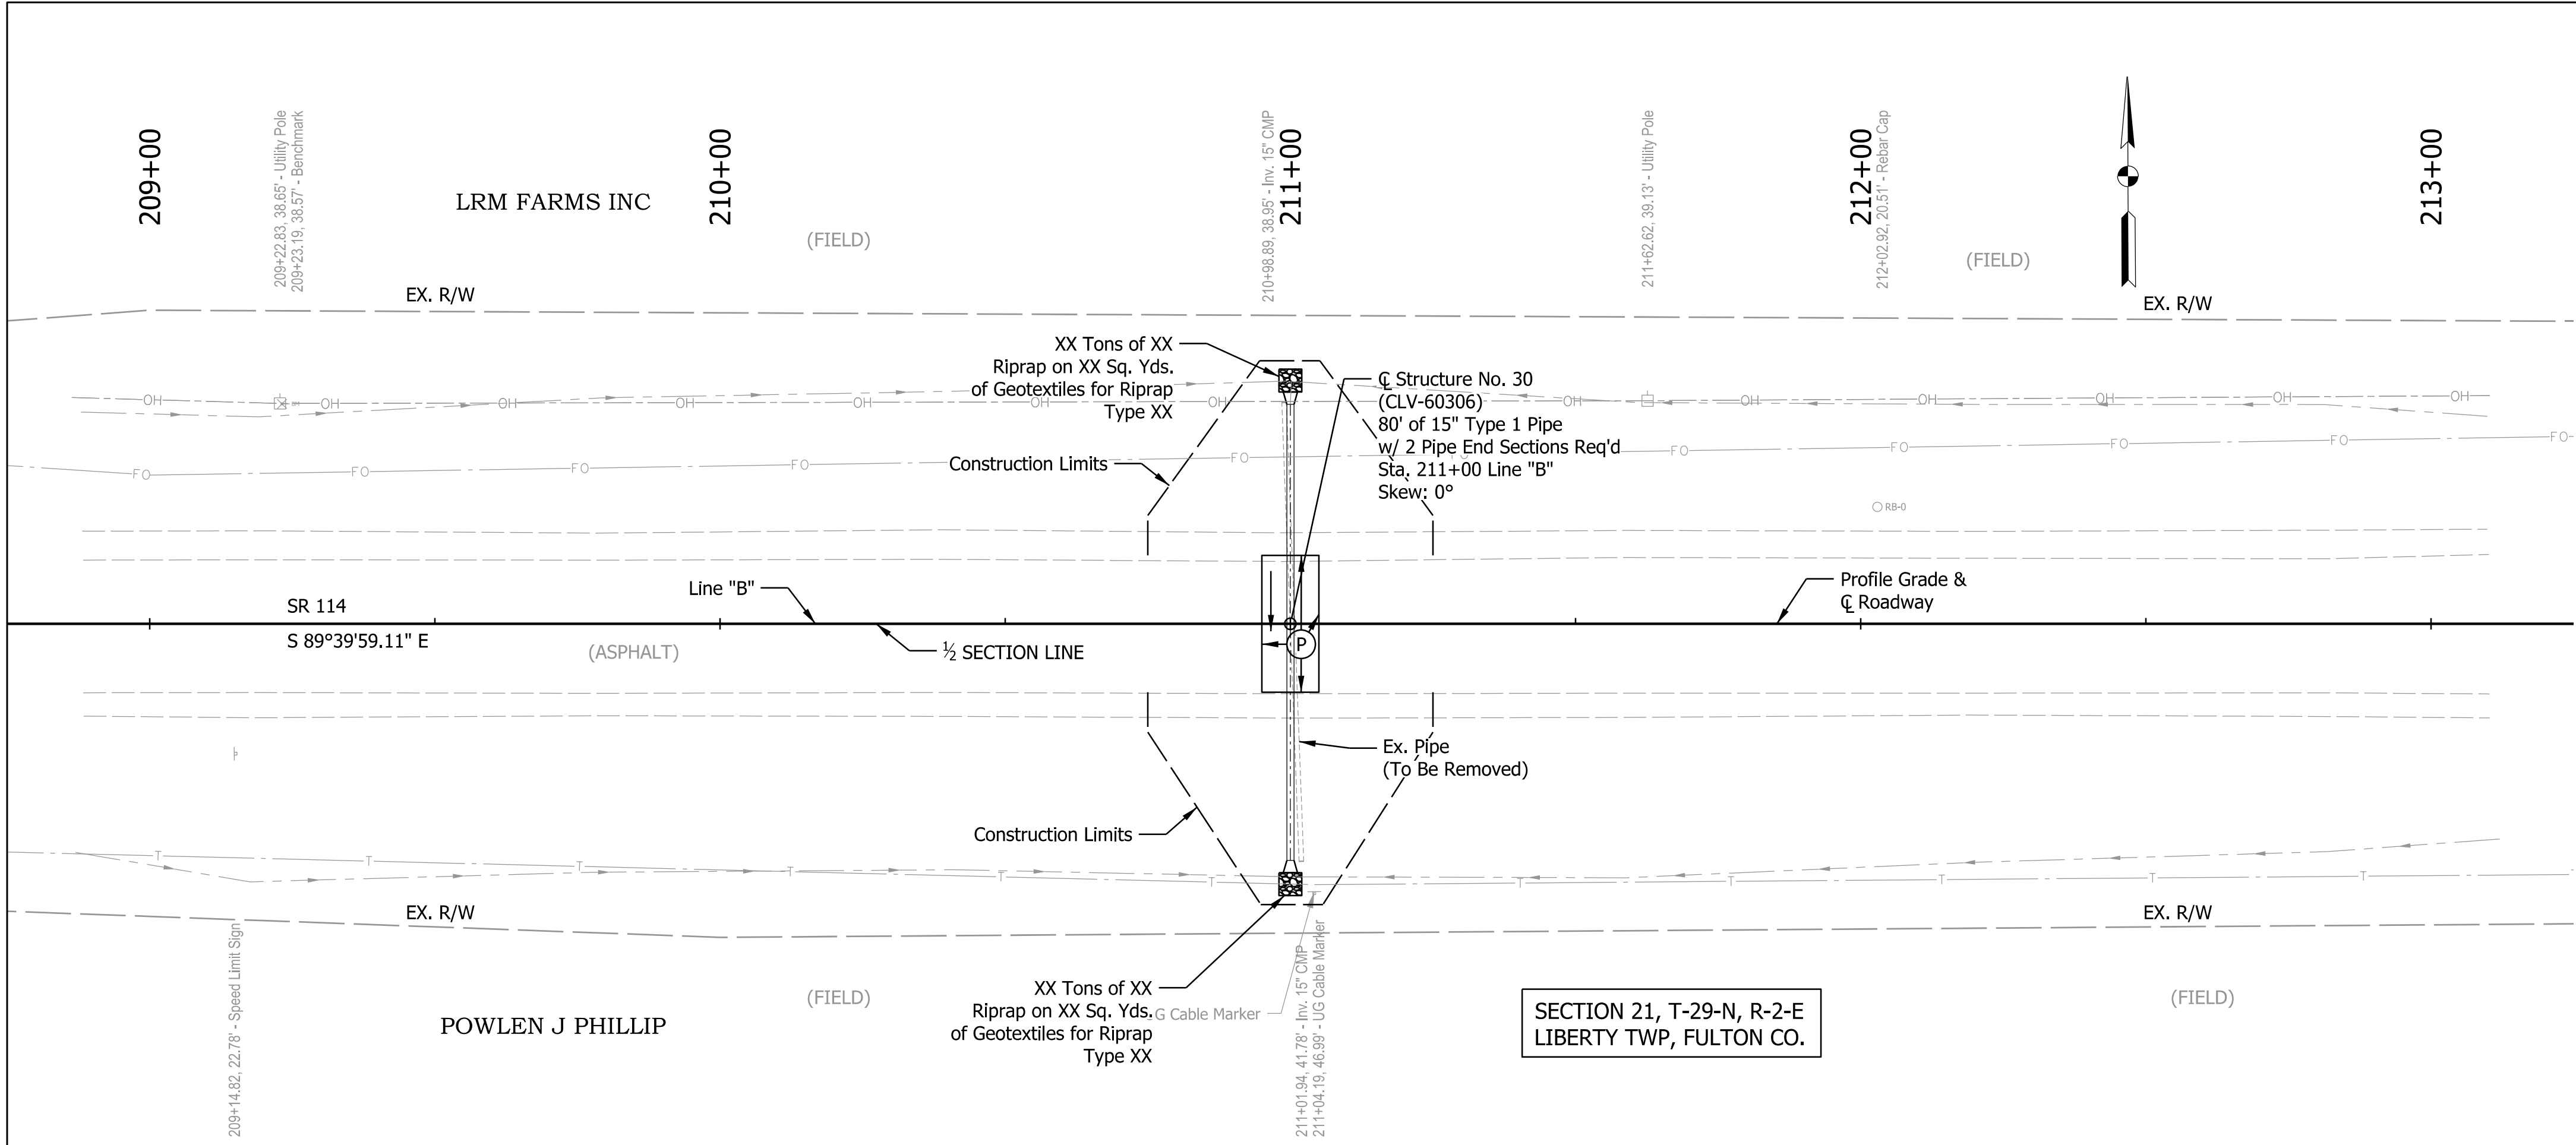

EXISTING STRUCTURE
Existing Structure CLV-60306 is a Single Span Corrugated Metal Pipe Structure (15") with a 23'-0" Clear Roadway (To Be Removed).

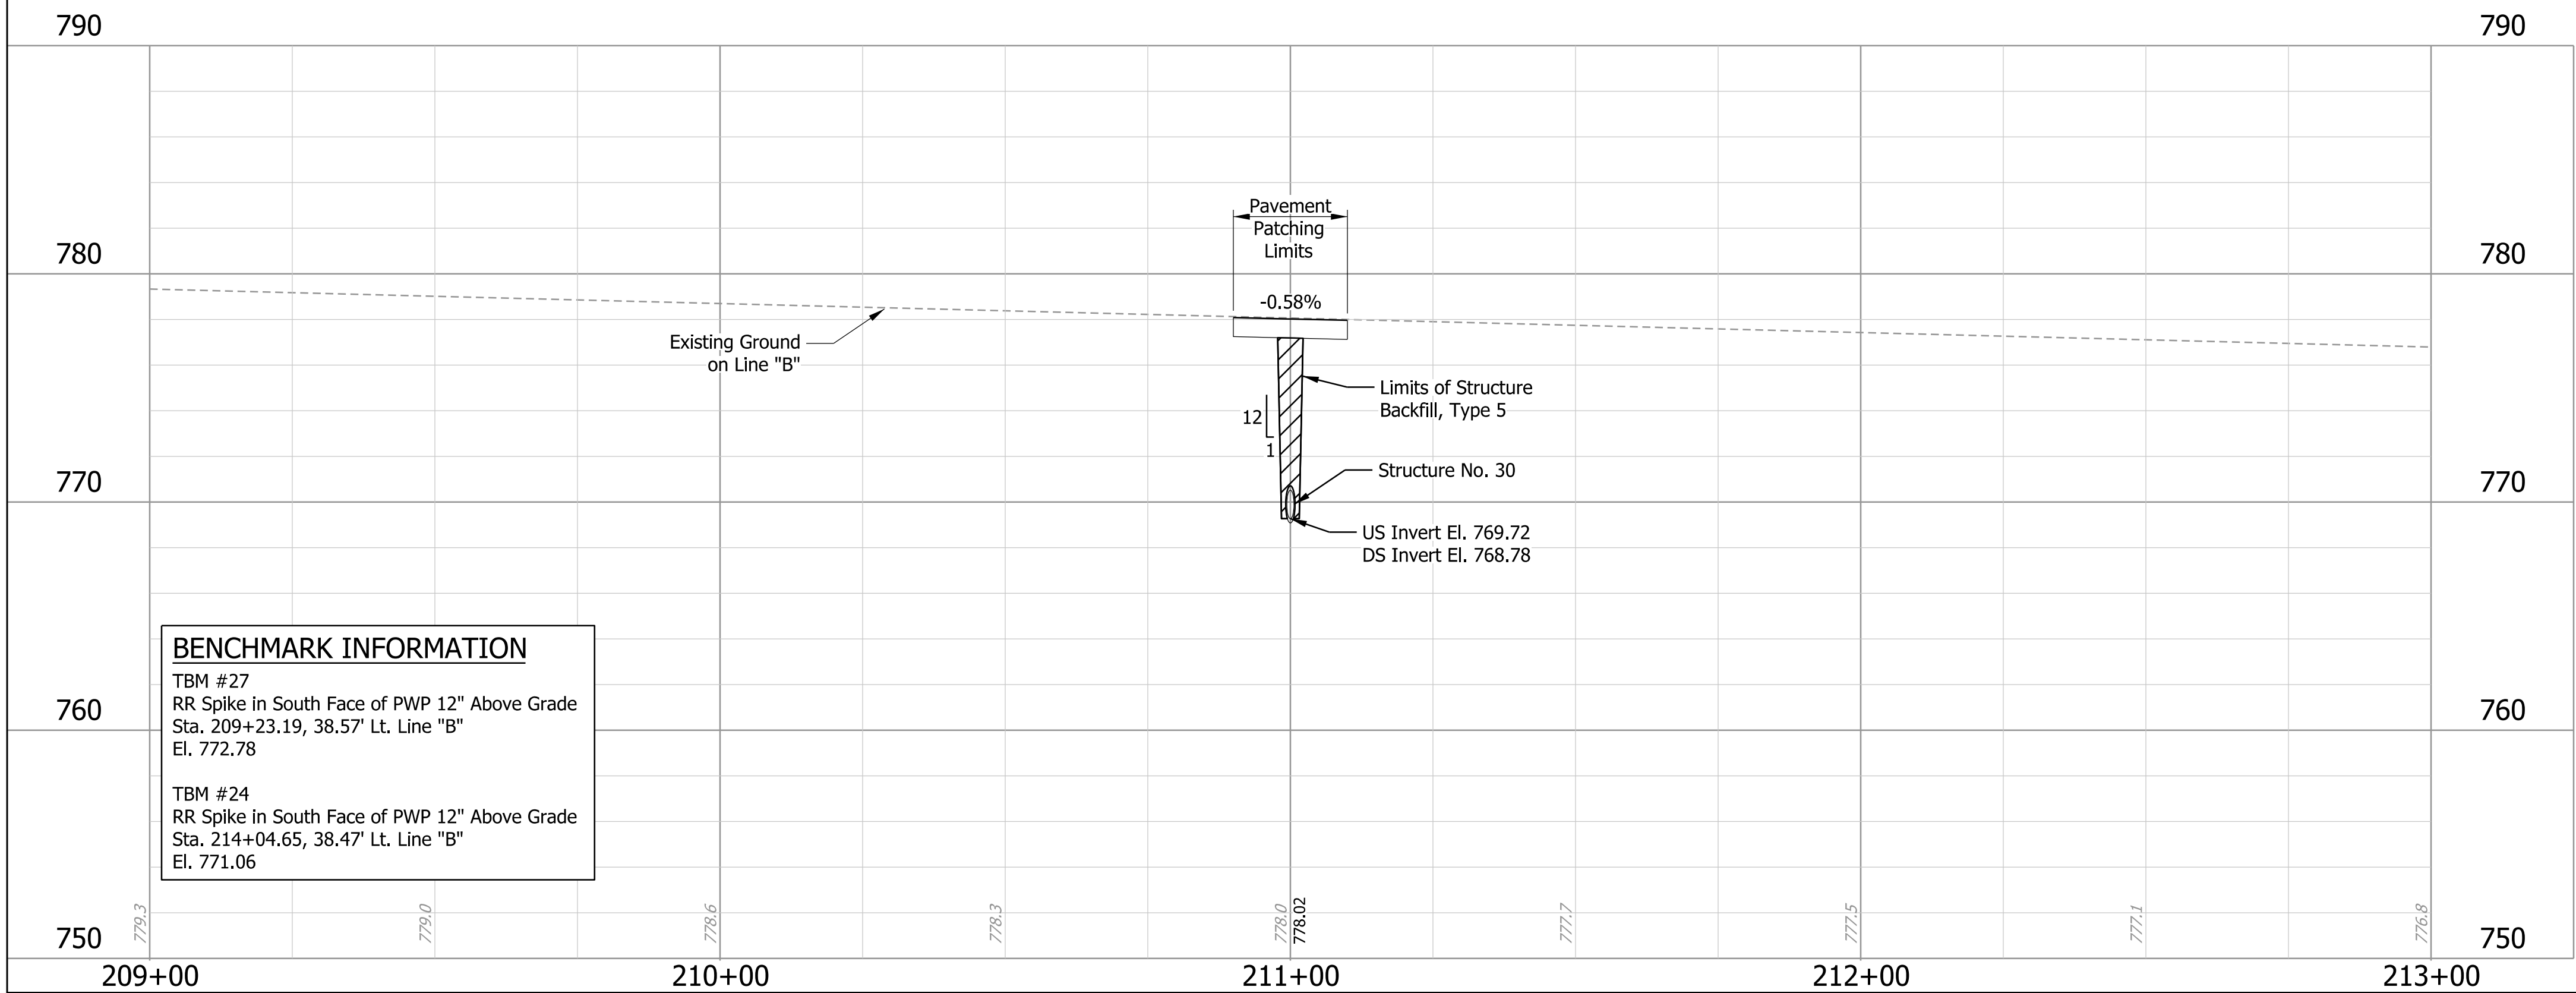


NOTES
All ROW described from Line "B".

LEGEND (P) HMA for Structure Installation, Type B		ALIGNMENT REFERENCE TIES 10019 Type of Marker: Rebar Northing: 134803.85 Easting: 784700.88 Station: 202+93.71, 17.90' Rt. Line "B" 10020 Type of Marker: Rebar Northing: 134837.41 Easting: 785610.16 Station: 212+02.92, 20.51' Lt. Line "B"		RECOMMENDED FOR APPROVAL _____ 03/2025 DESIGN ENGINEER DATE		INDIANA DEPARTMENT OF TRANSPORTATION		HORIZONTAL SCALE 1" = 20'-0"	BRIDGE FILE CLV-60306
DESIGNED: ASU		DRAWN: ASU		CHECKED: APL		PLAN AND PROFILE - LINE "B" STRUCTURE NO. 30 (CLV-60306)		VERTICAL SCALE 1" = 5'-0"	2200922 & 2500432
CONTRACT R-44659		PROJECT 2200922		SHEETS 42 of 107					

Plot: 3/25/2025

File: 10_CLV-60306 P&P Sheet.dgn
Model: B - Profile 1 [Sheet]

Existing Structure CLV-60307 is a Single Span Reinforced Concrete Pipe Structure (15") with a 23'-0" Clear Roadway (To Be Removed).

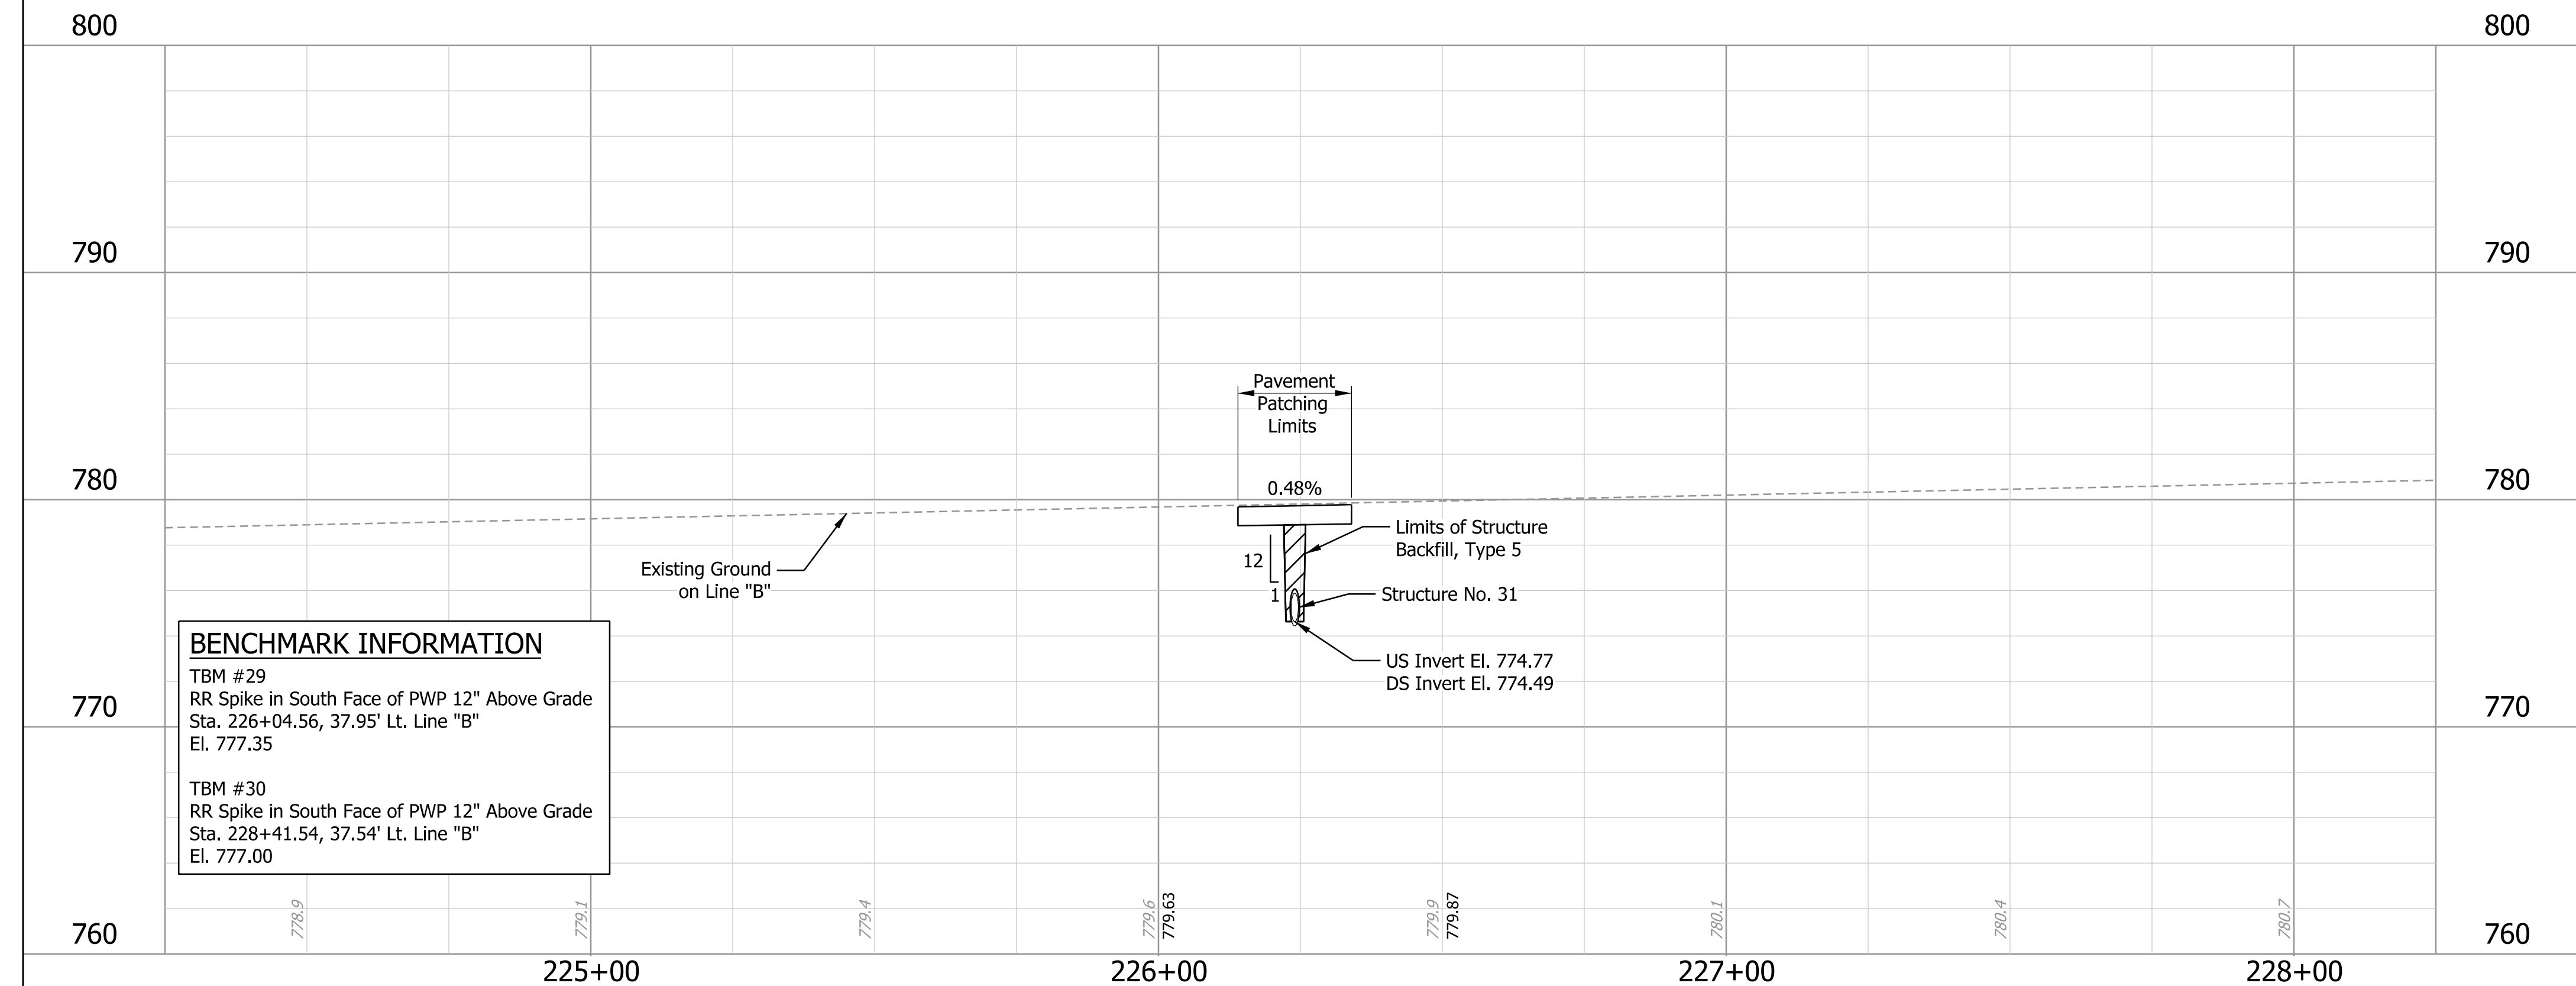


All ROW described from Line "B".

HORIZONTAL SCALE	BRIDGE FILE		
1" = 20'-0"	CLV-60307		
VERTICAL SCALE	DESIGNATION		
1" = 5'-0"	2200922 & 2500432		
	SHEETS		
	43	of	107
CONTRACT	PROJECT		
P-44659	2200922		

File: 11_CLV-60307 P&P Sheet.dgn
Model: B - Profile 1 [Sheet]

EXISTING STRUCTURE

Existing Structure CLV-60308 is a Single Span Corrugated Metal Pipe Structure (18") with a 23'-0" Clear Roadway (To Be Removed).

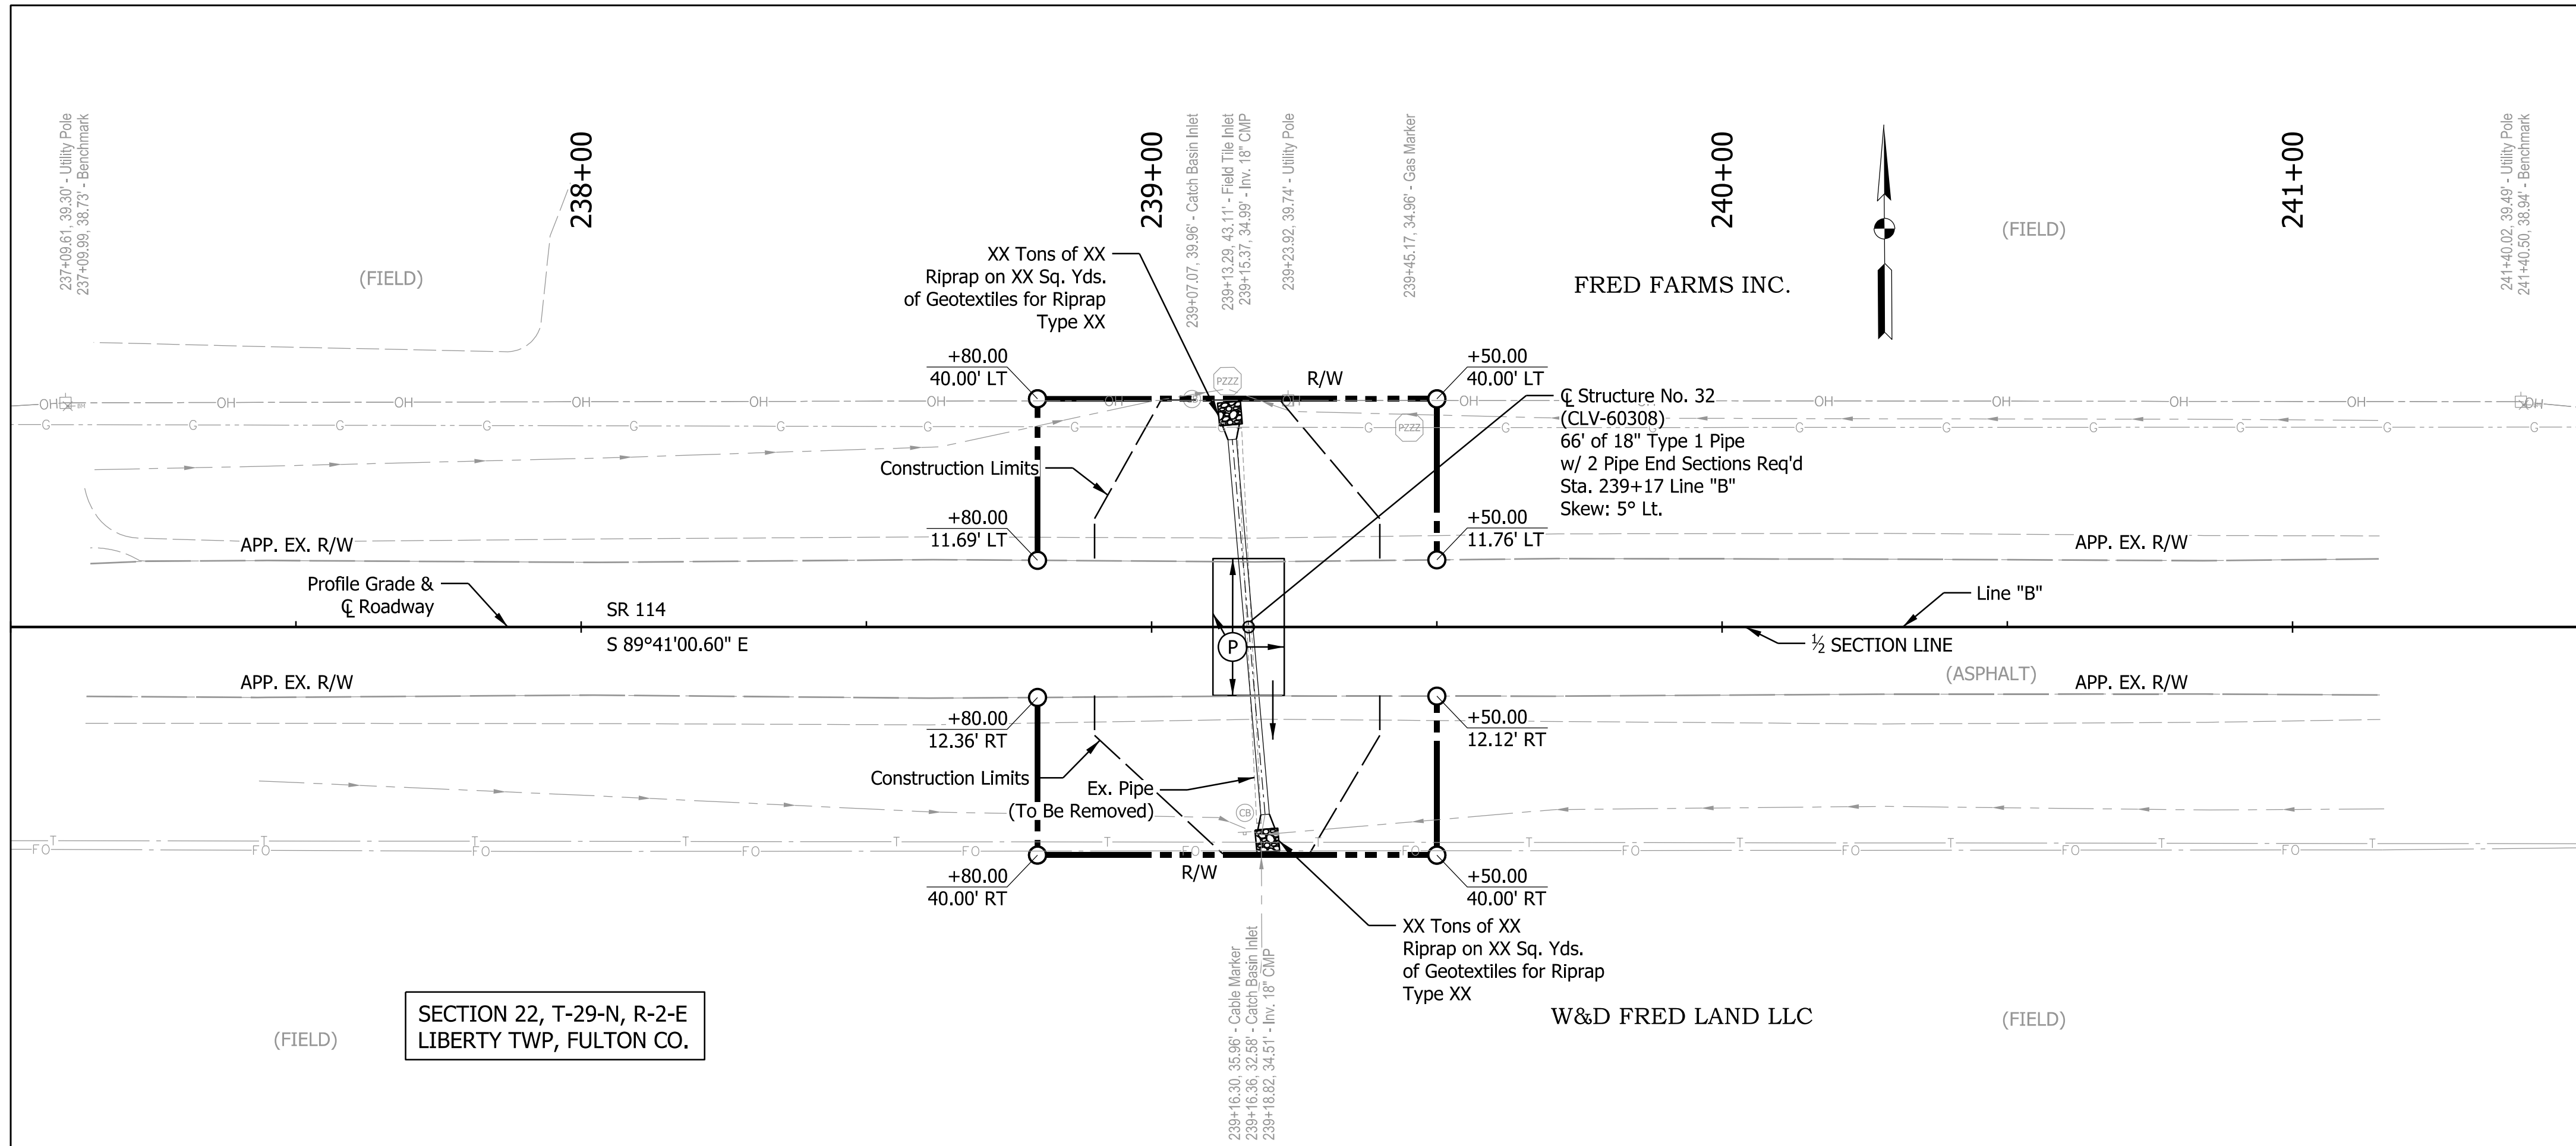


SECTION 22, T-29-N, R-2-E
LIBERTY TWP, FULTON CO.

BENCHMARK INFORMATION

TBM #31
RR Spike in South Face of PWP 12" Above Grade
Sta. 237+09.99, 38.73' Lt. Line "B"
El. 784.90

TBM #32
RR Spike in South Face of PWP 12" Above Grade
Sta. 241+38.94, 38.94' Lt. Line "B"
El. 783.06

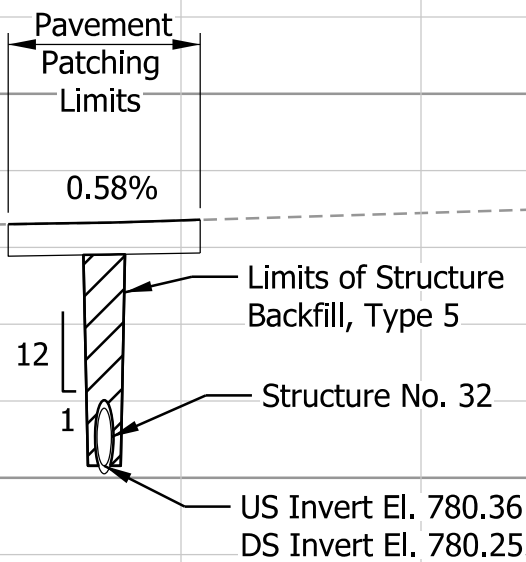

LEGEND

(P) HMA for Structure Installation, Type B

ALIGNMENT REFERENCE TIES

10022
Type of Marker: Rebar
Northing: 134786.63
Easting: 787569.11
Station: 231+62.13, 18.90' Rt. Line "B"

10023
Type of Marker: Rebar
Northing: 134781.50
Easting: 788559.72
Station: 241+52.76, 18.57' Rt. Line "B"

RECOMMENDED FOR APPROVAL	DESIGN ENGINEER	03/2025	DATE
DESIGNED: ASU	DRAWN: ASU		
CHECKED: APL	CHECKED: APL		

INDIANA
DEPARTMENT OF TRANSPORTATION

PLAN AND PROFILE - LINE "B"
STRUCTURE NO. 32 (CLV-60308)


HORIZONTAL SCALE	BRIDGE FILE
1" = 20'-0"	CLV-60308
VERTICAL SCALE	DESIGNATION
1" = 5'-0"	2200922 & 2500432
	SHEETS
	44 of 107
CONTRACT	PROJECT
R-44659	2200922

Plot: 3/25/2025

File: 12_CLV-60308 P&P Sheet.dgn
Model: B - Profile 1 [Sheet]

EXISTING STRUCTURE

Existing Structure CLV-60309 is a Single Span Corrugated Metal Pipe Structure (18") with a 23'-0" Clear Roadway (To Be Removed).

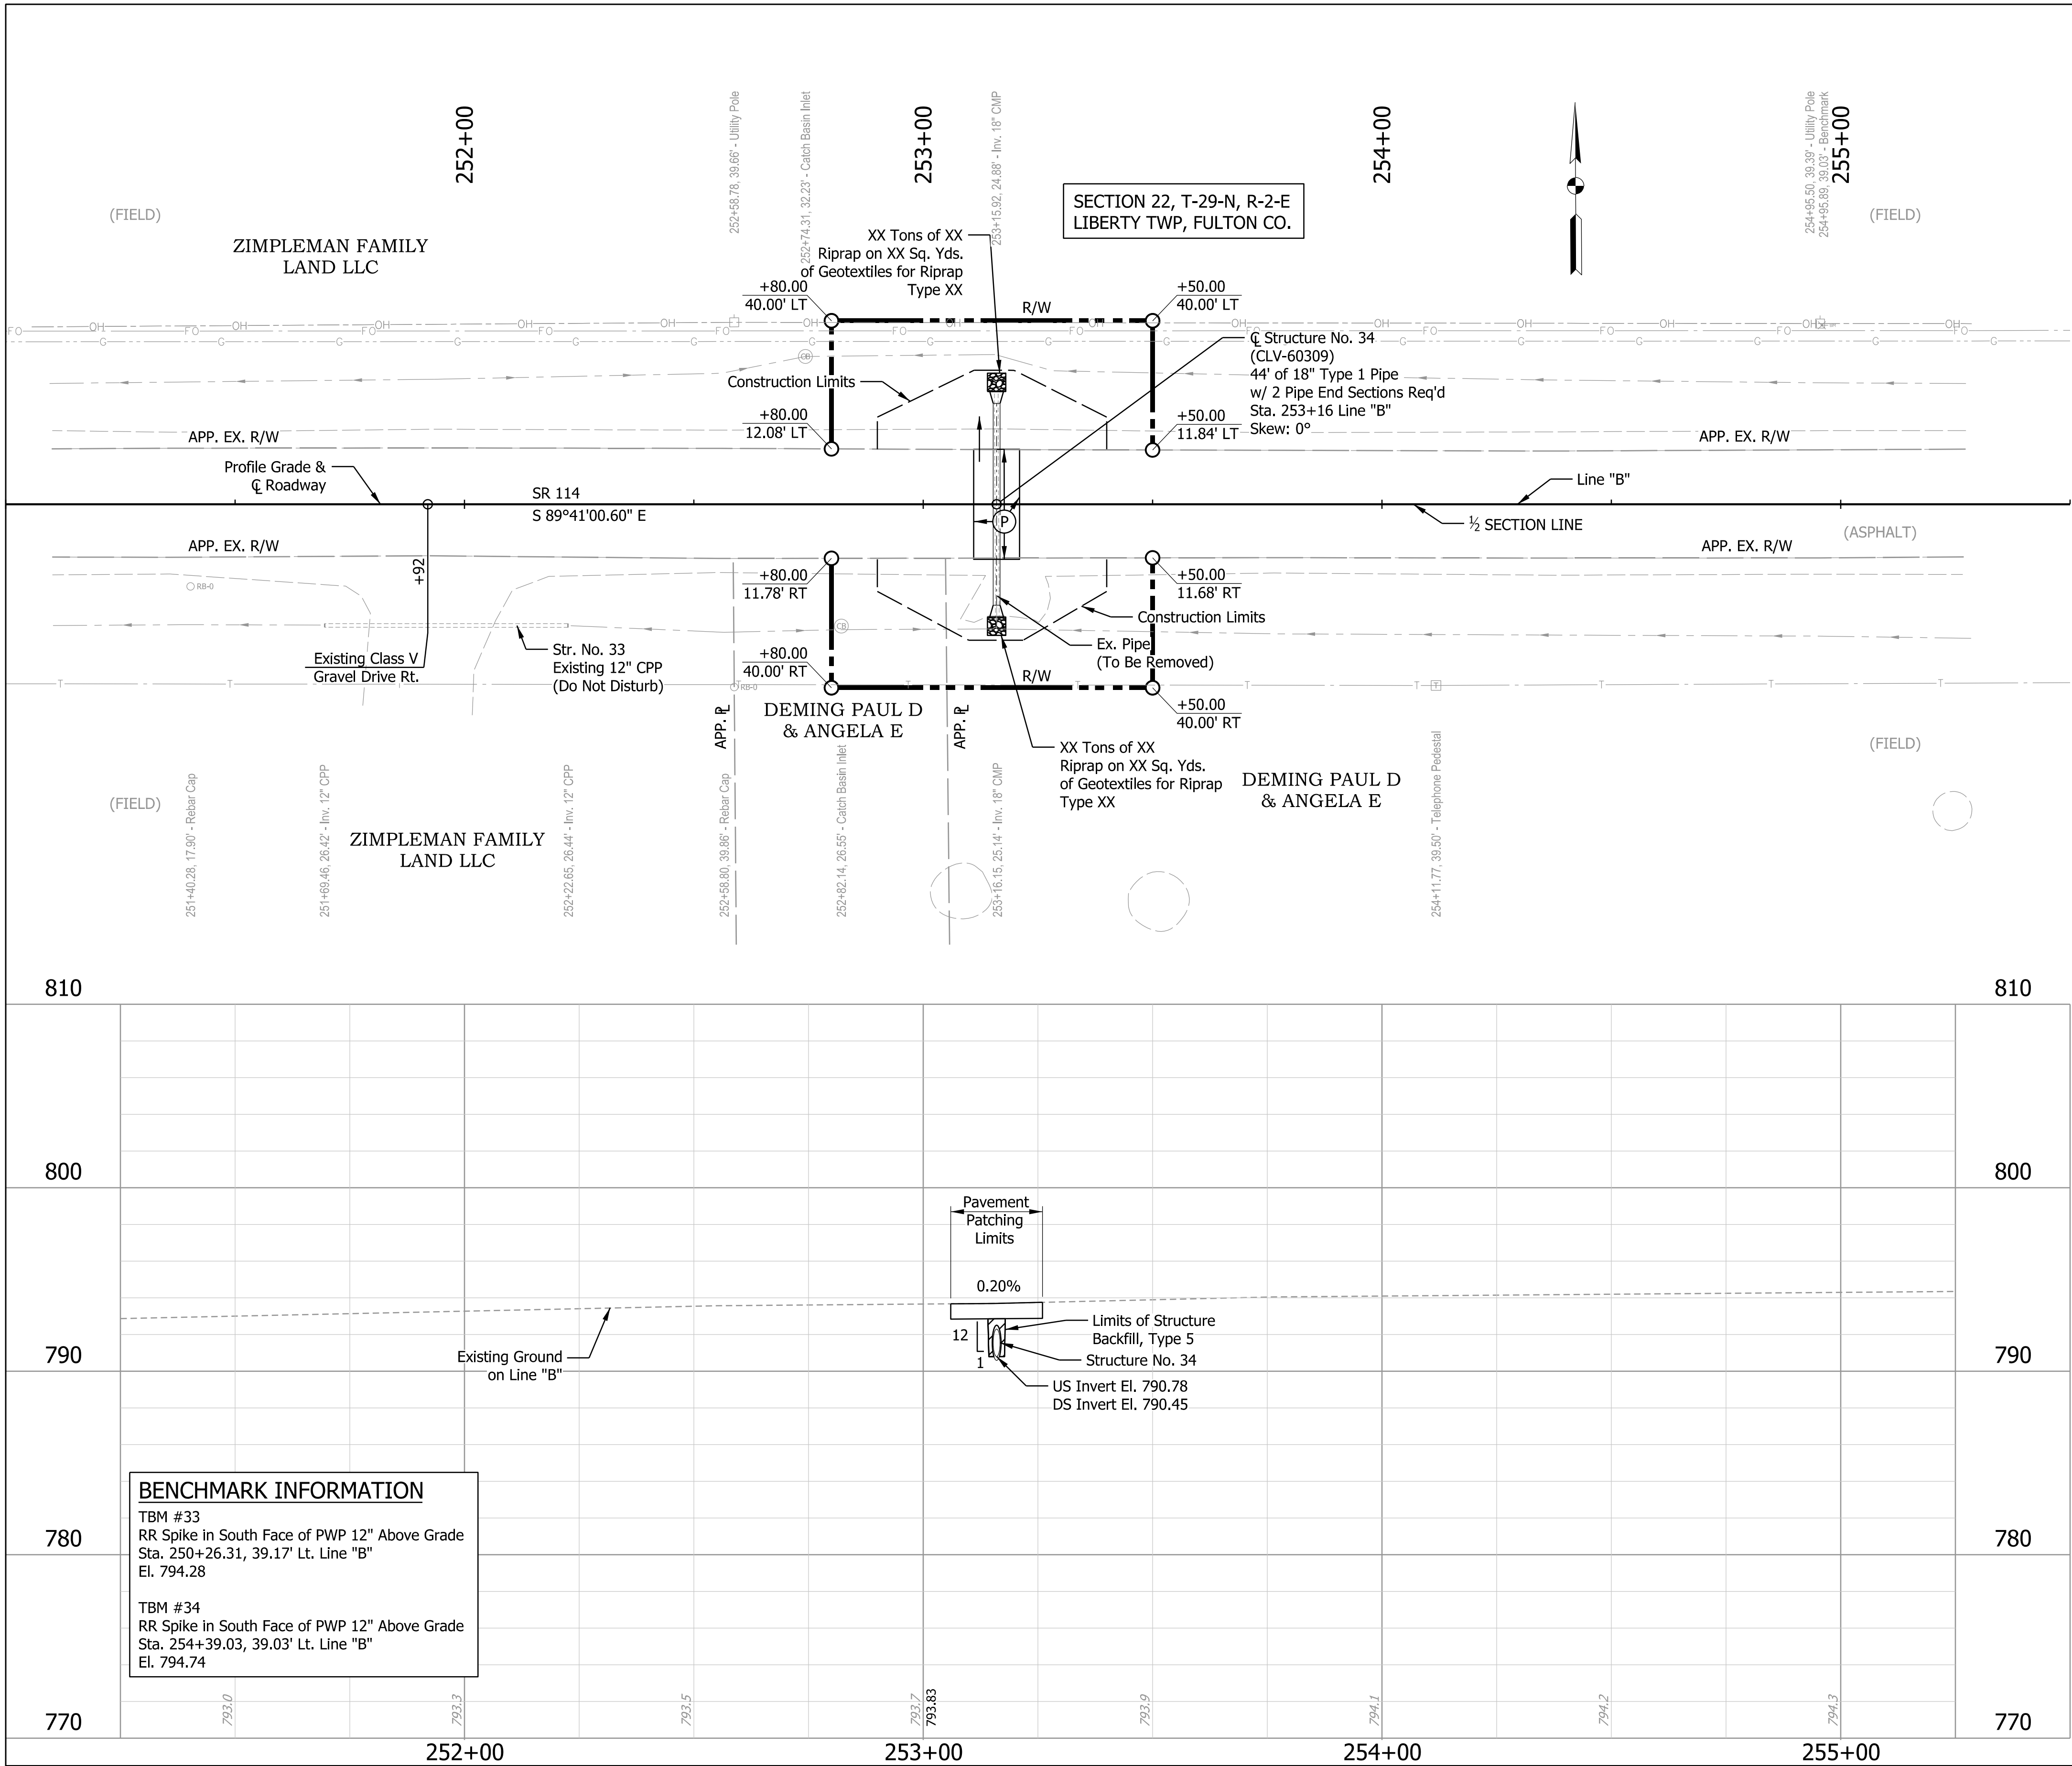

BENCHMARK INFORMATION
TBM #33
RR Spike in South Face of PWP 12" Above Grade
Sta. 250+26.31, 39.17' Lt. Line "B"
El. 794.28

TBM #34
RR Spike in South Face of PWP 12" Above Grade
Sta. 254+39.03, 39.03' Lt. Line "B"
El. 794.74

NOTES

All ROW described from Line "B".

LEGEND

(P) HMA for Structure Installation, Type B

ALIGNMENT REFERENCE TIES

10024
Type of Marker: Rebar
Northing: 134776.71
Easting: 789547.23
Station: 251+40.28, 17.90' Rt. Line "B"

10025
Type of Marker: Rebar
Northing: 134809.18
Easting: 790522.93
Station: 261+15.68, 20.86' Lt. Line "B"

RECOMMENDED FOR APPROVAL		03/2025	
		DESIGN ENGINEER	DATE
DESIGNED: ASU	DRAWN: ASU		
CHECKED: APL	CHECKED: APL		


INDIANA
DEPARTMENT OF TRANSPORTATION

PLAN AND PROFILE - LINE "B"
STRUCTURE NO. 34 (CLV-60309)


HORIZONTAL SCALE		BRIDGE FILE	
1" = 20'-0"		CLV-60309	
VERTICAL SCALE		DESIGNATION	
1" = 5'-0"		2200922 & 2500432	
		SHEETS	
		45	of 107
CONTRACT		PROJECT	
R-44659		2200922	

Plot: 3/25/2025

File: 13_CLV-60309 P&P Sheet.dgn
Model: B - Profile 1 [Sheet]

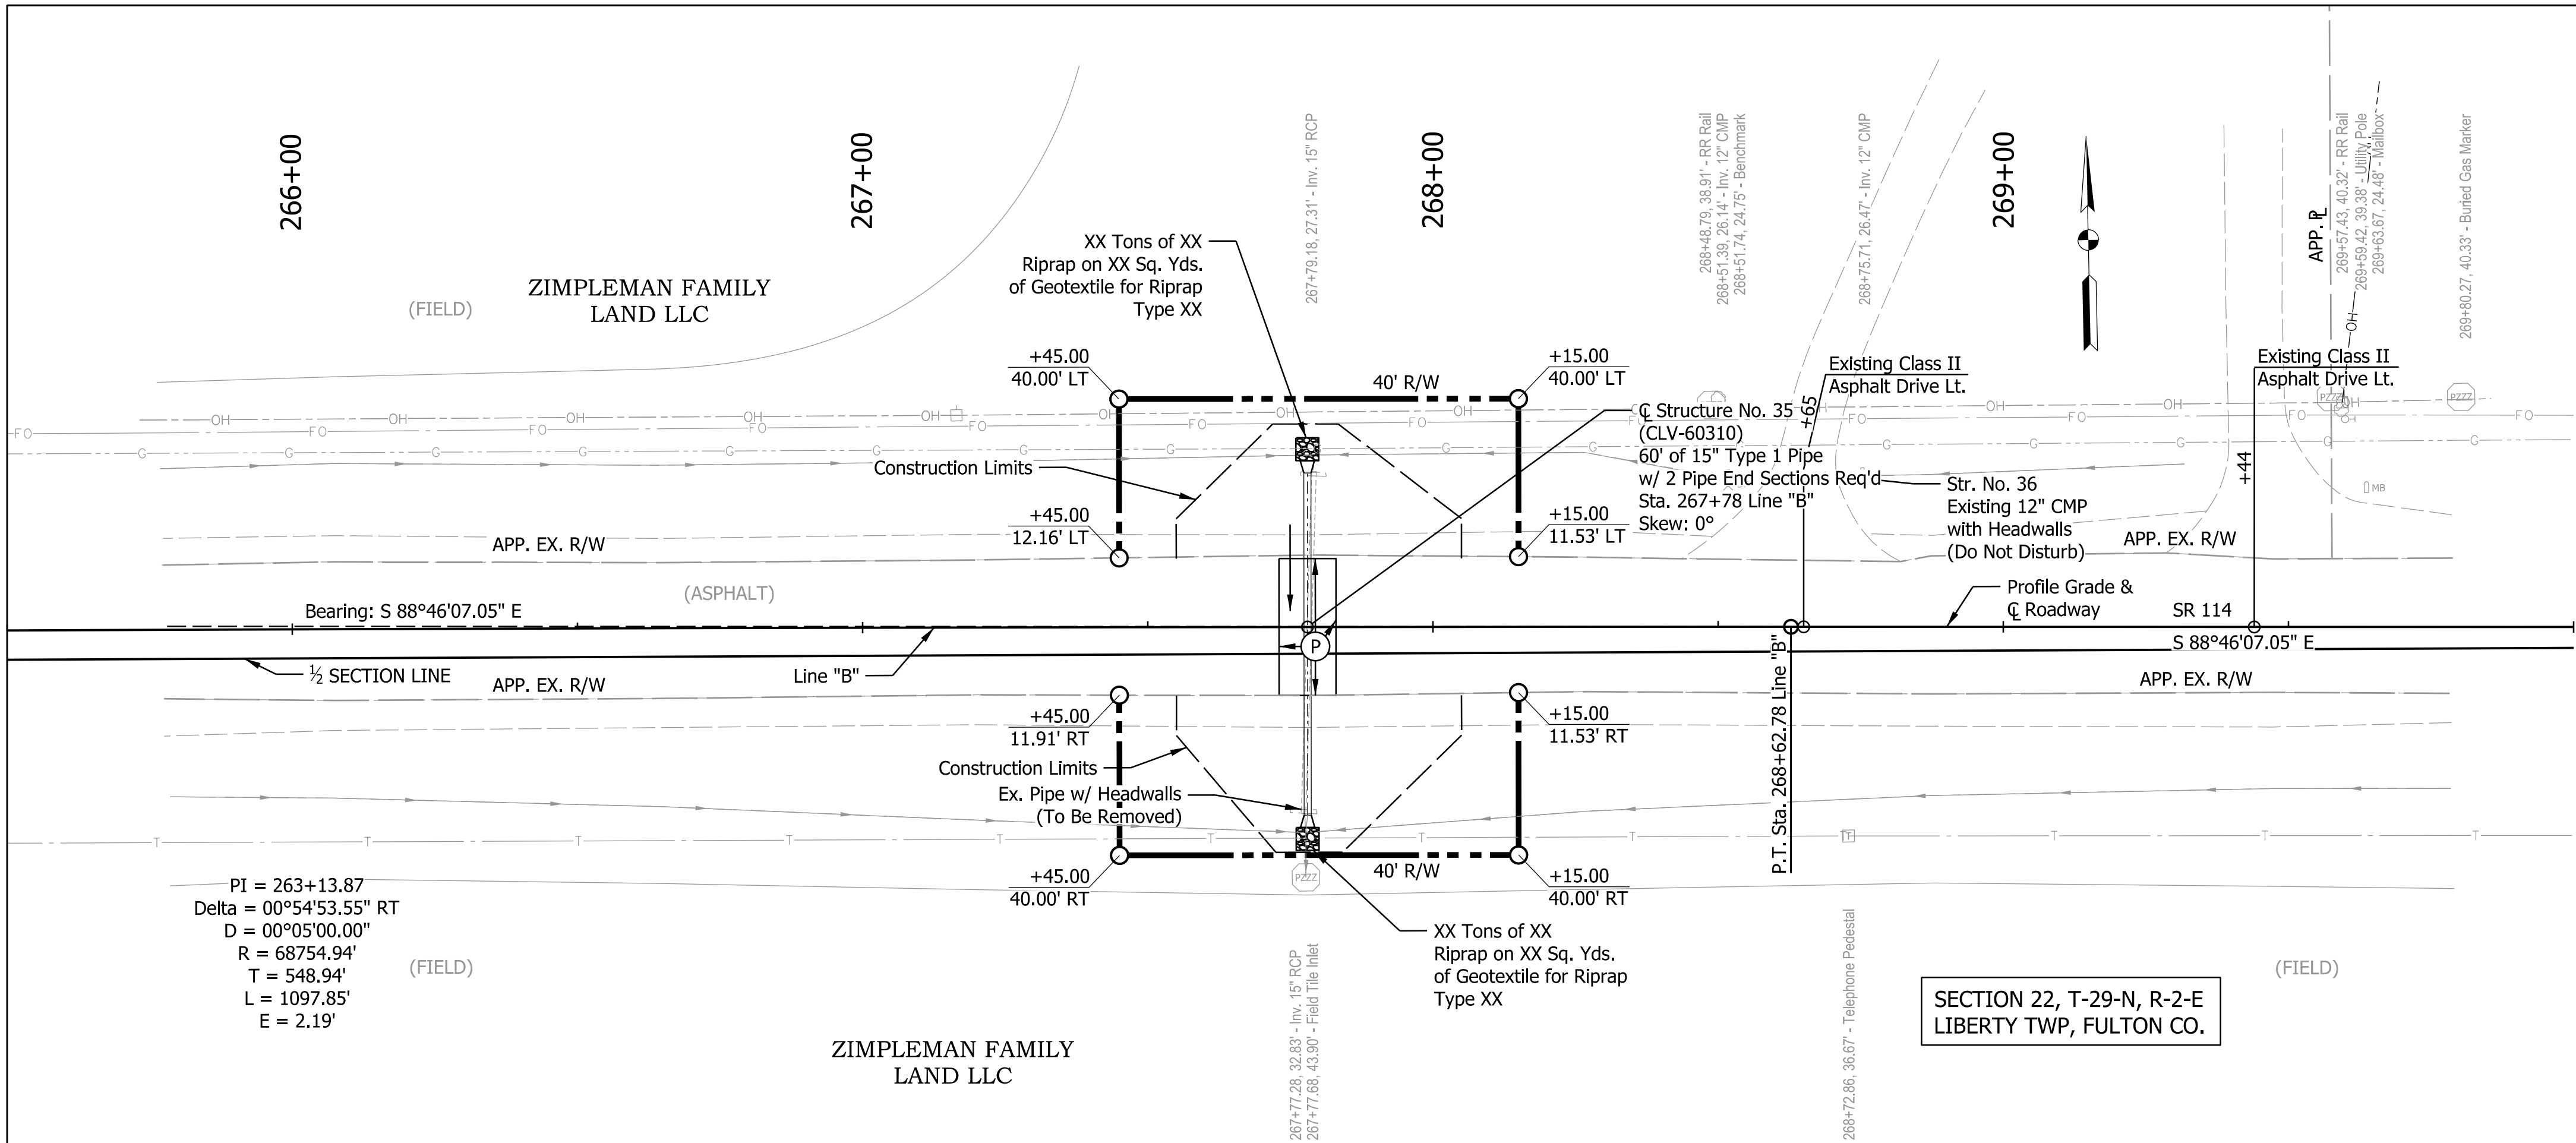

EXISTING STRUCTURE
Existing Structure CLV-60310 is a Single Span Reinforced Concrete Pipe Structure (15") with a 23'-0" Clear Roadway (To Be Removed).

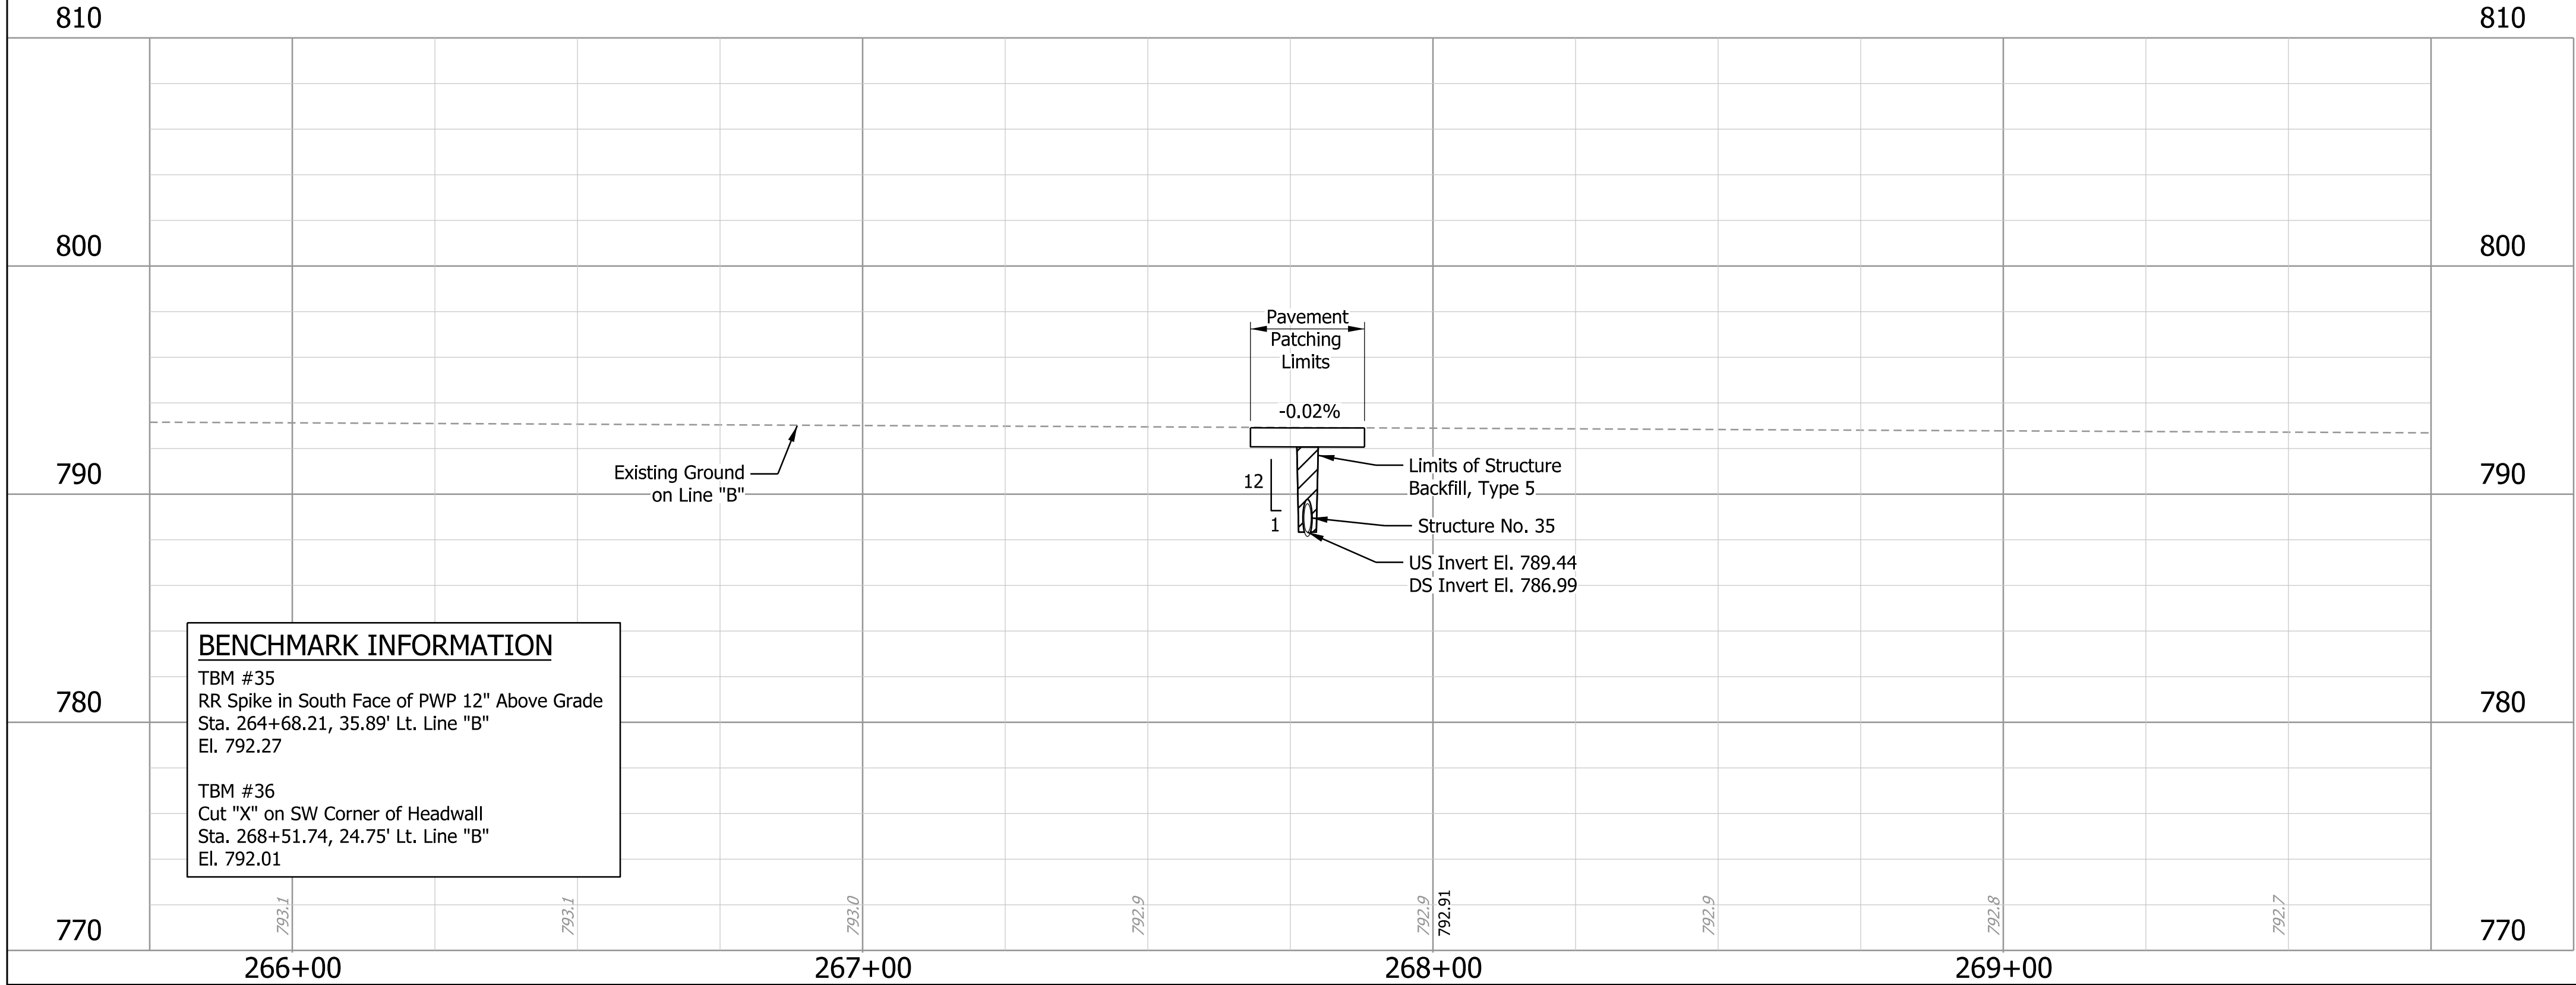


BENCHMARK INFORMATION
TBM #35
RR Spike in South Face of PWP 12" Above Grade
Sta. 264+68.21, 35.89' Lt. Line "B"
El. 792.27

TBM #36
Cut "X" on SW Corner of Headwall
Sta. 268+51.74, 24.75' Lt. Line "B"
El. 792.01

NOTES
All ROW described from Line "B".



LEGEND		ALIGNMENT REFERENCE TIES								INDIANA DEPARTMENT OF TRANSPORTATION		HORIZONTAL SCALE		BRIDGE FILE	
P	HMA for Stucture Installation, Type B	10025	10026			RECOMMENDED FOR APPROVAL		03/2025				1" = 20'-0"		CLV-60310	
		Type of Marker: Rebar	Type of Marker: Rebar			DESIGN ENGINEER		DATE				VERTICAL SCALE		DESIGNATION	
		Northing: 134809.18	Northing: 134752.10									1" = 5'-0"		2200922 & 2500432	
		Easting: 790522.93	Easting: 791485.46			DESIGNED: ASU		DRAWN: ASU						SHEETS	
		Station: 261+15.68, 20.86' Lt. Line "B"	Station: 270+79.00, 19.59' Rt. Line "B"			CHECKED: APL		CHECKED: APL				CONTRACT		PROJECT	
										PLAN AND PROFILE - LINE "B" STRUCTURE NO. 35 (CLV-60310)		46		of 107	
												R-44659		2200922	

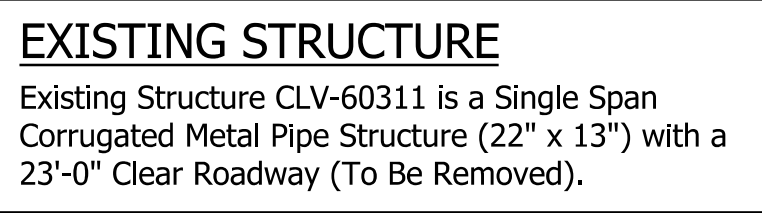

File: 15_CLV-60311 P&P Sheet.dgn
Model: B - Profile 1 [Sheet]

EXISTING STRUCTURE

Existing Structure CLV-60312 is a Single Span Corrugated Metal Pipe Structure (18") with a 23'-0" Clear Roadway (To Be Removed).

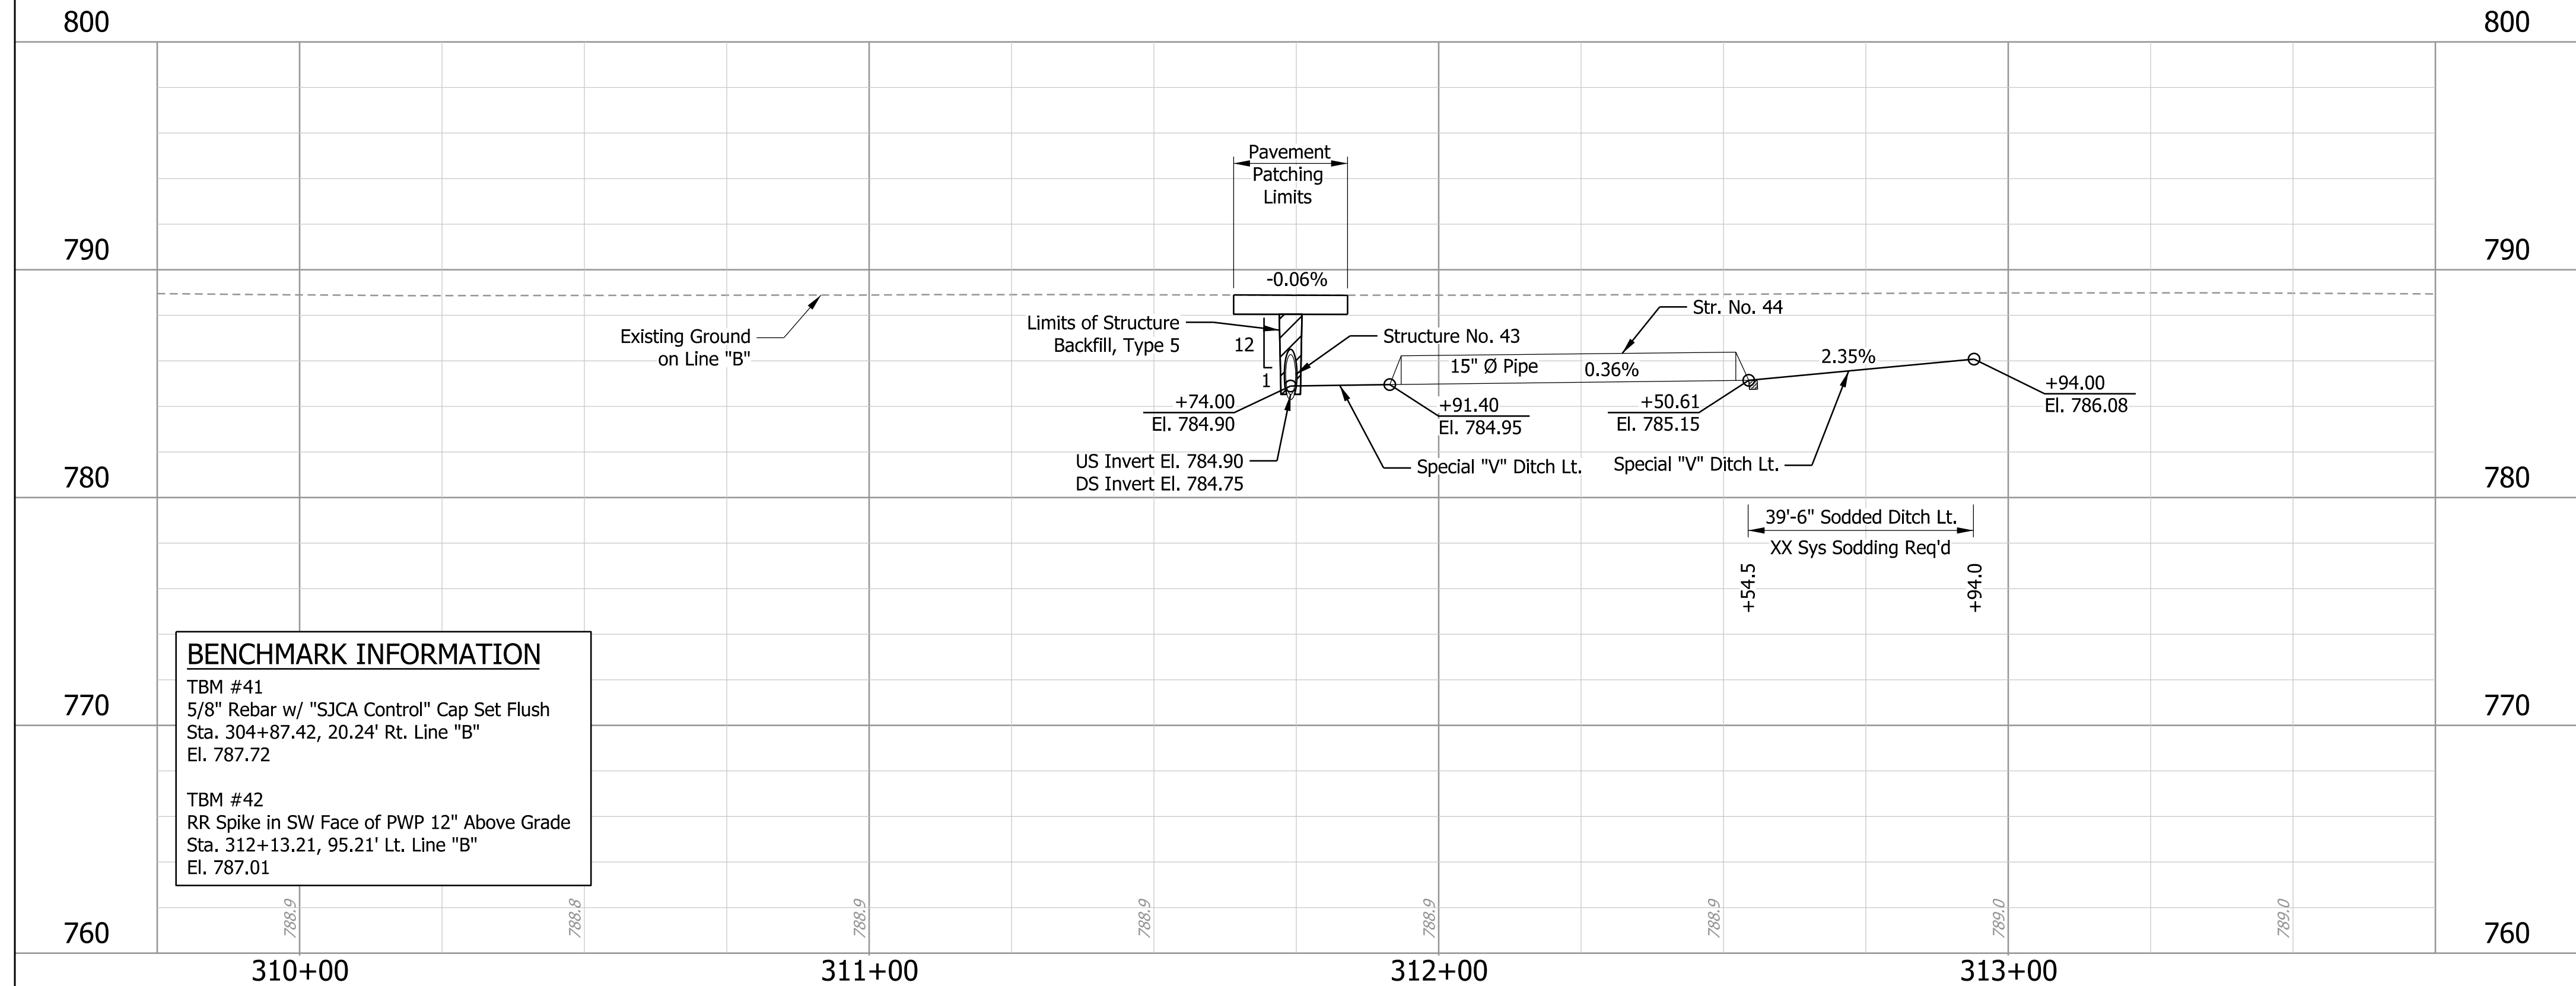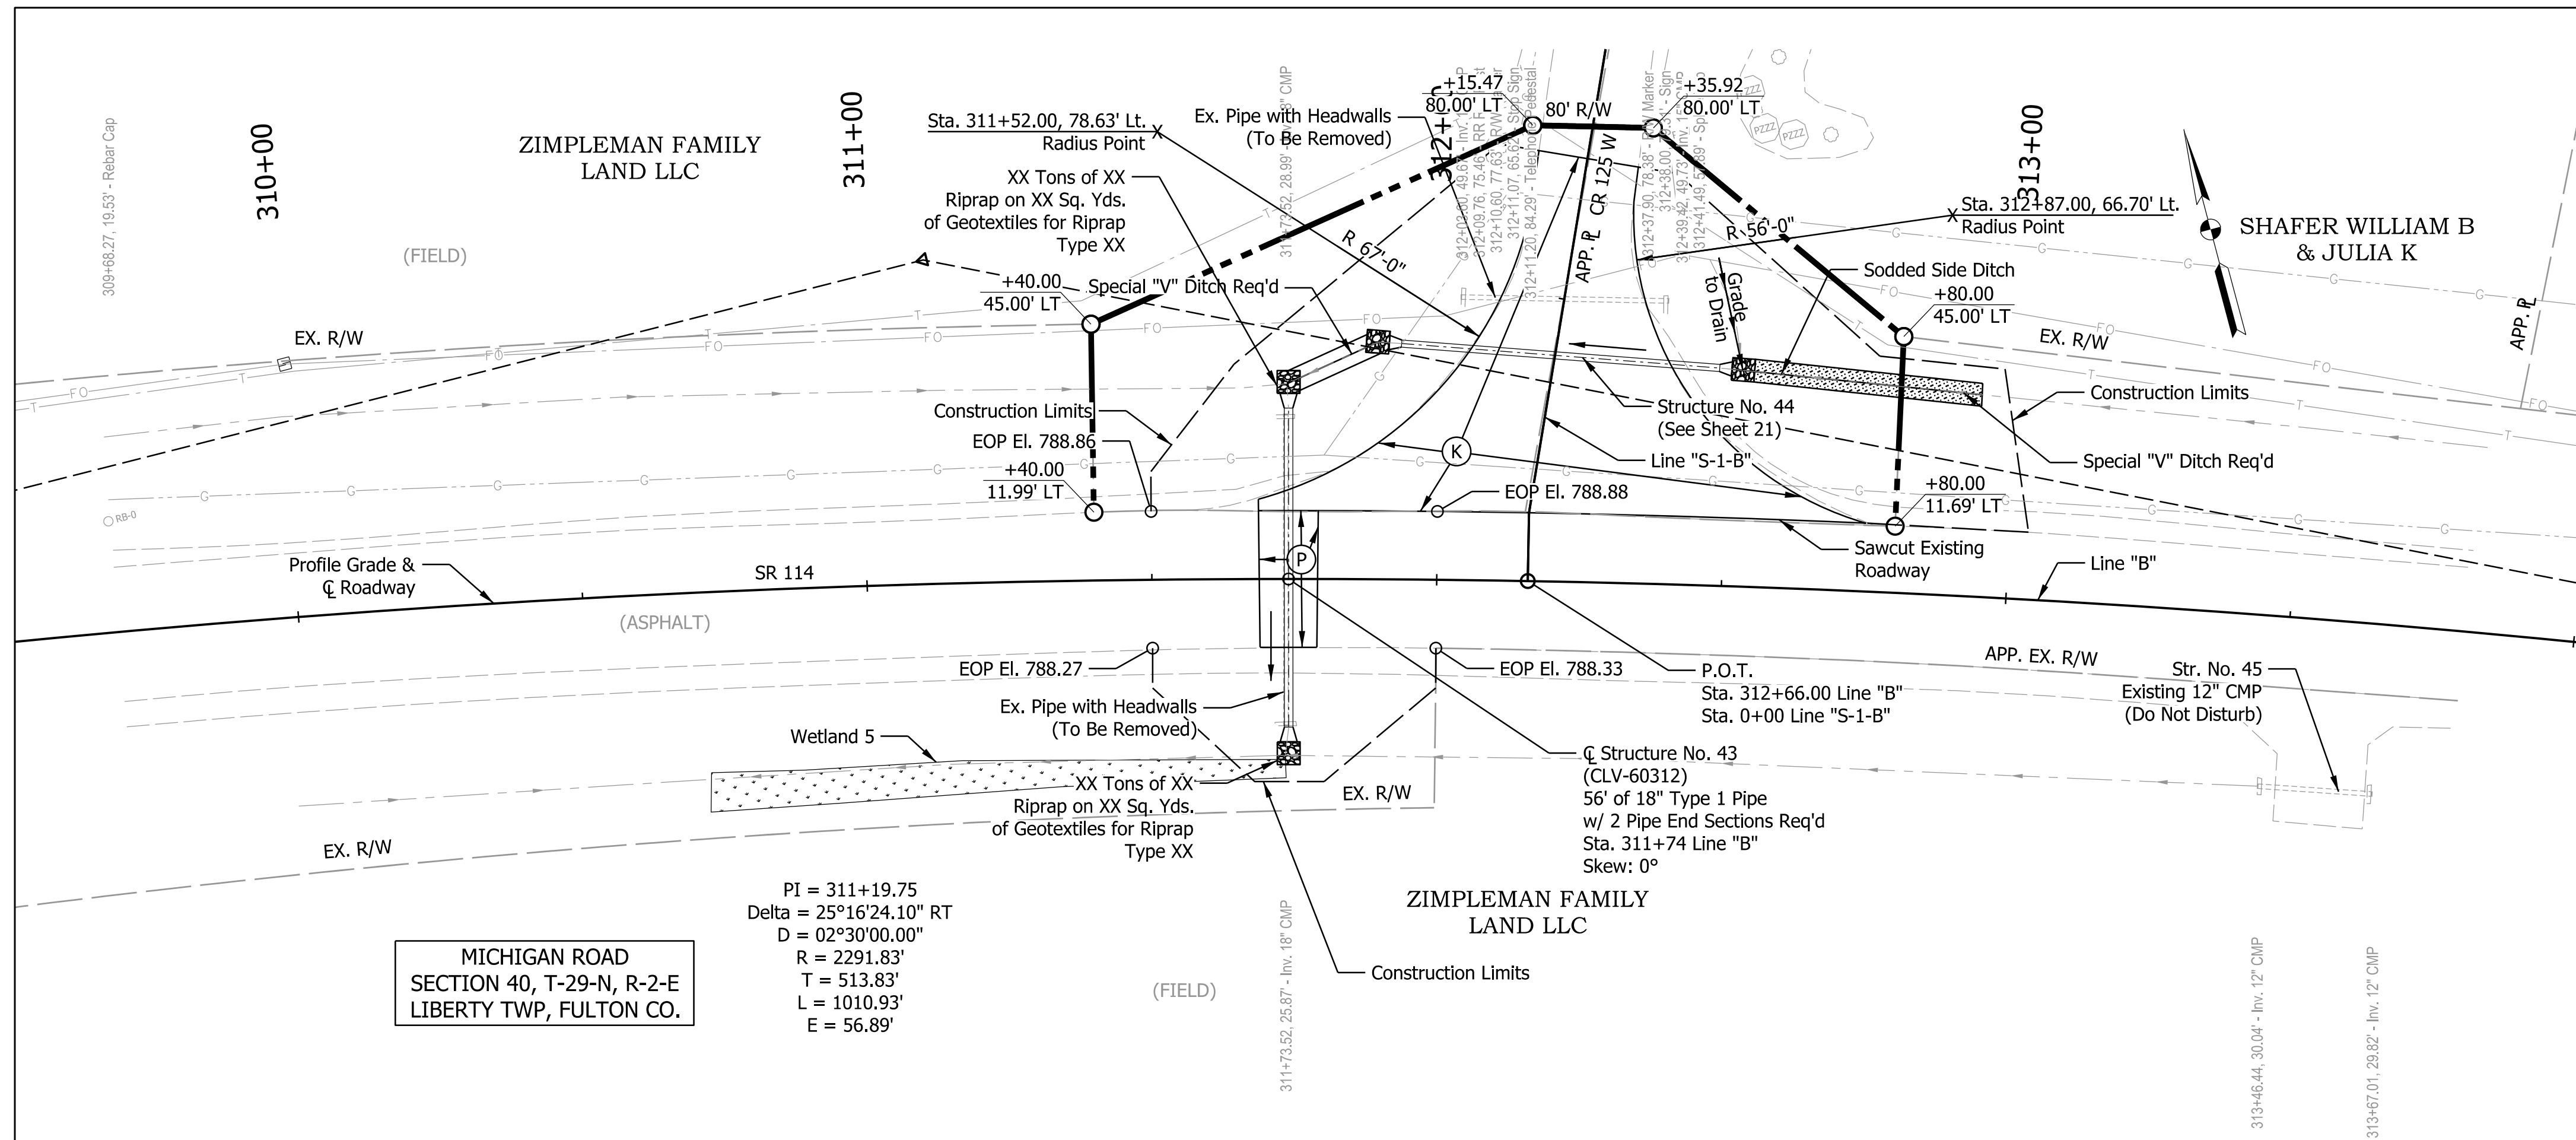

BENCHMARK INFORMATION

TBM #41
5/8" Rebar w/ "SJCA Control" Cap Set Flush
Sta. 304+87.42, 20.24' Rt. Line "B"
El. 787.72

TBM #42
RR Spike in SW Face of PWP 12" Above Grade
Sta. 312+13.21, 95.21' Lt. Line "B"
El. 787.01

NOTES

All ROW described from Line "B".

LEGEND

(P) HMA for Structure Installation, Type B

ALIGNMENT REFERENCE TIES

10030
Type of Marker: Rebar
Northing: 134702.36
Easting: 795376.11
Station: 309+68.27, 19.53' Lt. Line "B"

10031
Type of Marker: Rebar
Northing: 134280.95
Easting: 796361.14
Station: 320+41.50, 19.03' Rt. Line "B"

RECOMMENDED FOR APPROVAL
DESIGN ENGINEER
DATE 03/2025

DESIGNED: ASU
DRAWN: ASU
CHECKED: APL
CHECKED: APL


INDIANA
DEPARTMENT OF TRANSPORTATION

PLAN AND PROFILE - LINE "B"
STRUCTURE NO. 43 (CLV-60312)

HORIZONTAL SCALE	BRIDGE FILE
1" = 20'-0"	CLV-60312
VERTICAL SCALE	DESIGNATION
1" = 5'-0"	2200922 & 2500432
CONTRACT	PROJECT
R-44659	2200922

Plot: 3/25/2025

File: 16_CLV-60312 P&P Sheet.dgn
Model: B - Profile 1 [Sheet]

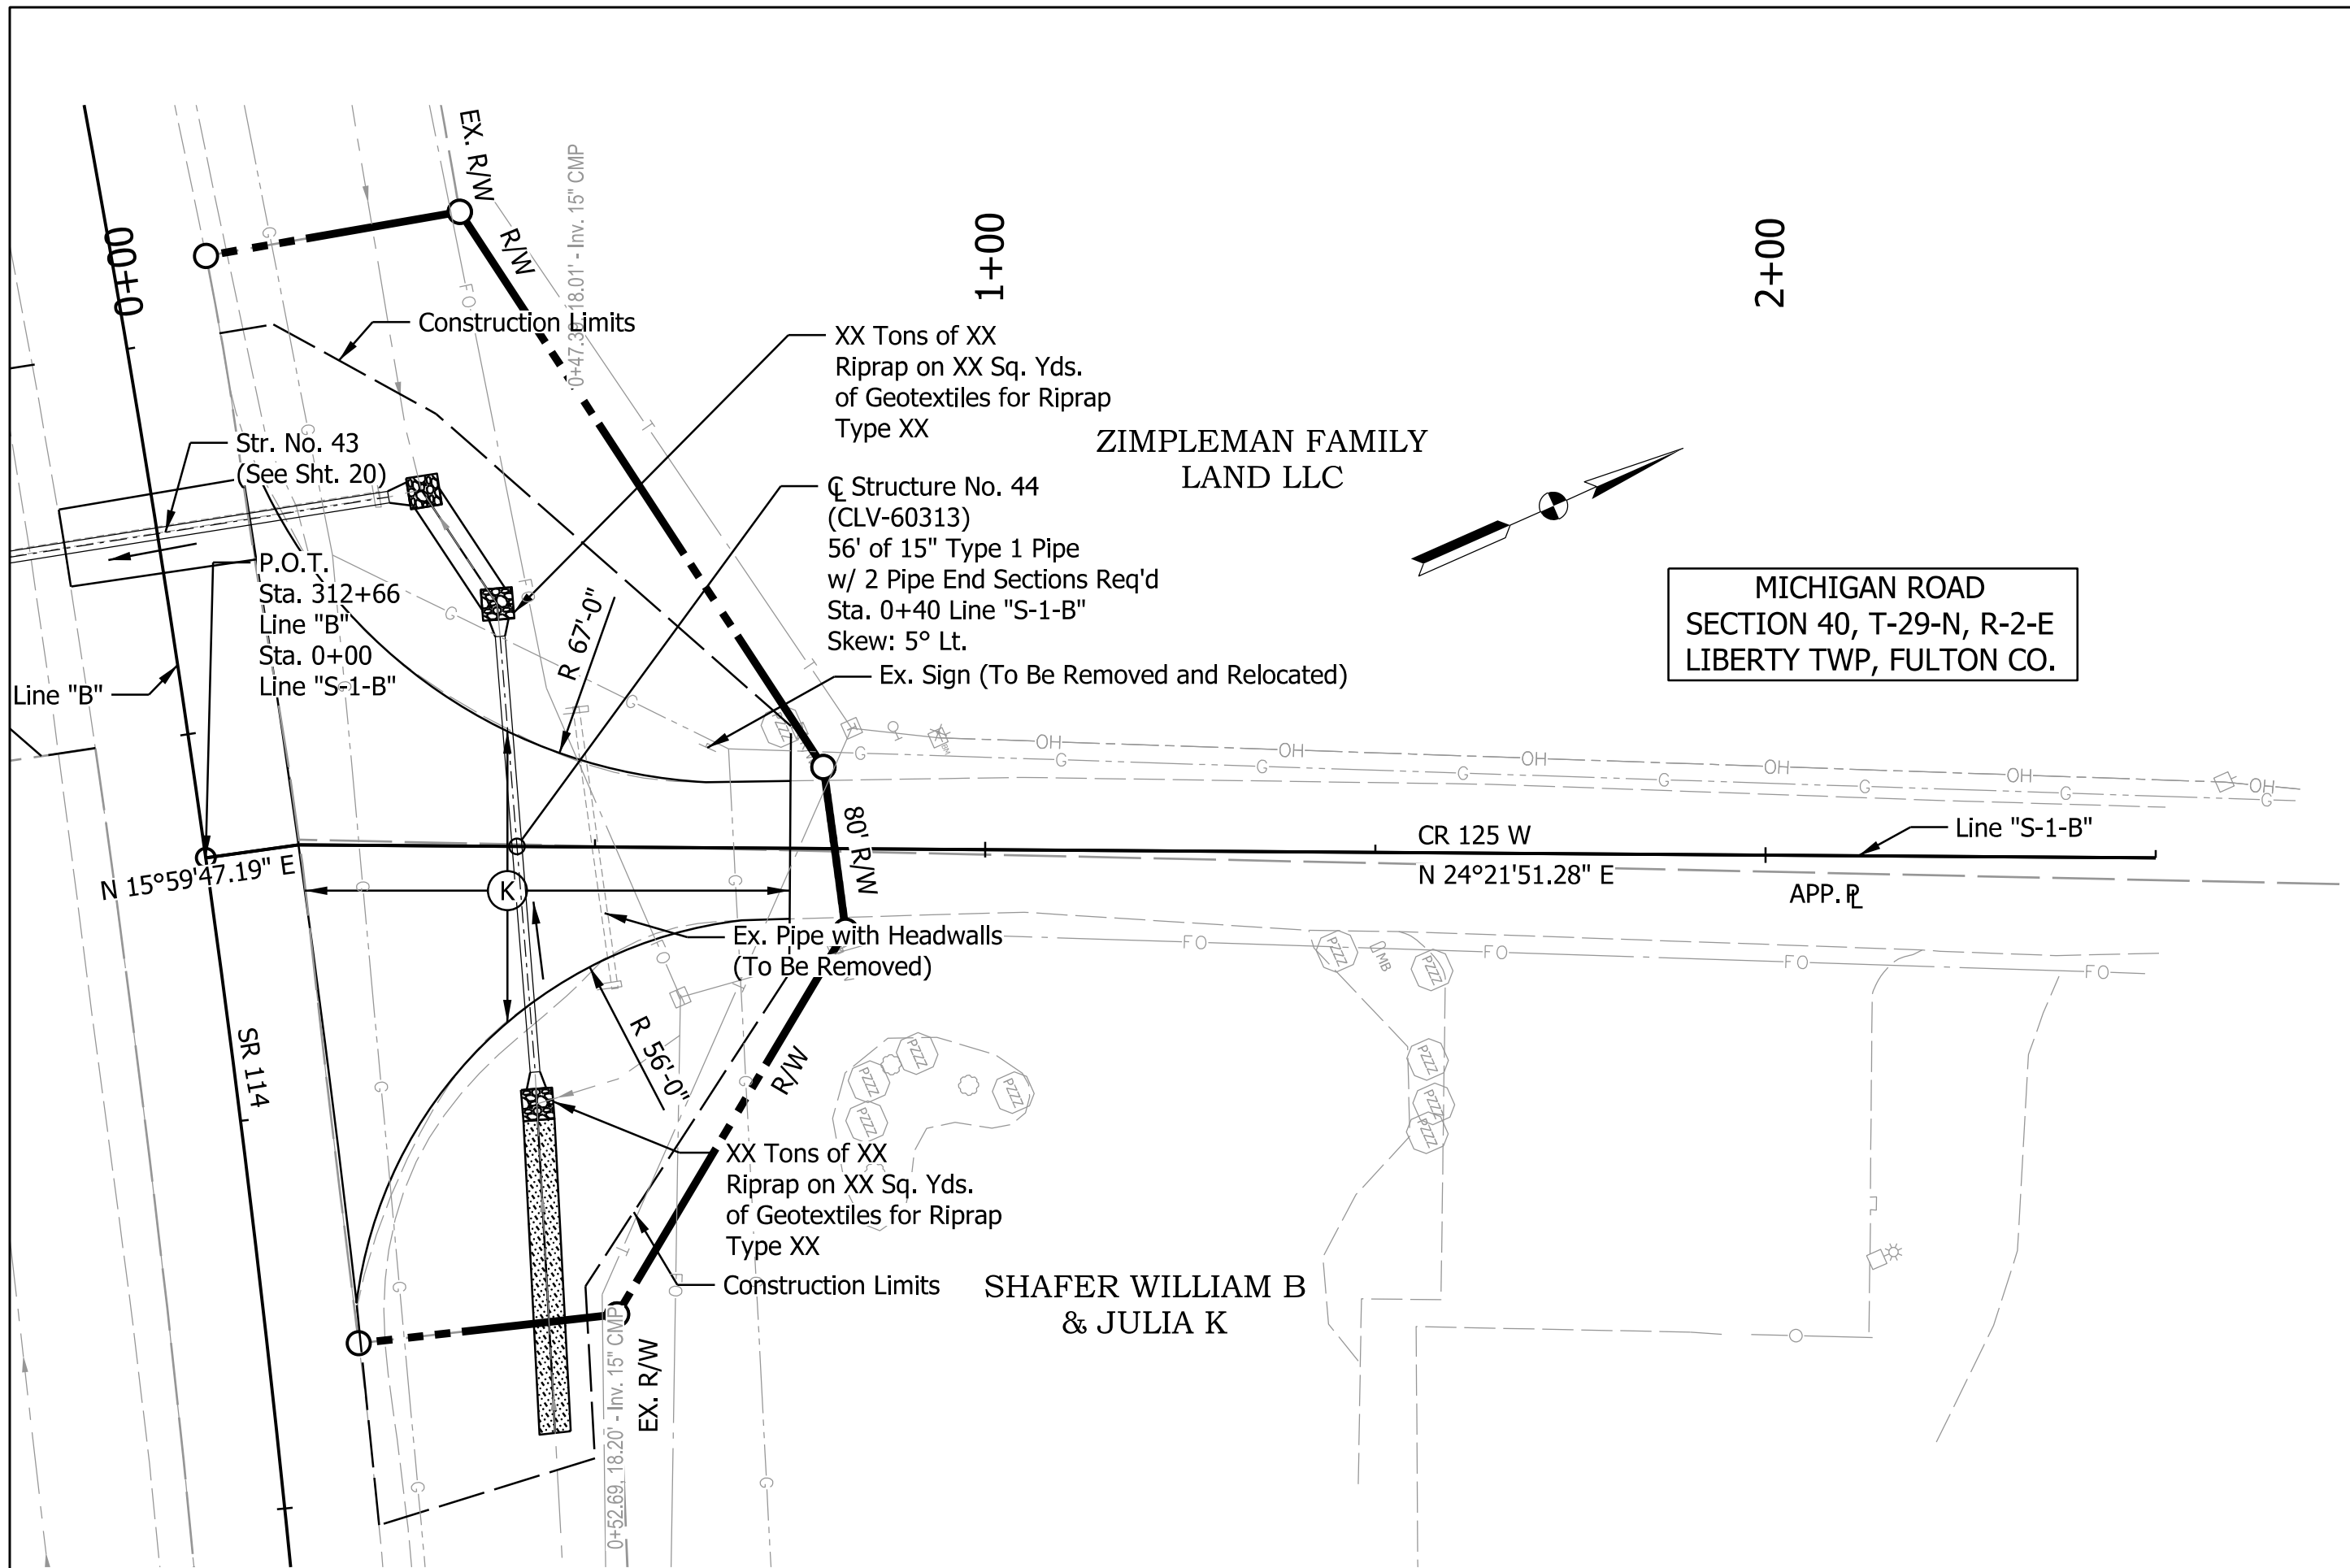


EXISTING STRUCTURE

Existing Structure CLV-60313 is a Single Span Corrugated Metal Pipe Structure (15') with a 18'-0" Clear Roadway (To Be Removed).

EARTHWORK SUMMARY

Fill + 20%	Cys
Excavation, Common	Cys
Excavation, Common (Usable, 70%)	Cys
Excavation, Unclassified	
Excavation, Unclassified (Usable, 0%)	Cys
Waste	Cys

The estimated quantities for Benching are XX Cys for Cut and XX Cys for Fill and are not included in the Earthwork Summary.

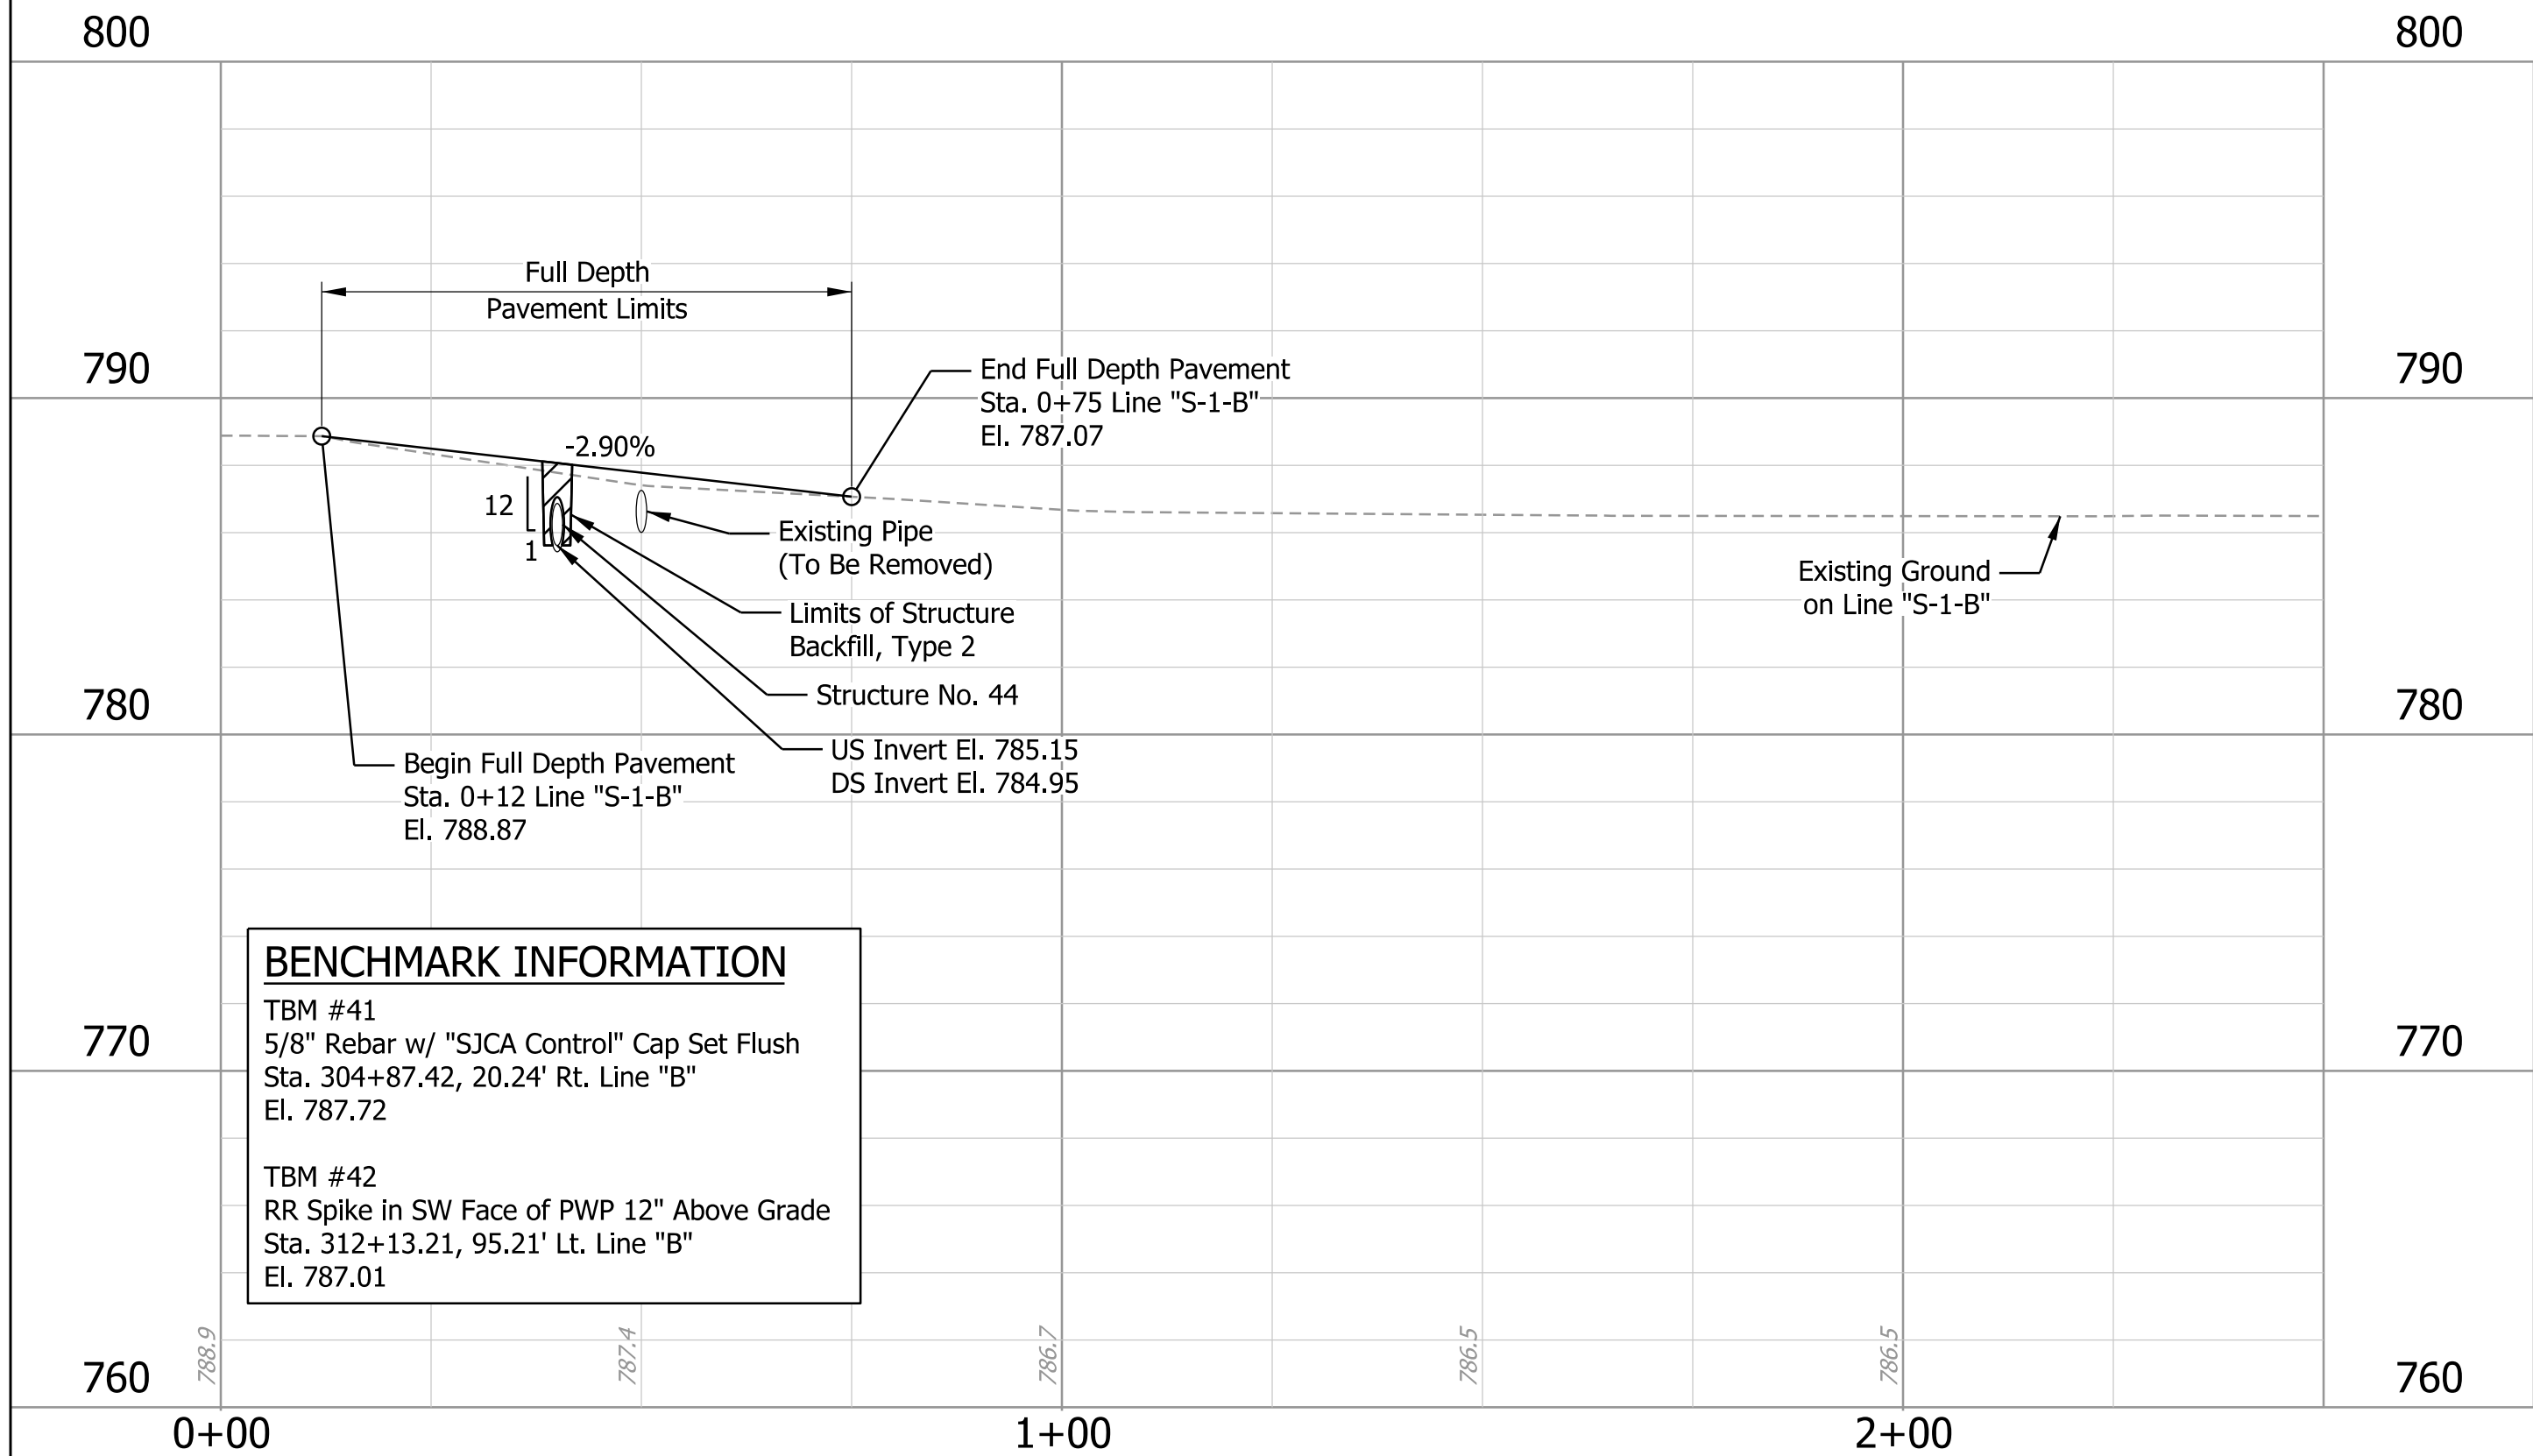

BENCHMARK INFORMATION

TBM #41
5/8" Rebar w/ "SJCA Control" Cap Set Flush
Sta. 304+87.42, 20.24' Rt. Line "B"
El. 787.72

TBM #42
RR Spike in SW Face of PWP 12" Above Grade
Sta. 312+13.21, 95.21' Lt. Line "B"
El. 787.01

NOTES

All ROW described from Line "B".

LEGEND

(K) Full Depth HMA Pavement

ALIGNMENT REFERENCE TIES

10030
Type of Marker: Rebar
Northing: 134702.36
Easting: 795376.11
Station: 309+68.27, 19.53' Lt. Line "B"

10031
Type of Marker: Rebar
Northing: 134280.95
Easting: 796361.14
Station: 320+41.50, 19.03' Rt. Line "B"

RECOMMENDED FOR APPROVAL _____ 03/2025
DESIGN ENGINEER DATE

DESIGNED: ASU DRAWN: ASU
CHECKED: APL CHECKED: APL

INDIANA
DEPARTMENT OF TRANSPORTATION


PLAN AND PROFILE - LINE "S-1-B"
STRUCTURE NO. 44 (CLV-60313)

HORIZONTAL SCALE	BRIDGE FILE
1" = 20'-0"	CLV-60313
VERTICAL SCALE	DESIGNATION
1" = 5'-0"	2200922 & 2500432

SHEETS		
	49	of 107
CONTRACT	PROJECT	
R-44659	2200922	

Plot: 3/26/2025



File: 17_CLV-60313 P&P Sheet.dgn
Model: P_ALG_Horizontal1 - Profile 1 [Sheet]

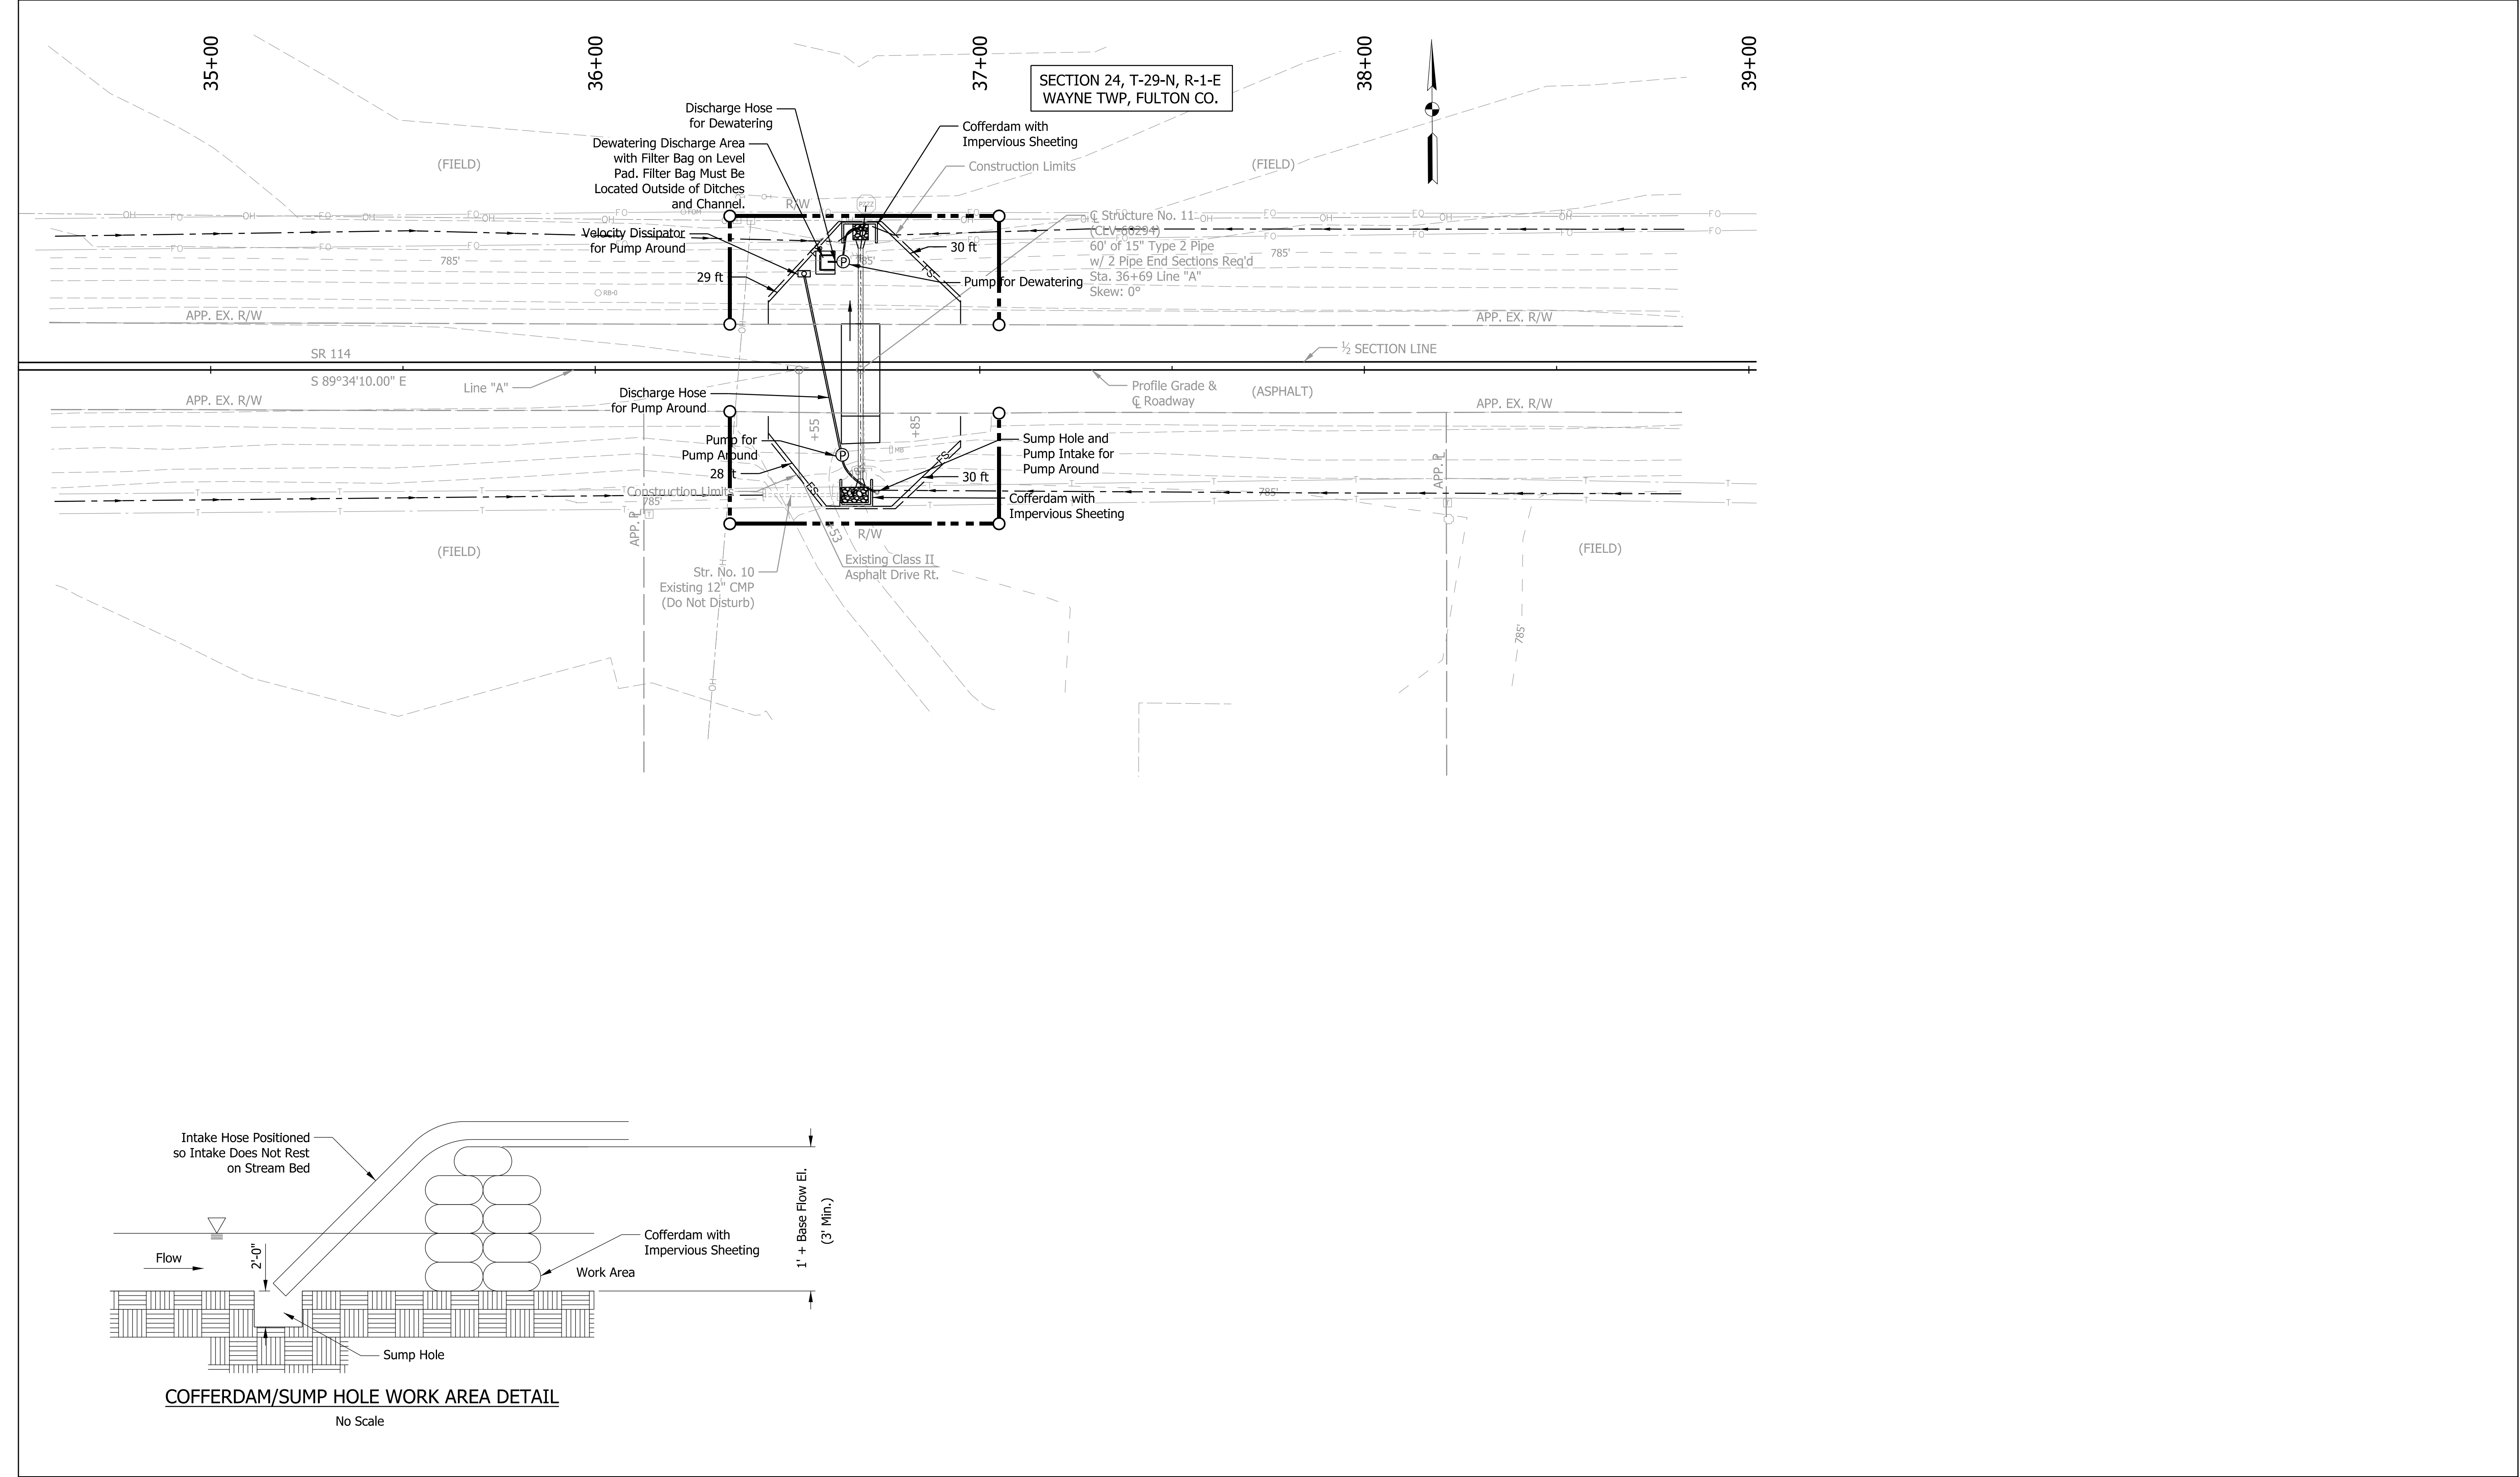

LEGEND FS- Filter Sock Temporary Check Dam, Revetment Riprap (Modified) See Std. Dwg. No. E 205-TECD-06	RECOMMENDED FOR APPROVAL		INDIANA DEPARTMENT OF TRANSPORTATION		HORIZONTAL SCALE	BRIDGE FILE
	DESIGNED: CPM		EROSION CONTROL STRUCTURE NO. 11 (CLV-60294)		1" = 20'-0"	CLV-60294
	CHECKED: APL					DESIGNATION
						2200922 & 2500432
				SHEETS		
				50 of 107		
				PROJECT		
				2200922		

Plot: 3/25/2025

File: Model:A-1 - Profile 2 [Sheet]

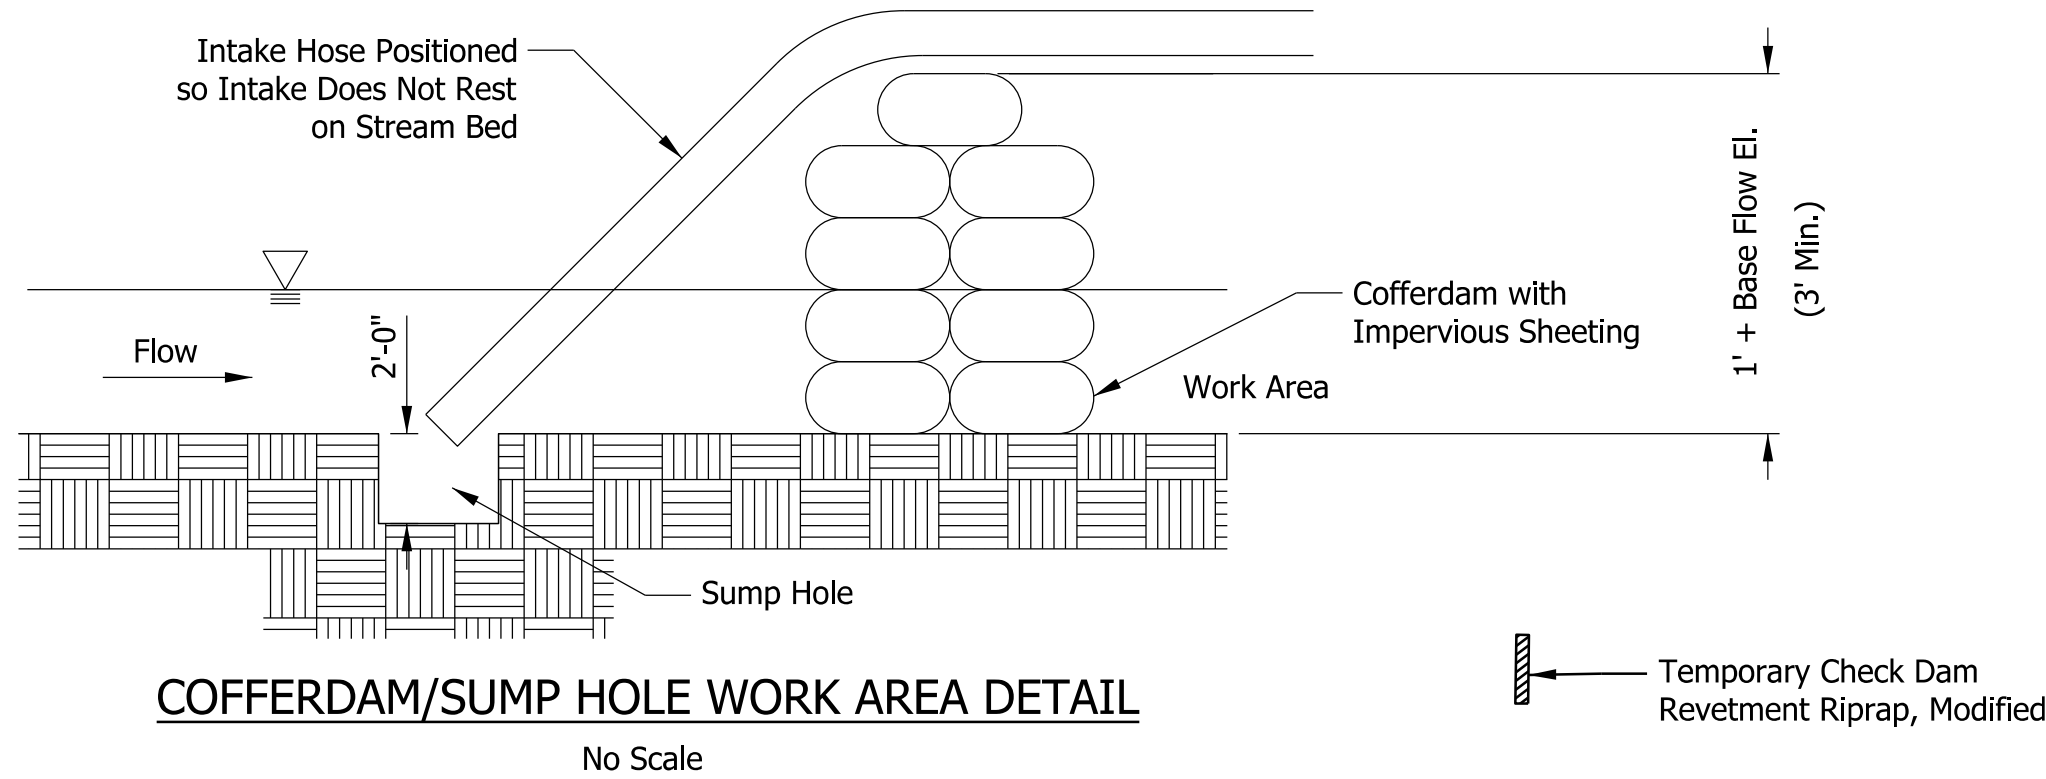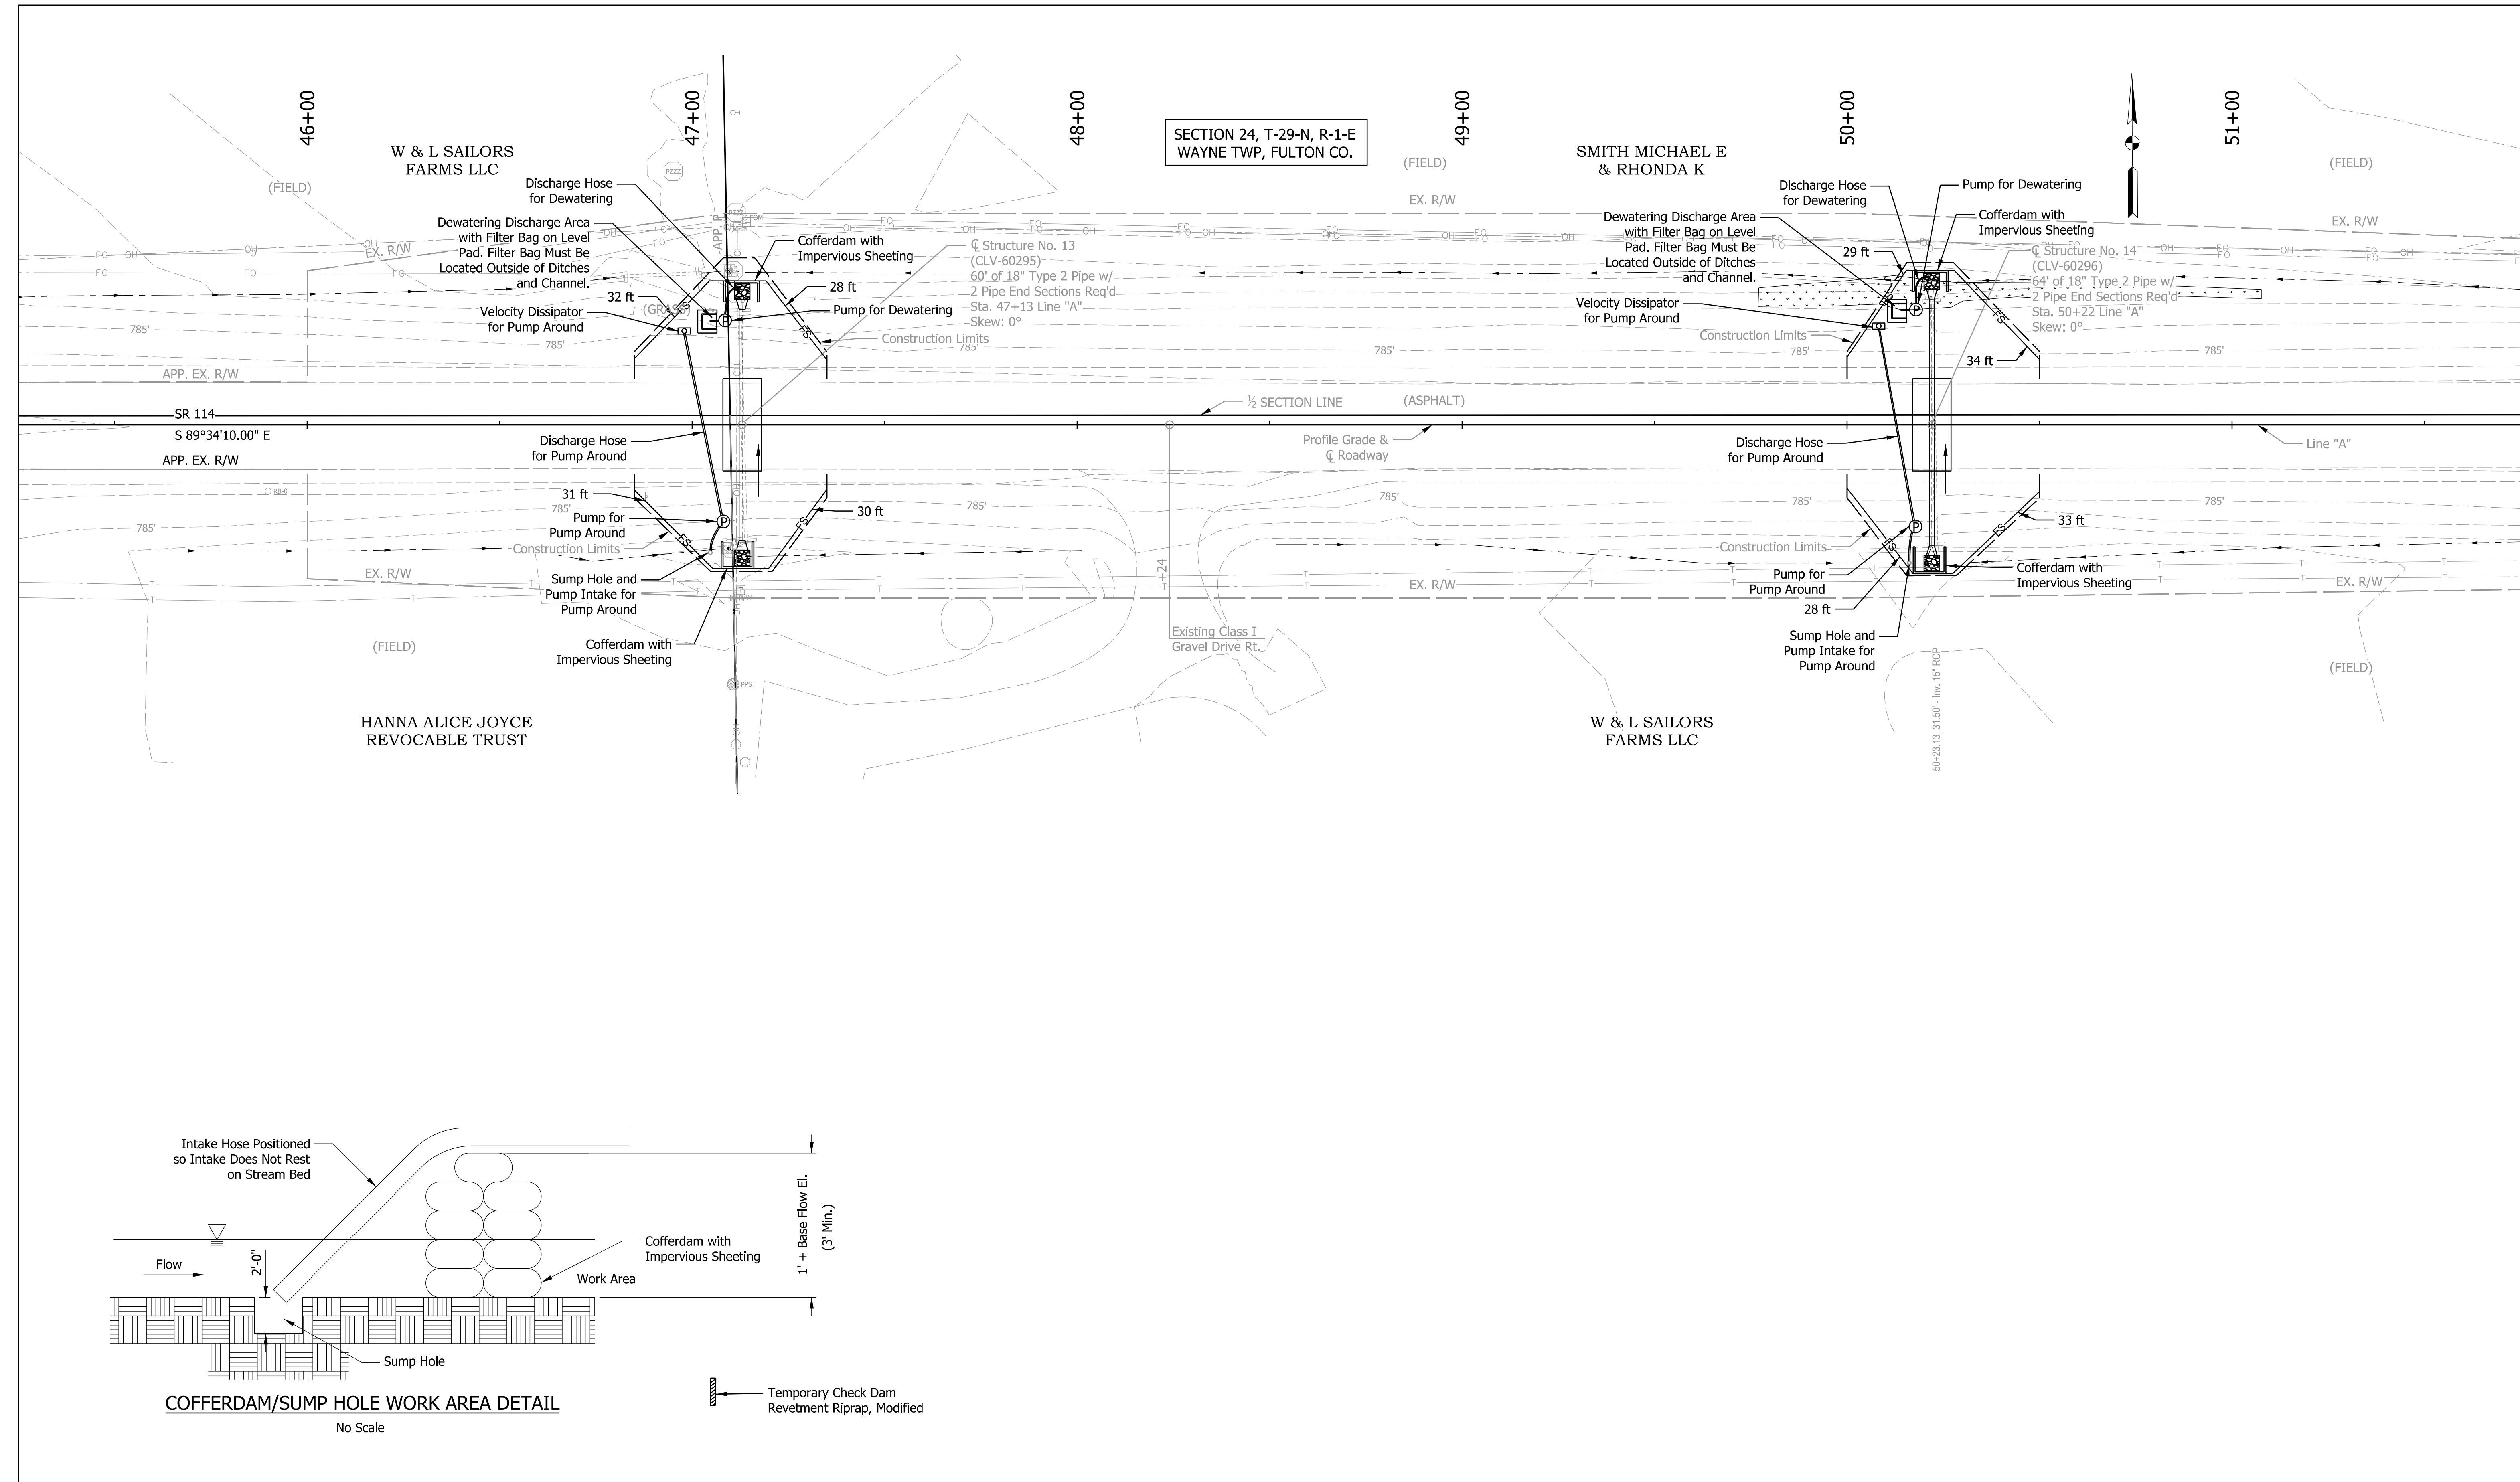

Plot: 3/25/2025

File:02_CLV-60295 & 296 EC Sheet.dgn
Model:A - Profile 1 [Sheet]

LEGEND

FS

- Filter Sock

- Temporary Check Dam, Revetment Riprap (Modified)

See Std. Dwg. No. E 205-TECD-06

RECOMMENDED FOR APPROVAL

DESIGN ENGINEER

03/2025

DATE

DESIGNED: CPM

CHECKED: APL

DRAWN: CPM

CHECKED: APL

INDIANA

DEPARTMENT OF TRANSPORTATION

EROSION CONTROL

STRUCTURE NO. 13 & 14 (CLV-60295 & 60296)

HORIZONTAL SCALE

1" = 20'-0"

BRIDGE FILE

CLV-60295 & CLV-60296

DESIGNATION

2200922 & 2500432

SHEETS



51 of 107

CONTRACT

R-44659

PROJECT

2200922

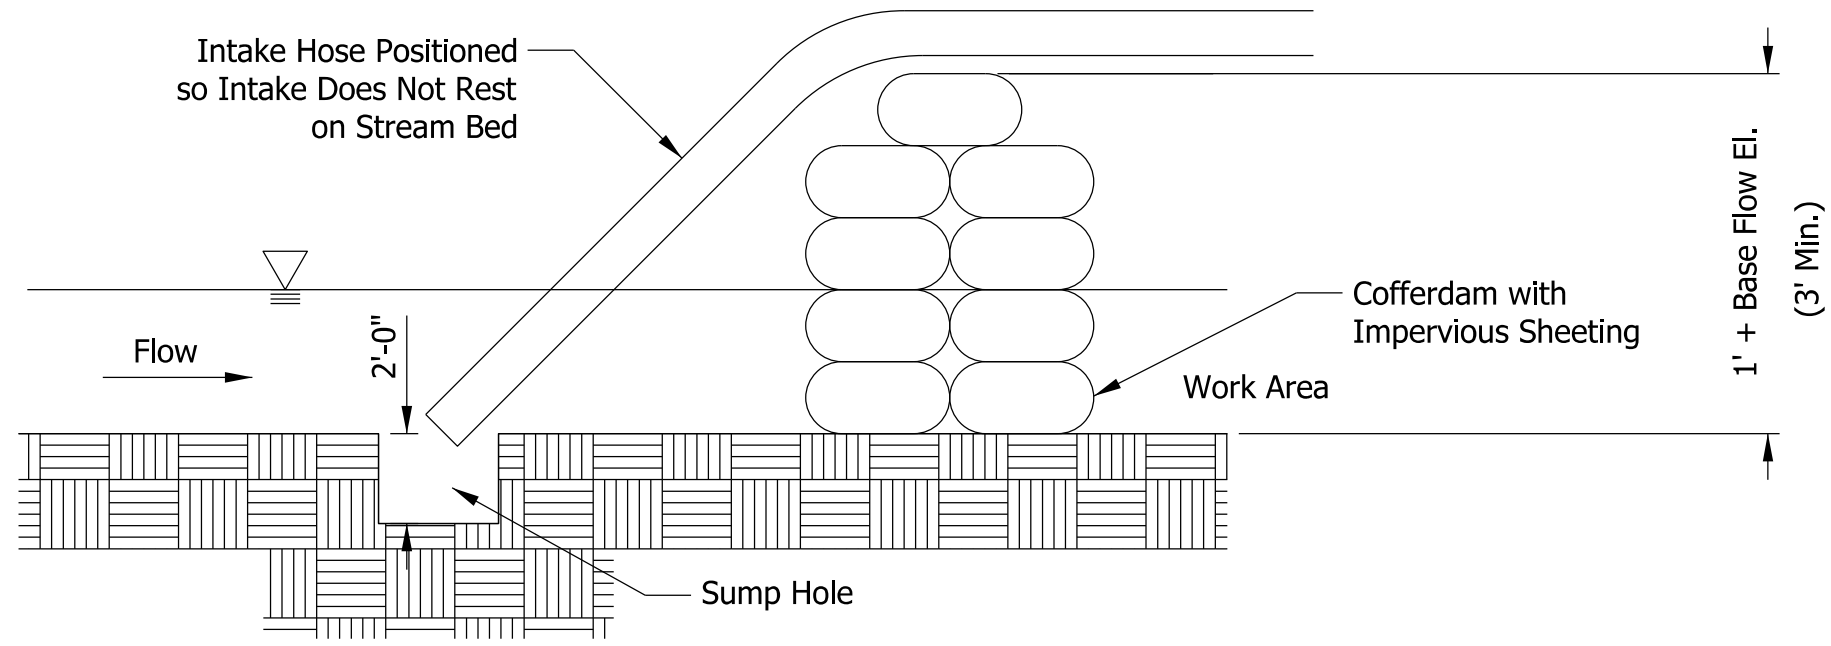
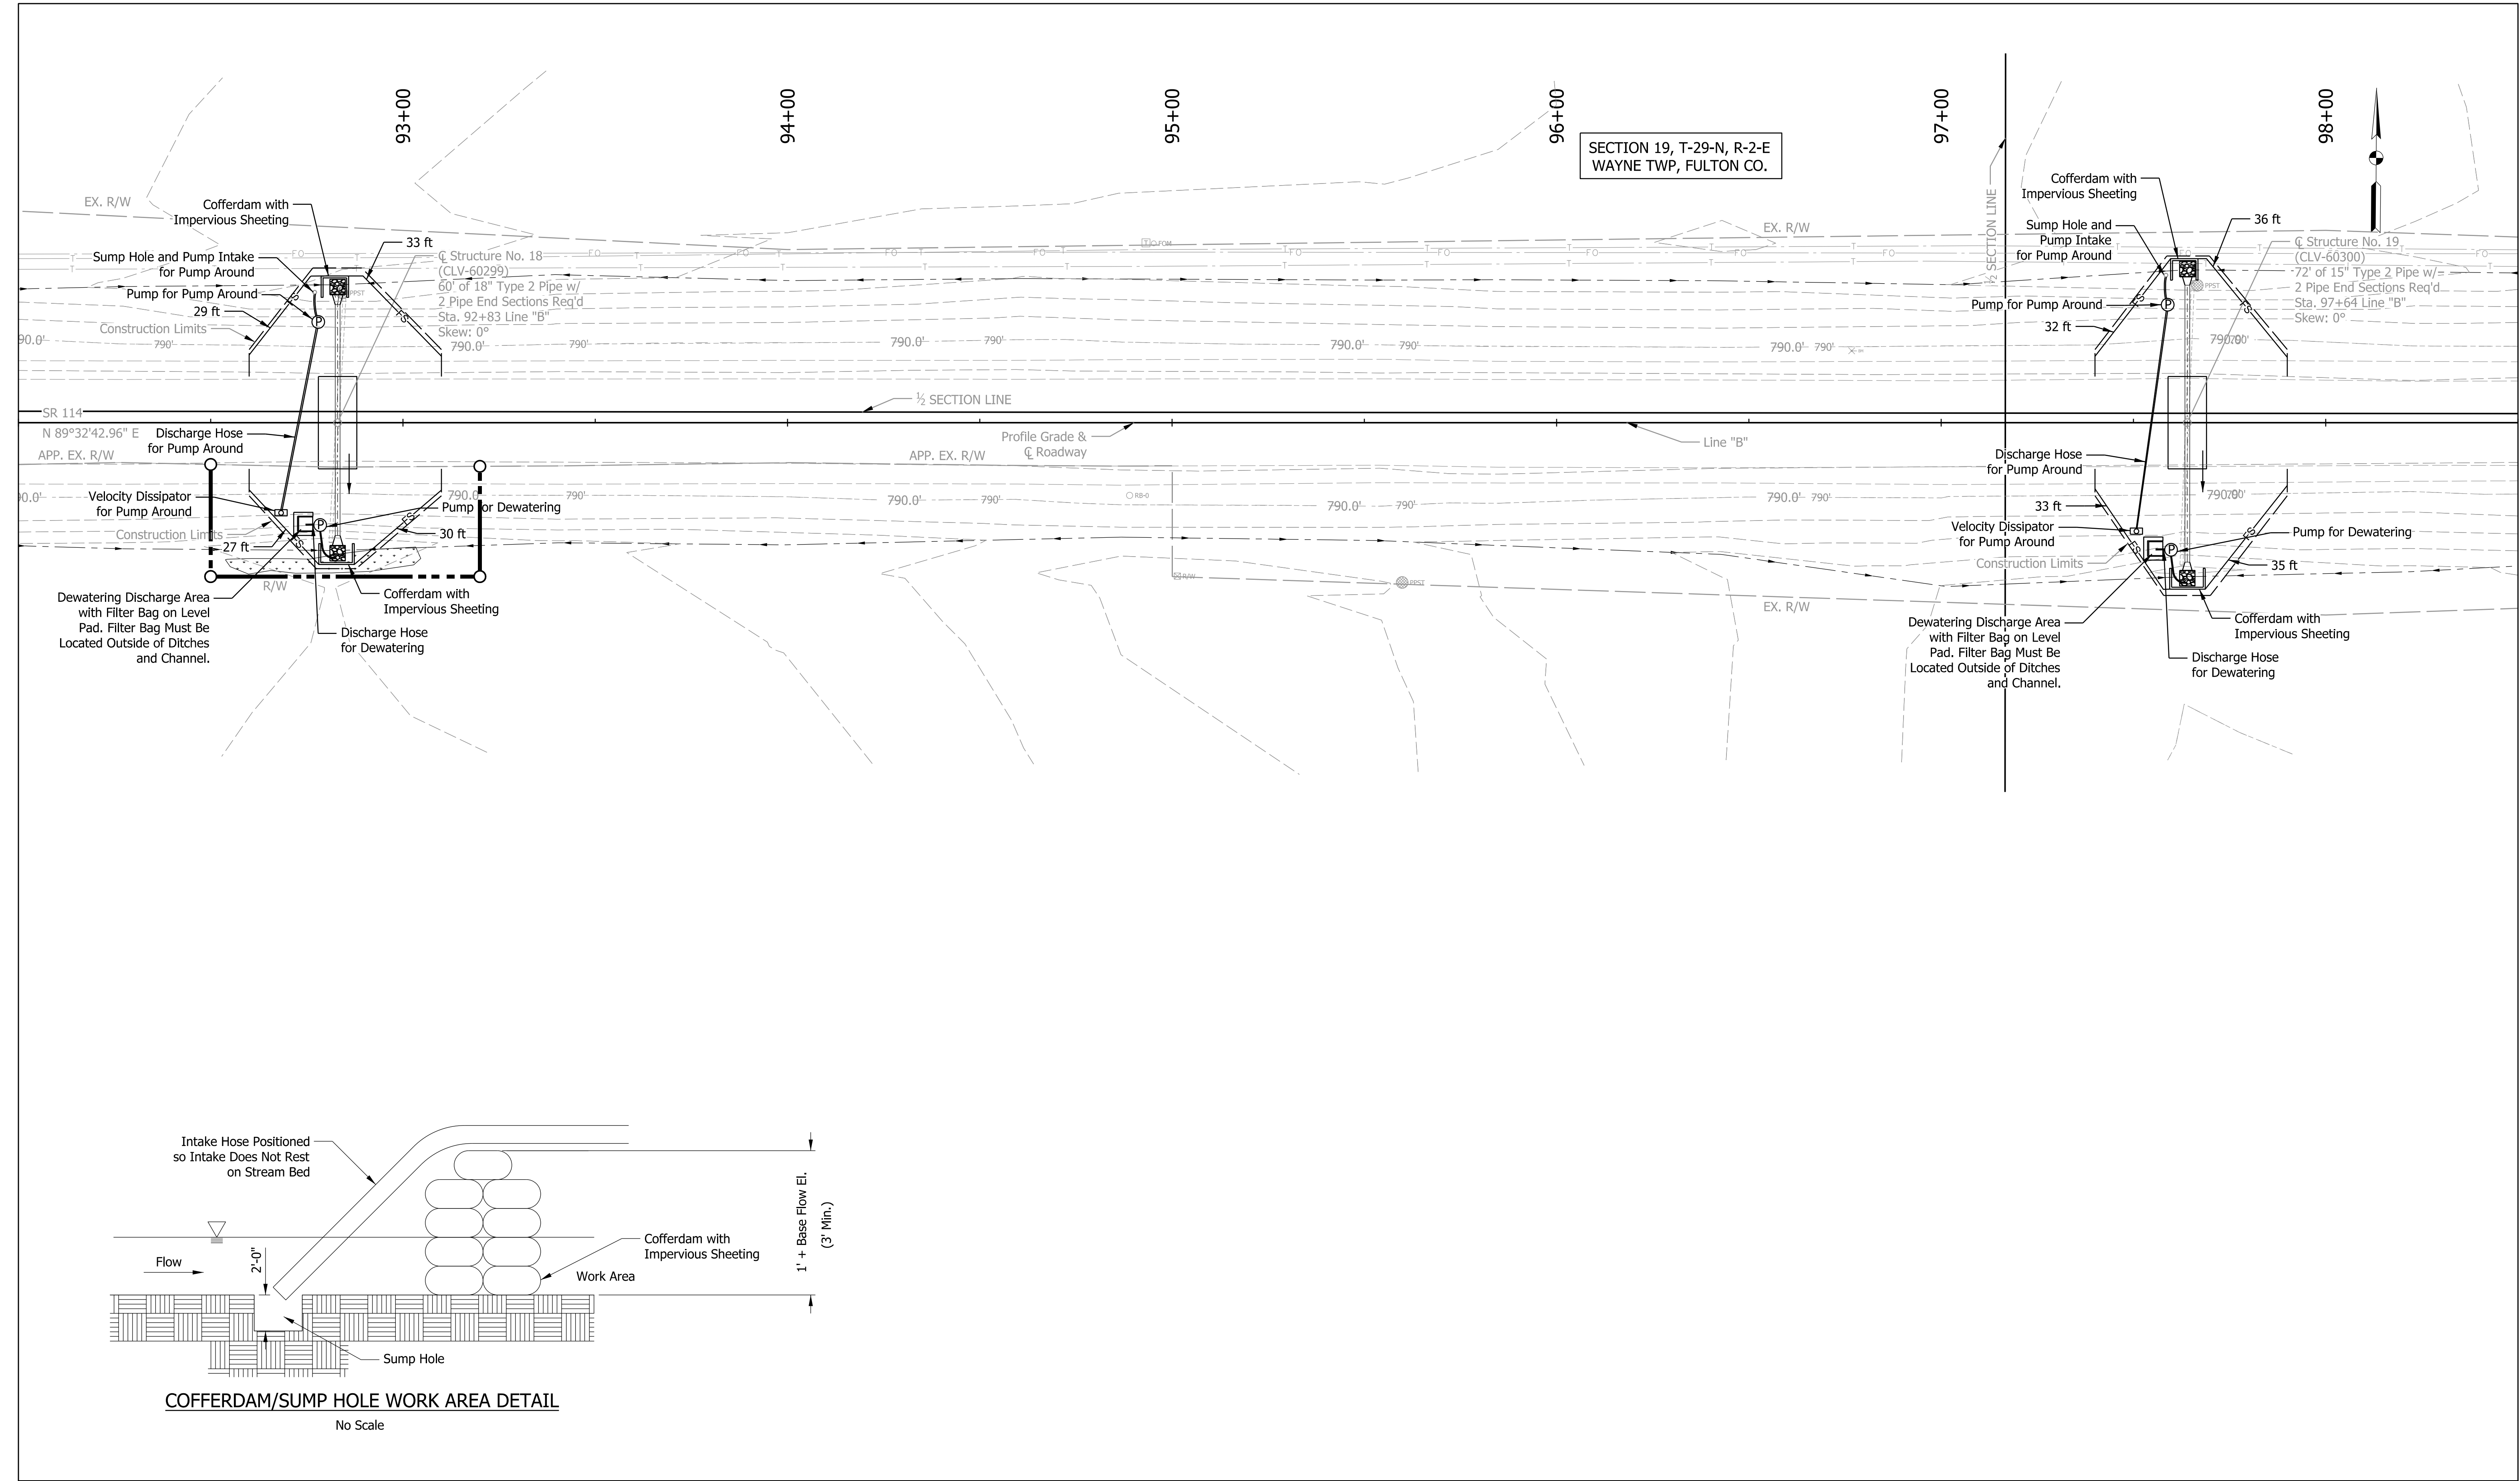


COFFERDAM/SUMP HOLE WORK AREA DETAIL

No Scale

LEGEND FS- - Filter Sock - Temporary Check Dam, Revetment Riprap (Modified) See Std. Dwg. No. E 205-TECD-06	RECOMMENDED FOR APPROVAL 03/2025 DATE DESIGN ENGINEER DATE		INDIANA DEPARTMENT OF TRANSPORTATION		HORIZONTAL SCALE 1" = 20'-0"	CLV-60299 & CLV-60300
					DESIGNATION 2200922 & 2500432	
	DESIGNED: CPM	DRAWN: CPM	EROSION CONTROL STRUCTURE NO. 18 & 19 (CLV-60299 & 60300)		SHEETS 53 of 107	
	CHECKED: APL	CHECKED: APL			PROJECT 2200922	



Plot: 3/25/2025

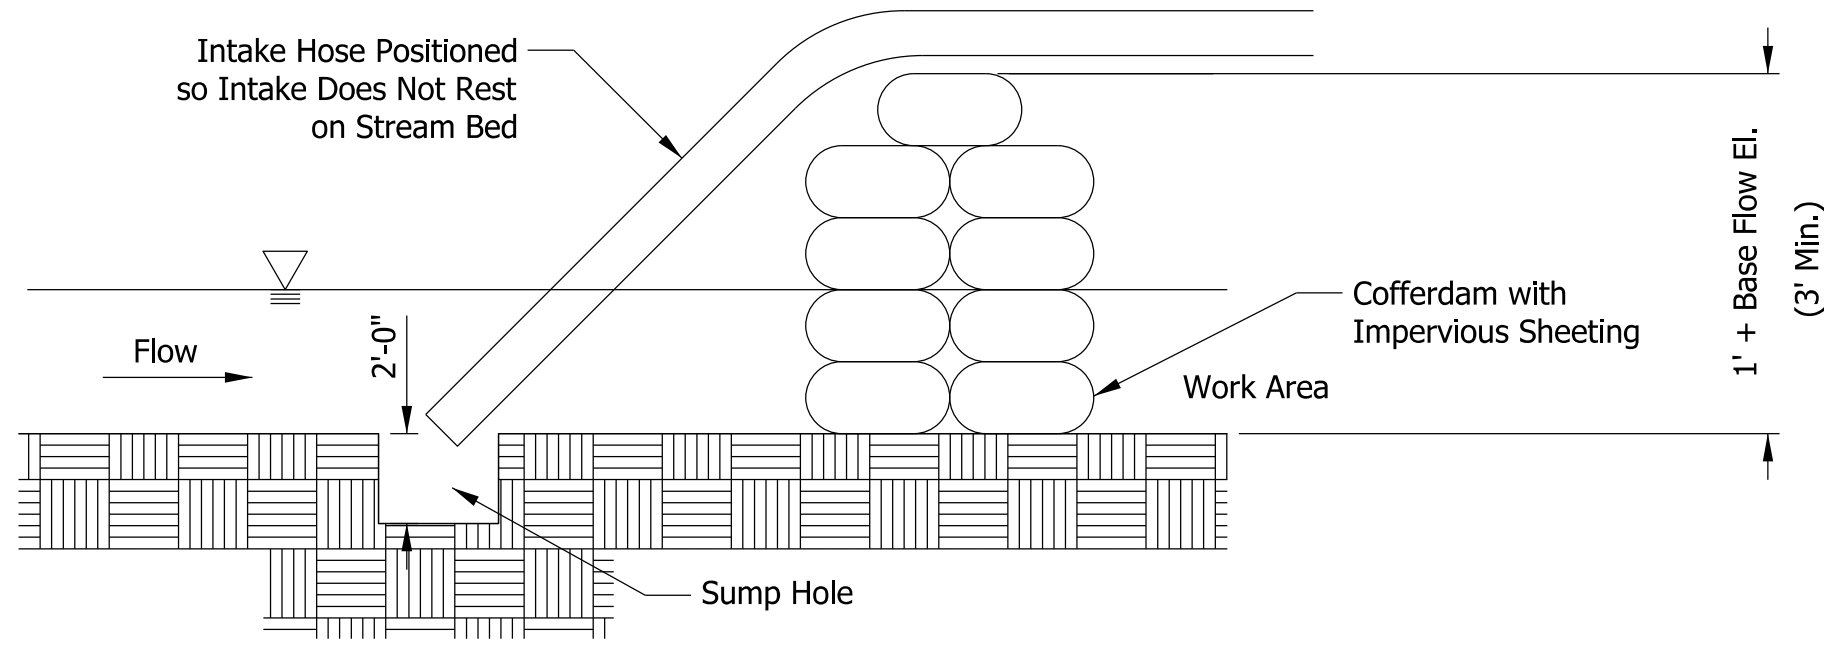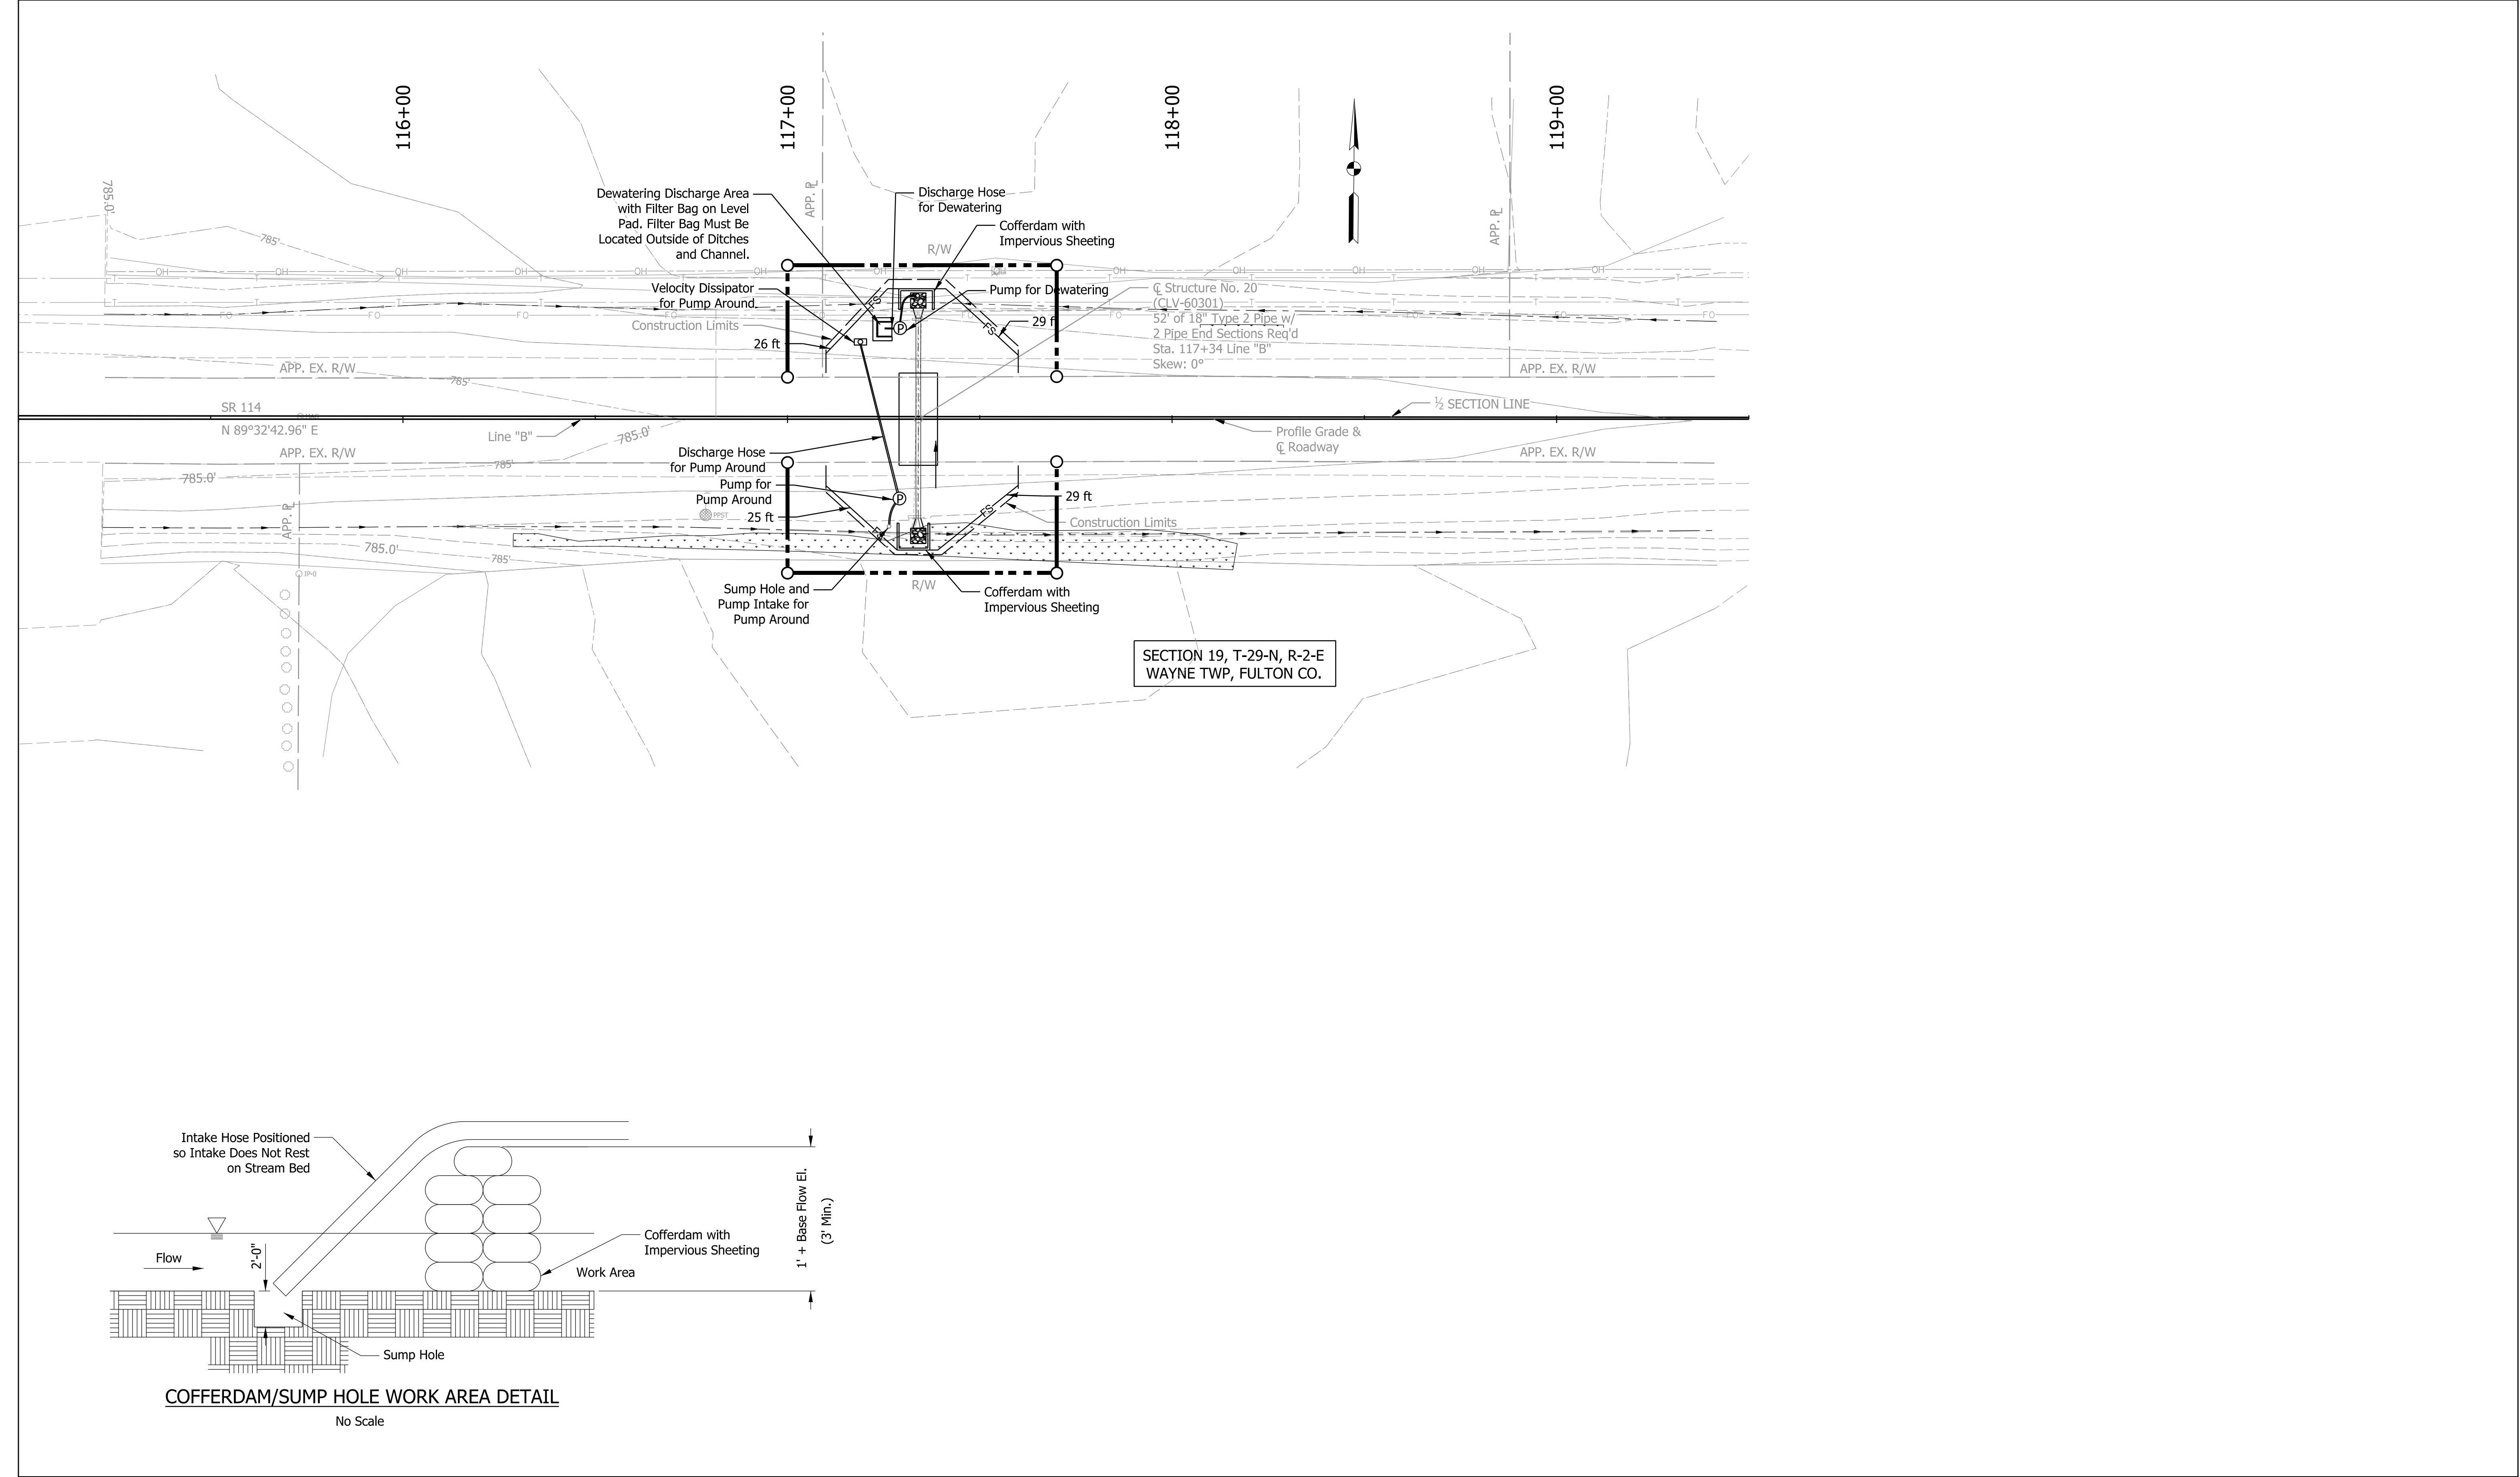

COFFERDAM/SUMP HOLE WORK AREA DETAIL
No Scale

LEGEND FS- Filter Sock - Temporary Check Dam, Retement Riprap (Modified) See Std. Dwg. No. E 205-TECD-06		RECOMMENDED FOR APPROVAL DESIGN ENGINEER 03/2025 DATE	INDIANA DEPARTMENT OF TRANSPORTATION	HORIZONTAL SCALE 1" = 20'-0"		BRIDGE FILE CLV-60301 DESIGNATION 2200922 & 2500432	
				EROSION CONTROL STRUCTURE NO. 20 (CLV-60301)		SHEETS 54 of 107	
				CONTRACT R-44659		PROJECT 2200922	



Plot: 3/25/2025
File: 05_CLV-60301 EC Sheet.dgn
Model: B - Profile 1 [Sheet]

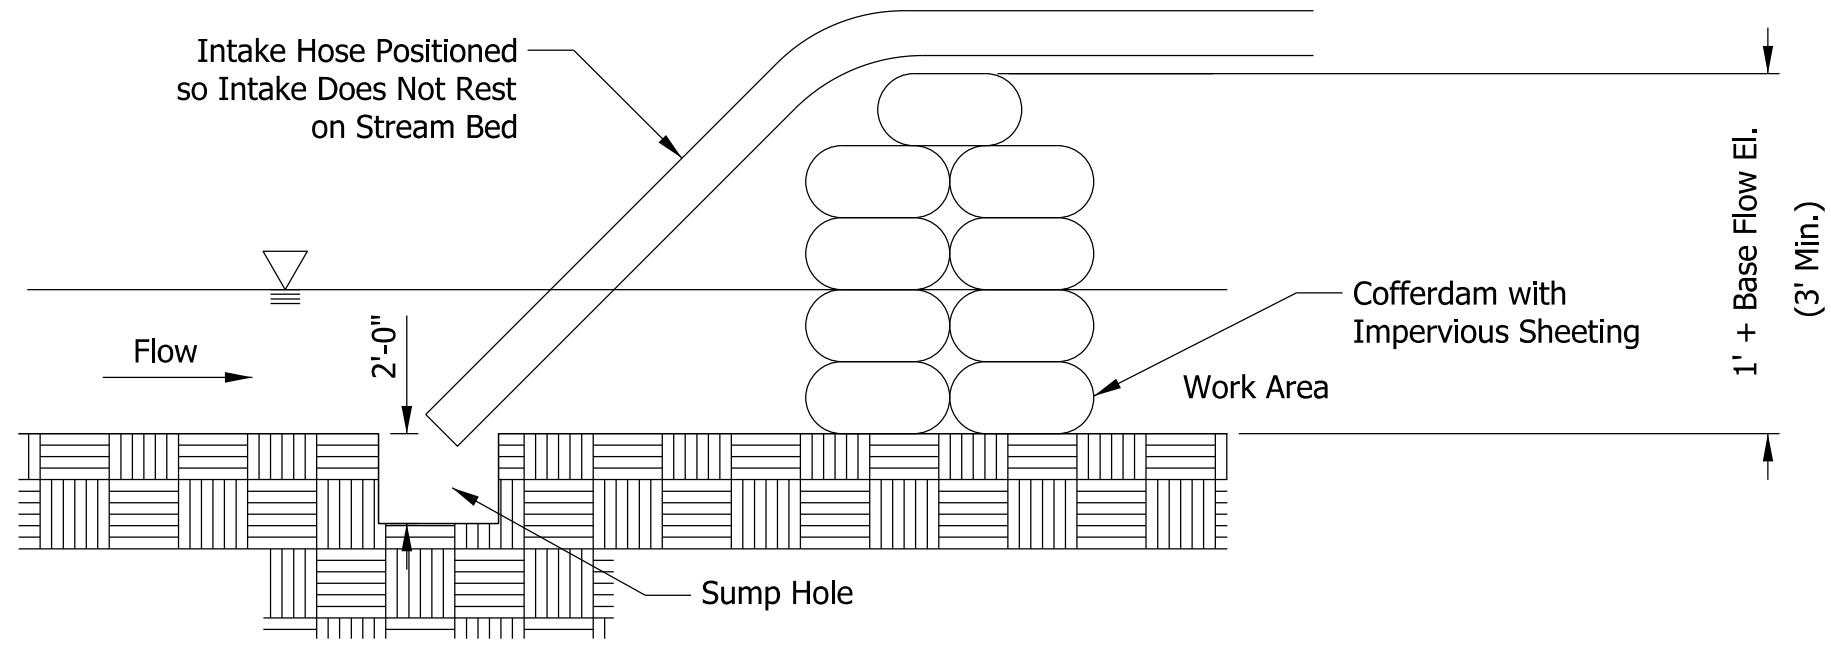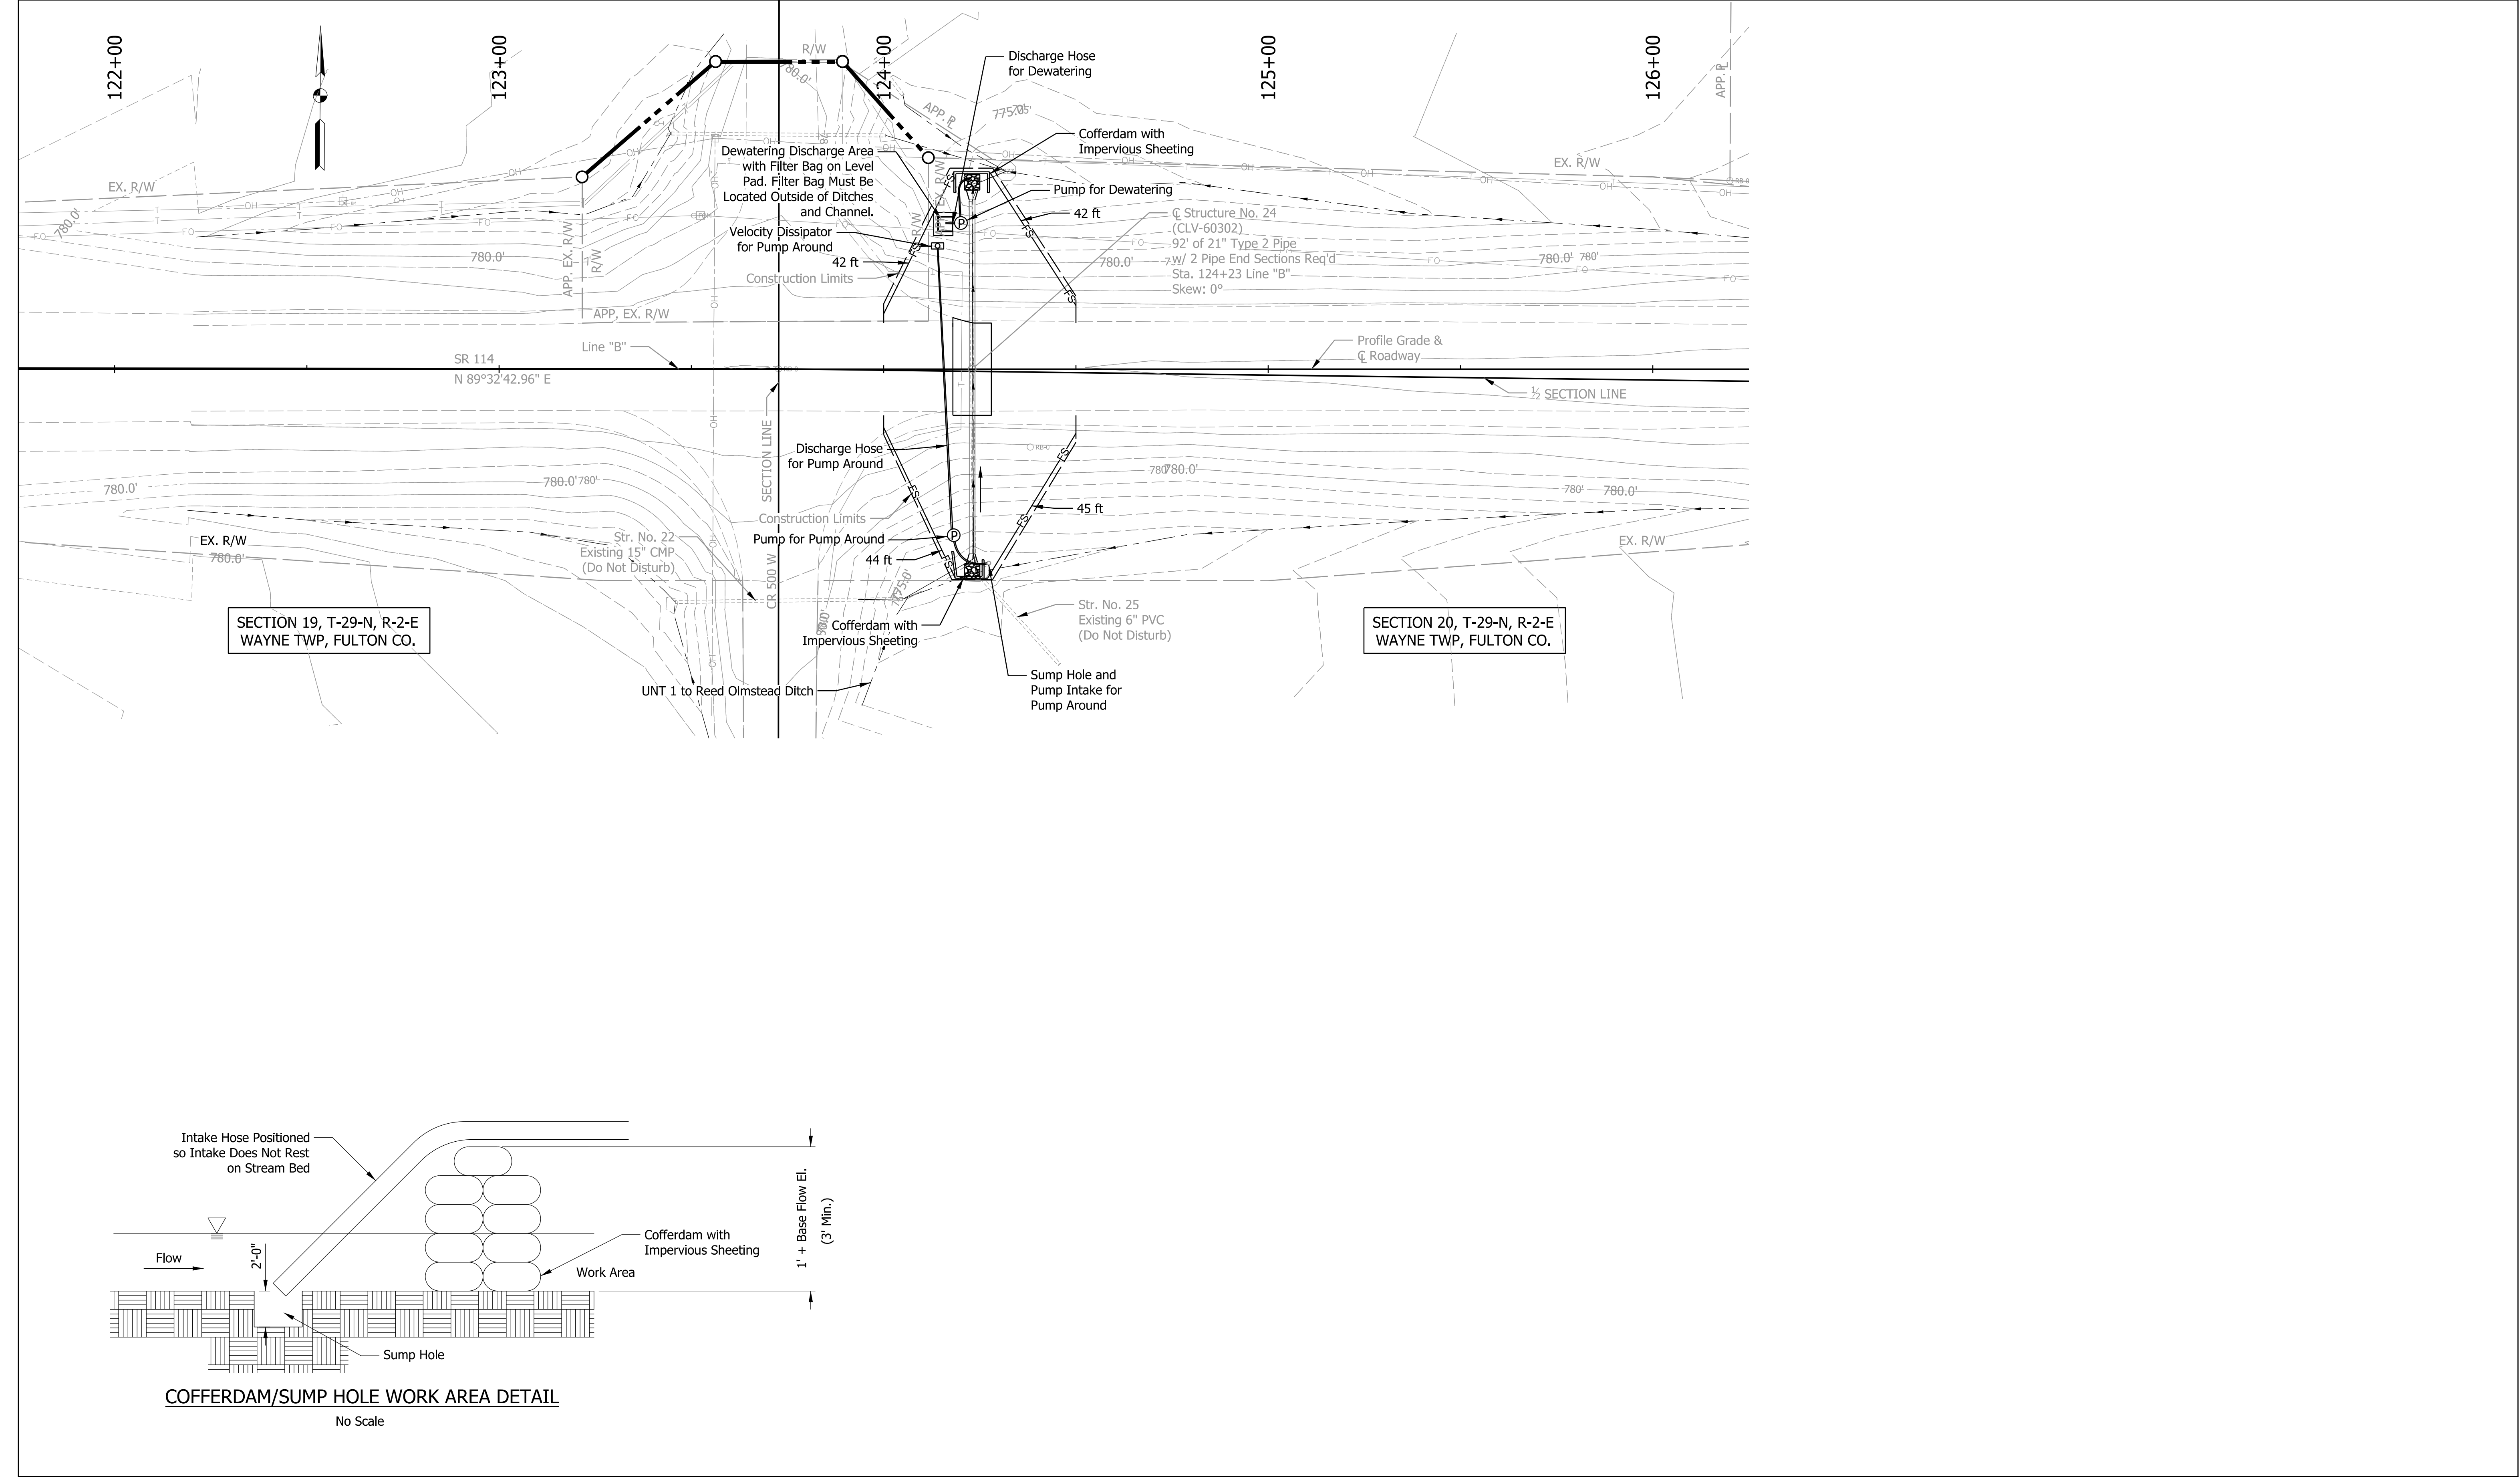

COFFERDAM/SUMP HOLE WORK AREA DETAIL
No Scale

LEGEND FS - Filter Sock - Temporary Check Dam, Revetment Riprap (Modified) See Std. Dwg. No. E 205-TECD-06	RECOMMENDED FOR APPROVAL _____ 03/2025 DESIGN ENGINEER DATE		INDIANA DEPARTMENT OF TRANSPORTATION		HORIZONTAL SCALE 1" = 20'-0"	BRIDGE FILE CLV-60302
	DESIGNED: CPM CHECKED: APL		DRAWN: CPM CHECKED: APL			DESIGNATION 2200922 & 2500432
			EROSION CONTROL STRUCTURE NO. 20 (CLV-60302)			SHEETS 55 of 107
					CONTRACT R-44659	PROJECT 2200922

Plot: 3/25/2025
File: 06_CLV-60302 EC Sheet.dgn
Model: B - Profile 1 [Sheet]

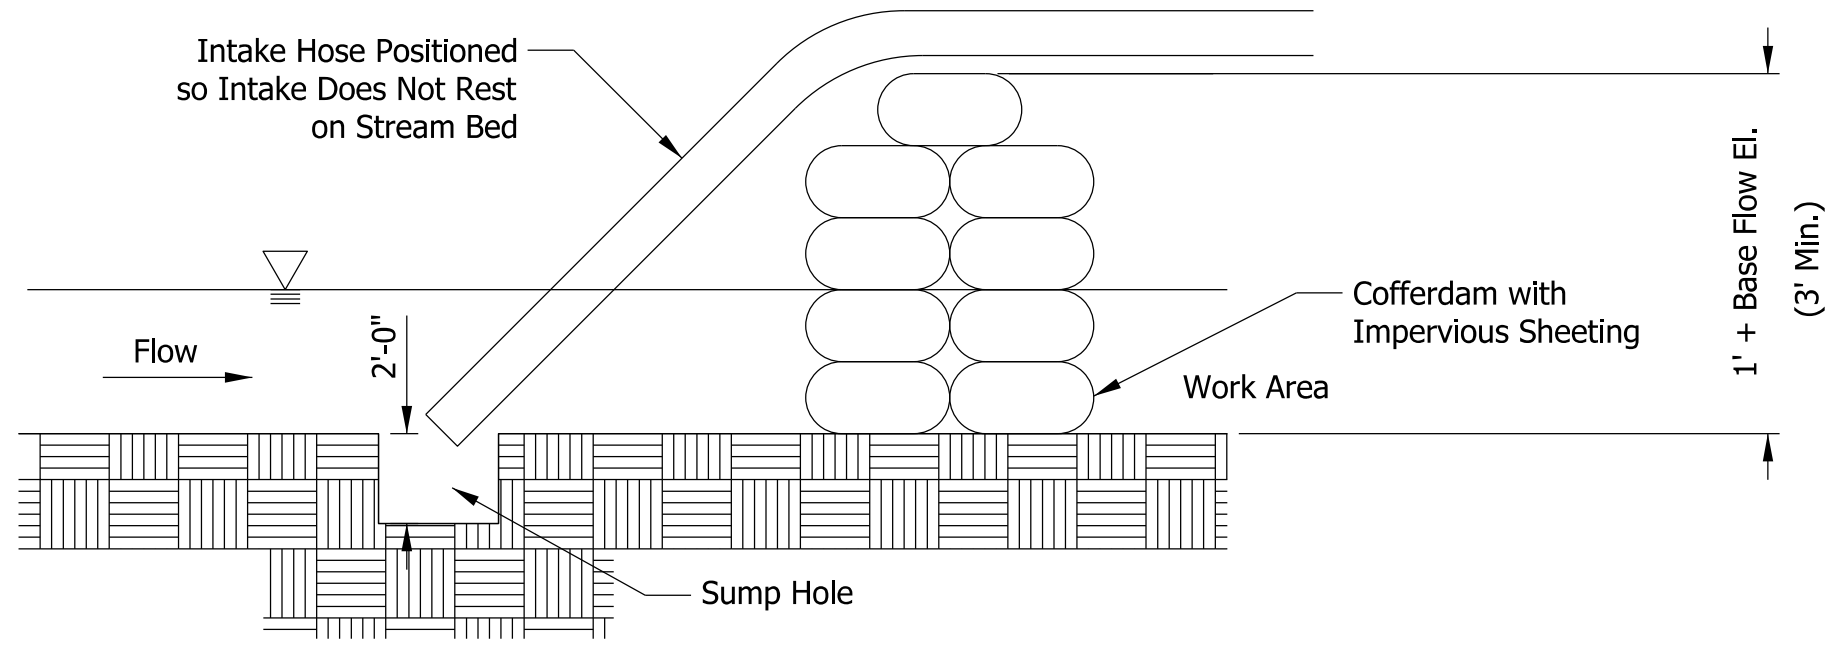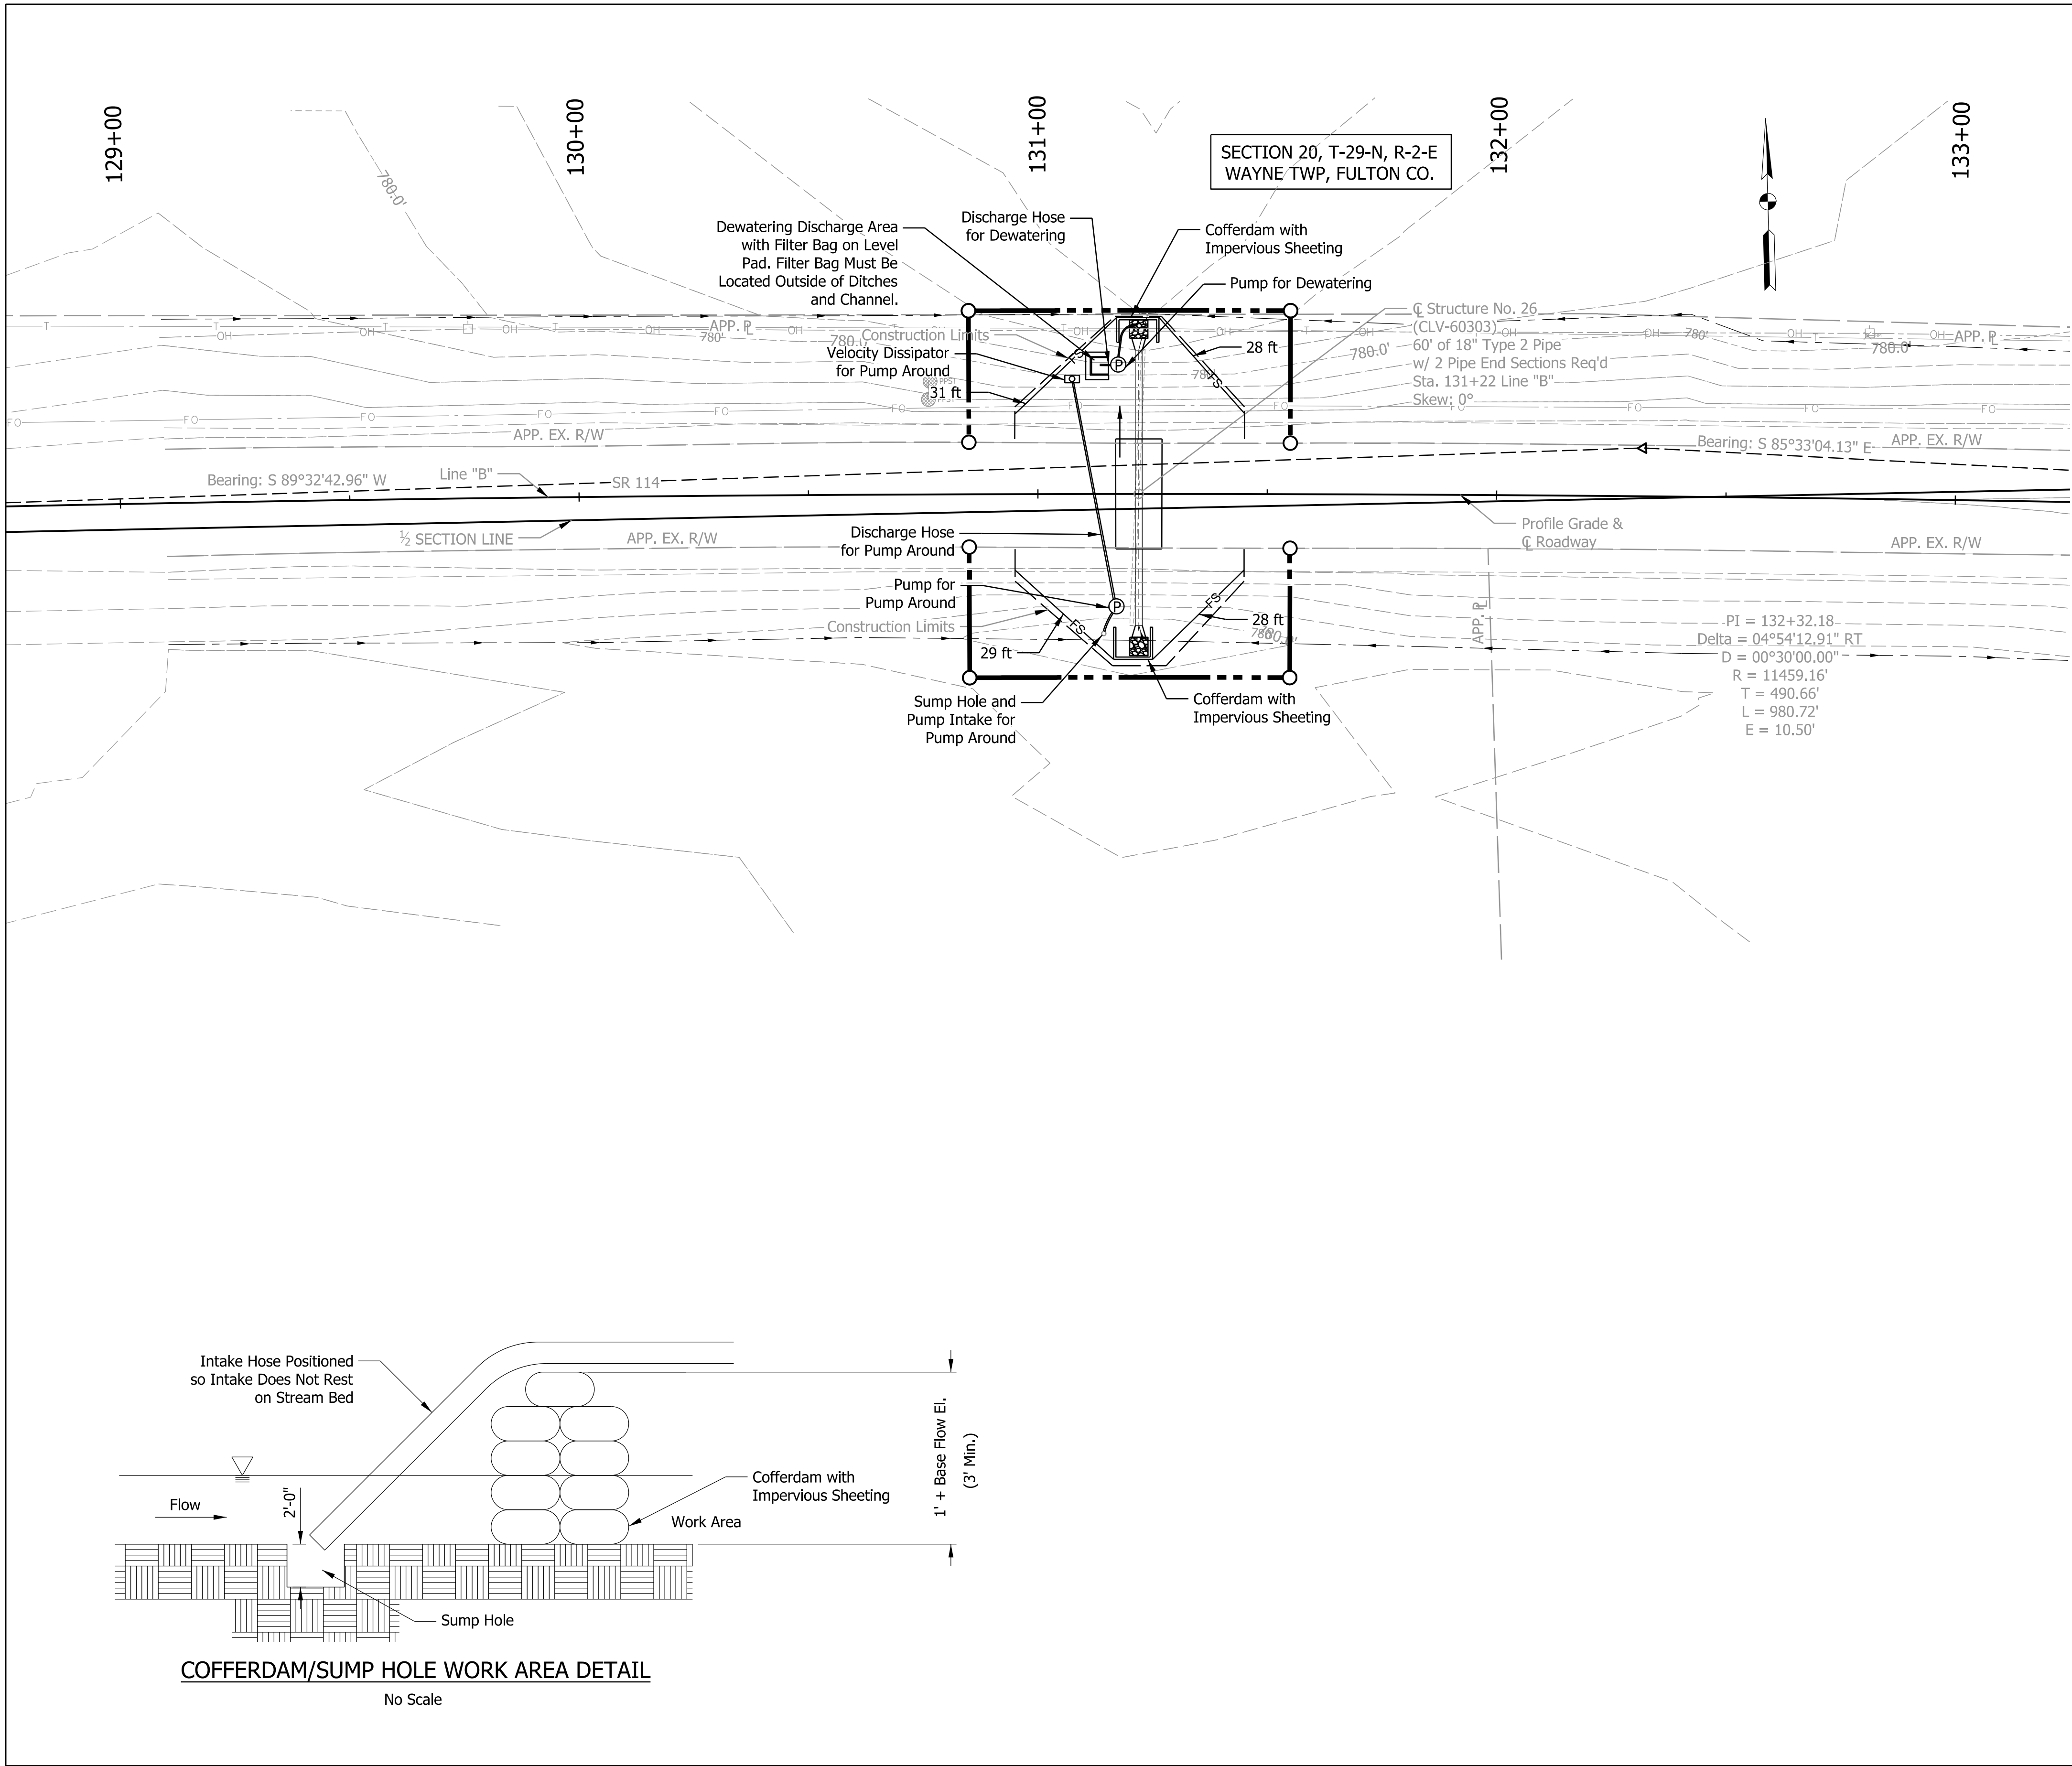

COFFERDAM/SUMP HOLE WORK AREA DETAIL
No Scale

LEGEND


- FS- - Filter Sock
-  - Temporary Check Dam, Revetment Riprap (Modified)
See Std. Dwg. No. E 205-TECD-06

RECOMMENDED FOR APPROVAL		03/2025
DESIGN ENGINEER		DATE
DESIGNED: CPM	DRAWN: CPM	
CHECKED: APL	CHECKED: APL	


INDIANA
DEPARTMENT OF TRANSPORTATION

EROSION CONTROL
STRUCTURE NO. 26 (CLV-60303)



HORIZONTAL SCALE		BRIDGE FILE	
1" = 20'-0"		CLV-60303	
		DESIGNATION	
		2200922 & 2500432	
		SHEETS	
		56	of 107
CONTRACT		PROJECT	
R-44659		2200922	

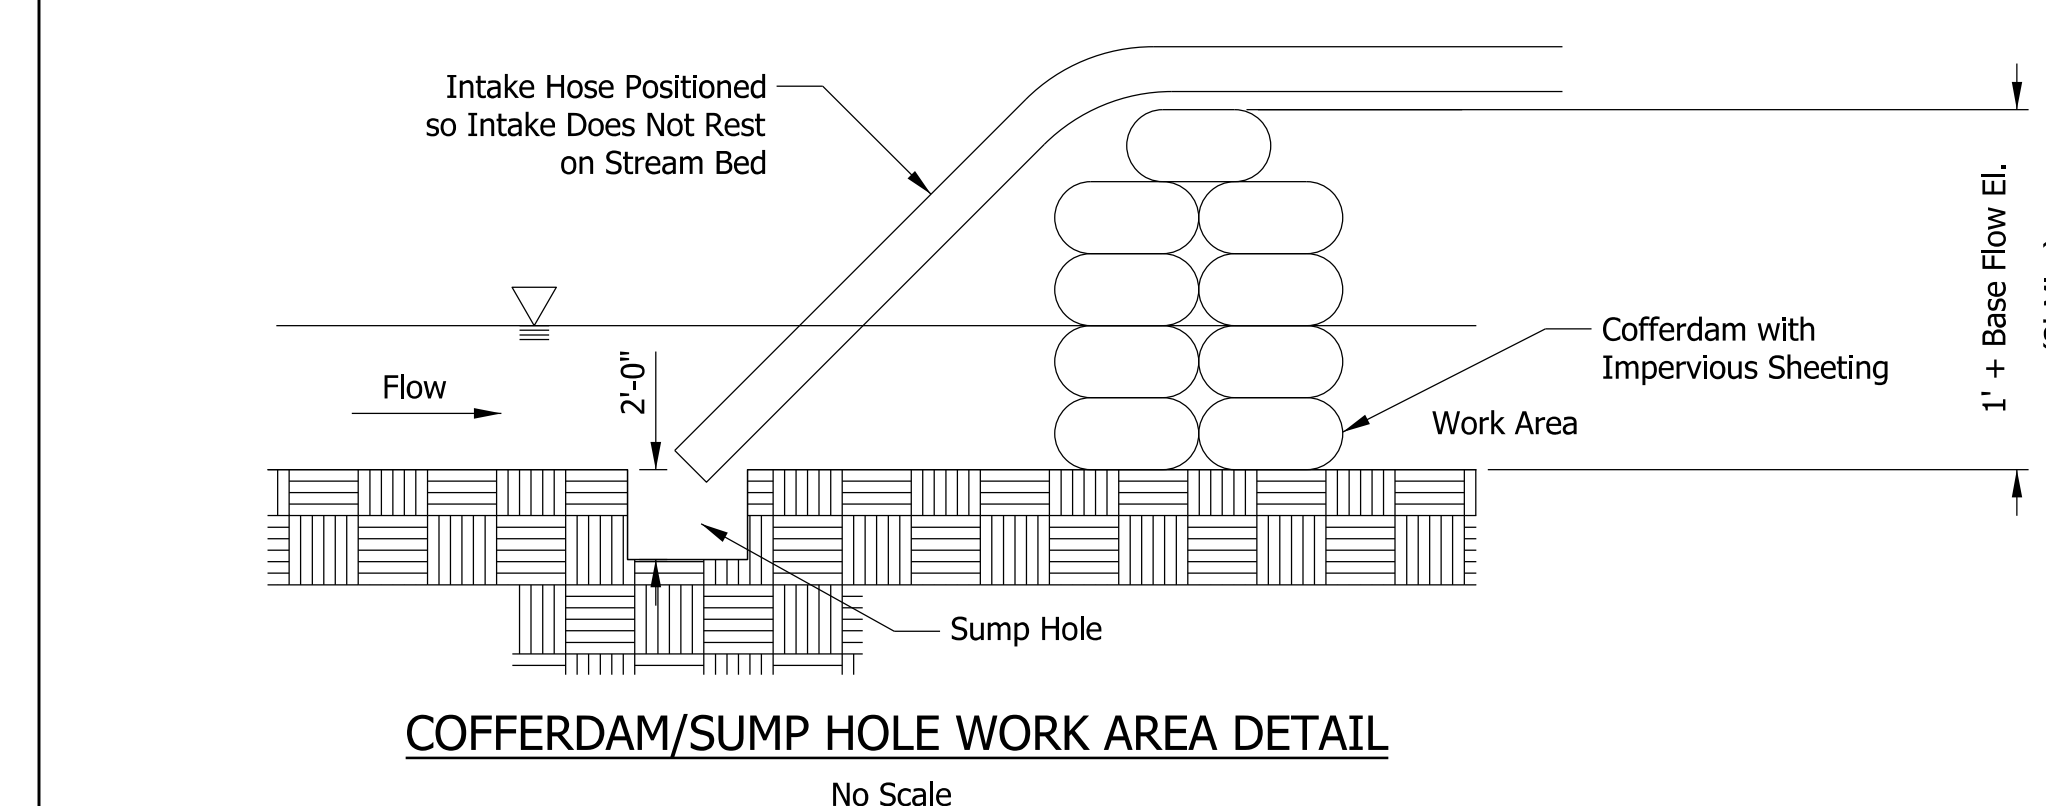

HORIZONTAL SCALE		BRIDGE FILE	
1" = 20'-0"		CLV-60304	
		DESIGNATION	
		2200922 & 2500432	
		SHEETS	
		57	107
		PROJECT	
CONTRACT		2200922	
R-44659			

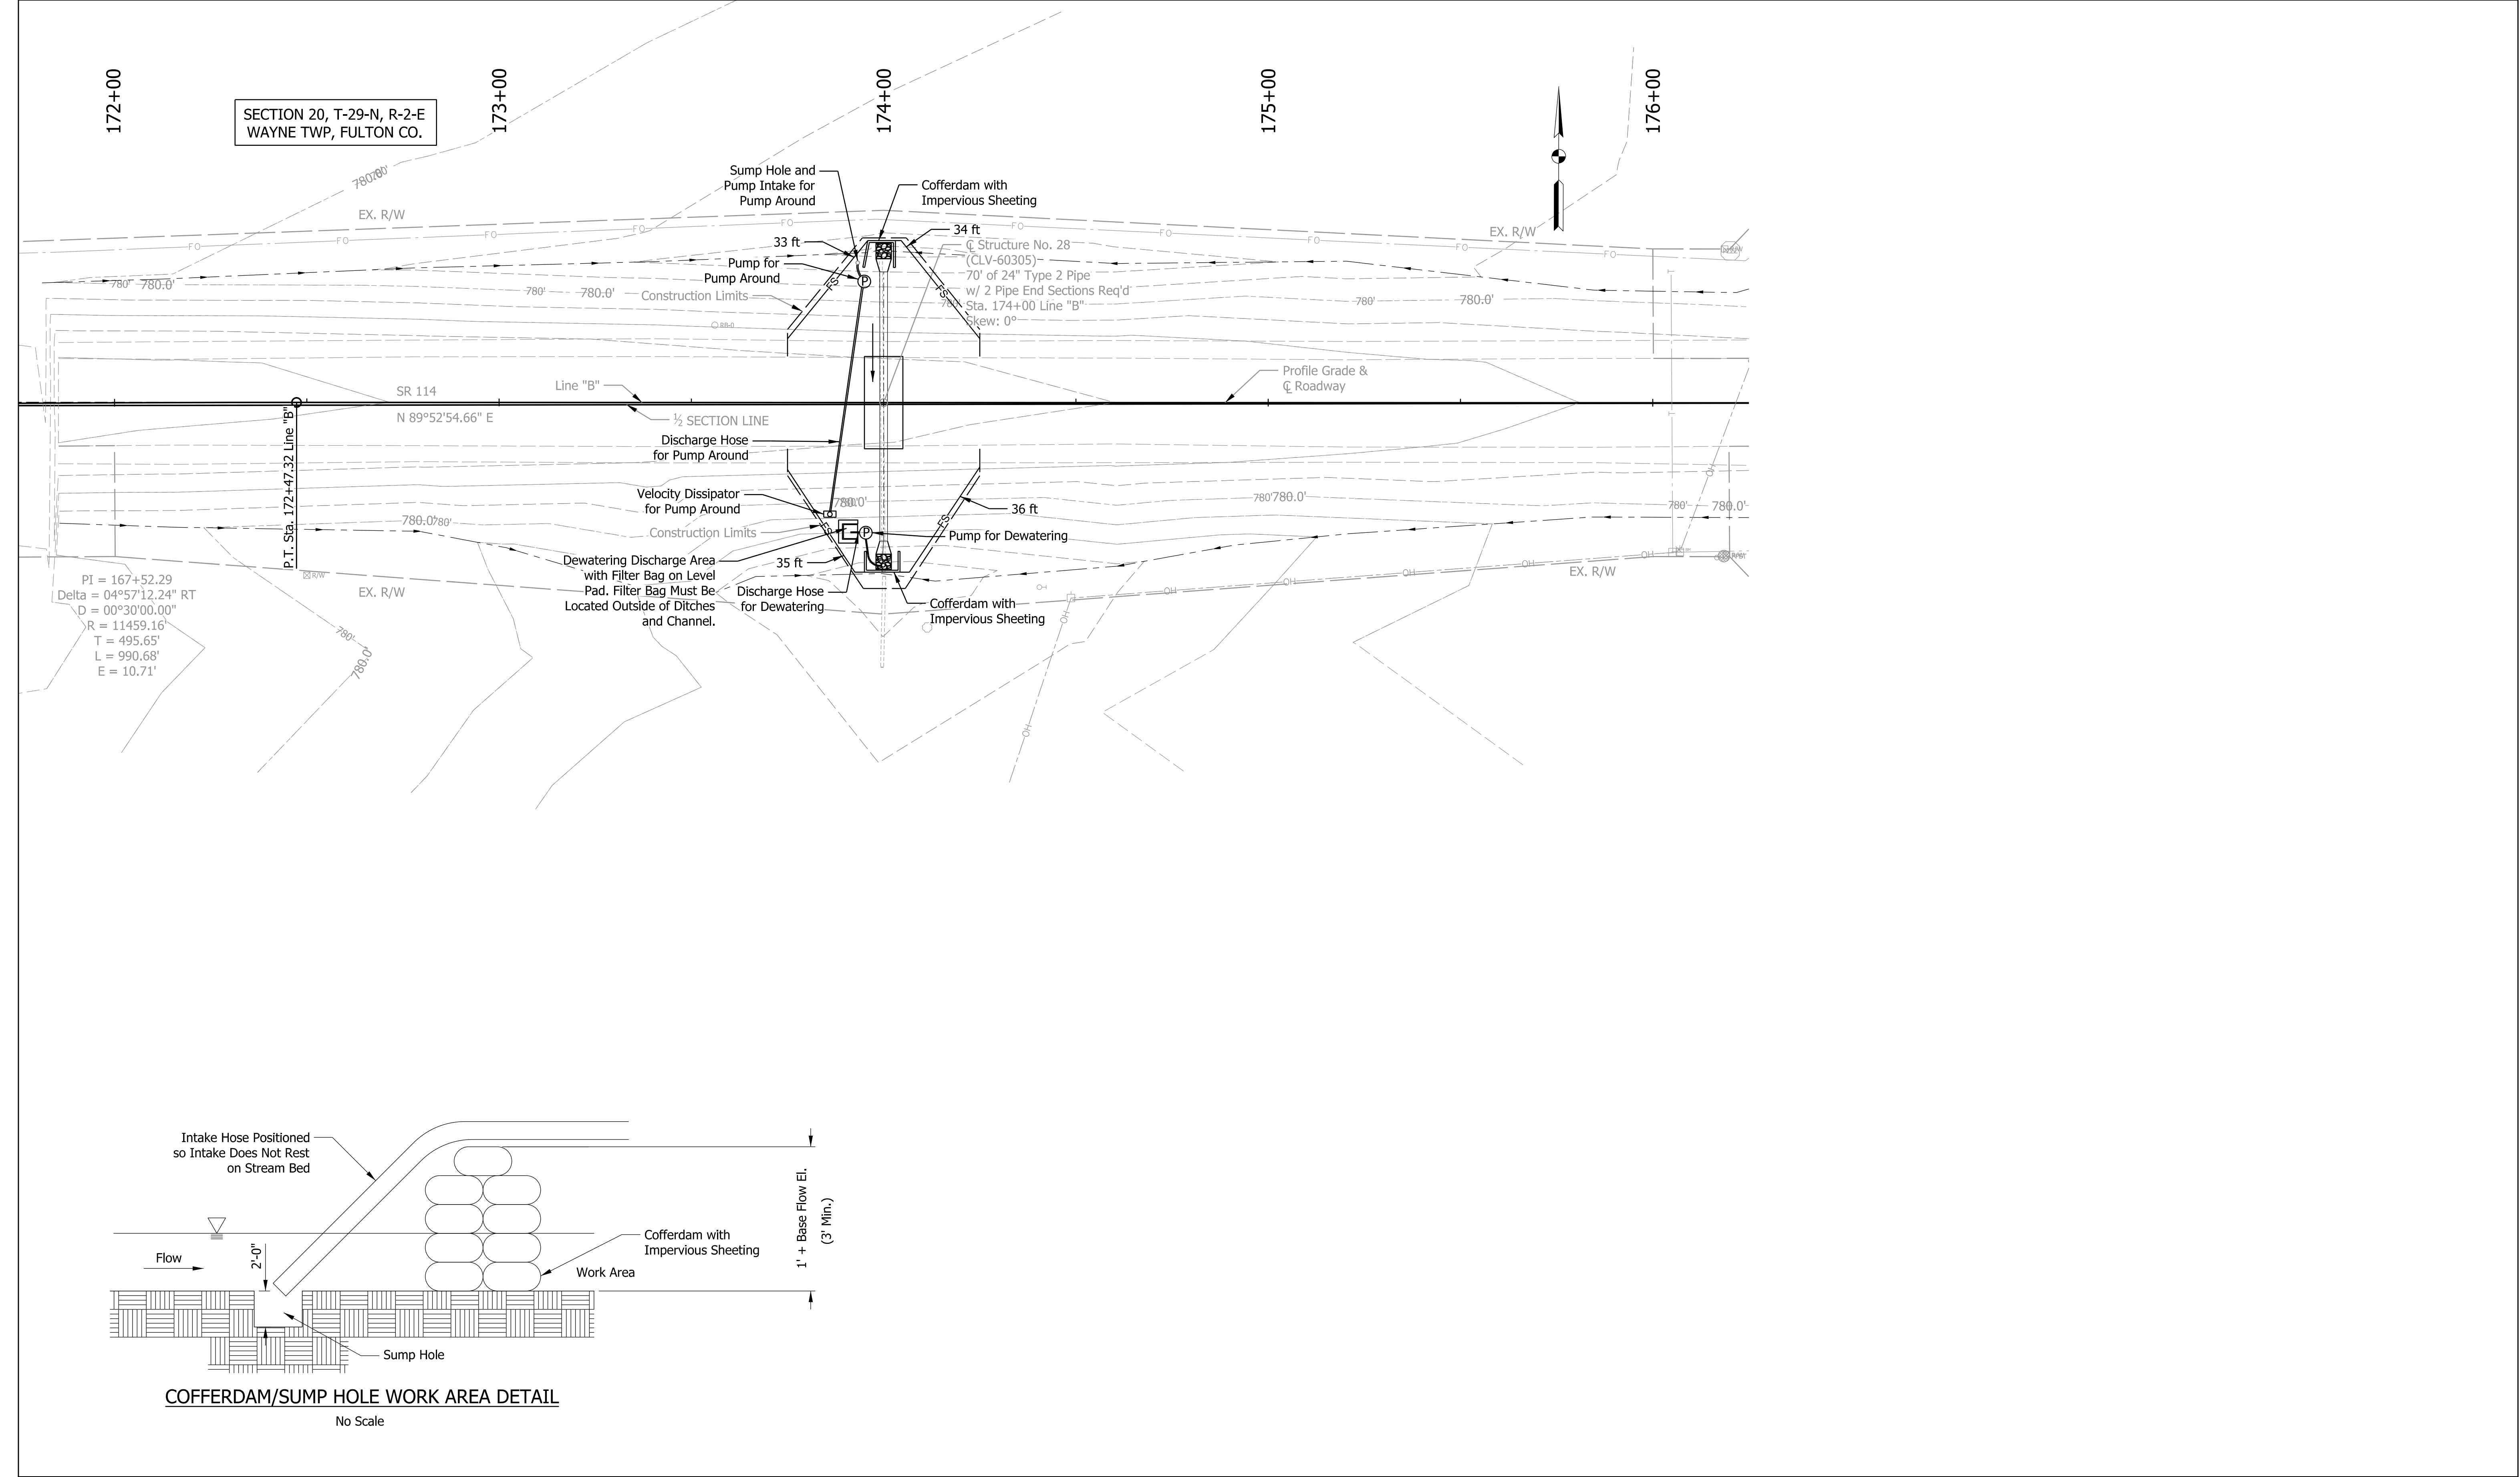

LEGEND FS- - Filter Sock - Temporary Check Dam, Revetment Riprap (Modified) See Std. Dwg. No. E 205-TECD-06		RECOMMENDED FOR APPROVAL DESIGN ENGINEER 03/2025 DATE	INDIANA DEPARTMENT OF TRANSPORTATION	HORIZONTAL SCALE 1" = 20'-0"		BRIDGE FILE CLV-60305 DESIGNATION 2200922 & 2500432	
				EROSION CONTROL STRUCTURE NO. 28 (CLV-60305)		SHEETS 58 of 107	
				CONTRACT R-44659		PROJECT 2200922	

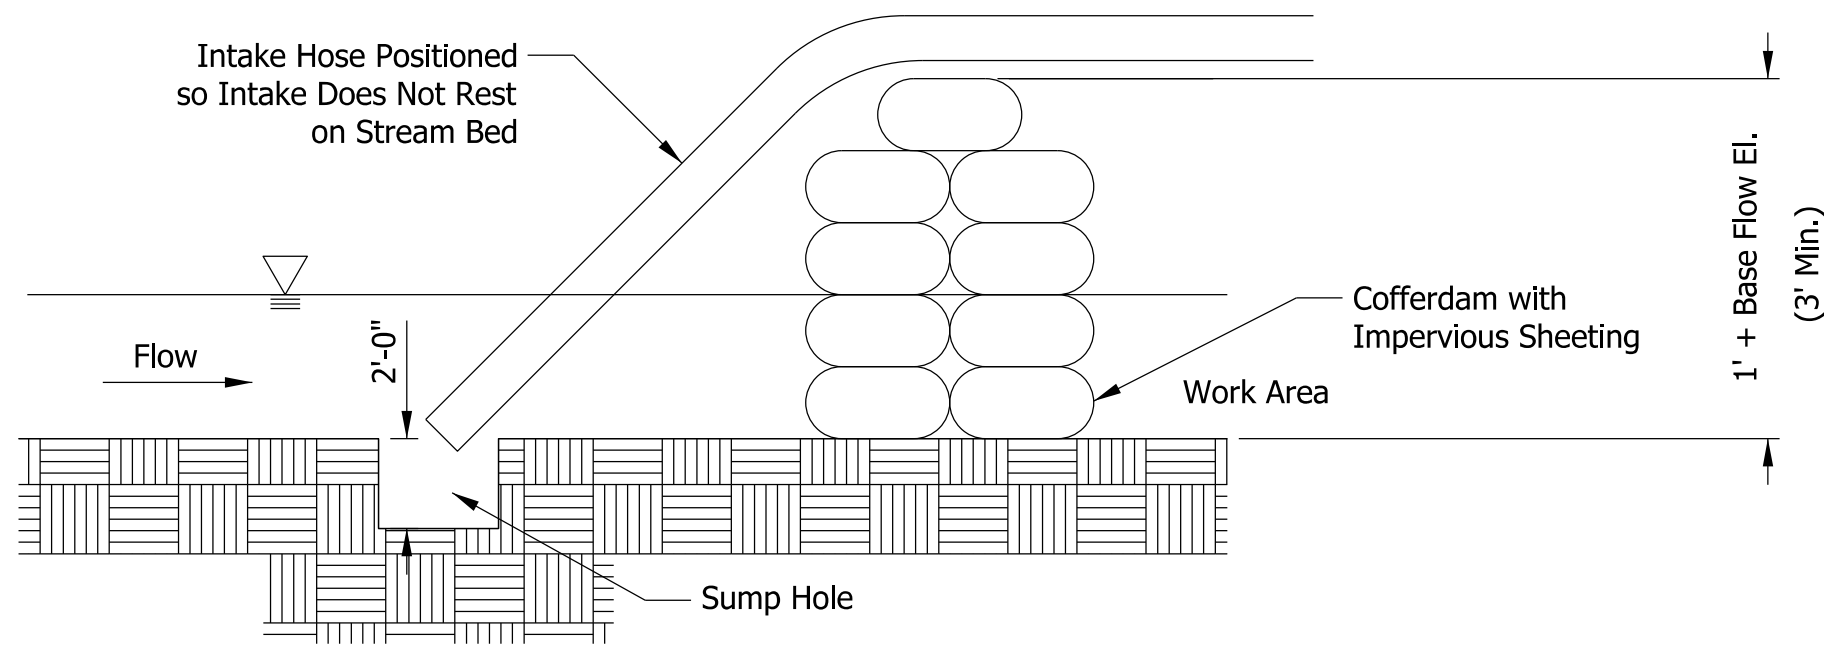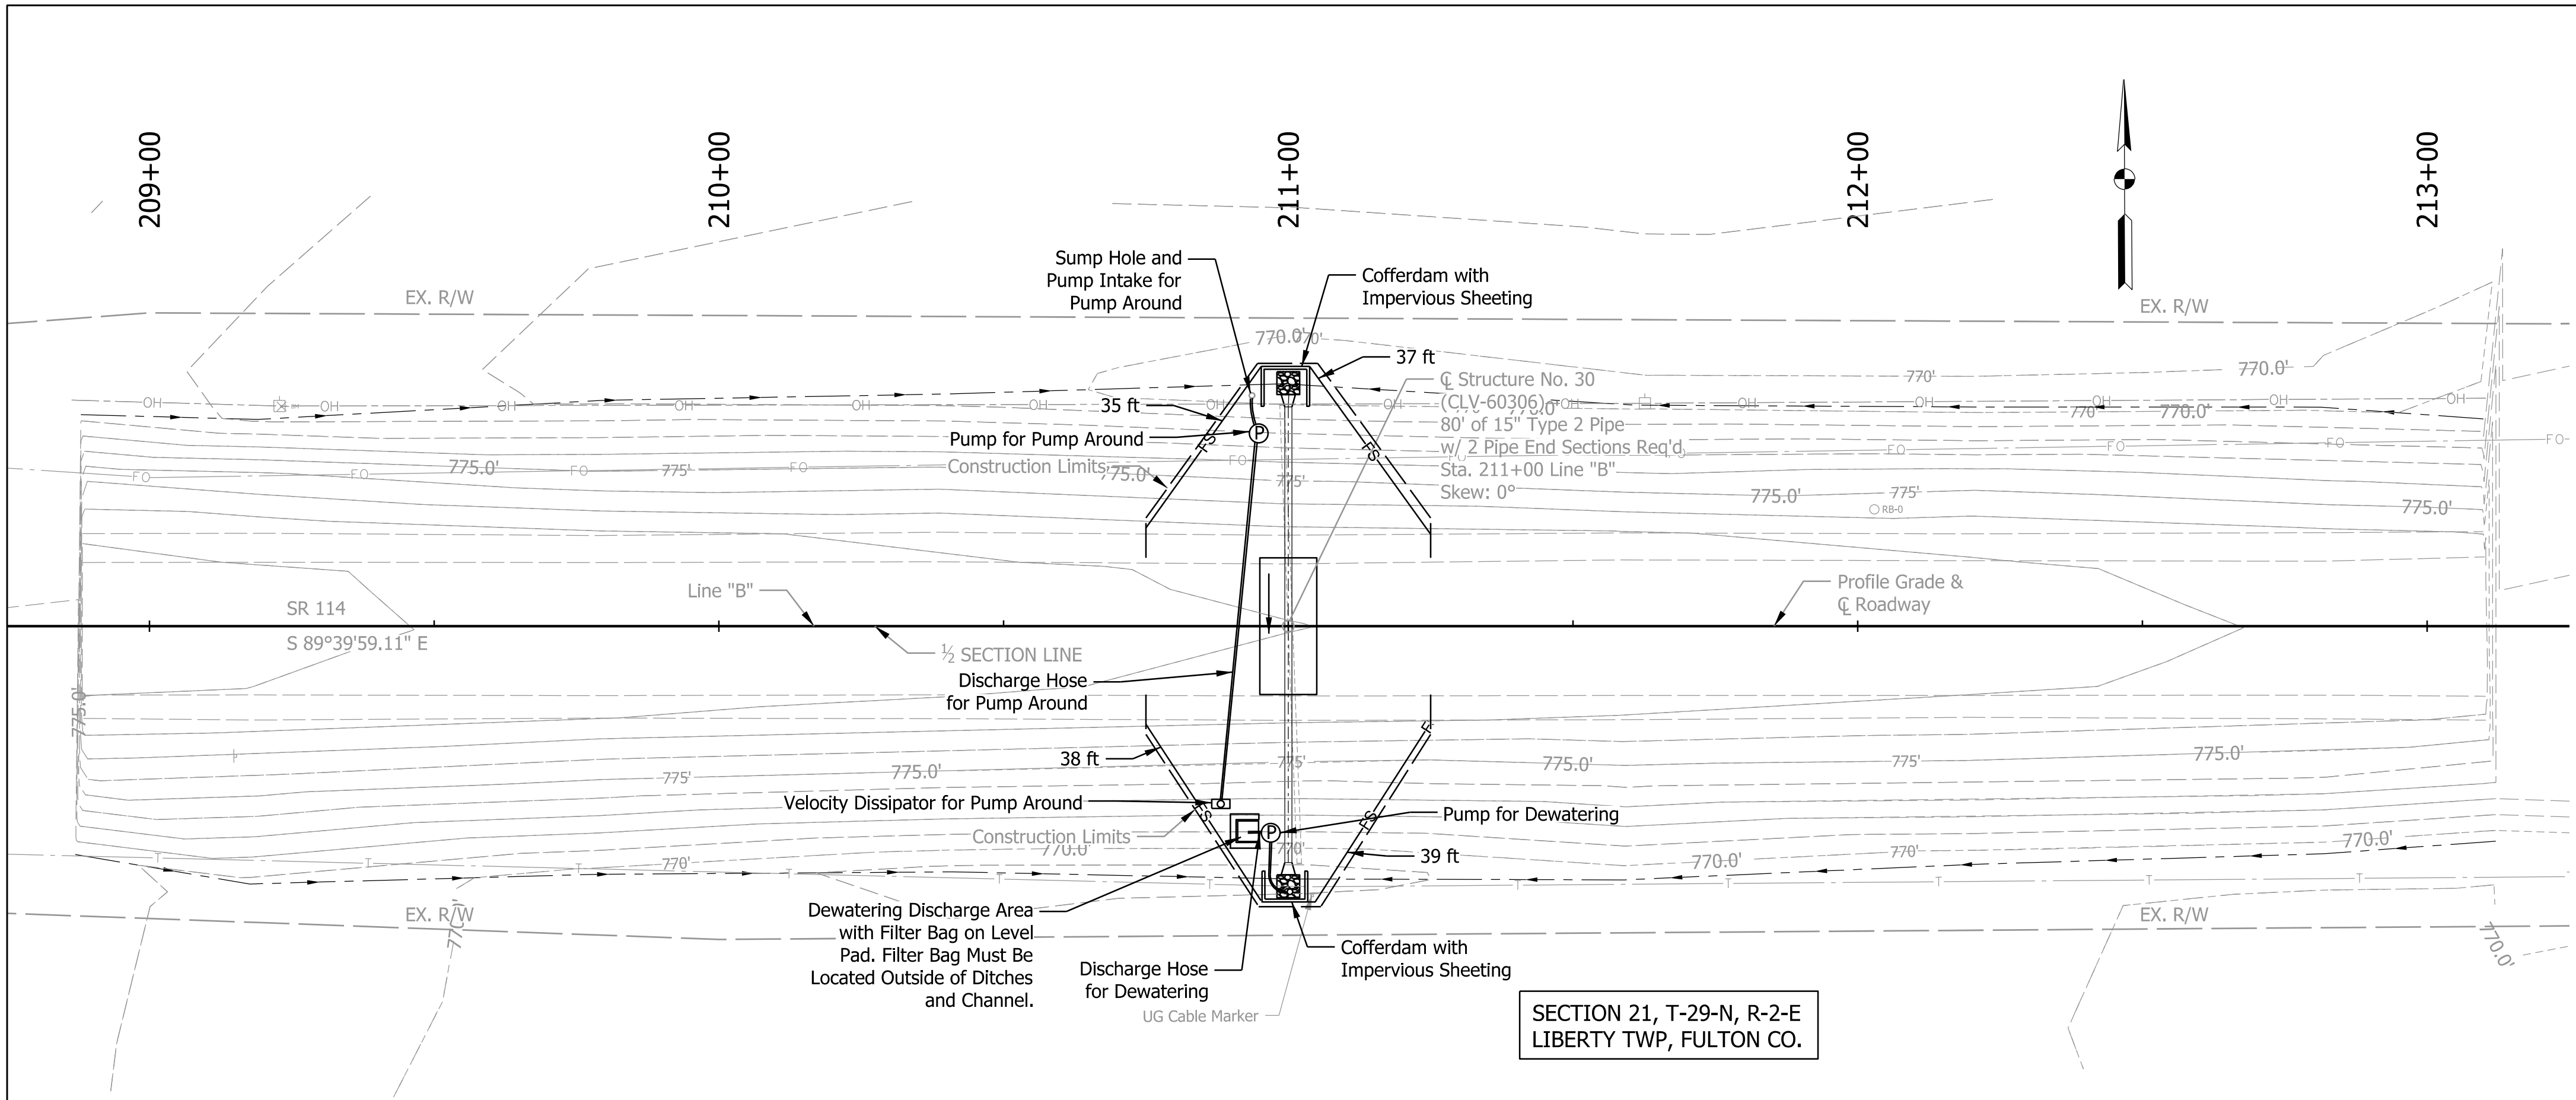

COFFERDAM/SUMP HOLE WORK AREA DETAIL

No Scale

LEGEND

- FS- - Filter Sock
- Temporary Check Dam, Revetment Riprap (Modified)
See Std. Dwg. No. E 205-TECD-06

RECOMMENDED FOR APPROVAL	DESIGN ENGINEER	03/20/25
DESIGNED: CPM	DRAWN: CPM	
CHECKED: APL	CHECKED: APL	


INDIANA
DEPARTMENT OF TRANSPORTATION

EROSION CONTROL
STRUCTURE NO. 30 (CLV-60306)

HORIZONTAL SCALE	BRIDGE FILE
1" = 20'-0"	CLV-60306
	DESIGNATION
	2200922 & 2500432
	SHEETS
	59 of 107
CONTRACT	PROJECT
R-44659	2200922


Plot: 3/25/2025

File: 10_CLV-60306 EC Sheet.dgn
Model: B - Profile 1 [Sheet]

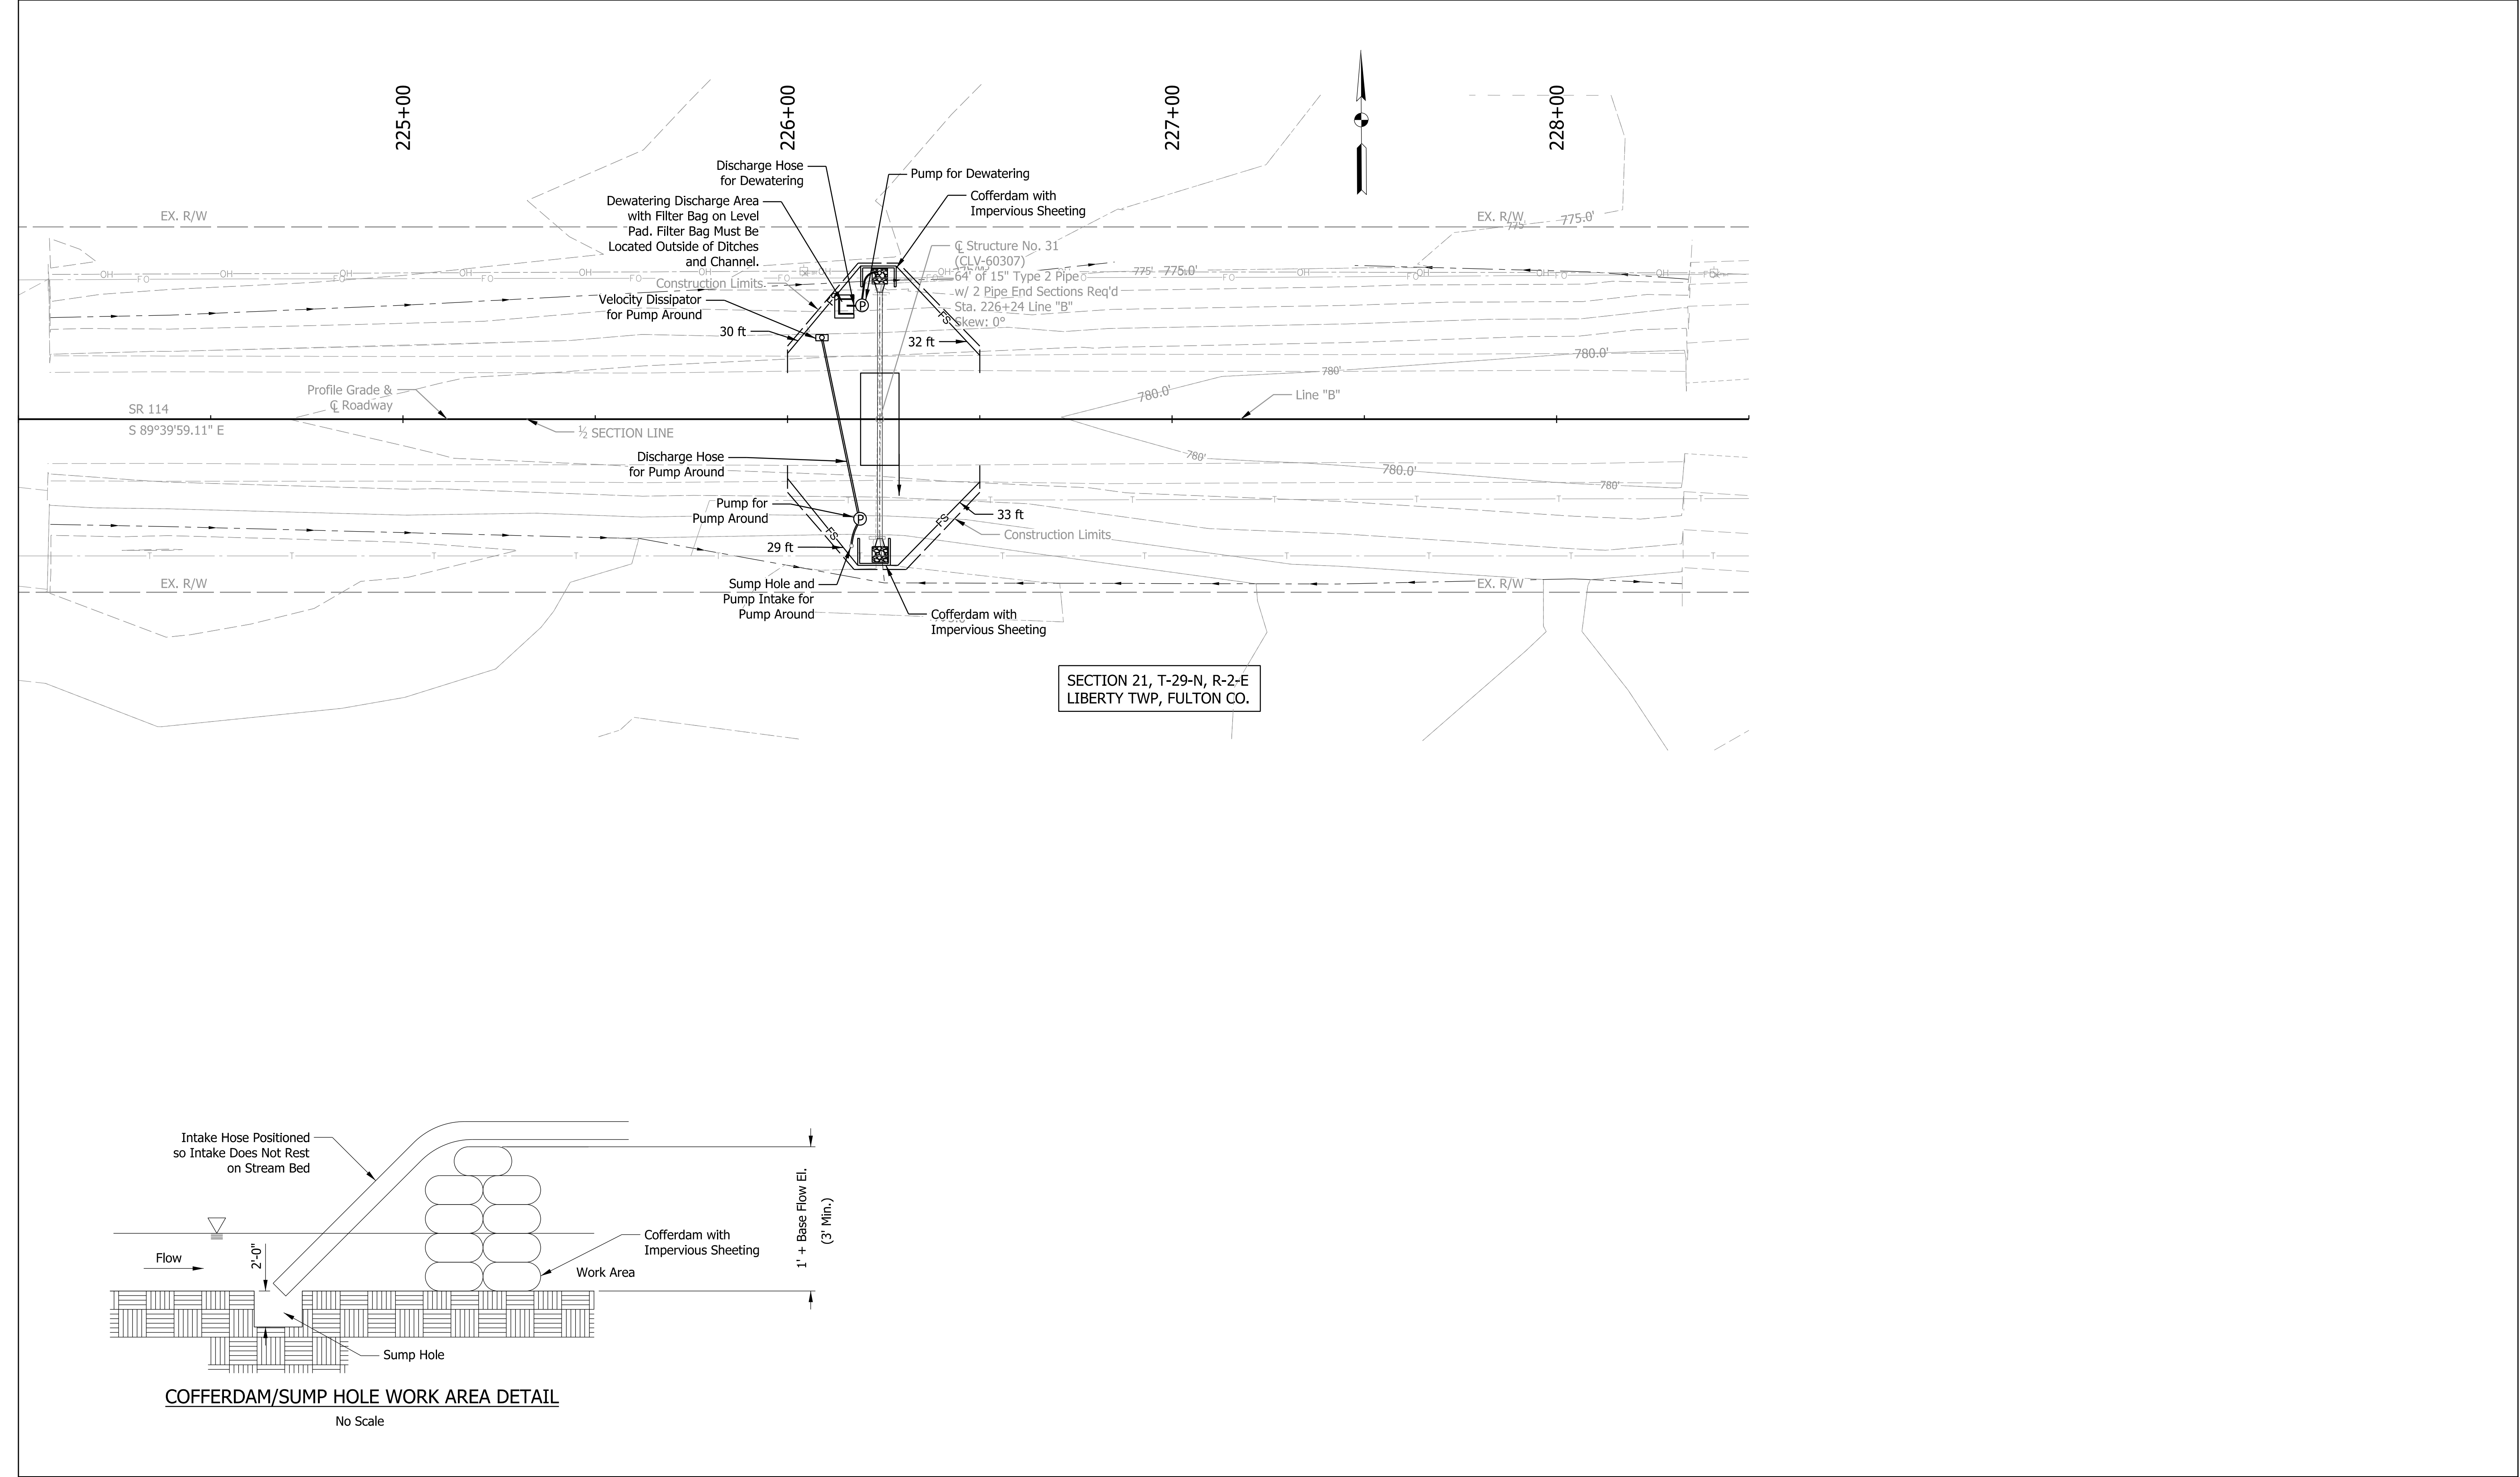



LEGEND FS- - Filter Sock - Temporary Check Dam, Revetment Riprap (Modified) See Std. Dwg. No. E 205-TECD-06		RECOMMENDED FOR APPROVAL DESIGN ENGINEER 03/2025 DATE	INDIANA DEPARTMENT OF TRANSPORTATION	HORIZONTAL SCALE 1" = 20'-0"		BRIDGE FILE CLV-60307	
				DESIGNATION 2200922 & 2500432		SHEETS 60 of 107	
				CONTRACT R-44659		PROJECT 2200922	
				EROSION CONTROL STRUCTURE NO. 31 (CLV-60307)			

Plot: 3/25/2025
File: I1_CLV-60307 EC Sheet.dgn
Model: B - Profile 1 [Sheet]

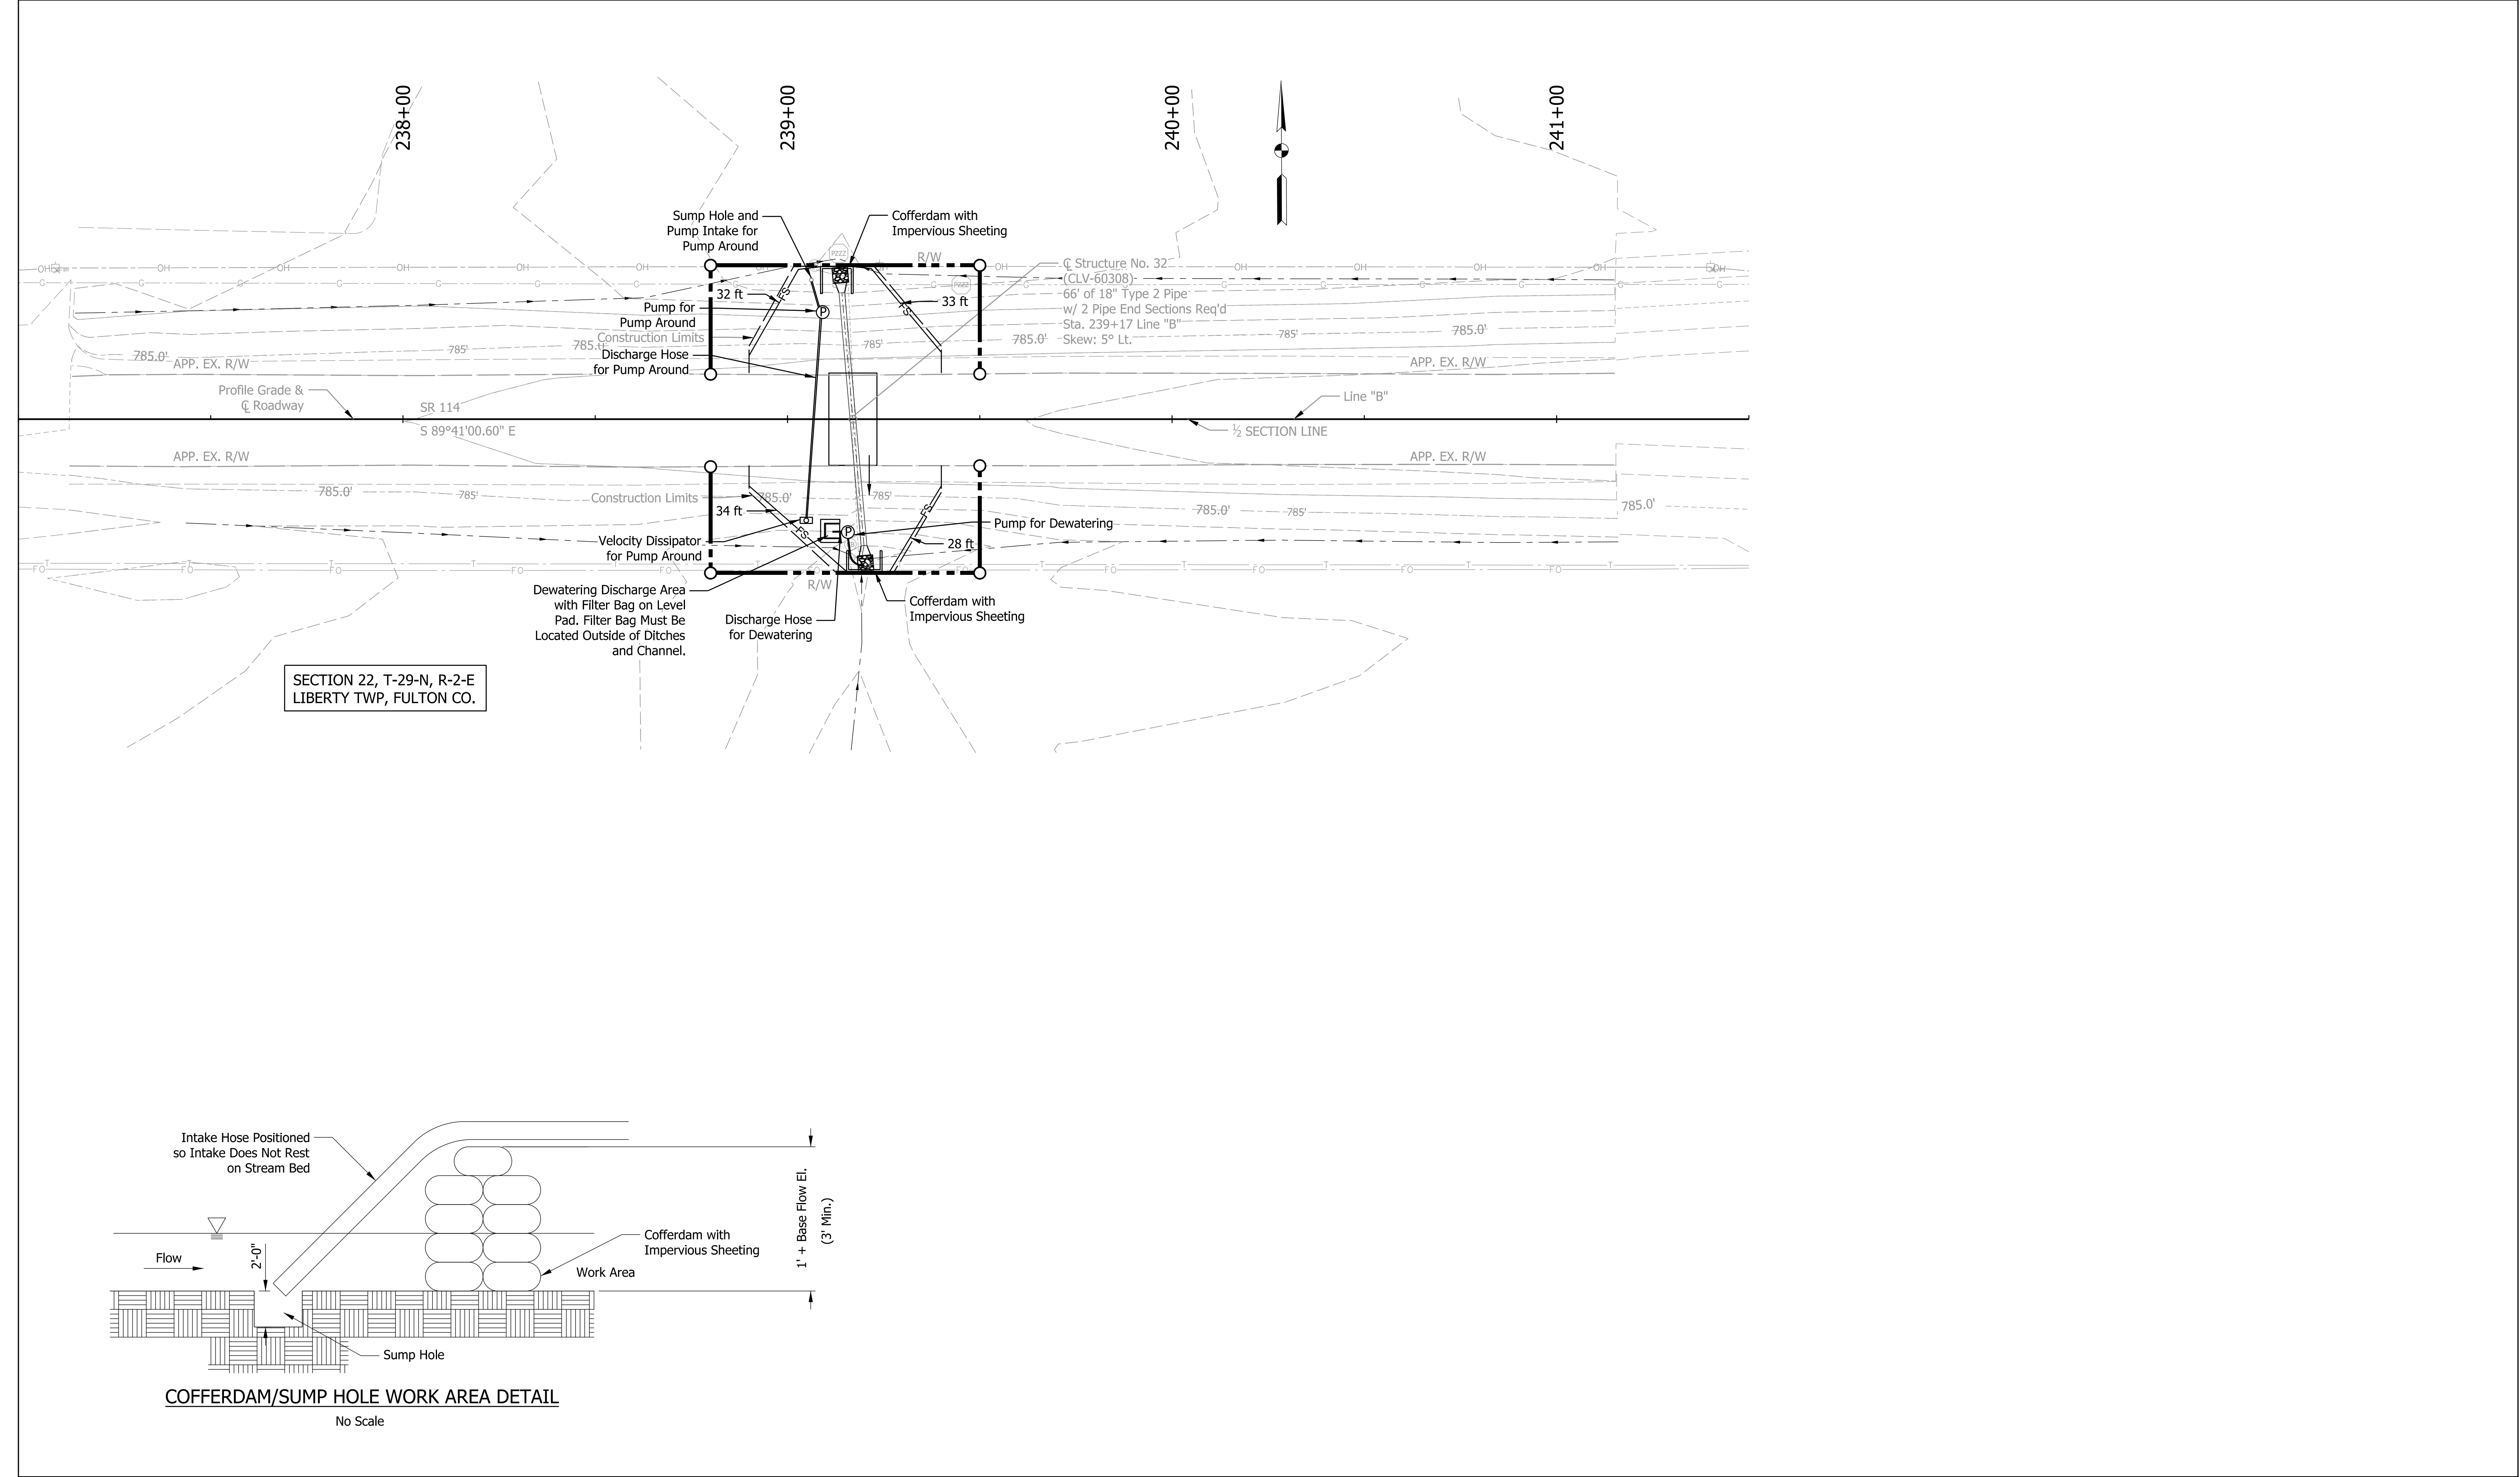

LEGEND FS- - Filter Sock - Temporary Check Dam, Revetment Riprap (Modified) See Std. Dwg. No. E 205-TECD-06	RECOMMENDED FOR APPROVAL DESIGN ENGINEER 03/2025 DATE		INDIANA DEPARTMENT OF TRANSPORTATION		HORIZONTAL SCALE 1" = 20'-0"	BRIDGE FILE CLV-60308
	DESIGNED: CPM DRAWN: CPM		PLAN AND PROFILE - LINE "B" STRUCTURE NO. 32 (CLV-60308)			DESIGNATION 2200922 & 2500432
	CHECKED: APL CHECKED: APL				CONTRACT R-44659	SHEETS 61 of 107 PROJECT 2200922

Plot: 3/25/2025
File: 12_CLV-60308 EC Sheet.dgn
Model: B - Profile 1 [Sheet]

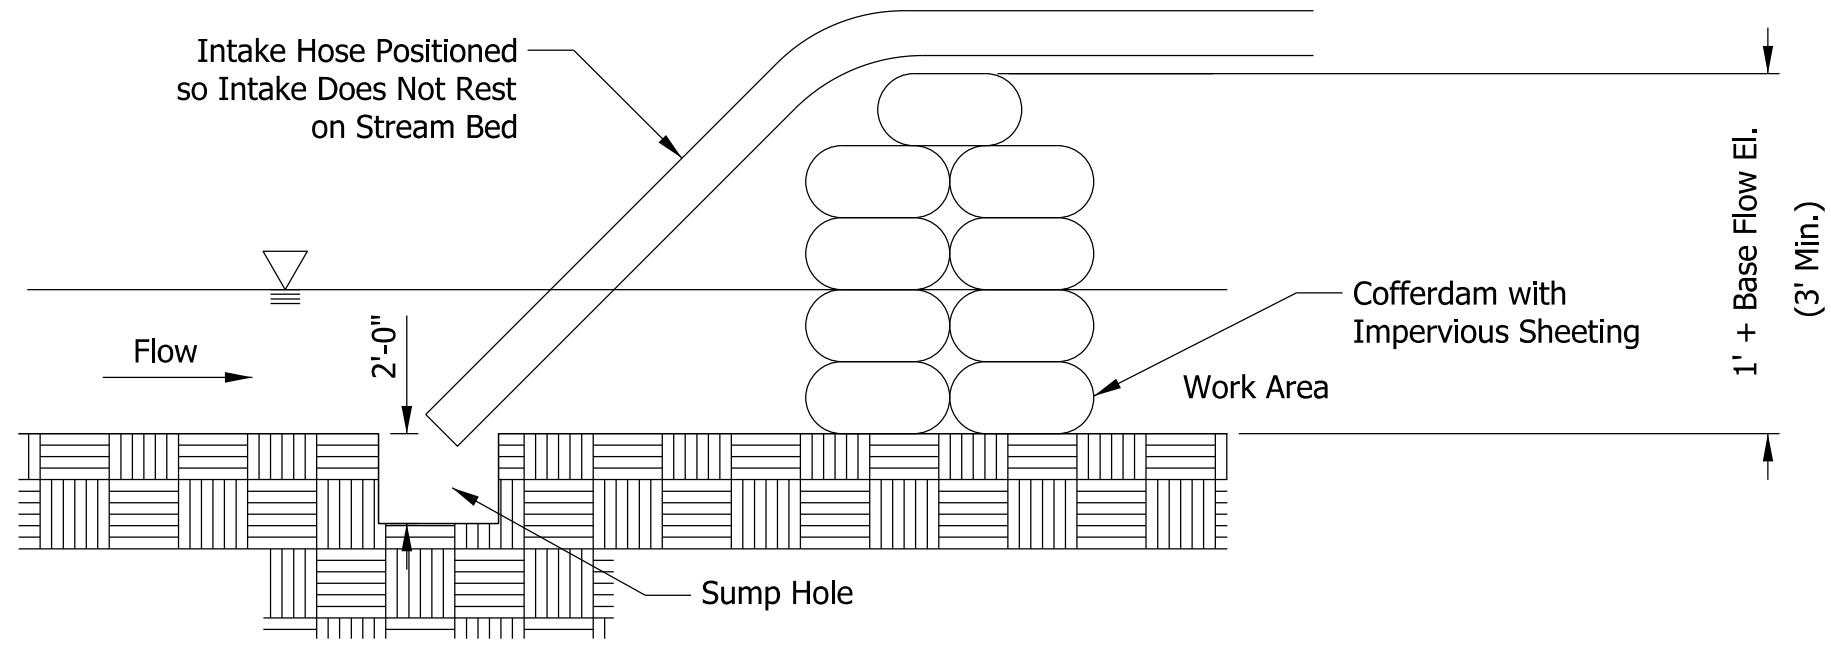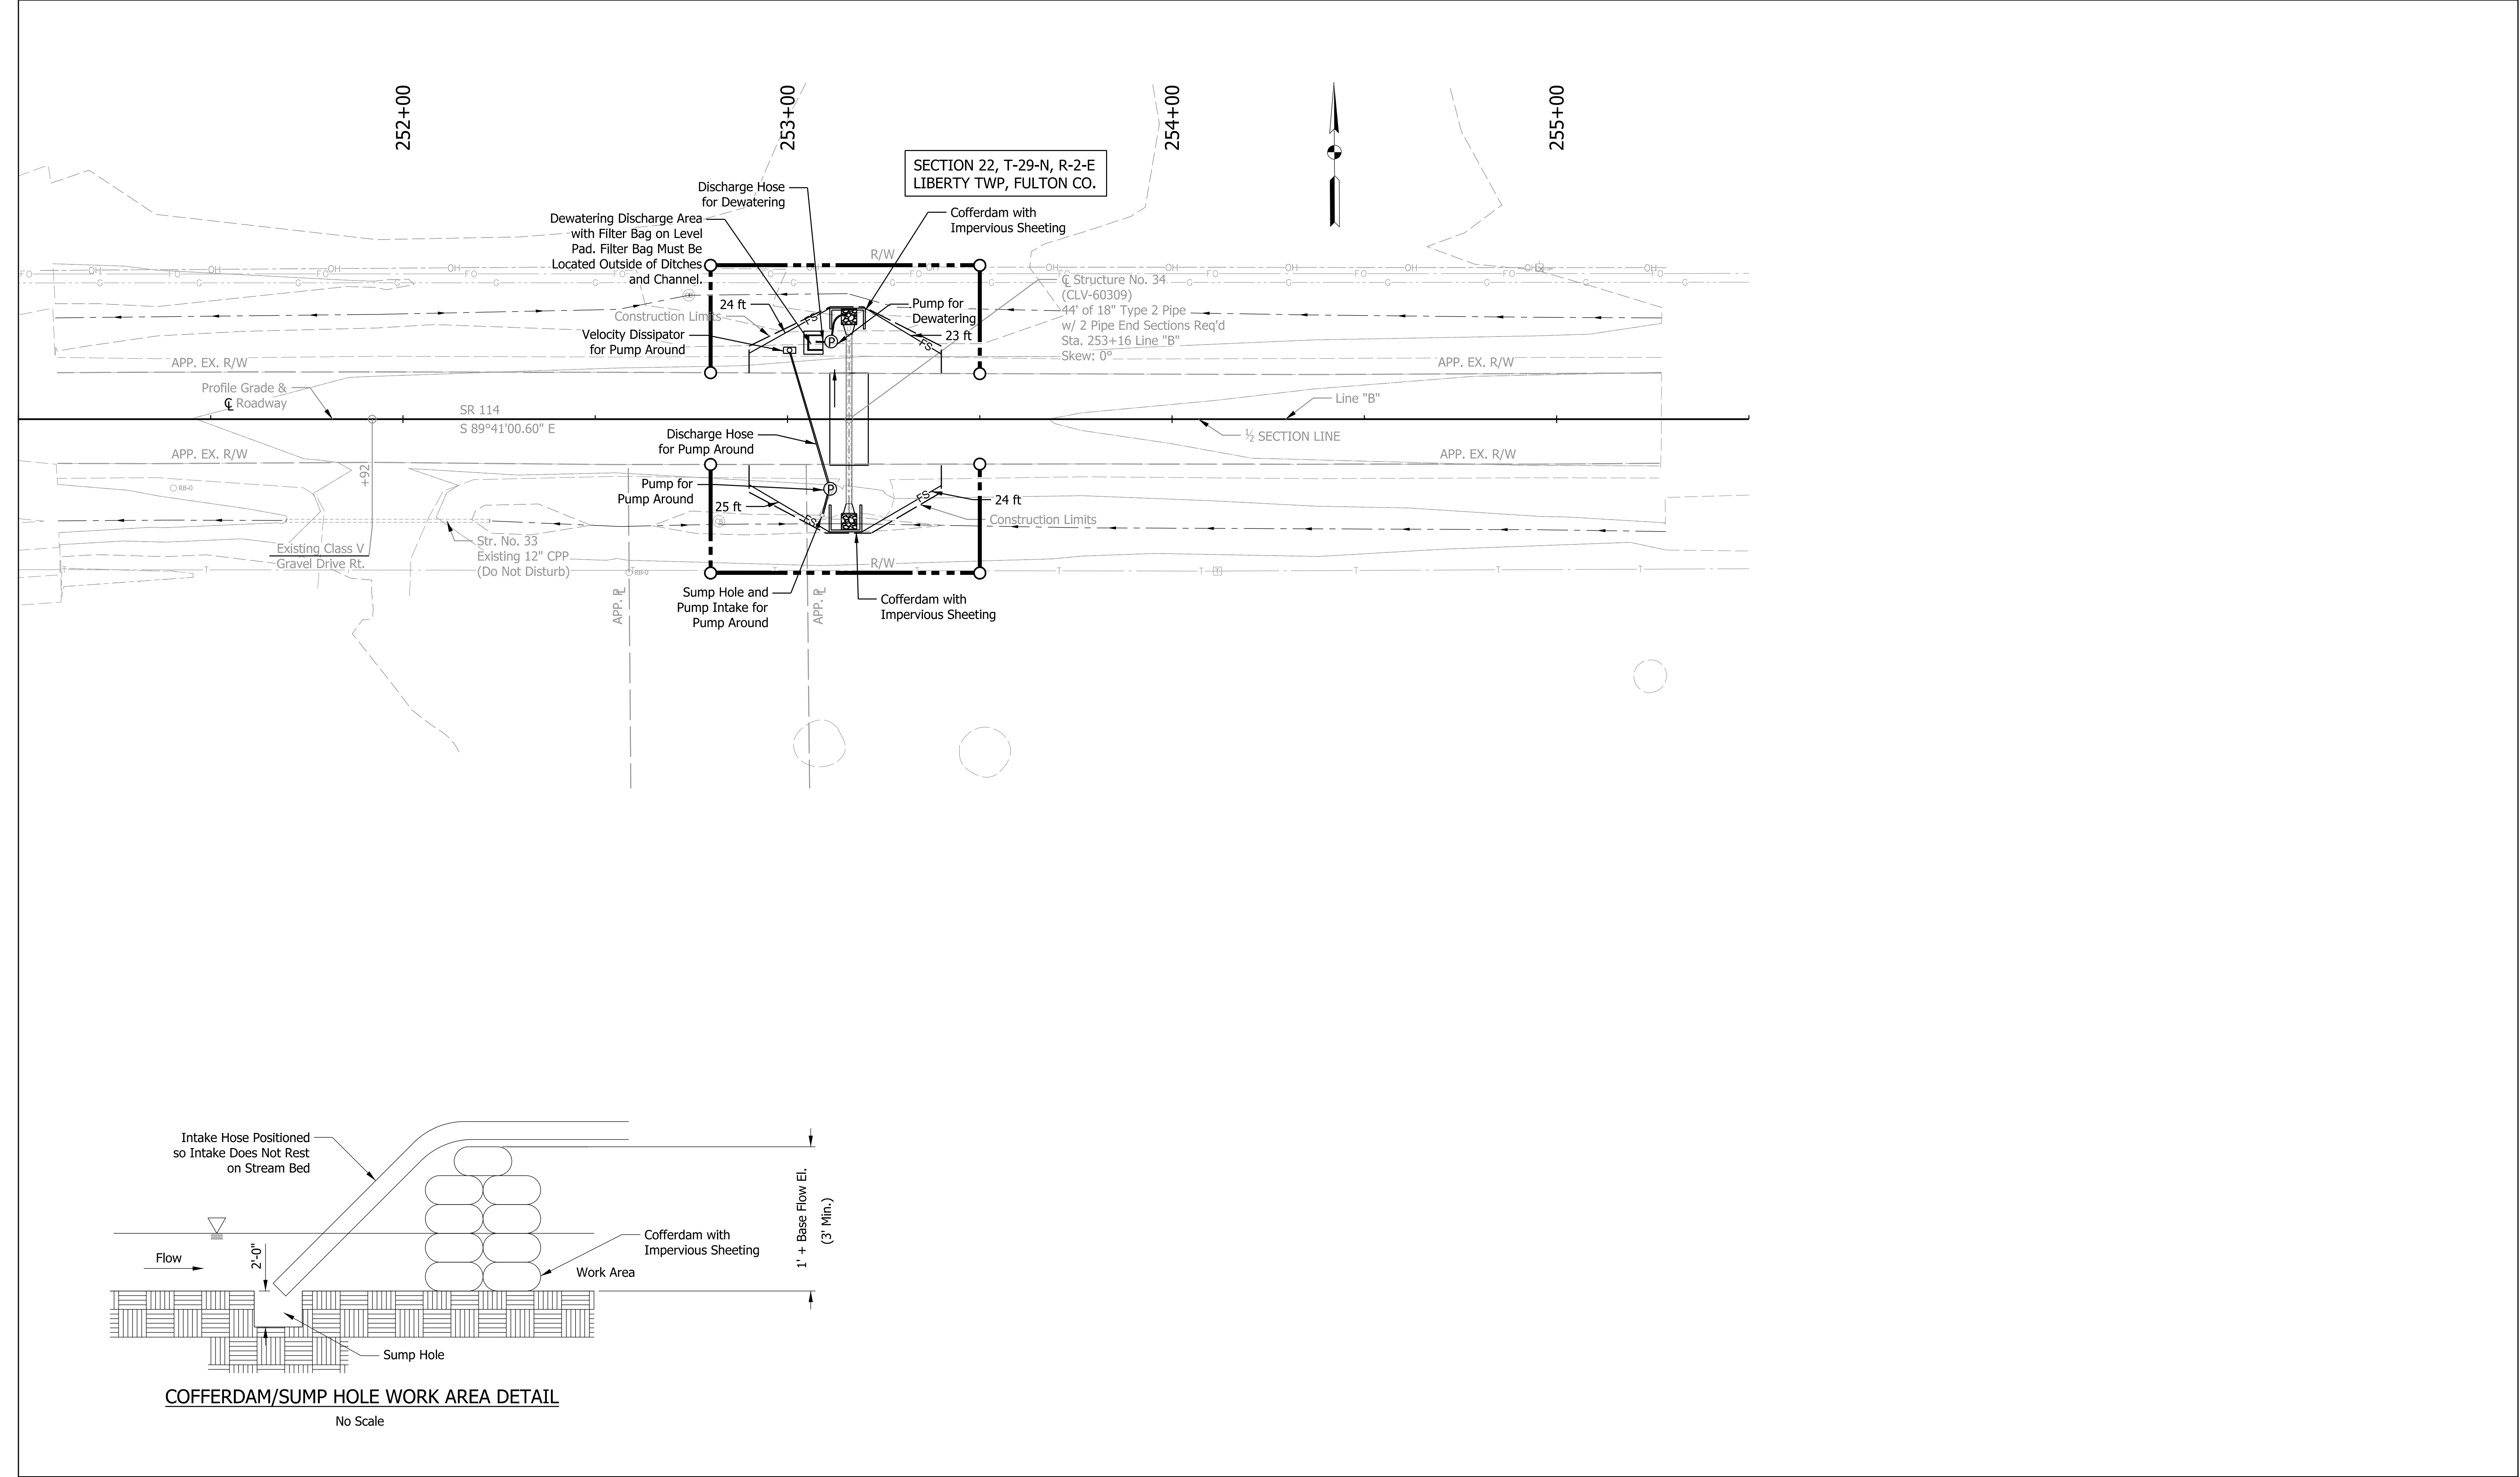

COFFERDAM/SUMP HOLE WORK AREA DETAIL
No Scale

LEGEND

FS- Filter Sock


Temporary Check Dam, Revetment Riprap (Modified)
See Std. Dwg. No. E 205-TECD-06

RECOMMENDED FOR APPROVAL	DESIGN ENGINEER	03/2025	DATE
DESIGNED: CPM	DRAWN: CPM		
CHECKED: APL	CHECKED: APL		

INDIANA
DEPARTMENT OF TRANSPORTATION

EROSION CONTROL
STRUCTURE NO. 34 (CLV-60309)

HORIZONTAL SCALE 1" = 20'-0"	BRIDGE FILE CLV-60309 DESIGNATION 2200922 & 2500432
CONTRACT R-44659	SHEETS 62 of 107 PROJECT 2200922

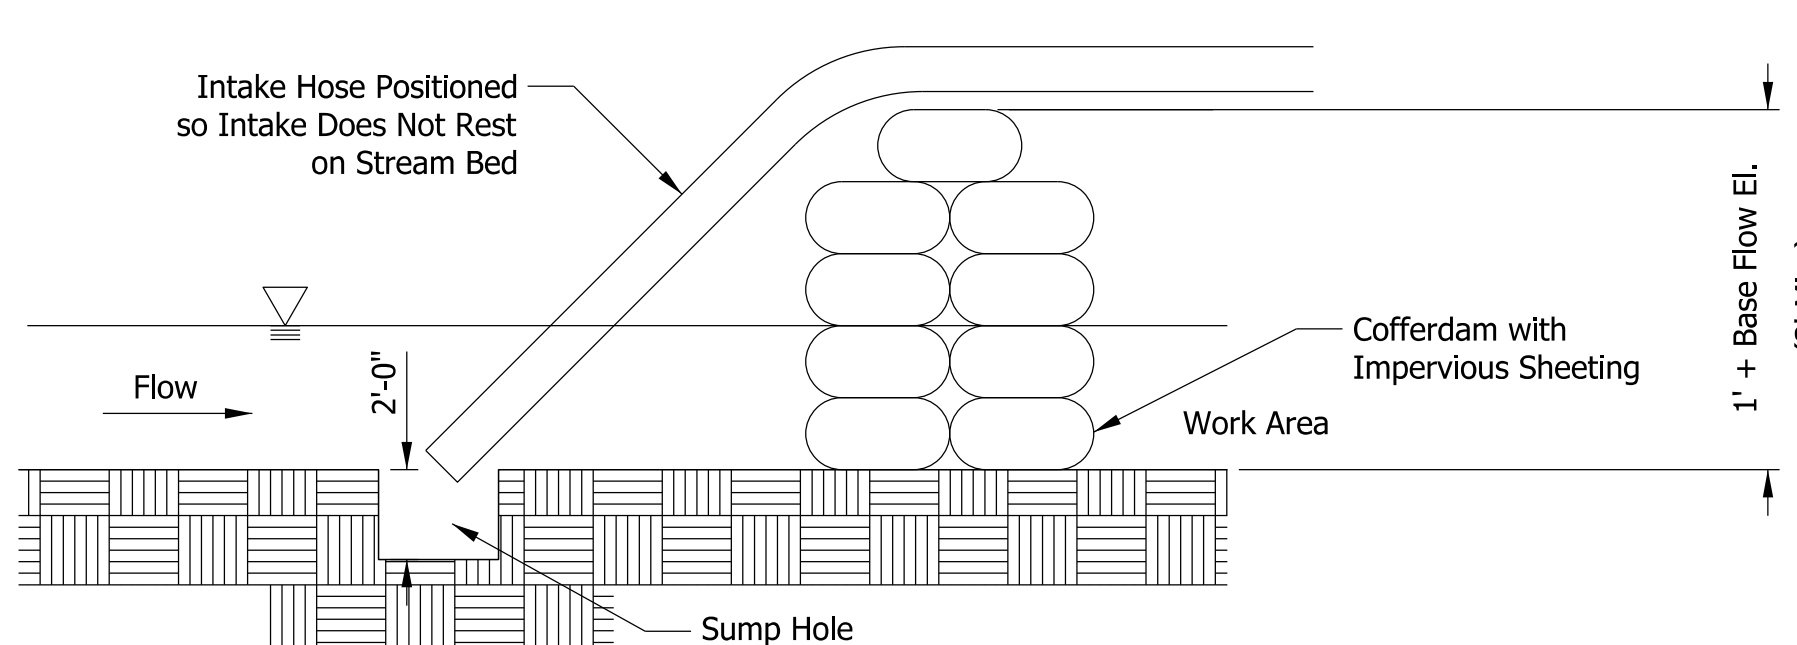


No Scale

—FS— - Filter Sock


- Temporary Check Dam, Revetment Riprap (Modified)
See Std. Dwg. No. E 205-TECD-06

File: 14_CLV-60310 EC Sheet.dgn
Model: B - Profile 1 [Sheet]

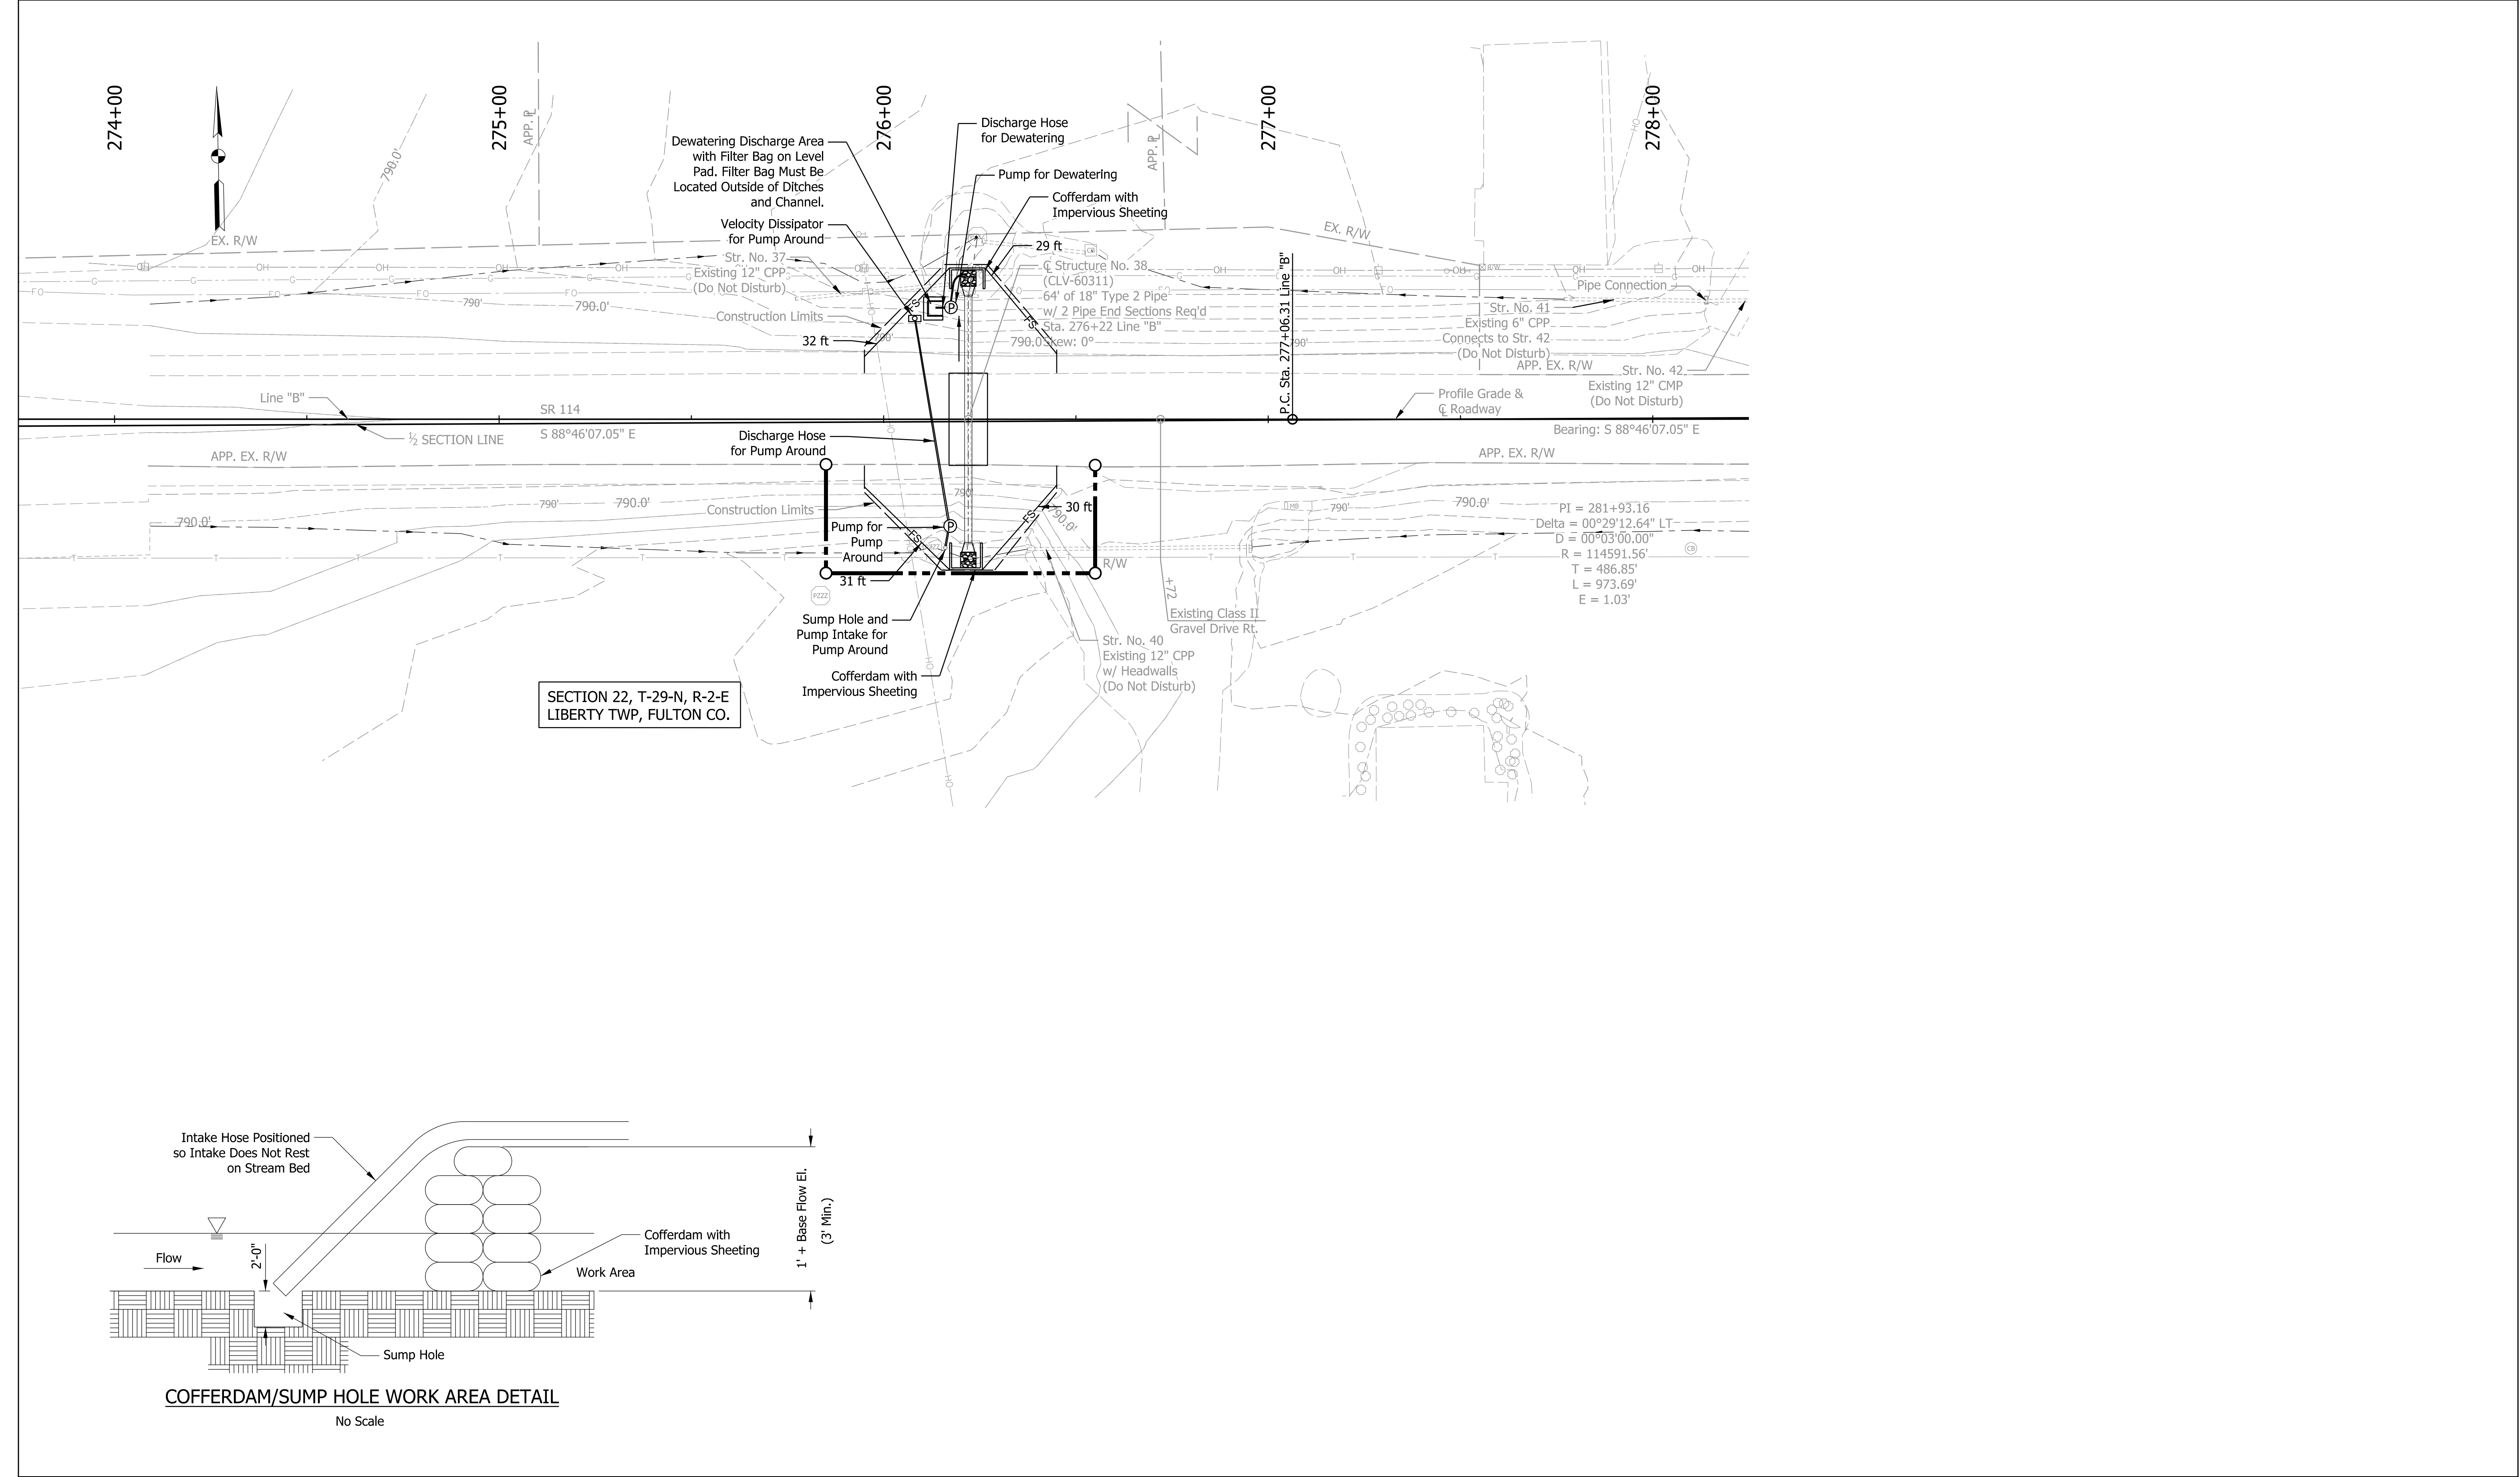


LEGEND FS- Filter Sock - Temporary Check Dam, Revetment Riprap (Modified) See Std. Dwg. No. E 205-TECD-06	RECOMMENDED FOR APPROVAL _____ 03/2025 DESIGN ENGINEER DATE		INDIANA DEPARTMENT OF TRANSPORTATION		HORIZONTAL SCALE 1" = 20'-0"	BRIDGE FILE CLV-60311
	DESIGNED: CPM CHECKED: APL		DRAWN: CPM CHECKED: APL		DESIGNATION 2200922 & 2500432	
	EROSION CONTROL STRUCTURE NO. 38 (CLV-60311)		SHEETS 64 of 107		CONTRACT R-44659	PROJECT 2200922

Plot: 3/25/2025
File: 15_CLV-60311 EC Sheet.dgn
Model: B - Profile 1 [Sheet]

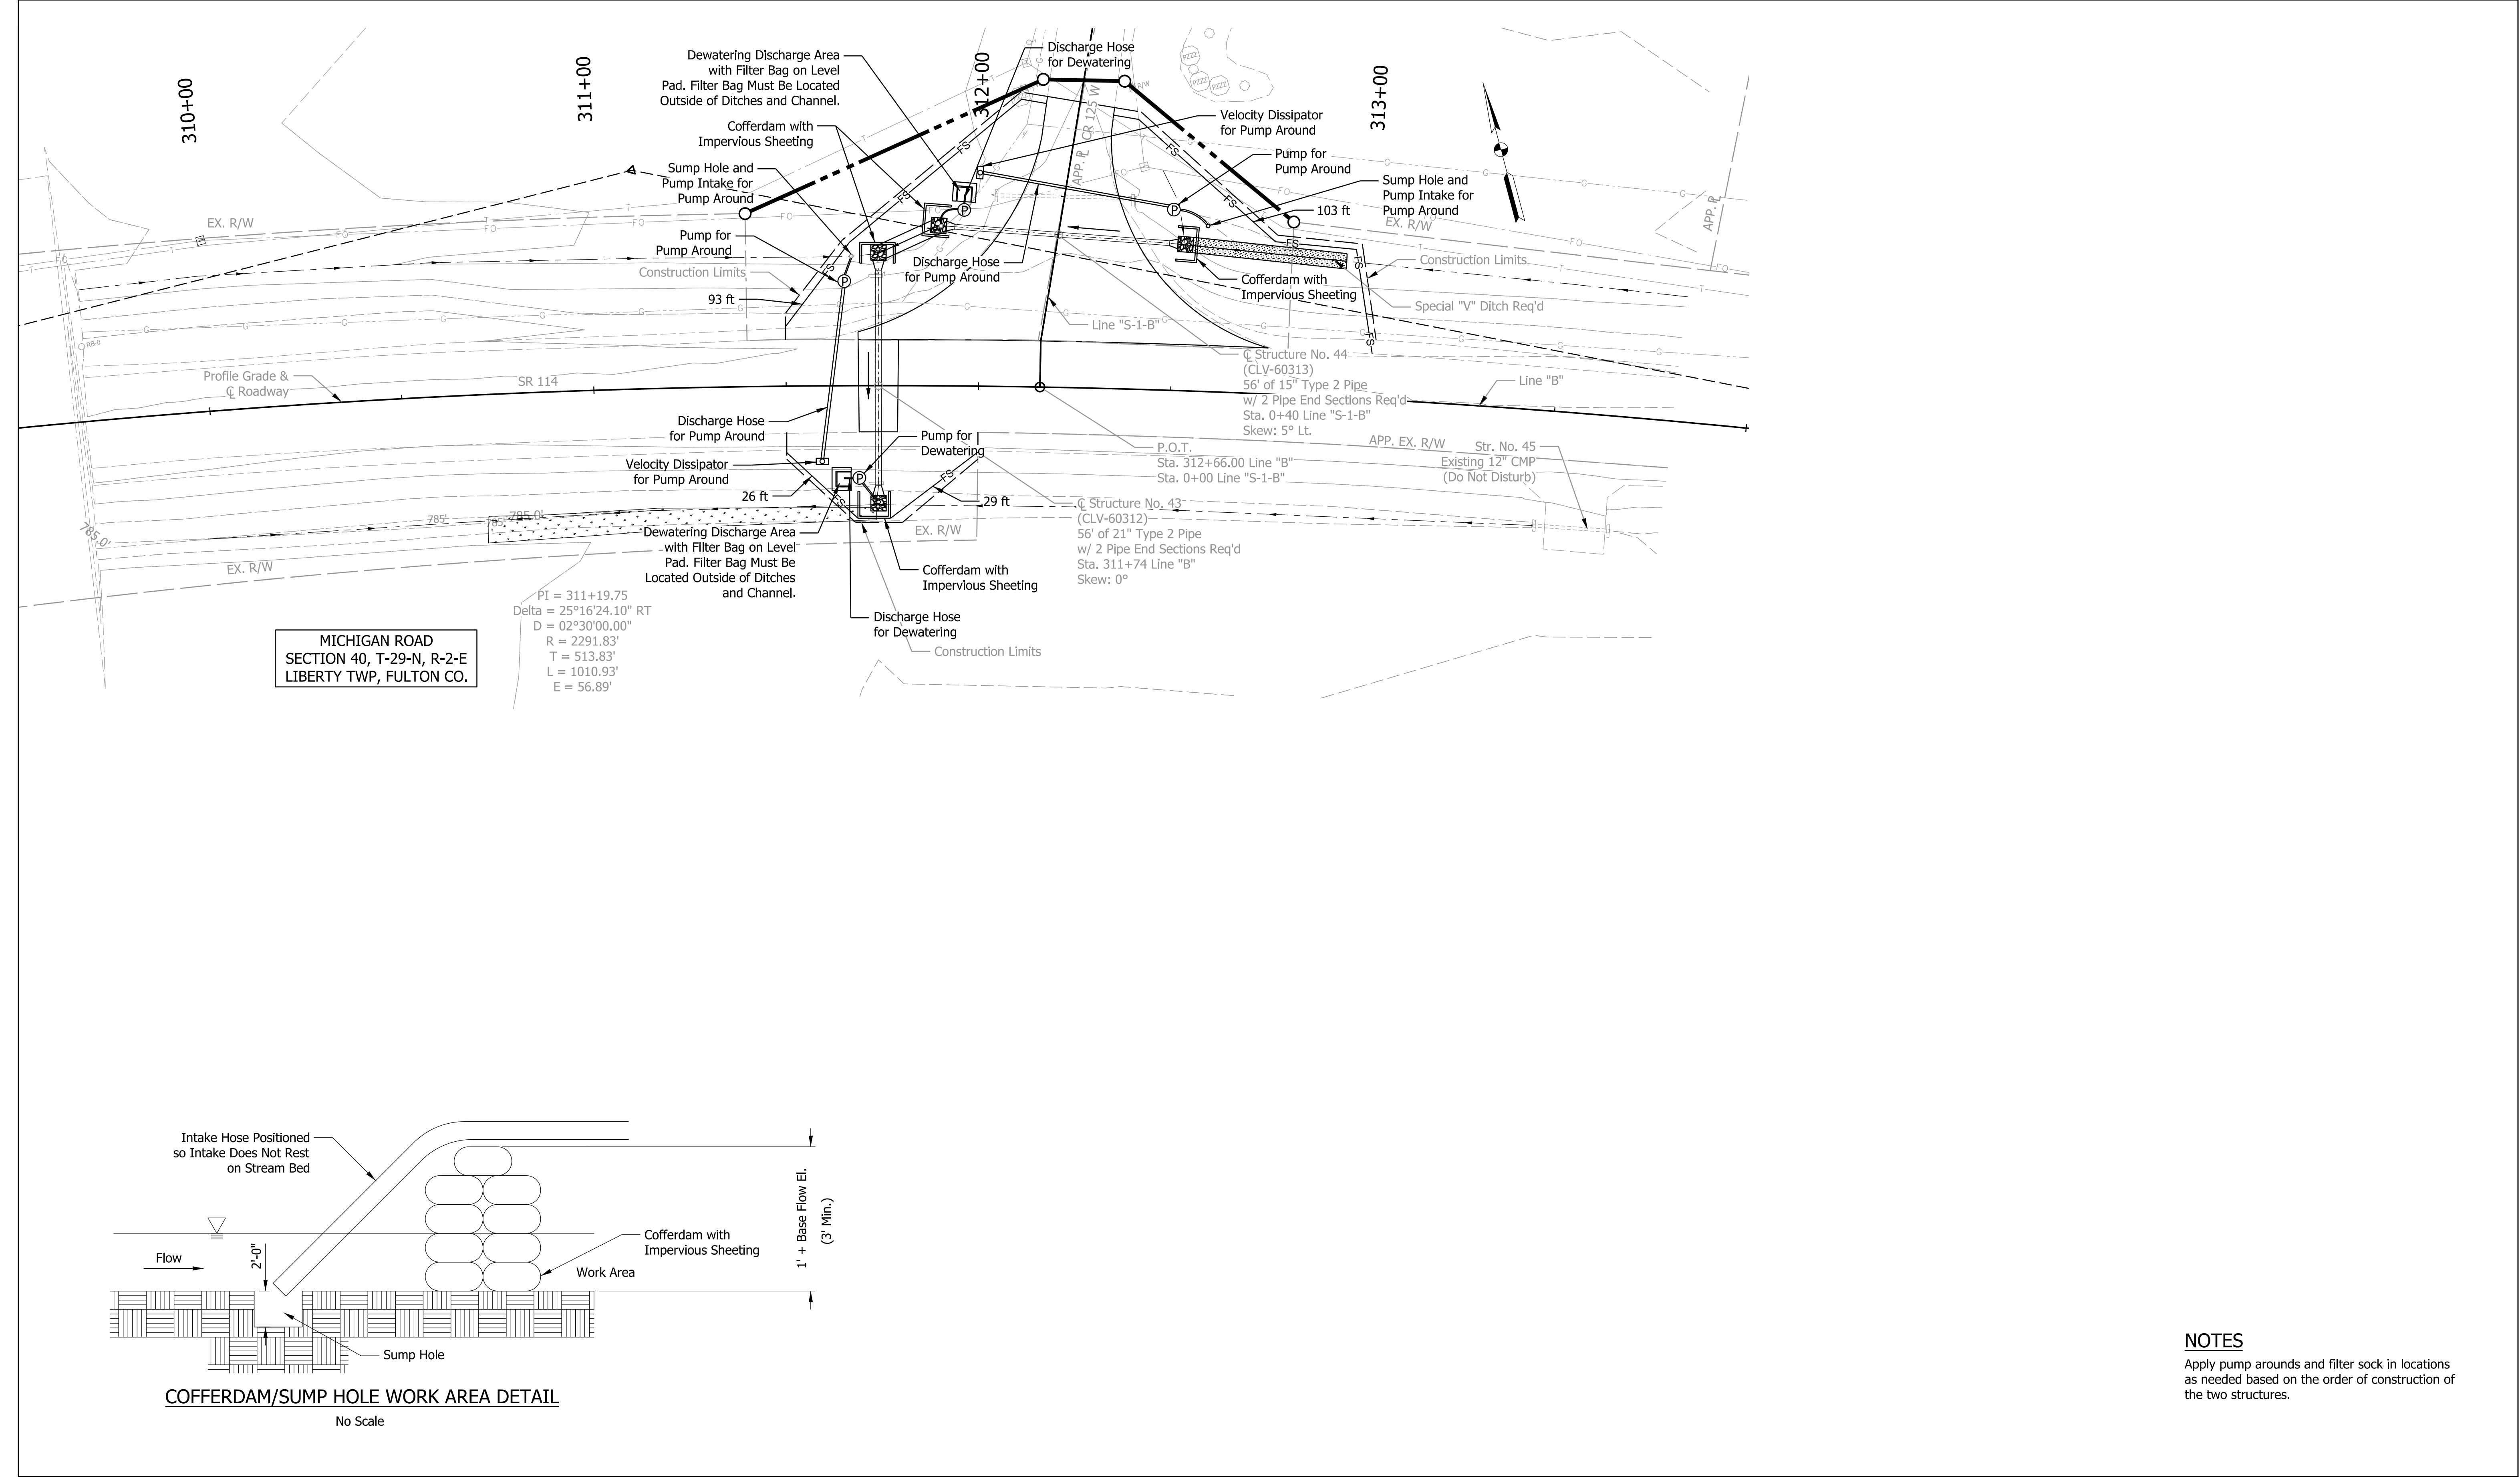

MICHIGAN ROAD
SECTION 40, T-29-N, R-2-E
LIBERTY TWP, FULTON CO.

PI = 311+19.75
Delta = 25°16'24.10" RT
D = 02°30'00.00"
R = 2291.83'
T = 513.83'
L = 1010.93'
E = 56.89'

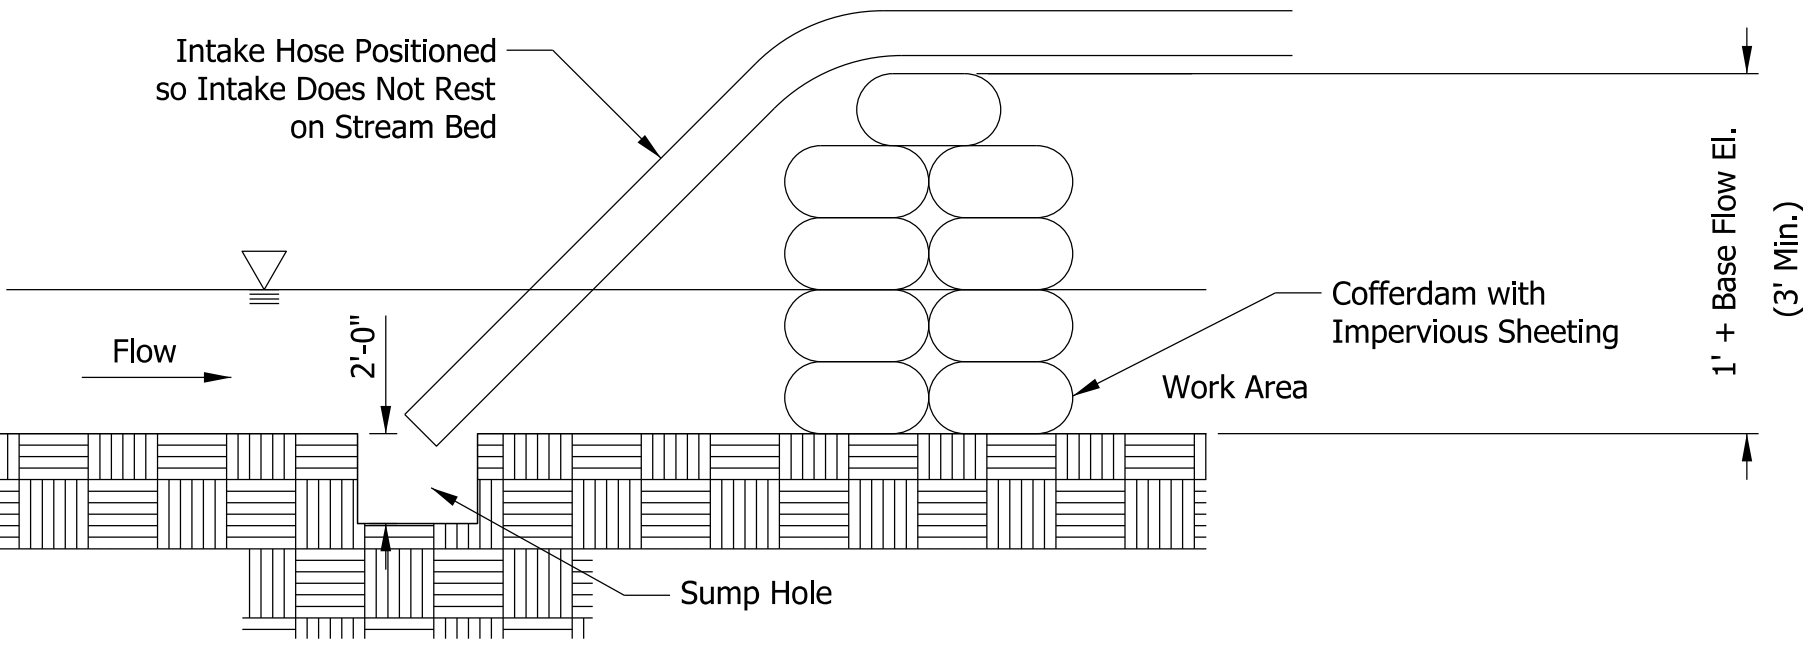

COFFERDAM/SUMP HOLE WORK AREA DETAIL

No Scale

NOTES

Apply pump arounds and filter sock in locations as needed based on the order of construction of the two structures.




LEGEND

- FS- - Filter Sock
- Temporary Check Dam, Revetment Riprap (Modified)
See Std. Dwg. No. E 205-TECD-06

RECOMMENDED FOR APPROVAL		03/2025		INDIANA DEPARTMENT OF TRANSPORTATION		HORIZONTAL SCALE		BRIDGE FILE	
						1" = 20'-0"		CLV-60312 & CLV-60313	
DESIGN ENGINEER		DATE						DESIGNATION	
								2200922 & 2500432	
DESIGNED: CPM		DRAWN: CPM		EROSION CONTROL - STRUCTURE NO. 43 (CLV-60312) & STRUCTURE NO. 44 (CLV-60313)				SHEETS	
								65 of 107	
CHECKED: APL		CHECKED: APL						PROJECT	
						CONTRACT R-44659		2200922	

Plot: 3/25/2025




File: 16_CLV-60312 EC Sheet.dgn
Model: B - Profile 1 [Sheet]

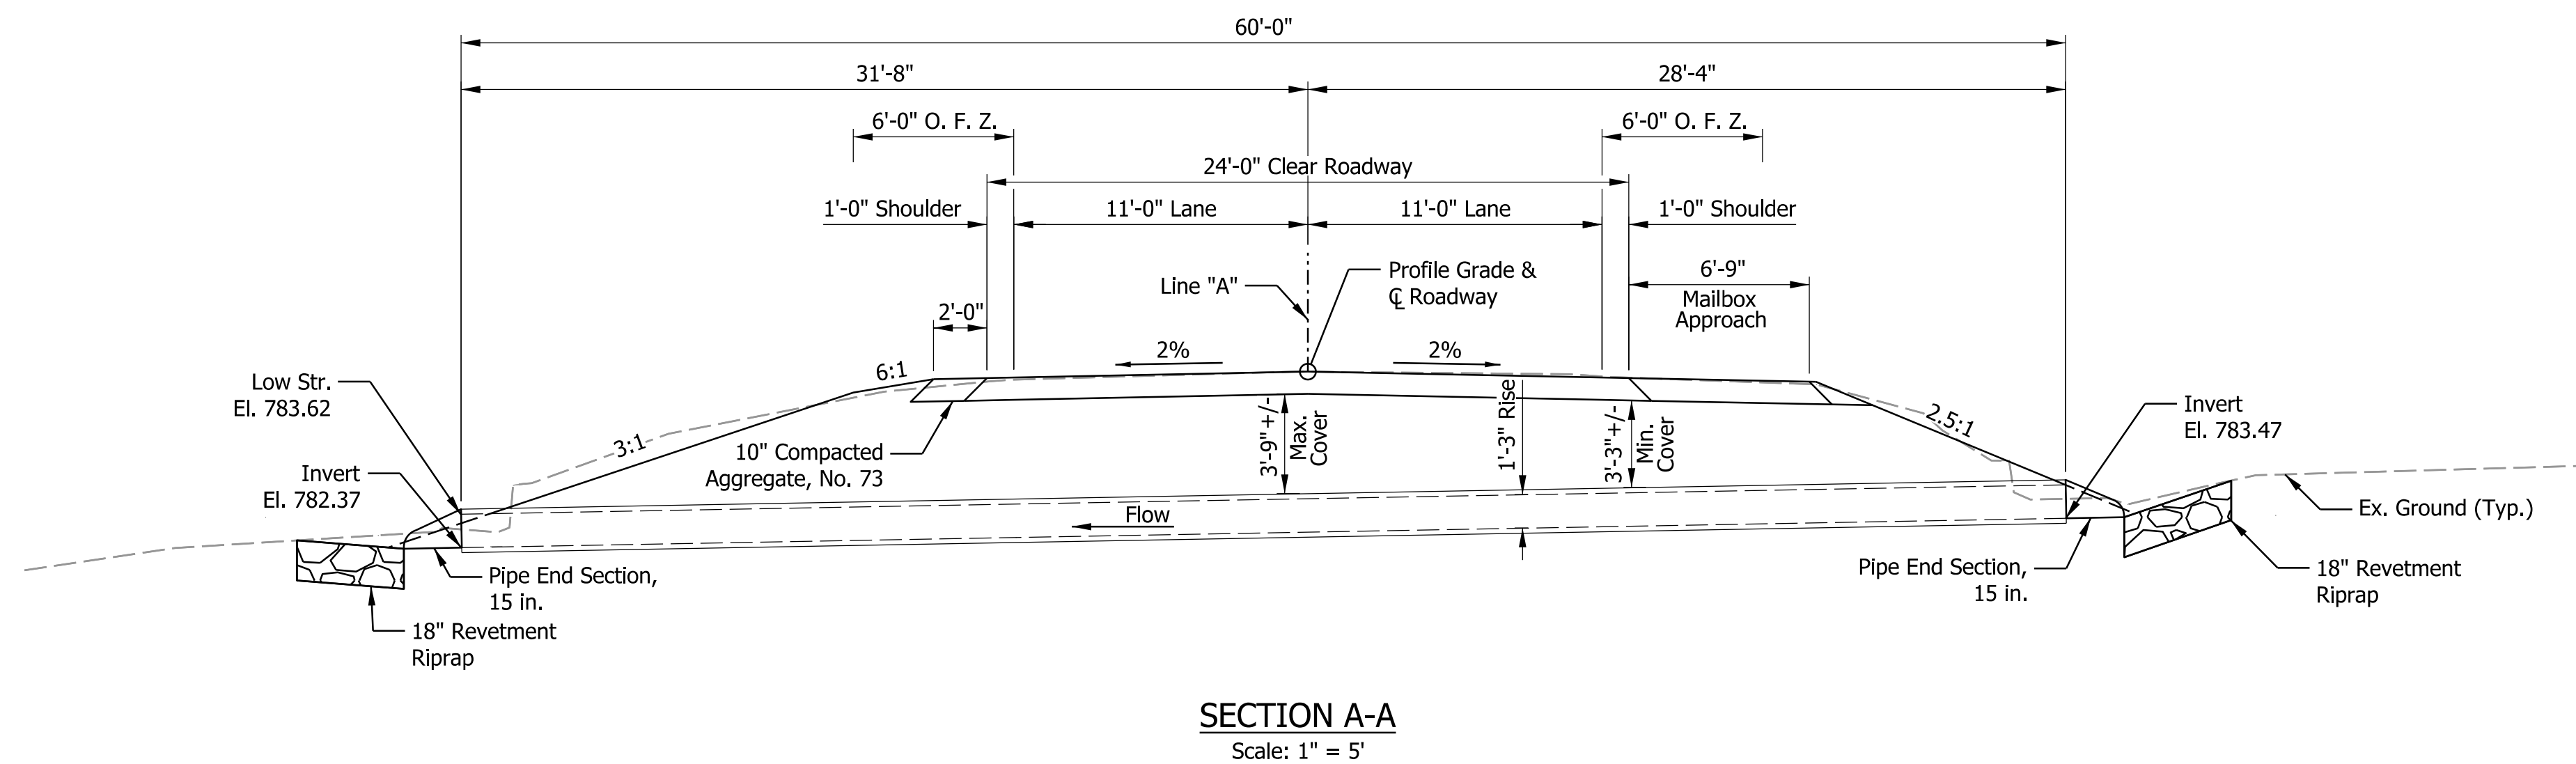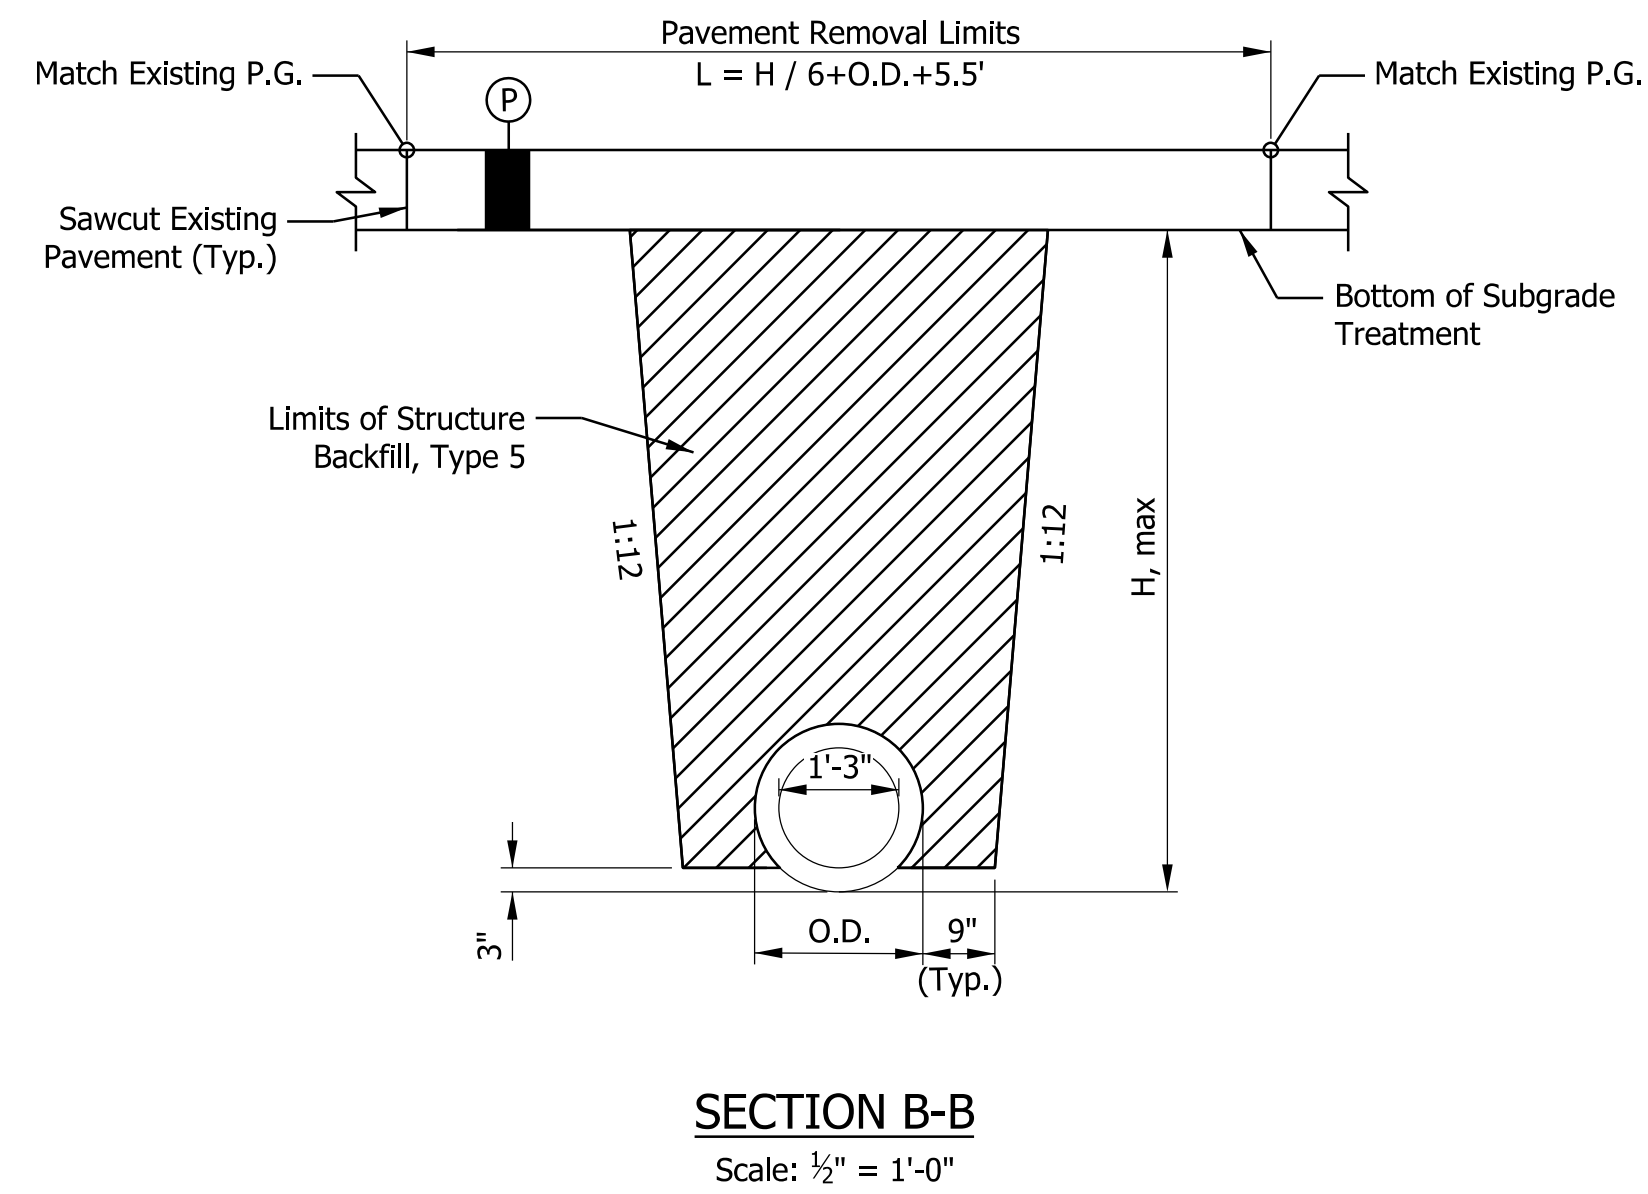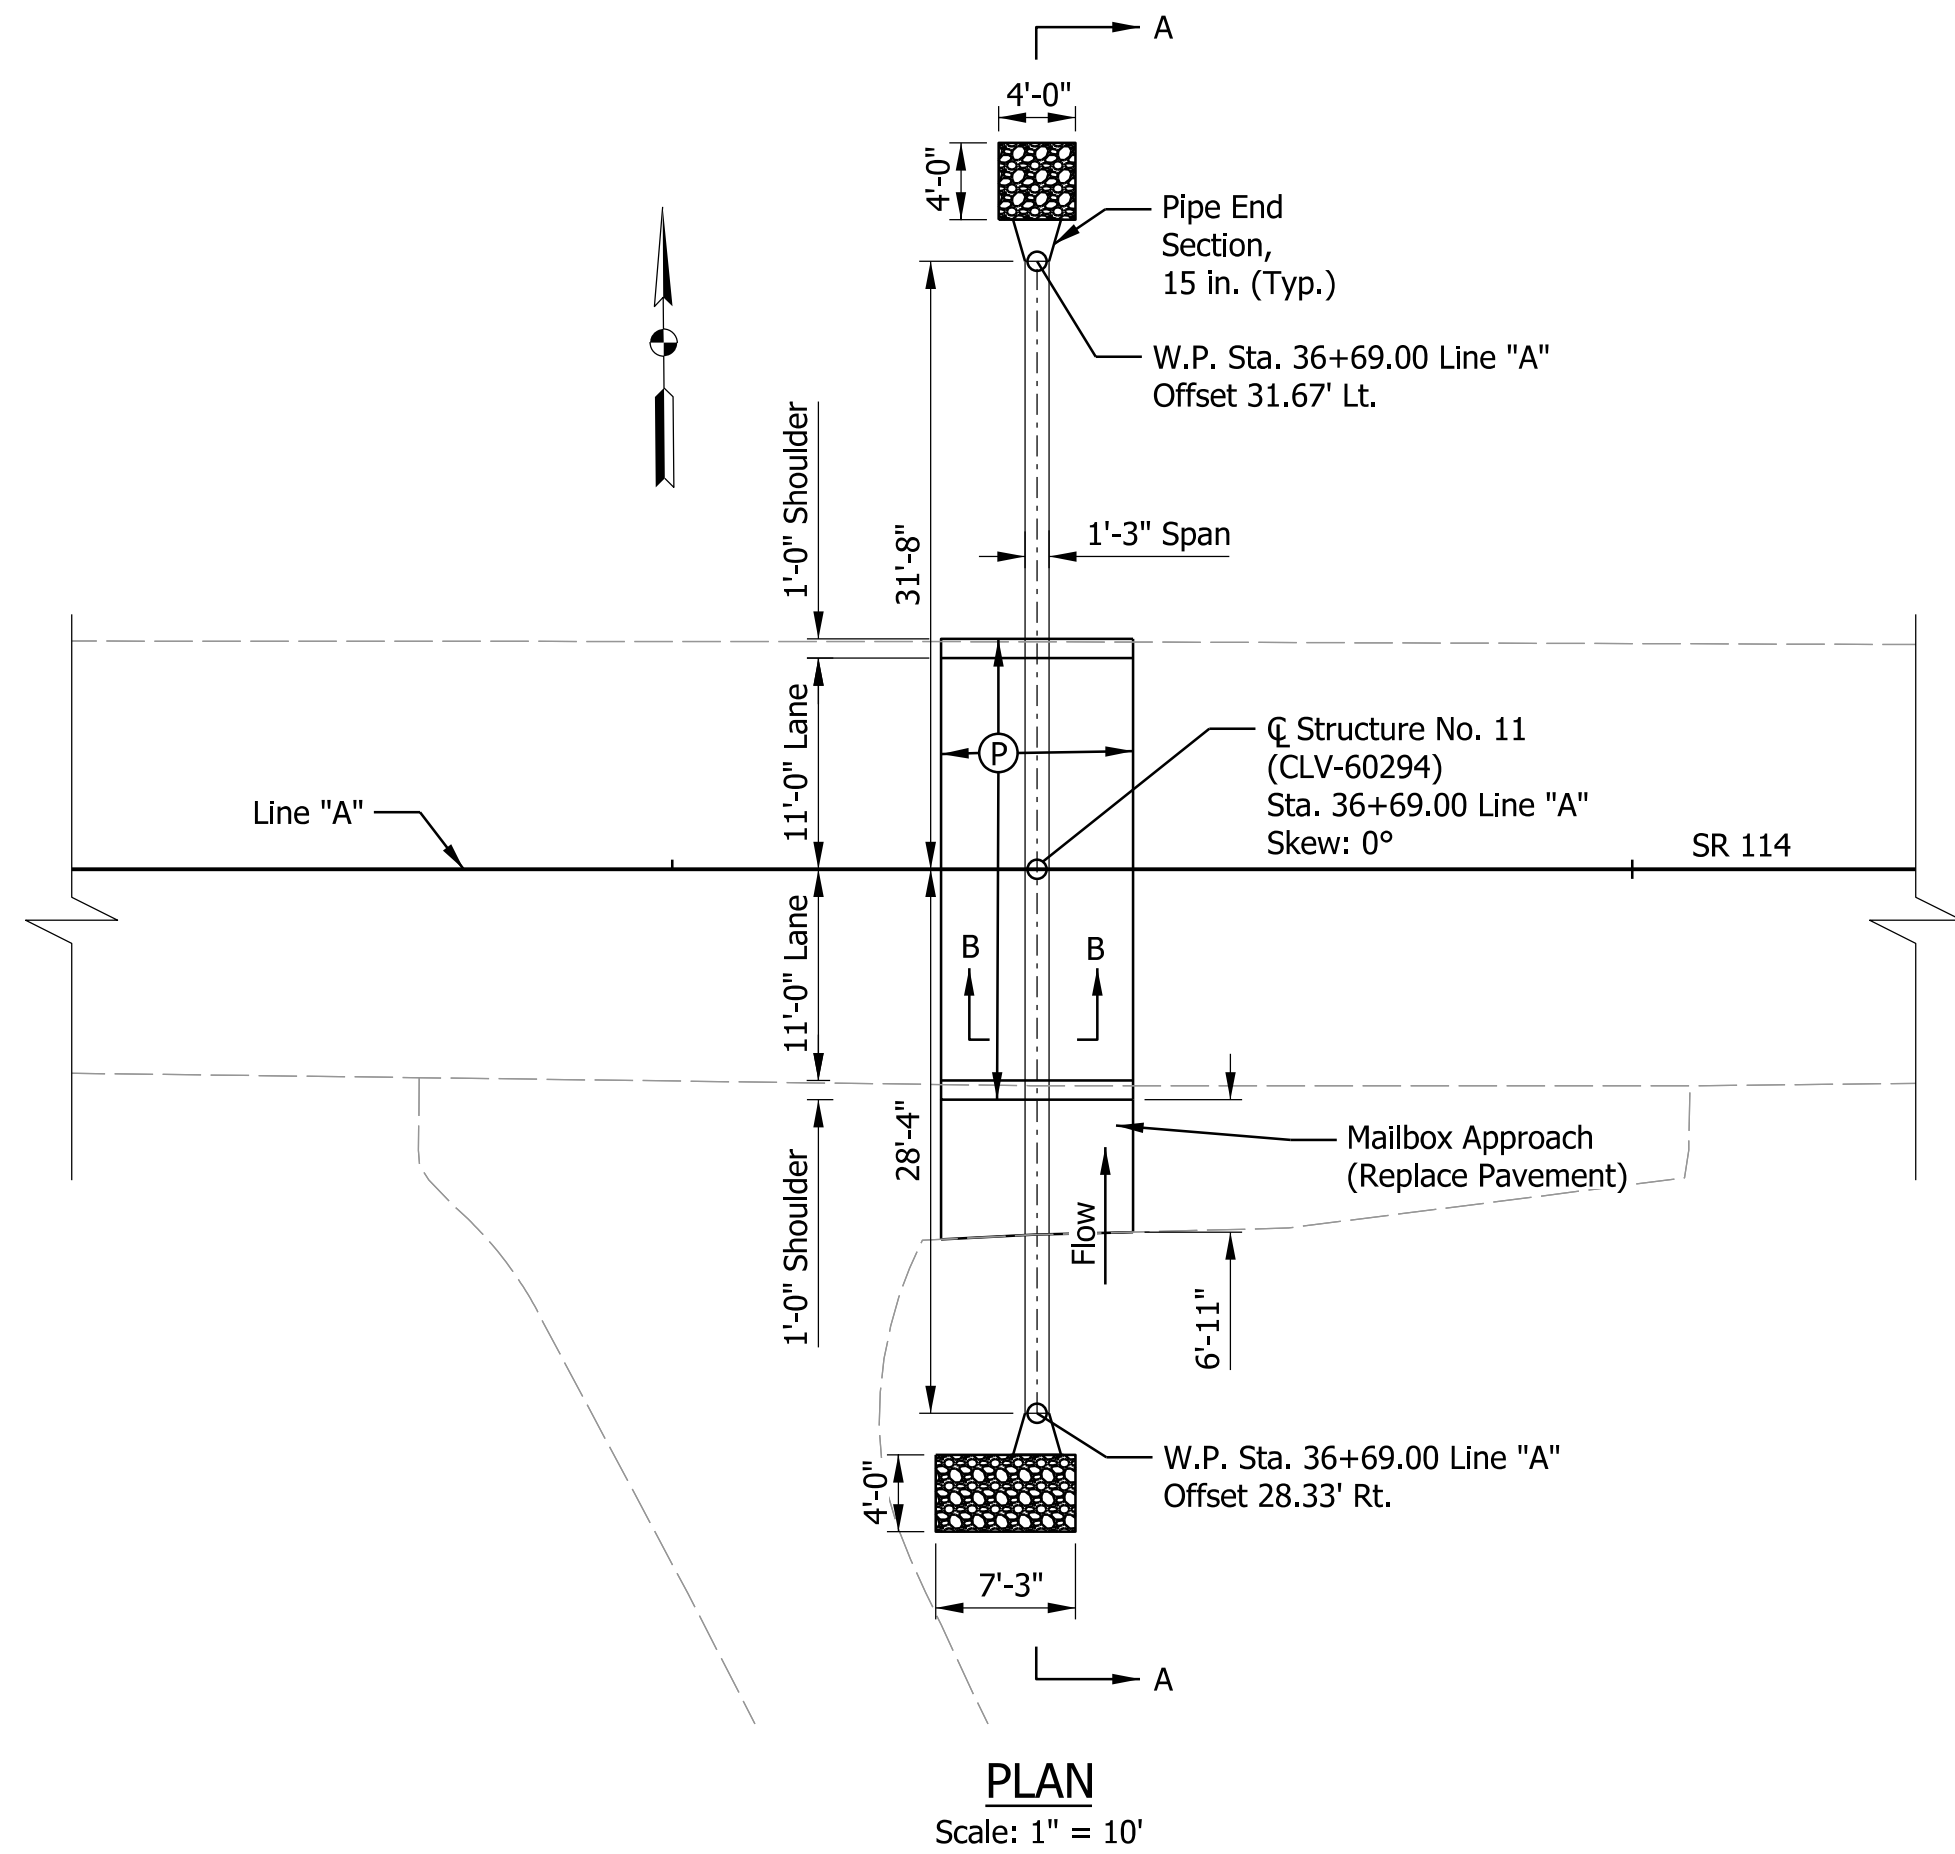

DESIGN DATA	
LIVE LOAD:	Designed in accordance with Section 714 of the Standard Specifications.
DEAD LOAD:	Actual weight plus 35 psf (composite) for future wearing surface.
DESIGN STRENGTHS:	To be in accordance with Section 714 of the Standard Specifications.
CONCRETE:	
Class "A":	f _c = 3500 psi
Class "B":	f _c = 3000 psi
Class "C":	f _c = 4000 psi
REINFORCING STEEL:	Grade 60: f _y = 60,000 psi
(P)	HMA for Structure Installation, Type B
	165 lb/syd HMA Surface, Type B on
	275 lb/syd HMA Intermediate, Type B on
	440 lb/syd HMA Base, Type B on
	Subgrade Treatment, Type IC

PRECAST REINFORCED CONCRETE PIPE
1 SPAN: 1'-3"
24'-0" CLEAR ROADWAY; SKEW: 0°
SR 114
FULTON COUNTY

RECOMMENDED FOR APPROVAL	DESIGN ENGINEER	DATE	INDIANA DEPARTMENT OF TRANSPORTATION		SCALE	BRIDGE FILE
					AS NOTED	CLV-60294
						DESIGNATION 2200922 & 2500432
DESIGNED: CPM	DRAWN: CPM		GENERAL PLAN STRUCTURE NO. 11 (CLV-60294)		SHEETS	
CHECKED: APL	CHECKED: APL				66 of 107	
					CONTRACT R-44659	PROJECT 2200922

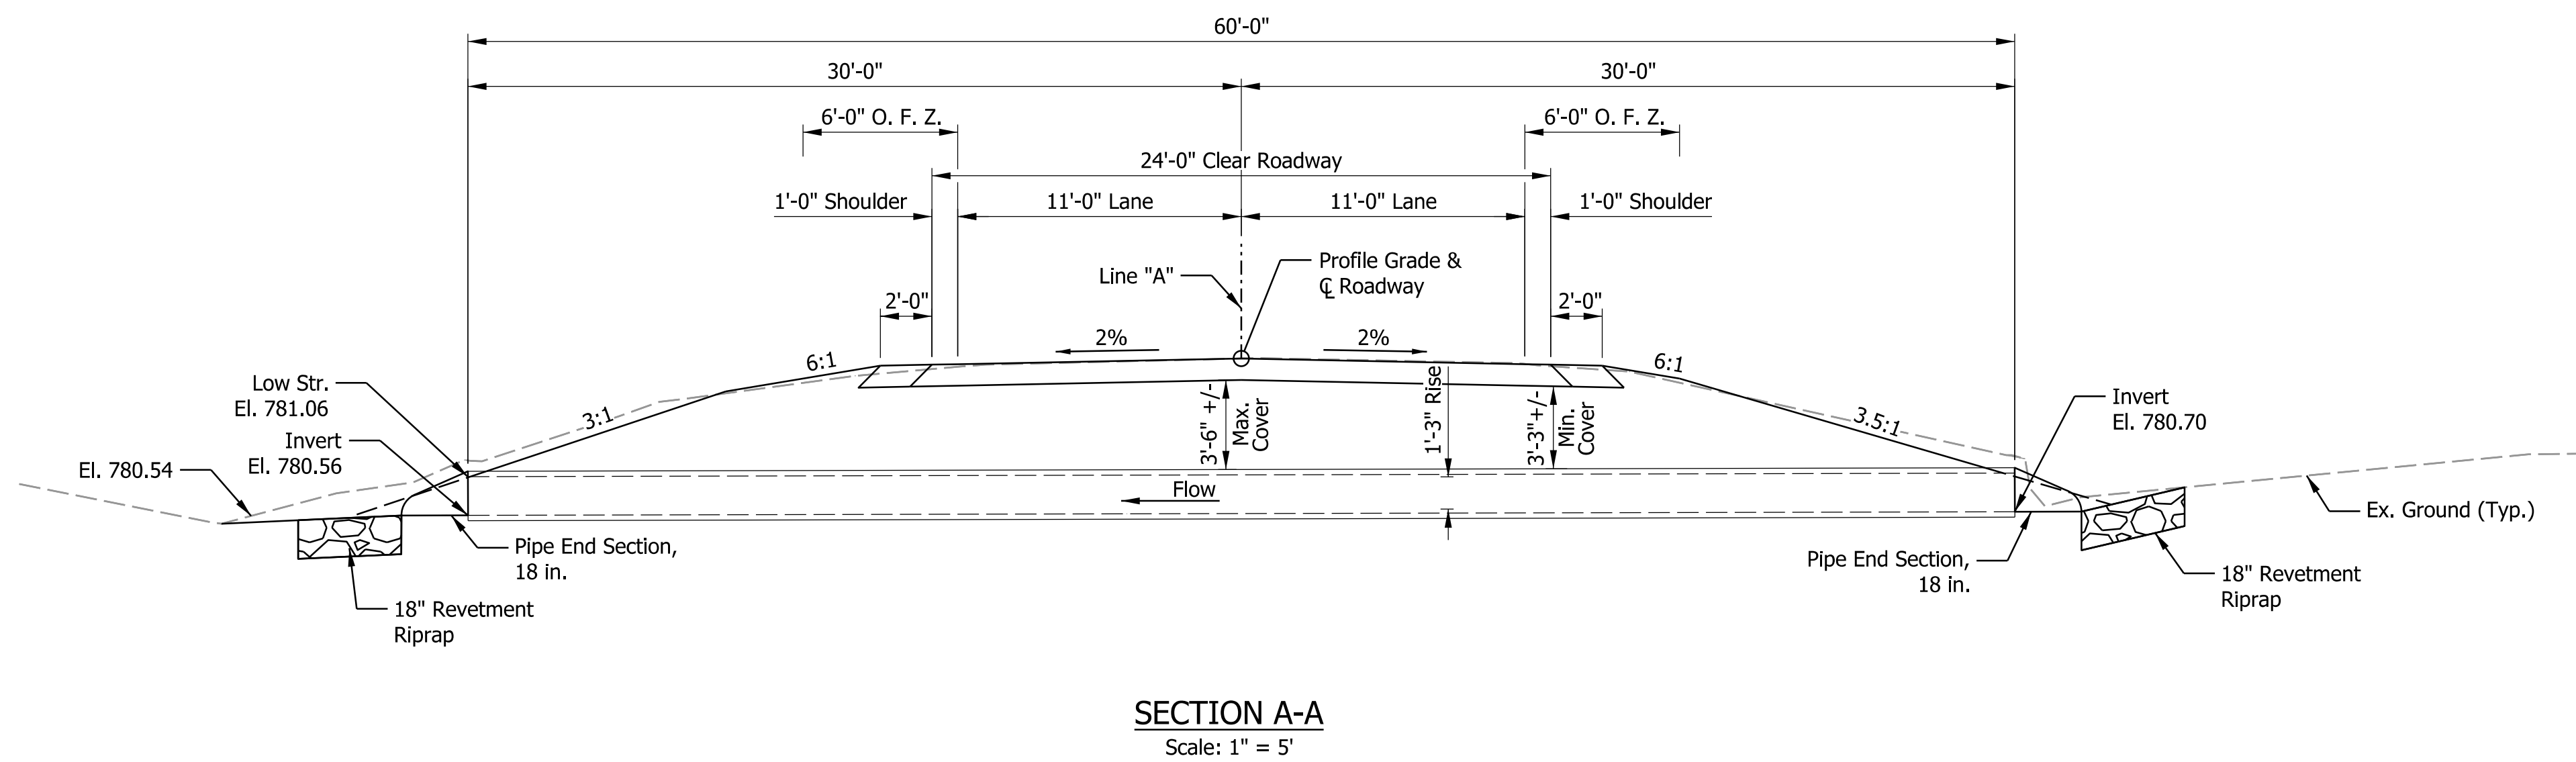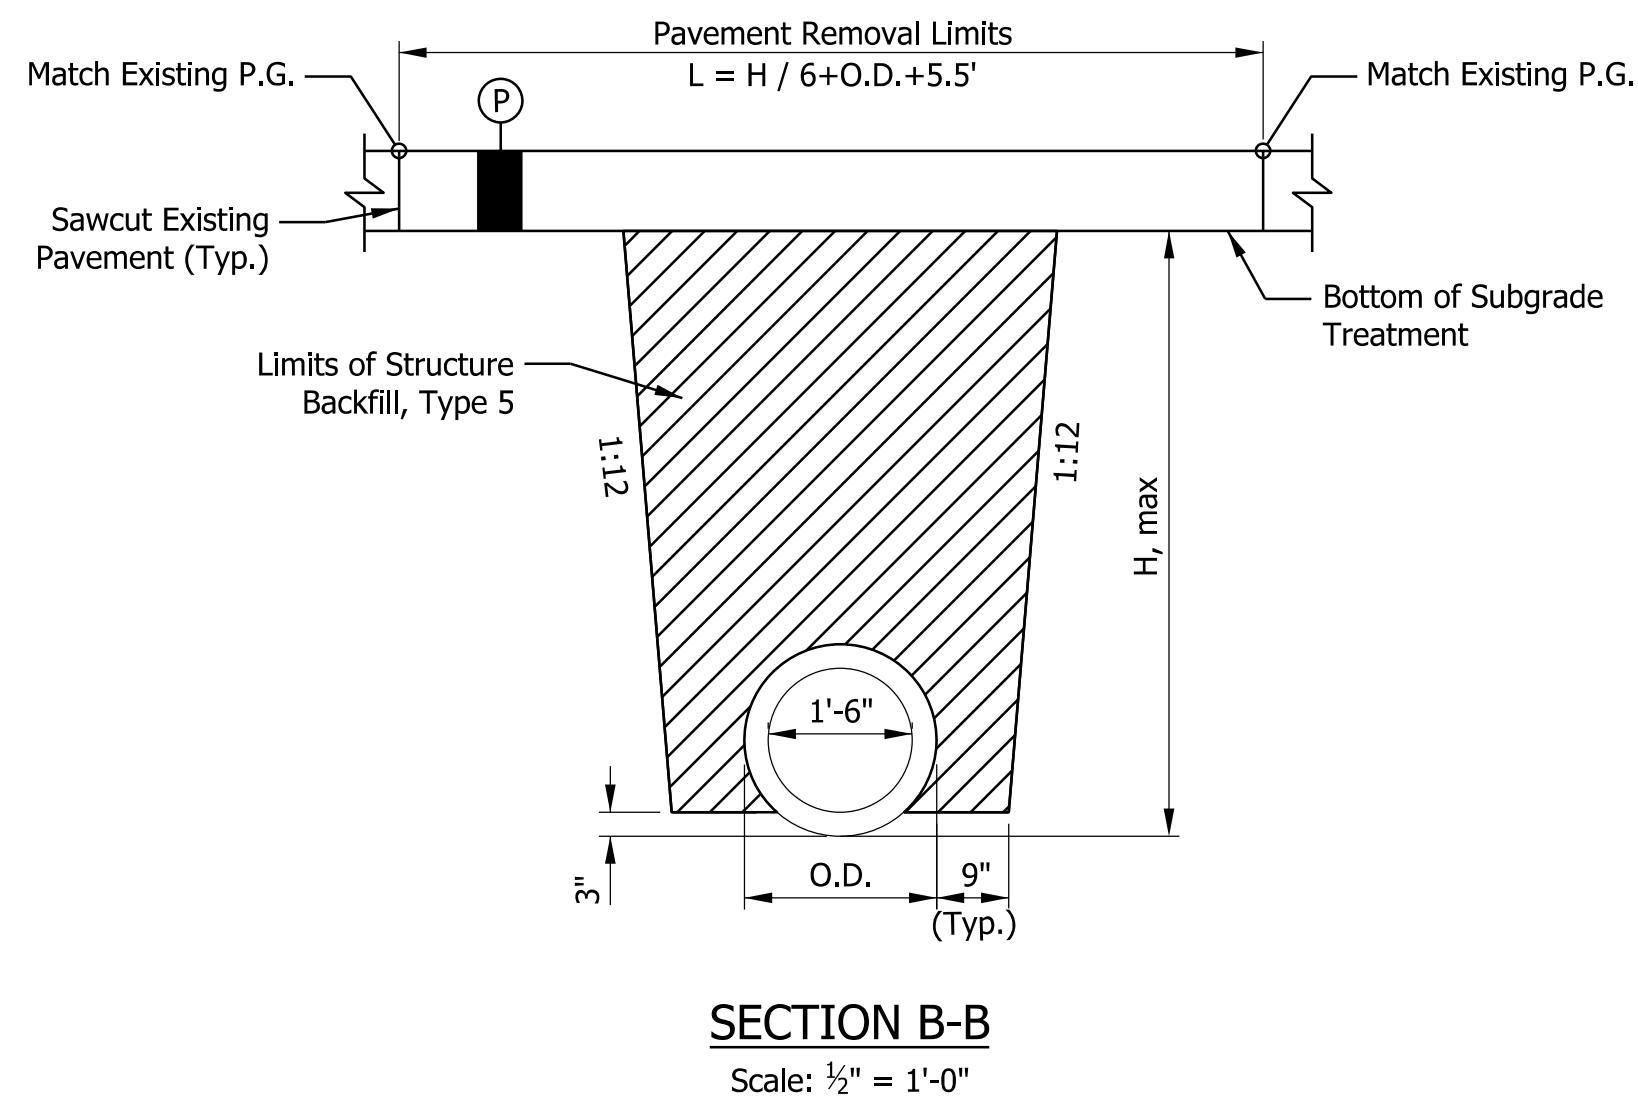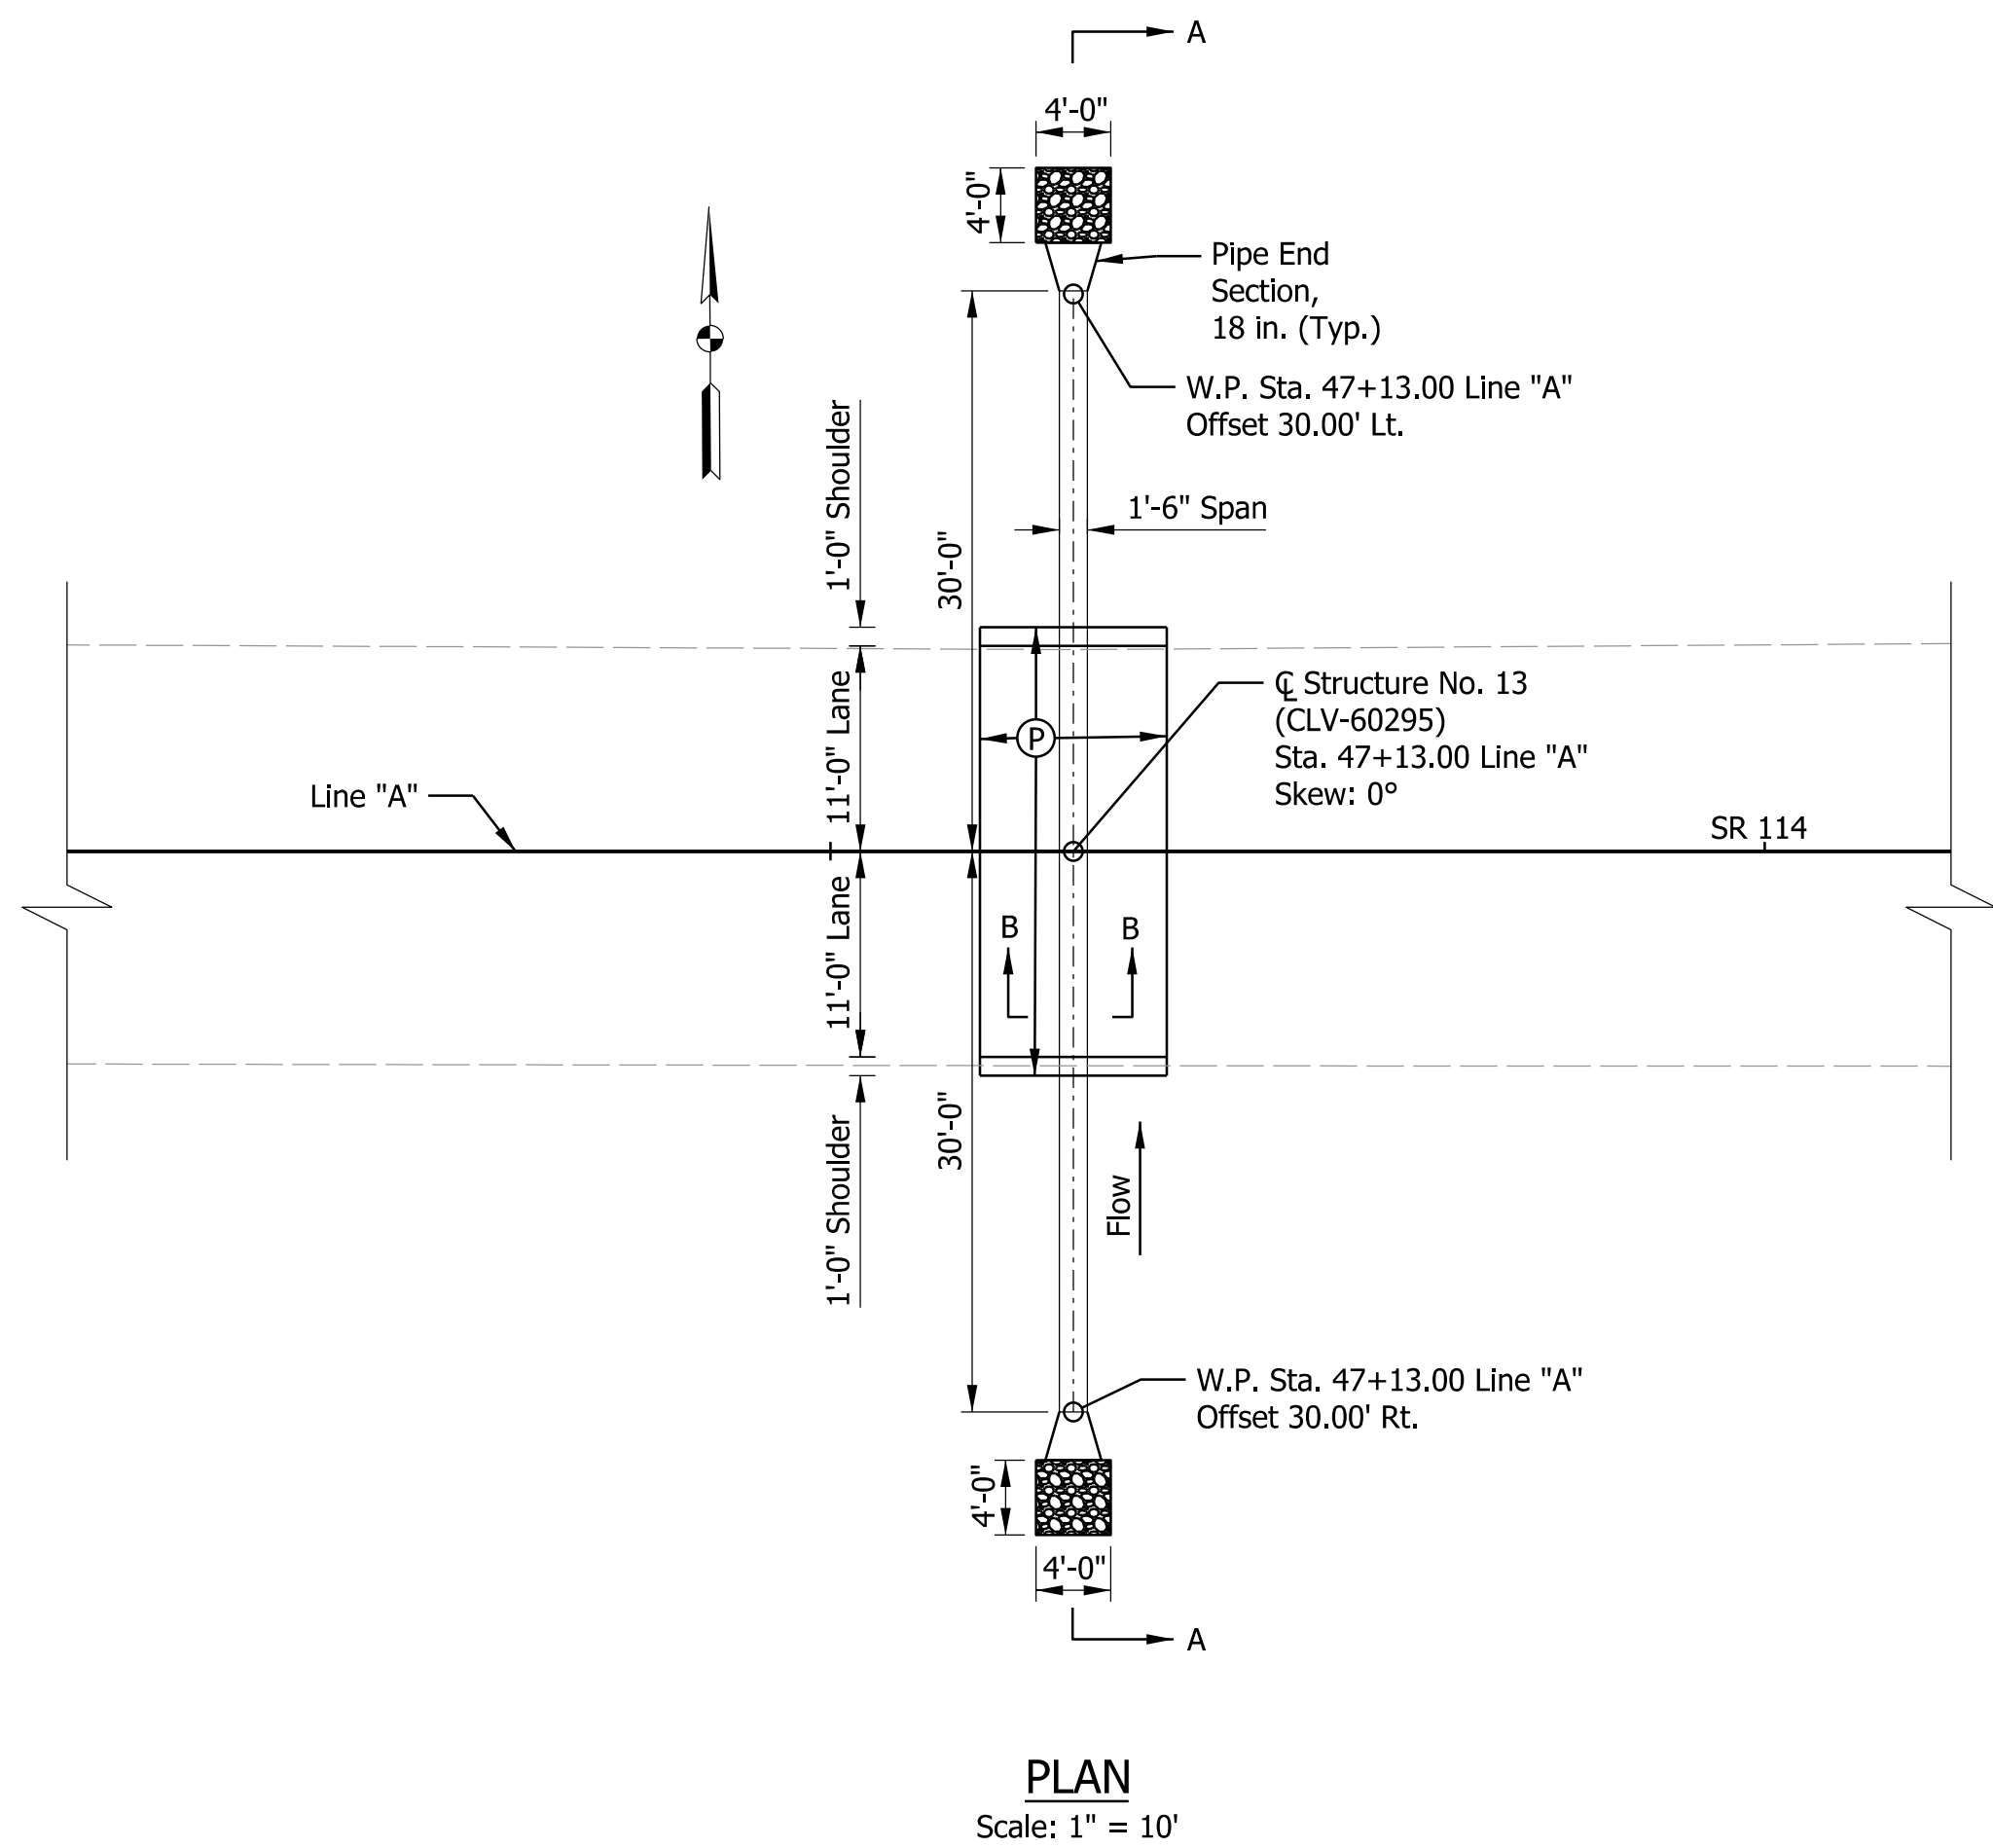

DESIGN DATA

LIVE LOAD: Designed in accordance with Section 714 of the Standard Specifications.

DEAD LOAD: Actual weight plus 35 psf (composite) for future wearing surface.

DESIGN STRENGTHS: To be in accordance with Section 714 of the Standard Specifications.

CONCRETE:
Class "A": $f'_c = 3500$ psi
Class "B": $f'_c = 3000$ psi
Class "C": $f'_c = 4000$ psi

REINFORCING STEEL:
Grade 60: $f_y = 60,000$ psi




(P) HMA for Structure Installation, Type B
165 lb/syd HMA Surface, Type B on
275 lb/syd HMA Intermediate, Type B on
440 lb/syd HMA Base, Type B on
Subgrade Treatment, Type IC

PRECAST REINFORCED CONCRETE PIPE
1 SPAN: 1'-6"
24'-0" CLEAR ROADWAY; SKEW: 0°
SR 114
FULTON COUNTY

Plot: 3/25/2025

File:
Model:CLV 60295 GP Sheet

RECOMMENDED FOR APPROVAL	DESIGN ENGINEER	DATE	INDIANA DEPARTMENT OF TRANSPORTATION	SCALE	BRIDGE FILE	
				AS NOTED	CLV-60295	
				DESIGNATION		
				2200922 & 2500432		
DESIGNED: CPM	DRAWN: CPM		GENERAL PLAN STRUCTURE NO. 13 (CLV-60295)	SHEETS		
				67	of	107
CHECKED: APL	CHECKED: APL			PROJECT		
				CONTRACT R-44659	2200922	

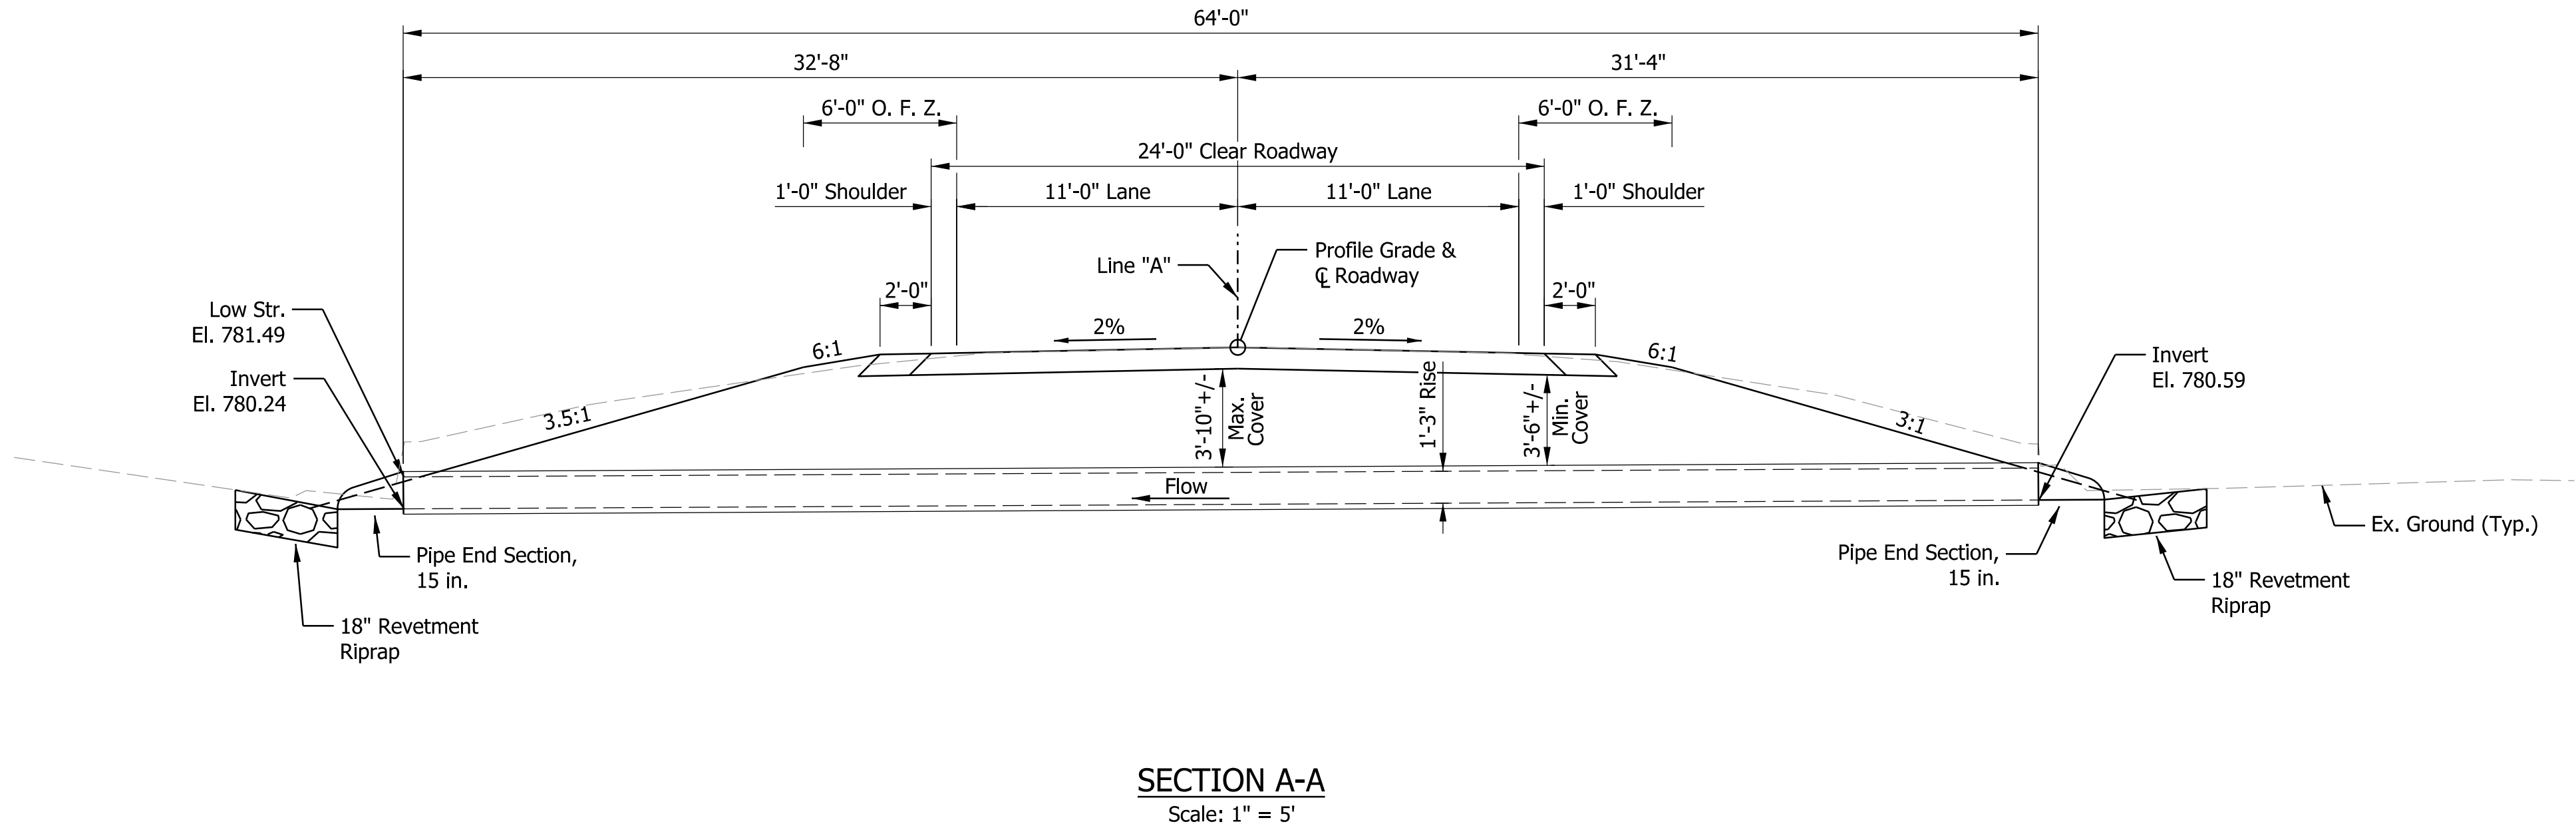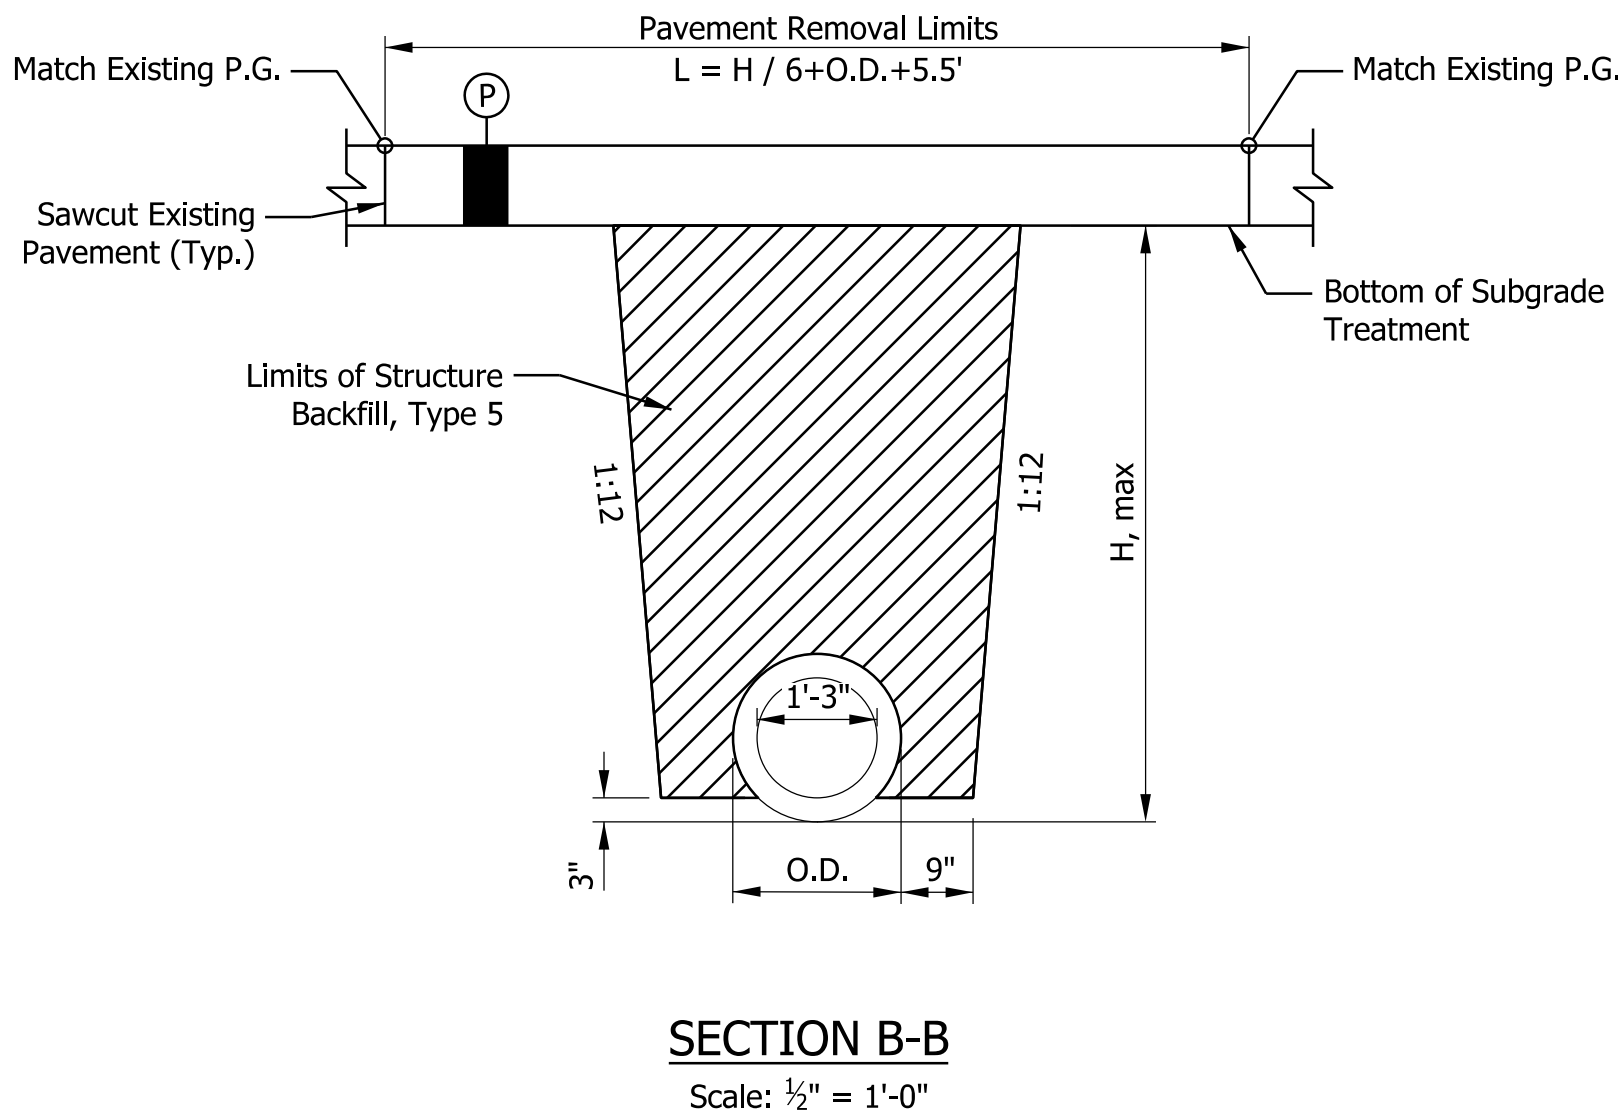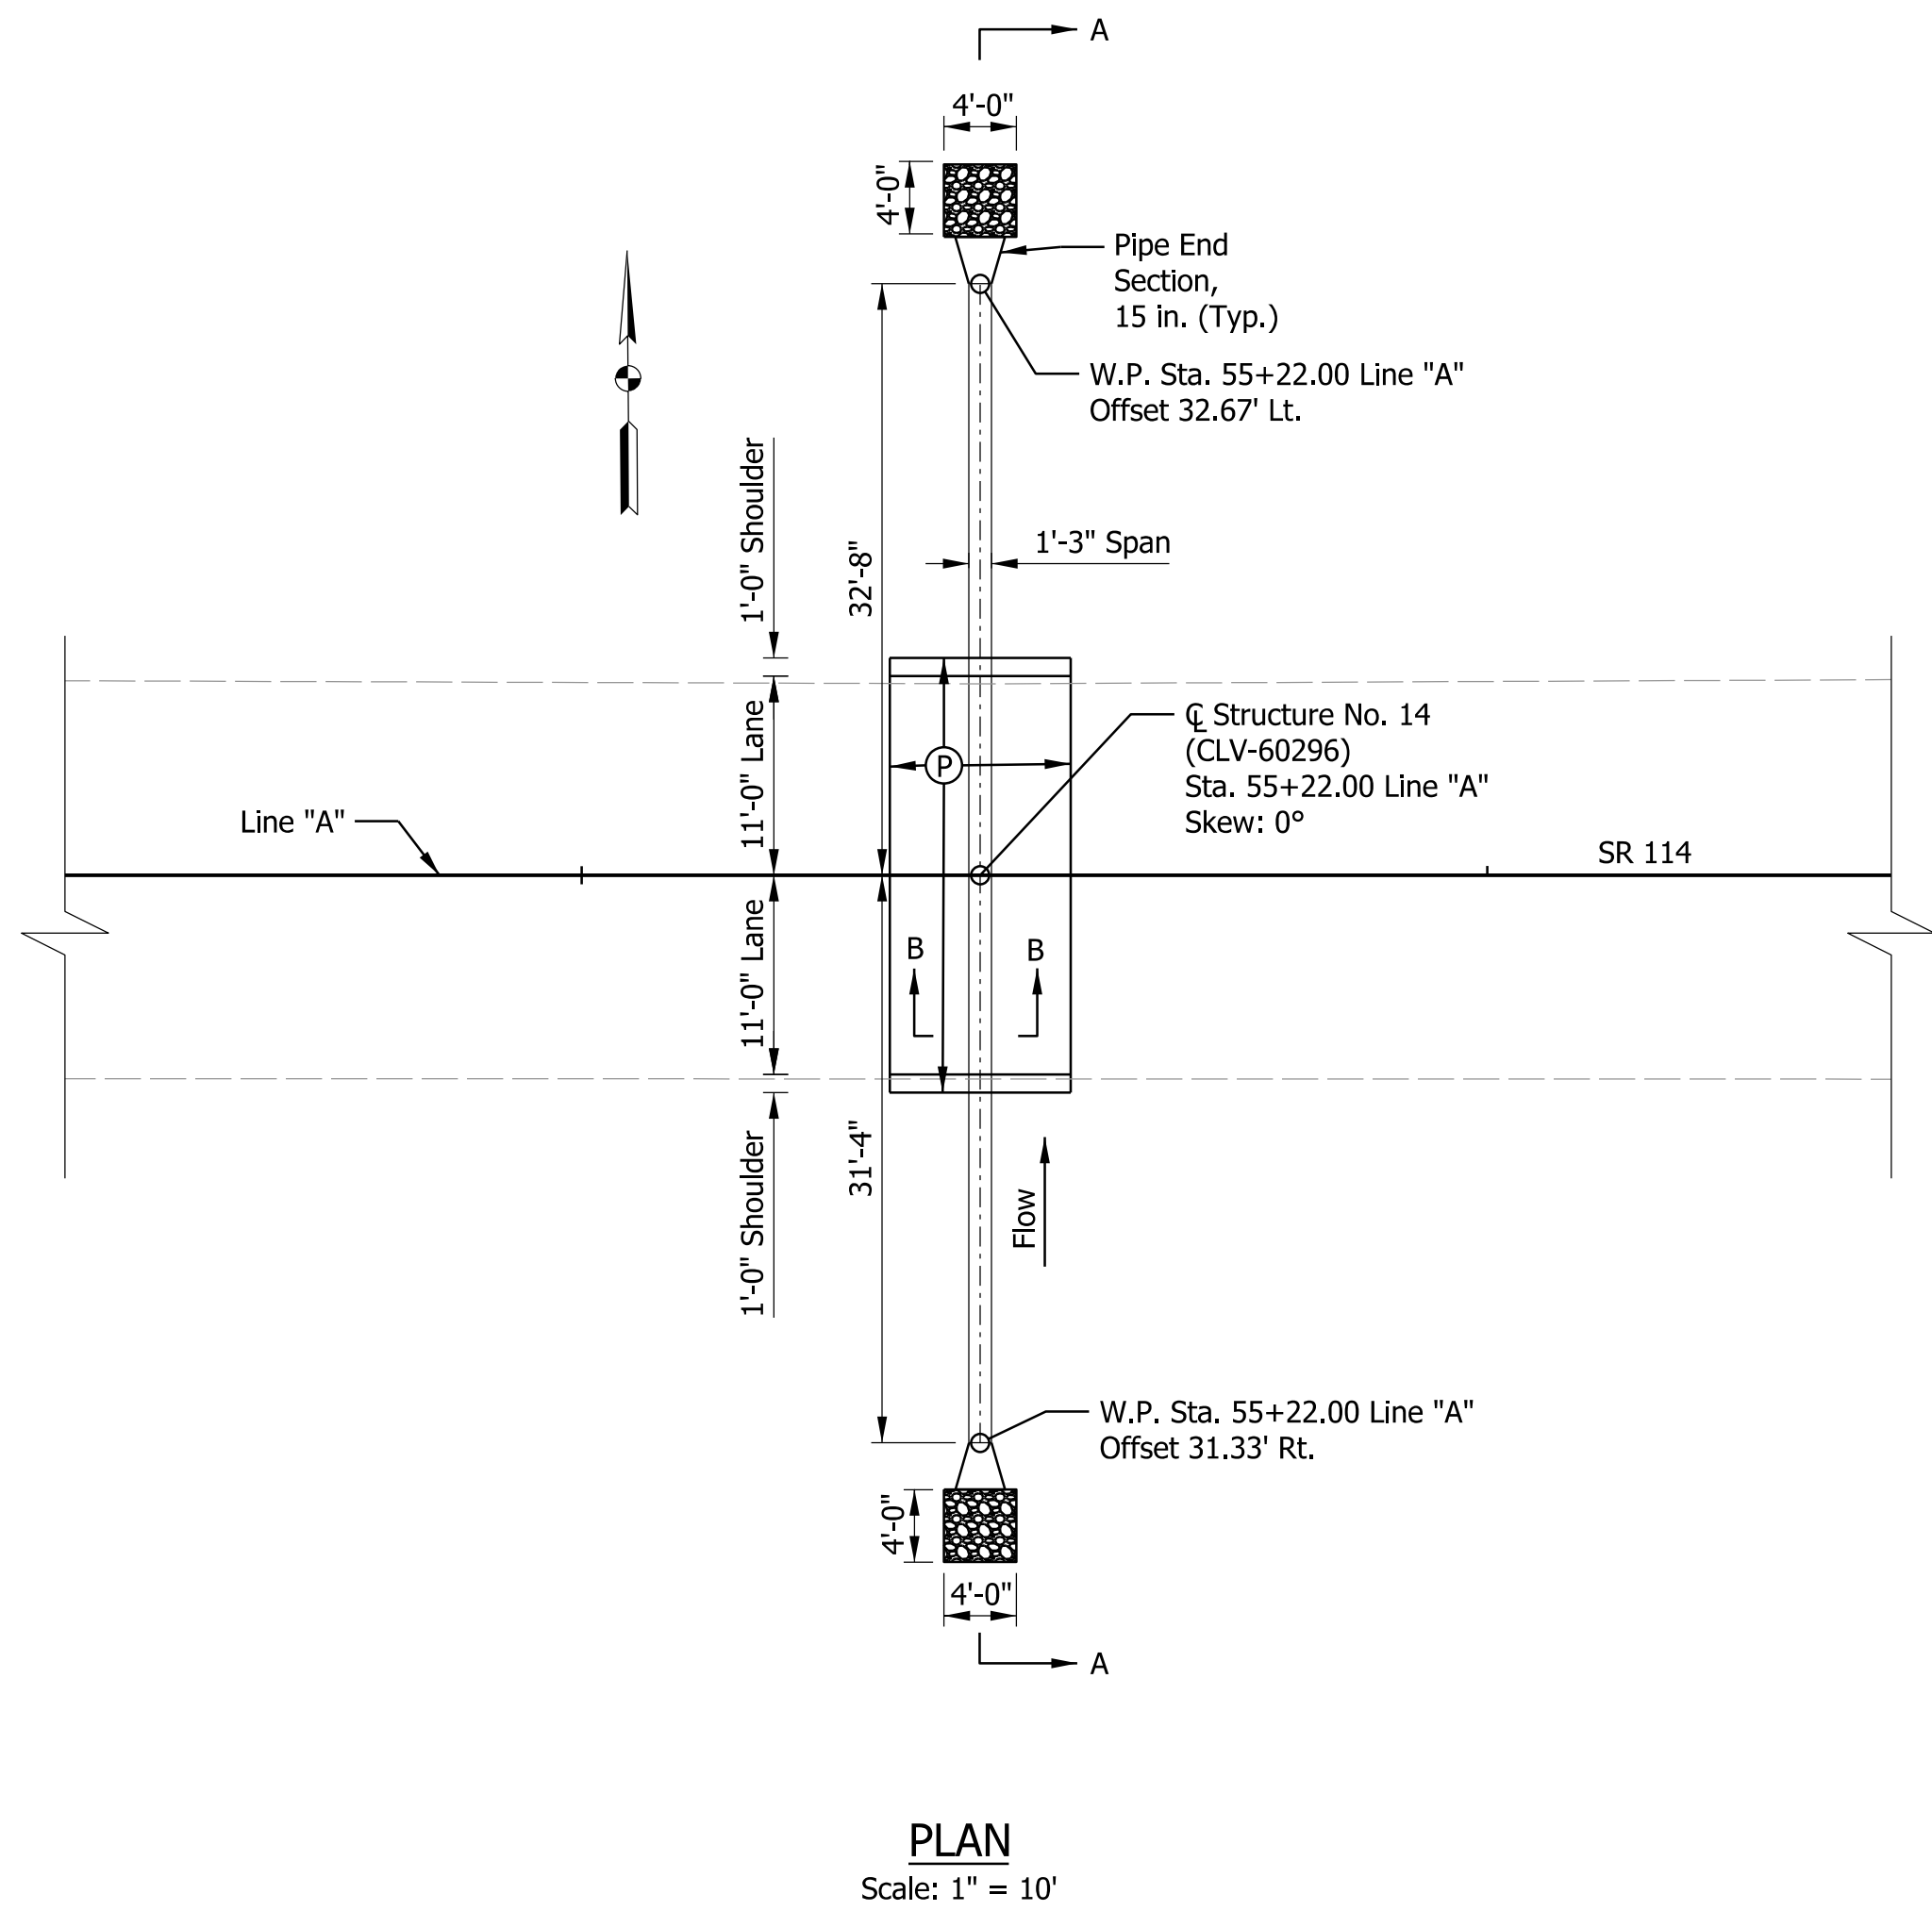

DESIGN DATA

LIVE LOAD: Designed in accordance with Section 714 of the Standard Specifications.

DEAD LOAD: Actual weight plus 35 psf (composite) for future wearing surface.

DESIGN STRENGTHS: To be in accordance with Section 714 of the Standard Specifications.

CONCRETE:
Class "A": $f'_c = 3500$ psi
Class "B": $f'_c = 3000$ psi
Class "C": $f'_c = 4000$ psi

REINFORCING STEEL:
Grade 60: $f_y = 60,000$ psi


Ⓟ HMA for Structure Installation, Type B
165 lb/syd HMA Surface, Type B on
275 lb/syd HMA Intermediate, Type B on
440 lb/syd HMA Base, Type B on
Subgrade Treatment, Type 1C

PRECAST REINFORCED CONCRETE PIPE
1 SPAN: 1'-3"
24'-0" CLEAR ROADWAY; SKEW: 0°
SR 114
FULTON COUNTY


Plot: 3/25/2025

File:
Model:CLV 60296 GP Sheet


RECOMMENDED FOR APPROVAL		DESIGN ENGINEER		DATE		INDIANA DEPARTMENT OF TRANSPORTATION		SCALE		BRIDGE FILE	
								AS NOTED		CLV-60296	
						DESIGNATION					
						2200922 & 2500432					
DESIGNED: CPM		DRAWN: CPM				GENERAL PLAN STRUCTURE NO. 14 (CLV-60296)				SHEETS	
								68		of	
CHECKED: APL		CHECKED: APL						CONTRACT		PROJECT	
								R-44659		2200922	

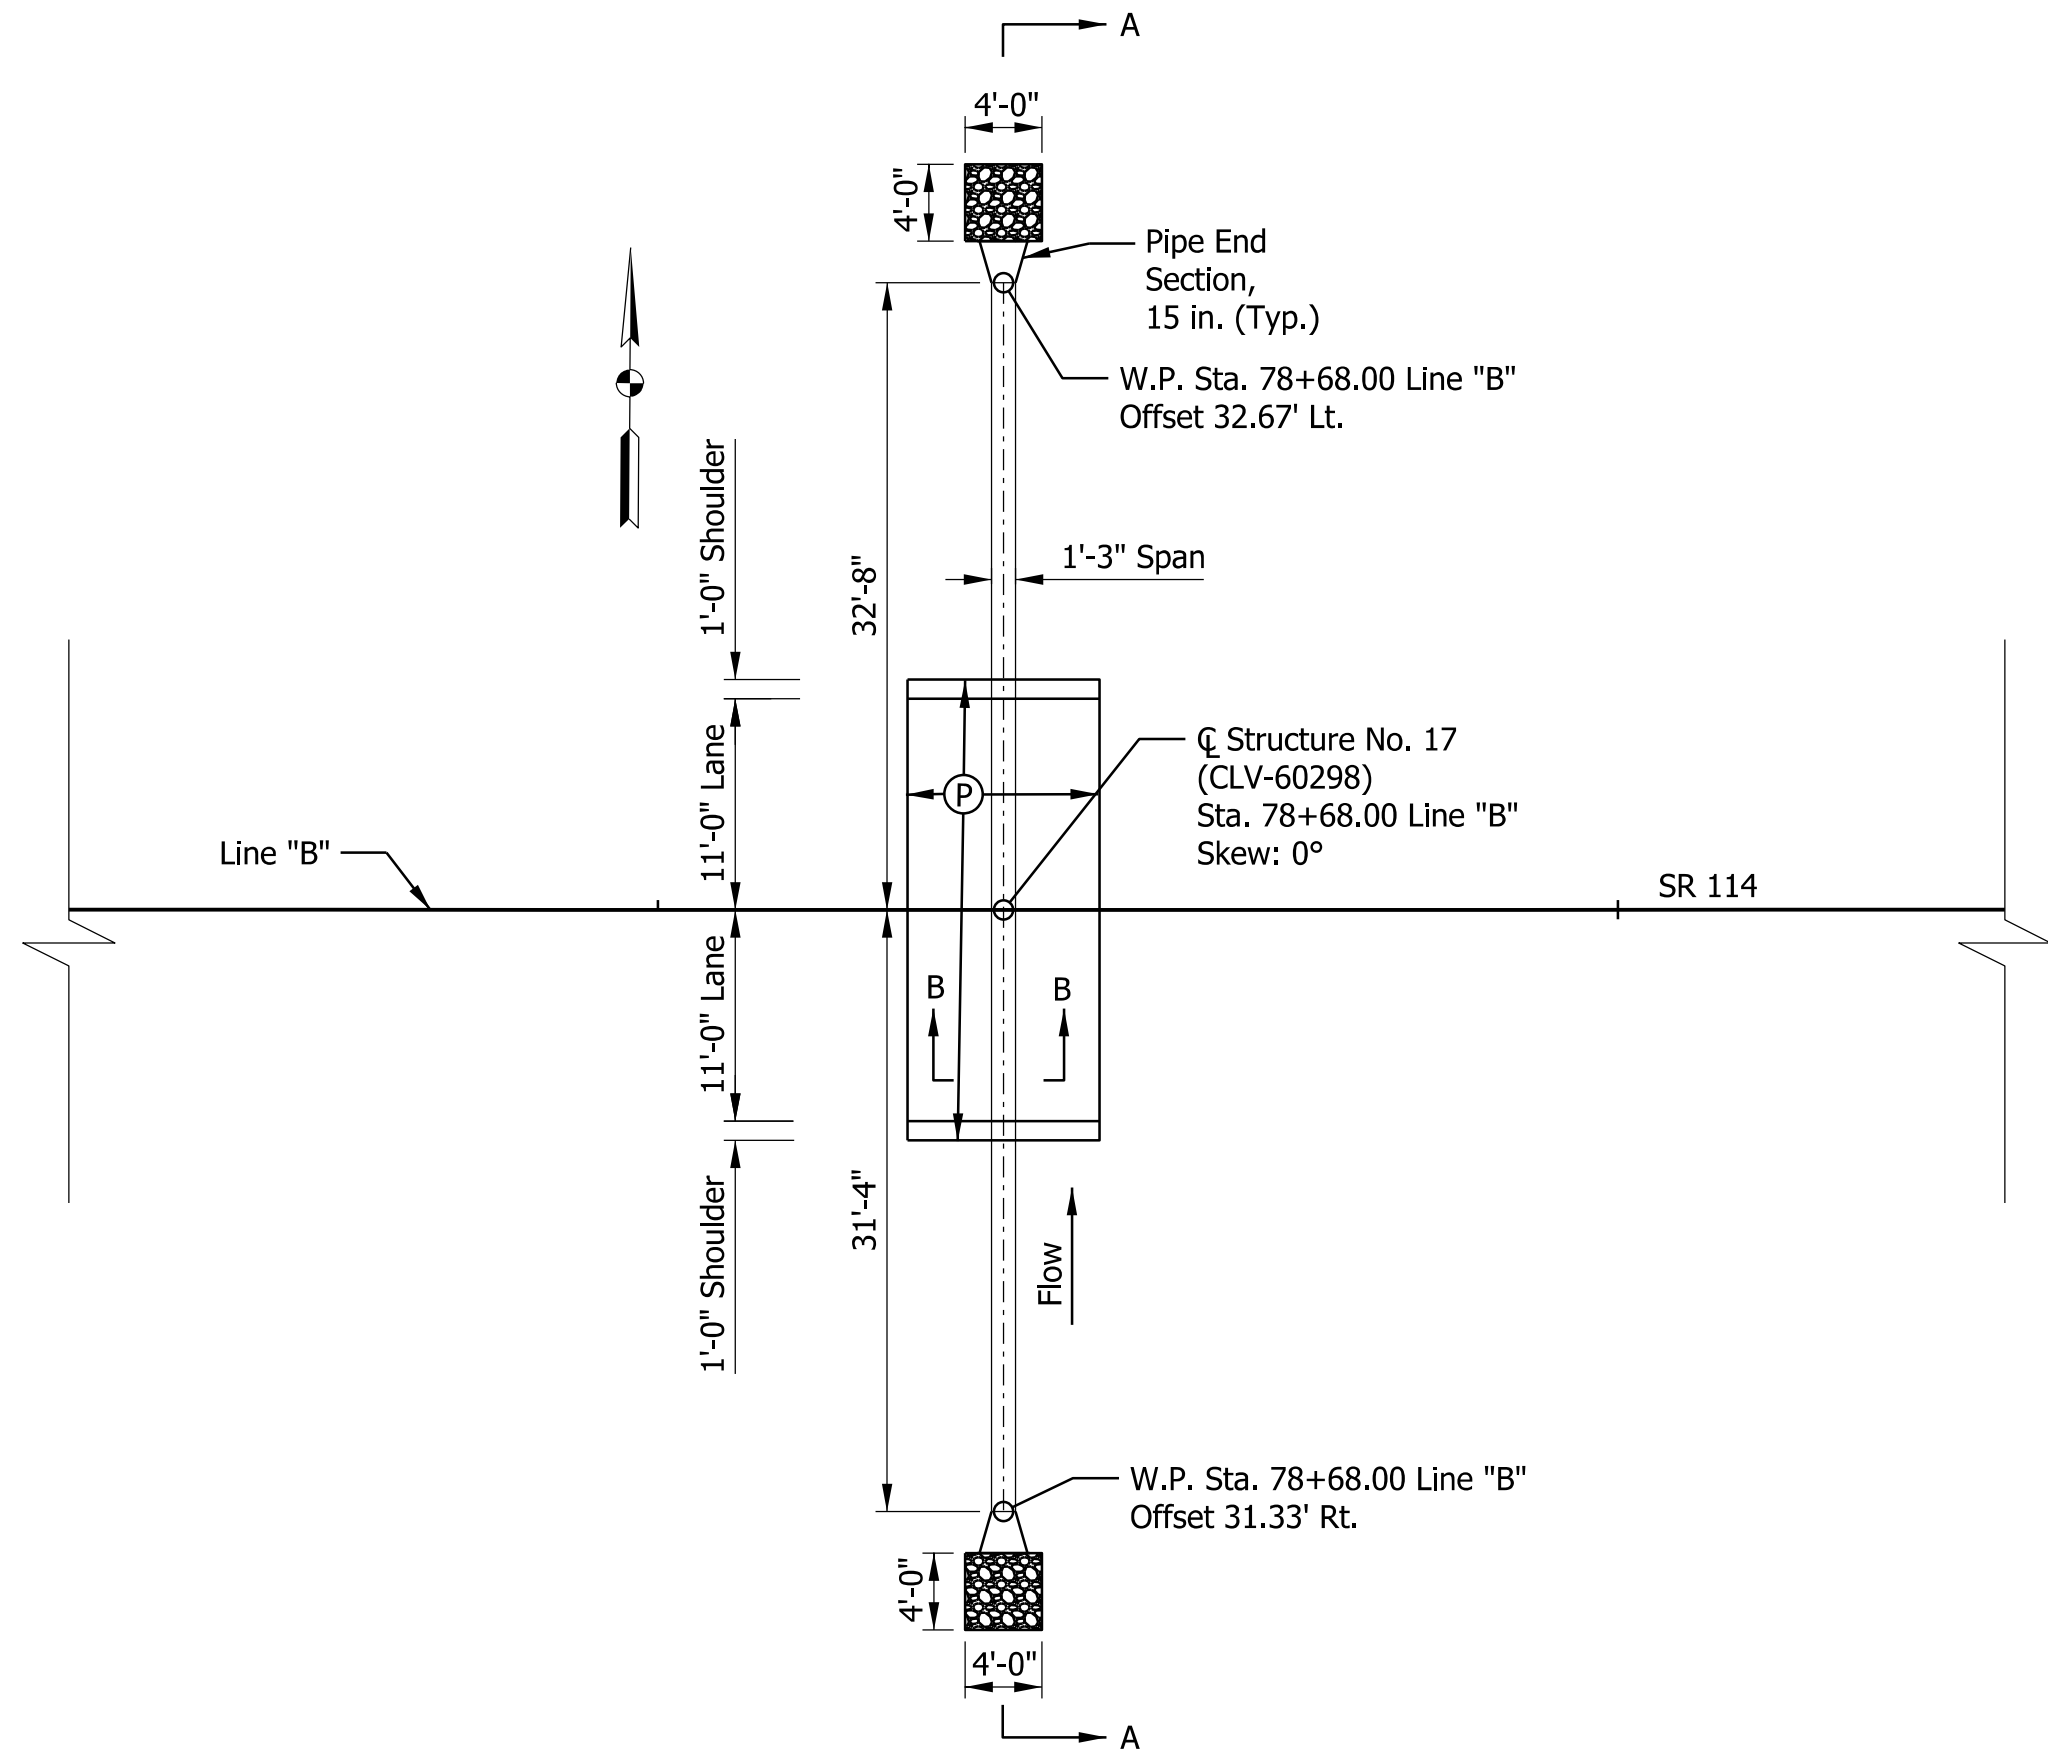

PLAN
Scale: 1" = 10'

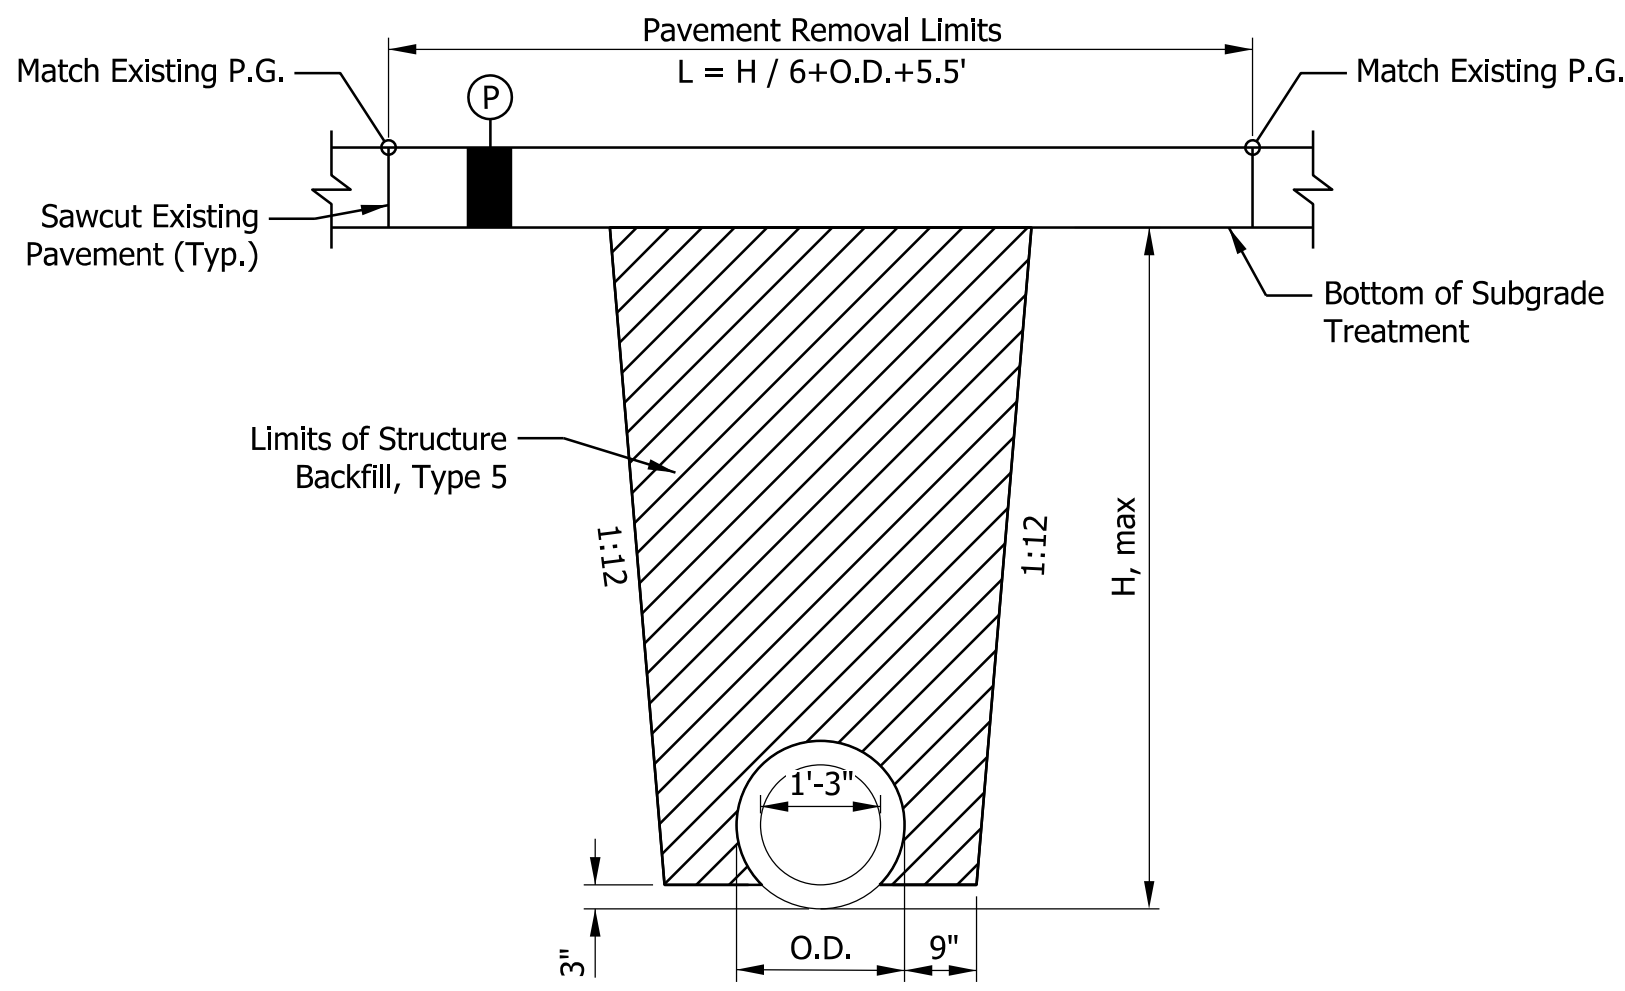

SECTION B-B
Scale: 1/2" = 1'-0"

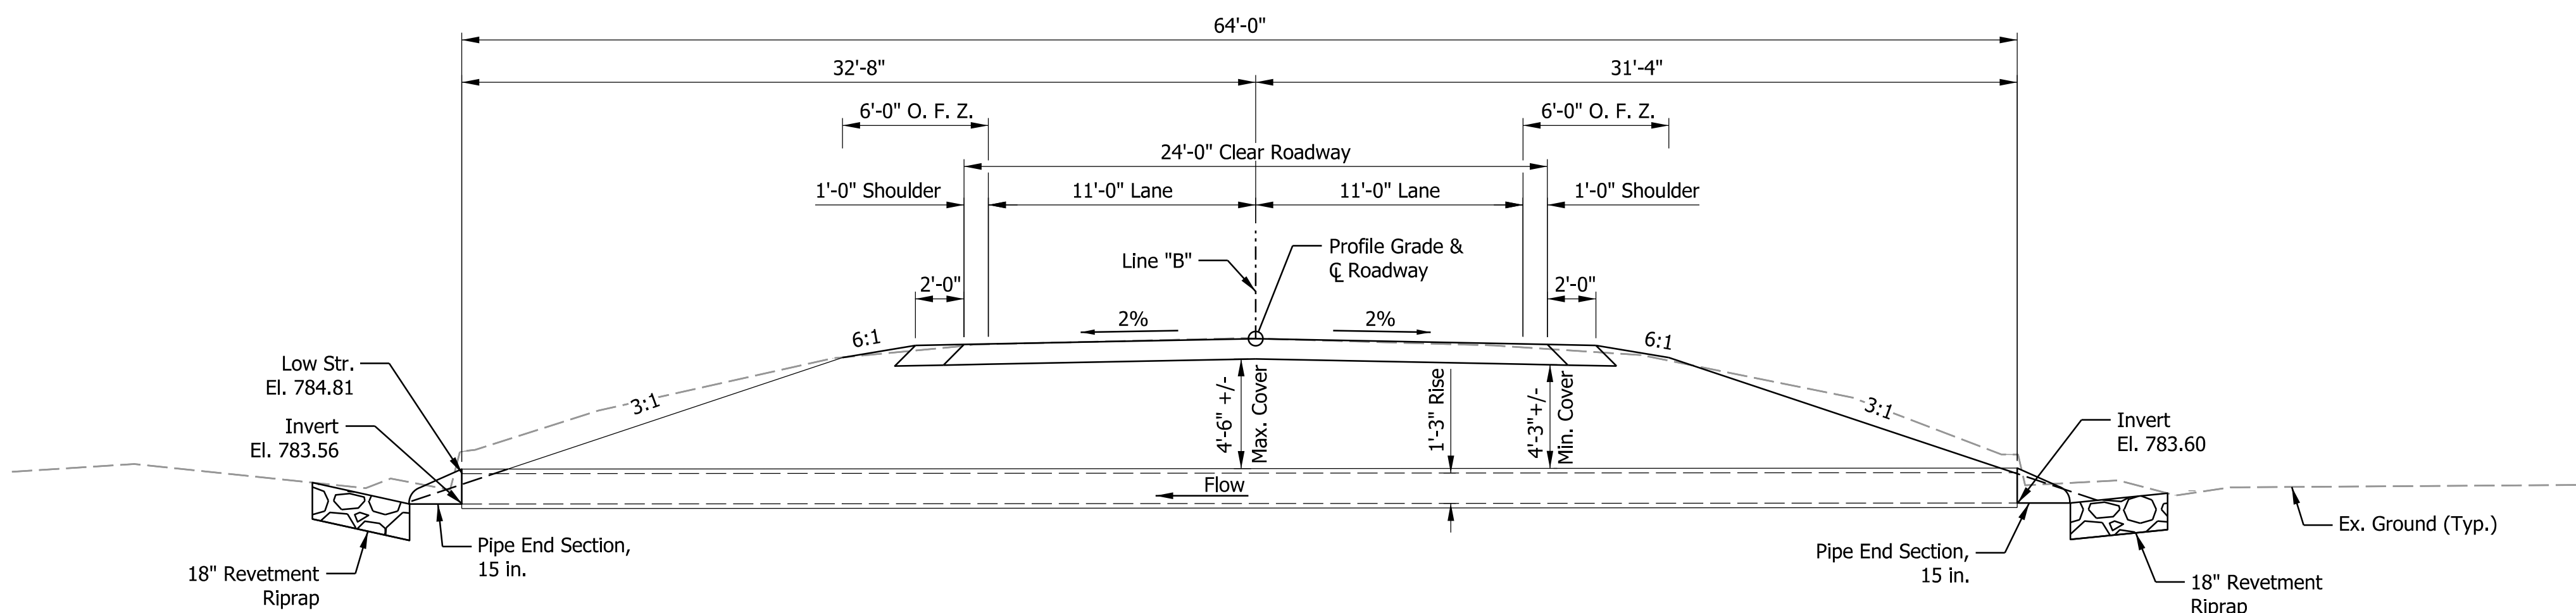

SECTION A-A
Scale: 1" = 5'

DESIGN DATA

- LIVE LOAD: Designed in accordance with Section 714 of the Standard Specifications.
- DEAD LOAD: Actual weight plus 35 psf (composite) for future wearing surface.
- DESIGN STRENGTHS: To be in accordance with Section 714 of the Standard Specifications.
- CONCRETE:
Class "A": $f'_c = 3500$ psi
Class "B": $f'_c = 3000$ psi
Class "C": $f'_c = 4000$ psi
- REINFORCING STEEL:
Grade 60: $f_y = 60,000$ psi




- (P) HMA for Structure Installation, Type B
165 lb/syd HMA Surface, Type B on
275 lb/syd HMA Intermediate, Type B on
440 lb/syd HMA Base, Type B on
Subgrade Treatment, Type IC

PRECAST REINFORCED CONCRETE PIPE
1 SPAN: 1'-3"
24'-0" CLEAR ROADWAY; SKEW: 0°
SR 114
FULTON COUNTY

RECOMMENDED FOR APPROVAL	DESIGN ENGINEER	DATE	INDIANA DEPARTMENT OF TRANSPORTATION		SCALE	BRIDGE FILE
					AS NOTED	CLV-60298
						DESIGNATION
						2200922 & 2500432
DESIGNED: CPM	DRAWN: CPM		GENERAL PLAN STRUCTURE NO. 17 (CLV-60298)		SHEETS	
CHECKED: APL	CHECKED: APL				69	of 107
					CONTRACT	PROJECT
					R-44659	2200922

Plot: 3/25/2025

File:
Model:CLV 60298 GP Sheet

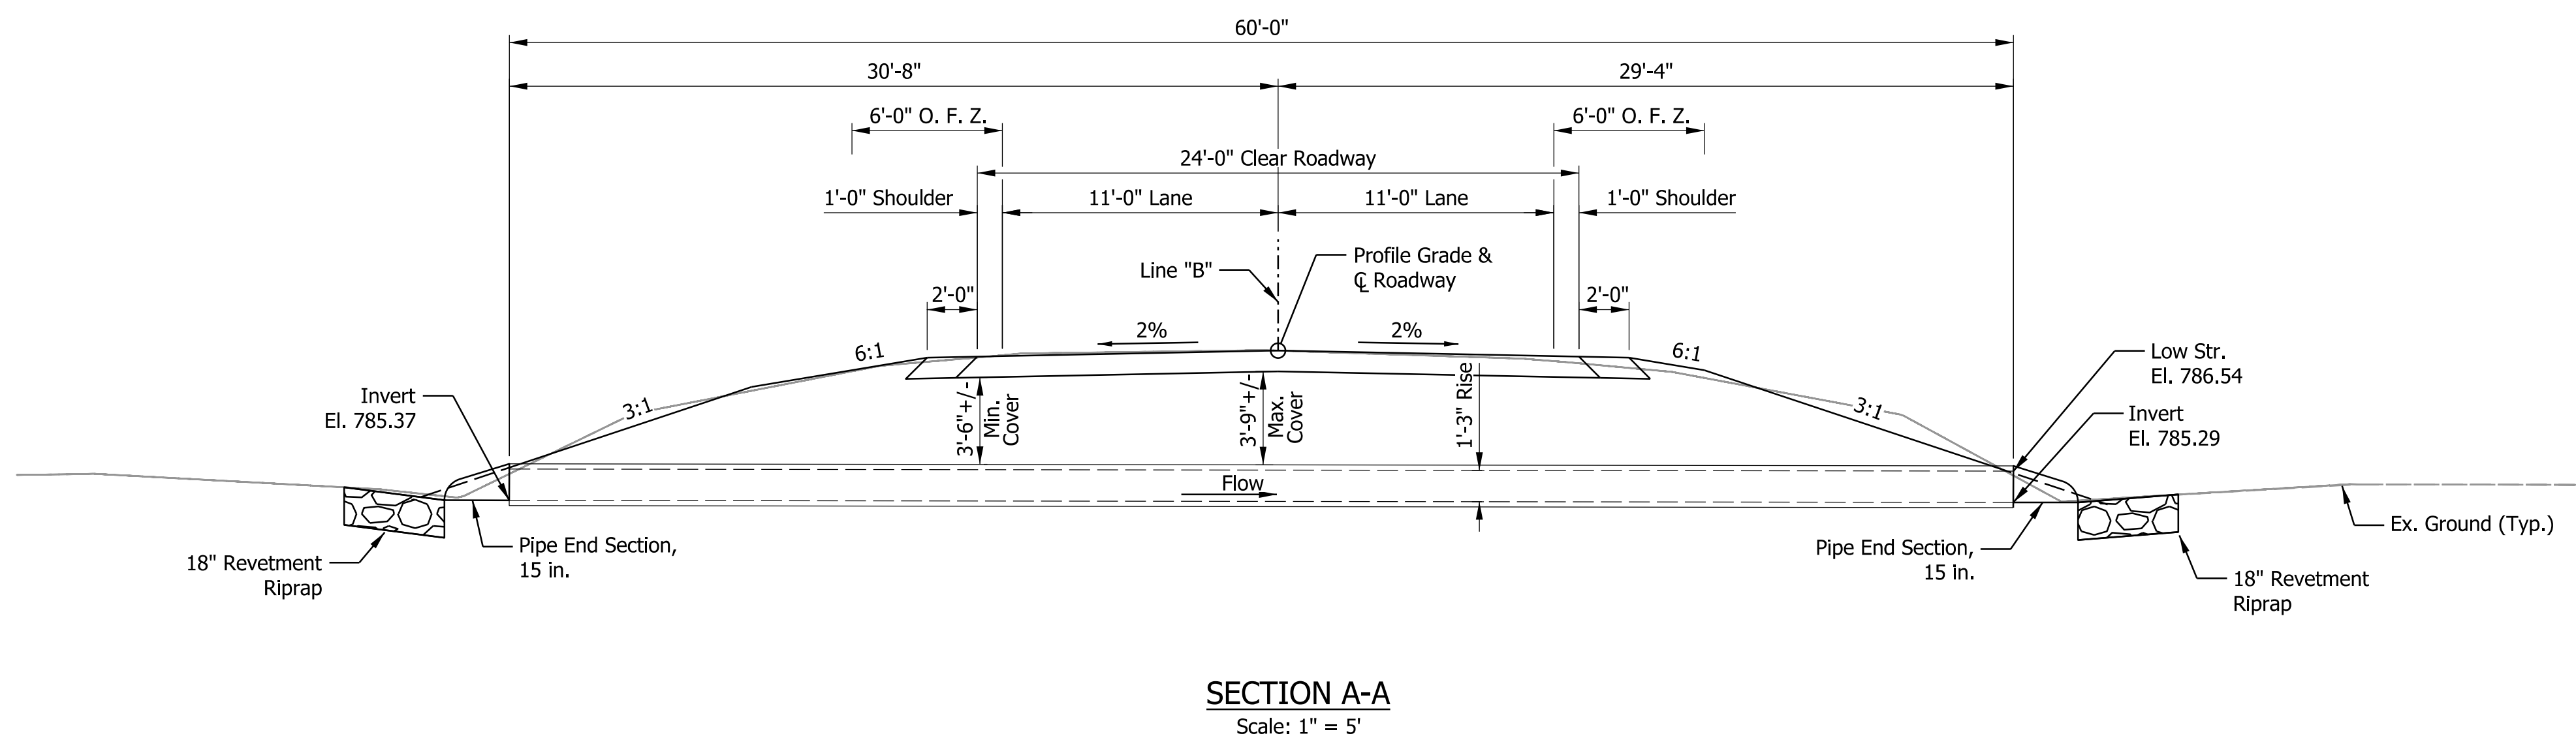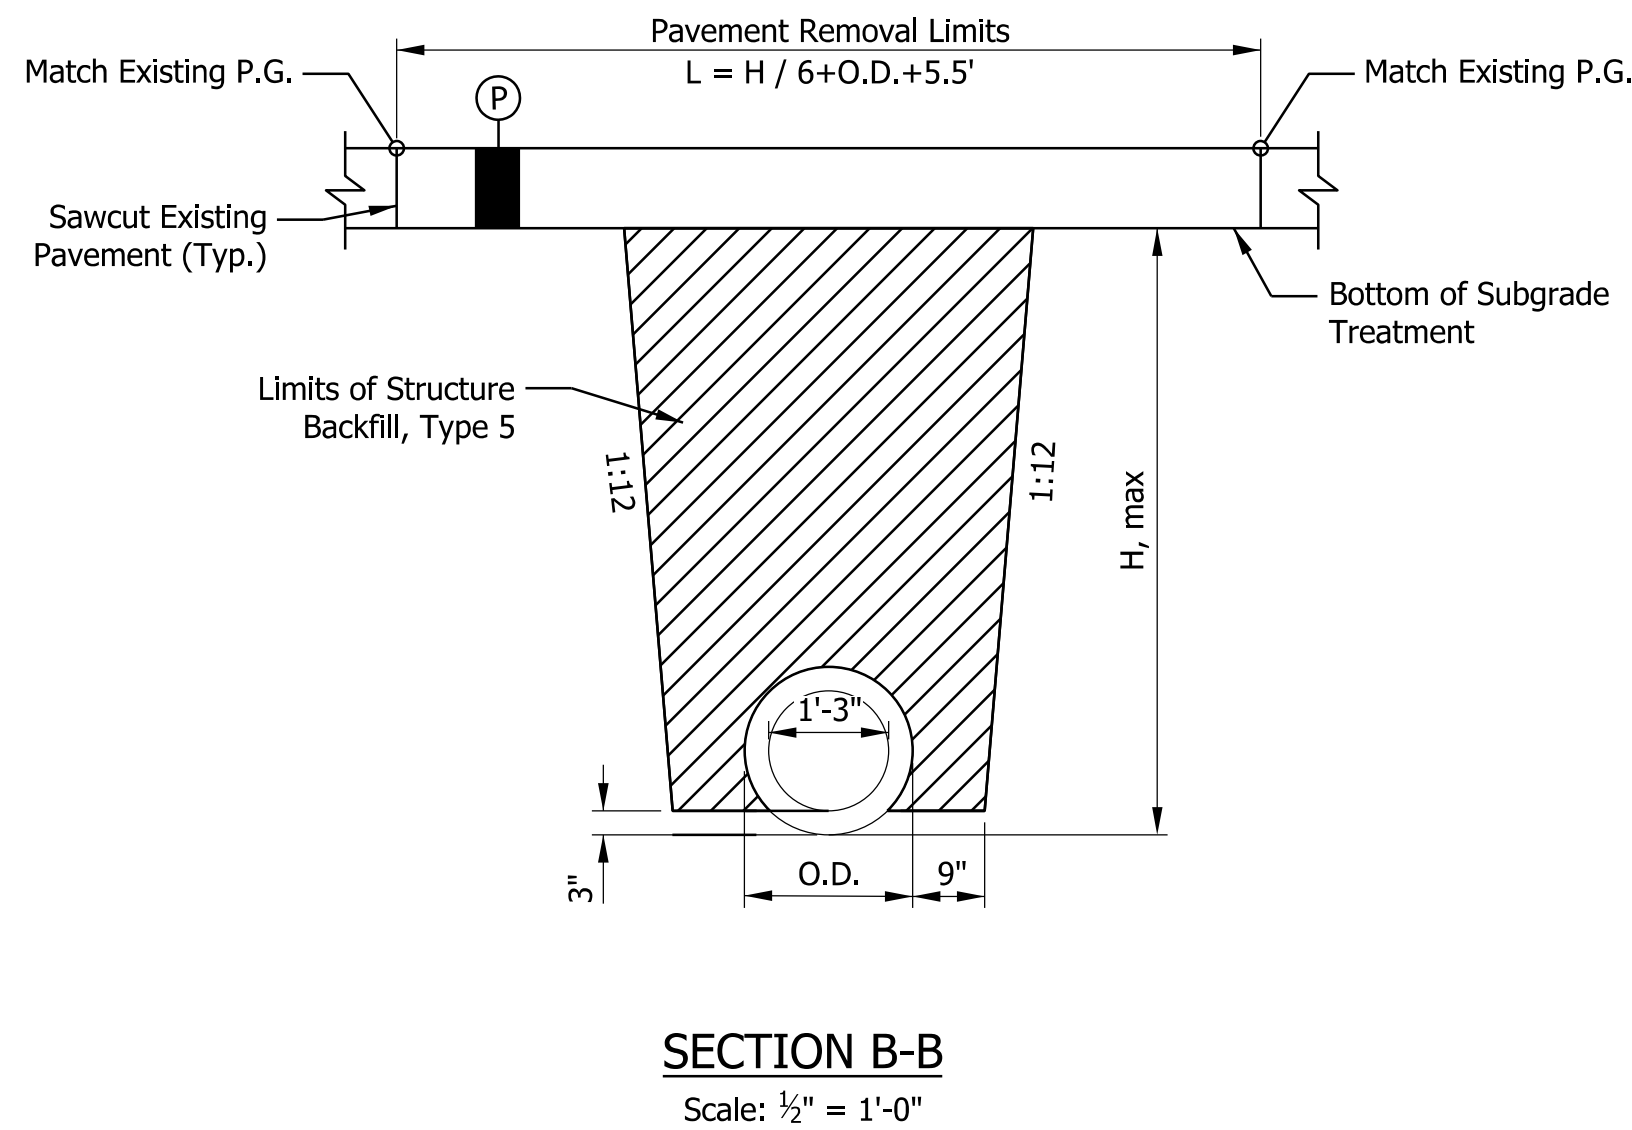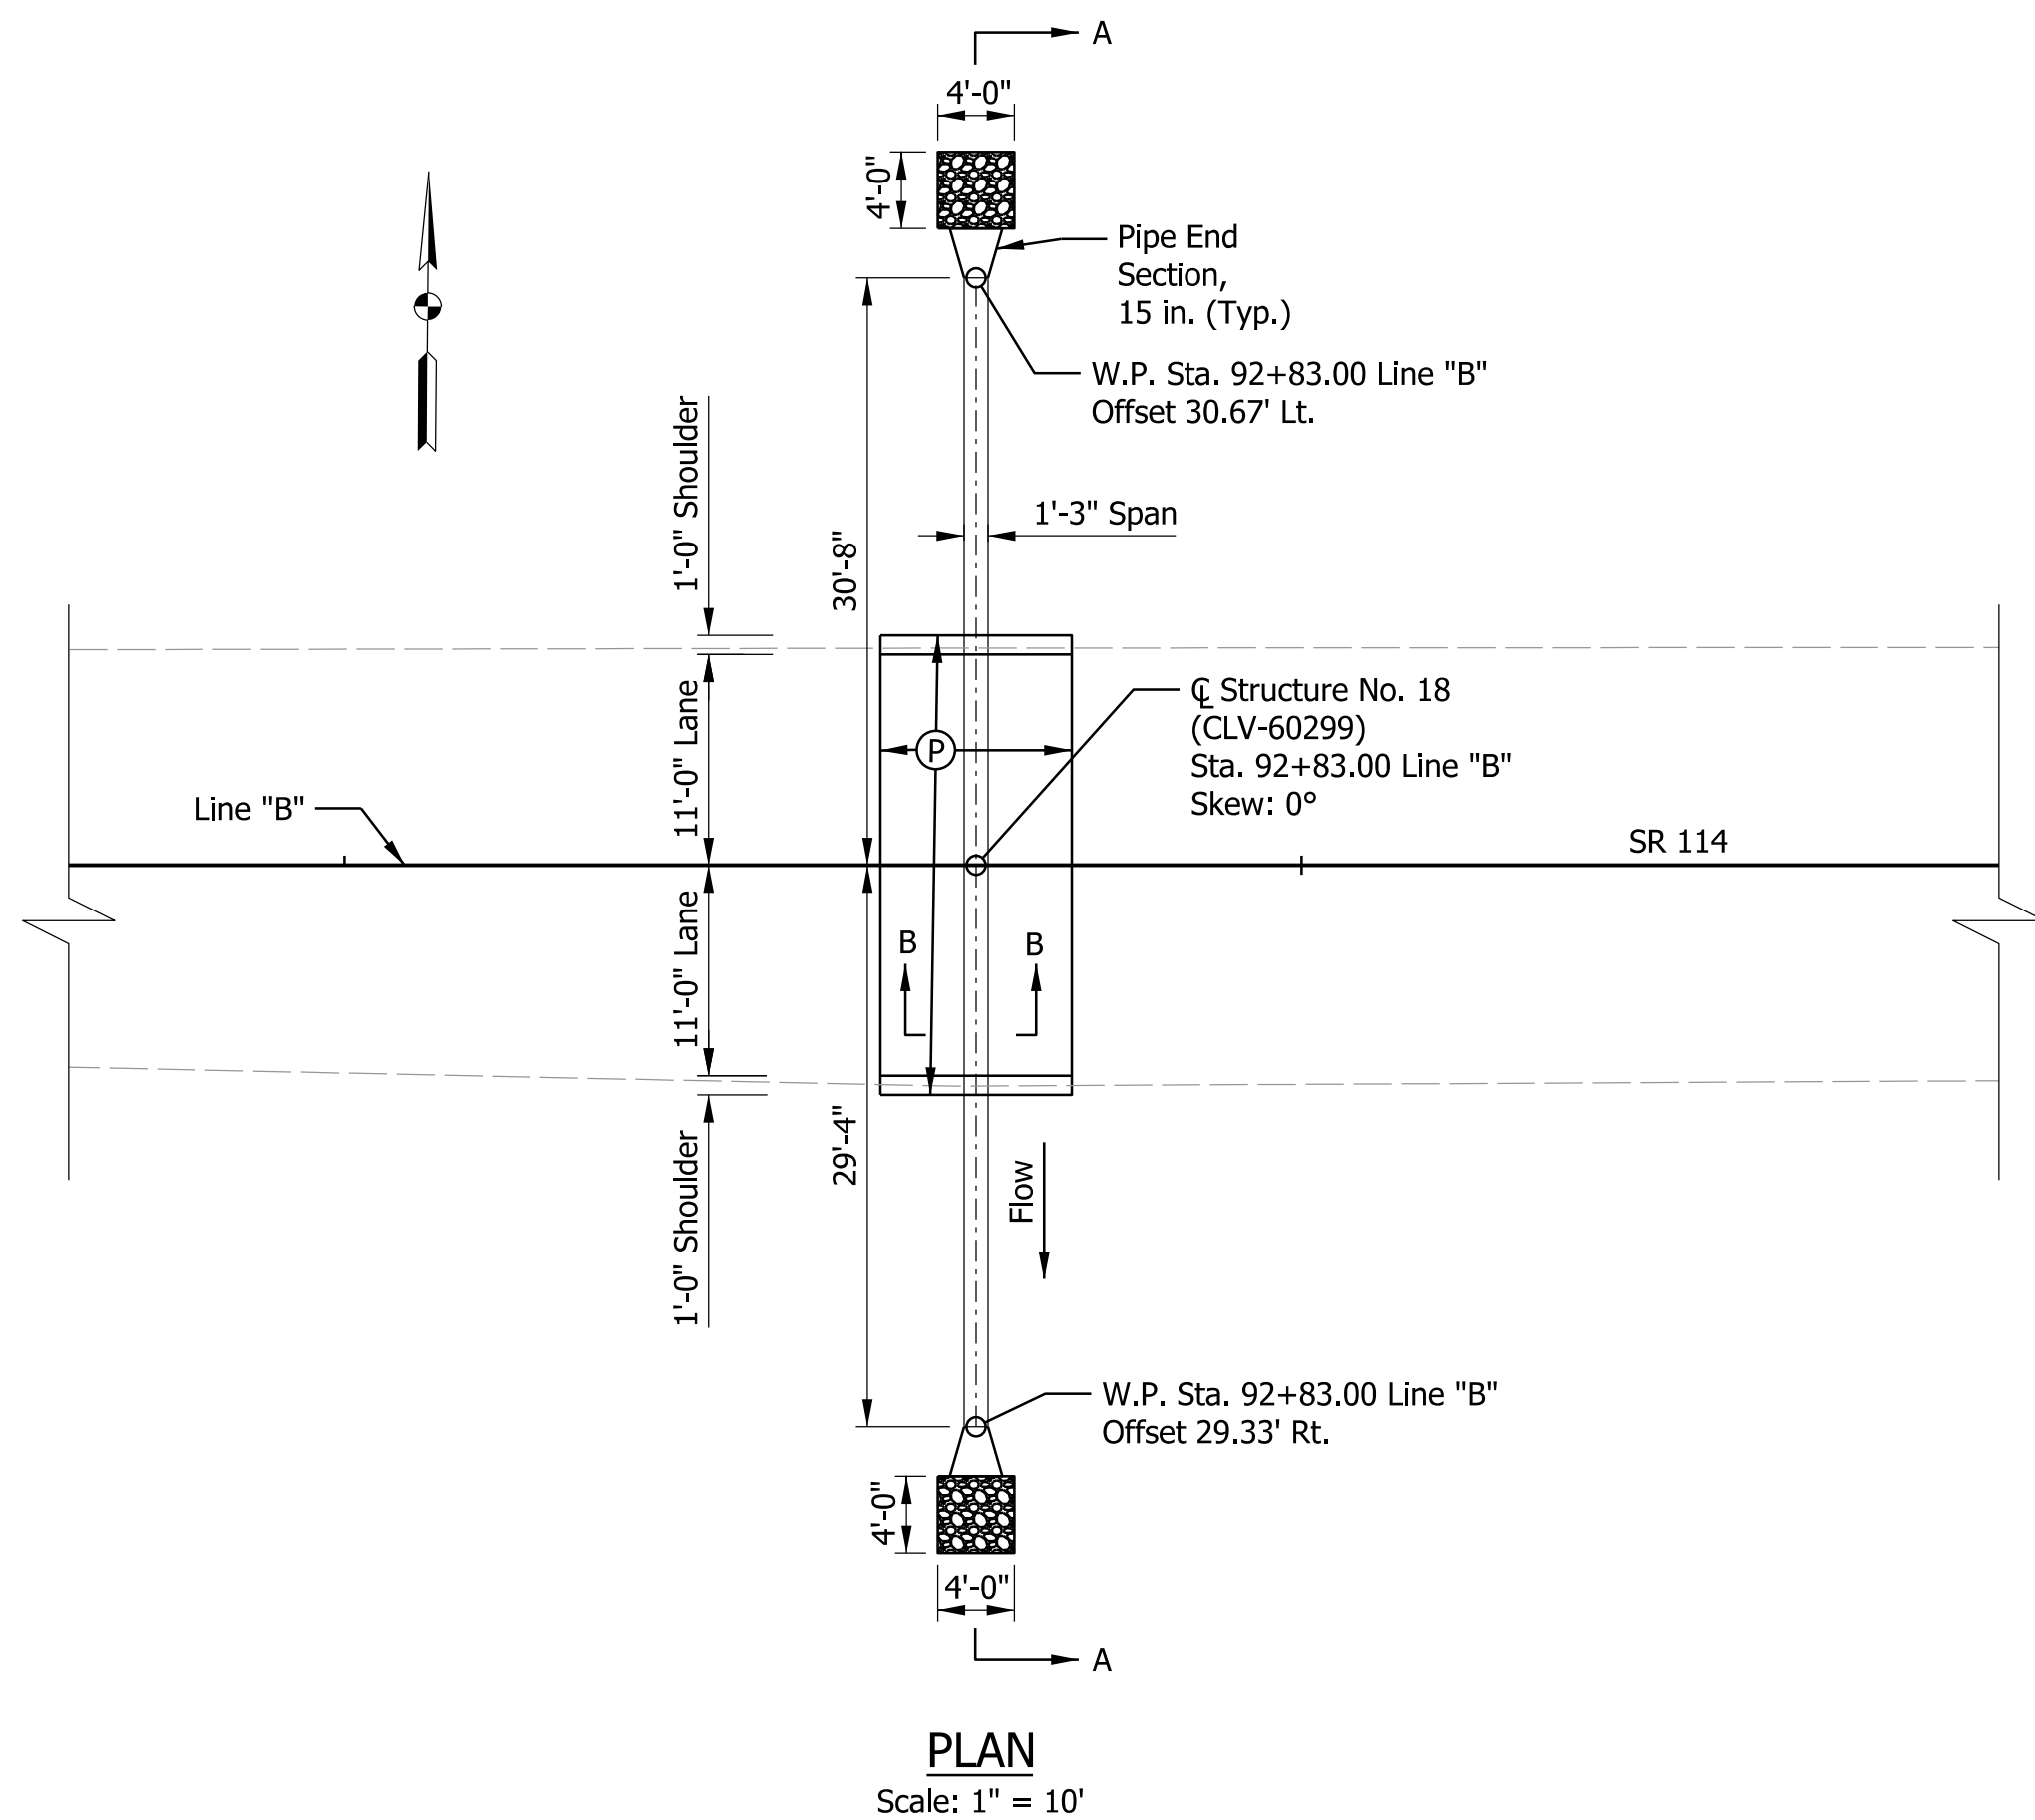

DESIGN DATA

LIVE LOAD: Designed in accordance with Section 714 of the Standard Specifications.

DEAD LOAD: Actual weight plus 35 psf (composite) for future wearing surface.

DESIGN STRENGTHS: To be in accordance with Section 714 of the Standard Specifications.

CONCRETE:
Class "A": $f'_c = 3500$ psi
Class "B": $f'_c = 3000$ psi
Class "C": $f'_c = 4000$ psi

REINFORCING STEEL:
Grade 60: $f_y = 60,000$ psi




(P) HMA for Structure Installation, Type B
165 lb/syd HMA Surface, Type B on
275 lb/syd HMA Intermediate, Type B on
440 lb/syd HMA Base, Type B on
Subgrade Treatment, Type IC

PRECAST REINFORCED CONCRETE PIPE
1 SPAN: 1'-3"
24'-0" CLEAR ROADWAY; SKEW: 0°
SR 114
FULTON COUNTY

Plot: 3/25/2025

File:
Model:CLV 60299 GP Sheet

RECOMMENDED FOR APPROVAL	DESIGN ENGINEER	DATE	INDIANA DEPARTMENT OF TRANSPORTATION	SCALE	BRIDGE FILE	
				AS NOTED	CLV-60299	
				DESIGNATION		
				2200922 & 2500432		
DESIGNED: CPM	DRAWN: CPM		GENERAL PLAN STRUCTURE NO. 18 (CLV-60299)	SHEETS		
				70	of	107
CHECKED: APL	CHECKED: APL			PROJECT		
				CONTRACT R-44659	2200922	

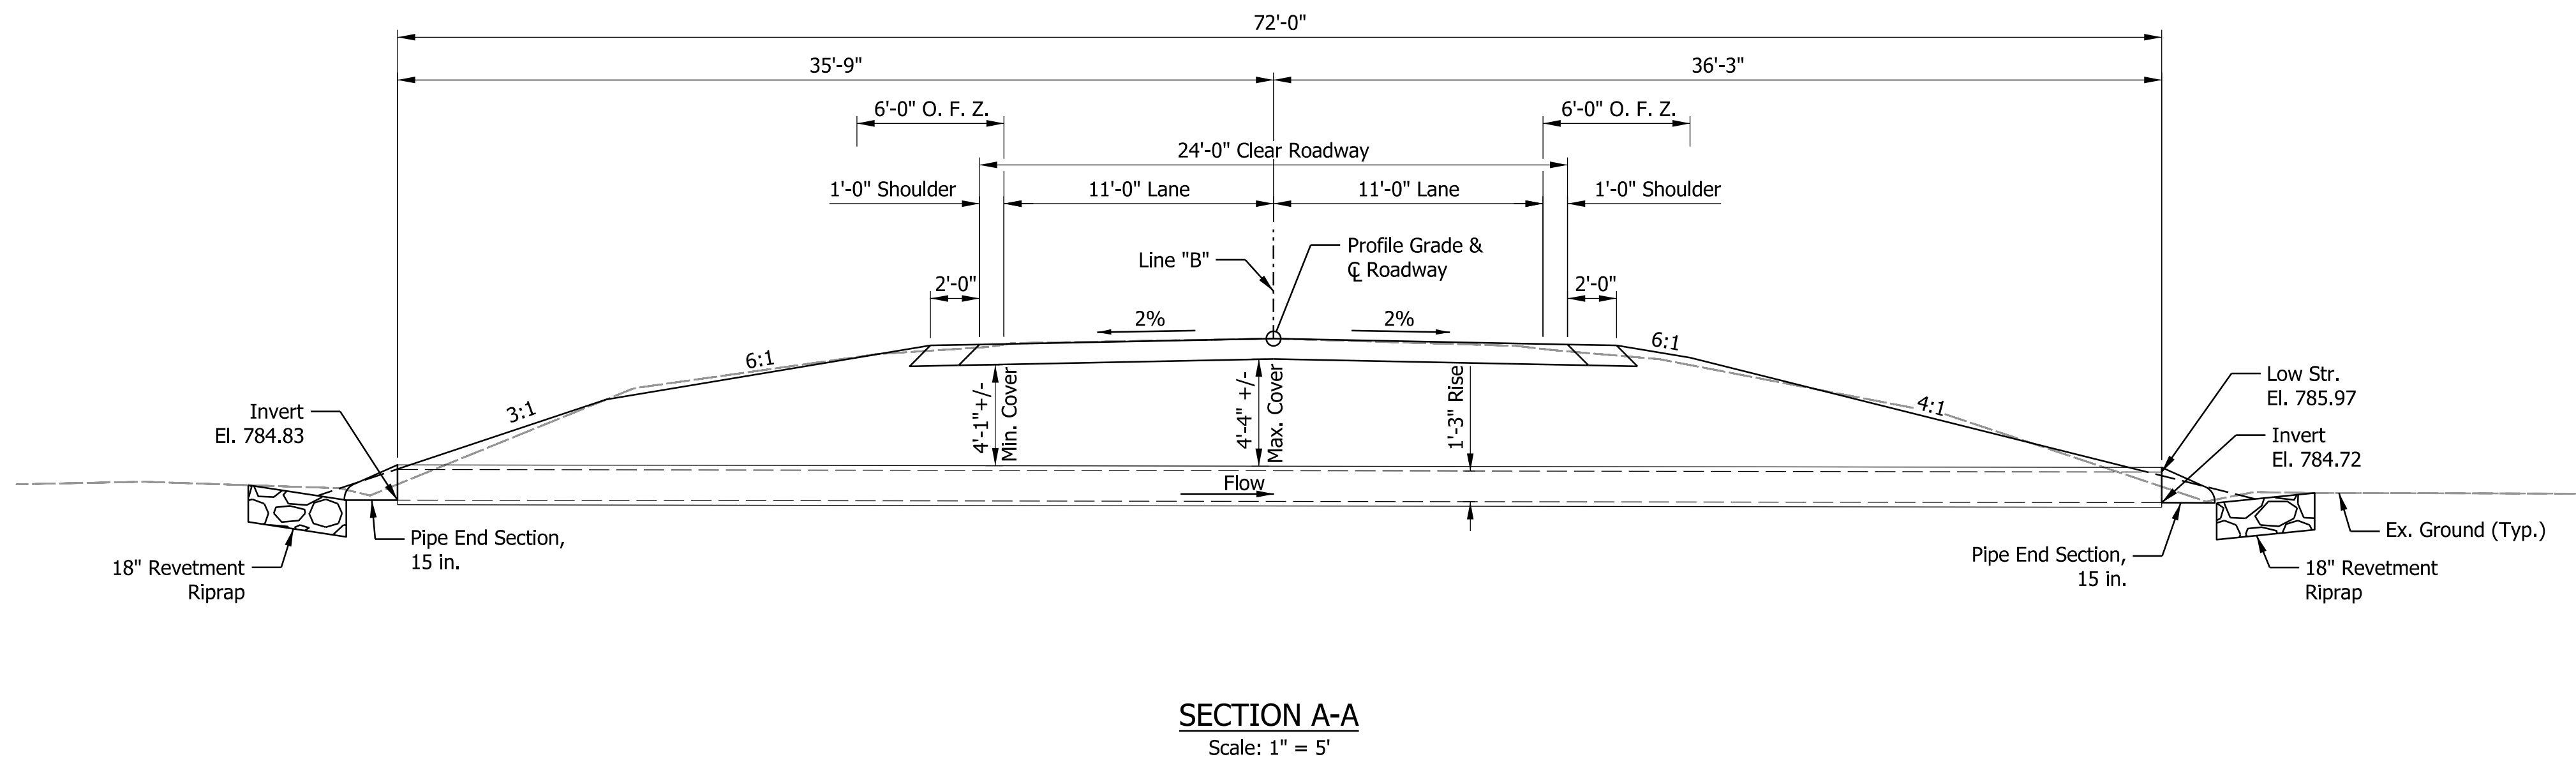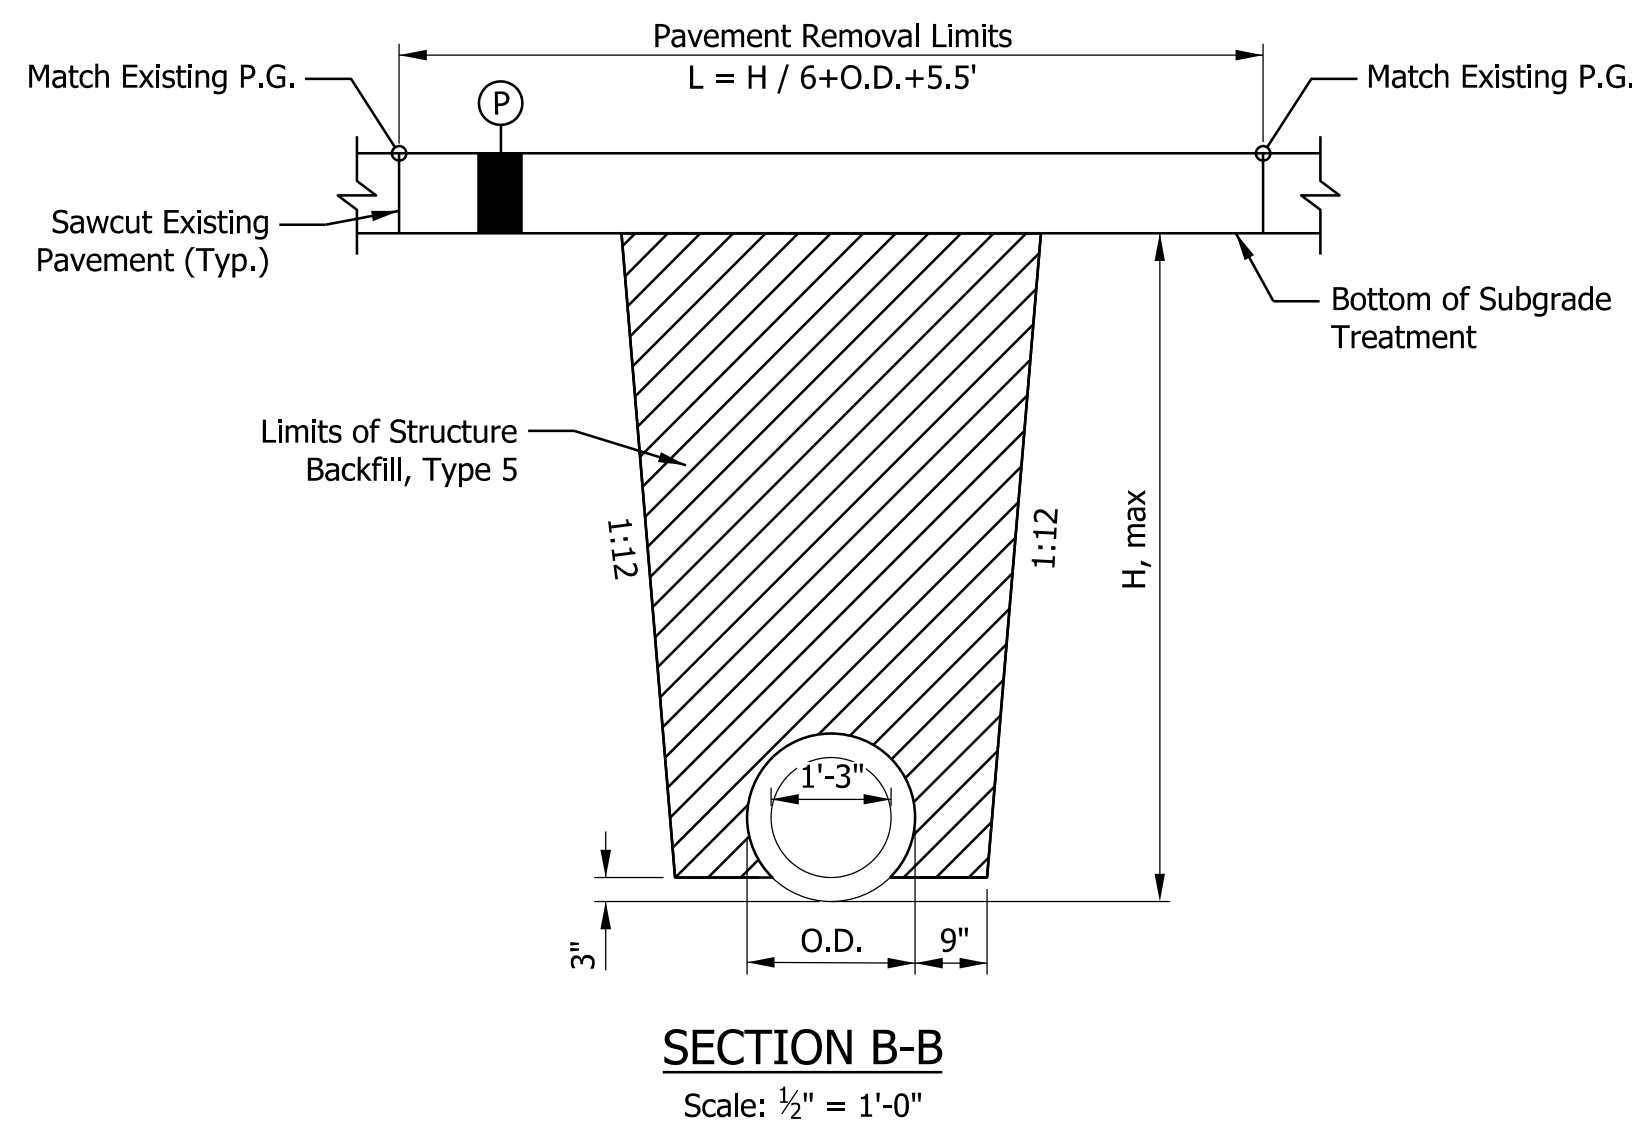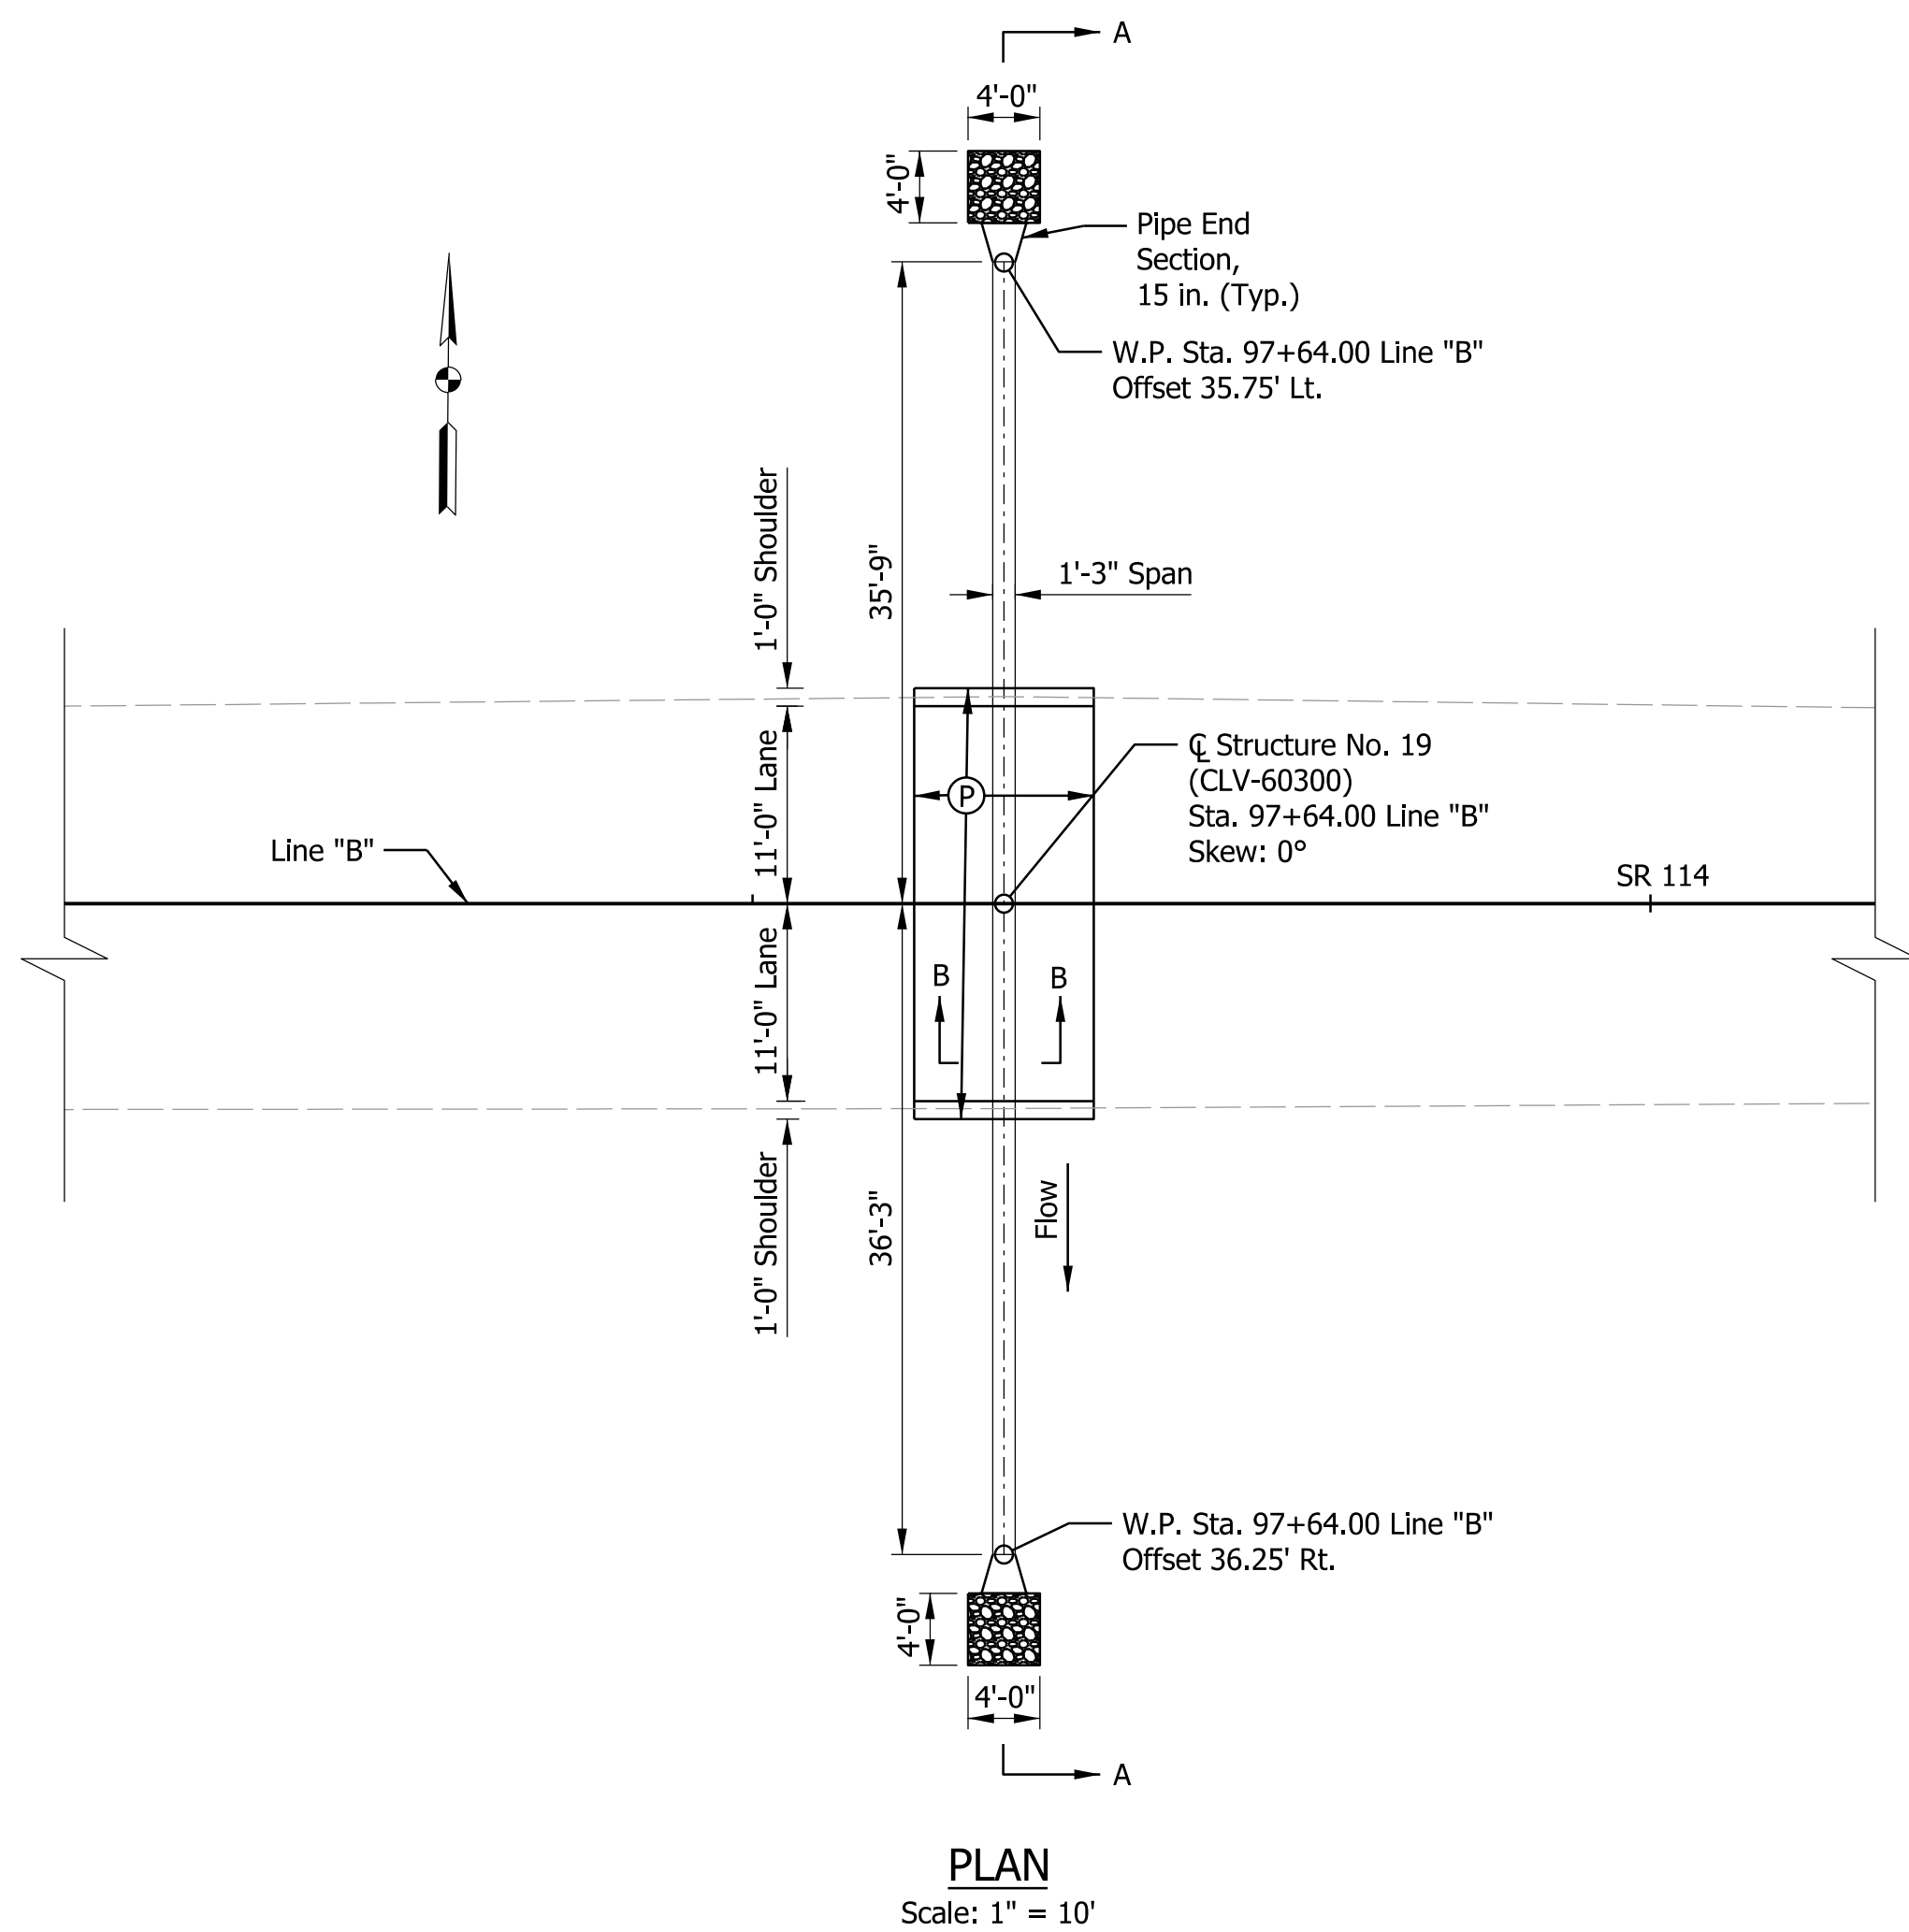

DESIGN DATA

LIVE LOAD: Designed in accordance with Section 714 of the Standard Specifications.

DEAD LOAD: Actual weight plus 35 psf (composite) for future wearing surface.

DESIGN STRENGTHS: To be in accordance with Section 714 of the Standard Specifications.

CONCRETE:
Class "A": $f'_c = 3500$ psi
Class "B": $f'_c = 3000$ psi
Class "C": $f'_c = 4000$ psi

REINFORCING STEEL:
Grade 60: $f_y = 60,000$ psi


(P) HMA for Structure Installation, Type B
165 lb/syd HMA Surface, Type B on
275 lb/syd HMA Intermediate, Type B on
440 lb/syd HMA Base, Type B on
Subgrade Treatment, Type IC

PRECAST REINFORCED CONCRETE PIPE
1 SPAN: 1'-3"
24'-0" CLEAR ROADWAY; SKEW: 0°
SR 114
FULTON COUNTY


Plot: 3/25/2025

File:
Model:CLV 60300 GP Sheet


RECOMMENDED FOR APPROVAL _____ DESIGN ENGINEER _____ DATE _____	INDIANA DEPARTMENT OF TRANSPORTATION		SCALE AS NOTED	BRIDGE FILE CLV-60300
			DESIGNATION 2200922 & 2500432	
DESIGNED: CPM	DRAWN: CPM	GENERAL PLAN STRUCTURE NO. 19 (CLV-60300)		SHEETS 71 of 107
CHECKED: APL	CHECKED: APL			PROJECT 2200922
			CONTRACT R-44659	

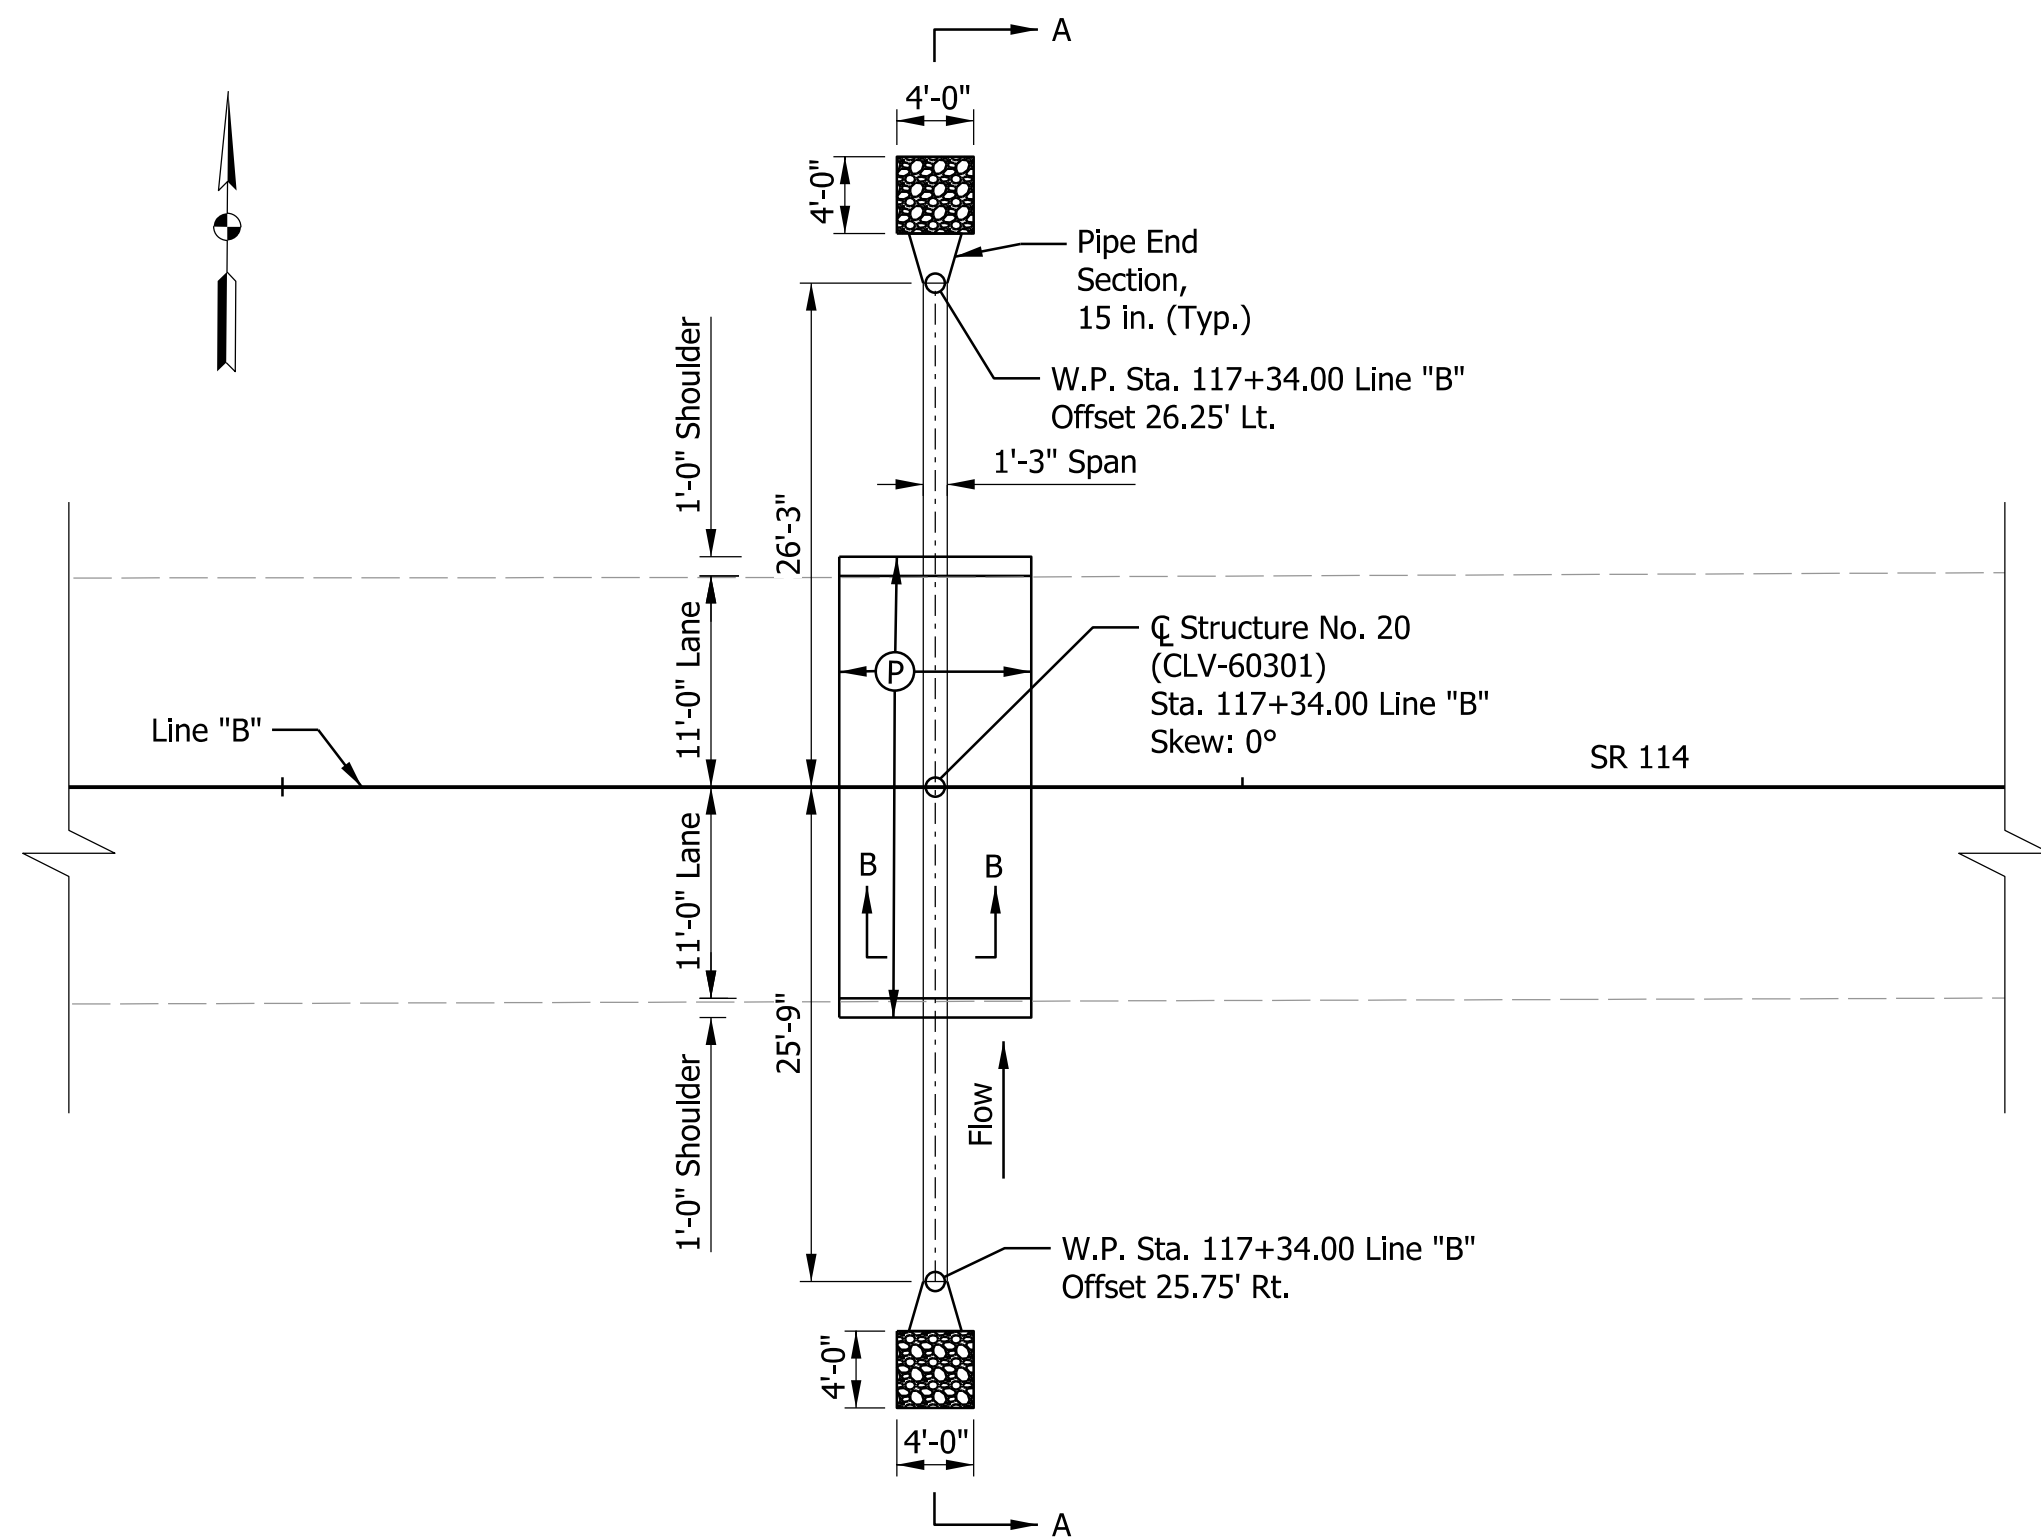

PLAN
Scale: 1" = 10'

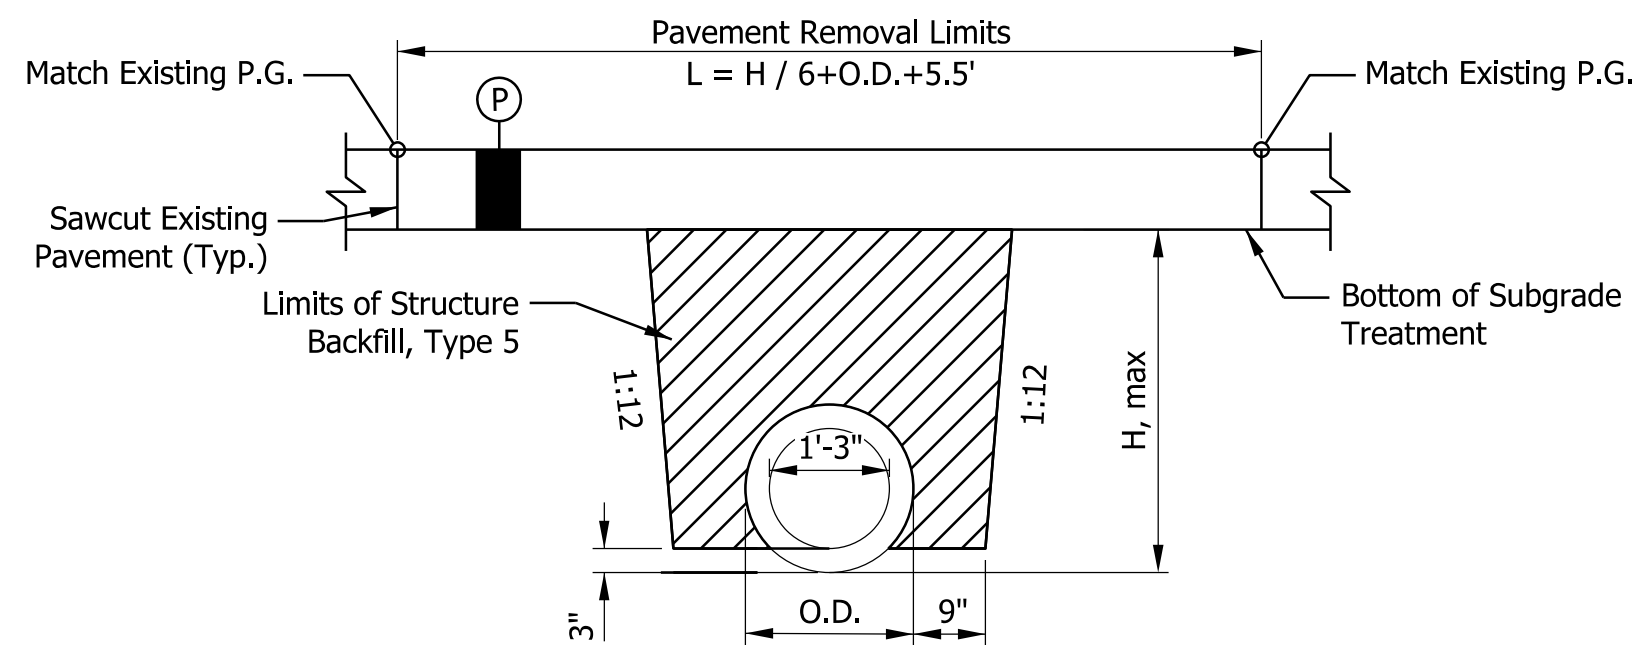

SECTION B-B
Scale: 1/2" = 1'-0"

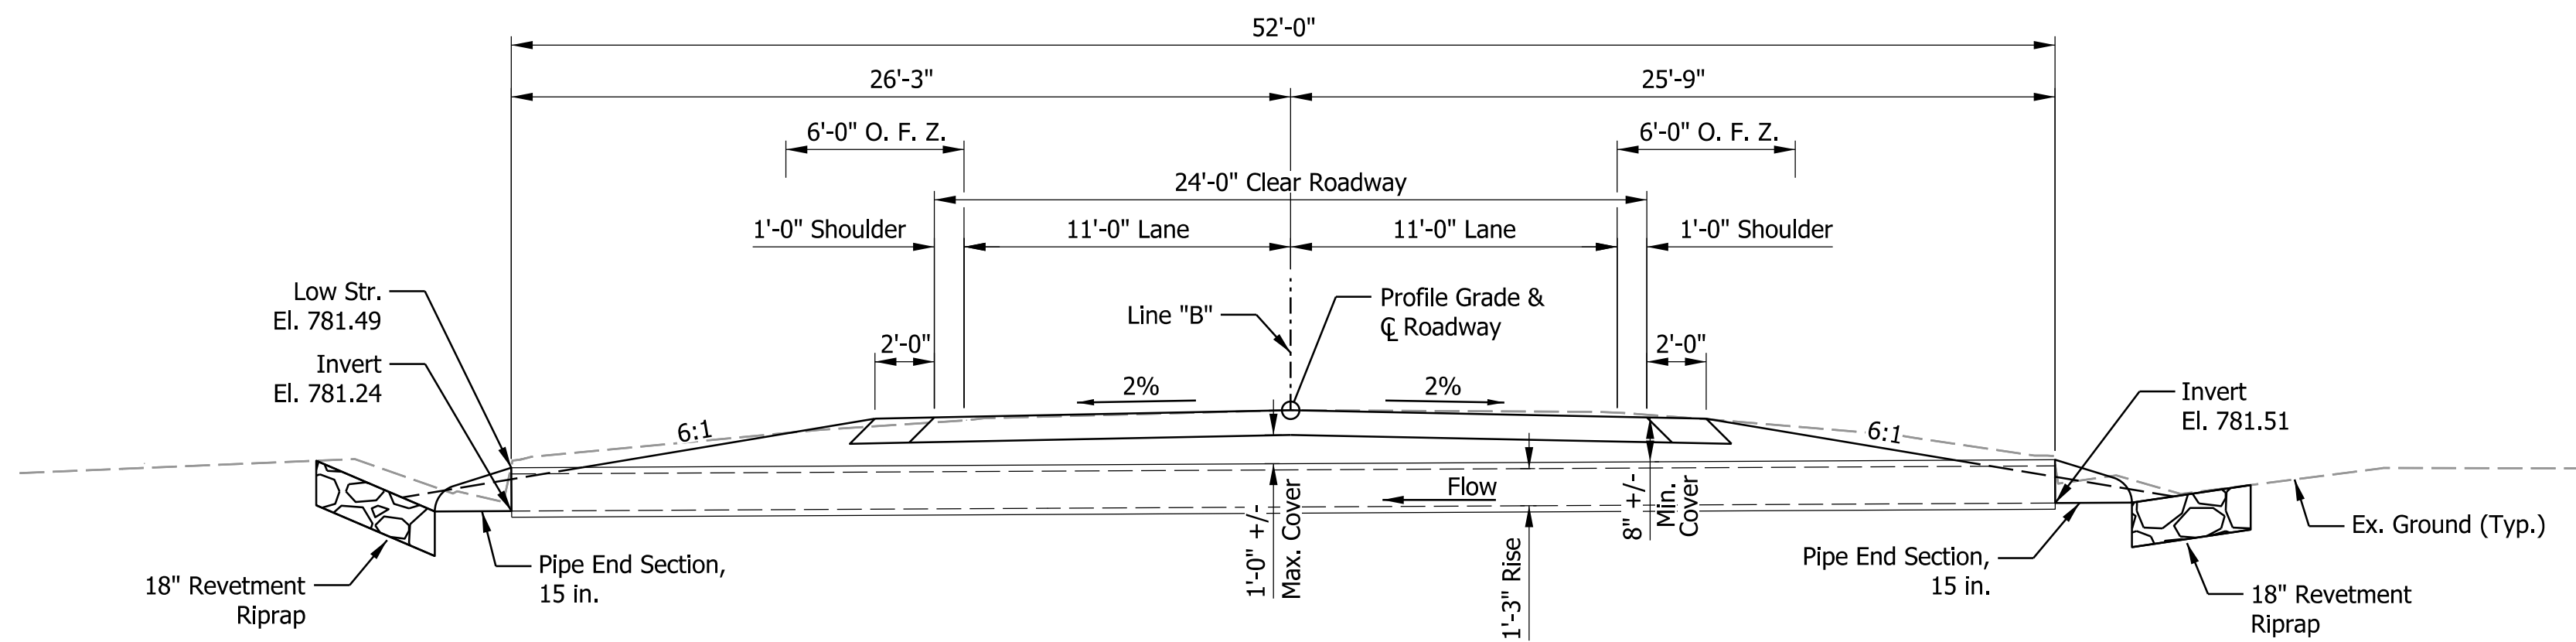

SECTION A-A
Scale: 1" = 5'

DESIGN DATA

LIVE LOAD: Designed in accordance with Section 714 of the Standard Specifications.

DEAD LOAD: Actual weight plus 35 psf (composite) for future wearing surface.

DESIGN STRENGTHS: To be in accordance with Section 714 of the Standard Specifications.

CONCRETE:
Class "A": $f'_c = 3500$ psi
Class "B": $f'_c = 3000$ psi
Class "C": $f'_c = 4000$ psi

REINFORCING STEEL:
Grade 60: $f_y = 60,000$ psi



① HMA for Structure Installation, Type B
165 lb/syd HMA Surface, Type B on
275 lb/syd HMA Intermediate, Type B on
440 lb/syd HMA Base, Type B on
Subgrade Treatment, Type IC

PRECAST REINFORCED CONCRETE PIPE
1 SPAN: 1'-3"
24'-0" CLEAR ROADWAY; SKEW: 0°
SR 114
FULTON COUNTY

RECOMMENDED FOR APPROVAL _____ DESIGN ENGINEER _____ DATE _____	INDIANA DEPARTMENT OF TRANSPORTATION		SCALE AS NOTED	BRIDGE FILE CLV-60301
			DESIGNATION 2200922 & 2500432	
DESIGNED: CPM	DRAWN: CPM	GENERAL PLAN STRUCTURE NO. 20 (CLV-60301)		SHEETS 72 of 107
CHECKED: APL	CHECKED: APL			PROJECT 2200922
			CONTRACT R-44659	

Plot: 3/25/2025

File:
Model:CLV 60301 GP Sheet

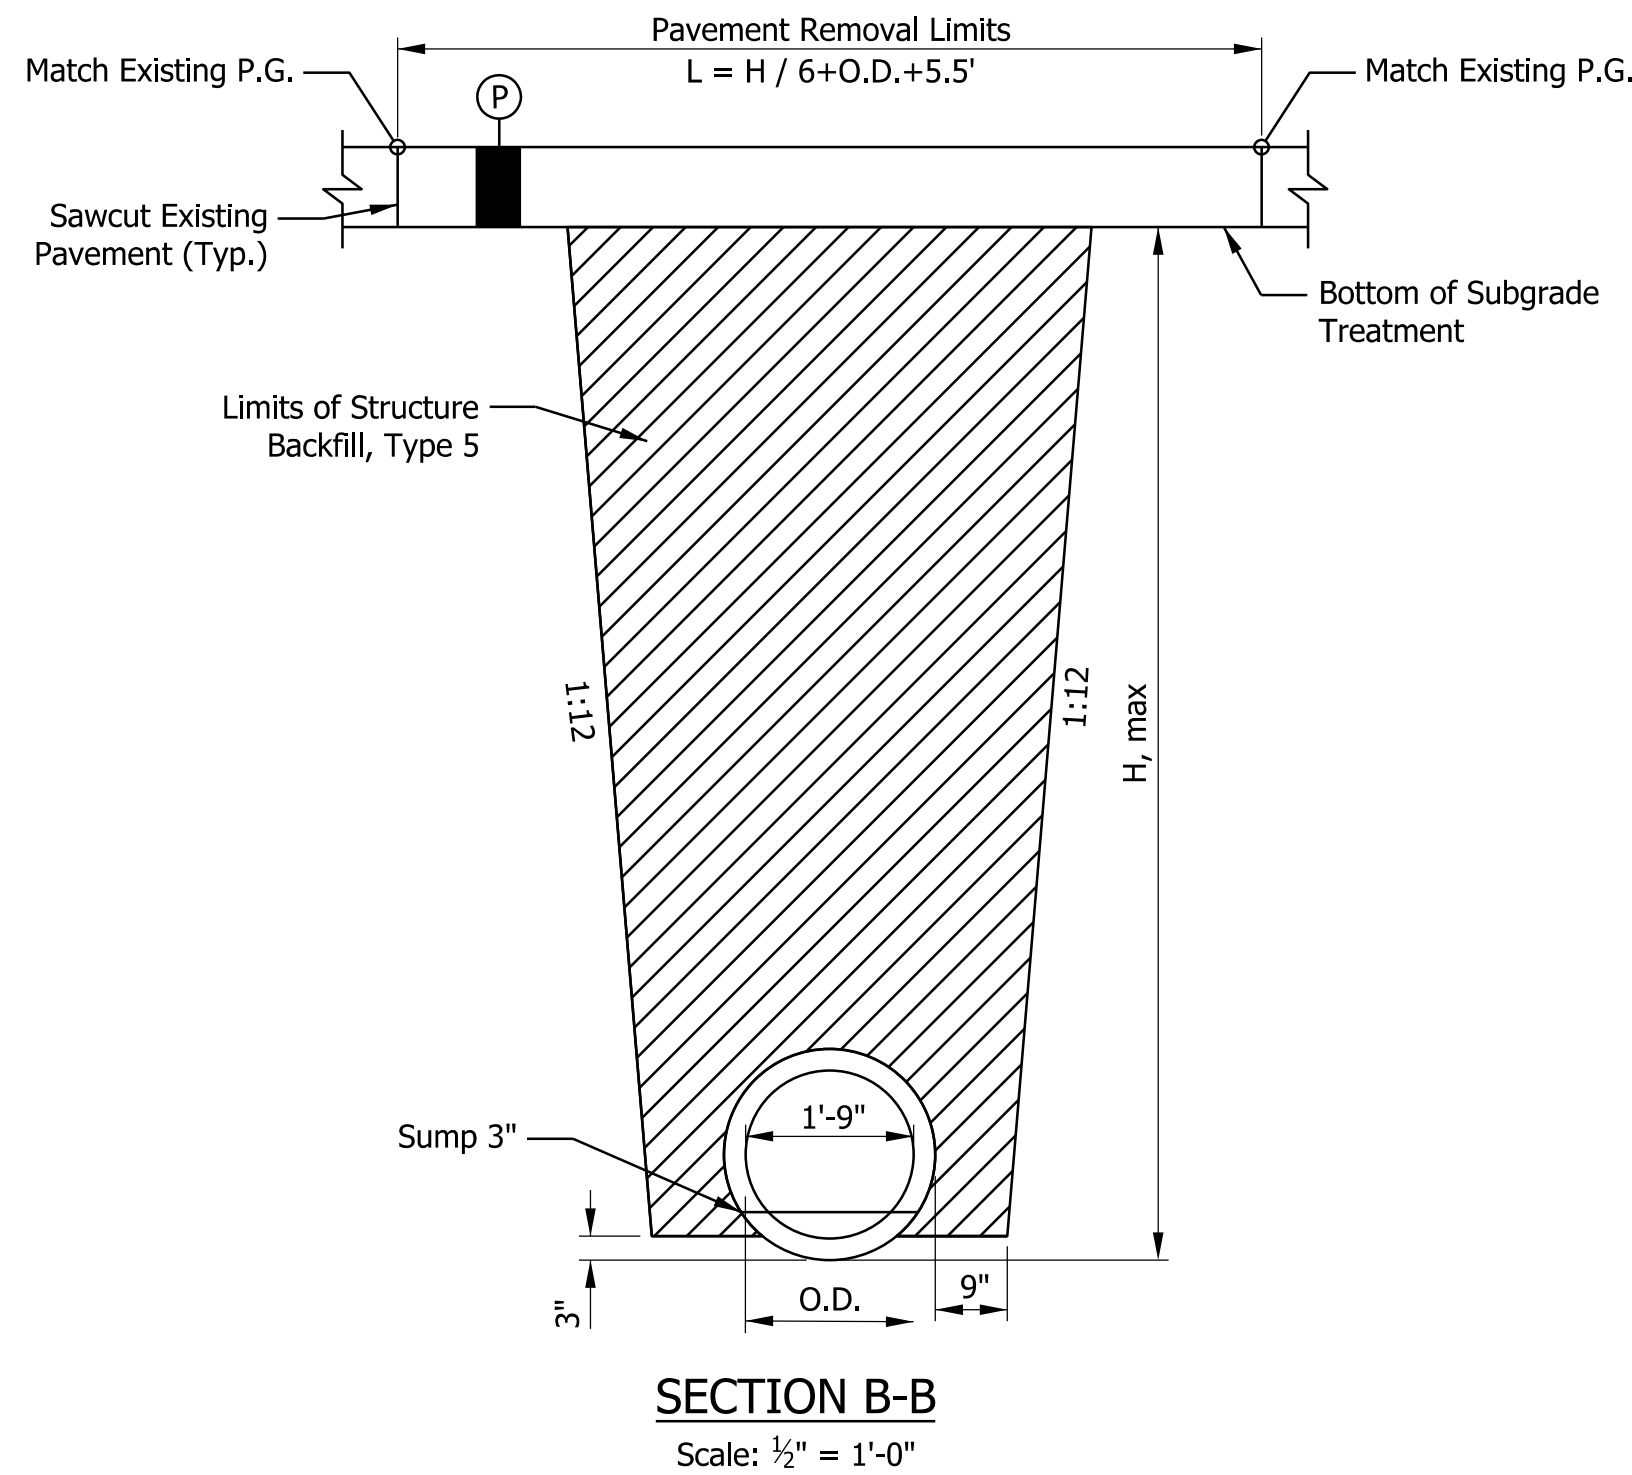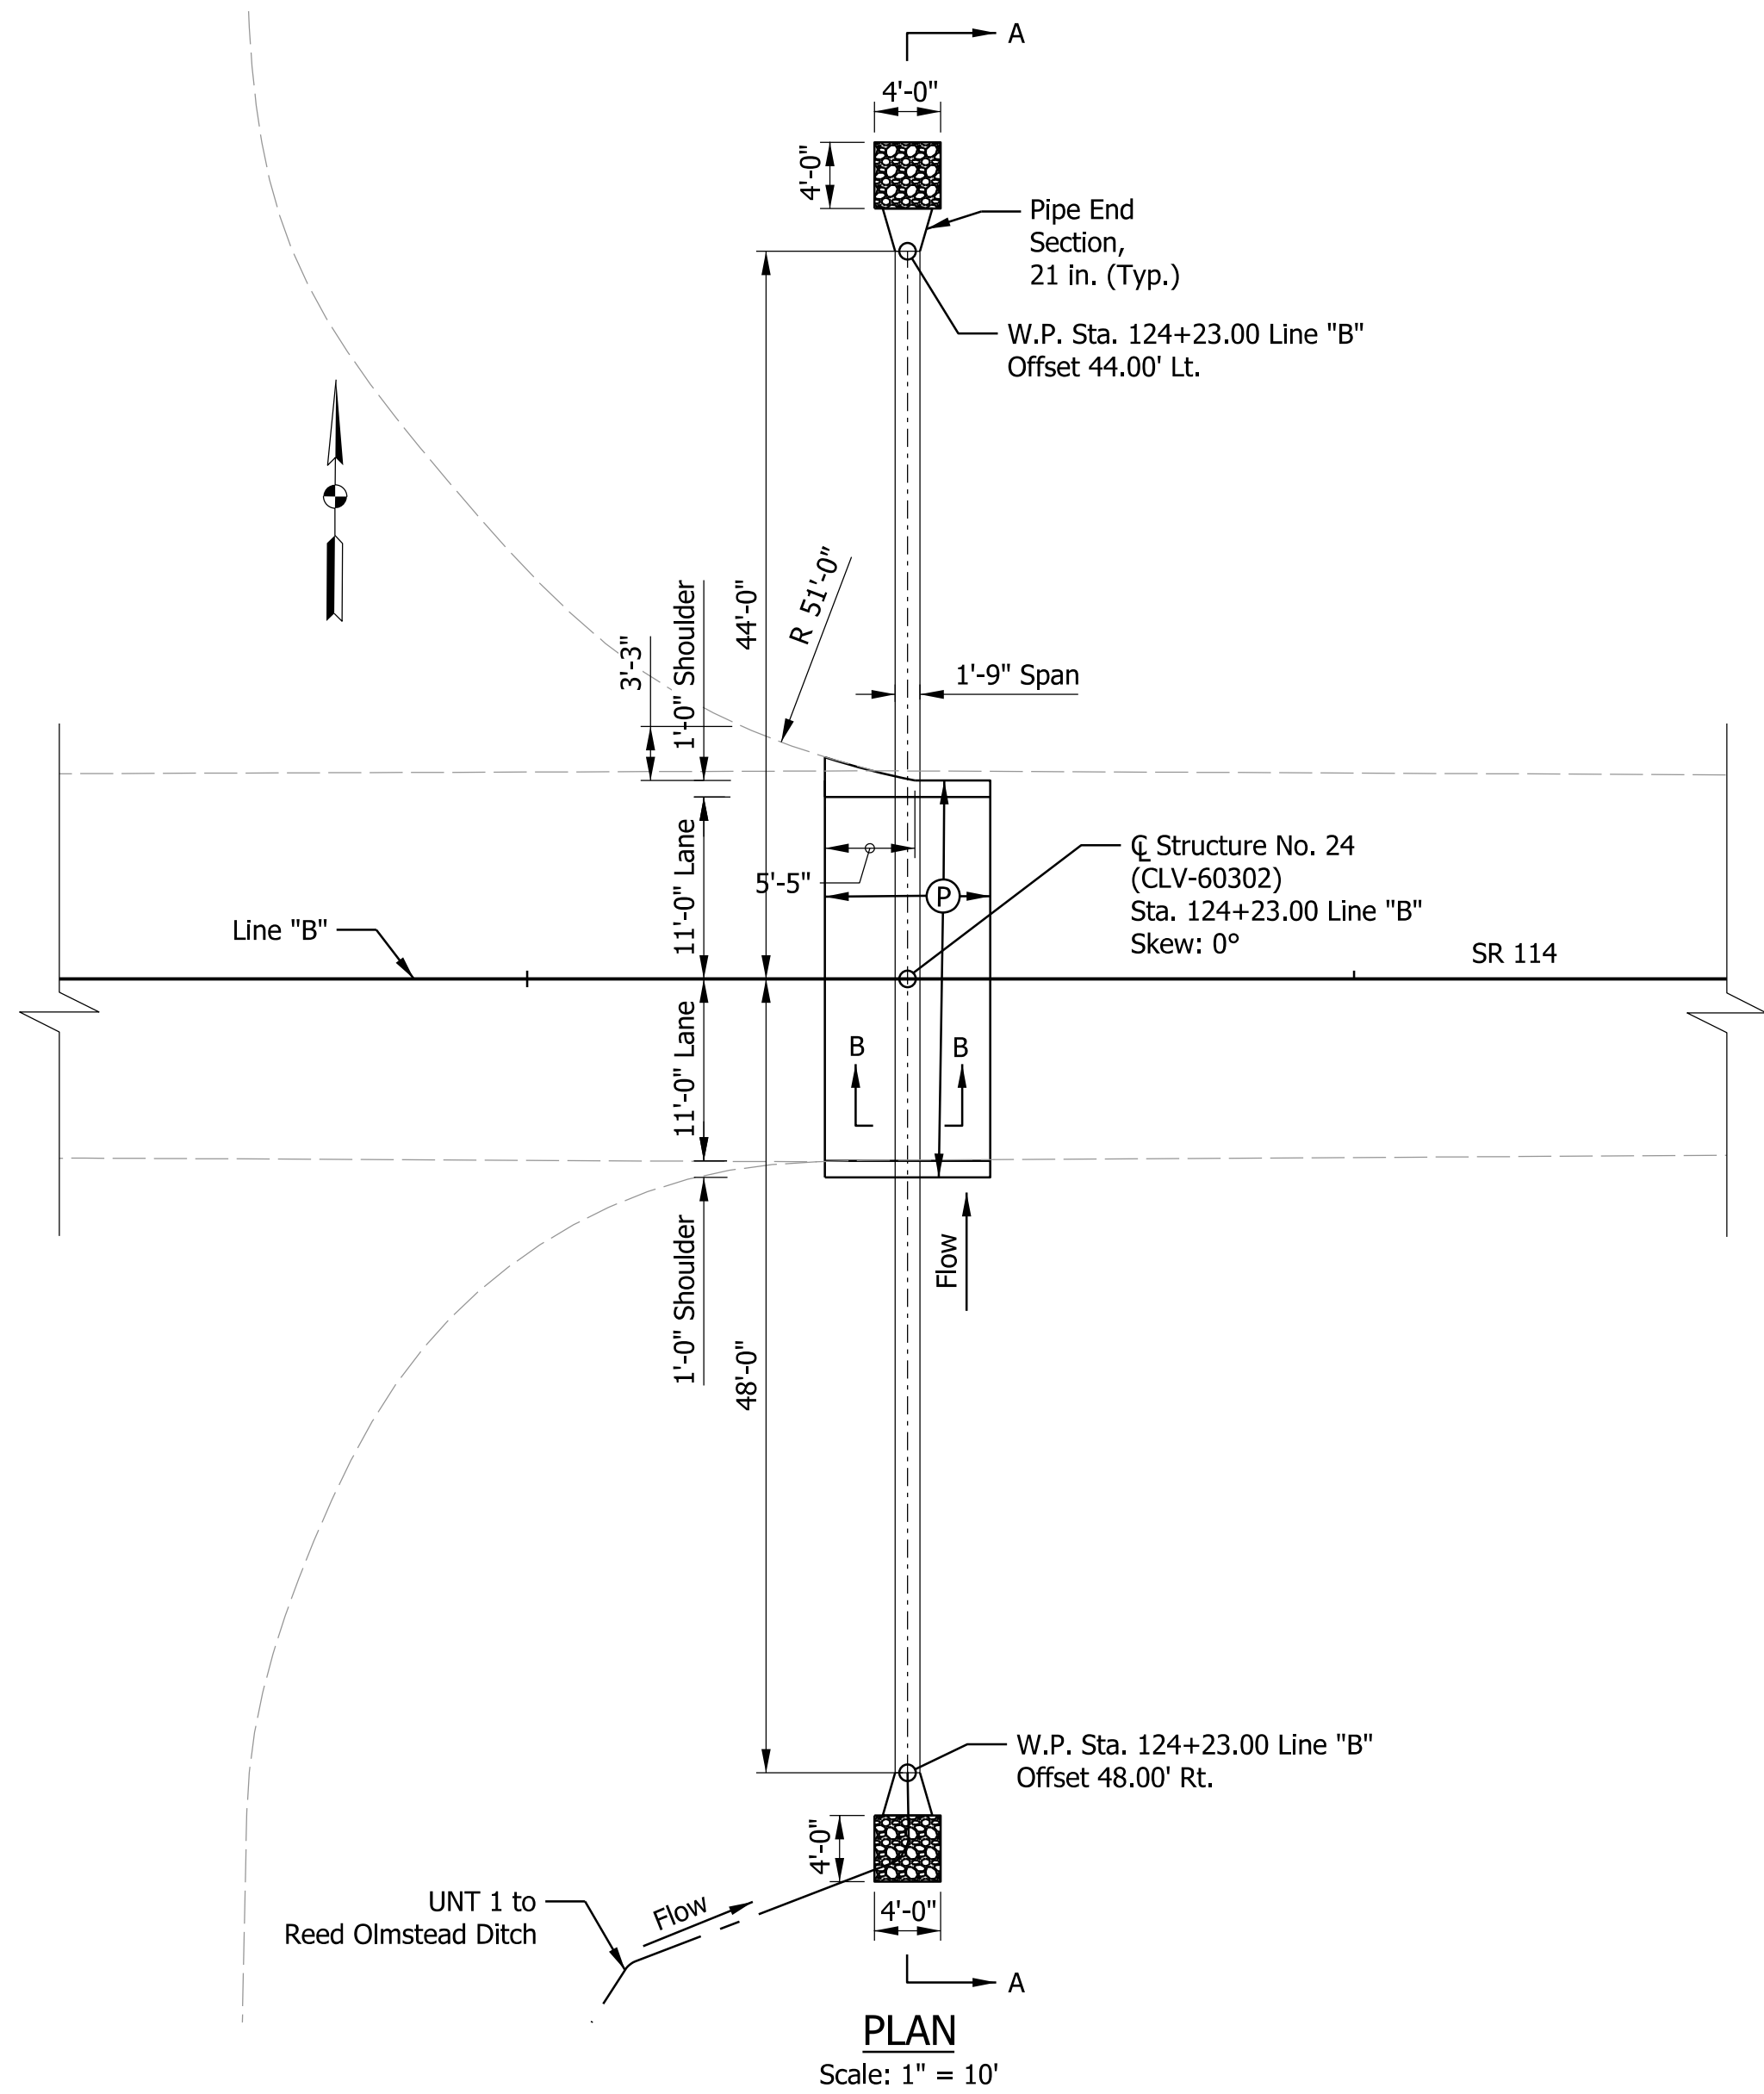

DESIGN DATA

LIVE LOAD: Designed in accordance with Section 714 of the Standard Specifications.

DEAD LOAD: Actual weight puls 35 psf (composite) for future wearing surface.

DESIGN STRENGTHS: To be in accordance with Section 714 of the Standard Specifications.


CONCRETE:
Class "A": $f_c = 3500$ psi
Class "B": $f_c = 3000$ psi
Class "C": $f_c = 4000$ psi

REINFORCING STEEL:
Grade 60: $f_y = 60,000$ psi

GENERAL NOTES




Contractor shall verify the existing flowline elevation to set appropriate sump depth (0.25' Sump).

(P) HMA for Structure Installation, Type B
165 lb/syd HMA Surface, Type B on
275 lb/syd HMA Intermediate, Type B on
440 lb/syd HMA Base, Type B on
Subgrade Treatment, Type IC

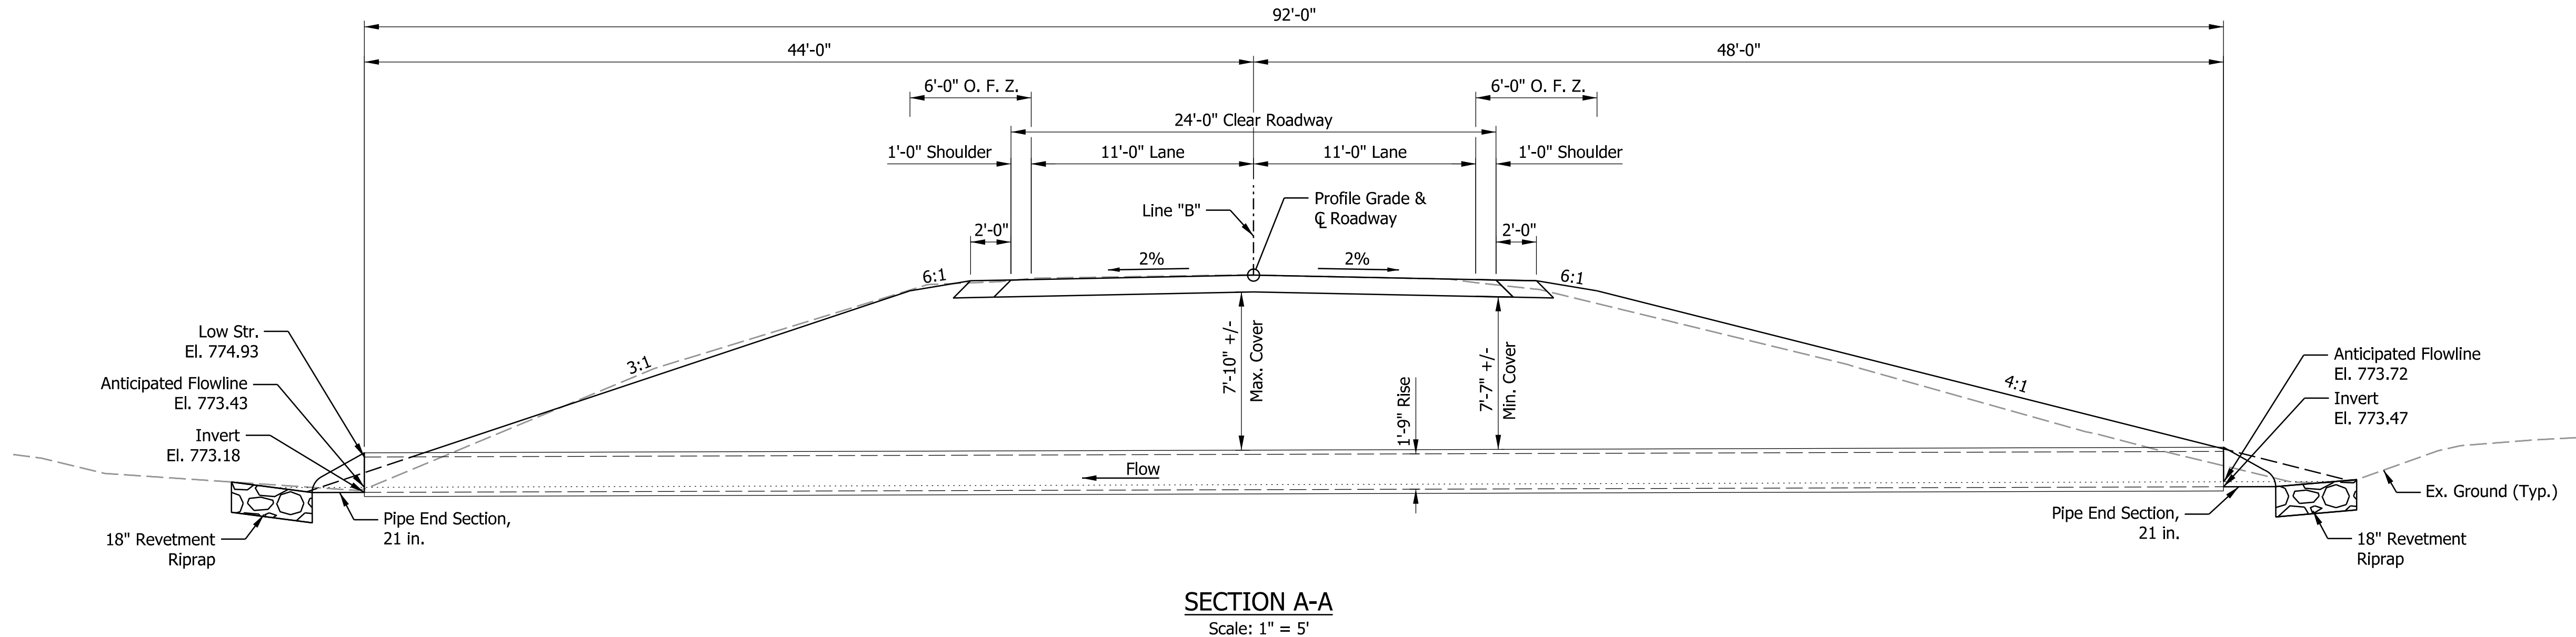

PRECAST REINFORCED CONCRETE PIPE
1 SPAN: 1'-9"
24'-0" CLEAR ROADWAY; SKEW: 0°
SR 114
FULTON COUNTY

Plot: 3/25/2025 File: Model:CLV 60302 GP Sheet		RECOMMENDED FOR APPROVAL DESIGN ENGINEER DATE	INDIANA DEPARTMENT OF TRANSPORTATION	SCALE AS NOTED		BRIDGE FILE CLV-60302 DESIGNATION 2200922 & 2500432	
				DESIGNED: CPM		DRAWN: CPM	
				CHECKED: APL		CHECKED: APL	
				GENERAL PLAN STRUCTURE NO. 24 (CLV-60302)		SHEETS 73 of 107 PROJECT 2200922	

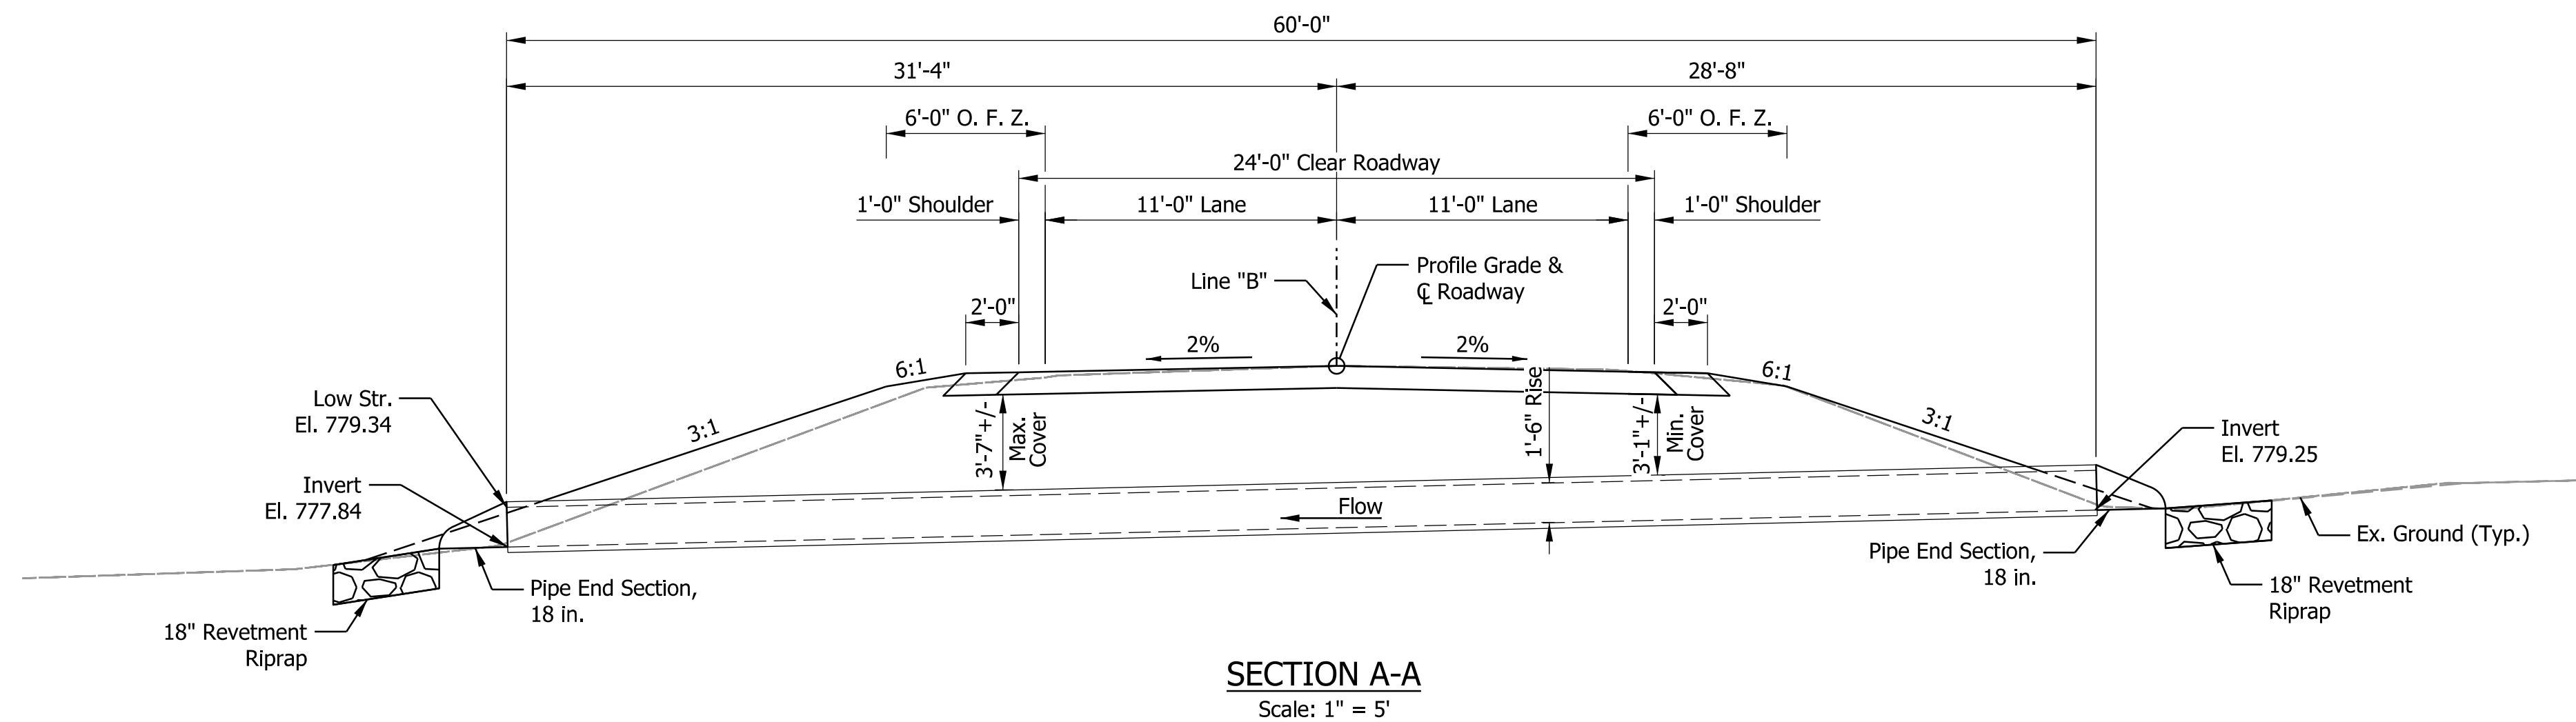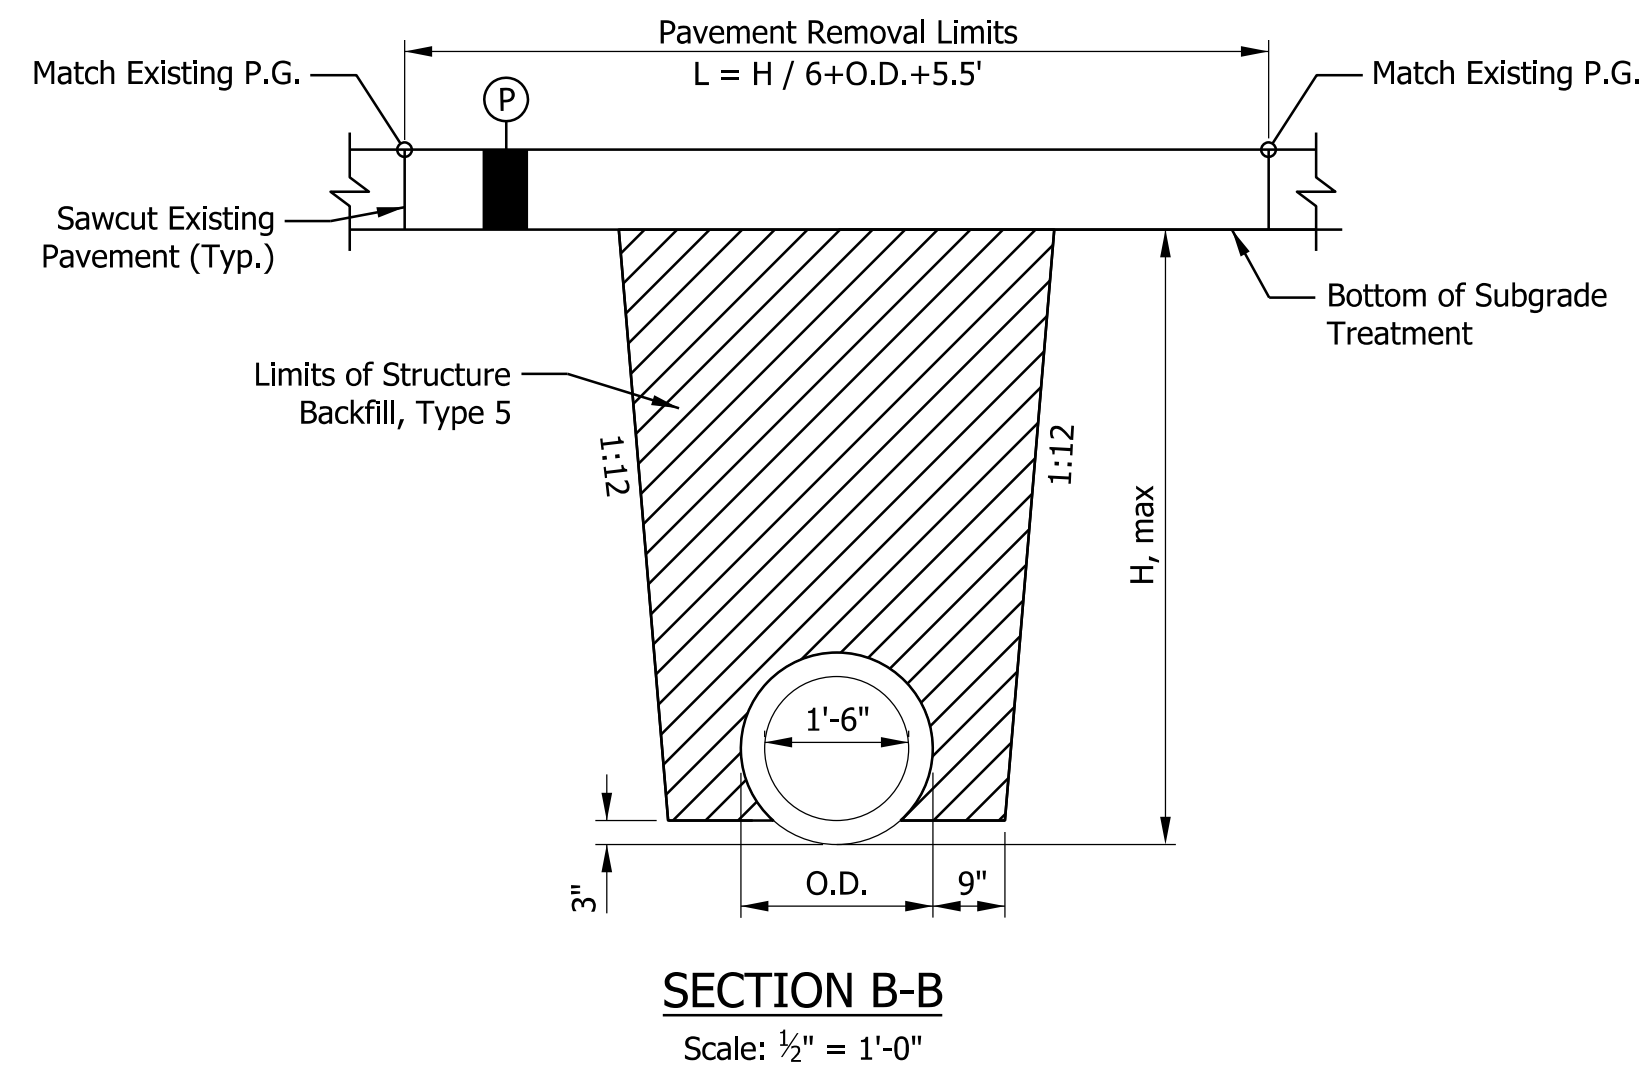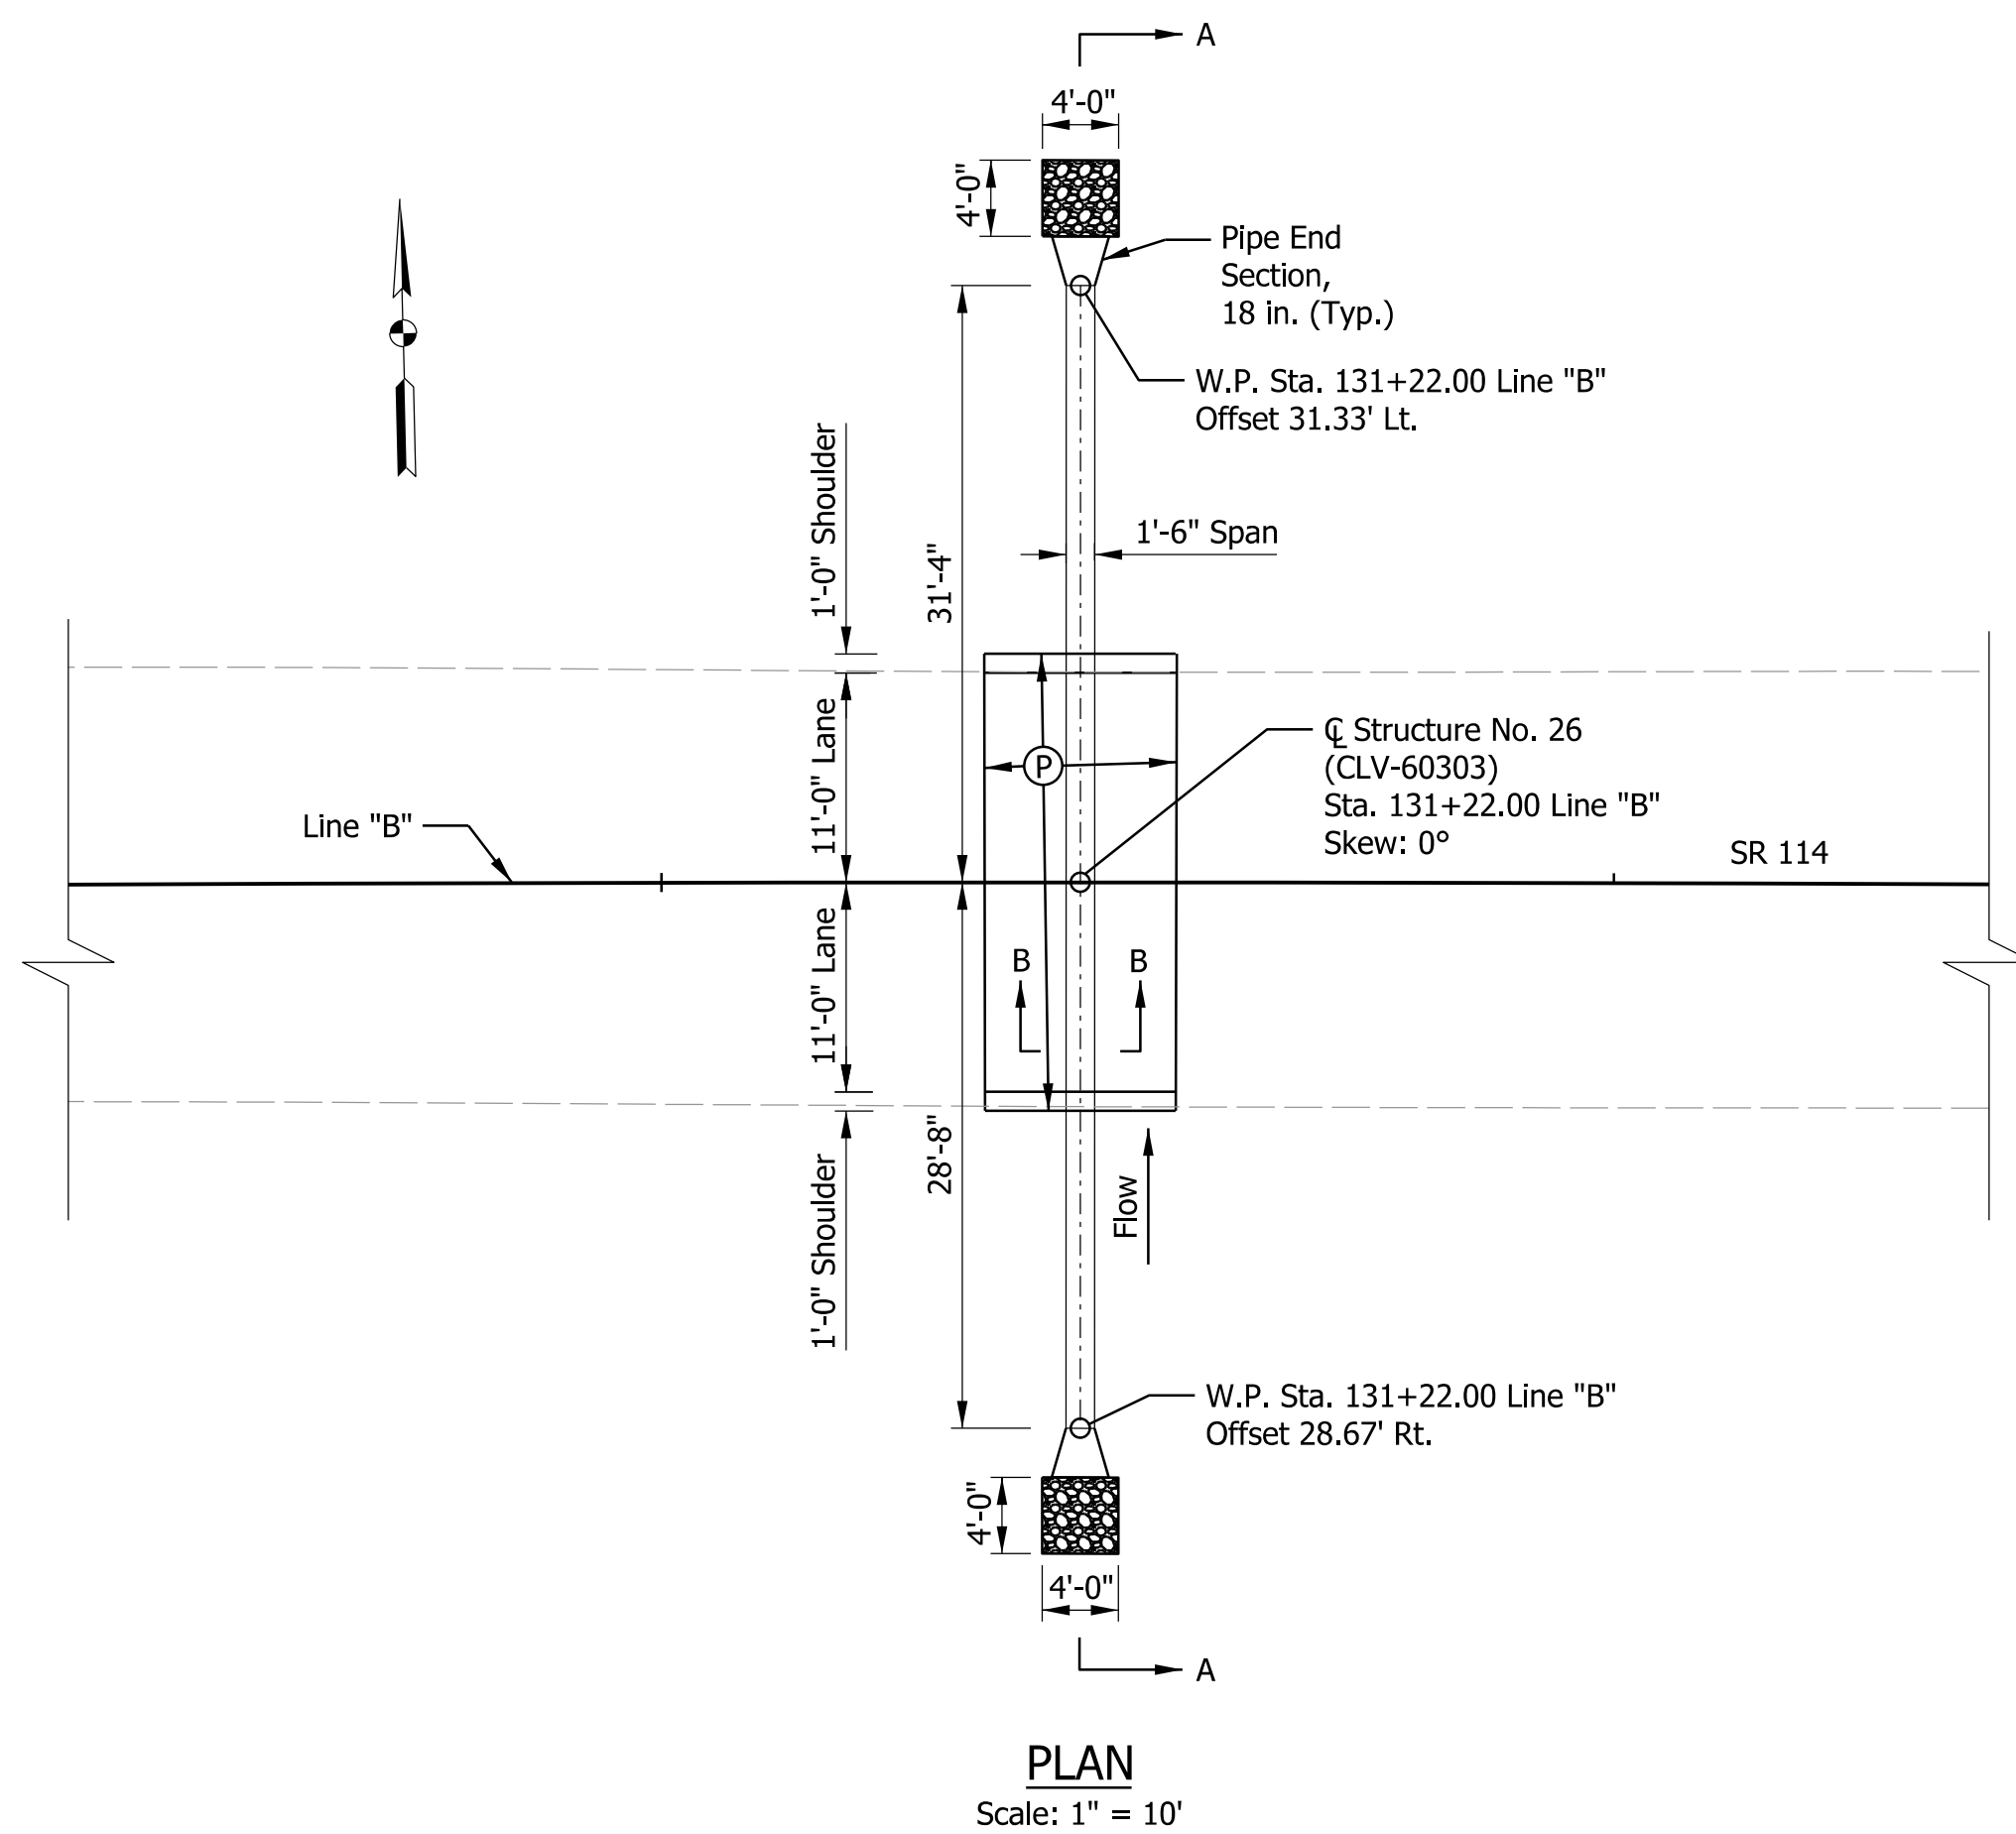

DESIGN DATA

LIVE LOAD: Designed in accordance with Section 714 of the Standard Specifications.

DEAD LOAD: Actual weight plus 35 psf (composite) for future wearing surface.

DESIGN STRENGTHS: To be in accordance with Section 714 of the Standard Specifications.

CONCRETE:
Class "A": $f'_c = 3500$ psi
Class "B": $f'_c = 3000$ psi
Class "C": $f'_c = 4000$ psi

REINFORCING STEEL:
Grade 60: $f_y = 60,000$ psi




(P) HMA for Structure Installation, Type B
165 lb/syd HMA Surface, Type B on
275 lb/syd HMA Intermediate, Type B on
440 lb/syd HMA Base, Type B on
Subgrade Treatment, Type IC

PRECAST REINFORCED CONCRETE PIPE
1 SPAN: 1'-6"
24'-0" CLEAR ROADWAY; SKEW: 0°
SR 114
FULTON COUNTY

Plot: 3/25/2025

File:
Model:CLV 60303 GP Sheet

RECOMMENDED FOR APPROVAL	DESIGN ENGINEER	DATE	INDIANA DEPARTMENT OF TRANSPORTATION		SCALE	BRIDGE FILE
					AS NOTED	CLV-60303
DESIGNED: CPM	DRAWN: CPM		GENERAL PLAN STRUCTURE NO. 26 (CLV-60303)		DESIGNATION	
CHECKED: APL	CHECKED: APL				2200922 & 2500432	
					SHEETS	
					74	of 107
					PROJECT	
					2200922	

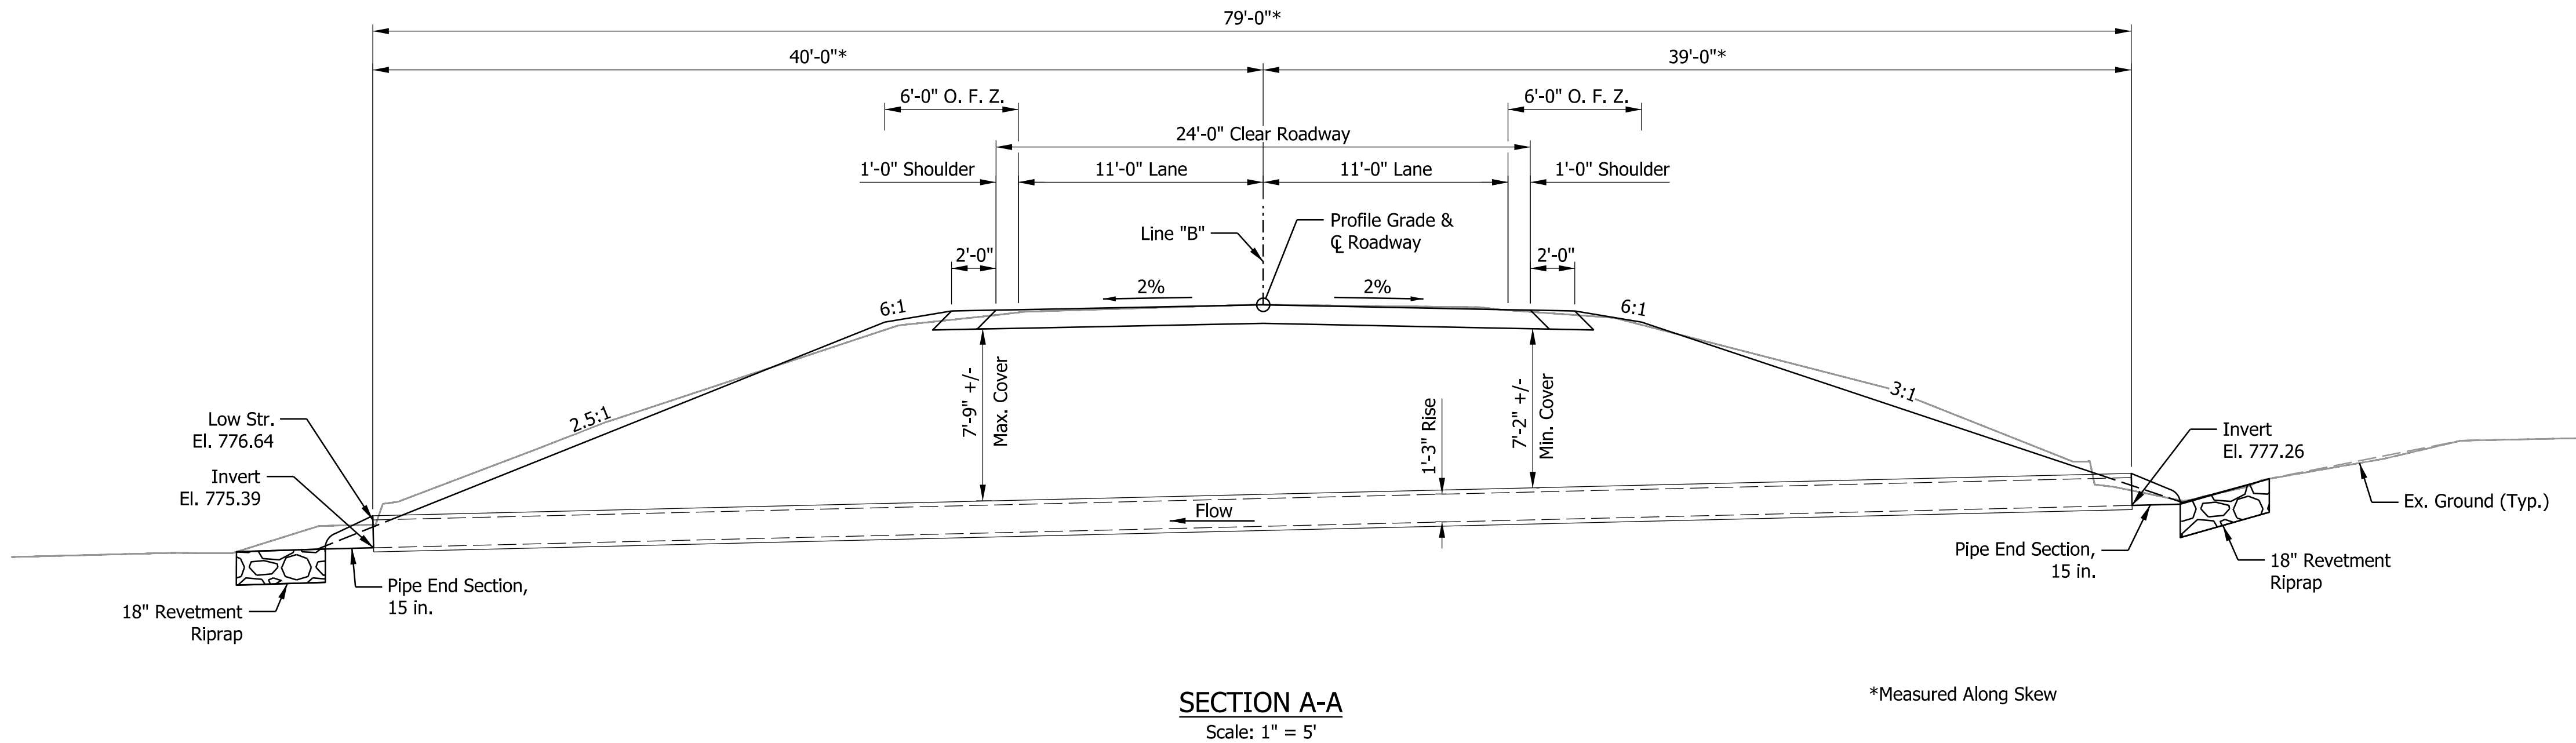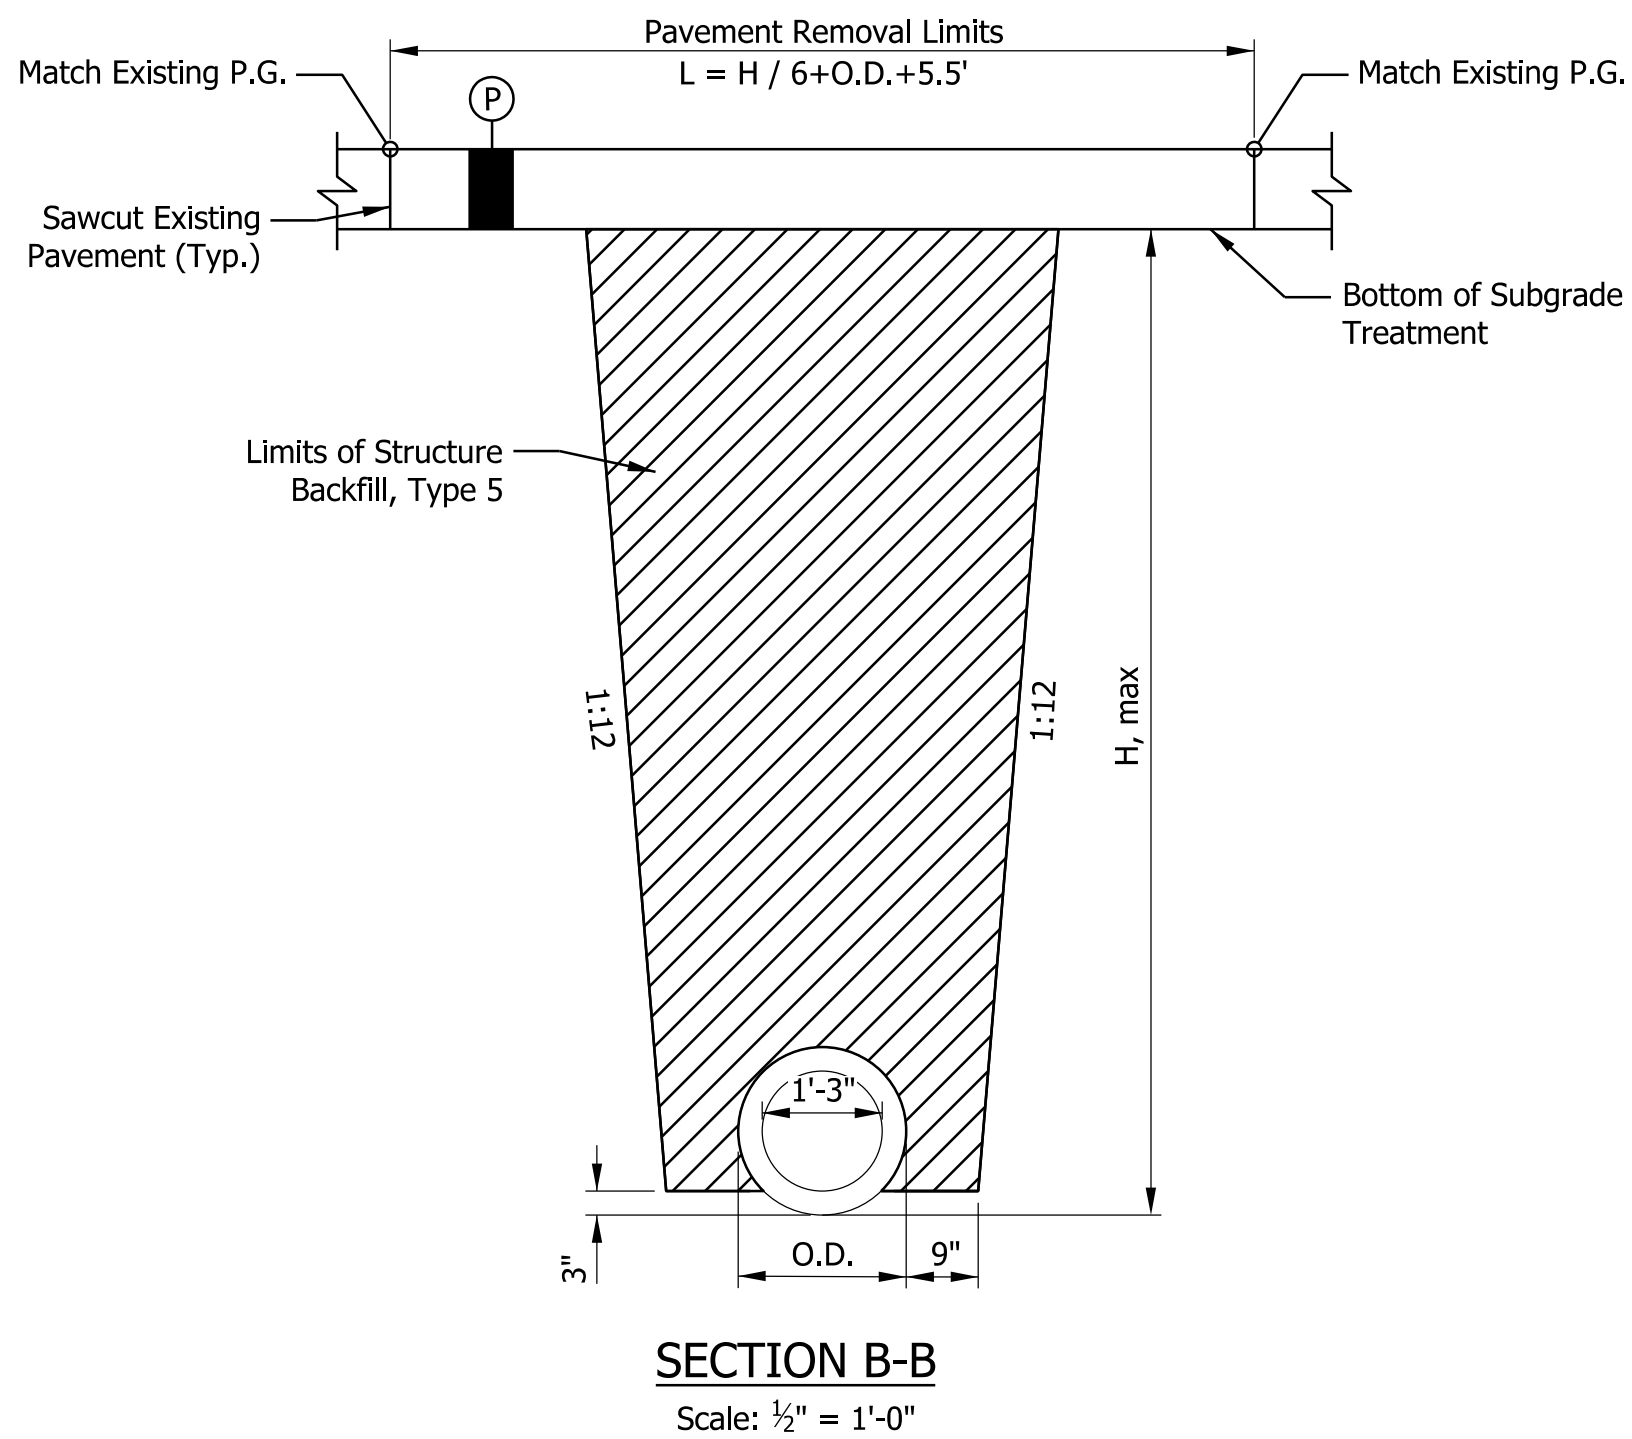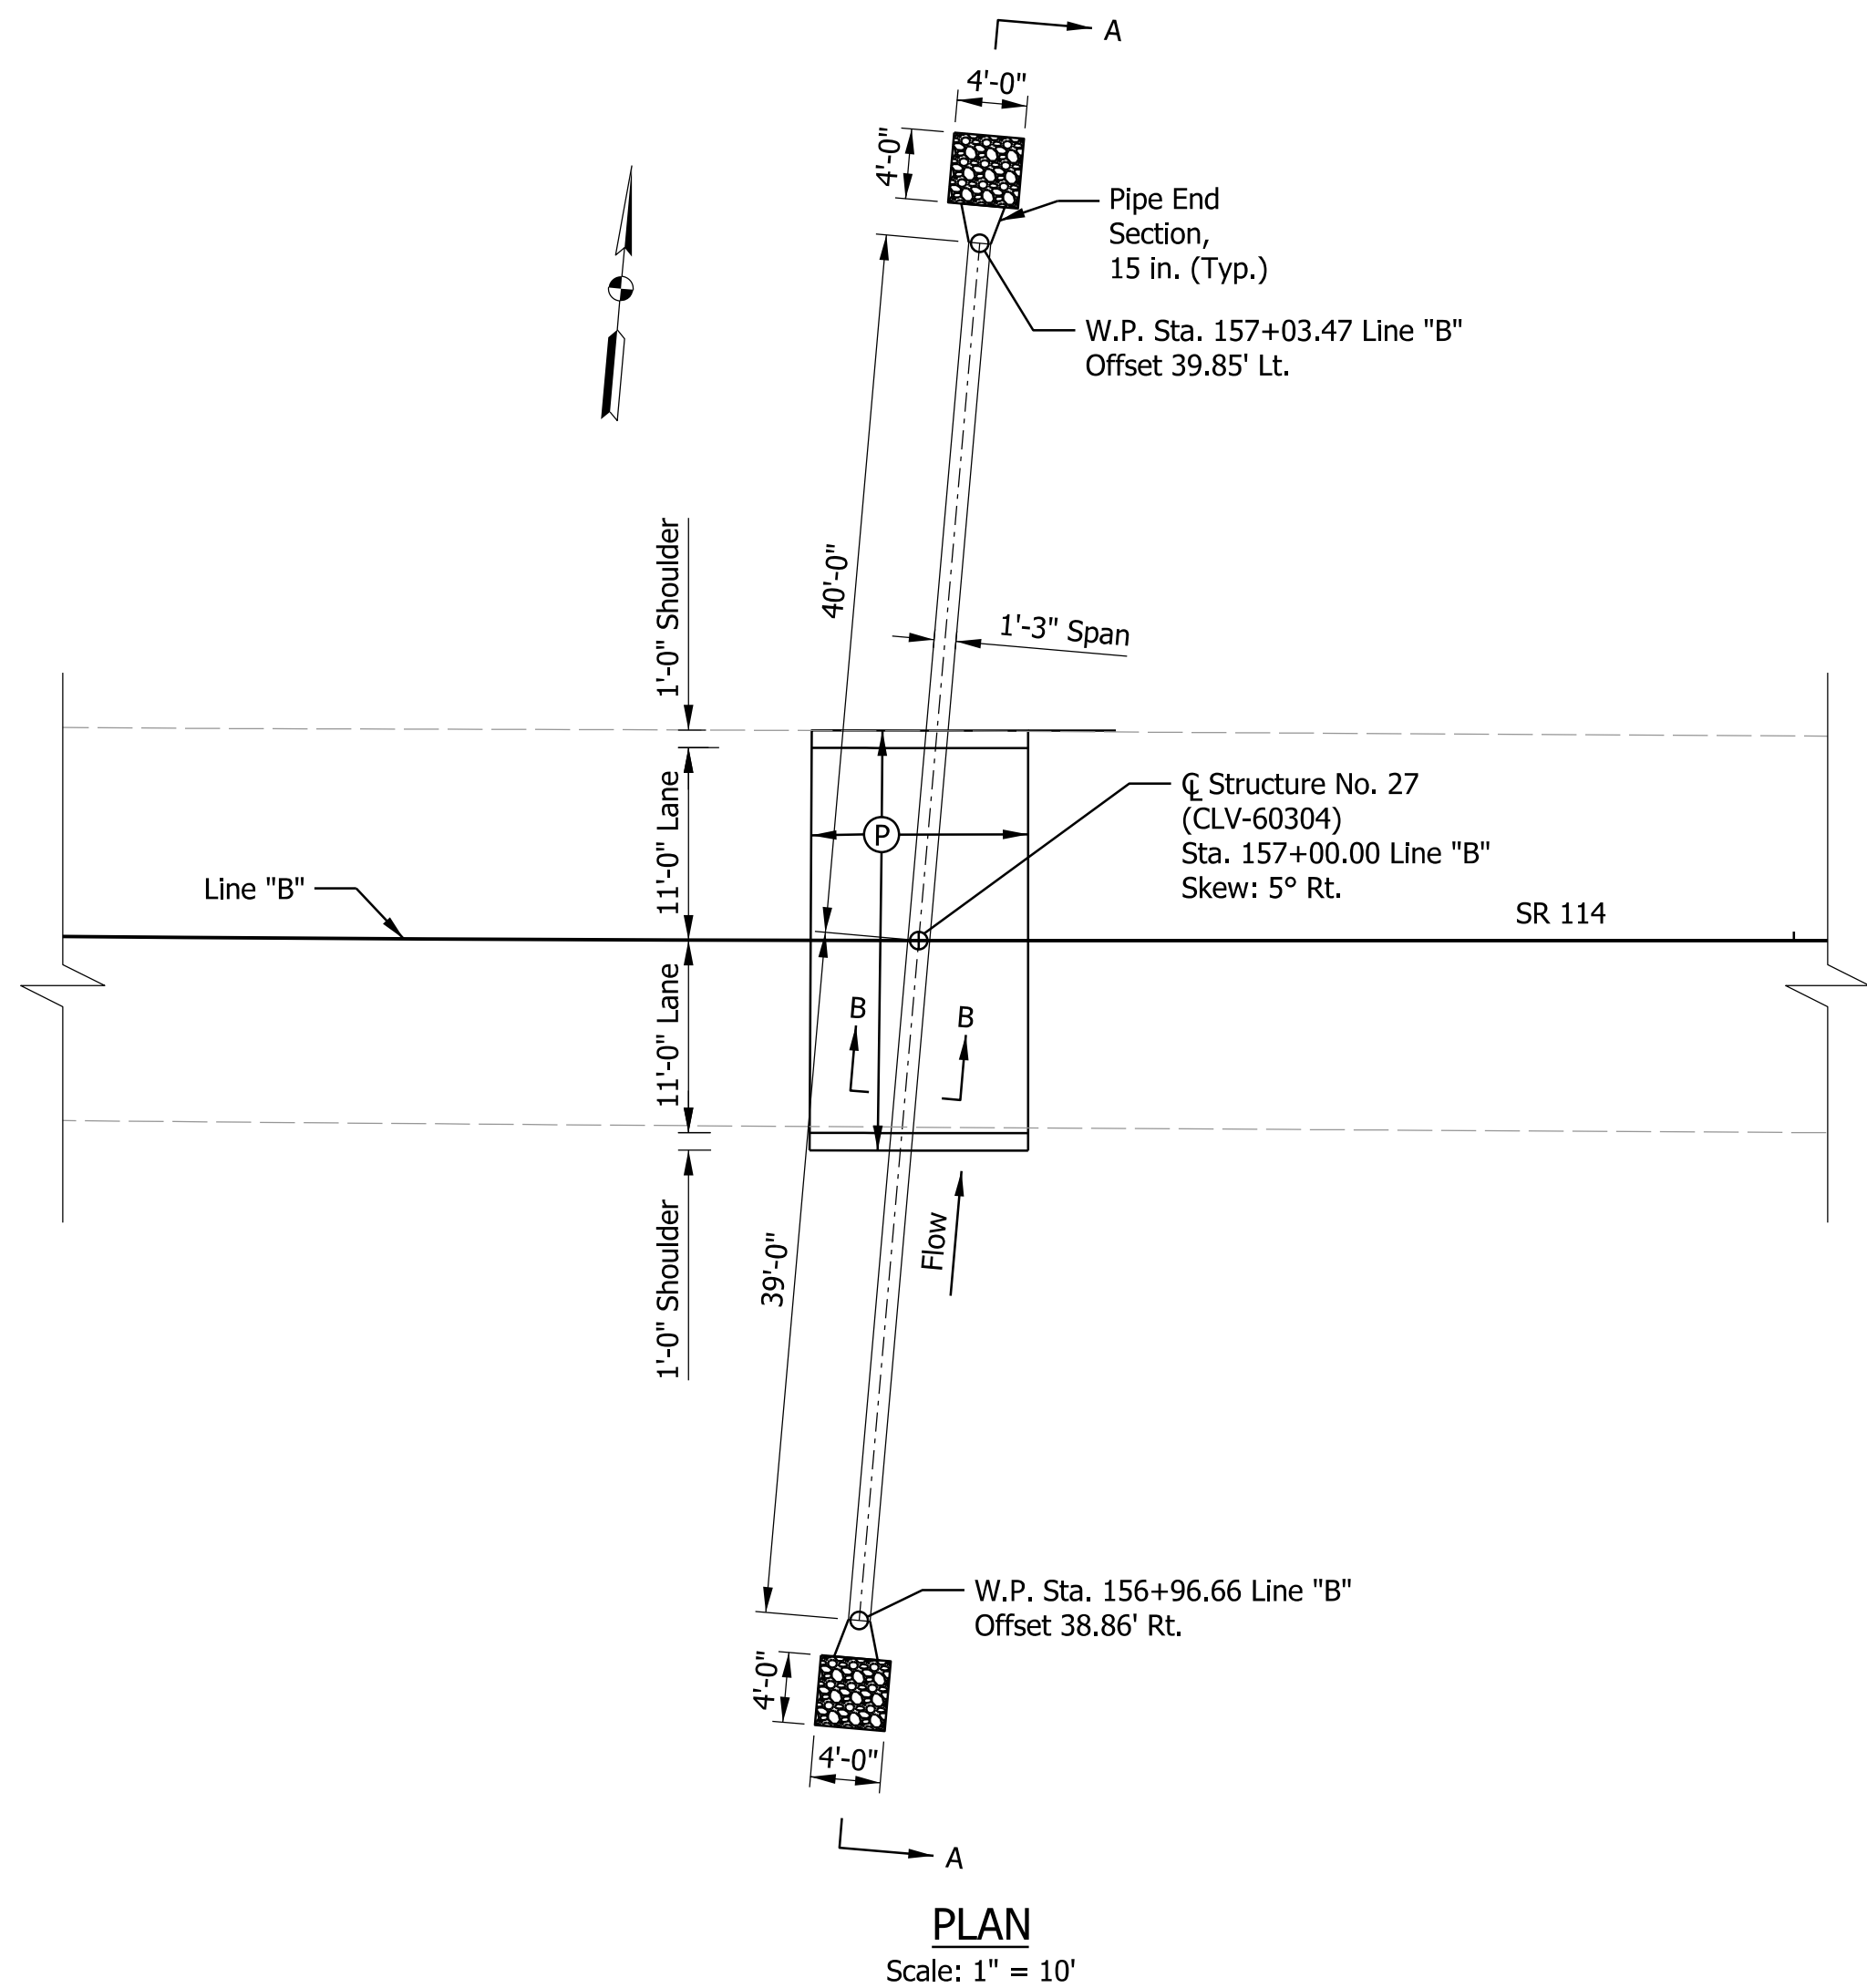

DESIGN DATA

LIVE LOAD: Designed in accordance with Section 714 of the Standard Specifications.

DEAD LOAD: Actual weight plus 35 psf (composite) for future wearing surface.

DESIGN STRENGTHS: To be in accordance with Section 714 of the Standard Specifications.

CONCRETE:
Class "A": $f'_c = 3500$ psi
Class "B": $f'_c = 3000$ psi
Class "C": $f'_c = 4000$ psi

REINFORCING STEEL:
Grade 60: $f_y = 60,000$ psi




(P) HMA for Structure Installation, Type B
165 lb/syd HMA Surface, Type B on
275 lb/syd HMA Intermediate, Type B on
440 lb/syd HMA Base, Type B on
Subgrade Treatment, Type IC

PRECAST REINFORCED CONCRETE PIPE
1 SPAN: 1'-3"
24'-0" CLEAR ROADWAY; SKEW: 0°
SR 114
FULTON COUNTY

Plot: 3/25/2025

File:
Model:CLV 60304 GP Sheet

RECOMMENDED FOR APPROVAL	DESIGN ENGINEER	DATE	INDIANA DEPARTMENT OF TRANSPORTATION		SCALE	BRIDGE FILE
					AS NOTED	CLV-60304
DESIGNED: CPM	DRAWN: CPM		GENERAL PLAN STRUCTURE NO. 27 (CLV-60304)		DESIGNATION	
CHECKED: APL	CHECKED: APL				2200922 & 2500432	
					SHEETS	
					75	of 107
					PROJECT	
					2200922	

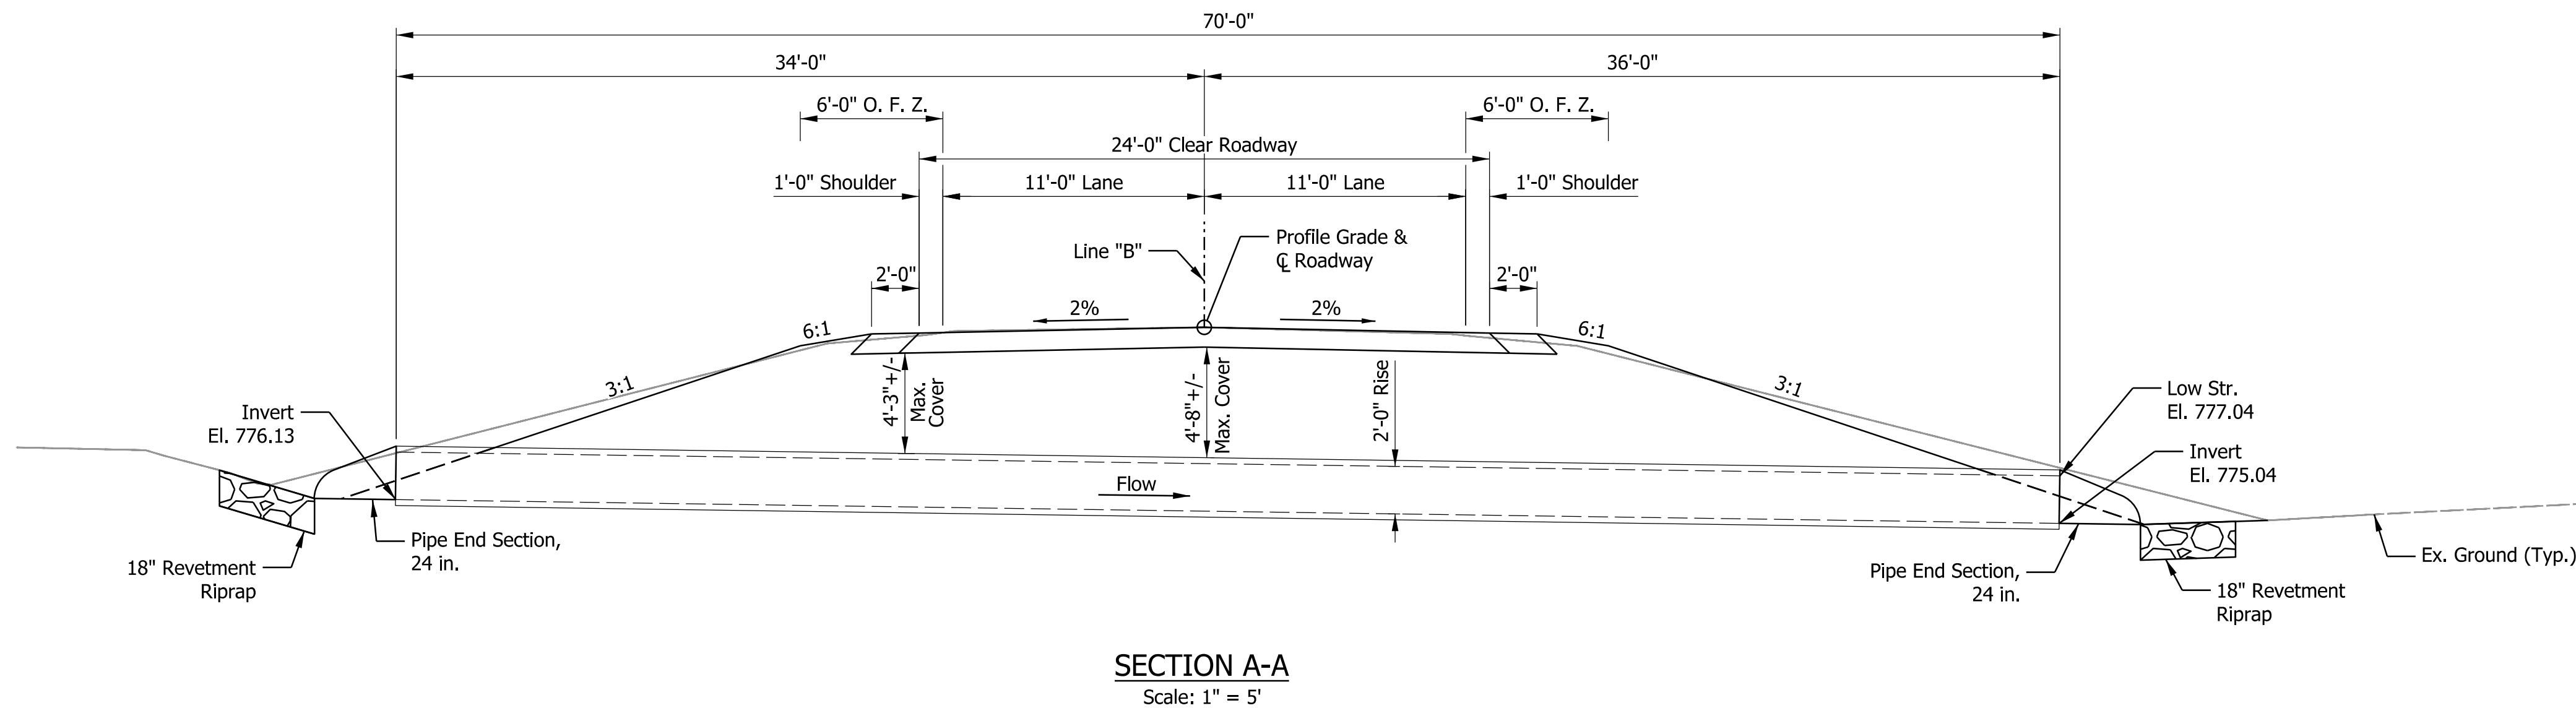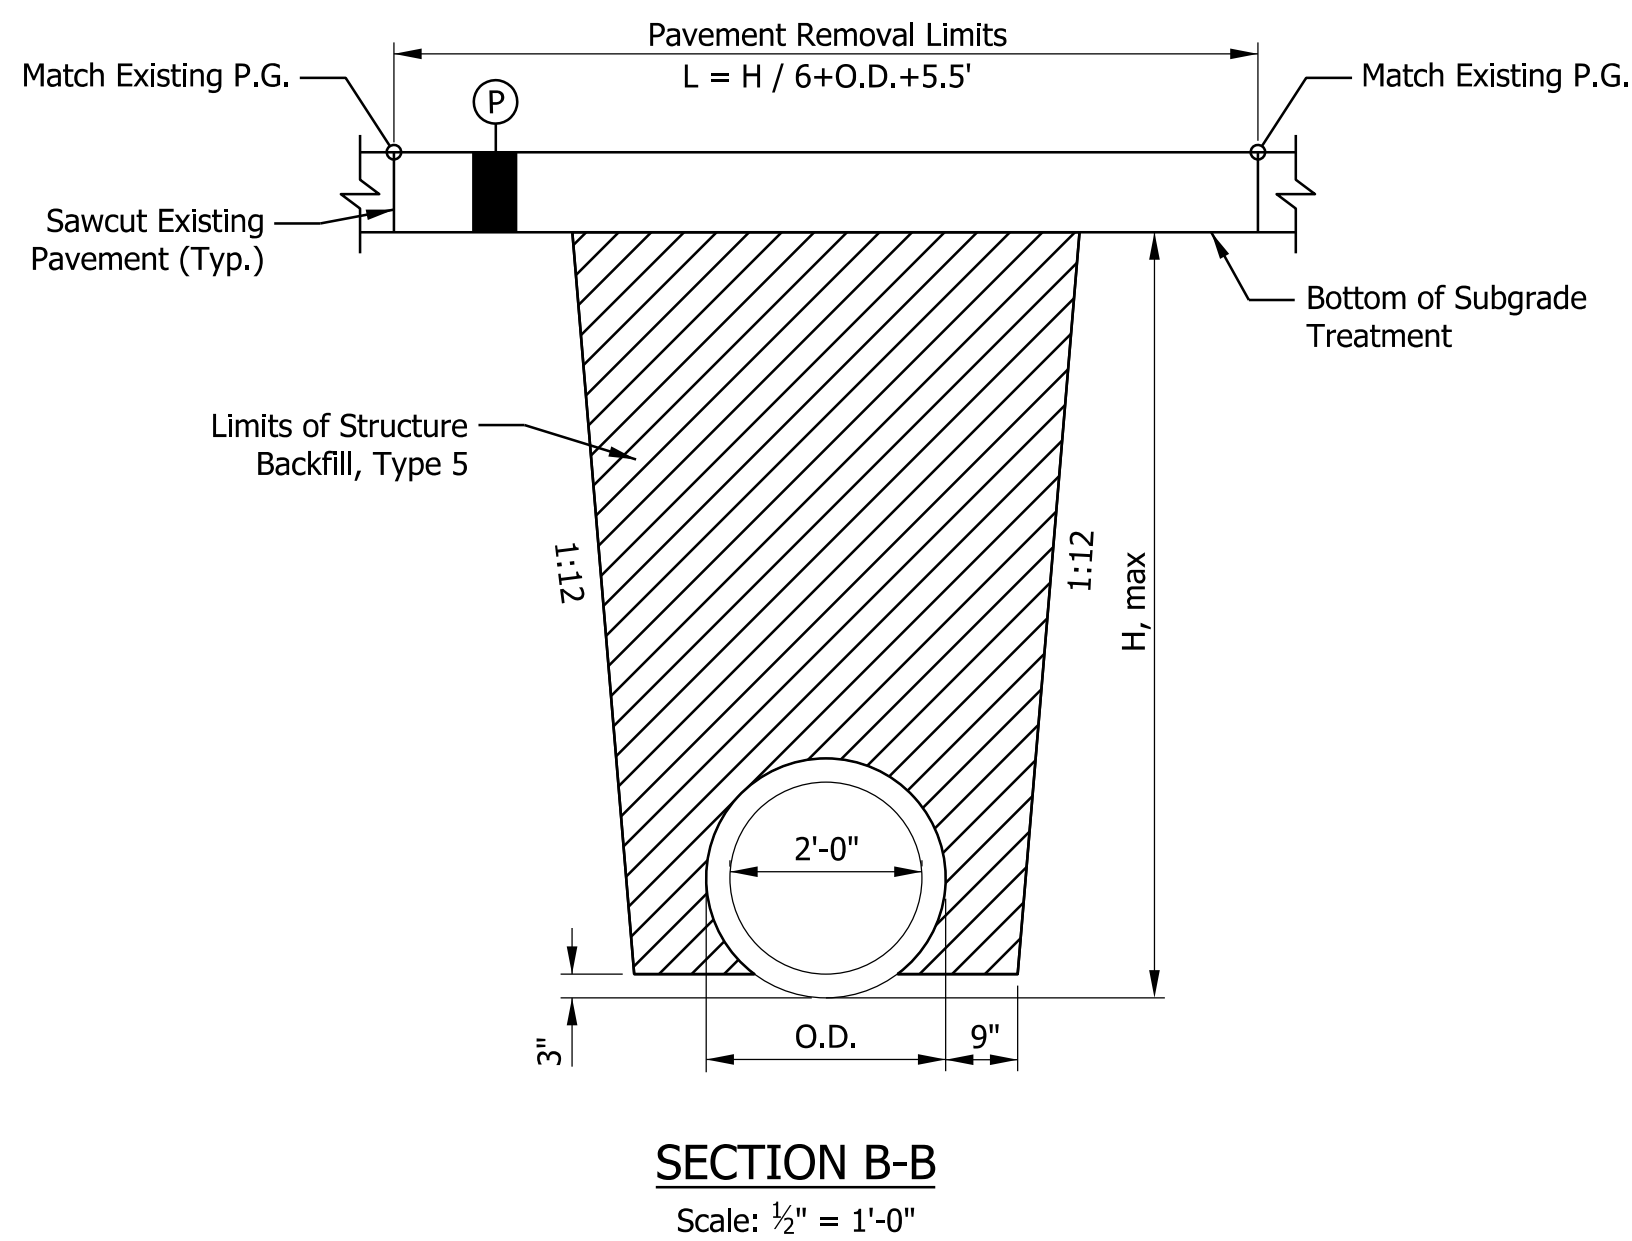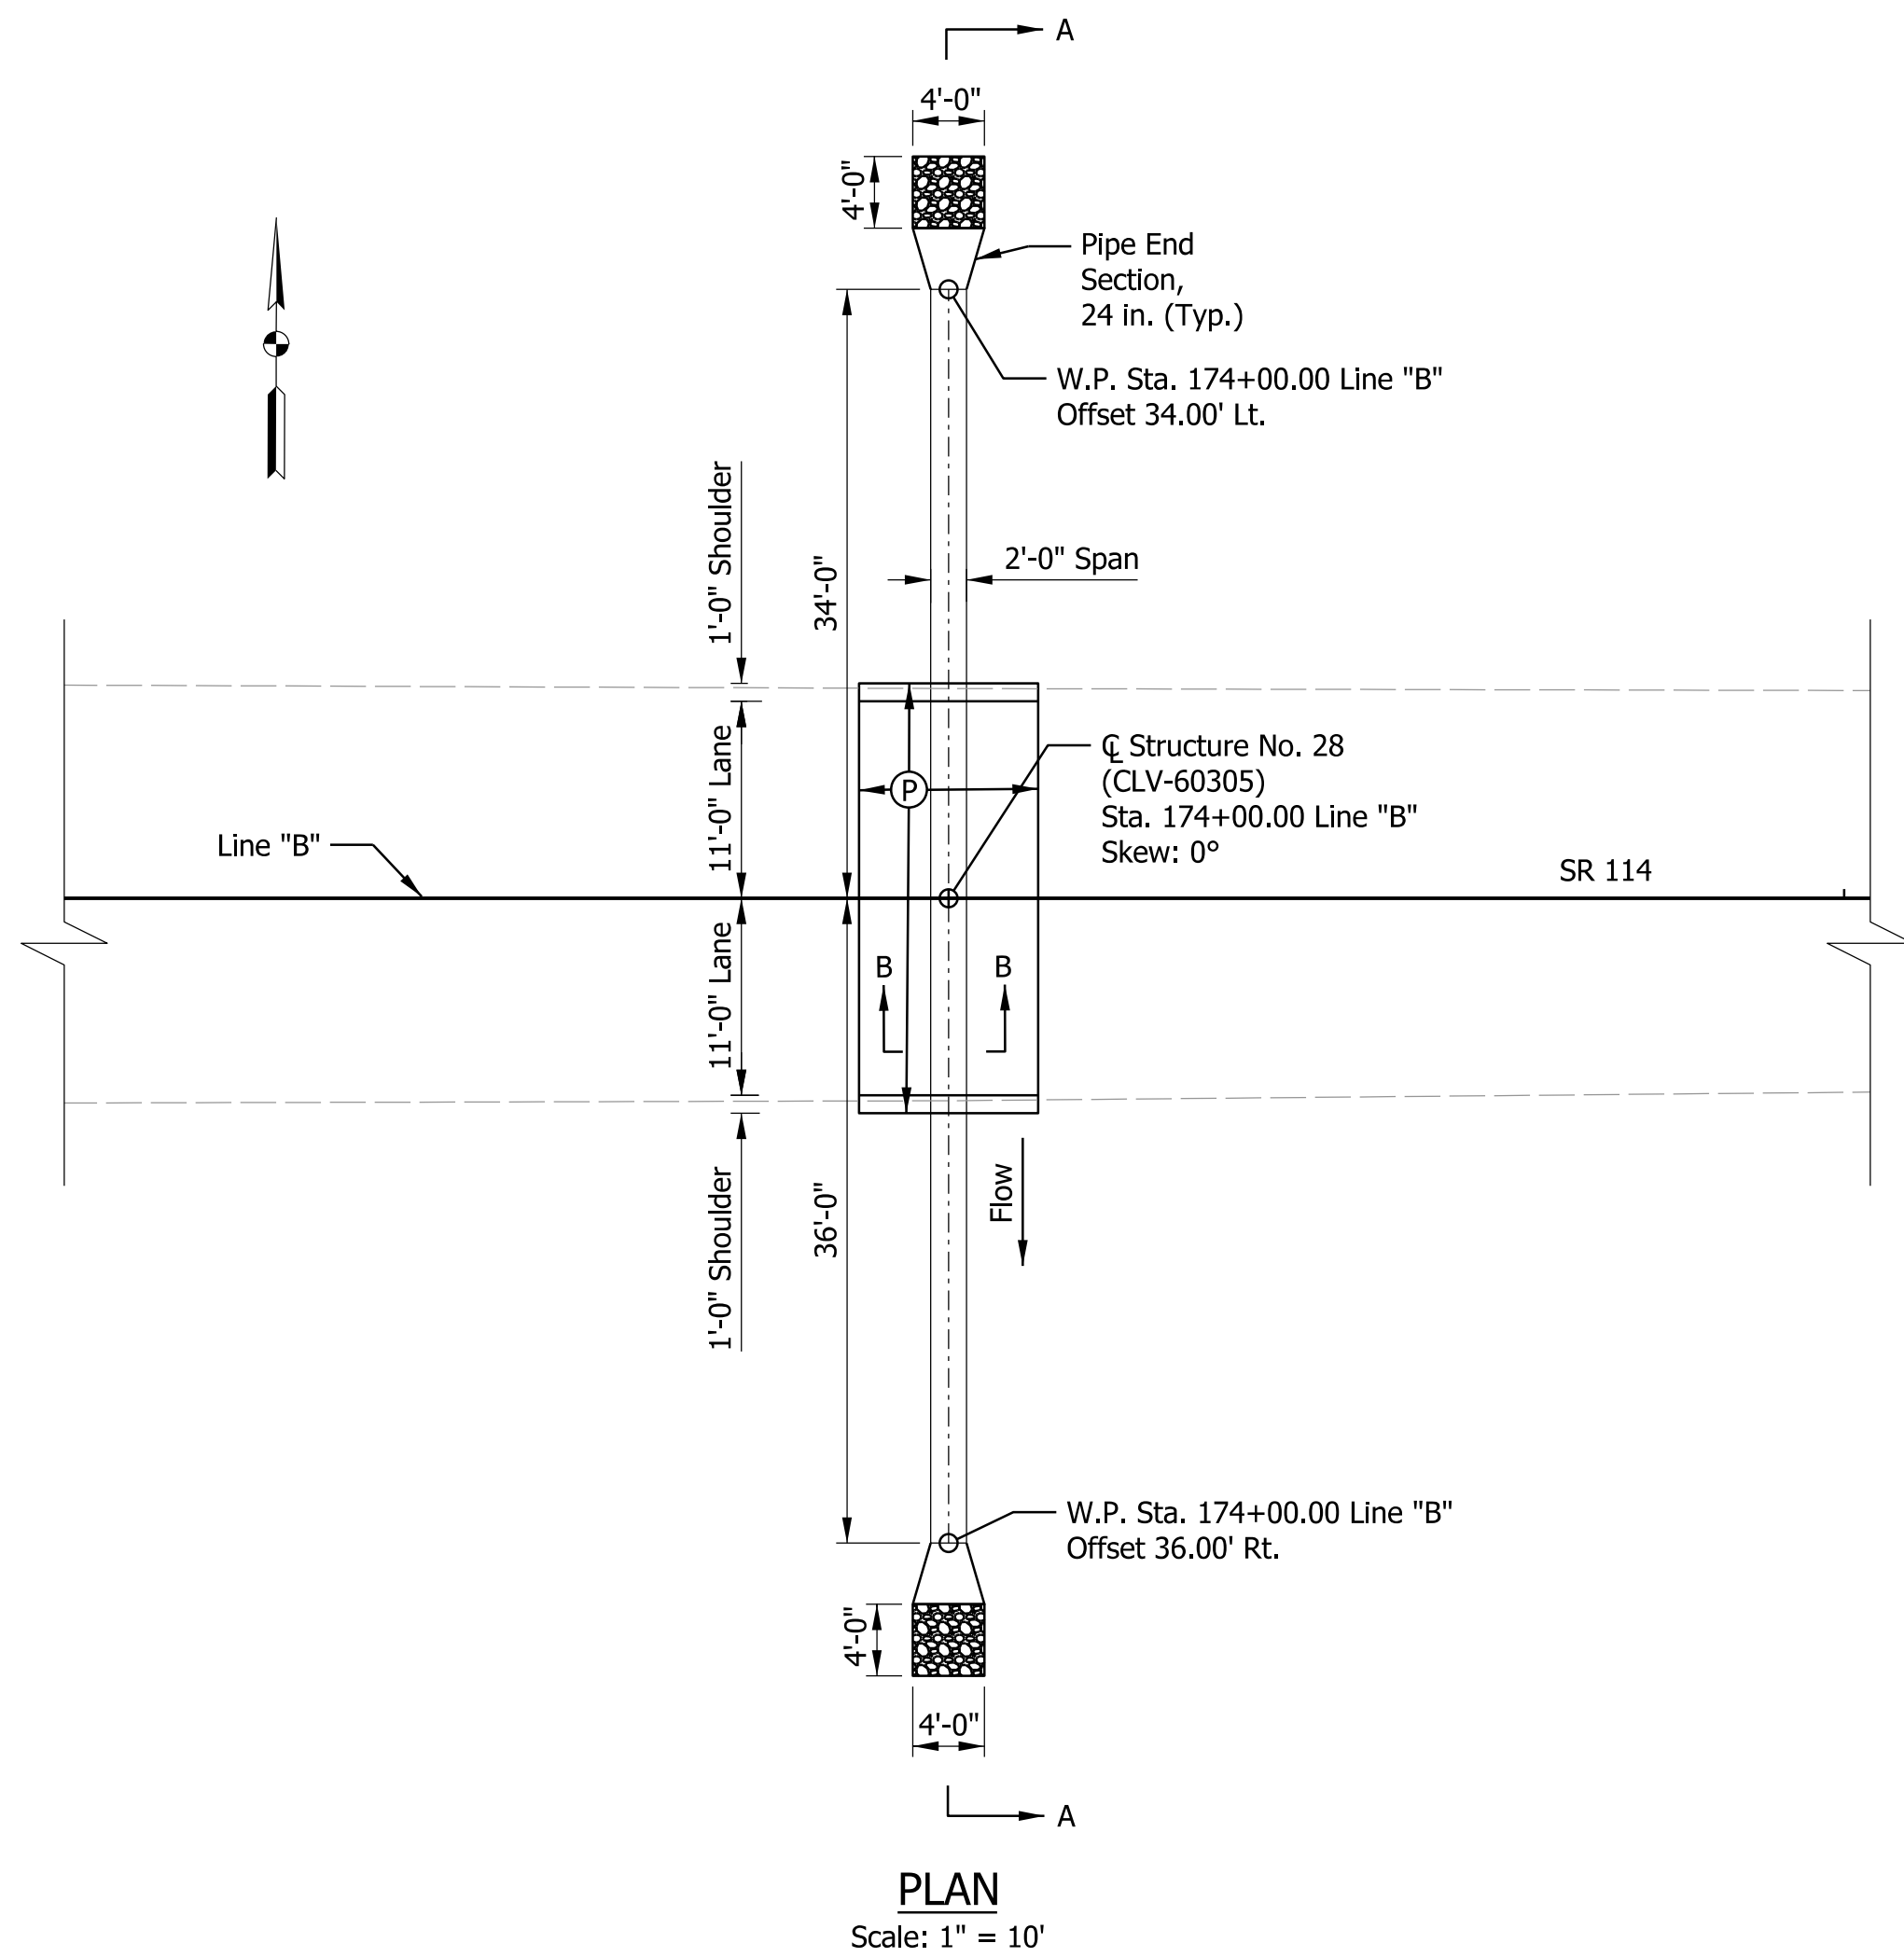

DESIGN DATA

LIVE LOAD: Designed in accordance with Section 714 of the Standard Specifications.

DEAD LOAD: Actual weight plus 35 psf (composite) for future wearing surface.

DESIGN STRENGTHS: To be in accordance with Section 714 of the Standard Specifications.

CONCRETE:
Class "A": $f_c = 3500$ psi
Class "B": $f_c = 3000$ psi
Class "C": $f_c = 4000$ psi

REINFORCING STEEL:
Grade 60: $f_y = 60,000$ psi


Ⓔ HMA for Structure Installation, Type B
165 lb/syd HMA Surface, Type B on
275 lb/syd HMA Intermediate, Type B on
440 lb/syd HMA Base, Type B on
Subgrade Treatment, Type IC

PRECAST REINFORCED CONCRETE PIPE
1 SPAN: 2'-0"
24'-0" CLEAR ROADWAY; SKEW: 0°
SR 114
FULTON COUNTY


Plot: 3/25/2025

File:
Model:CLV 60305 GP Sheet




RECOMMENDED FOR APPROVAL	DESIGN ENGINEER	DATE	INDIANA DEPARTMENT OF TRANSPORTATION		SCALE	BRIDGE FILE
					AS NOTED	CLV-60305
DESIGNED: CPM	DRAWN: CPM		GENERAL PLAN STRUCTURE NO. 28 (CLV-60305)		DESIGNATION	
CHECKED: APL	CHECKED: APL				2200922 & 2500432	
					SHEETS	
					76	of 107
					PROJECT	
					2200922	

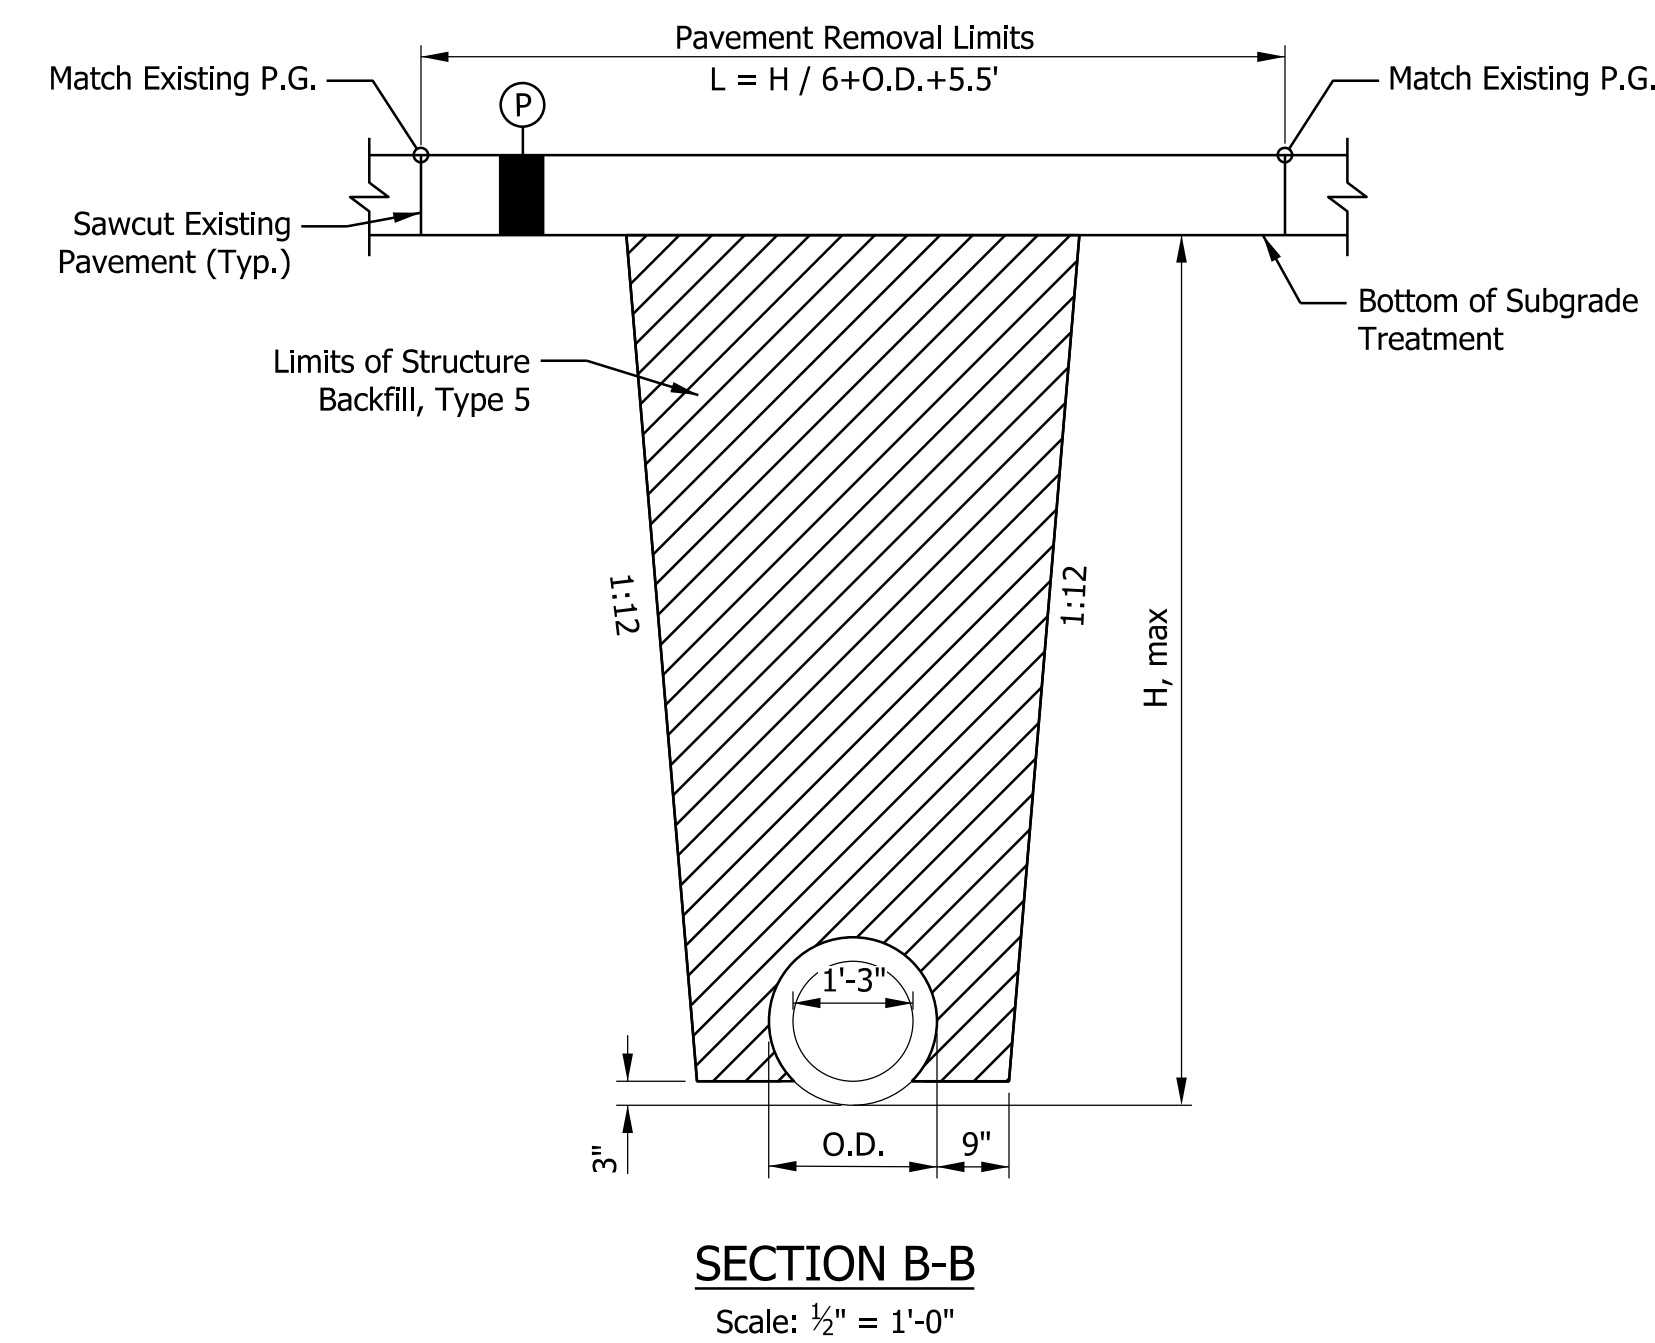

⑤ HMA for Structure Installation, Type B
165 lb/syd HMA Surface, Type B on
275 lb/syd HMA Intermediate, Type B on
440 lb/syd HMA Base, Type B on
Subgrade Treatment, Type IC

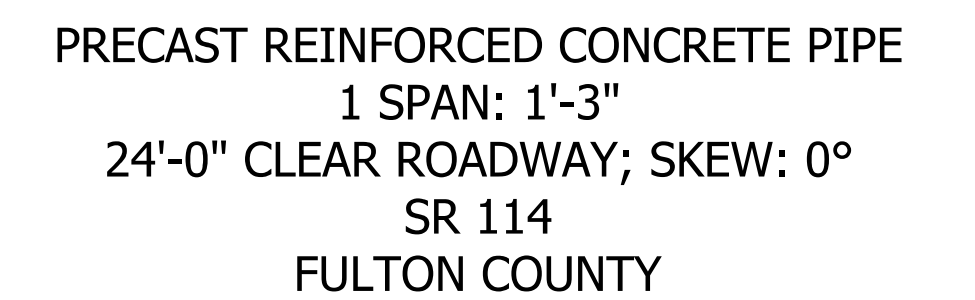

RECOMMENDED FOR APPROVAL DESIGN ENGINEER DATE	INDIANA DEPARTMENT OF TRANSPORTATION			SCALE	BRIDGE FILE		
				AS NOTED	CLV-60306		
					DESIGNATION		
					2200922 & 2500432		
DESIGNED: CPM	DRAWN: CPM	GENERAL PLAN STRUCTURE NO. 30 (CLV-60306)				SHEETS	
					77	of	107
CHECKED: APL	CHECKED: APL				CONTRACT	PROJECT	
					R-44659	2200922	

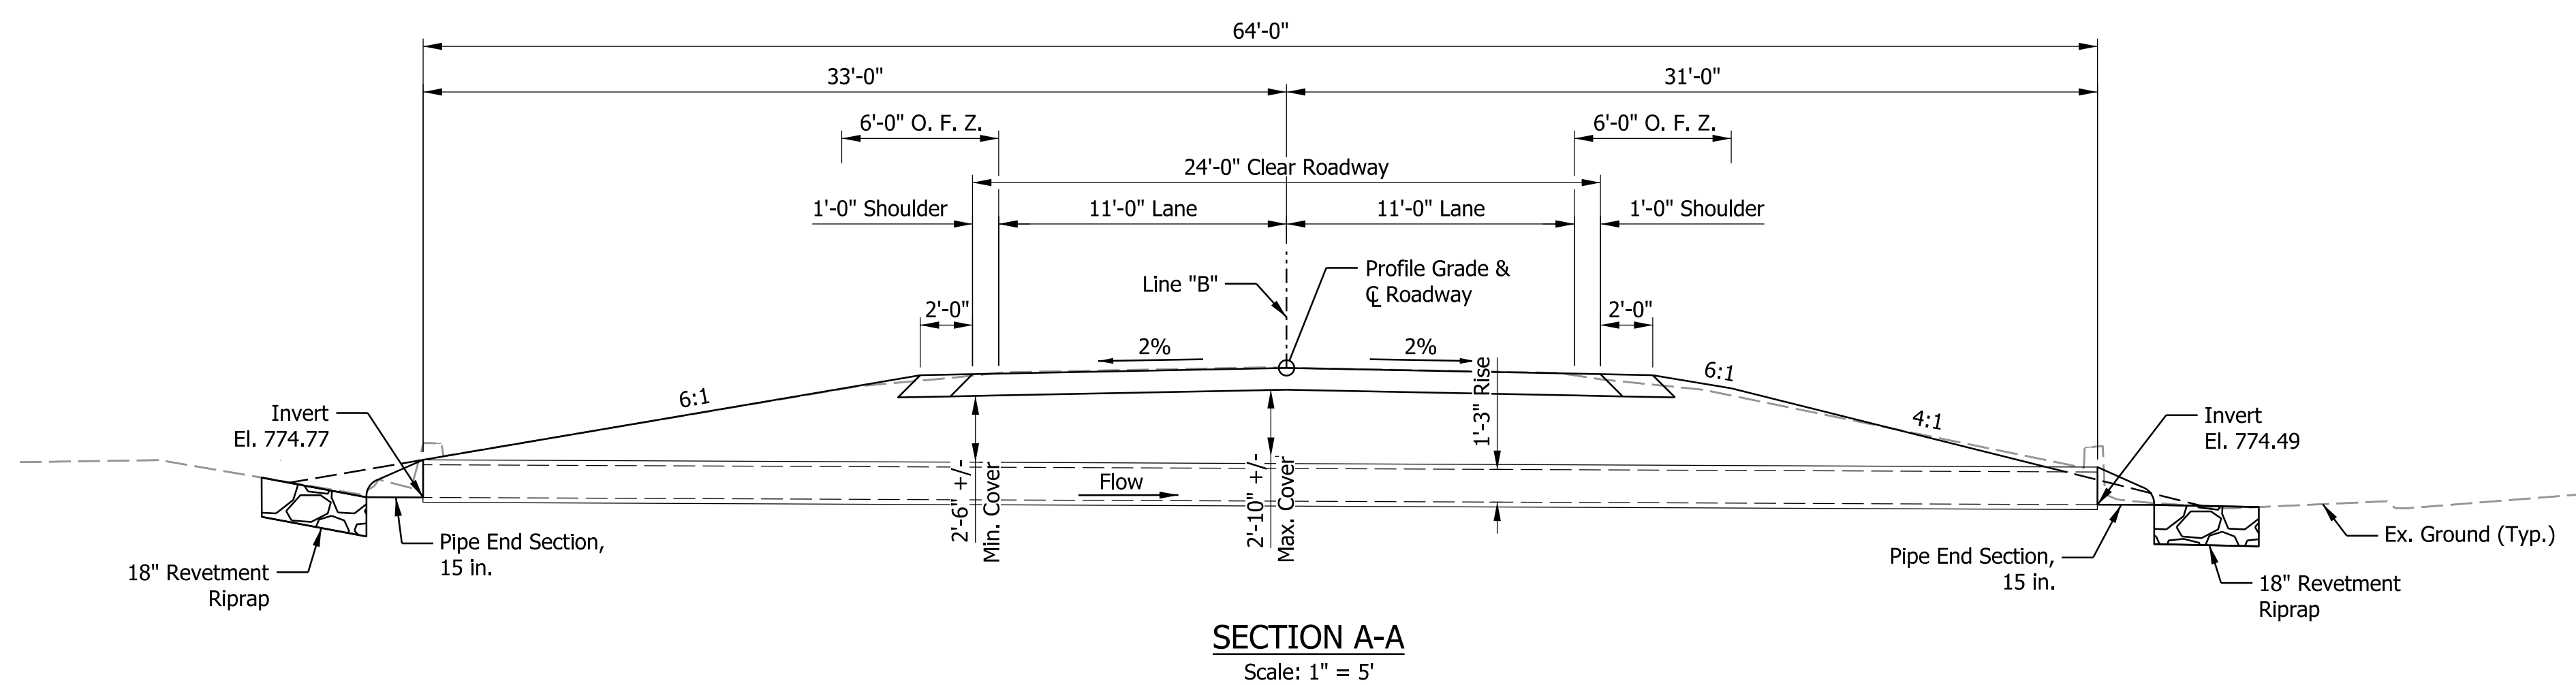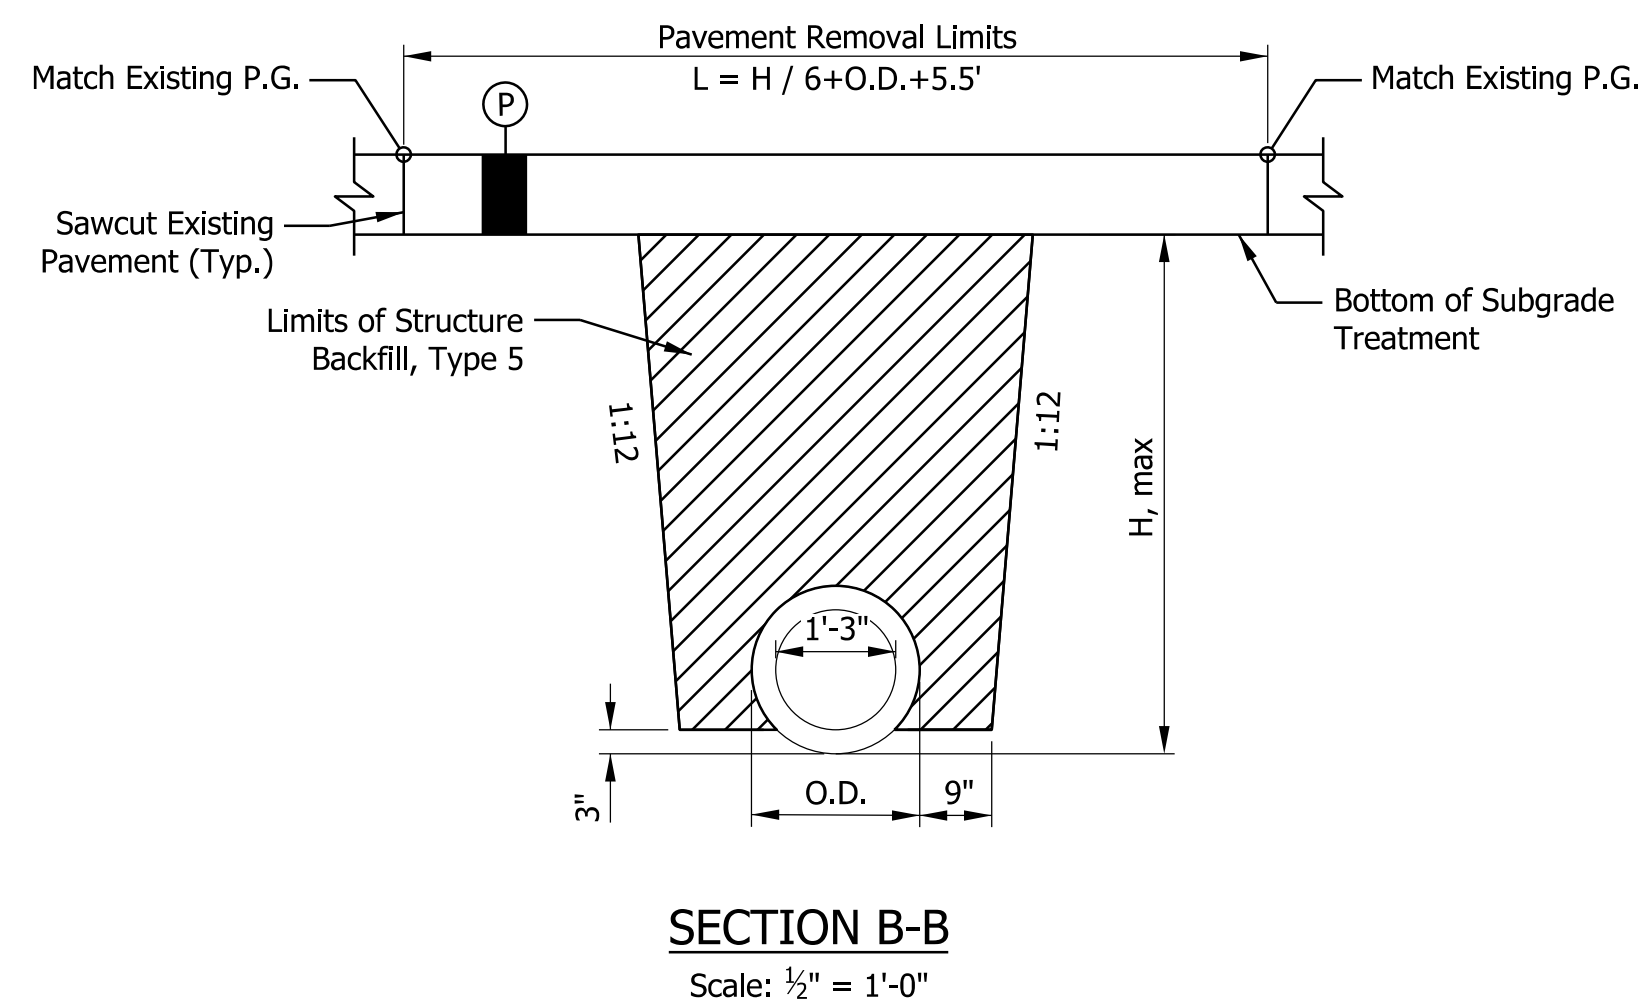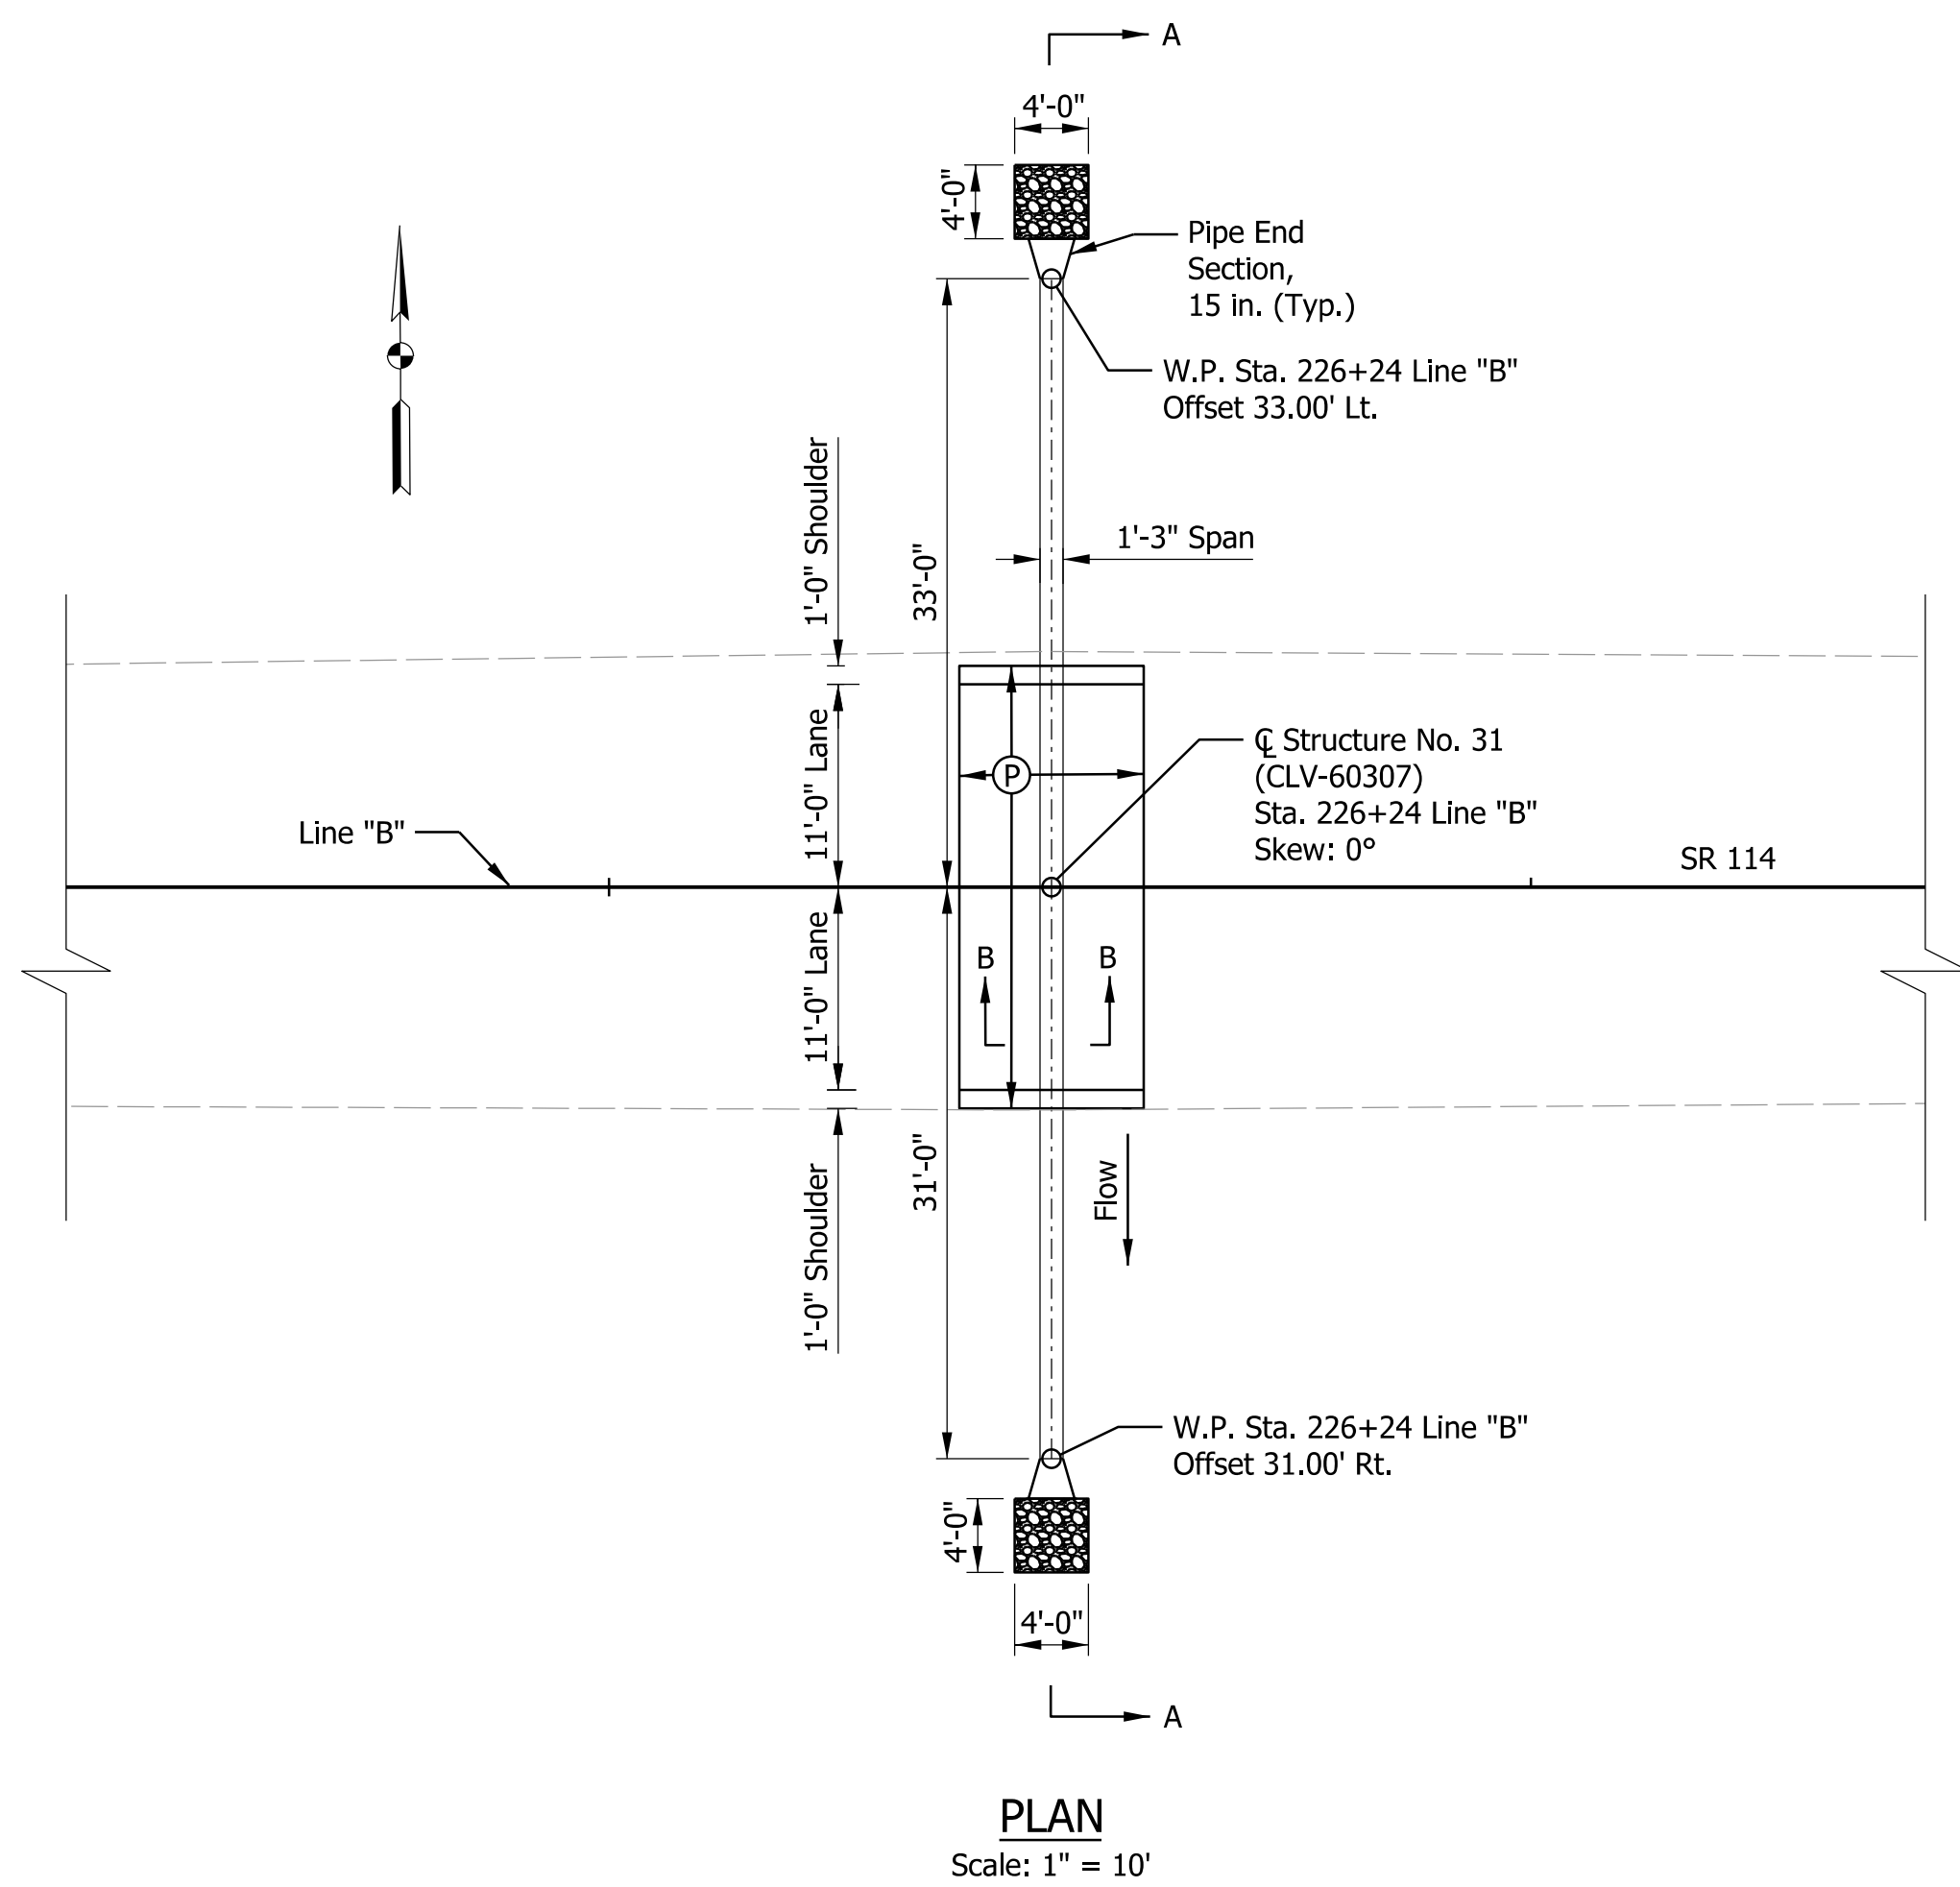

DESIGN DATA

LIVE LOAD: Designed in accordance with Section 714 of the Standard Specifications.

DEAD LOAD: Actual weight plus 35 psf (composite) for future wearing surface.

DESIGN STRENGTHS: To be in accordance with Section 714 of the Standard Specifications.

CONCRETE:
Class "A": $f'_c = 3500$ psi
Class "B": $f'_c = 3000$ psi
Class "C": $f'_c = 4000$ psi

REINFORCING STEEL:
Grade 60: $f_y = 60,000$ psi


Ⓟ HMA for Structure Installation, Type B
165 lb/syd HMA Surface, Type B on
275 lb/syd HMA Intermediate, Type B on
440 lb/syd HMA Base, Type B on
Subgrade Treatment, Type IC

PRECAST REINFORCED CONCRETE PIPE
1 SPAN: 1'-3"
24'-0" CLEAR ROADWAY; SKEW: 0°
SR 114
FULTON COUNTY


RECOMMENDED FOR APPROVAL _____ DESIGN ENGINEER DATE		INDIANA DEPARTMENT OF TRANSPORTATION		SCALE		BRIDGE FILE	
				AS NOTED		CLV-60307	
						DESIGNATION	
						2200922 & 2500432	
DESIGNED: CPM		DRAWN: CPM		GENERAL PLAN STRUCTURE NO. 31 (CLV-60307)		SHEETS	
						78 of 107	
CHECKED: APL		CHECKED: APL				PROJECT	
				CONTRACT		2200922	
				R-44659			

Plot: 3/25/2025


File:
Model:CLV 60307 GP Sheet

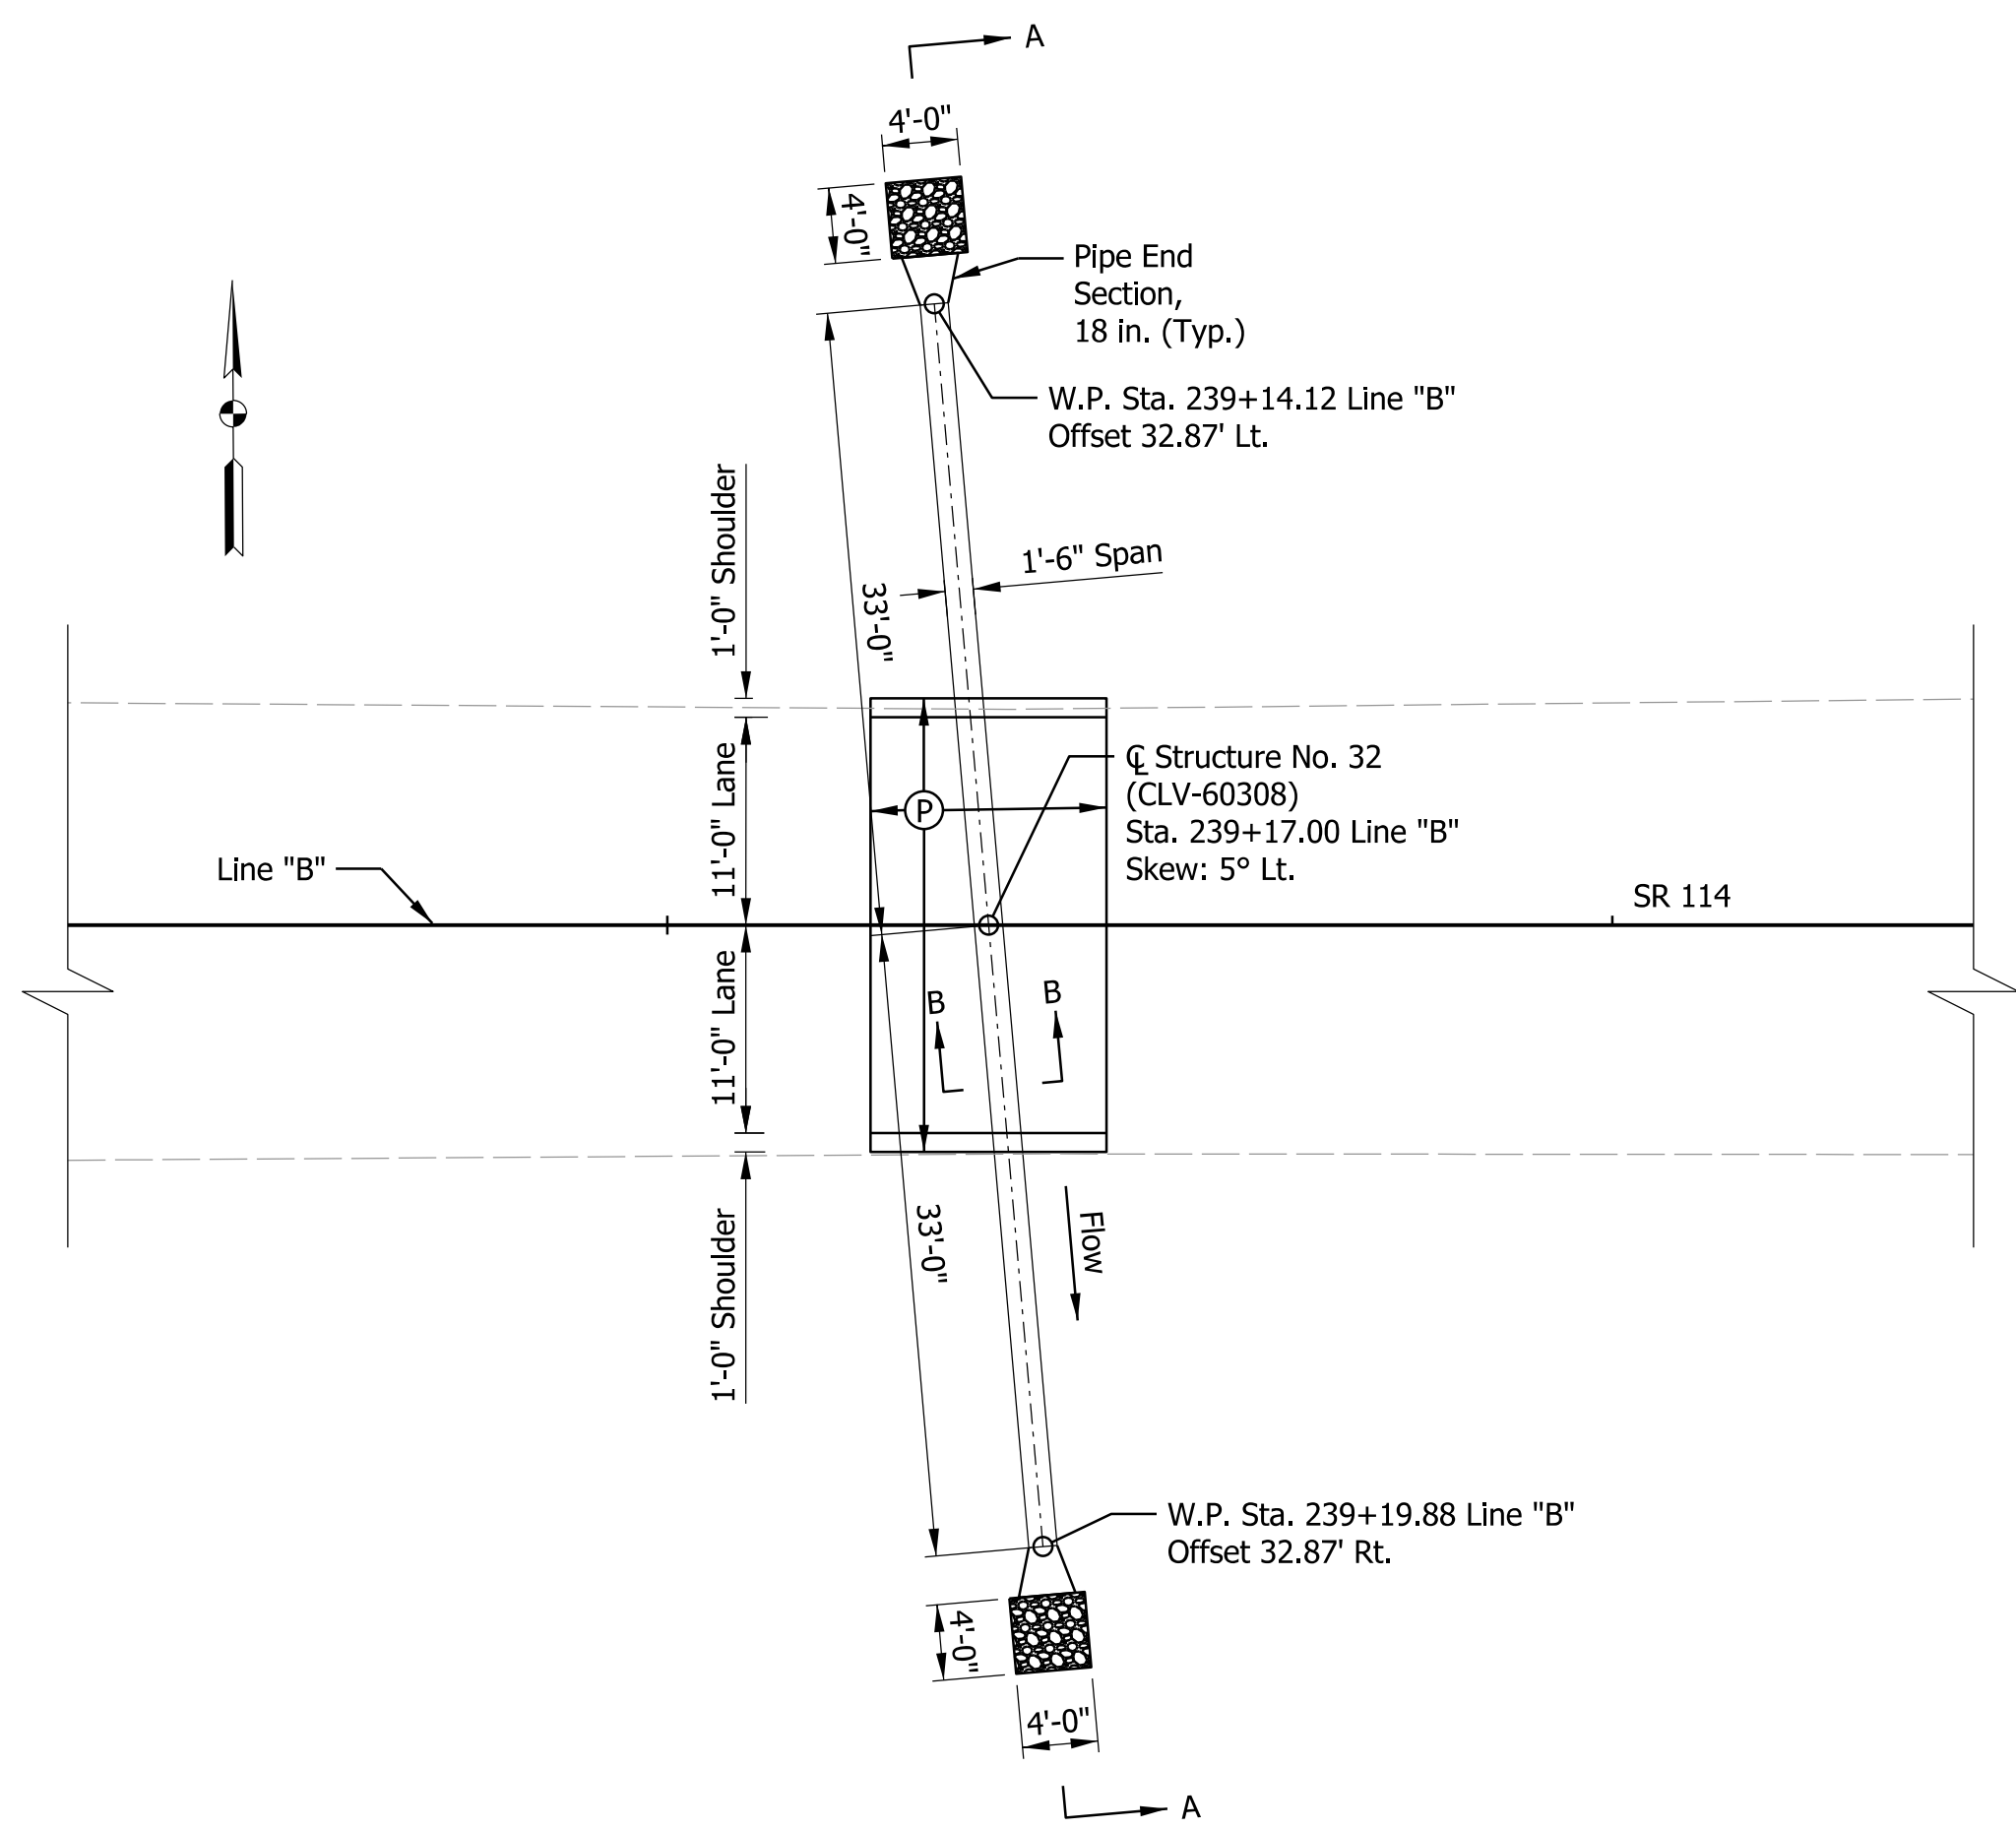

PLAN
Scale: 1" = 10'

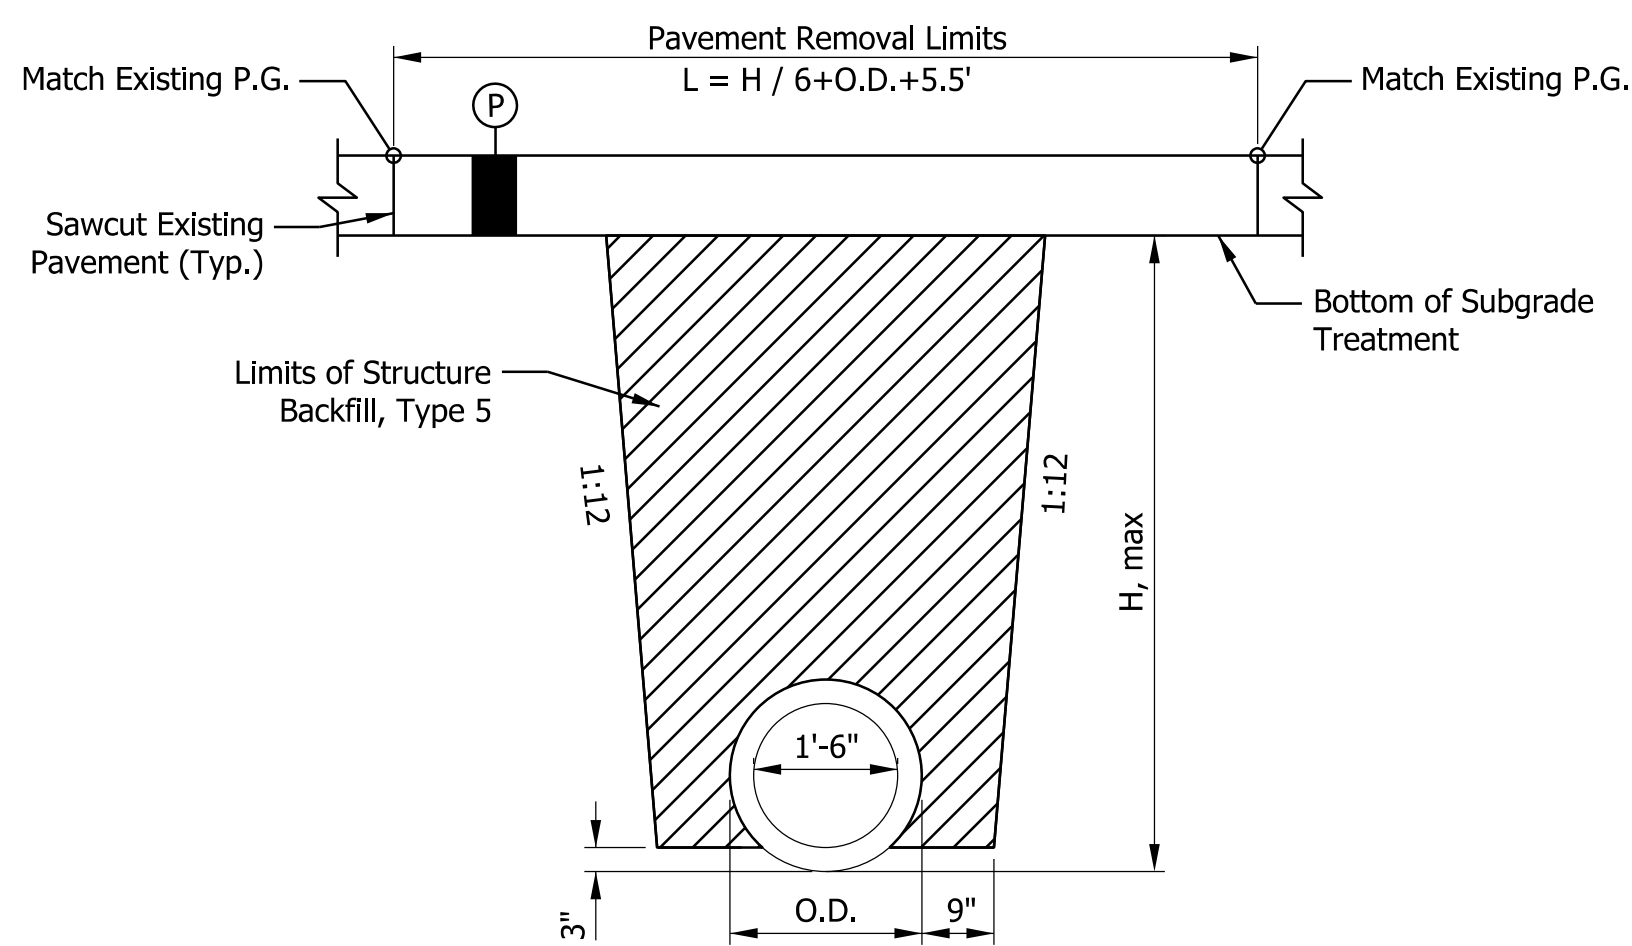

SECTION B-B
Scale: 1/2" = 1'-0"

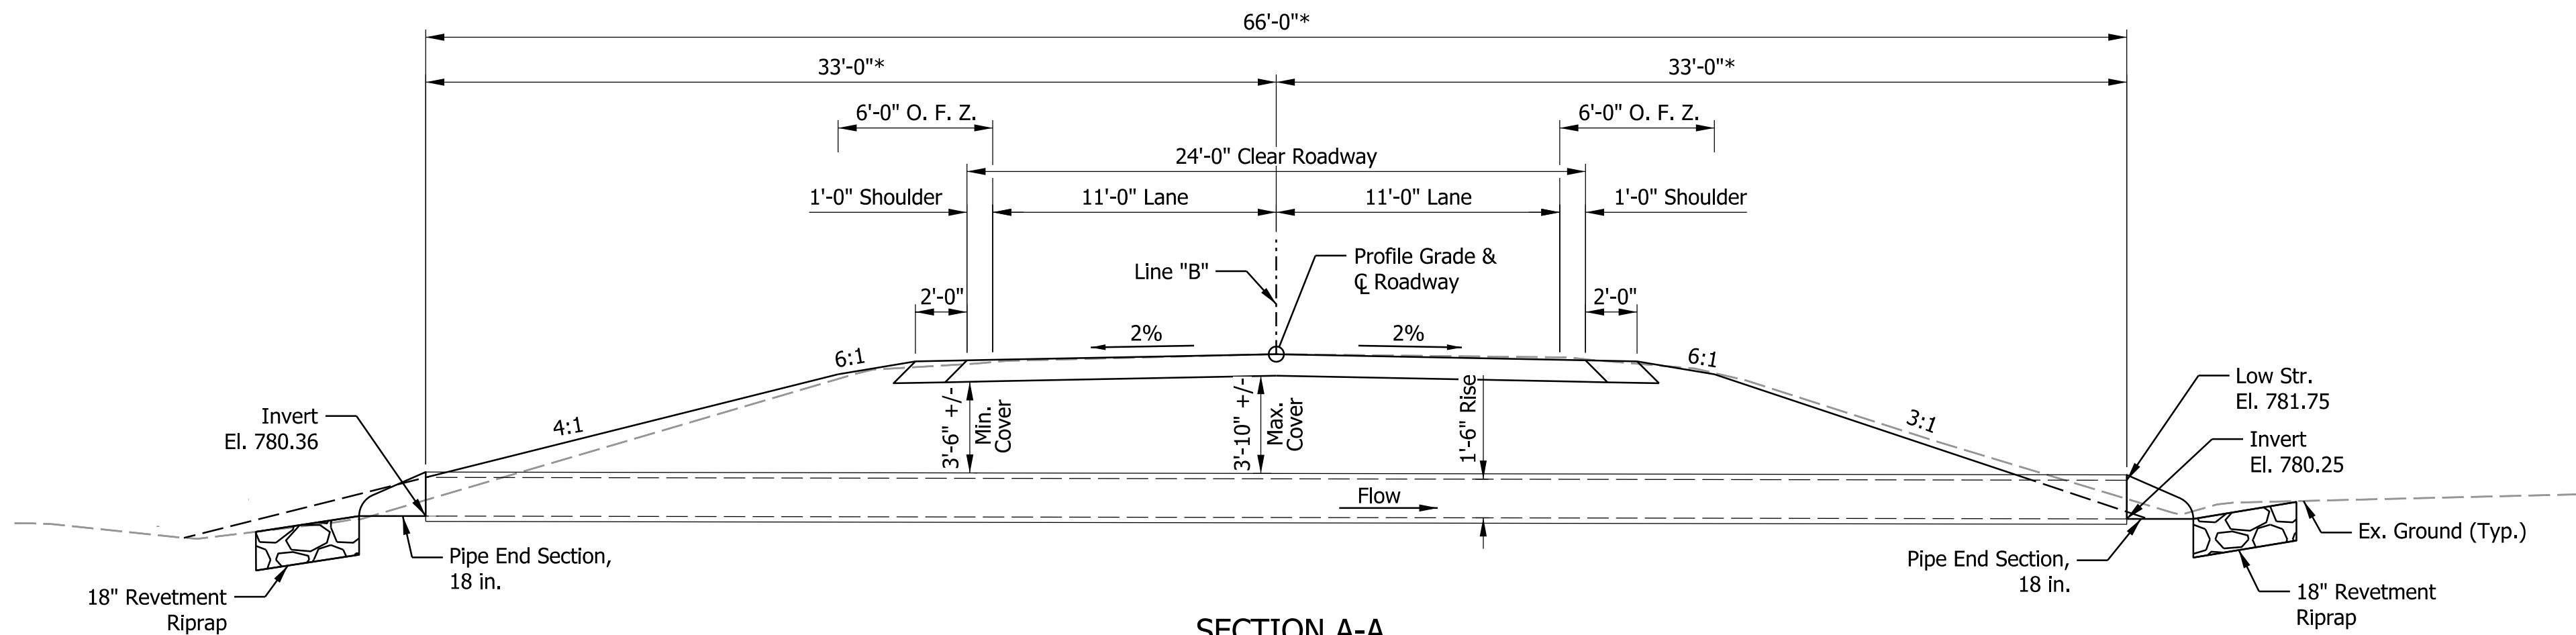

SECTION A-A
Scale: 1" = 5'

*Measured Along Skew

DESIGN DATA

LIVE LOAD: Designed in accordance with Section 714 of the Standard Specifications.

DEAD LOAD: Actual weight puls 35 psf (composite) for future wearing surface.

DESIGN STRENGTHS: To be in accordance with Section 714 of the Standard Specifications.

CONCRETE:
Class "A": $f'_c = 3500$ psi
Class "B": $f'_c = 3000$ psi
Class "C": $f'_c = 4000$ psi

REINFORCING STEEL:
Grade 60: $f_y = 60,000$ psi




② HMA for Structure Installation, Type B
165 lb/syd HMA Surface, Type B on
275 lb/syd HMA Intermediate, Type B on
440 lb/syd HMA Base, Type B on
Subgrade Treatment, Type IC

PRECAST REINFORCED CONCRETE PIPE
1 SPAN: 1'-6"
24'-0" CLEAR ROADWAY; SKEW: 5° Lt.
SR 114
FULTON COUNTY

Plot: 3/25/2025

File:
Model:CLV 60308 GP Sheet

RECOMMENDED FOR APPROVAL _____ DESIGN ENGINEER _____ DATE _____	INDIANA DEPARTMENT OF TRANSPORTATION		SCALE AS NOTED	BRIDGE FILE CLV-60308
			DESIGNATION 2200922 & 2500432	
DESIGNED: CPM	DRAWN: CPM	GENERAL PLAN STRUCTURE NO. 32 (CLV-60308)		SHEETS 79 of 107
CHECKED: APL	CHECKED: APL			PROJECT 2200922

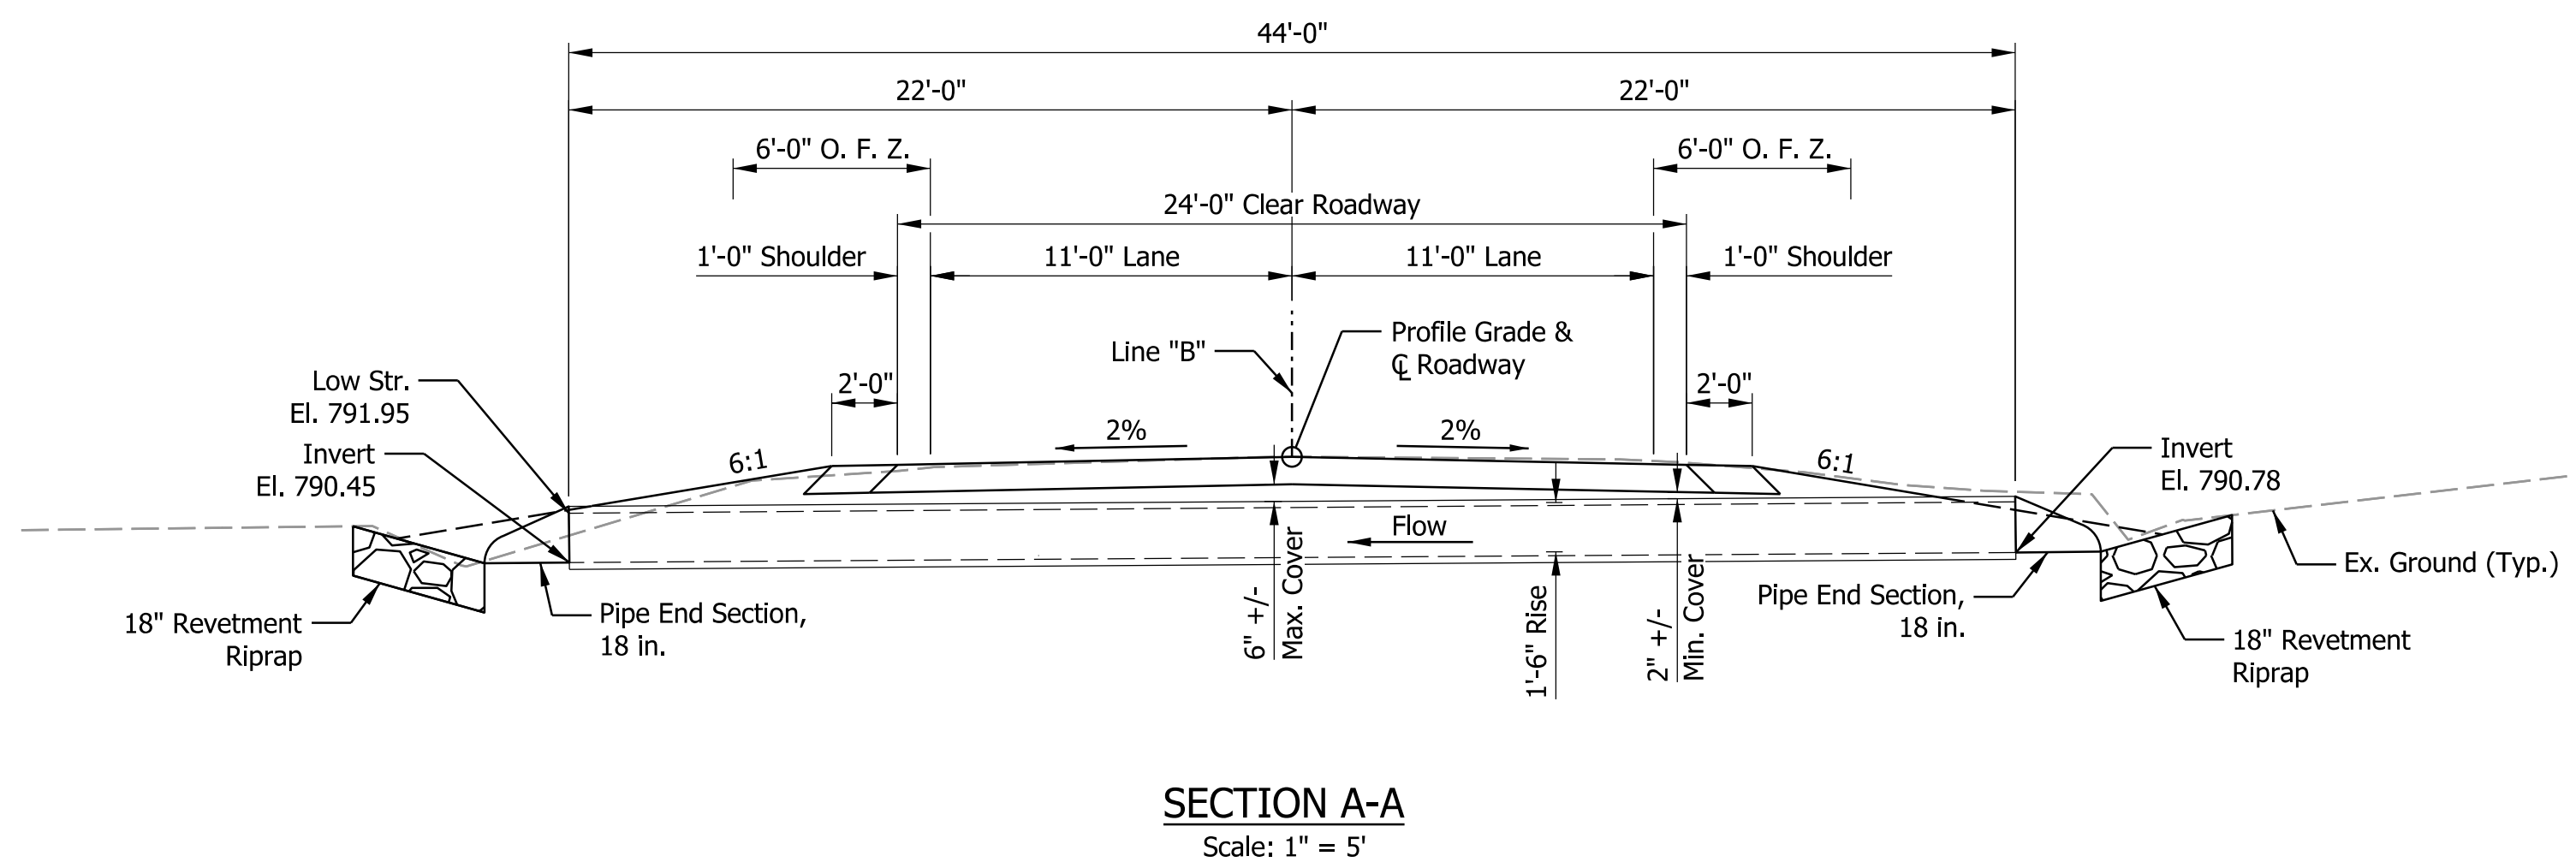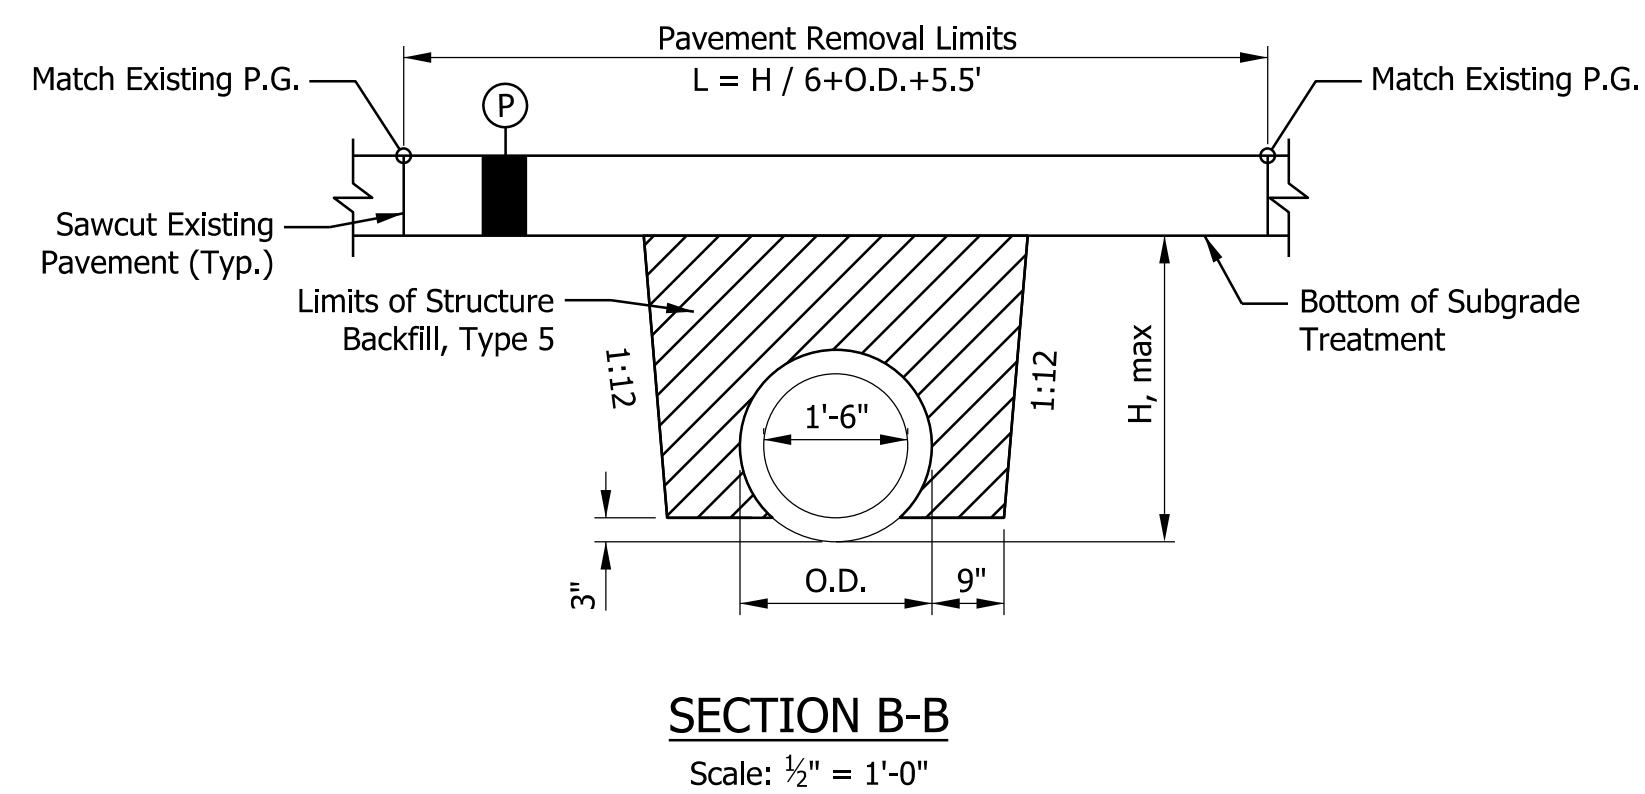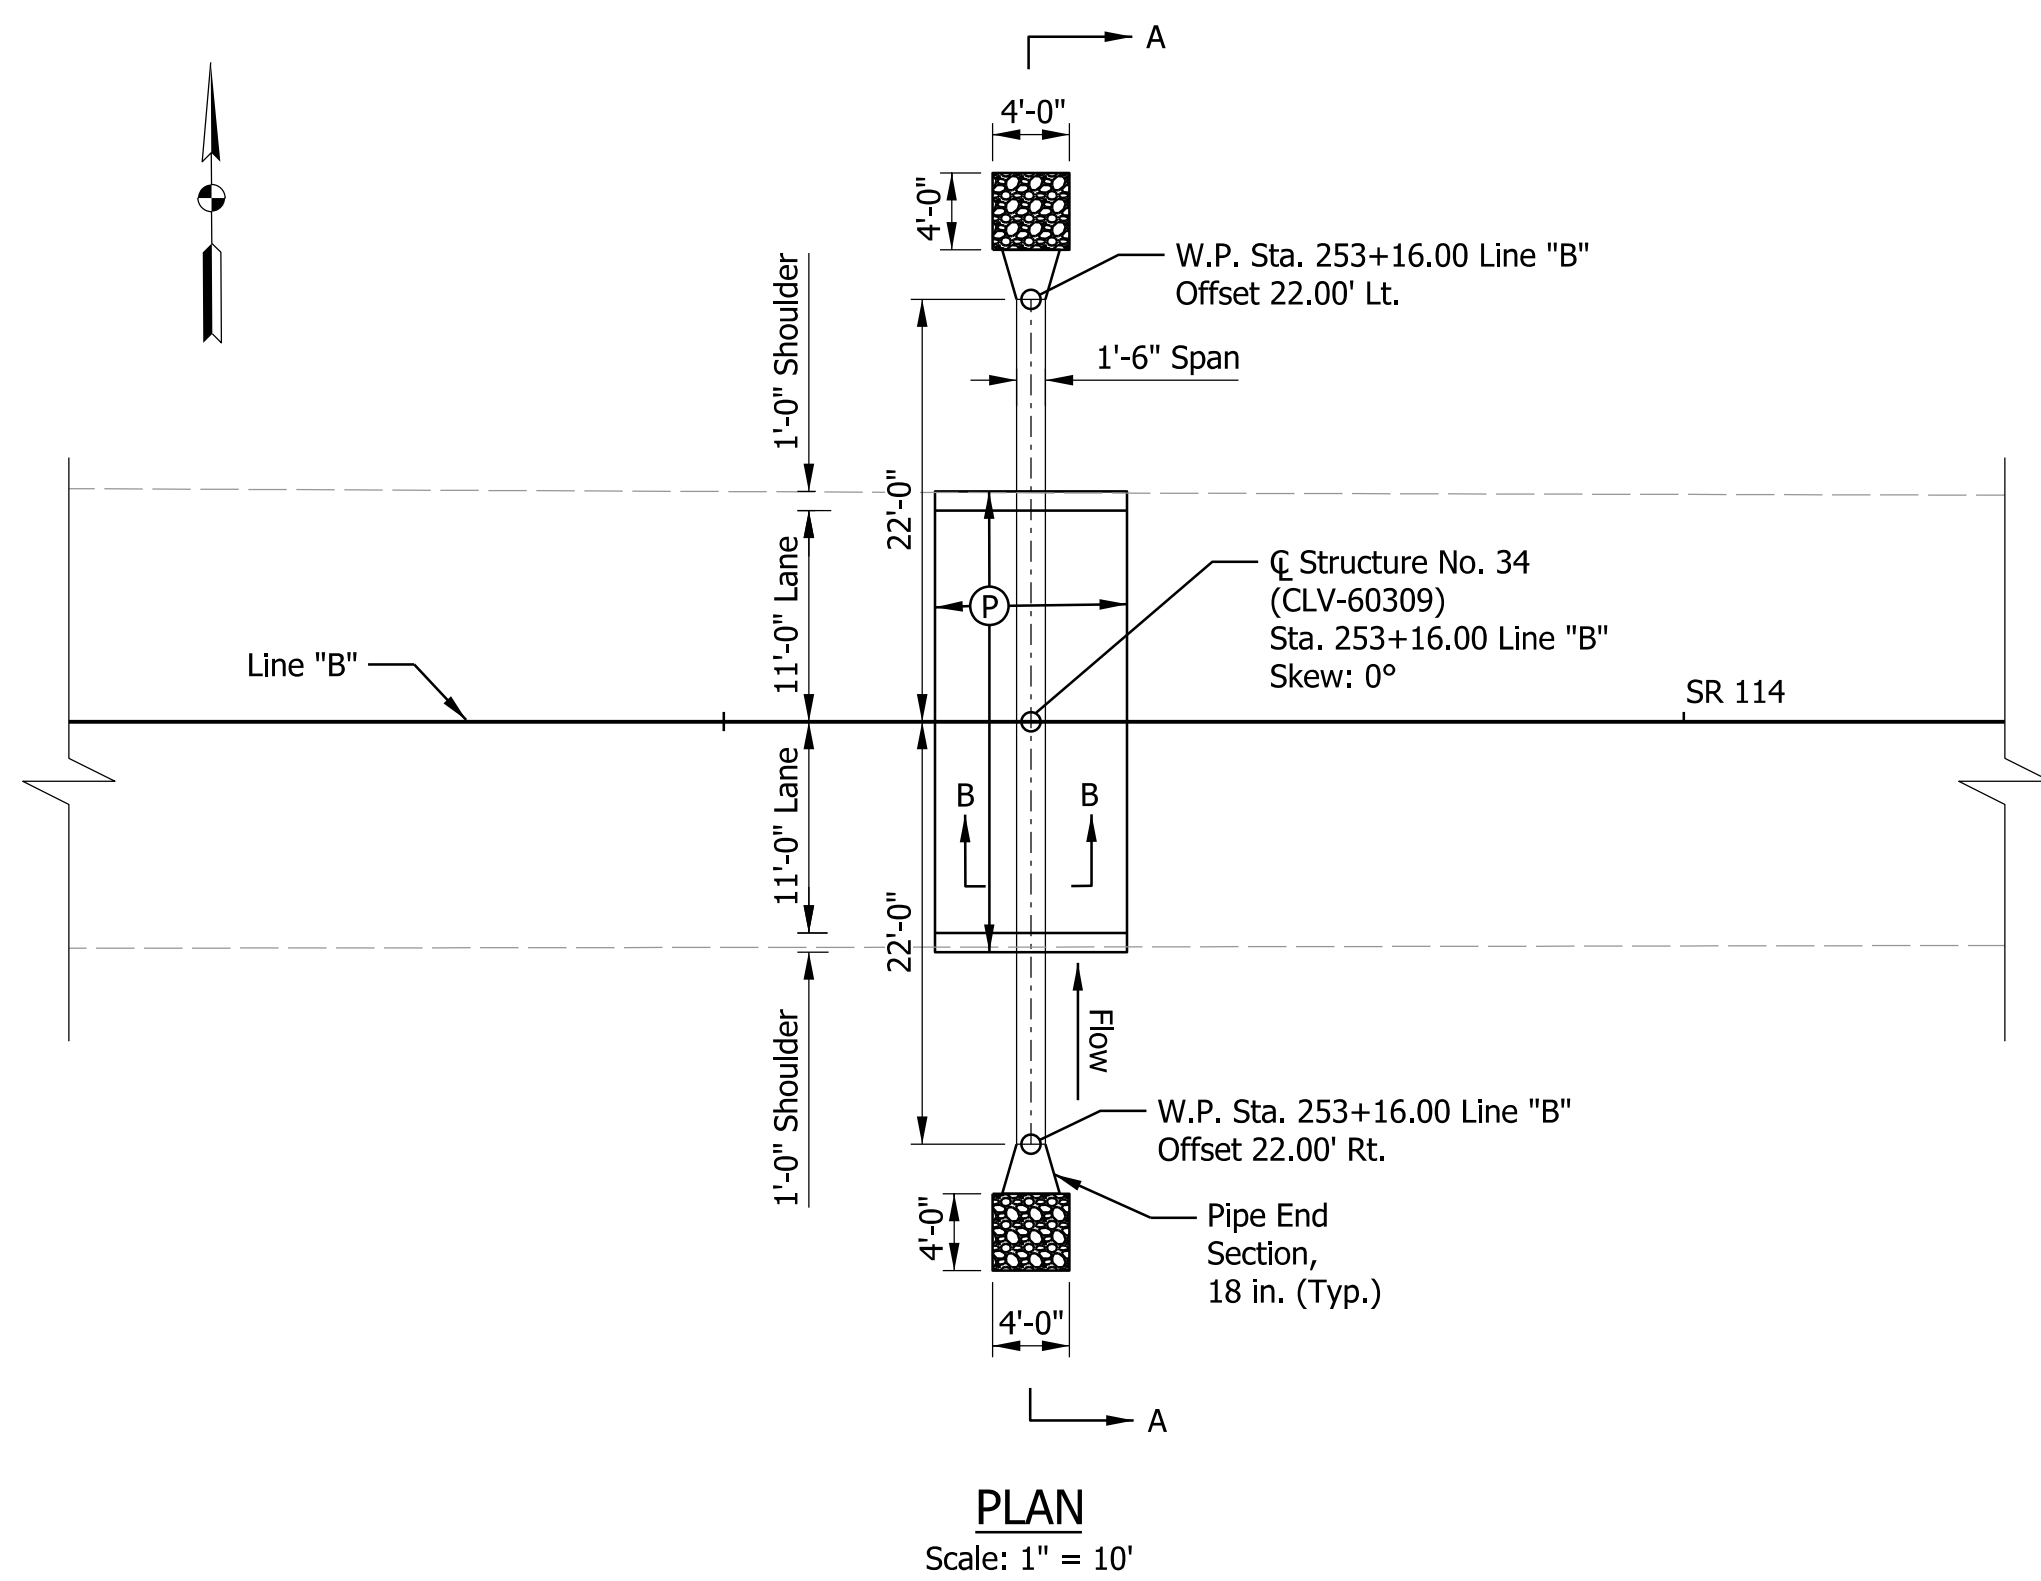

DESIGN DATA

LIVE LOAD: Designed in accordance with Section 714 of the Standard Specifications.

DEAD LOAD: Actual weight plus 35 psf (composite) for future wearing surface.

DESIGN STRENGTHS: To be in accordance with Section 714 of the Standard Specifications.

CONCRETE:
Class "A": $f_c = 3500$ psi
Class "B": $f_c = 3000$ psi
Class "C": $f_c = 4000$ psi

REINFORCING STEEL:
Grade 60: $f_y = 60,000$ psi




① HMA for Structure Installation, Type B
165 lb/syd HMA Surface, Type B on
275 lb/syd HMA Intermediate, Type B on
440 lb/syd HMA Base, Type B on
Subgrade Treatment, Type IC

PRECAST REINFORCED CONCRETE PIPE
1 SPAN: 1'-6"
24'-0" CLEAR ROADWAY; SKEW: 0°
SR 114
FULTON COUNTY

Plot: 3/25/2025

File:
Model:CLV 60309 GP Sheet

RECOMMENDED FOR APPROVAL	DESIGN ENGINEER	DATE	INDIANA DEPARTMENT OF TRANSPORTATION	SCALE	BRIDGE FILE	
				AS NOTED	CLV-60309	
					DESIGNATION	
					2200922 & 2500432	
DESIGNED: CPM	DRAWN: CPM		GENERAL PLAN STRUCTURE NO. 34 (CLV-60309)		SHEETS	
				80	of	107
CHECKED: APL	CHECKED: APL			CONTRACT	PROJECT	
				R-44659	2200922	

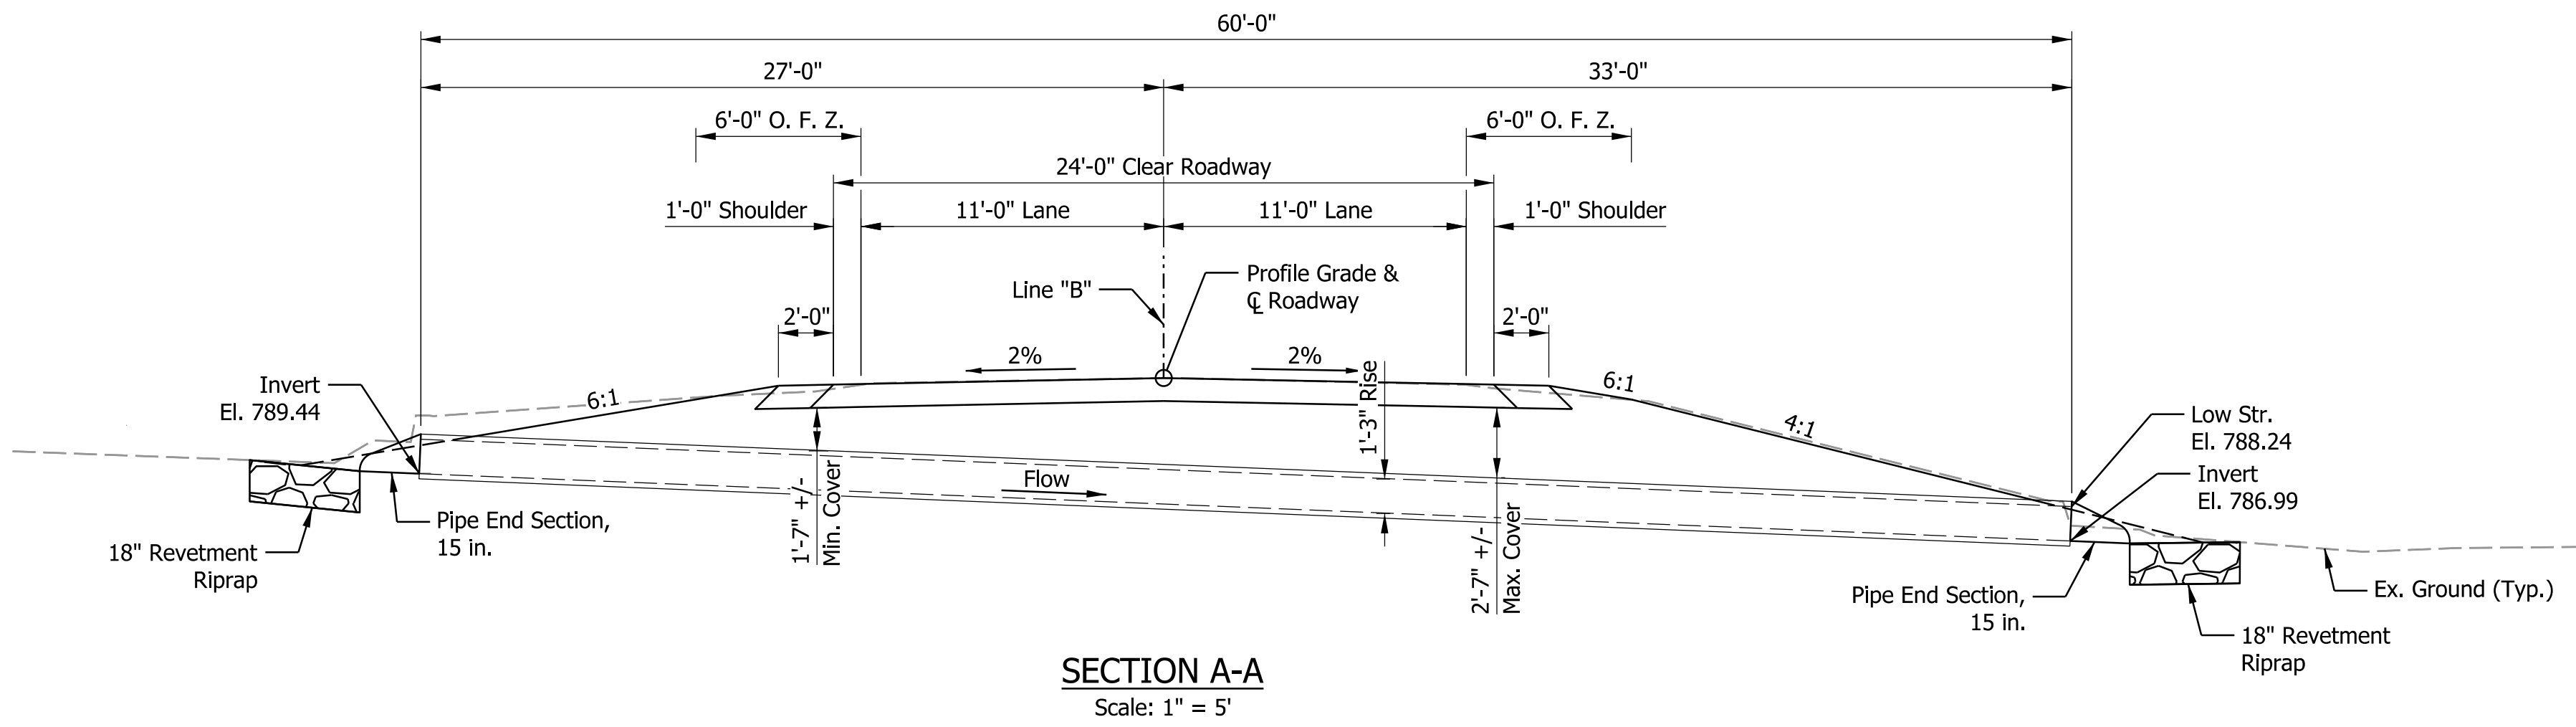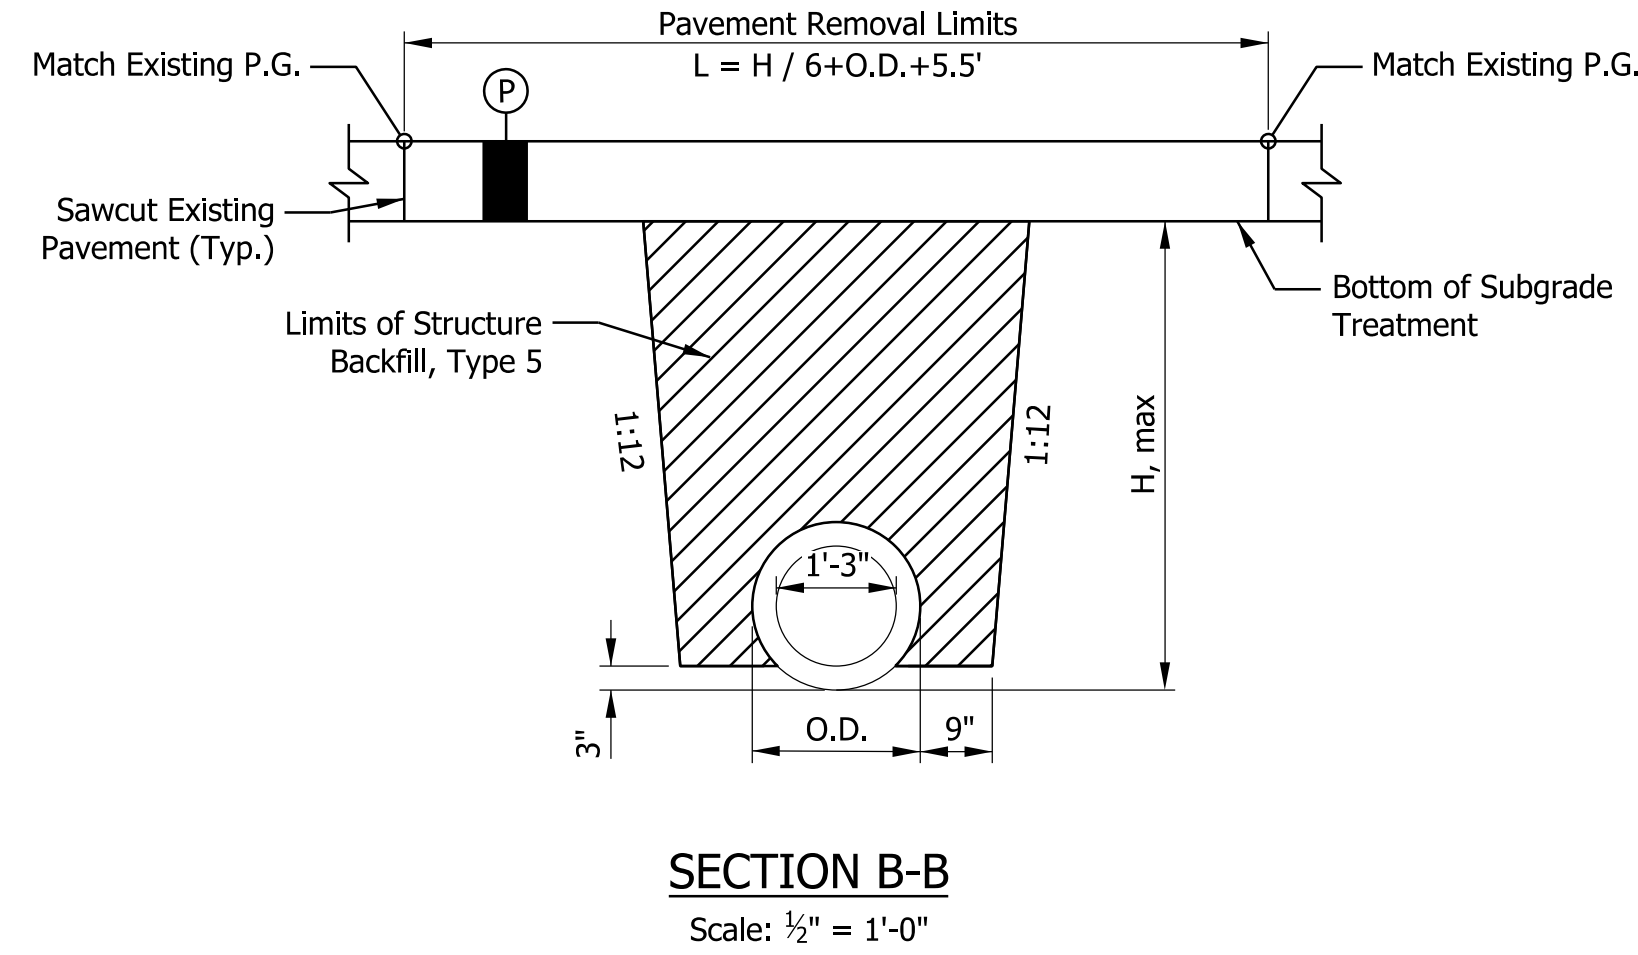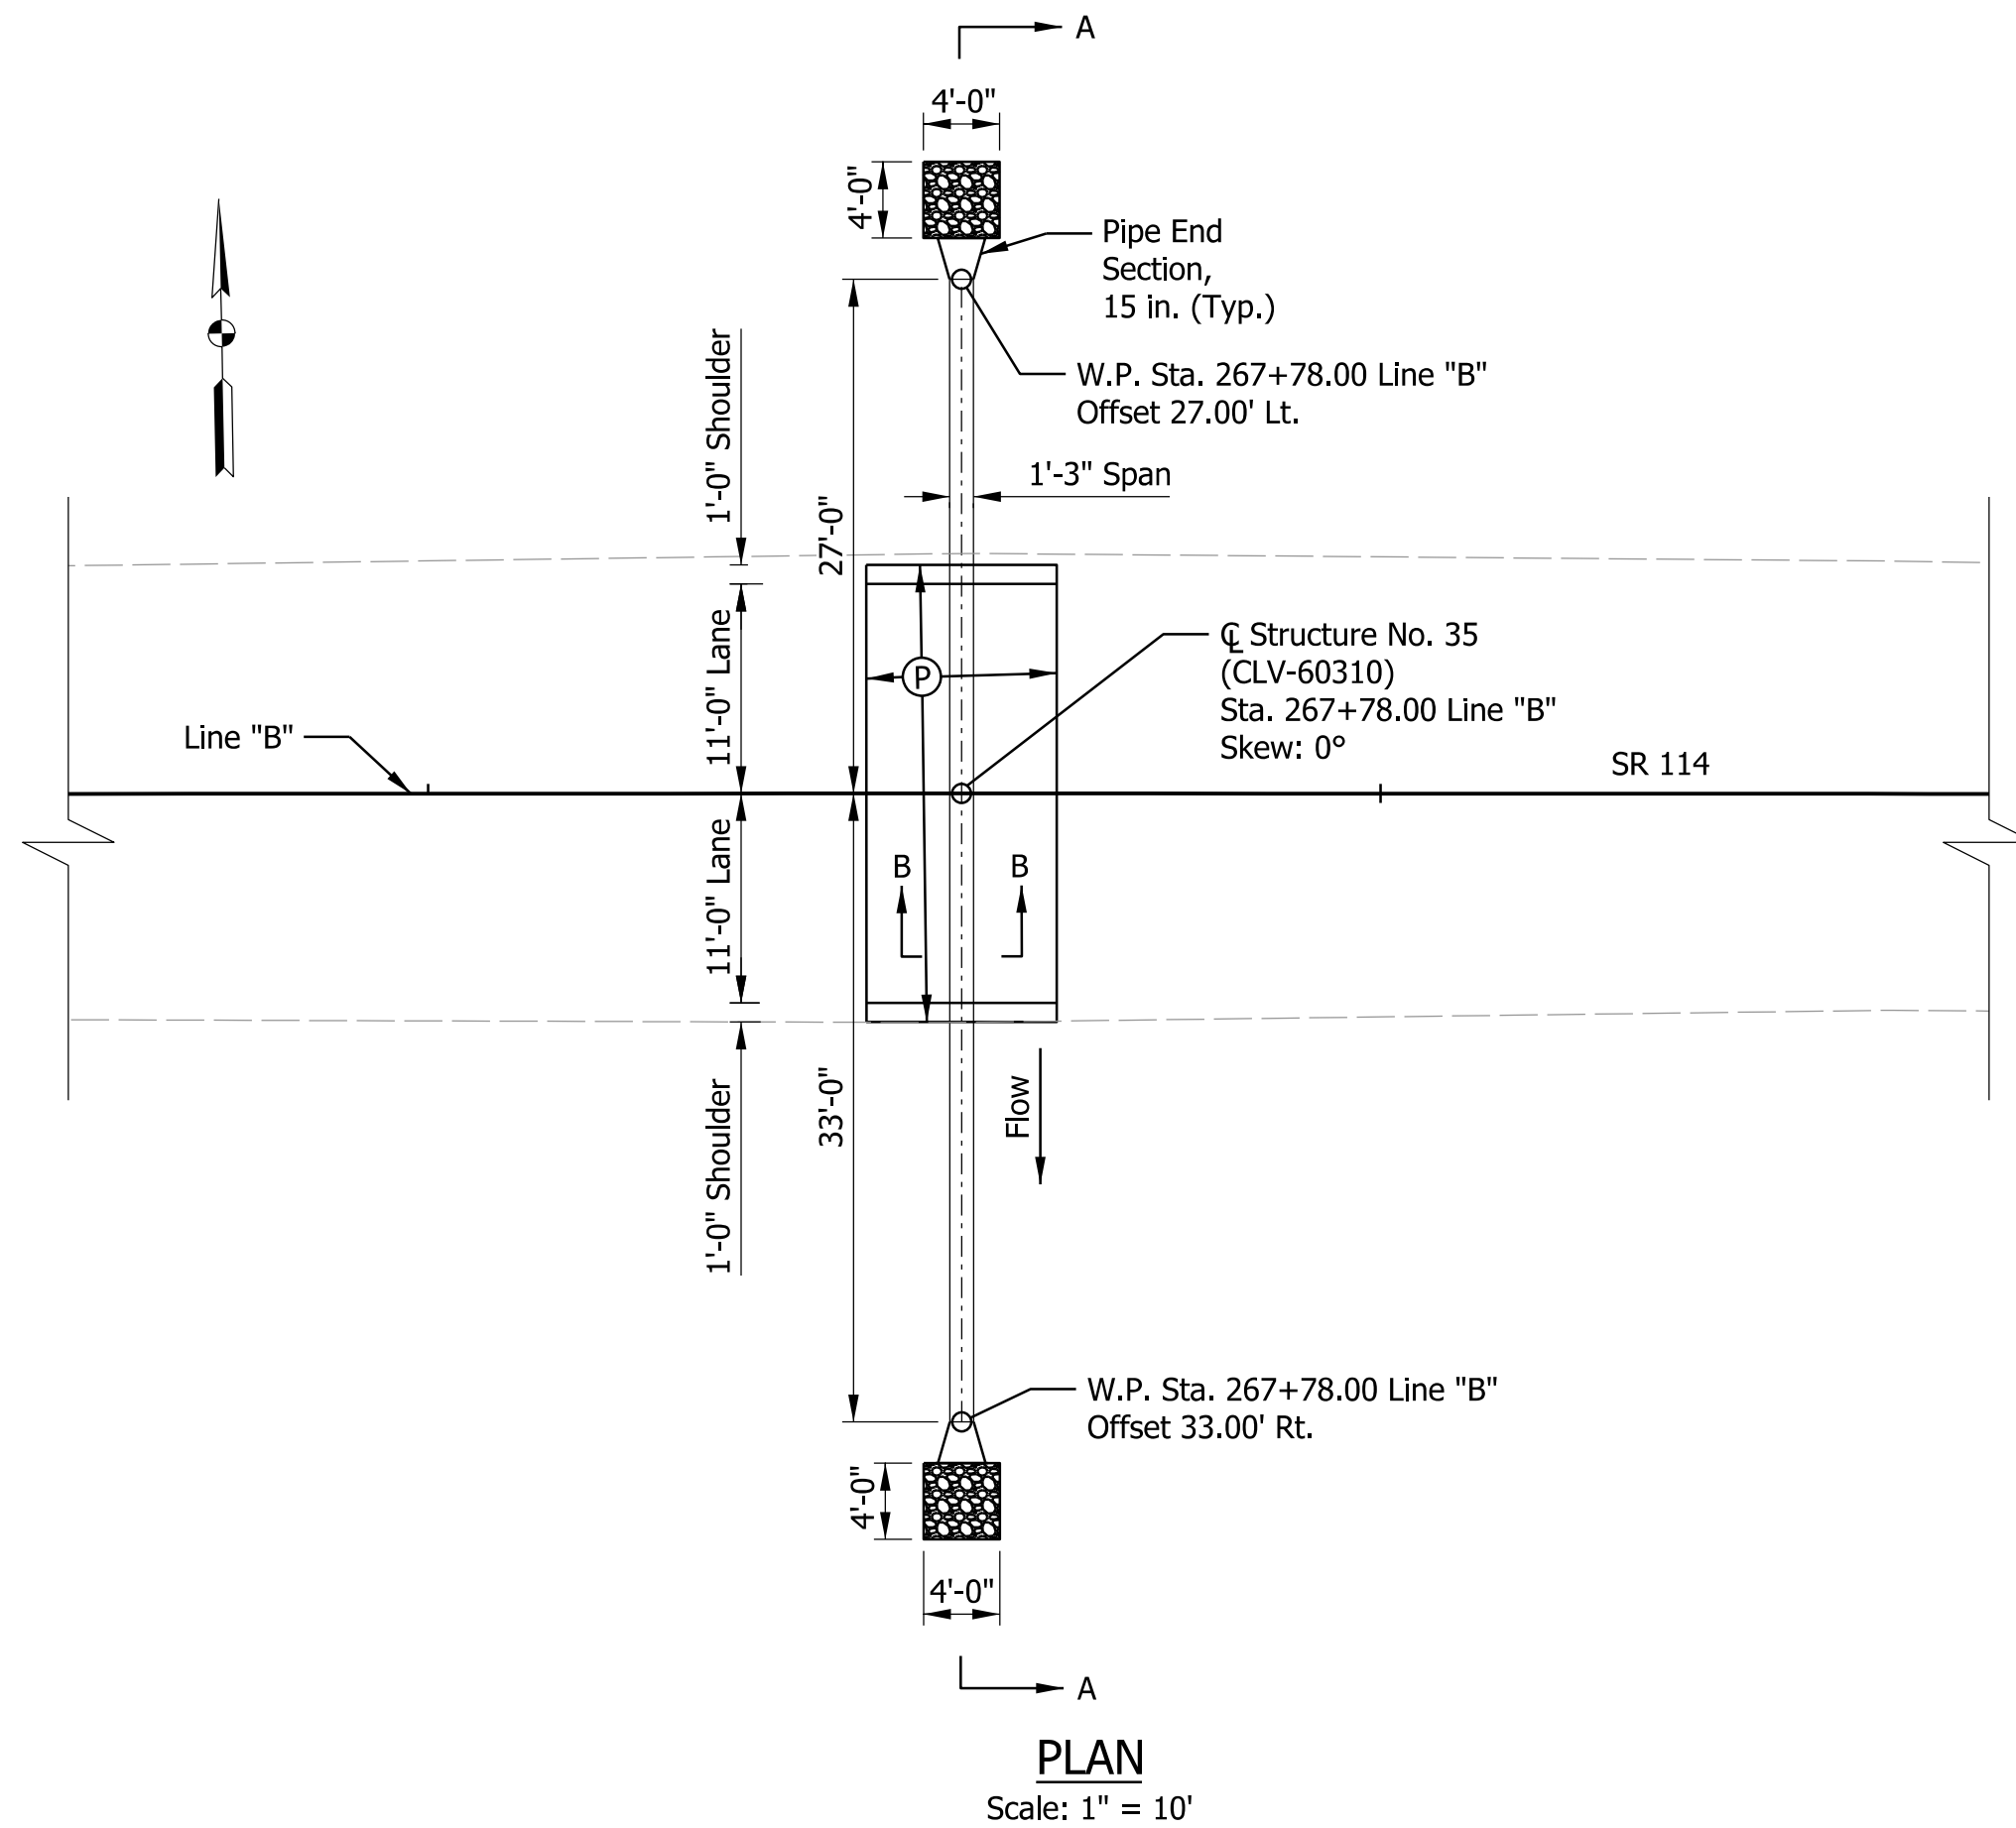

DESIGN DATA

LIVE LOAD: Designed in accordance with Section 714 of the Standard Specifications.

DEAD LOAD: Actual weight plus 35 psf (composite) for future wearing surface.

DESIGN STRENGTHS: To be in accordance with Section 714 of the Standard Specifications.

CONCRETE:
Class "A": $f_c = 3500$ psi
Class "B": $f_c = 3000$ psi
Class "C": $f_c = 4000$ psi

REINFORCING STEEL:
Grade 60: $f_y = 60,000$ psi




(P) HMA for Structure Installation, Type B
165 lb/syd HMA Surface, Type B on
275 lb/syd HMA Intermediate, Type B on
440 lb/syd HMA Base, Type B on
Subgrade Treatment, Type IC

PRECAST REINFORCED CONCRETE PIPE
1 SPAN: 1'-3"
24'-0" CLEAR ROADWAY; SKEW: 0°
SR 114
FULTON COUNTY

Plot: 3/25/2025

File:
Model:CLV 60310 GP Sheet

RECOMMENDED FOR APPROVAL _____ DESIGN ENGINEER _____ DATE _____	INDIANA DEPARTMENT OF TRANSPORTATION		SCALE		BRIDGE FILE	
			AS NOTED		CLV-60310	
					DESIGNATION 2200922 & 2500432	
DESIGNED: CPM _____	DRAWN: CPM _____	GENERAL PLAN STRUCTURE NO. 35 (CLV-60310)		SHEETS		
CHECKED: APL _____	CHECKED: APL _____			81 of 107		
				PROJECT 2200922		
		CONTRACT R-44659				

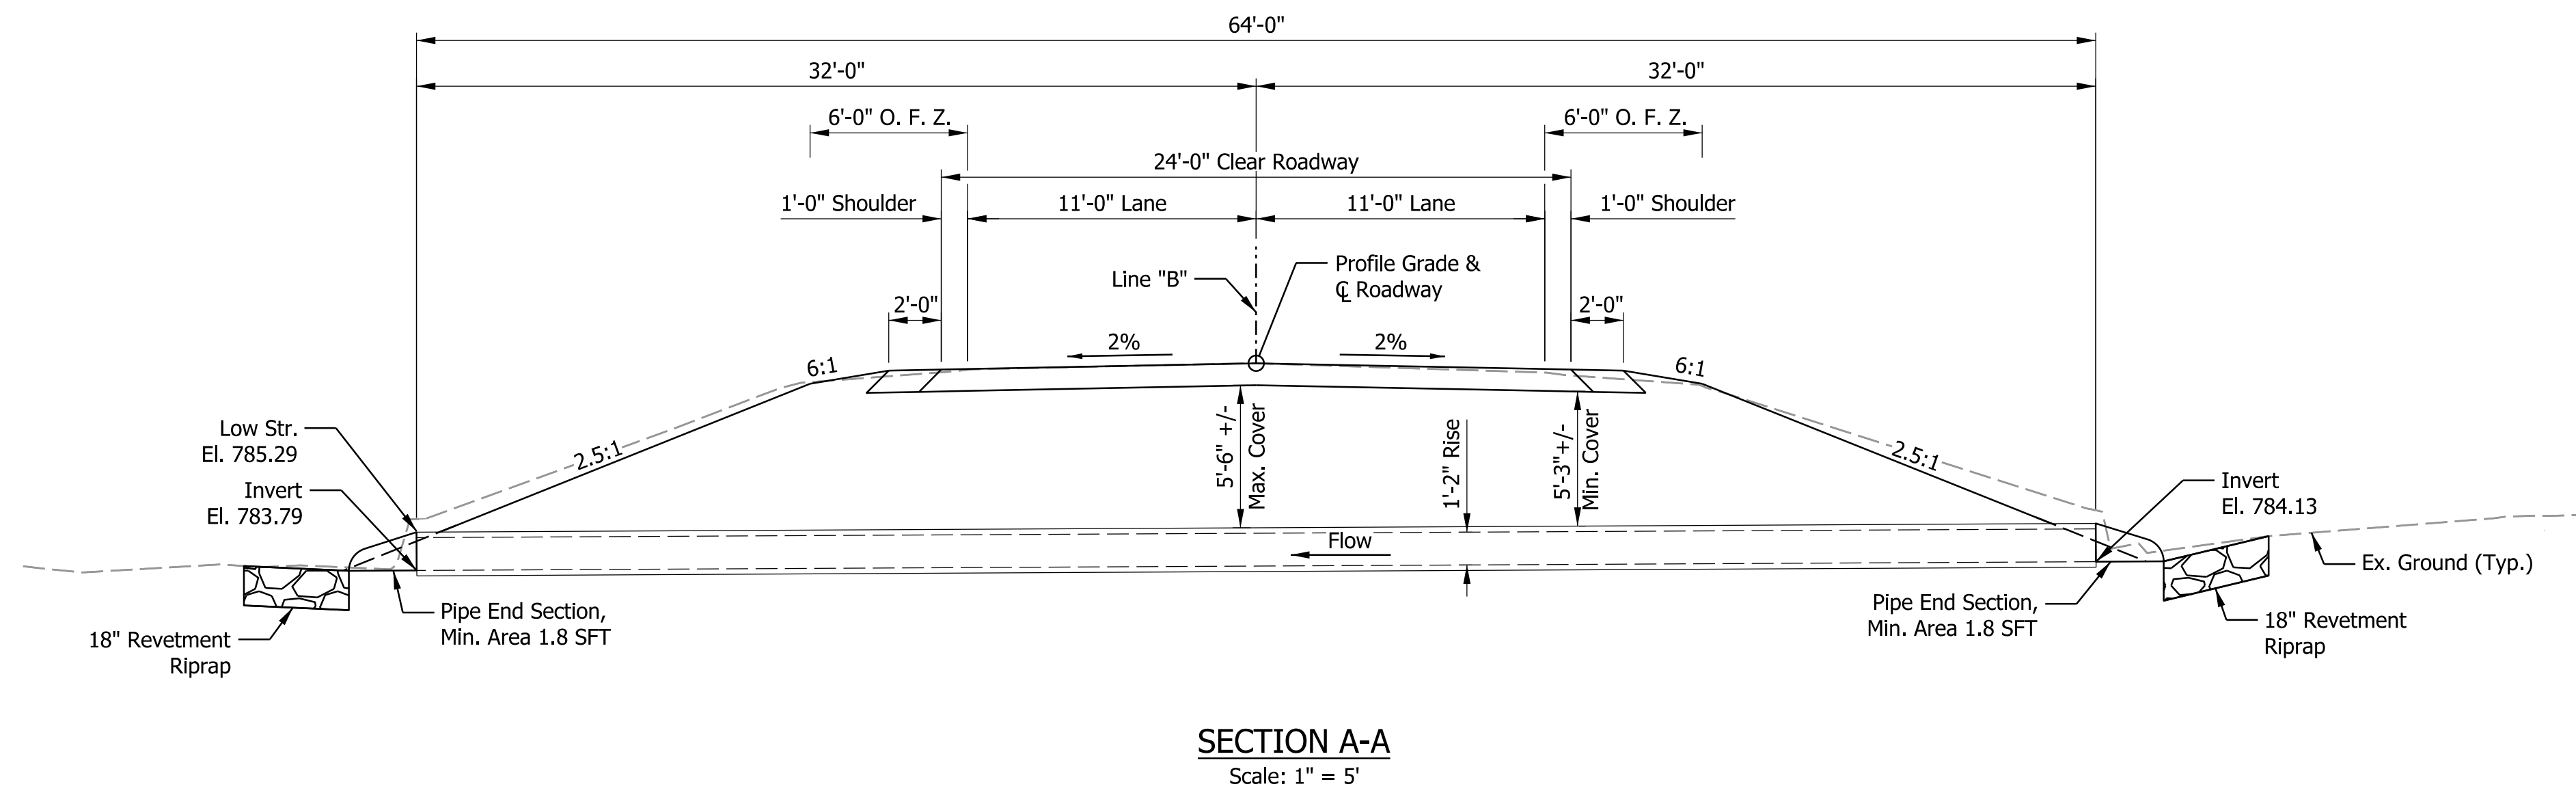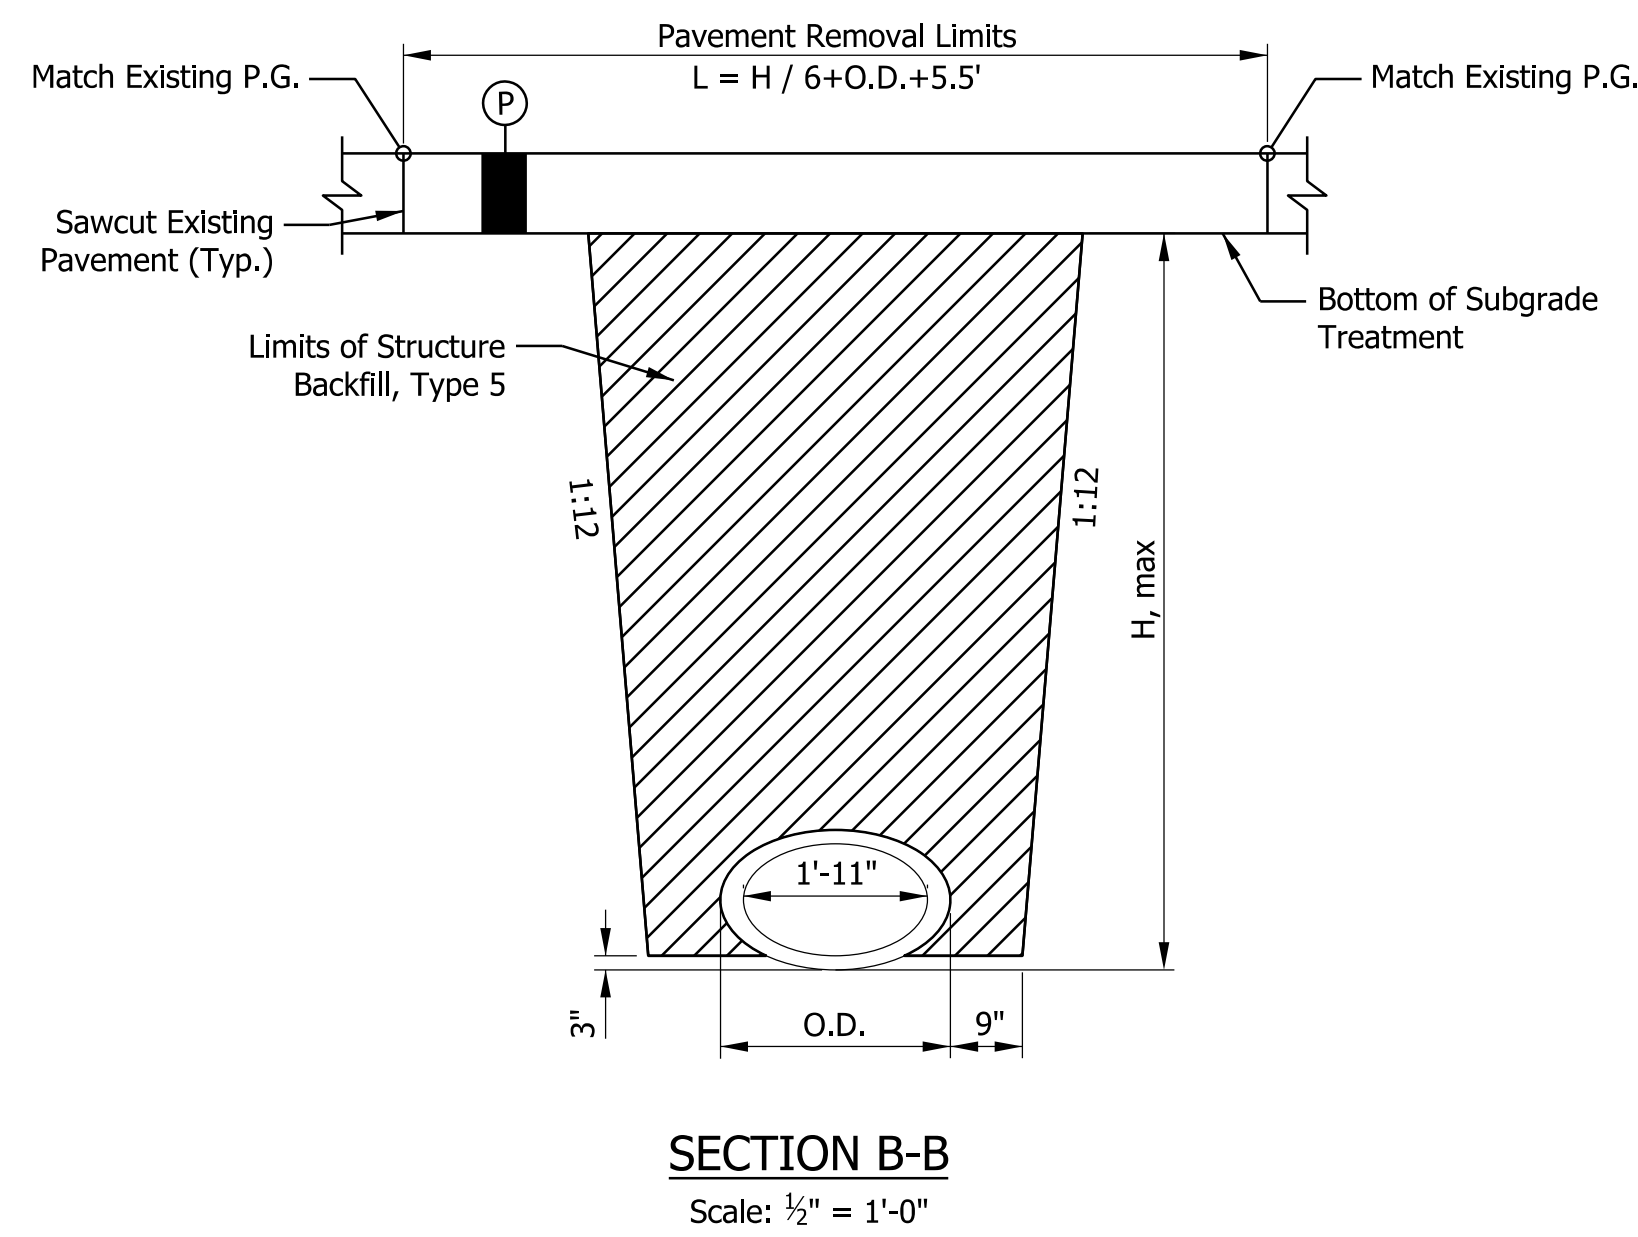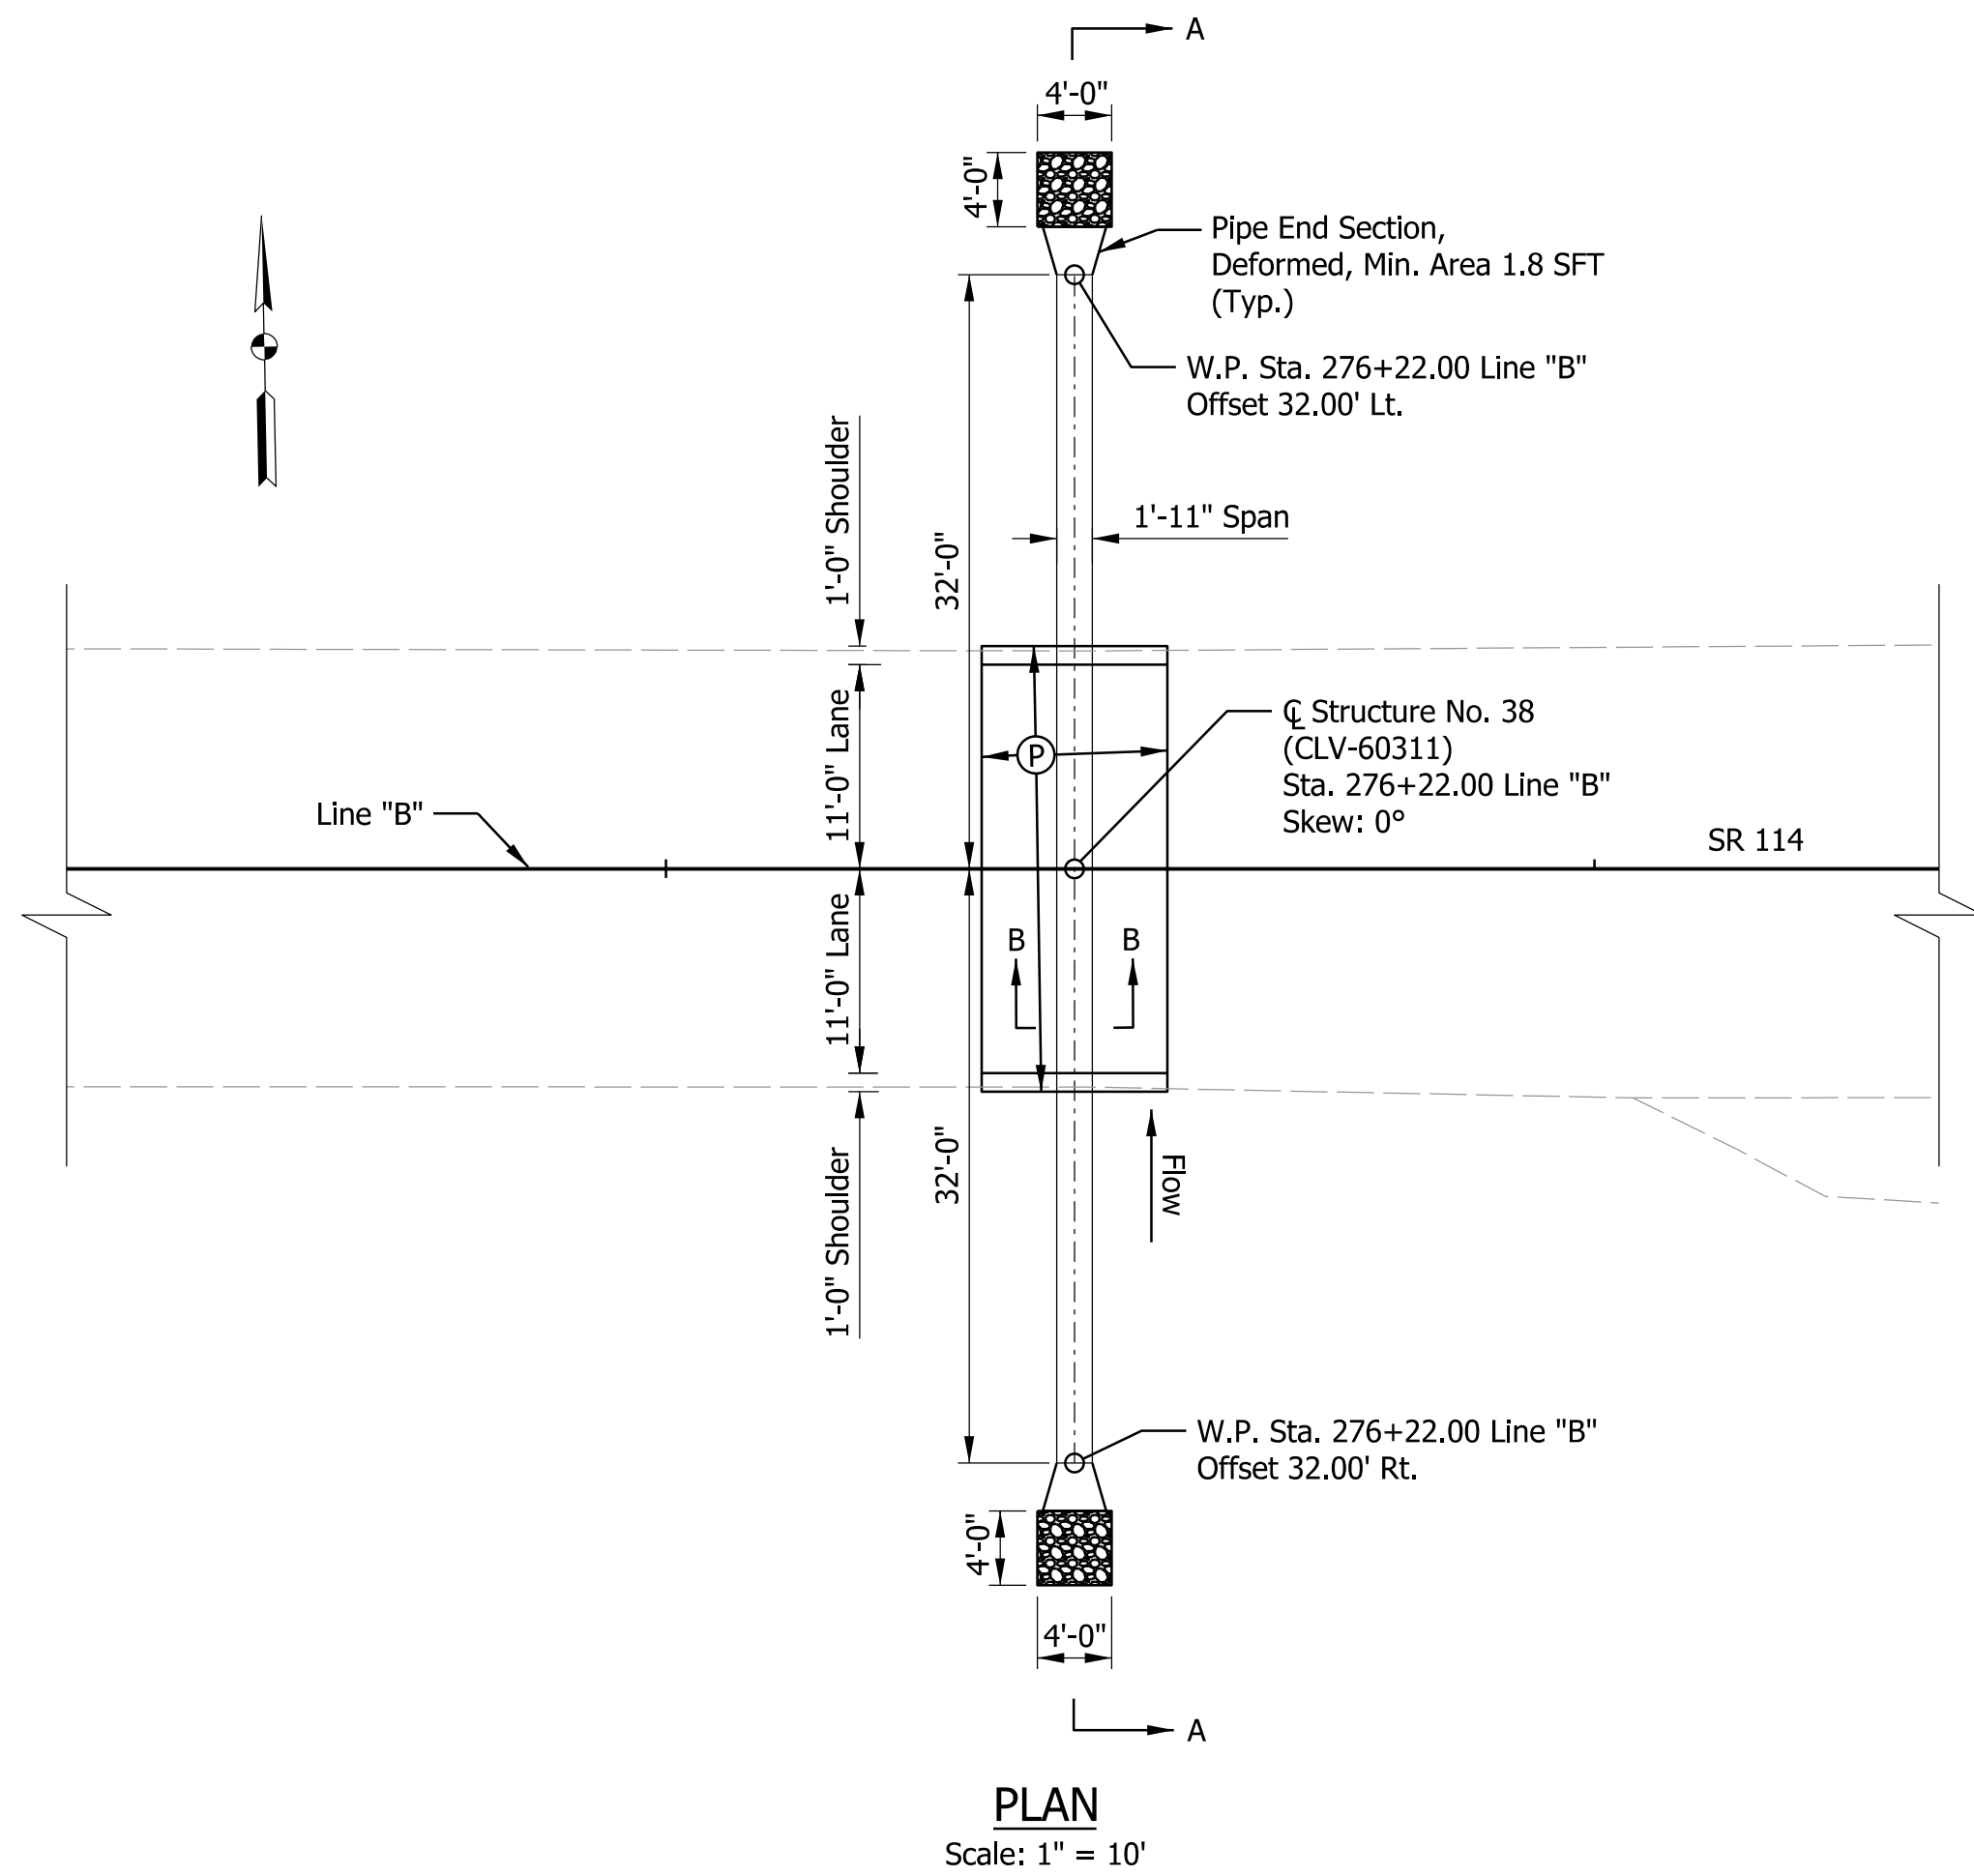

DESIGN DATA

LIVE LOAD: Designed in accordance with Section 714 of the Standard Specifications.

DEAD LOAD: Actual weight puls 35 psf (composite) for future wearing surface.

DESIGN STRENGTHS: To be in accordance with Section 714 of the Standard Specifications.

CONCRETE:

- Class "A": $f'_c = 3500$ psi
- Class "B": $f'_c = 3000$ psi
- Class "C": $f'_c = 4000$ psi

REINFORCING STEEL:

- Grade 60: $f_y = 60,000$ psi

Ⓟ HMA for Structure Installation, Type B




- 165 lb/syd HMA Surface, Type B on
- 275 lb/syd HMA Intermediate, Type B on
- 440 lb/syd HMA Base, Type B on
- Subgrade Treatment, Type IC

PRECAST REINFORCED CONCRETE PIPE
1 SPAN: 1'-11"
24'-0" CLEAR ROADWAY; SKEW: 0°
SR 114
FULTON COUNTY

Plot: 3/25/2025

File:
Model:CLV 60311 GP Sheet

RECOMMENDED FOR APPROVAL _____ DESIGN ENGINEER _____ DATE _____	INDIANA DEPARTMENT OF TRANSPORTATION		SCALE AS NOTED	BRIDGE FILE CLV-60311
	DESIGNED: CPM DRAWN: CPM			DESIGNATION 2200922 & 2500432
CHECKED: APL CHECKED: APL	GENERAL PLAN STRUCTURE NO. 38 (CLV-60311)		CONTRACT R-44659	SHEETS 82 of 107 PROJECT 2200922

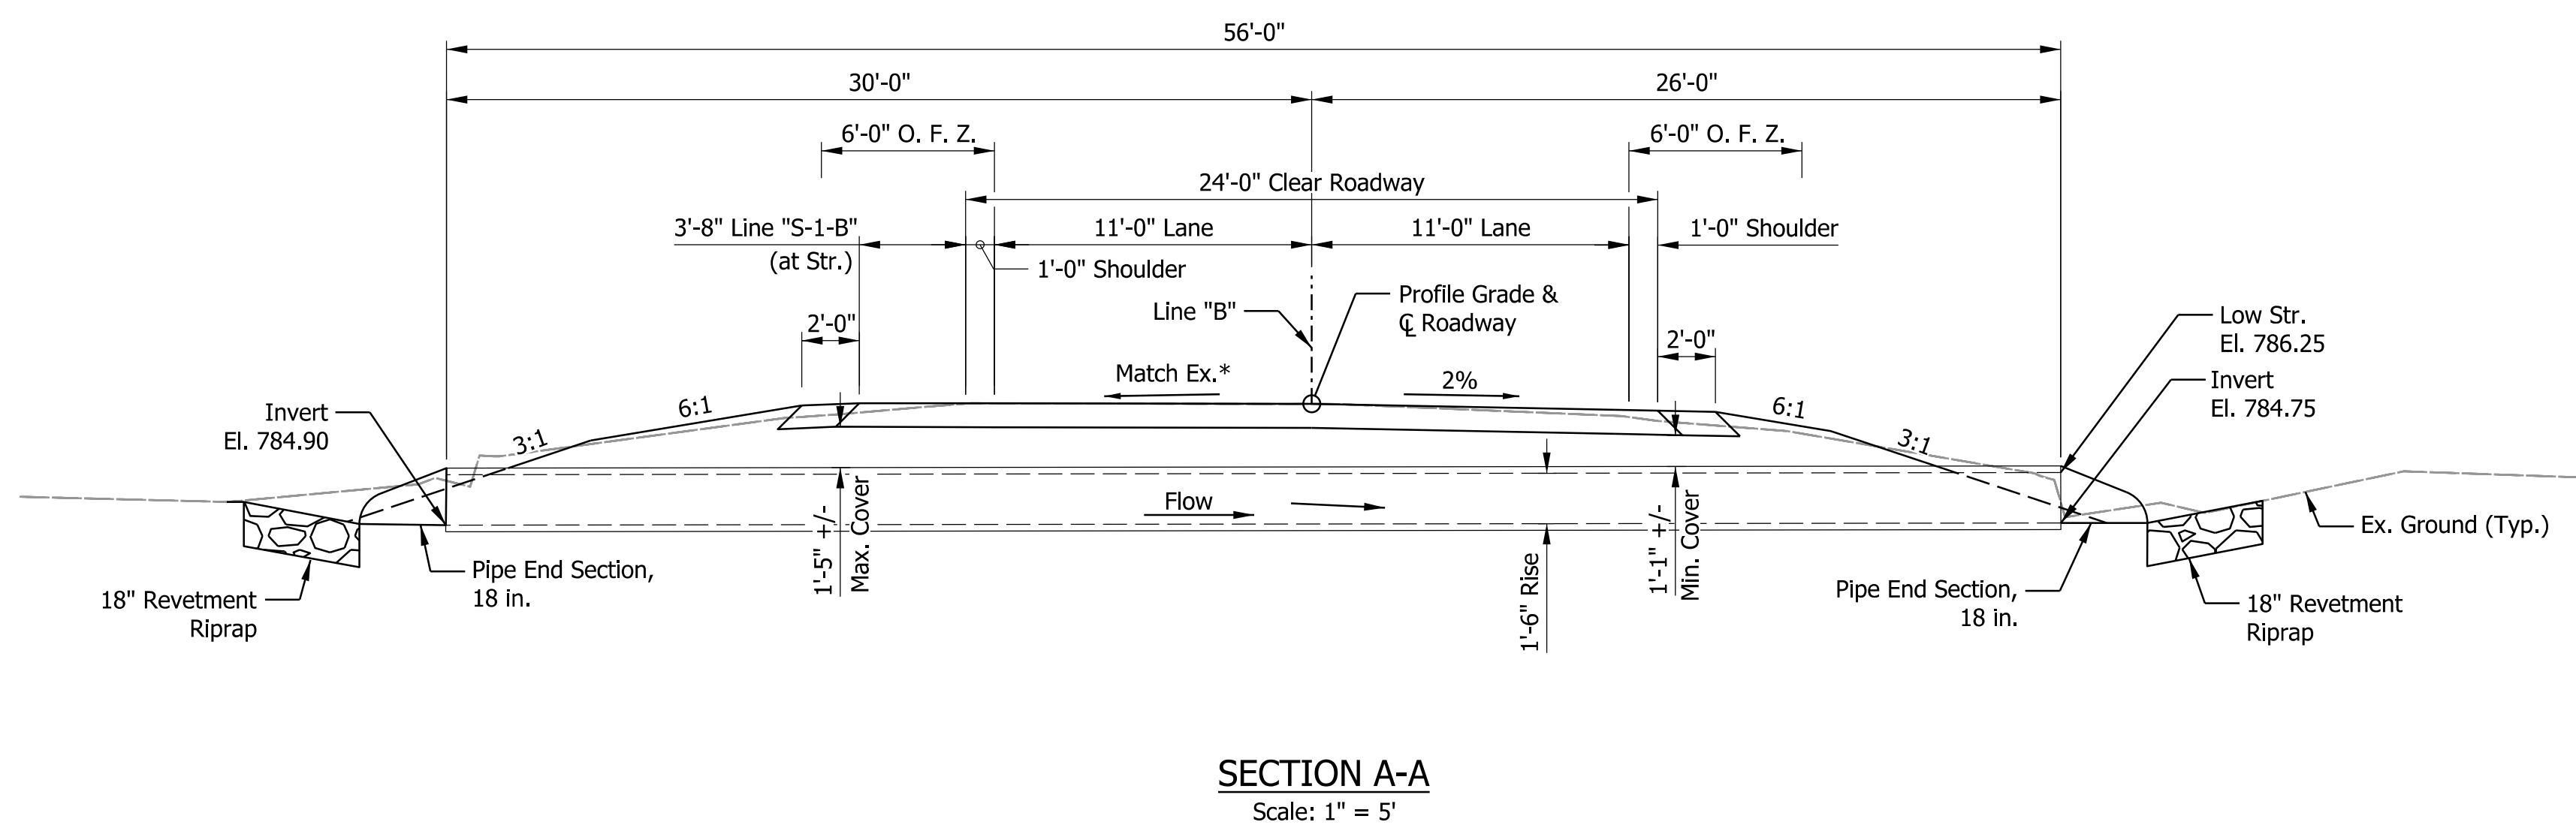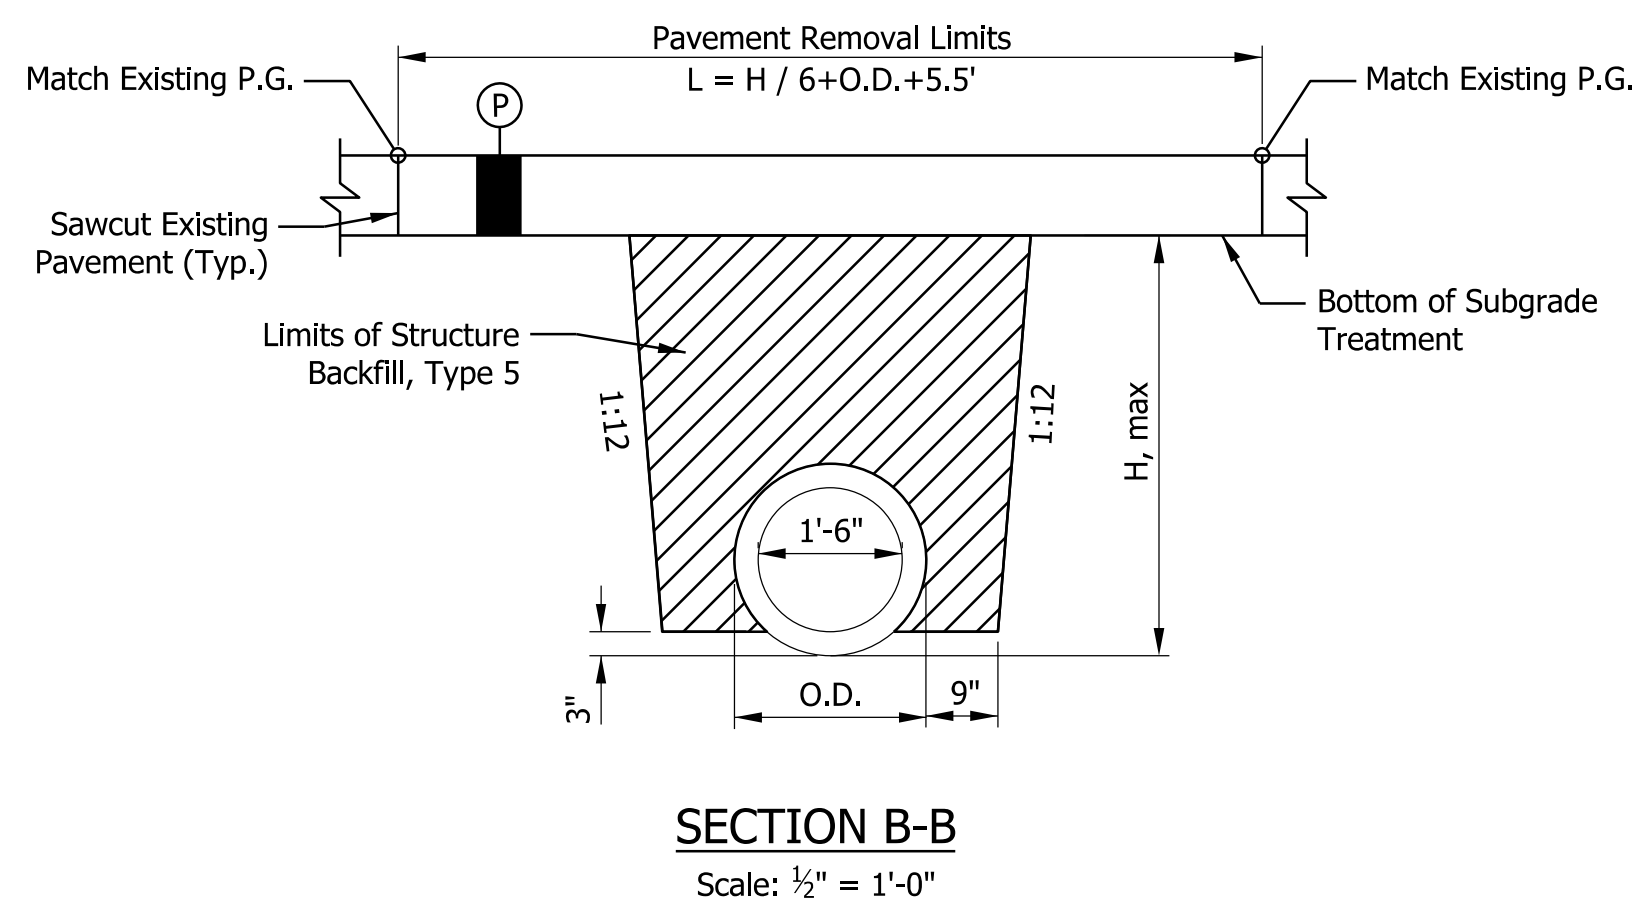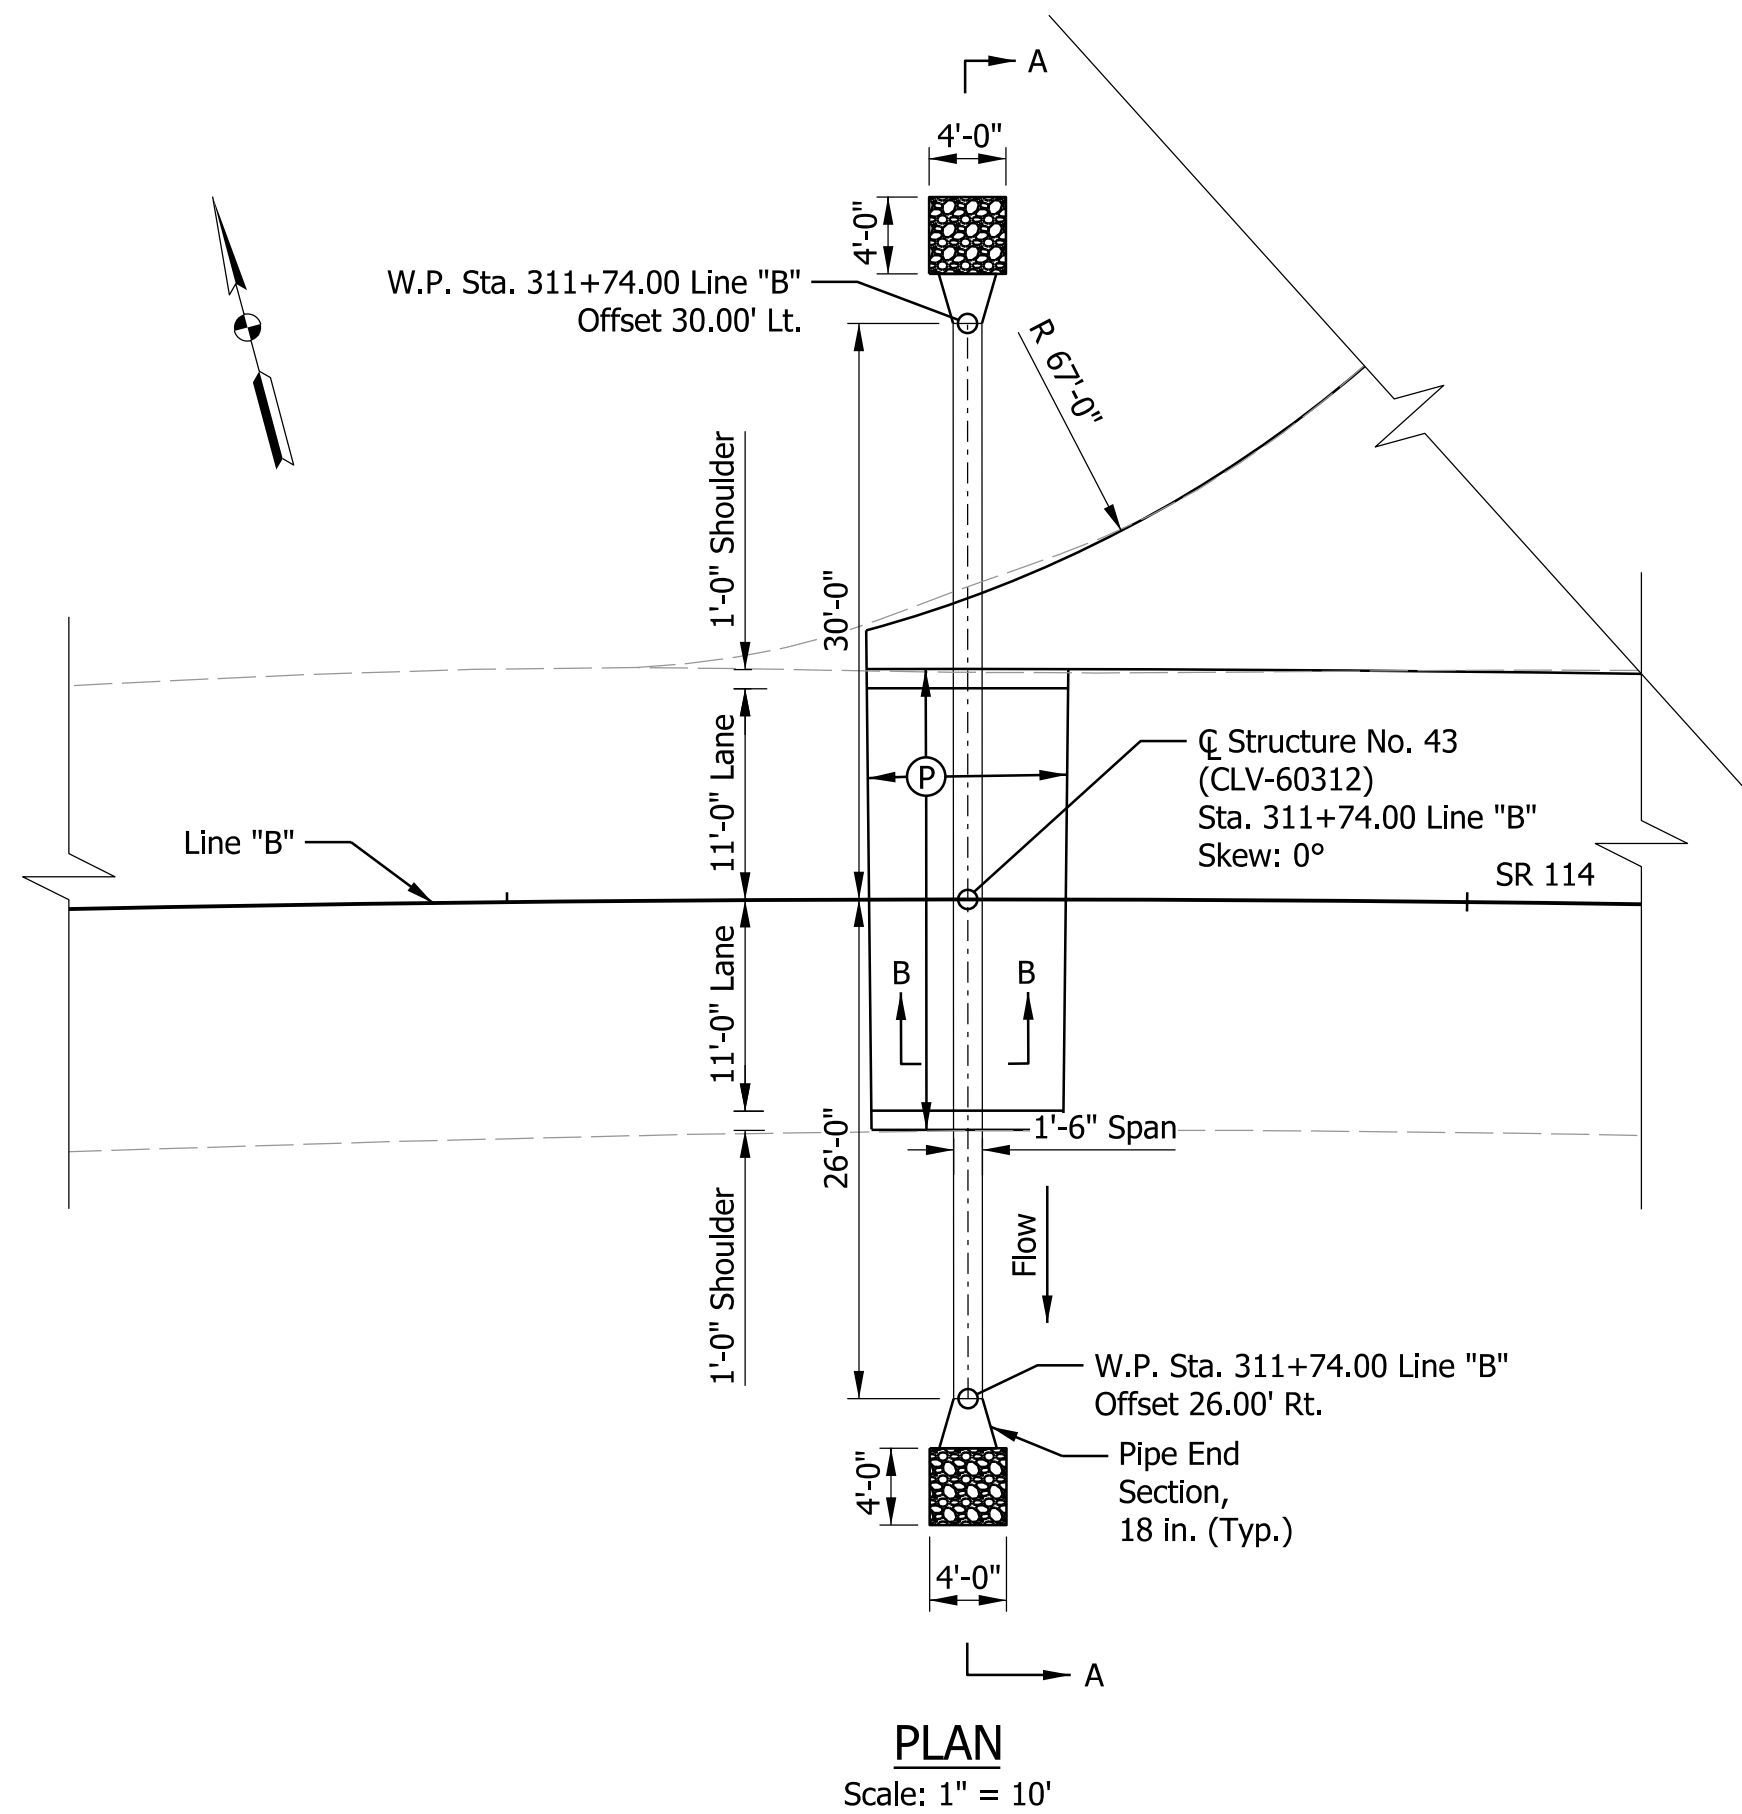

DESIGN DATA

LIVE LOAD: Designed in accordance with Section 714 of the Standard Specifications.

DEAD LOAD: Actual weight plus 35 psf (composite) for future wearing surface.

DESIGN STRENGTHS: To be in accordance with Section 714 of the Standard Specifications.

CONCRETE:

- Class "A": $f_c = 3500$ psi
- Class "B": $f_c = 3000$ psi
- Class "C": $f_c = 4000$ psi

REINFORCING STEEL:

- Grade 60: $f_y = 60,000$ psi

(P) HMA for Structure Installation, Type B

- 165 lb/syd HMA Surface, Type B on
- 275 lb/syd HMA Intermediate, Type B on
- 440 lb/syd HMA Base, Type B on
- Subgrade Treatment, Type IC

PRECAST REINFORCED CONCRETE PIPE
1 SPAN: 1'-6"
24'-0" CLEAR ROADWAY; SKEW: 0°
SR 114
FULTON COUNTY

Plot: 3/26/2025

File:
Model:CLV 60312 GP Sheet

RECOMMENDED FOR APPROVAL _____ DESIGN ENGINEER _____ DATE _____	INDIANA DEPARTMENT OF TRANSPORTATION		SCALE AS NOTED	BRIDGE FILE CLV-60312
				DESIGNATION 2200922 & 2500432
DESIGNED: CPM	GENERAL PLAN STRUCTURE NO. 43 (CLV-60312)		SHEETS 83 of 107	
CHECKED: APL			PROJECT 2200922	
			CONTRACT R-44659	

DESIGN DATA

LIVE LOAD: Designed in accordance with Section 714 of the Standard Specifications.




DEAD LOAD: Actual weight plus 35 psf (composite) for future wearing surface.

DESIGN STRENGTHS: To be in accordance with Section 714 of the Standard Specifications.

CONCRETE:
Class "A": f'c = 3500 psi
Class "B": f'c = 3000 psi
Class "C": f'c = 4000 psi

REINFORCING STEEL:
Grade 60: fy = 60,000 psi

- Ⓚ 165 lb/syd QC/QA-HMA, 3, 58S, Surface, 9.5 mm on
275 lb/syd QC/QA-HMA, 3, 58S, Intermediate, 19.0 mm on
660 lb/syd QC/QA-HMA, 3, 58S, Base, 25.0 mm on
Subgrade Treatment, Type IC on
Geotextile for Pavement, Type 2B

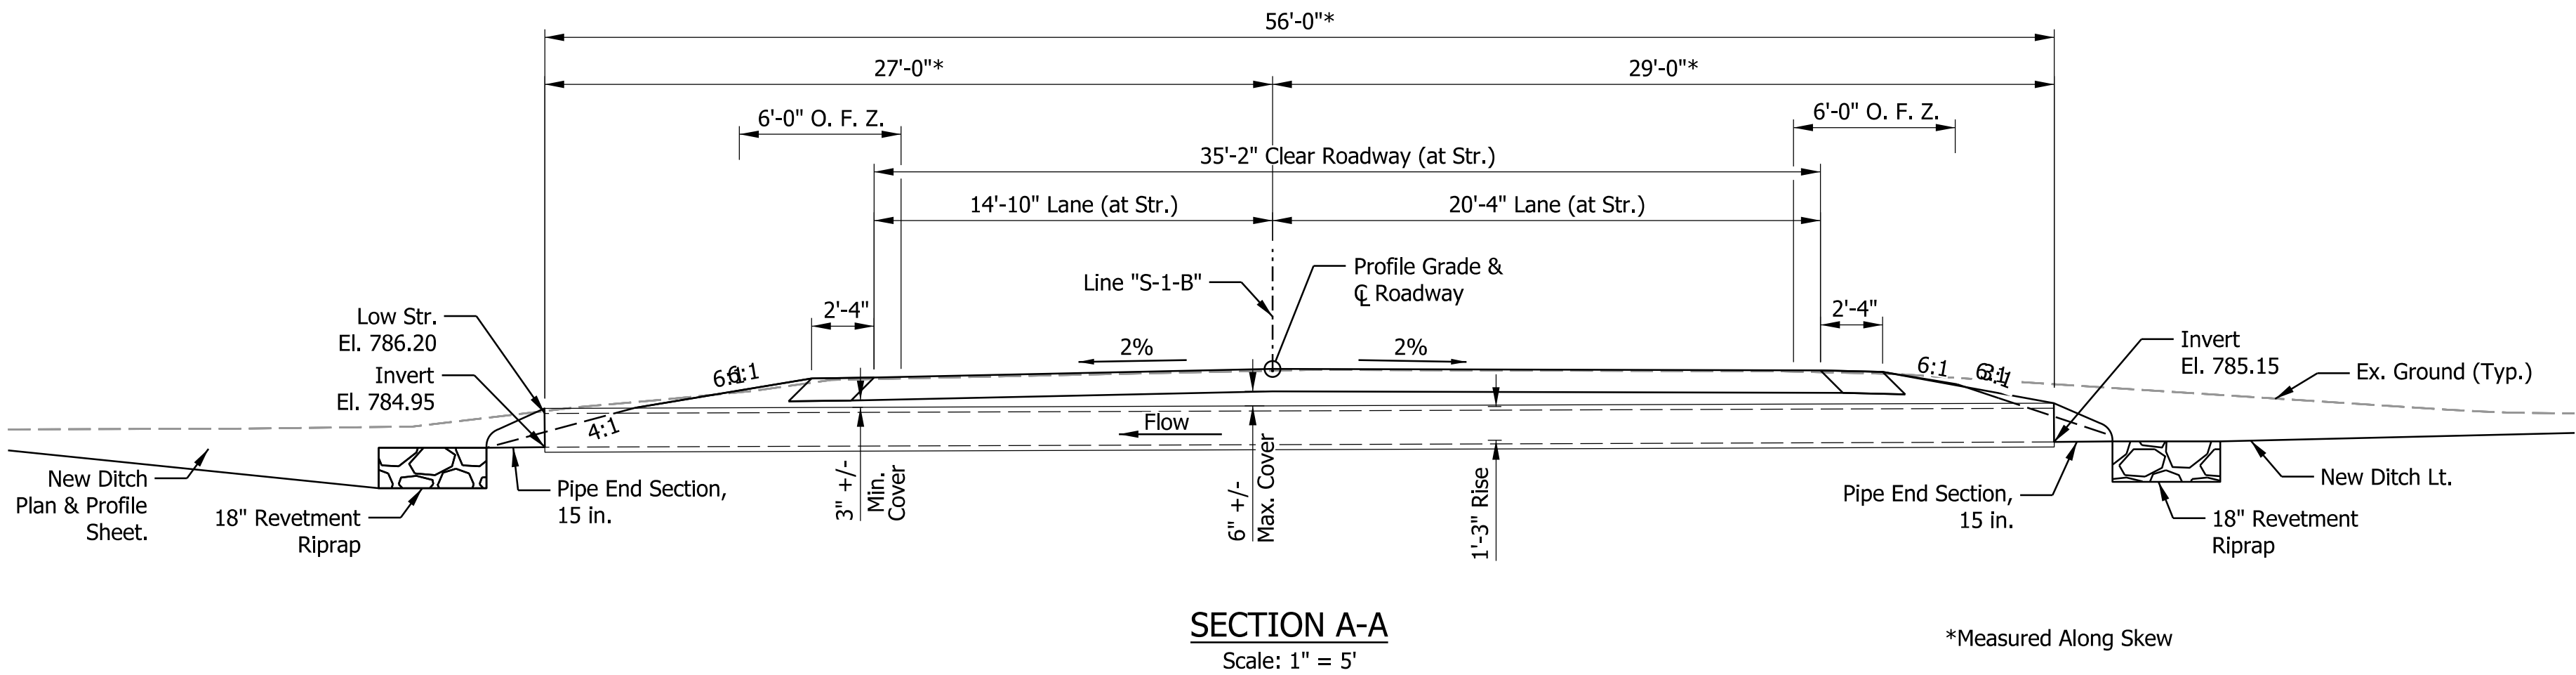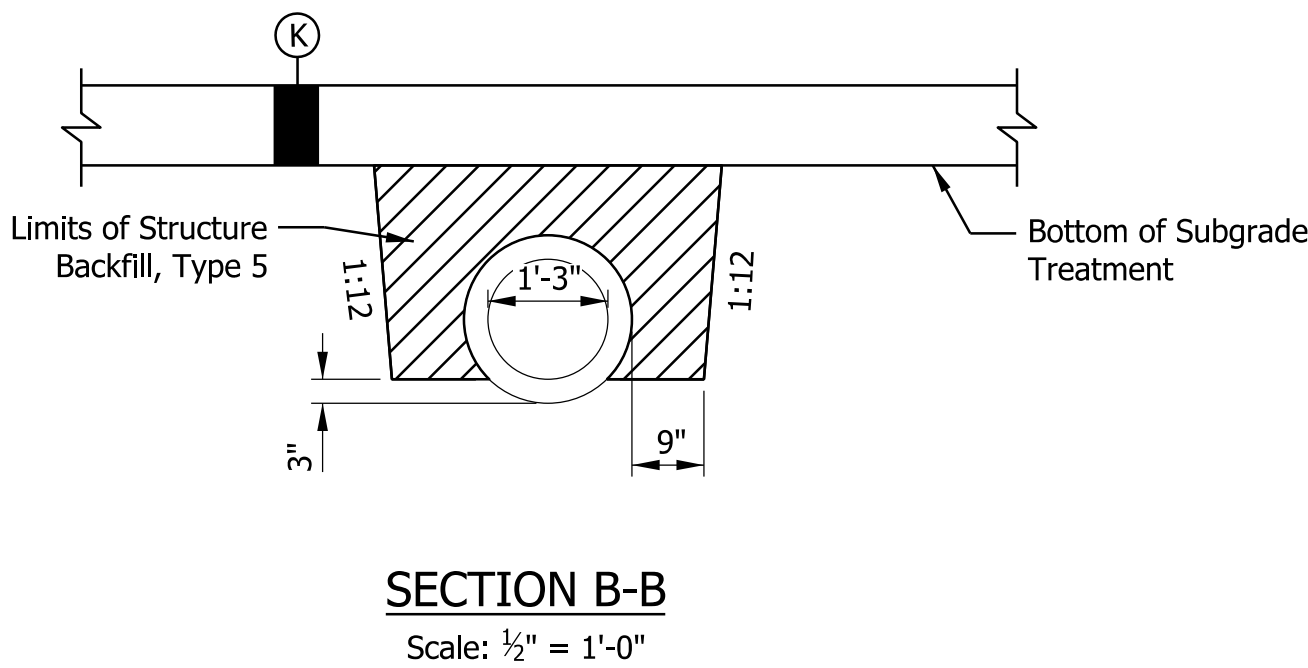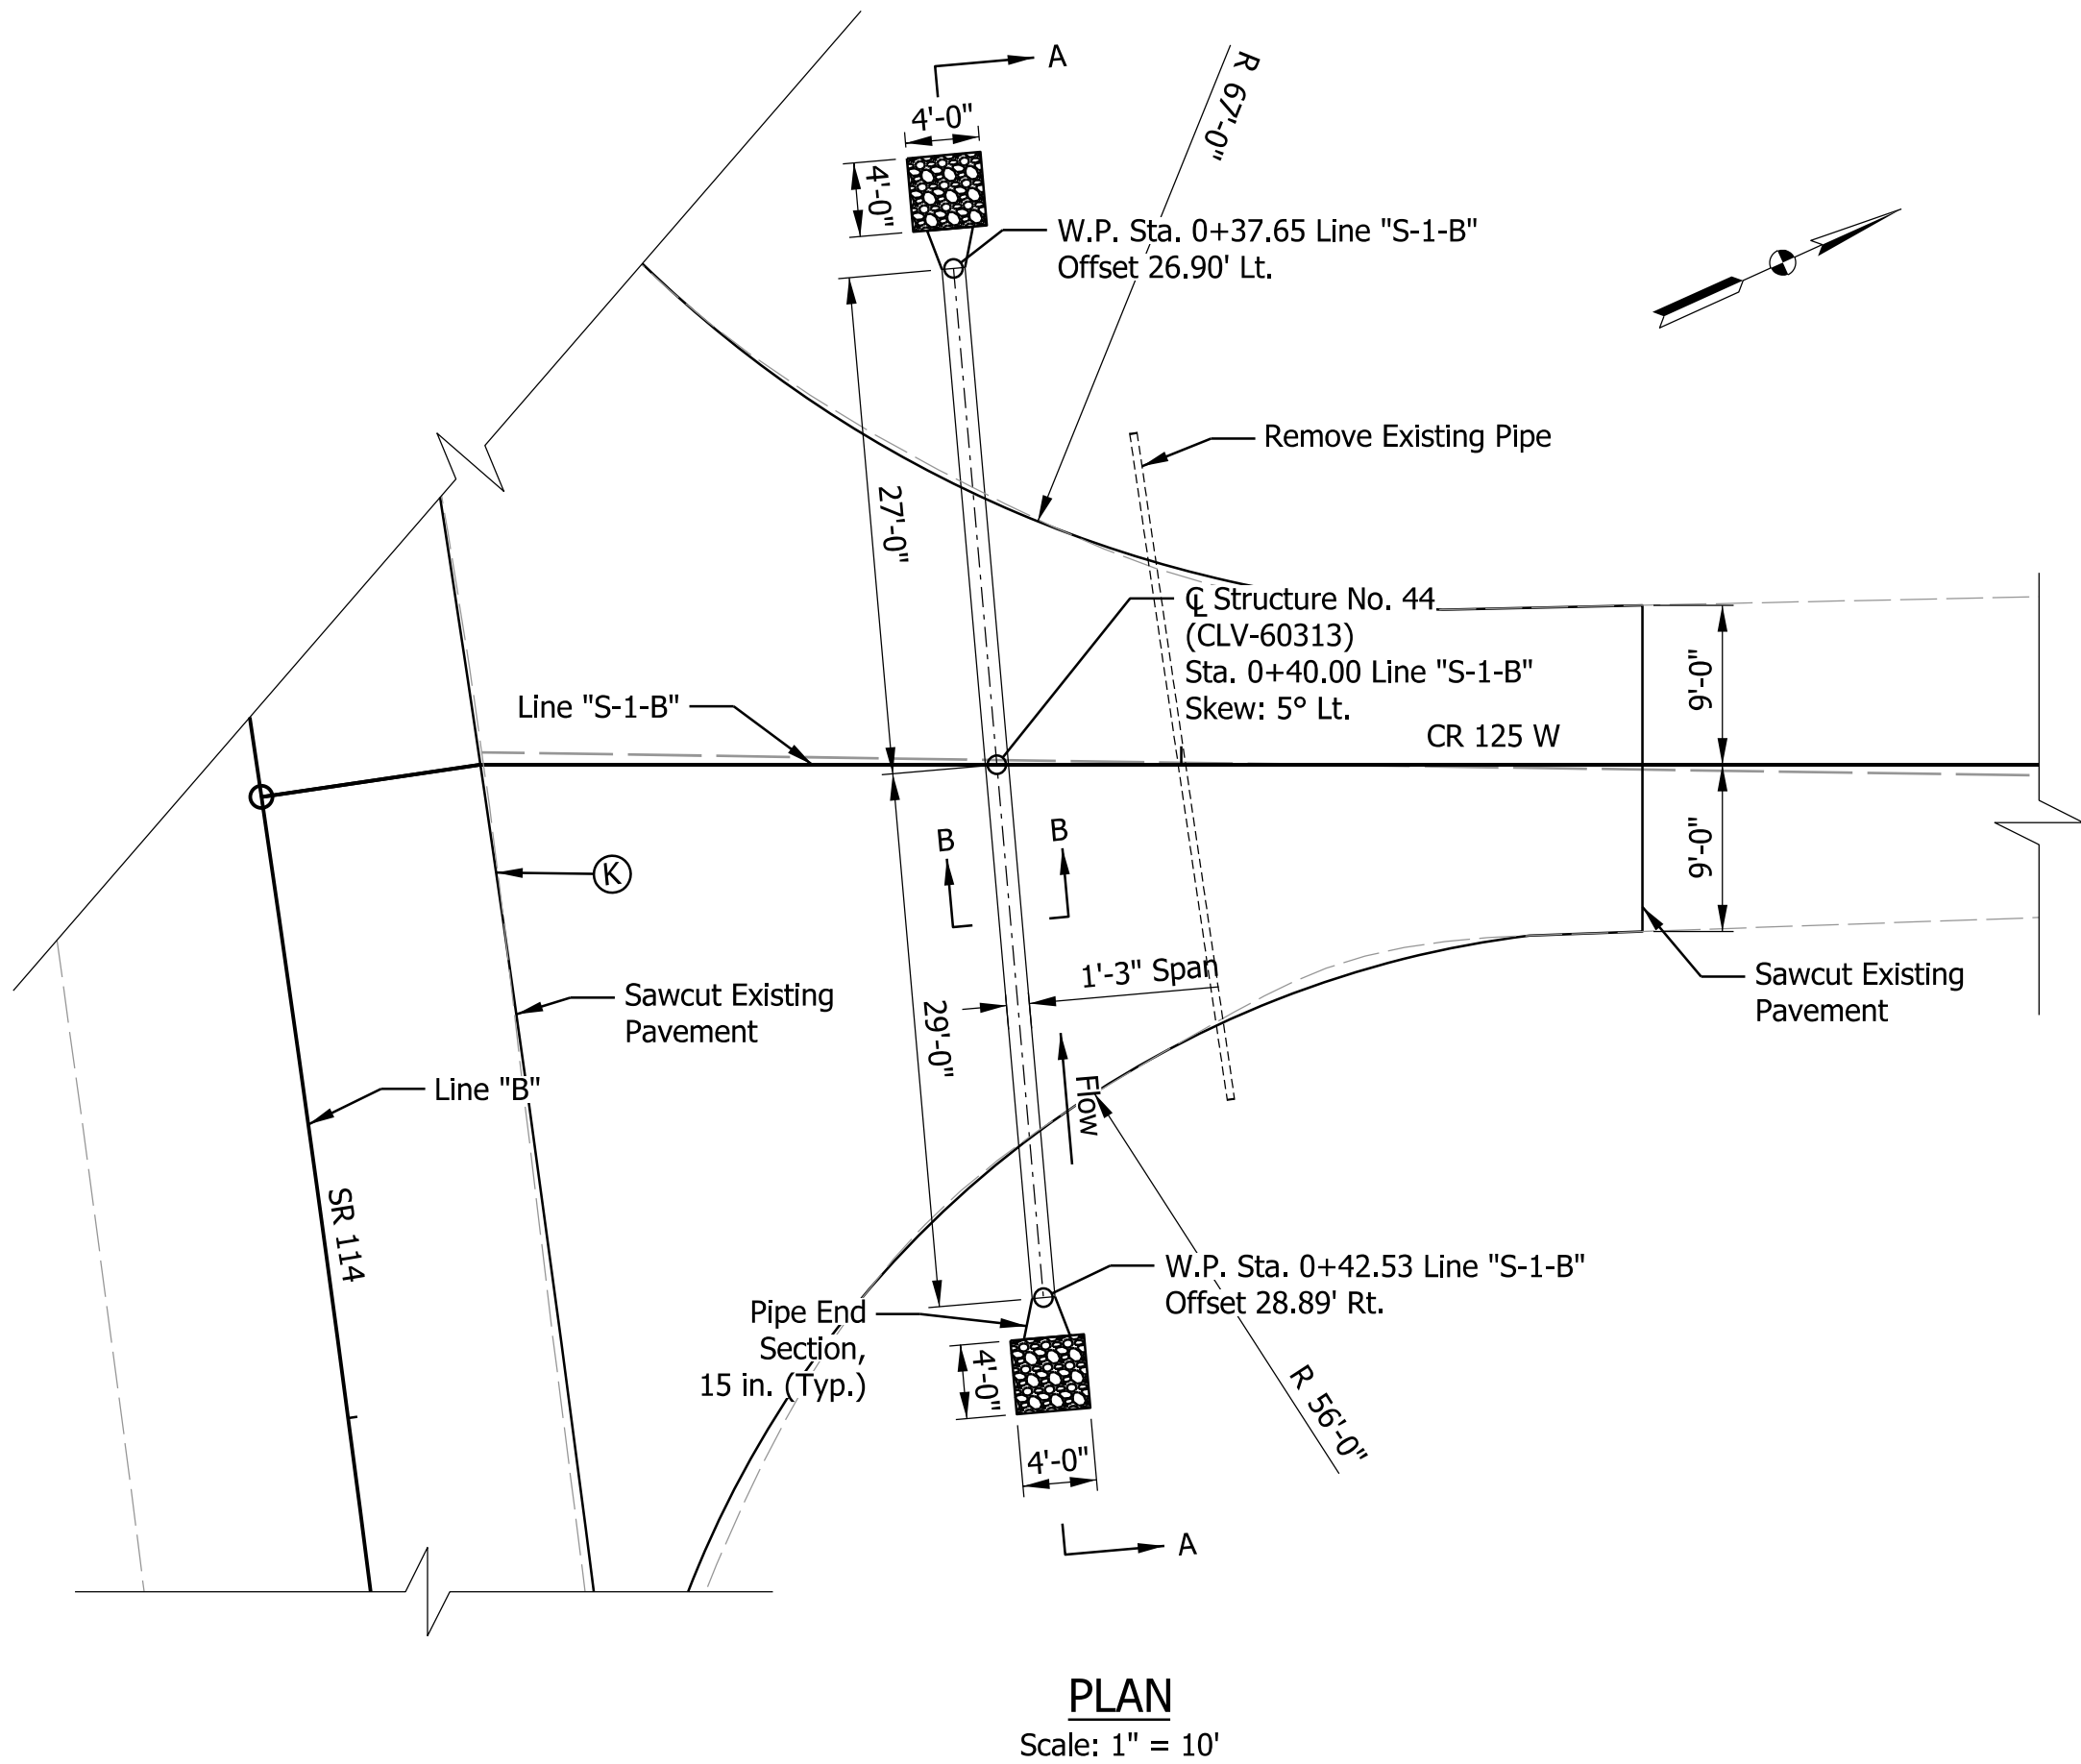

PRECAST REINFORCED CONCRETE PIPE
1 SPAN: 1'-3"
18'-0" CLEAR ROADWAY; SKEW: 5° Lt.
CR S 125 W
FULTON COUNTY

Plot: 3/25/2025			RECOMMENDED FOR APPROVAL _____ DESIGN ENGINEER _____ DATE _____	INDIANA DEPARTMENT OF TRANSPORTATION	SCALE		BRIDGE FILE	
					AS NOTED		CLV-60313	
							DESIGNATION	
							2200922 & 2500432	
	DESIGNED: CPM	DRAWN: CPM	GENERAL PLAN STRUCTURE NO. 44 (CLV-60313)	SHEETS				
				84 of 107				
CHECKED: APL	CHECKED: APL	PROJECT						
				CONTRACT		2200922		
				R-44659				

[illegible]

PAVEMENT MARKINGS					
LOCATION	LINE, PAINT			SNOWPLOWABLE RAISED PAVEMENT MARKER	MILLED HMA CORRUGATIONS, SINUSOIDAL
	SOLID, WHITE, 6 IN.	BROKEN, YELLOW, 6 IN.	SOLID, YELLOW, 6 IN.		
	LFT	LFT	LFT	EACH	LFT
Sta. 20+10 to 328+15					

MAILBOX APPROACHES					
LT./RT.	C BOX STATION	DESCRIPTION	WIDTH, W (FT)	ASSEMBLY REQ'D	
				SINGLE	DOUBLE
		TOTAL			

[illegible]

[illegible]

RIGHT OF WAY MARKERS					
STATION	OFFSET	LEFT	RIGHT	FLUSH MOUNT	
LINE "A"					
LINE "B"					
	TOTAL				

*R/W marker May be Omitted if in Standing Water
and at Direction of the Engineer.

MAILBOX APPROACHES					
LT./RT.	C BOX STATION	DESCRIPTION	WIDTH, W (FT)	ASSEMBLY RESET	
				SINGLE	DOUBLE
	LINE "A"				
RT	36+77	RESET EXISTING	7.0	X	
		TOTAL			




[illegible]

[illegible][illegible]

RECOMMENDED FOR APPROVAL		03/2025		INDIANA DEPARTMENT OF TRANSPORTATION		SCALE			
						NONE			
DESIGN ENGINEER		DATE				DESIGNATION			
						2200922 & 2500432			
DESIGNED: ASU		DRAWN: ASU				ROAD SUMMARY CULVERT REPLACEMENTS		SHEETS	
								87 of 107	
CHECKED: APL		CHECKED: APL		CONTRACT				PROJECT	
				R-44659				2200922	

[illegible][illegible]




RECOMMENDED FOR APPROVAL _____ 03/2025 _____ DESIGN ENGINEER _____ DATE		INDIANA DEPARTMENT OF TRANSPORTATION		SCALE			
				NONE			
						DESIGNATION	
						2200922 & 2500432	
DESIGNED: ASU		DRAWN: ASU		ROAD SUMMARY		SHEETS	
						88 of 107	
CHECKED: APL		CHECKED: APL		CULVERT REPLACEMENTS		PROJECT	
						CONTRACT	
				R-44659		2200922	

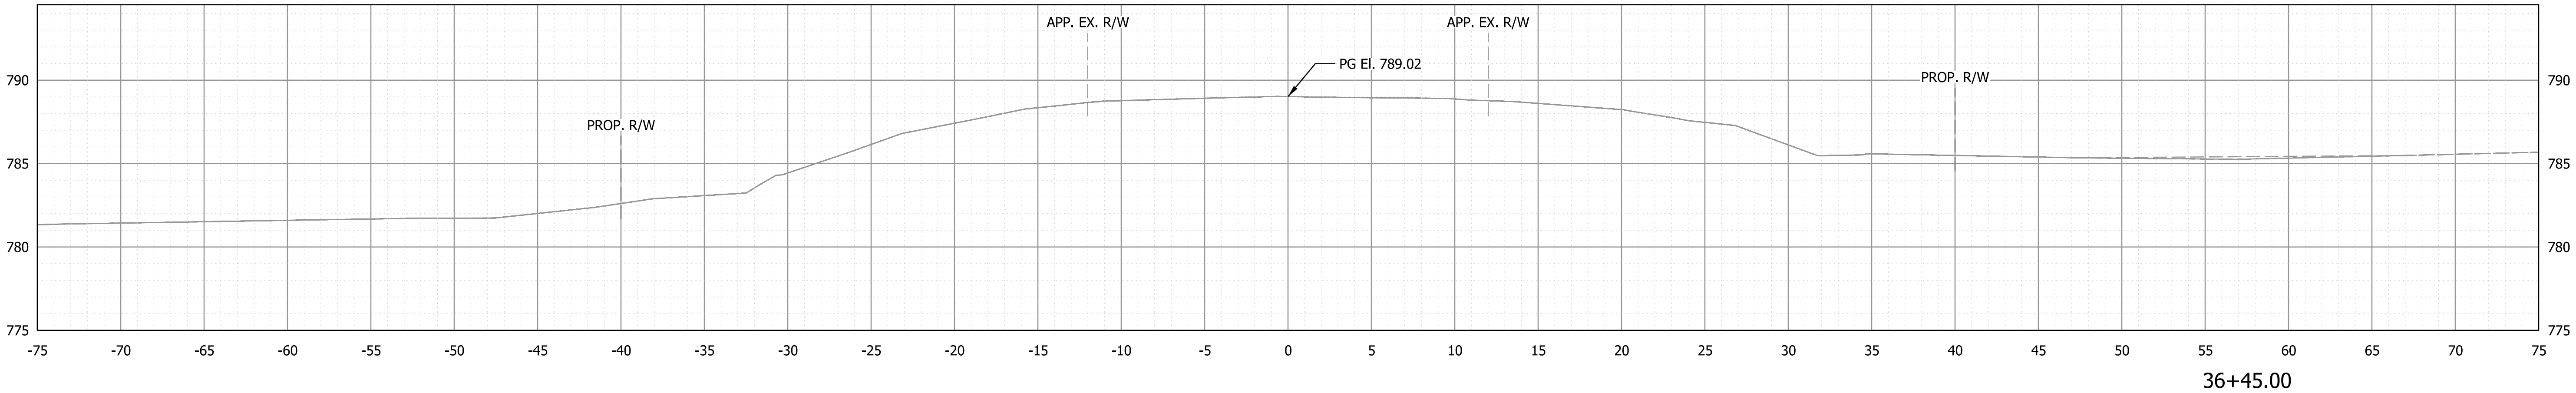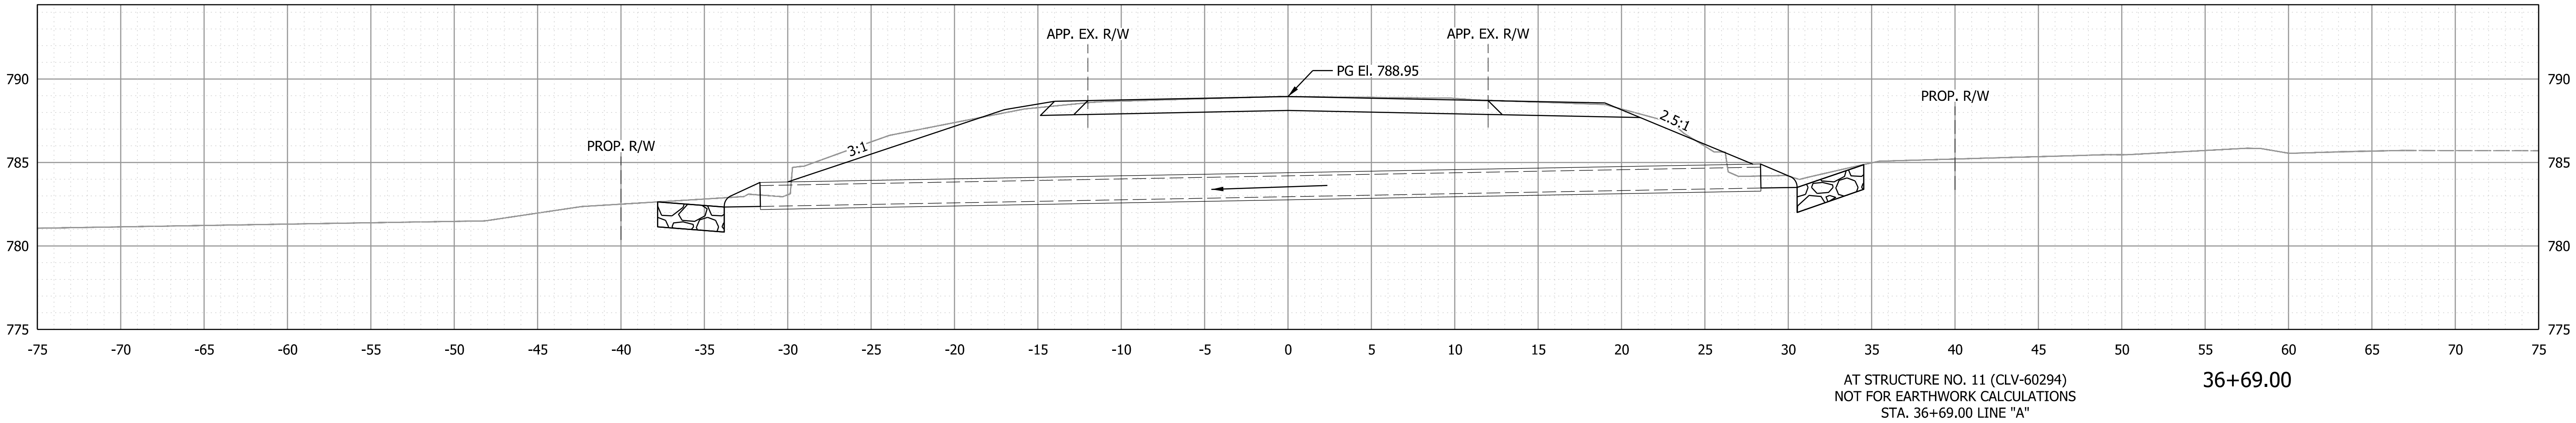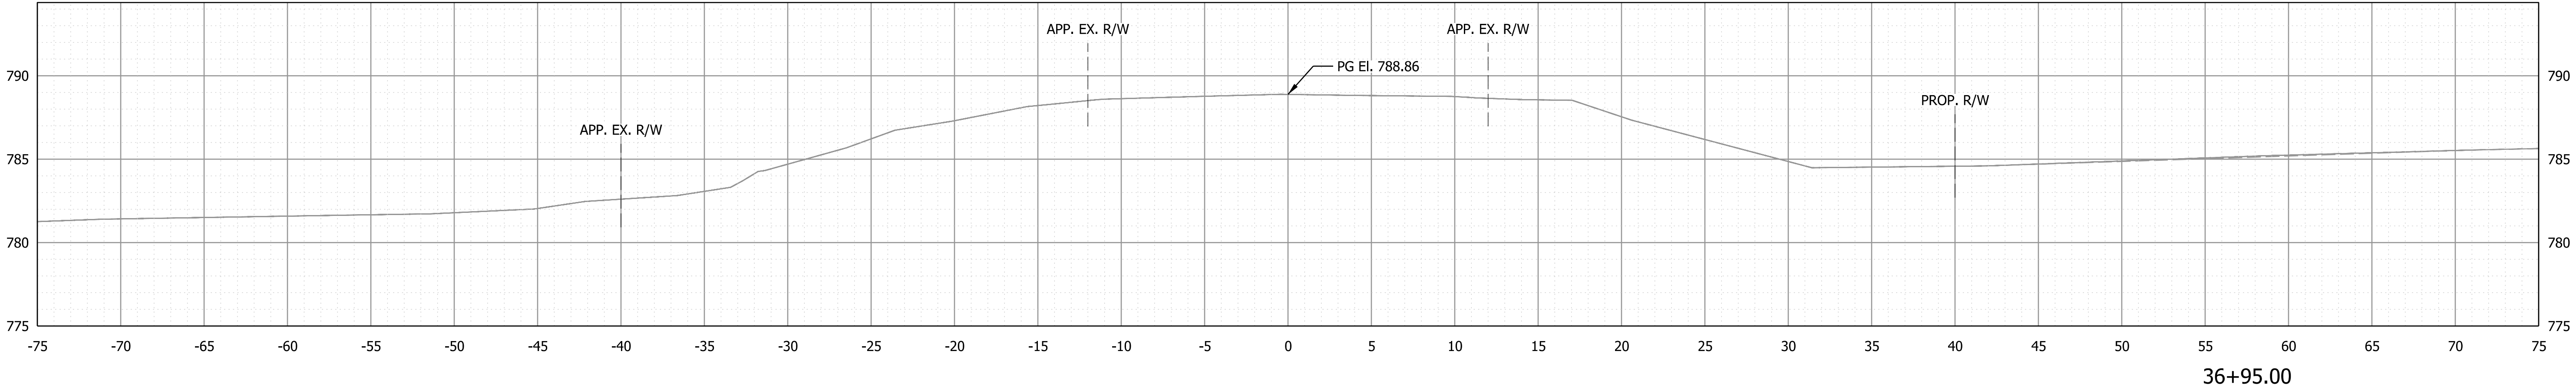

Plot: 3/25/2025

File:01_CLV-60294 thru 60300 XS Sheet.dgn
Model:A - 36+45.00 [Sheet]




RECOMMENDED FOR APPROVAL		03/2025 DESIGN ENGINEER DATE		INDIANA DEPARTMENT OF TRANSPORTATION		SCALE		BRIDGE FILE	
						1" = 5'-0"		CLV-60294	
								DESIGNATION	
								2200922 & 2500432	
DESIGNED: ASU		DRAWN: ASU		CROSS SECTIONS LINE "A"				SHEETS	
						89		of 107	
CHECKED: APL		CHECKED: APL				CONTRACT		PROJECT	
						R-44659		2200922	

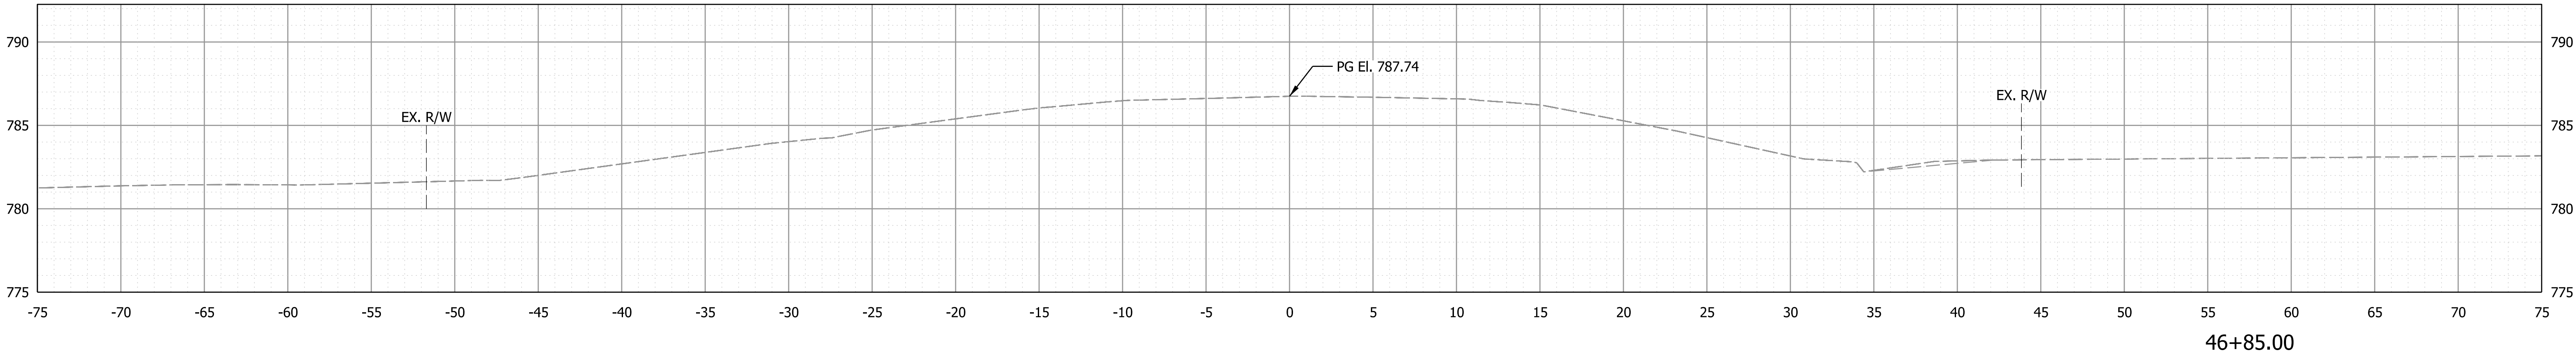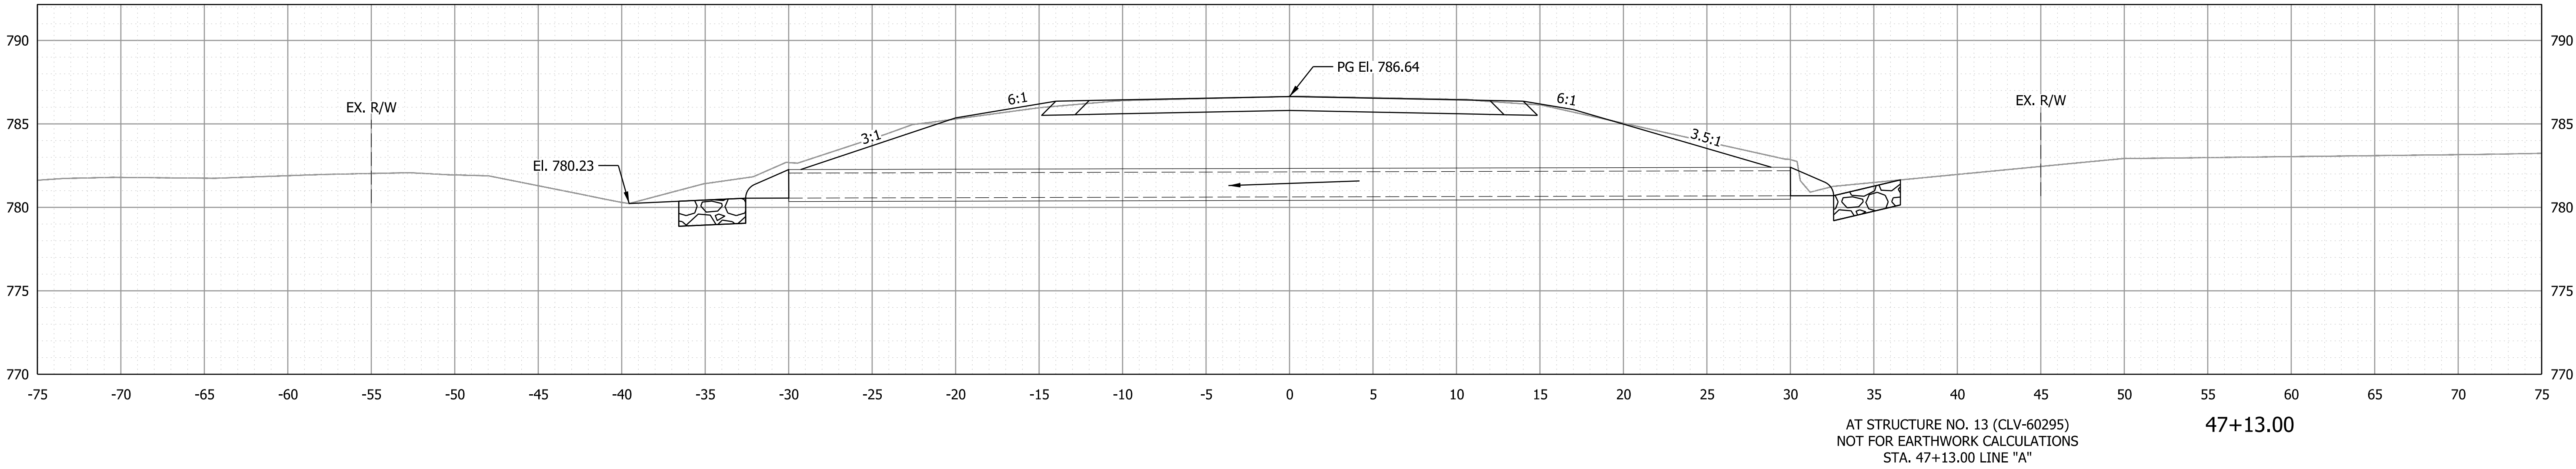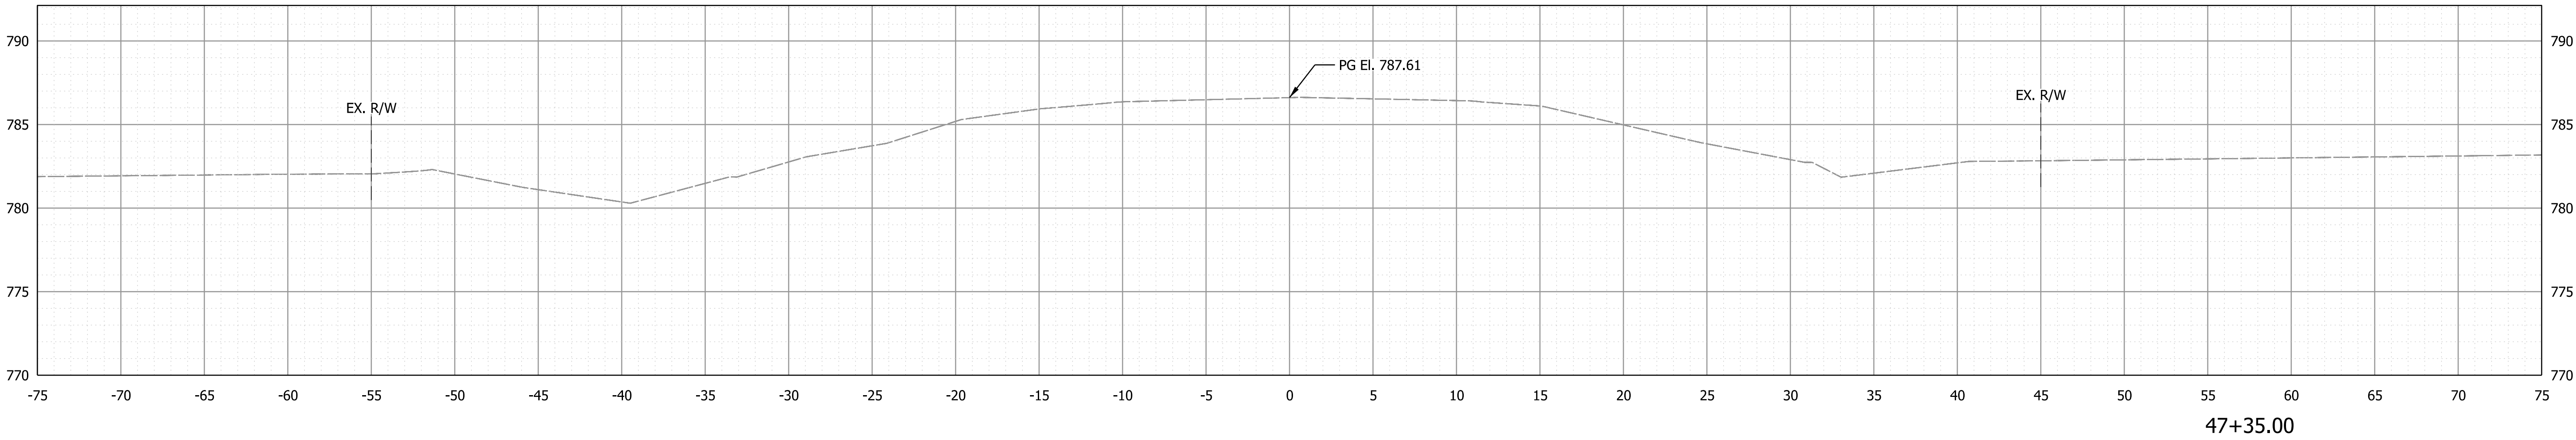

Plot: 3/25/2025

File:01_CLV-60294 thru 60300 XS Sheet.dgn
Model:A - 46+85.00 [Sheet]




RECOMMENDED FOR APPROVAL		03/2025 DESIGN ENGINEER DATE		INDIANA DEPARTMENT OF TRANSPORTATION		SCALE		BRIDGE FILE	
						1" = 5'-0"		CLV-60295	
								DESIGNATION	
								2200922 & 2500432	
DESIGNED: ASU		DRAWN: ASU		CROSS SECTIONS LINE "A"				SHEETS	
						90		of	107
CHECKED: APL		CHECKED: APL				CONTRACT		PROJECT	
						R-44659		2200922	

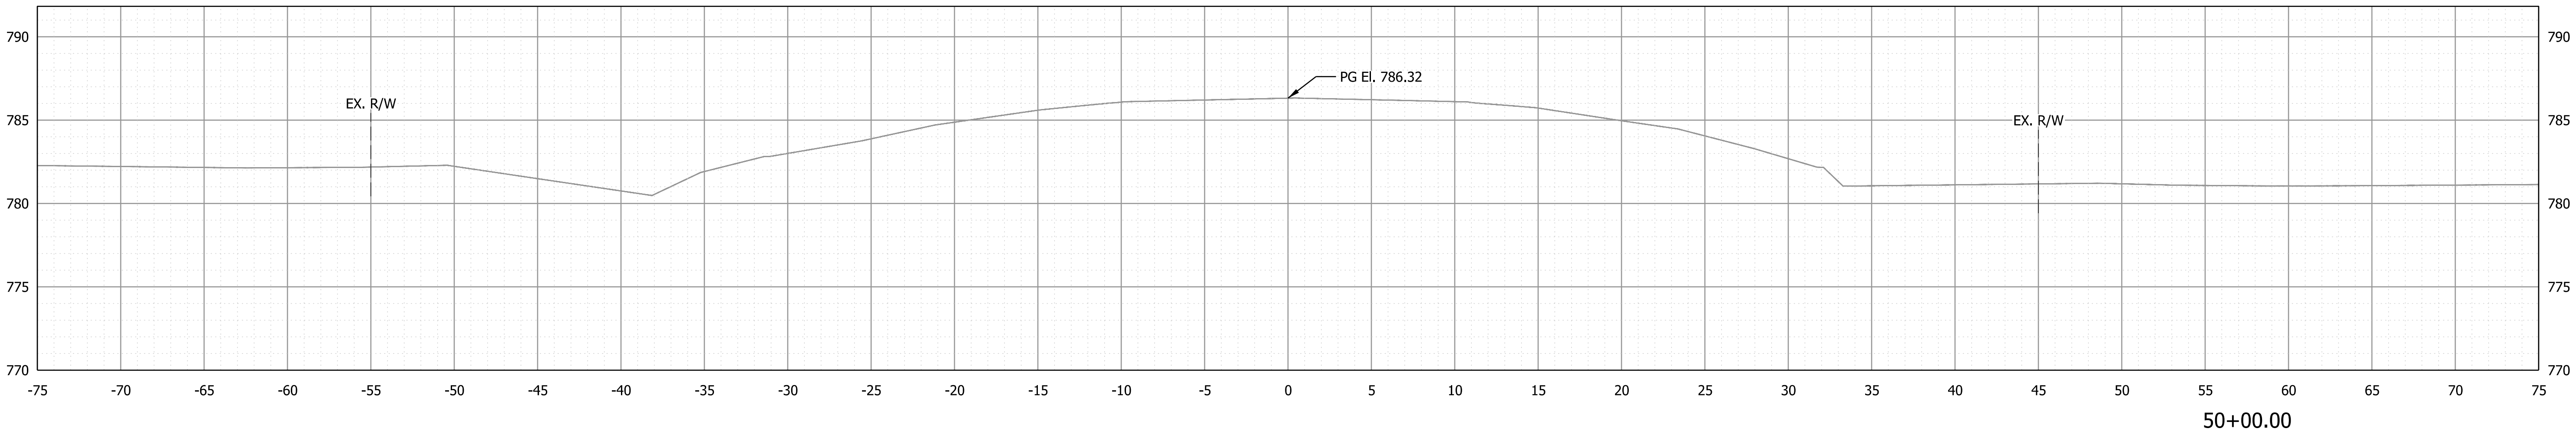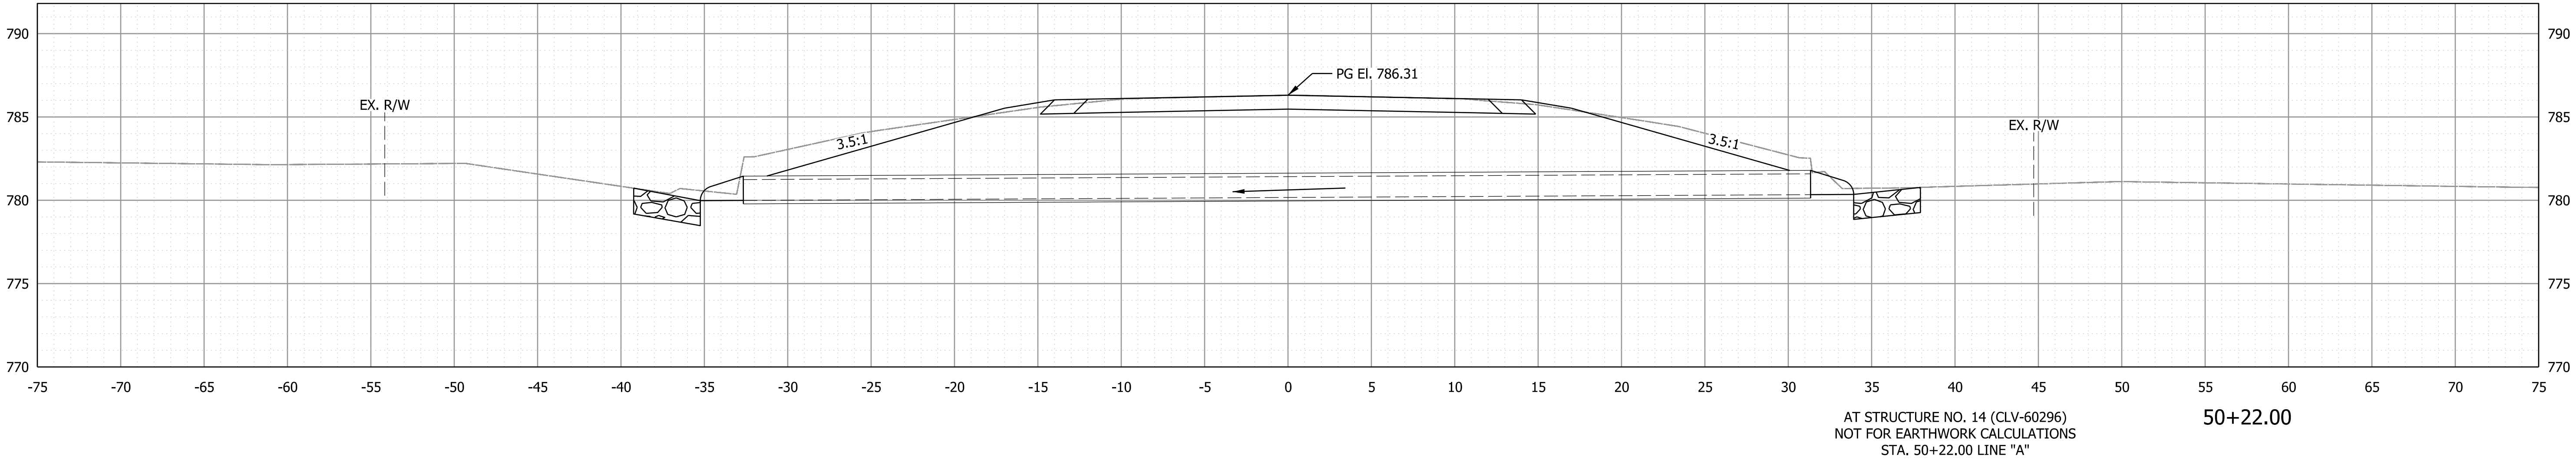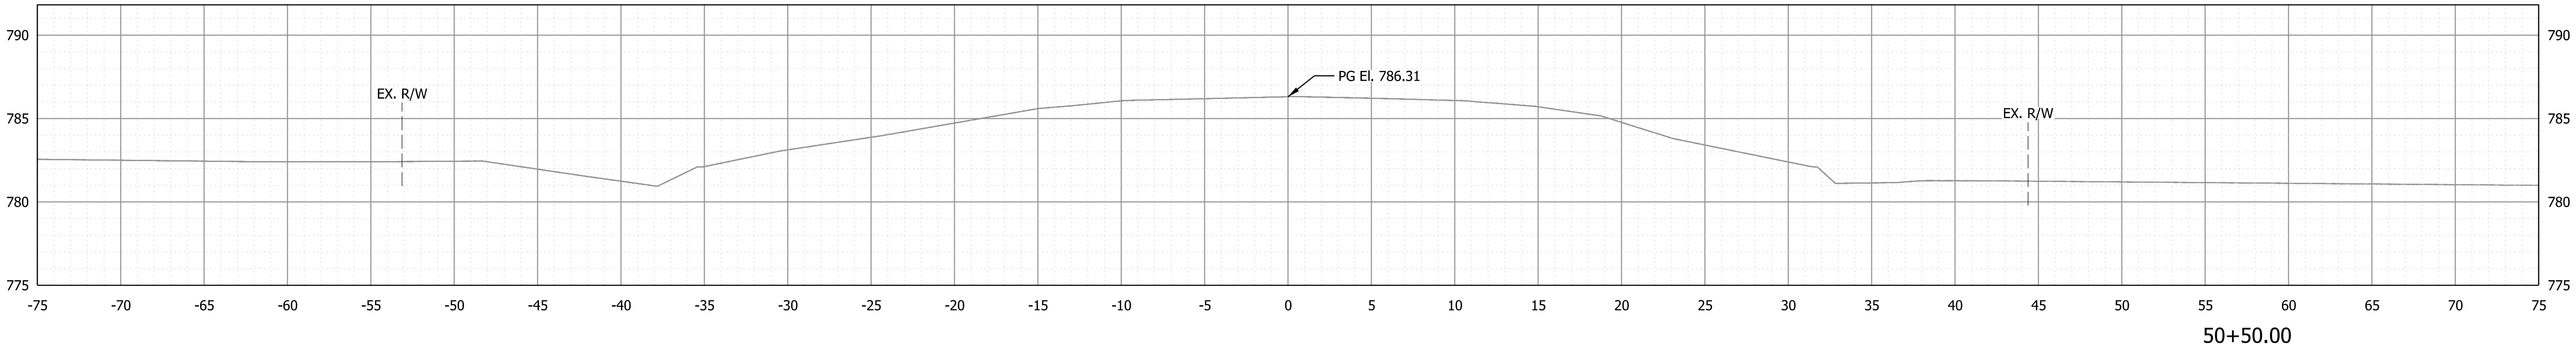

Plot: 3/25/2025

File:01_CLV-60294 thru 60300 XS Sheet.dgn
Model:A - 50+00.00[Sheet]




RECOMMENDED FOR APPROVAL DESIGN ENGINEER 03/2025 DATE		INDIANA DEPARTMENT OF TRANSPORTATION		SCALE		BRIDGE FILE	
				1" = 5'-0"		CLV-60296	
						DESIGNATION	
						2200922 & 2500432	
DESIGNED: ASU		DRAWN: ASU		CROSS SECTIONS LINE "A"			
CHECKED: APL		CHECKED: APL					
				CONTRACT		SHEETS	
				R-44659		91 of 107	
						PROJECT	
						2200922	

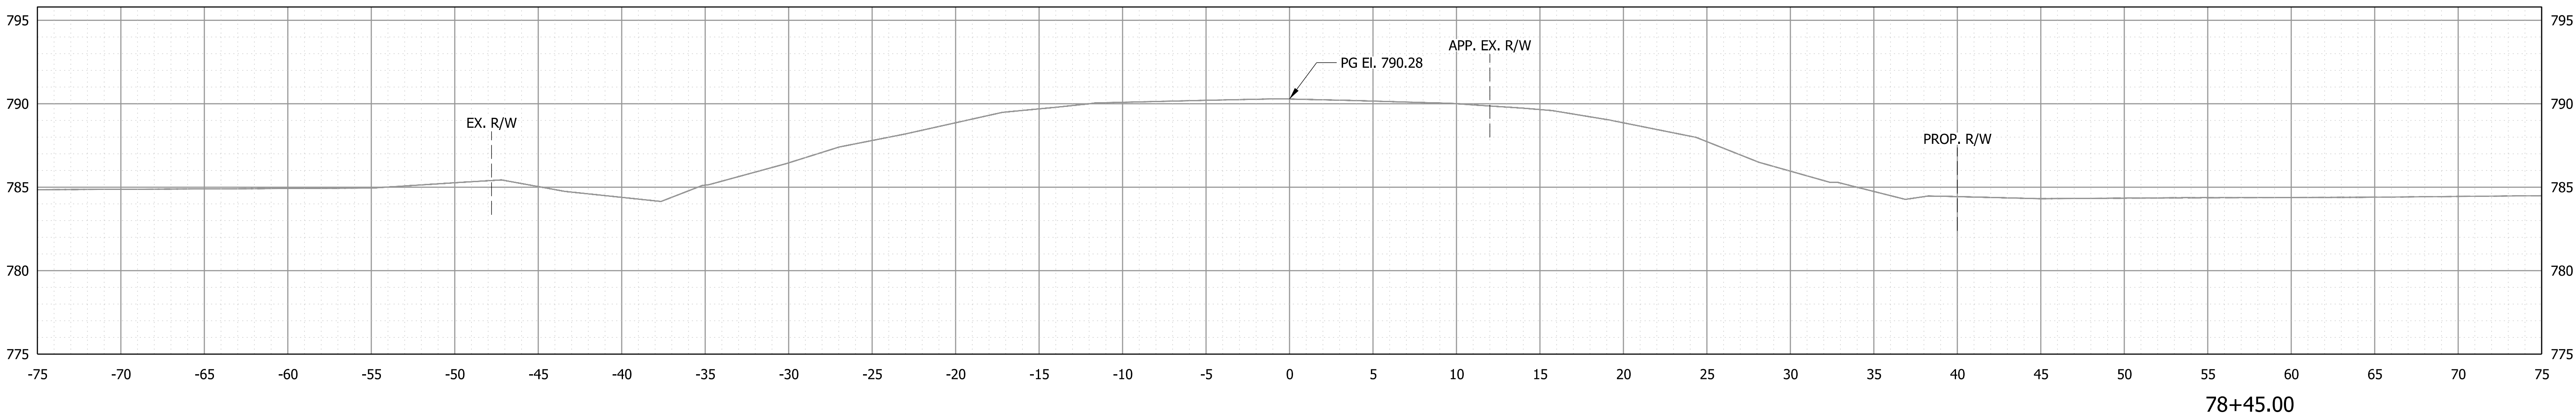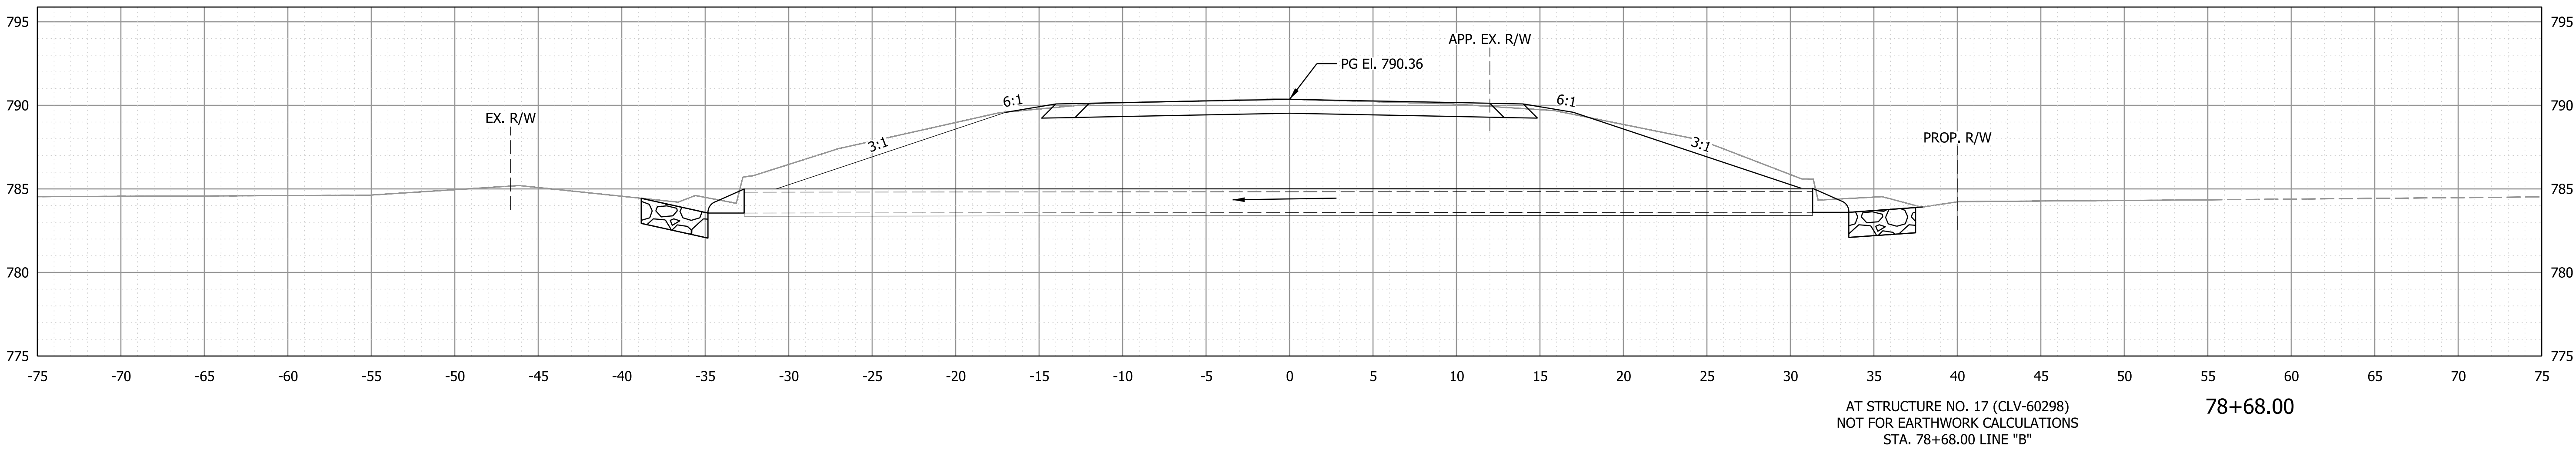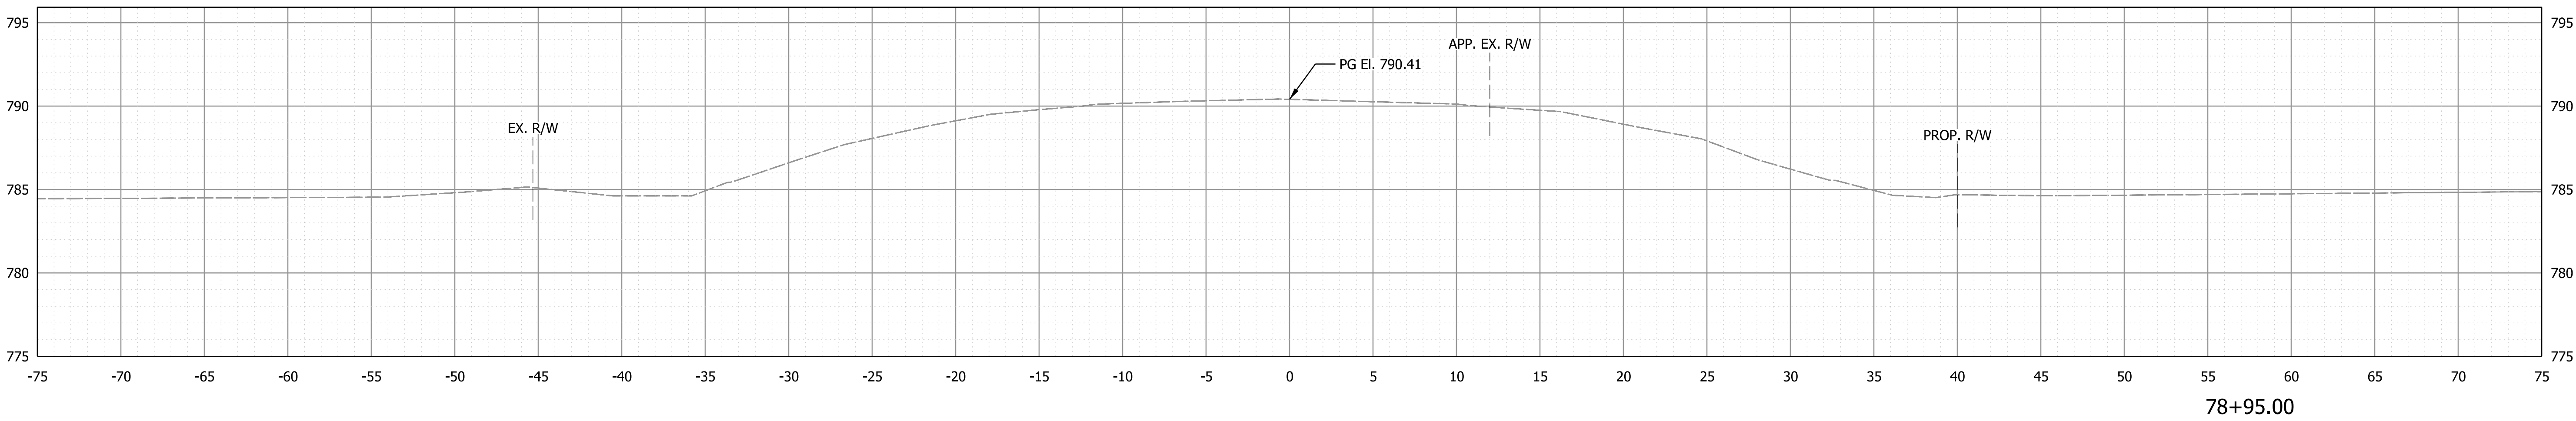

Plot: 3/25/2025




File:01_CLV-60294 thru 60300 XS Sheet.dgn
Model:B - 78+45.00 [Sheet]

RECOMMENDED FOR APPROVAL DESIGN ENGINEER 03/2025 DATE		INDIANA DEPARTMENT OF TRANSPORTATION	SCALE		BRIDGE FILE		
			1" = 5'-0"		CLV-60298		
					DESIGNATION		
			2200922 & 2500432				
DESIGNED: ASU		DRAWN: ASU		CROSS SECTIONS LINE "B"			
CHECKED: APL		CHECKED: APL					
				CONTRACT		PROJECT	
				R-44659		2200922	

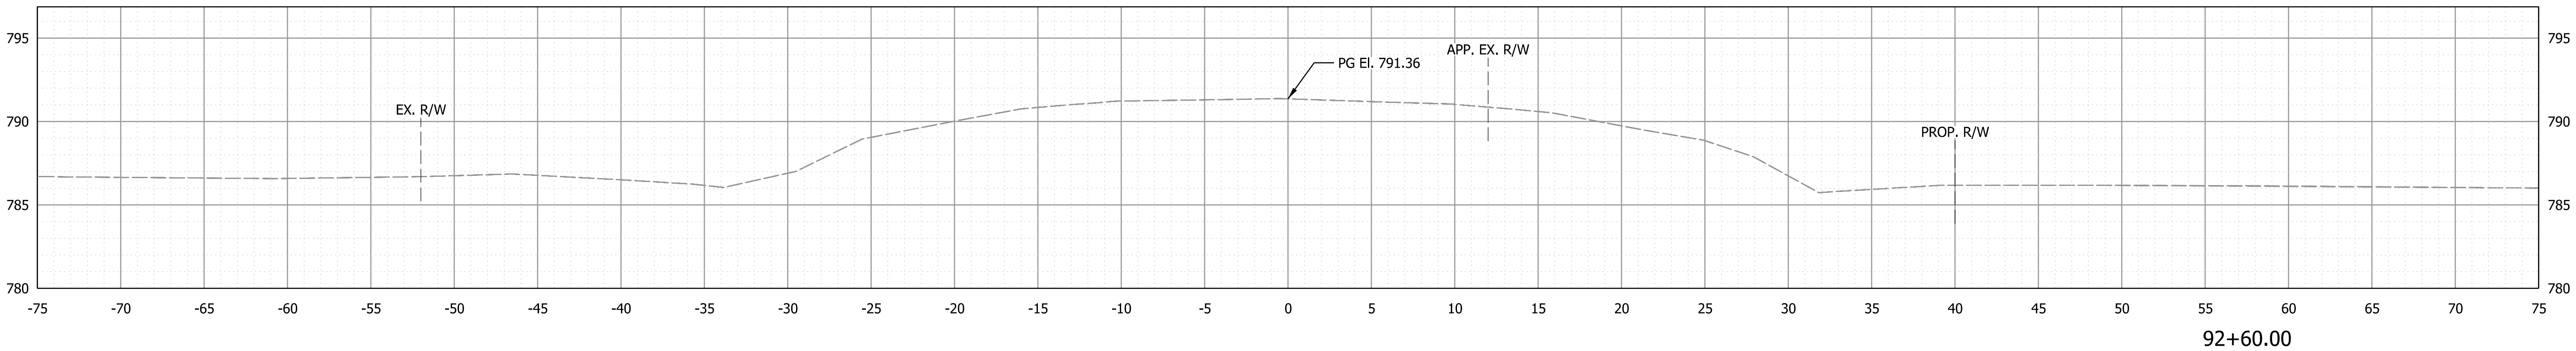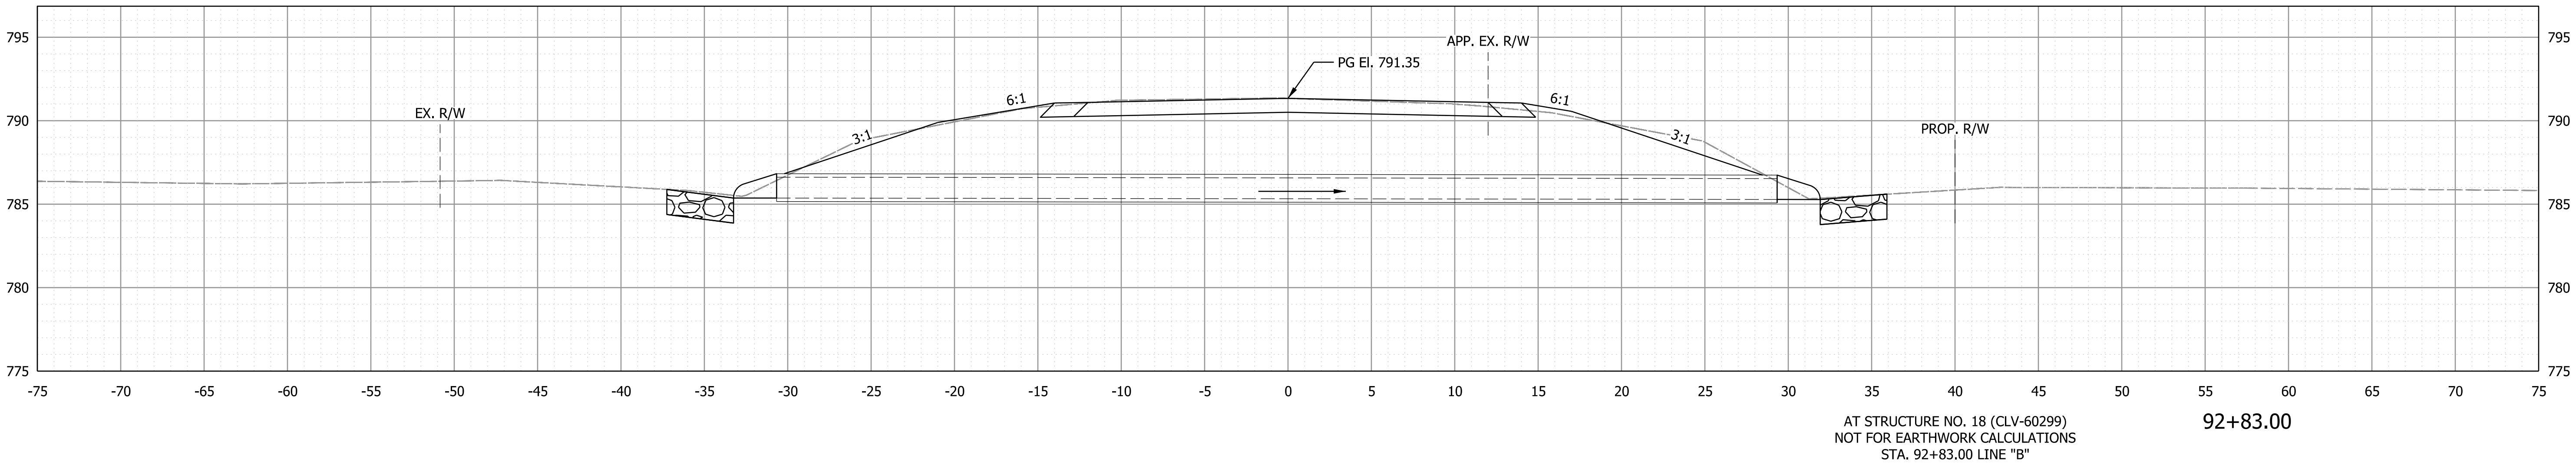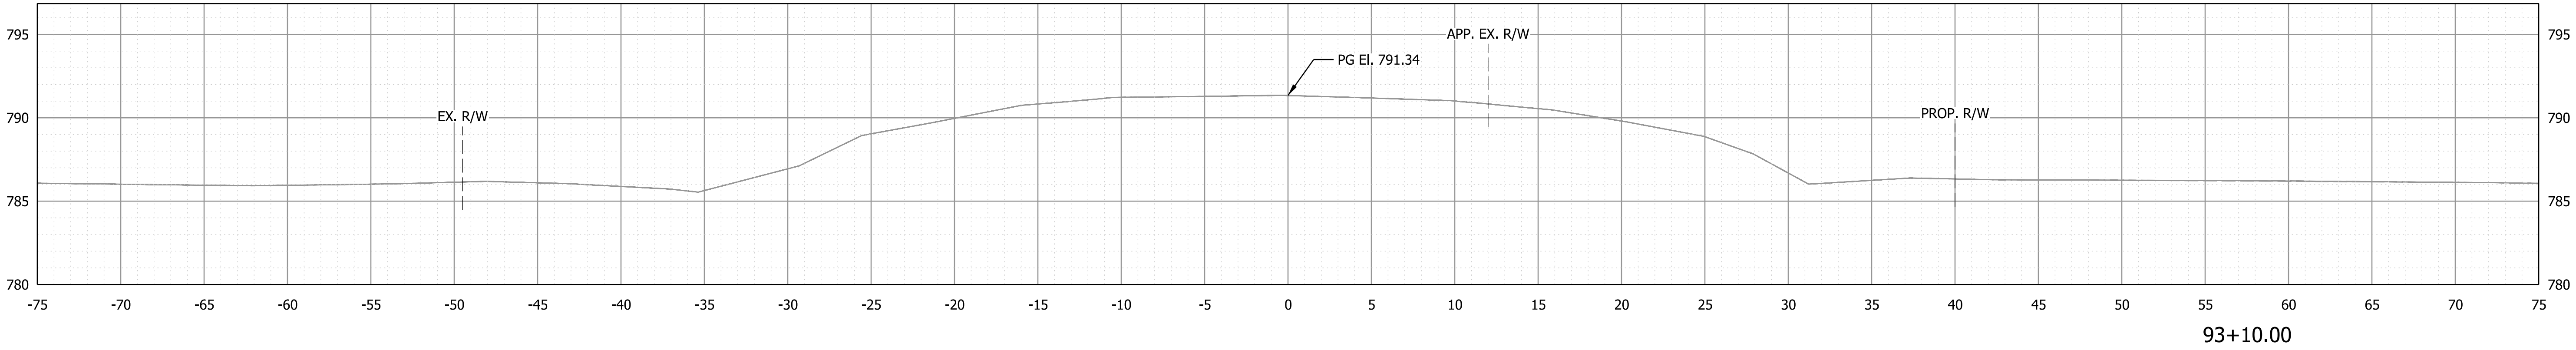

Plot: 3/25/2025			INDIANA DEPARTMENT OF TRANSPORTATION		SCALE 1" = 5'-0"		BRIDGE FILE CLV-60299	
			RECOMMENDED FOR APPROVAL _____		DESIGN ENGINEER _____		DATE 03/2025	
			DESIGNED: ASU		DRAWN: ASU		SHEETS 93 of 107	
			CHECKED: APL		CHECKED: APL		PROJECT 2200922	
			CROSS SECTIONS LINE "B"		CONTRACT R-44659		PROJECT 2200922	




File:01_CLV-60294 thru 60300 XS Sheet.dgn
Model:B - 92+60.00 [Sheet]

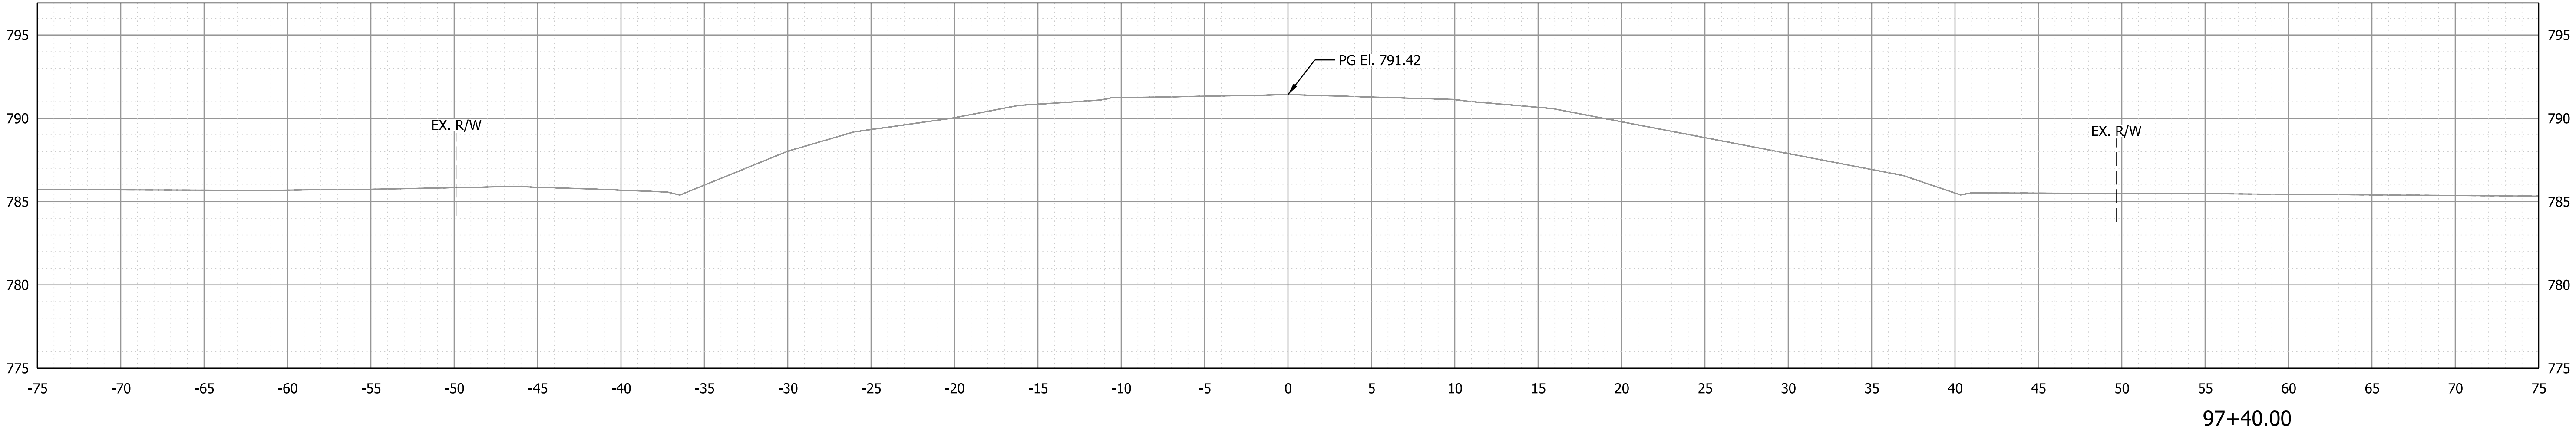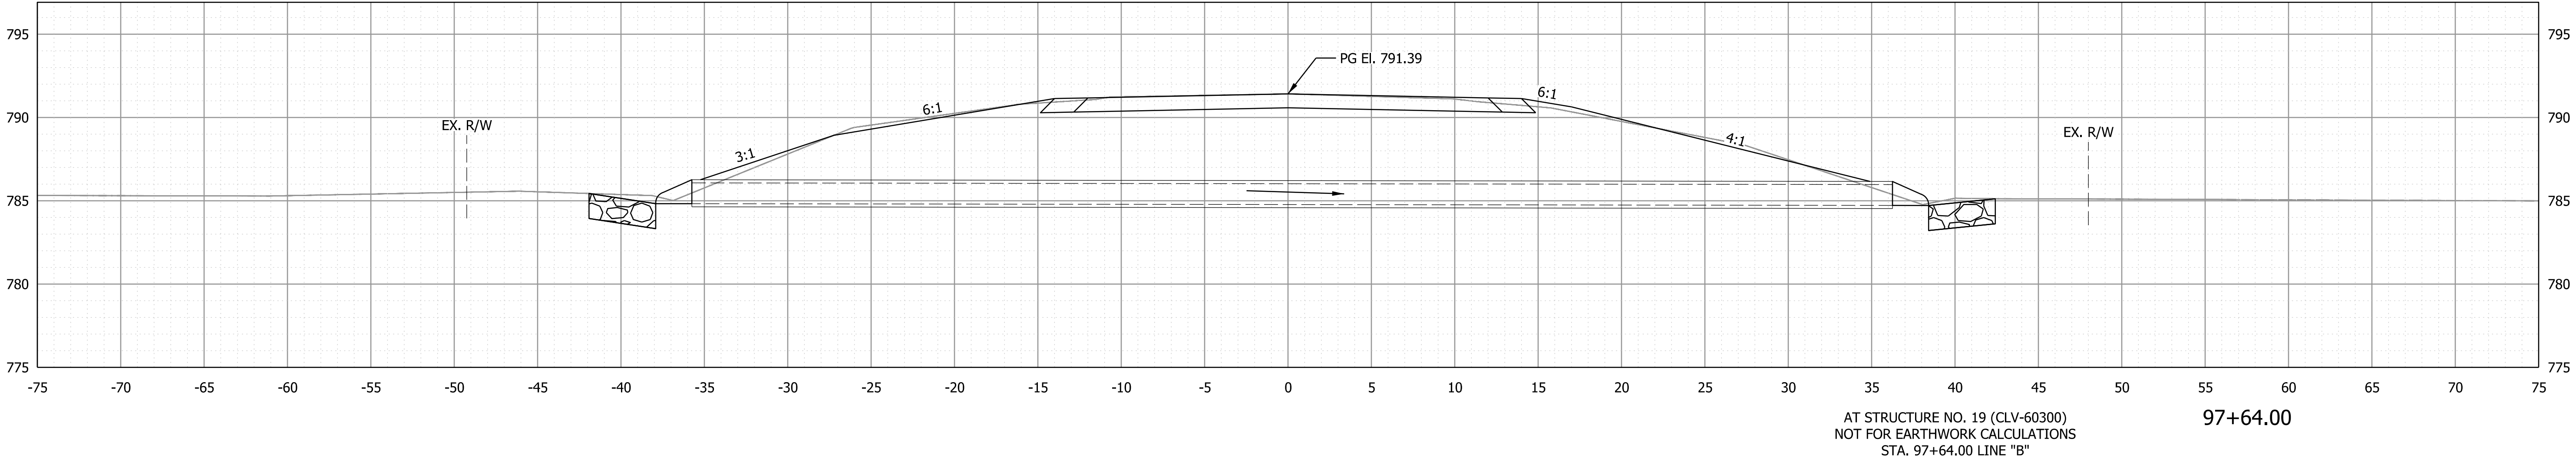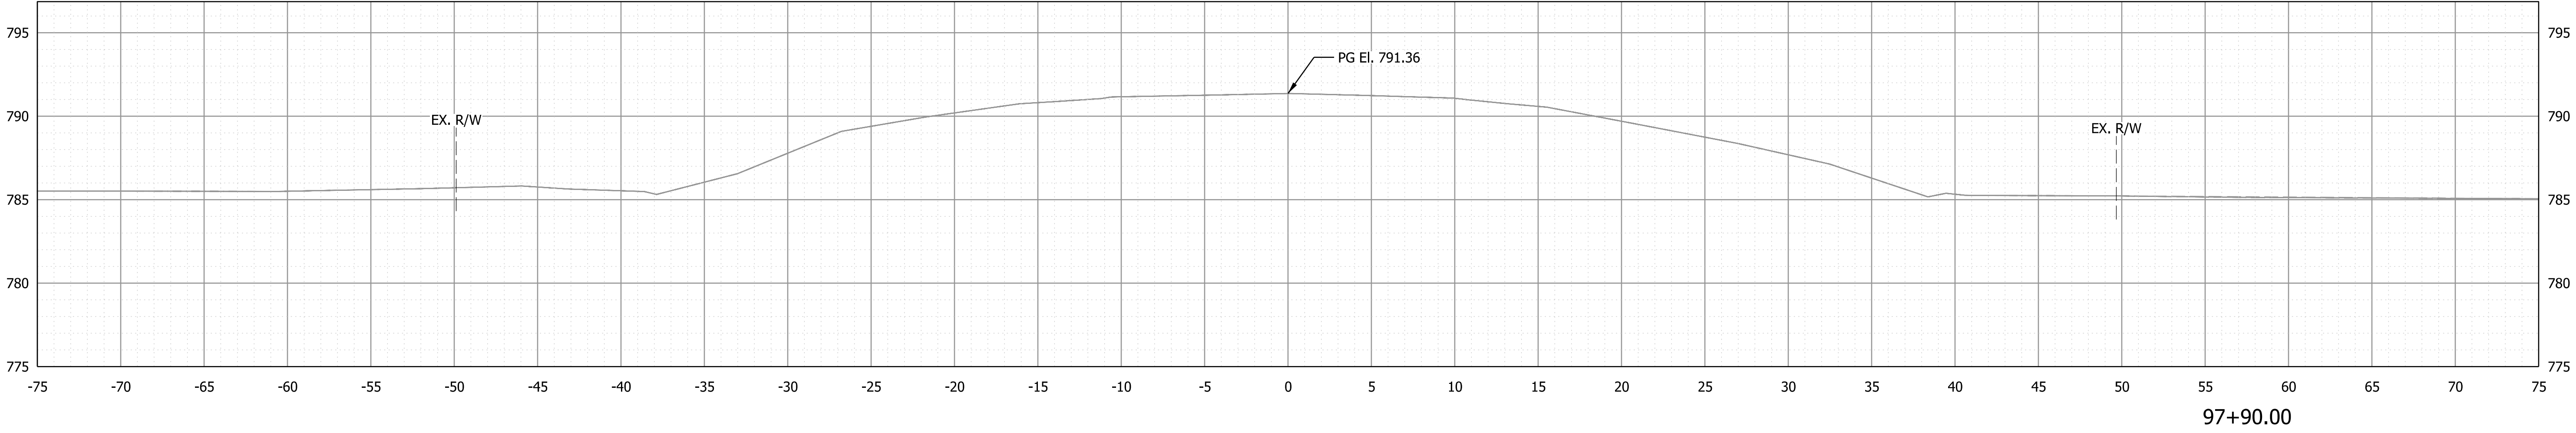

Plot: 3/25/2025

File: 01_CLV-60294 thru 60300 XS Sheet.dgn
Model: B - 97+40.00 [Sheet]




RECOMMENDED FOR APPROVAL		03/2025		INDIANA DEPARTMENT OF TRANSPORTATION		SCALE		BRIDGE FILE	
						1" = 5'-0"		CLV-60300	
								DESIGNATION	
DESIGN ENGINEER		DATE						2200922 & 2500432	
DESIGNED: ASU		DRAWN: ASU		CROSS SECTIONS LINE "B"				SHEETS	
						94		of	107
CHECKED: APL		CHECKED: APL				CONTRACT		PROJECT	
						R-44659		2200922	

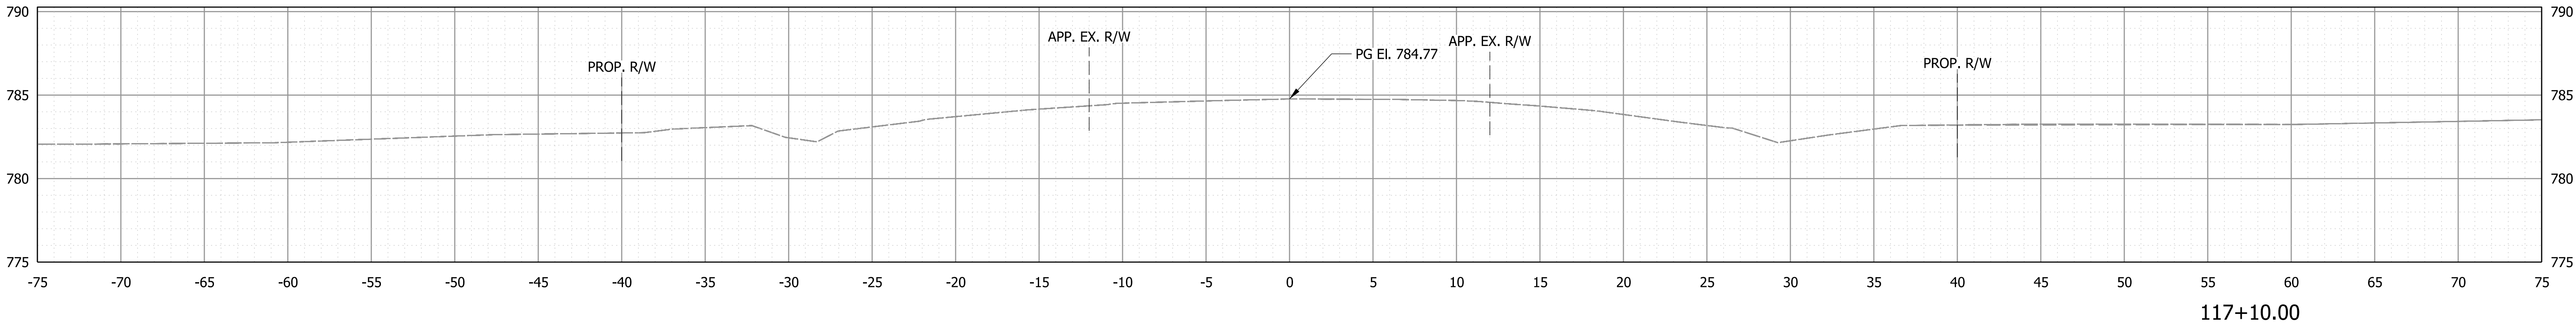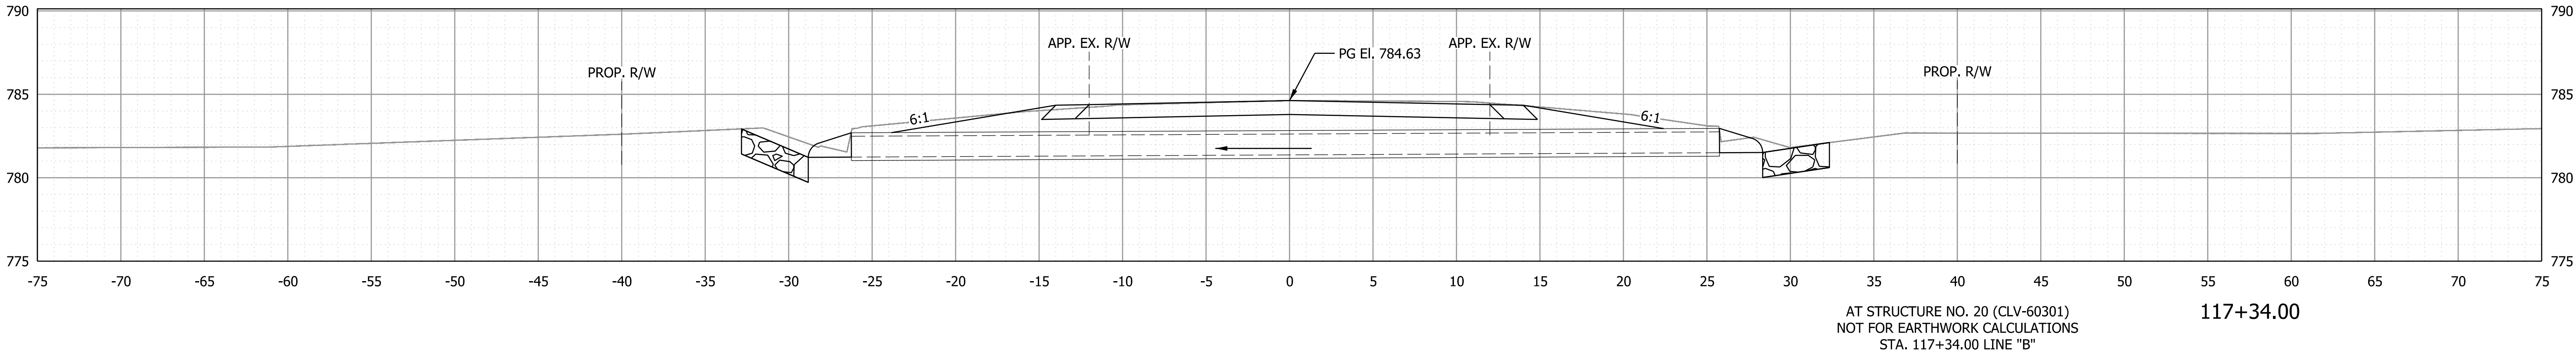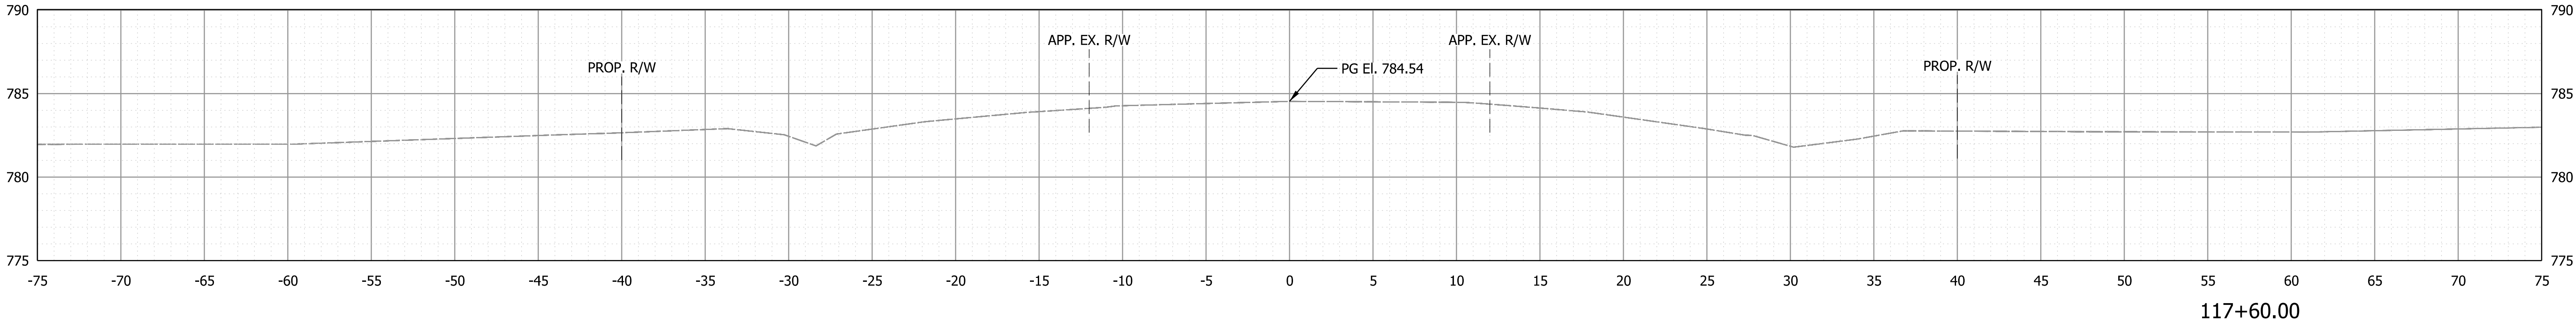

Plot: 3/25/2025

File:02_CLV-60301 thru 60306 XS Sheet.dgn
Model:B - 117+10.00 [Sheet]




RECOMMENDED FOR APPROVAL DESIGN ENGINEER DATE	INDIANA DEPARTMENT OF TRANSPORTATION	SCALE 1" = 5'-0"		BRIDGE FILE CLV-60301	
				DESIGNATION 2200922 & 2500432	
				SHEETS 95 of 107	
DESIGNED: ASU	DRAWN: ASU	CROSS SECTIONS LINE "B"		CONTRACT R-44659	
CHECKED: APL	CHECKED: APL			PROJECT 2200922	

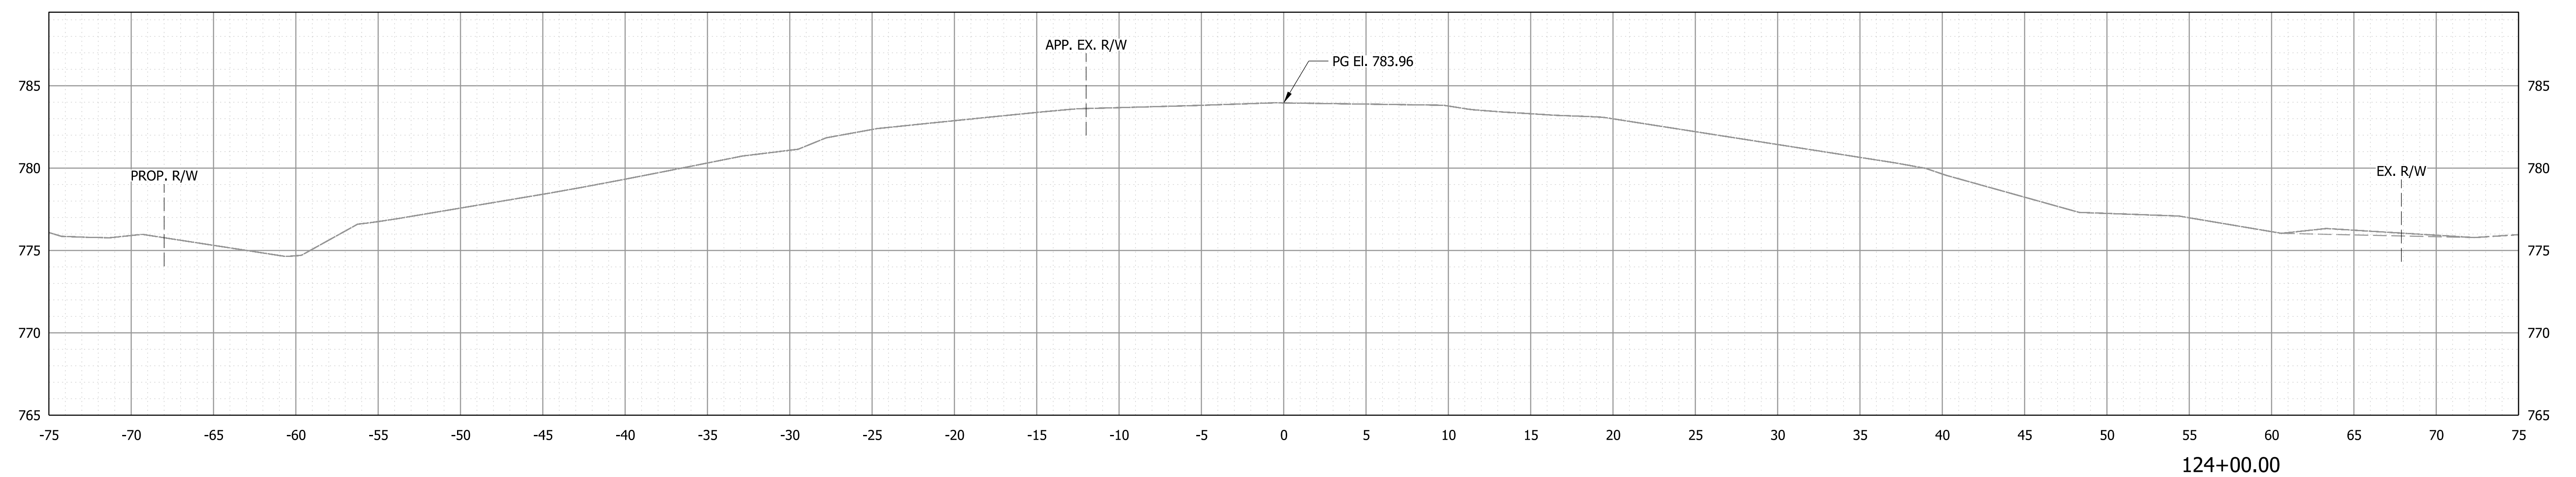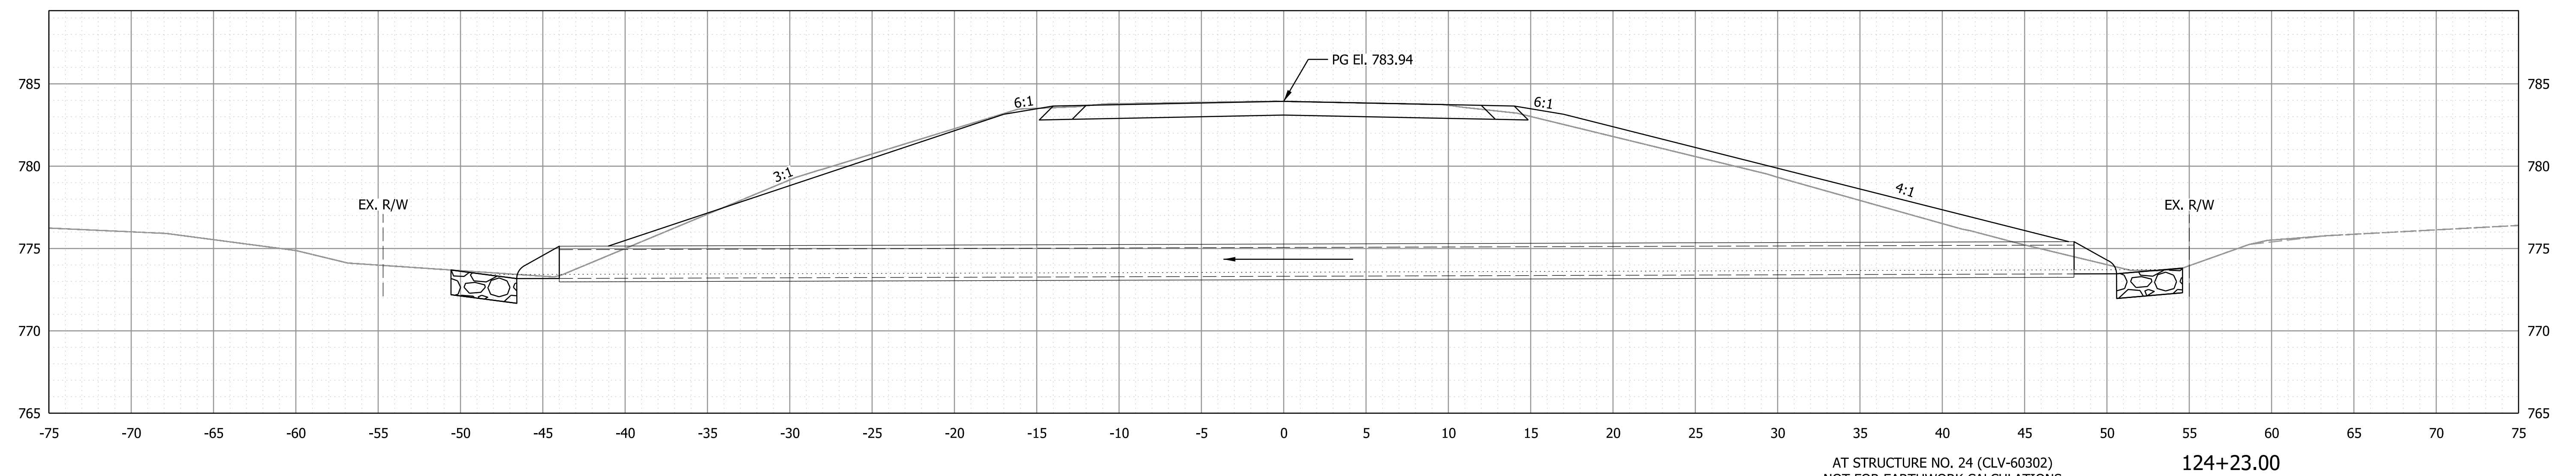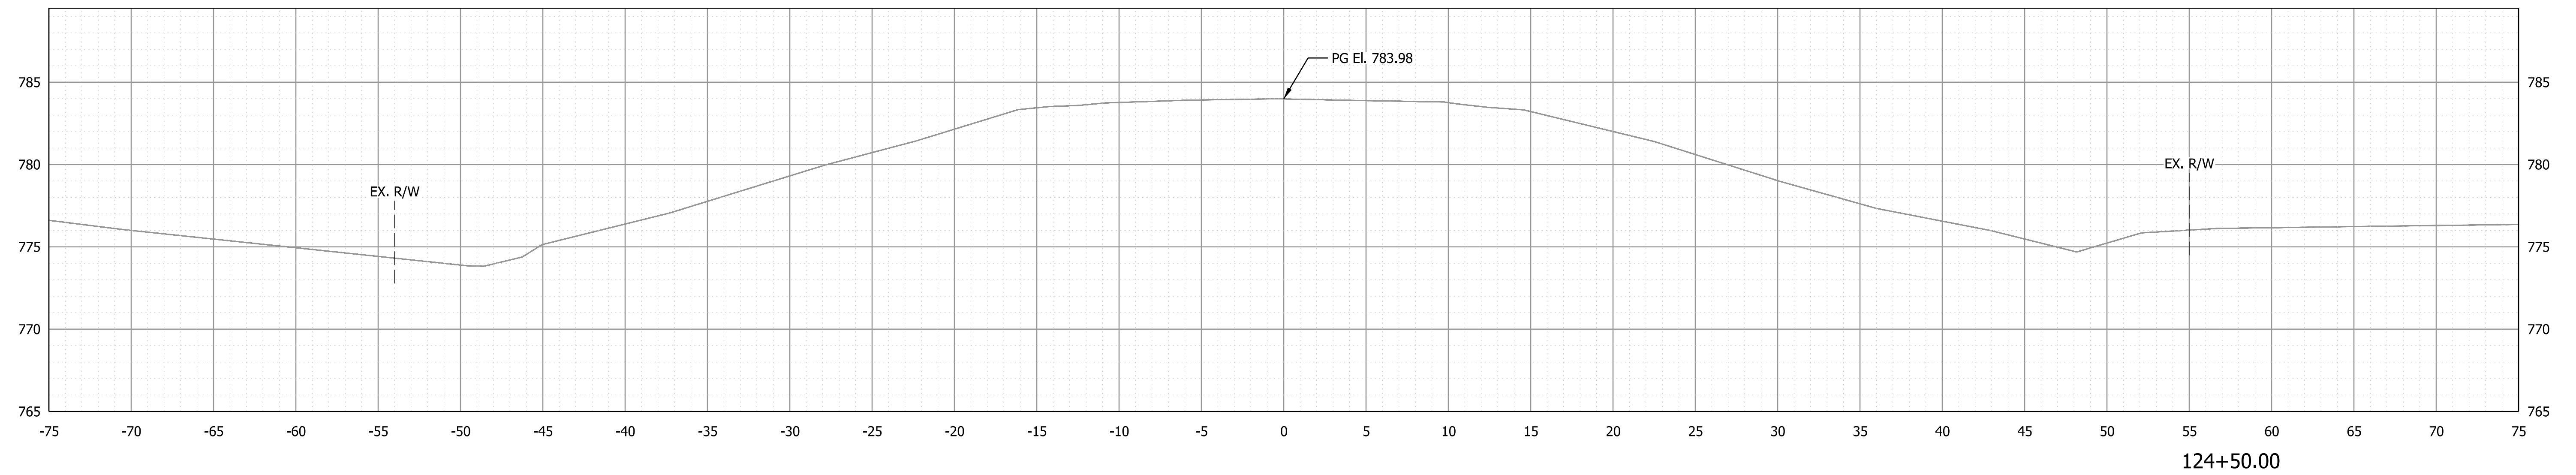

Plot: 3/25/2025

File:02_CLV-60301 thru 60306 XS Sheet.dgn
Model:B - 124+00.00 [Sheet]


RECOMMENDED FOR APPROVAL _____ 03/2025 _____ DESIGN ENGINEER _____ DATE		INDIANA DEPARTMENT OF TRANSPORTATION		SCALE 1" = 5'-0"		BRIDGE FILE CLV-60302 DESIGNATION 2200922 & 2500432	
DESIGNED: <u>ASU</u> _____ CHECKED: <u>APL</u> _____		DRAWN: <u>ASU</u> _____ CHECKED: <u>APL</u> _____		CROSS SECTIONS LINE "B"		SHEETS 96 of 107 CONTRACT R-44659 2200922 PROJECT 2200922	

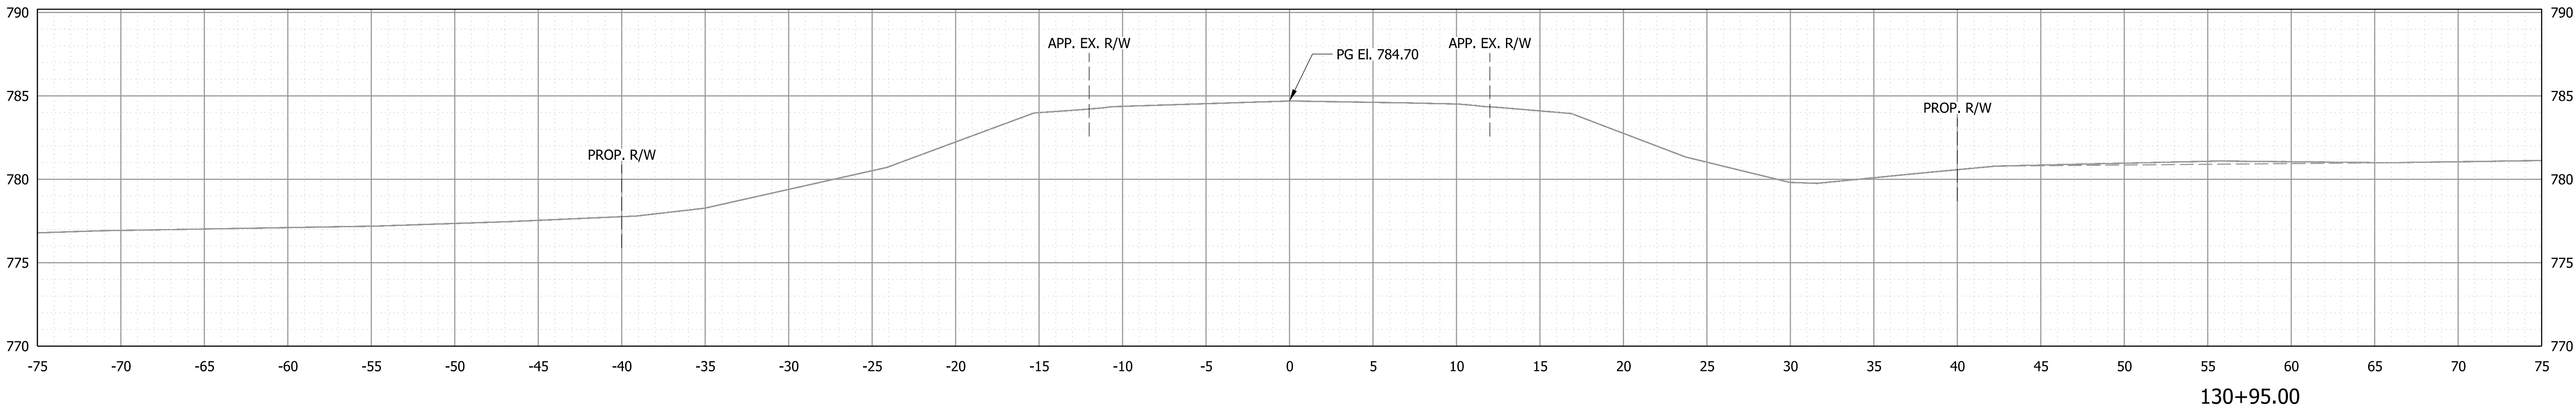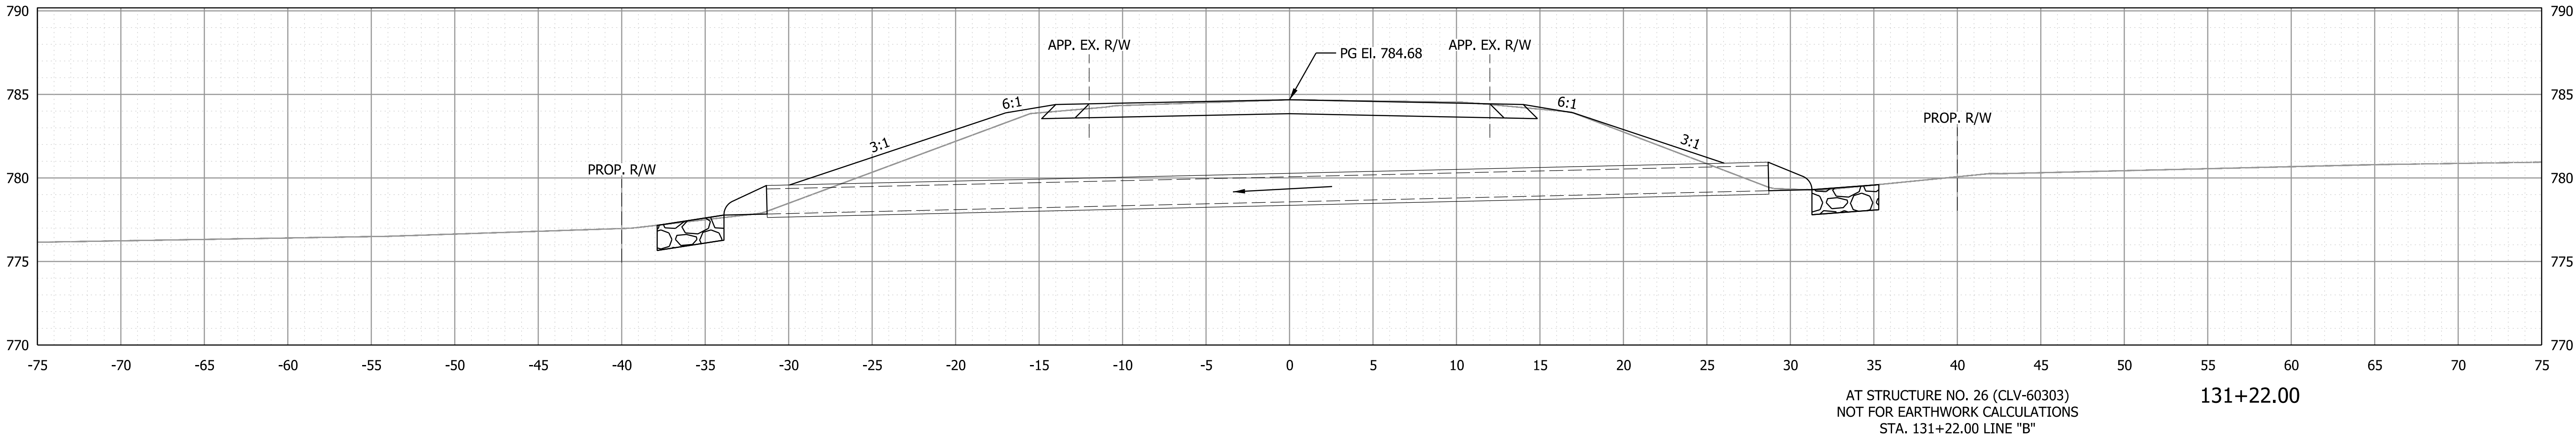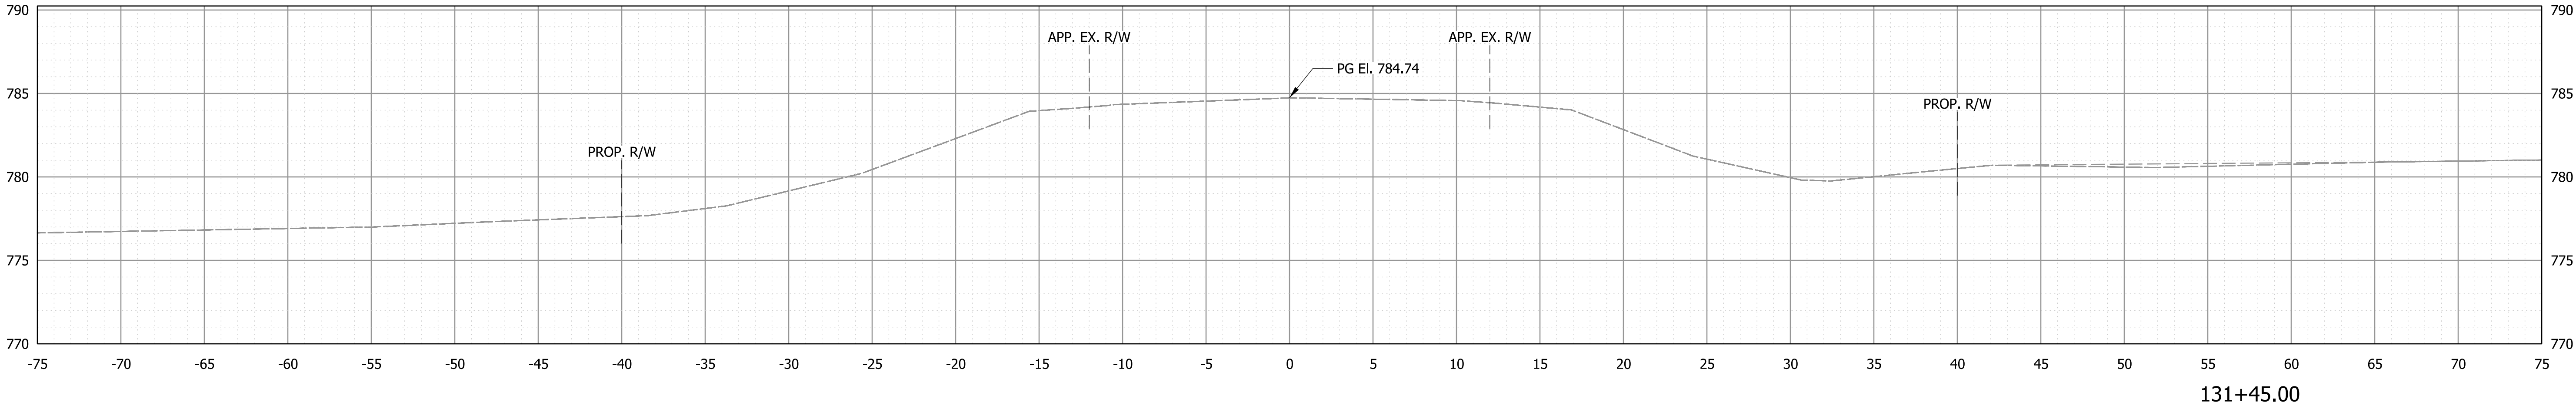


Plot: 3/25/2025

File:02_CLV-60301 thru 60306 XS Sheet.dgn
Model:B - 130+95.00 [Sheet]

RECOMMENDED FOR APPROVAL DESIGN ENGINEER 03/2025 DATE		INDIANA DEPARTMENT OF TRANSPORTATION		SCALE		BRIDGE FILE	
				1" = 5'-0"		CLV-60303	
						DESIGNATION	
						2200922 & 2500432	
DESIGNED: ASU		DRAWN: ASU		CROSS SECTIONS LINE "B"		SHEETS	
						97 of 107	
CHECKED: APL		CHECKED: APL				PROJECT	
				CONTRACT		2200922	
				R-44659			

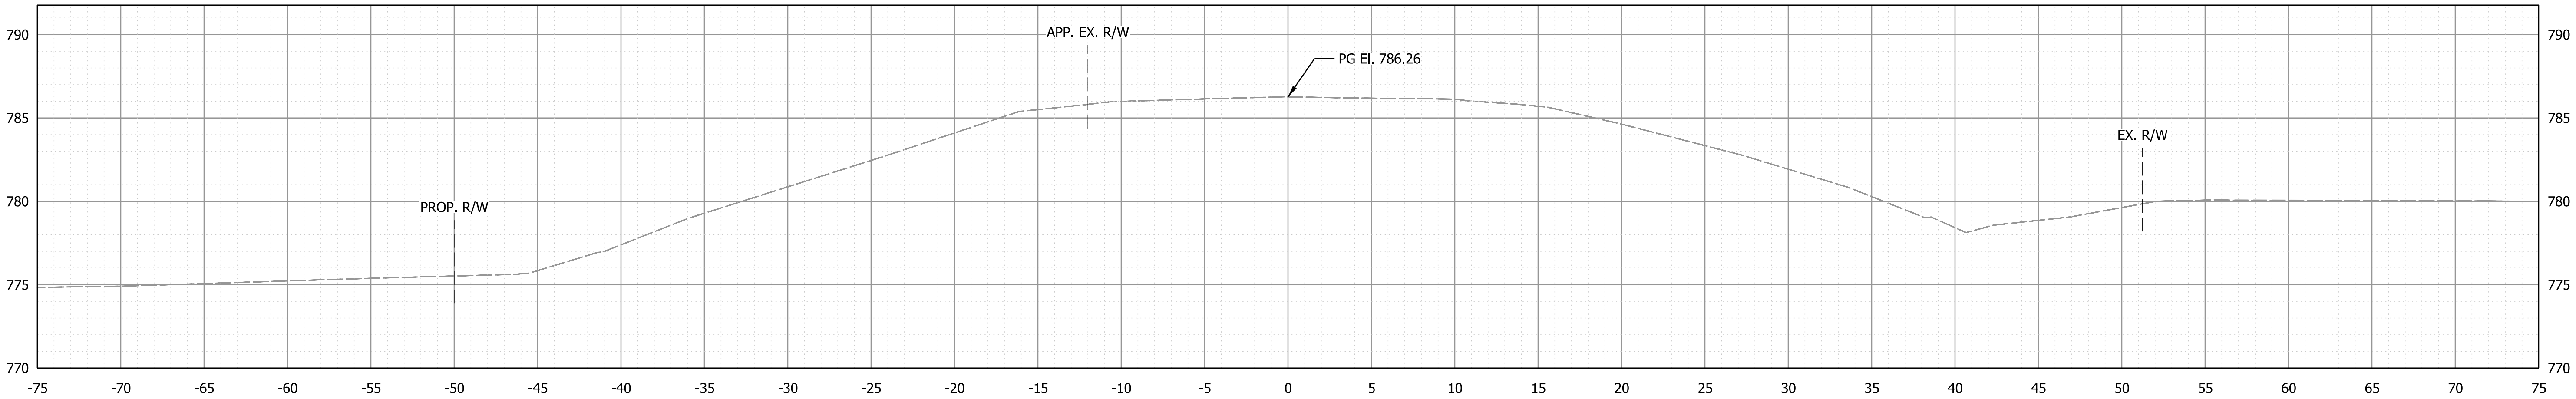


157+25.00

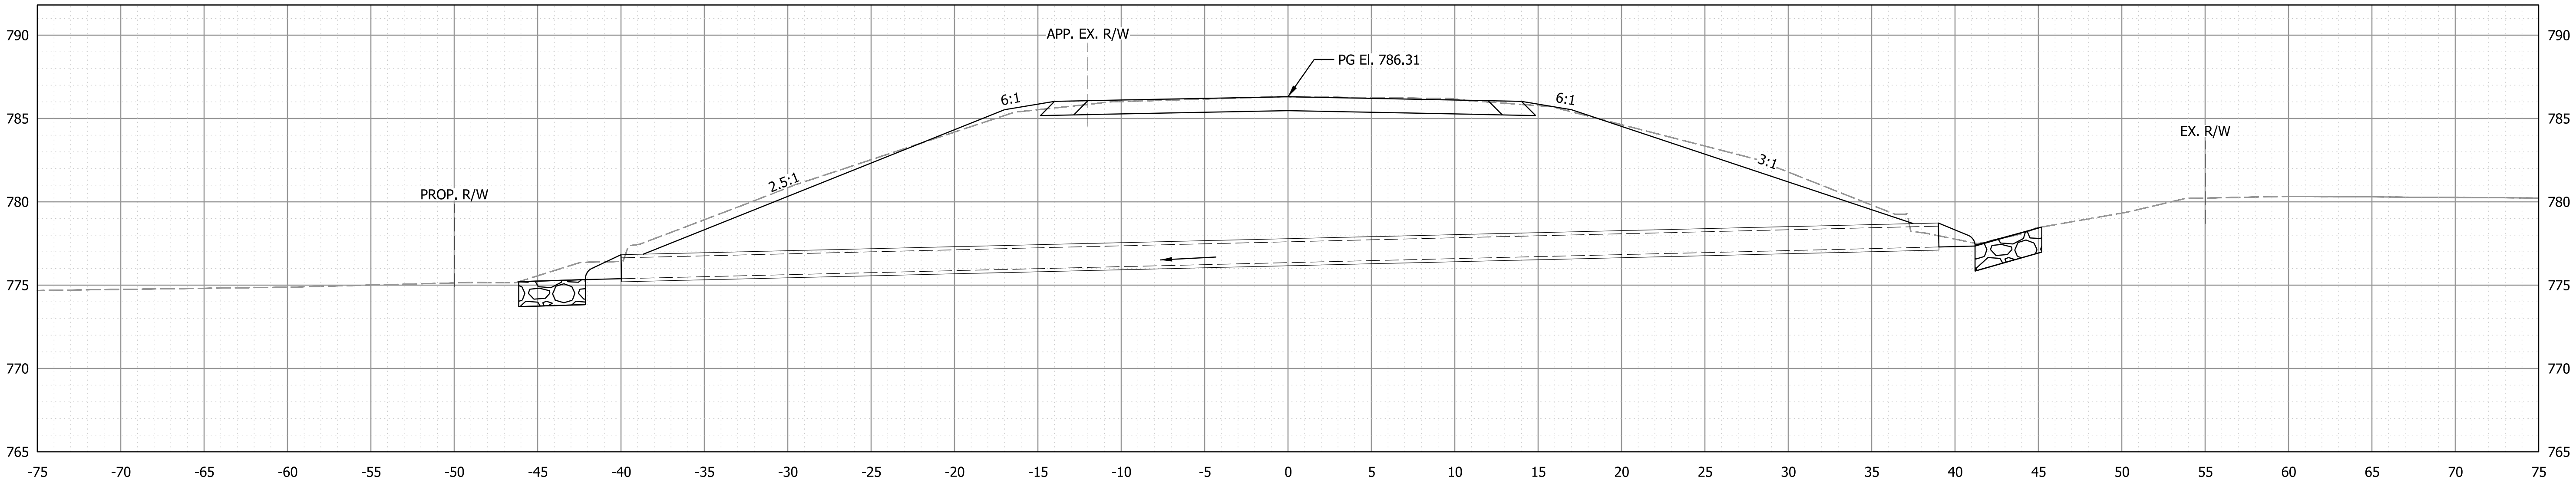

AT STRUCTURE NO. 27 (CLV-60304) ALONG SKEW
NOT FOR EARTHWORK CALCULATIONS
STA. 157+00.00 LINE "B"

157+00.00



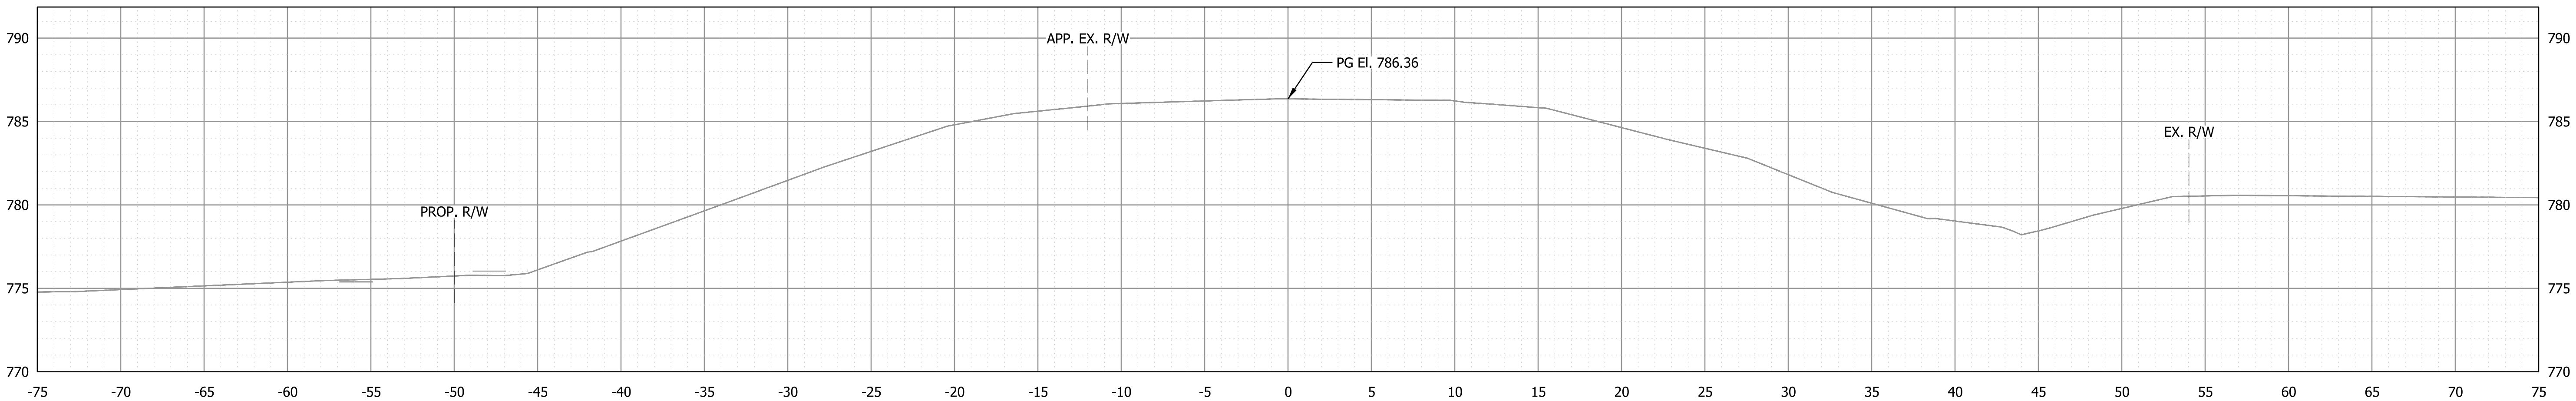


156+75.00

Plot: 3/25/2025




File:02_CLV-60301 thru 60306 XS Sheet.dgn
Model:B - 156+75.00 [Sheet]

RECOMMENDED FOR APPROVAL _____ DESIGN ENGINEER _____ DATE 03/2025	INDIANA DEPARTMENT OF TRANSPORTATION		SCALE 1" = 5'-0"		BRIDGE FILE CLV-60304	
					DESIGNATION 2200922 & 2500432	
DESIGNED: ASU	DRAWN: ASU	CROSS SECTIONS LINE "B"		SHEETS 98 of 107		
CHECKED: APL	CHECKED: APL			PROJECT 2200922		
				CONTRACT R-44659		

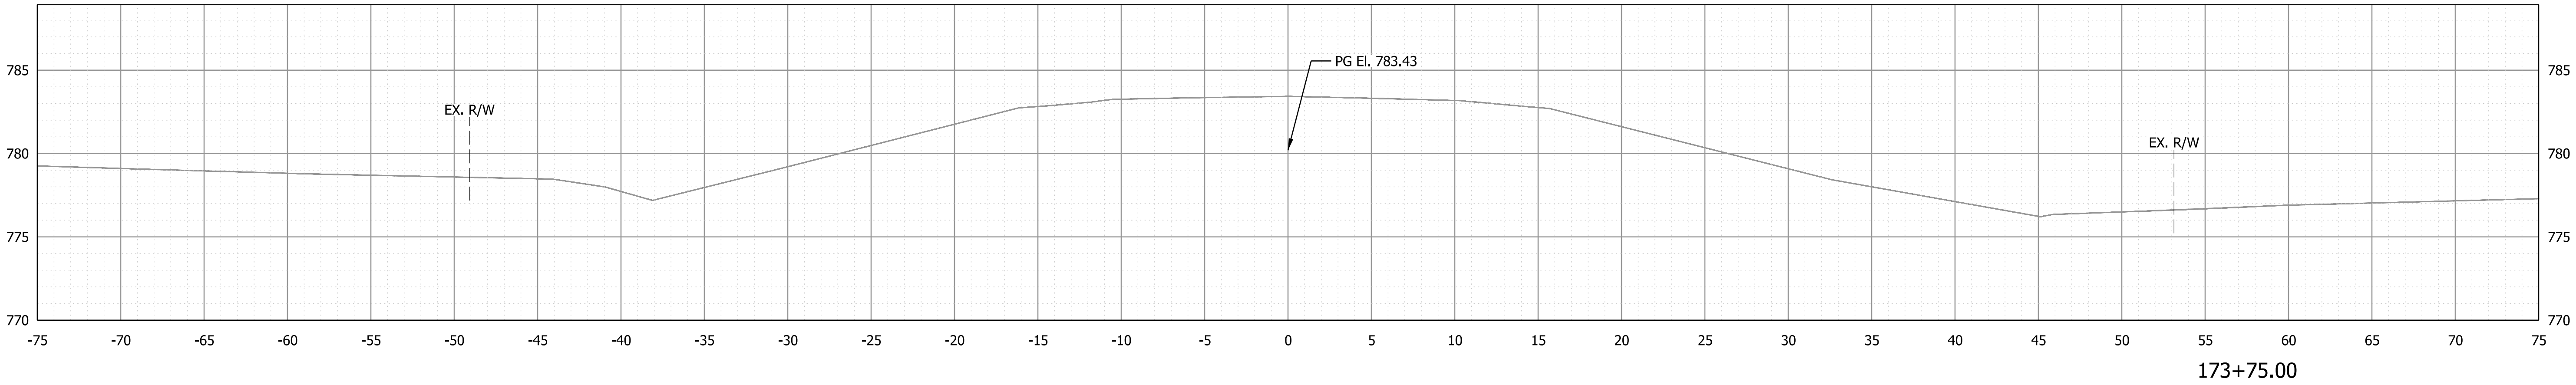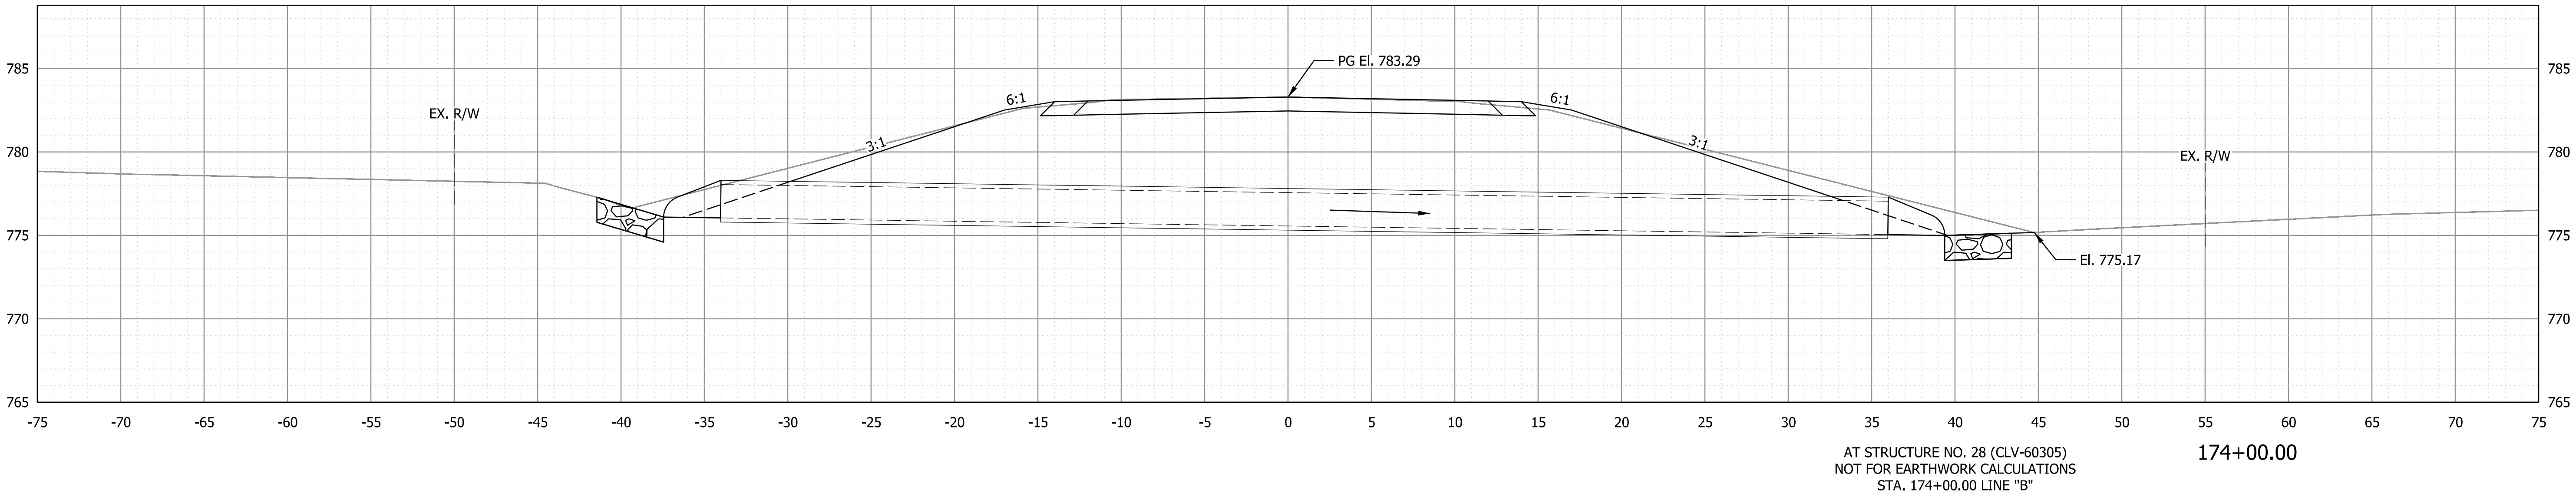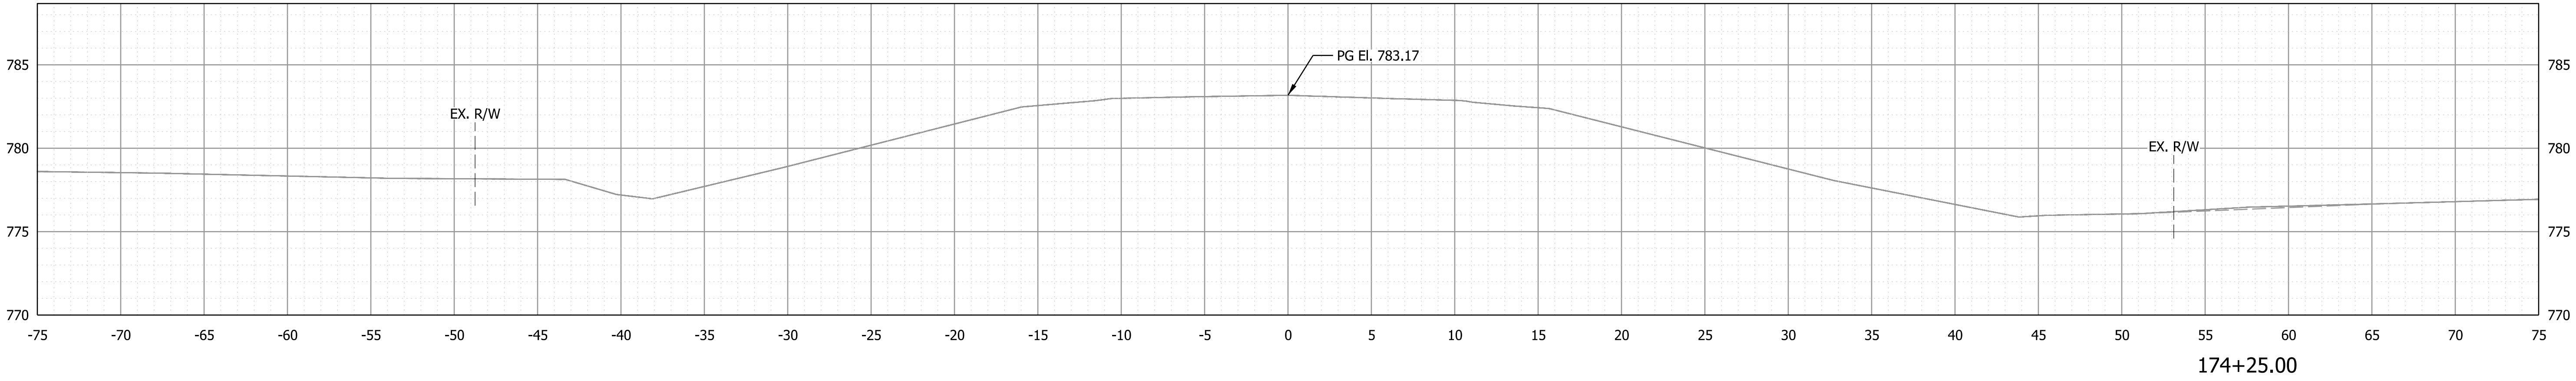

Plot: 3/25/2025




File: 02_CLV-60301 thru 60306 XS Sheet.dgn Model: B - 173+75.00 [Sheet]		RECOMMENDED FOR APPROVAL _____ 03/2025 DATE		INDIANA DEPARTMENT OF TRANSPORTATION		SCALE 1" = 5'-0"		BRIDGE FILE CLV-60305	
		DESIGN ENGINEER _____				DESIGNATION 2200922 & 2500432			
		DESIGNED: ASU _____	DRAWN: ASU _____	CROSS SECTIONS LINE "B"		SHEETS 99 of 107			
		CHECKED: APL _____	CHECKED: APL _____			PROJECT 2200922			

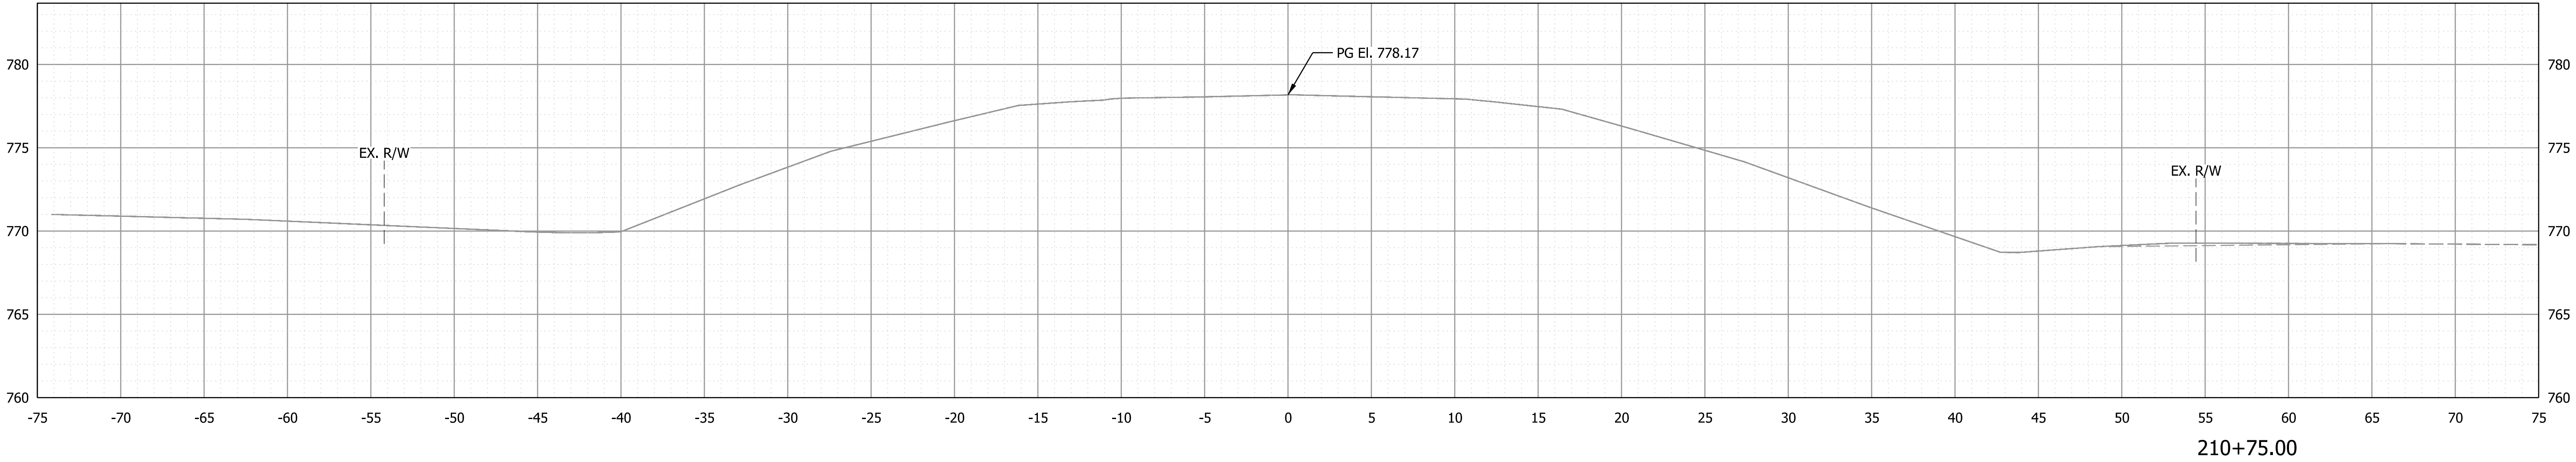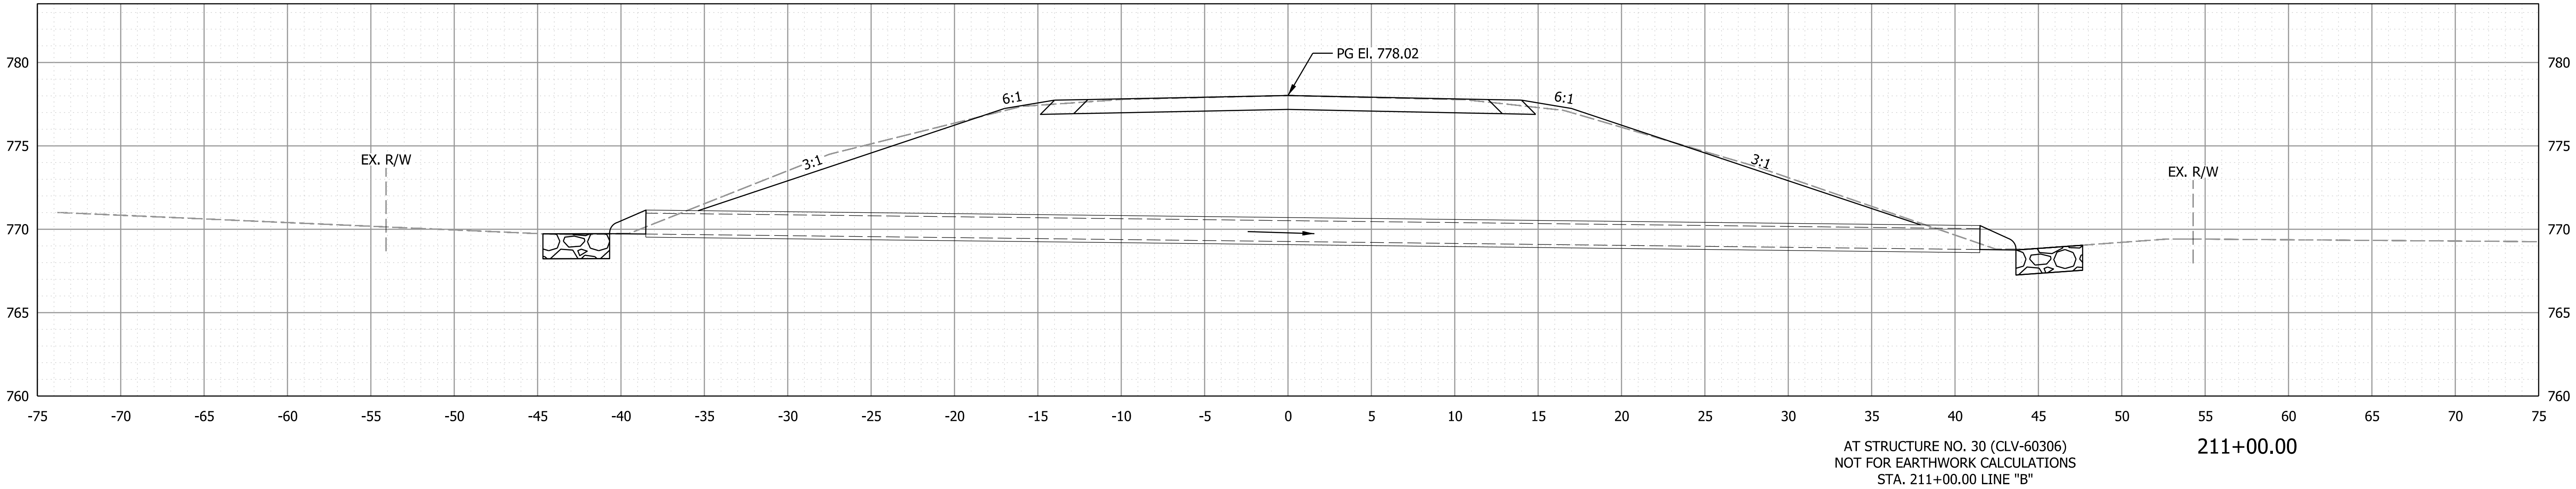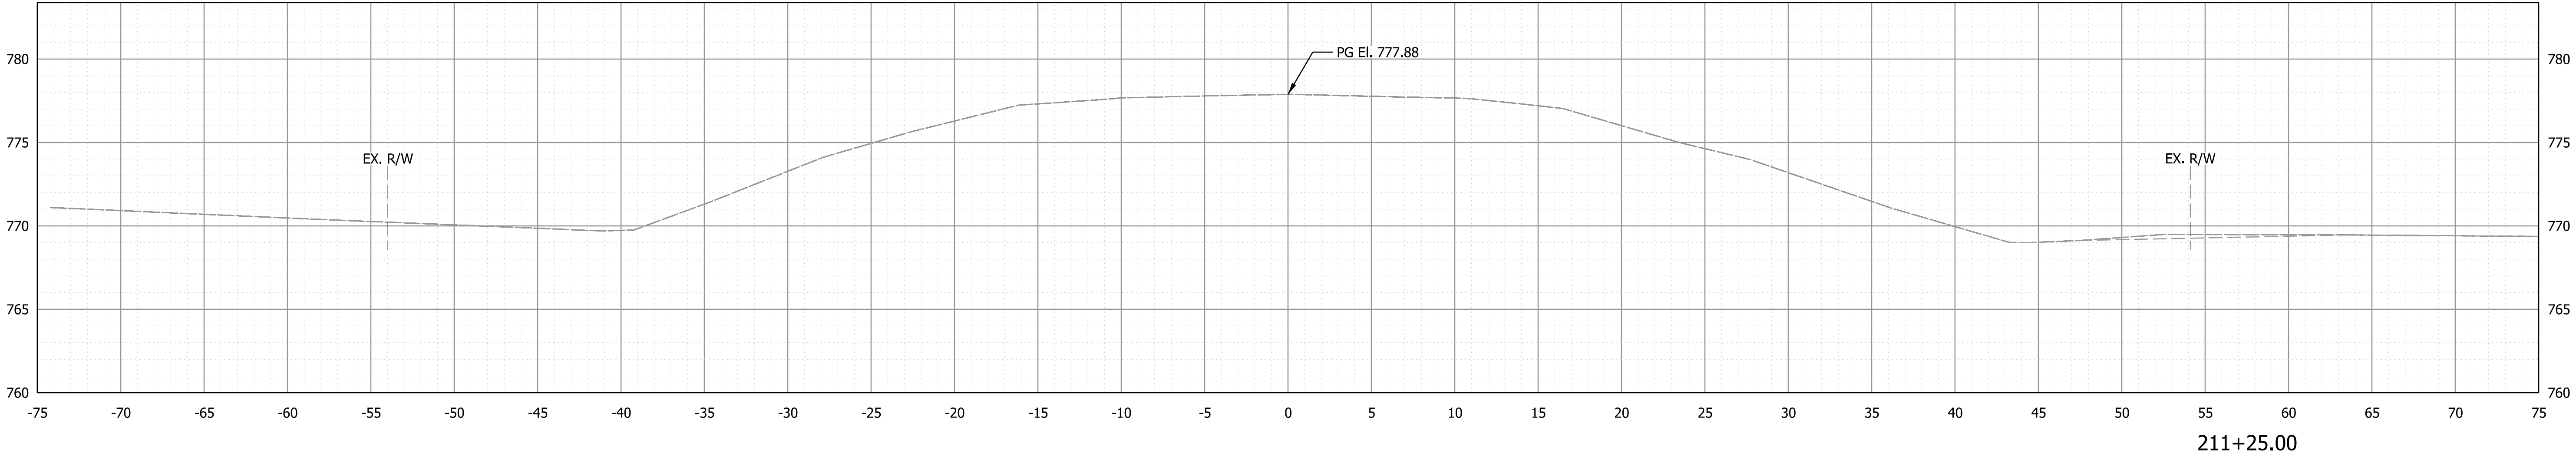

Plot: 3/25/2025

File:02_CLV-60301 thru 60306 XS Sheet.dgn
Model:B - 210+75.00 [Sheet]




RECOMMENDED FOR APPROVAL DESIGNED: ASU CHECKED: APL	DESIGN ENGINEER DATE 03/2025	INDIANA DEPARTMENT OF TRANSPORTATION CROSS SECTIONS LINE "B"	SCALE 1" = 5'-0"		BRIDGE FILE CLV-60306 DESIGNATION 2200922 & 2500432	
			SHEETS 100 of 107		PROJECT 2200922	
			CONTRACT R-44659			

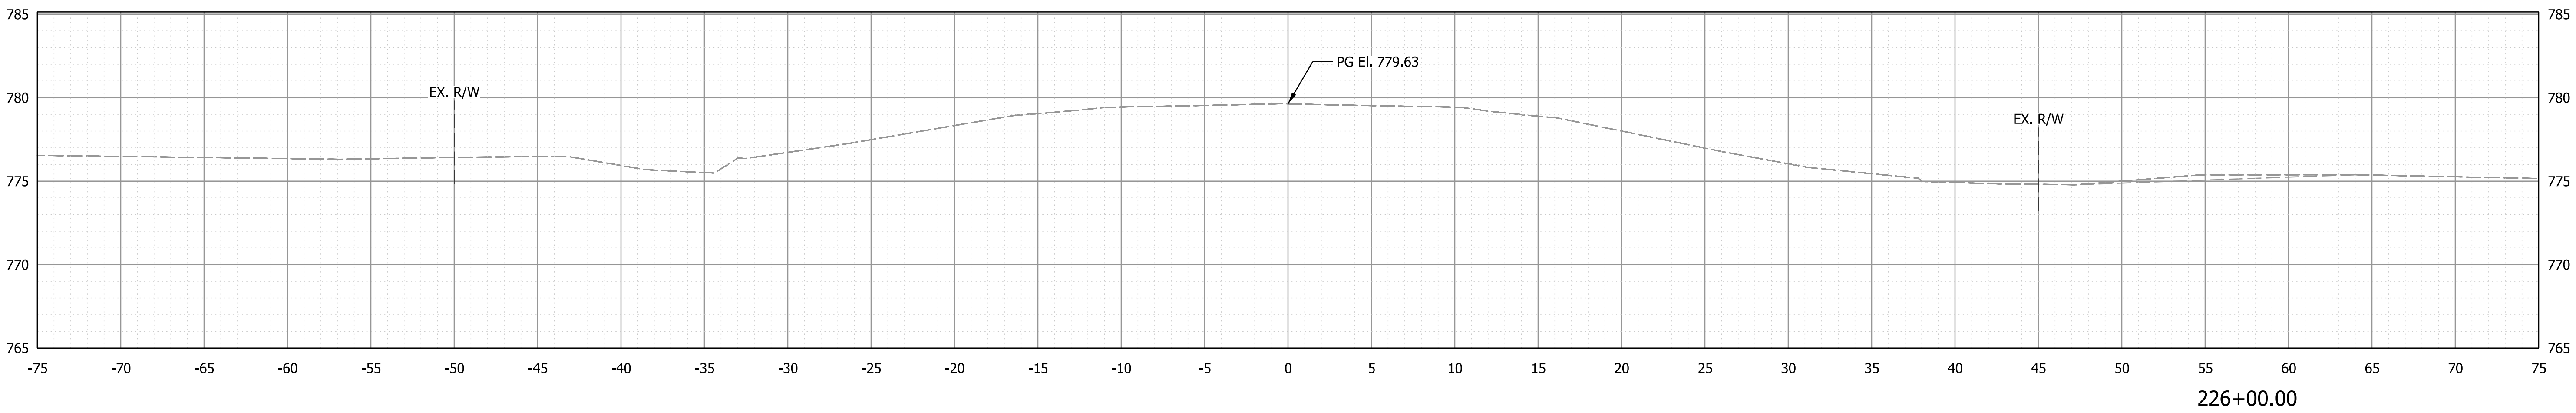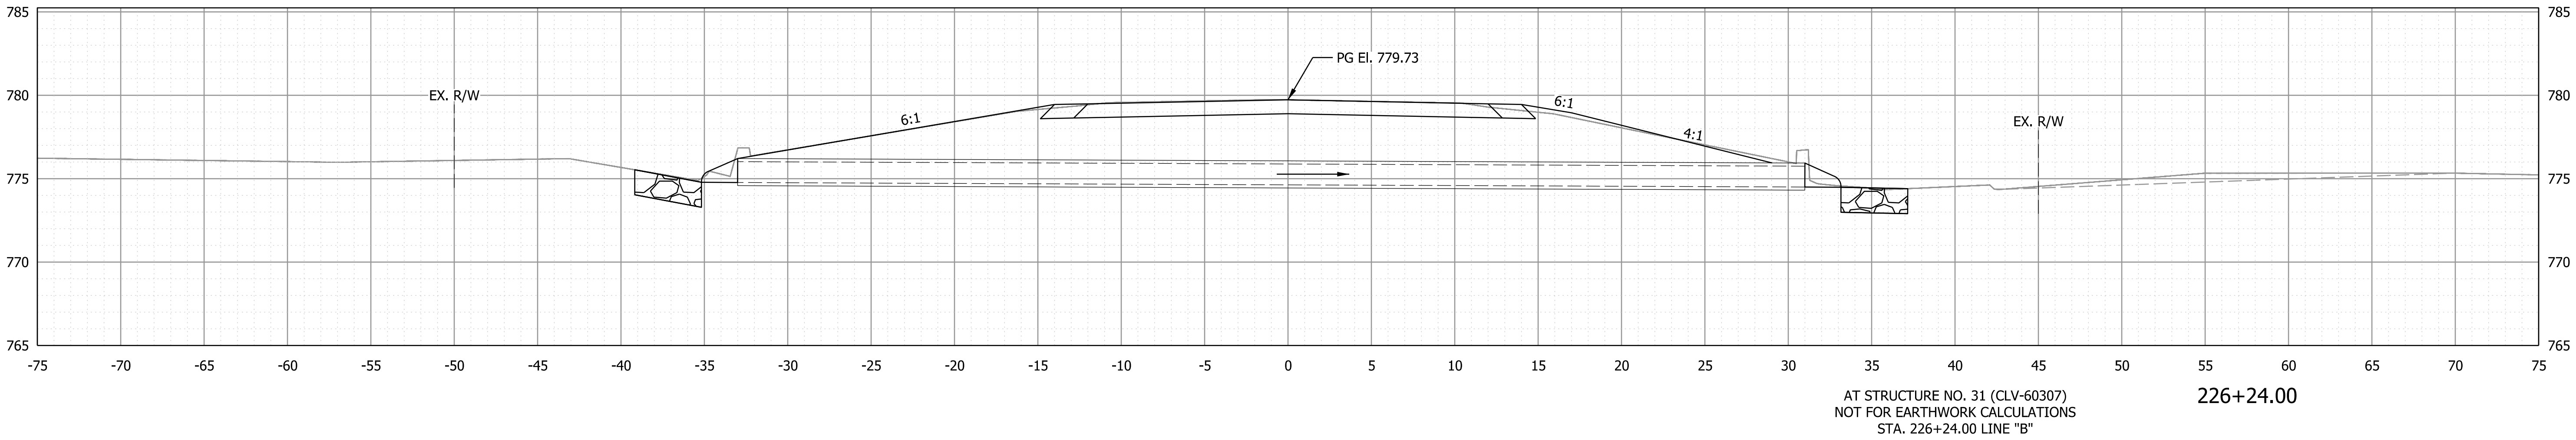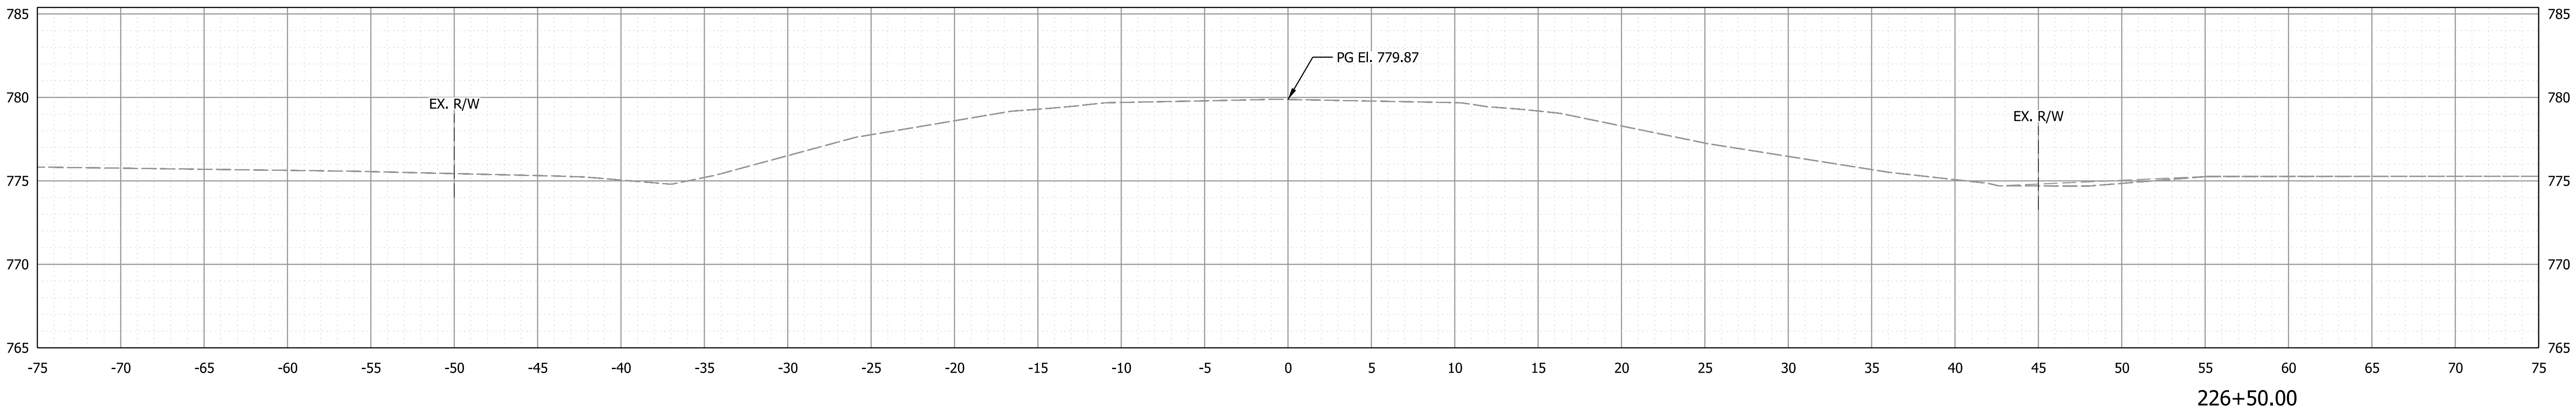

Plot: 3/25/2025

File:03_CLV-60307 thru 60313 XS Sheet.dgn
Model:B - 226+00.00 [Sheet]




RECOMMENDED FOR APPROVAL		03/2025 DESIGN ENGINEER DATE		INDIANA DEPARTMENT OF TRANSPORTATION		SCALE		BRIDGE FILE	
						1" = 5'-0"		CLV-60307	
								DESIGNATION	
								2200922 & 2500432	
DESIGNED: ASU		DRAWN: ASU		CROSS SECTIONS LINE "B"				SHEETS	
						101		of 107	
CHECKED: APL		CHECKED: APL				CONTRACT		PROJECT	
						R-44659		2200922	

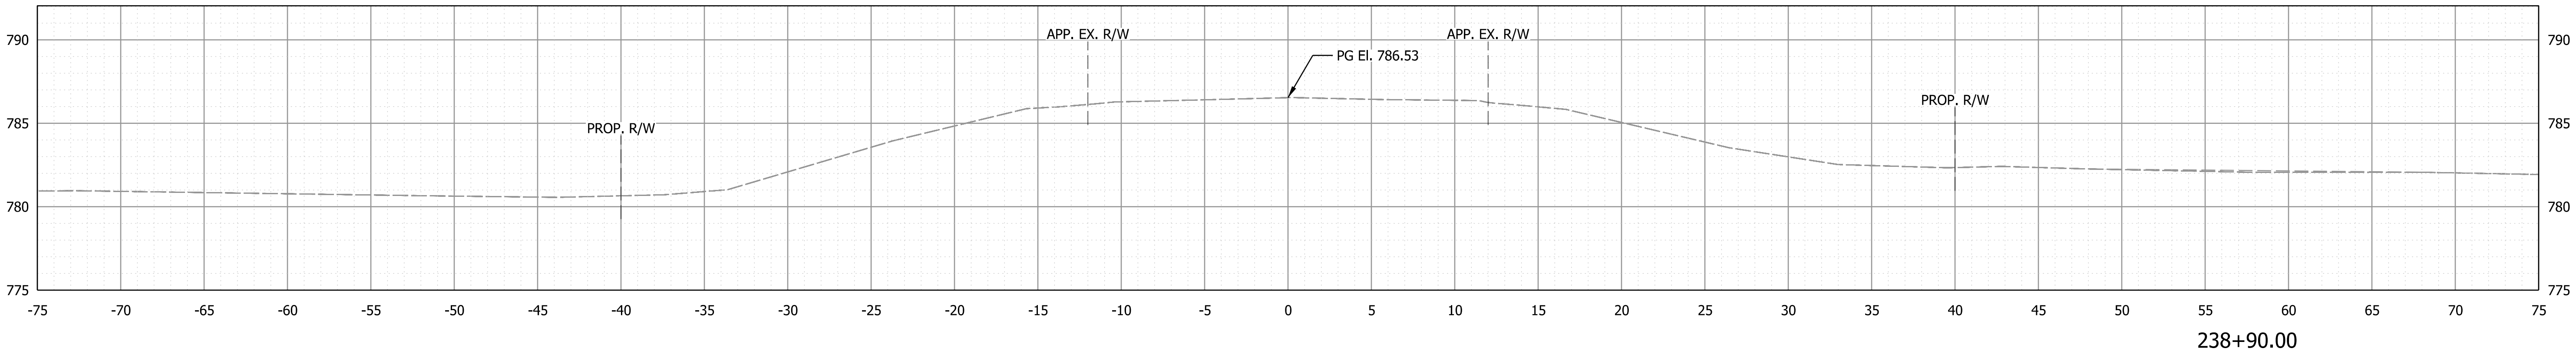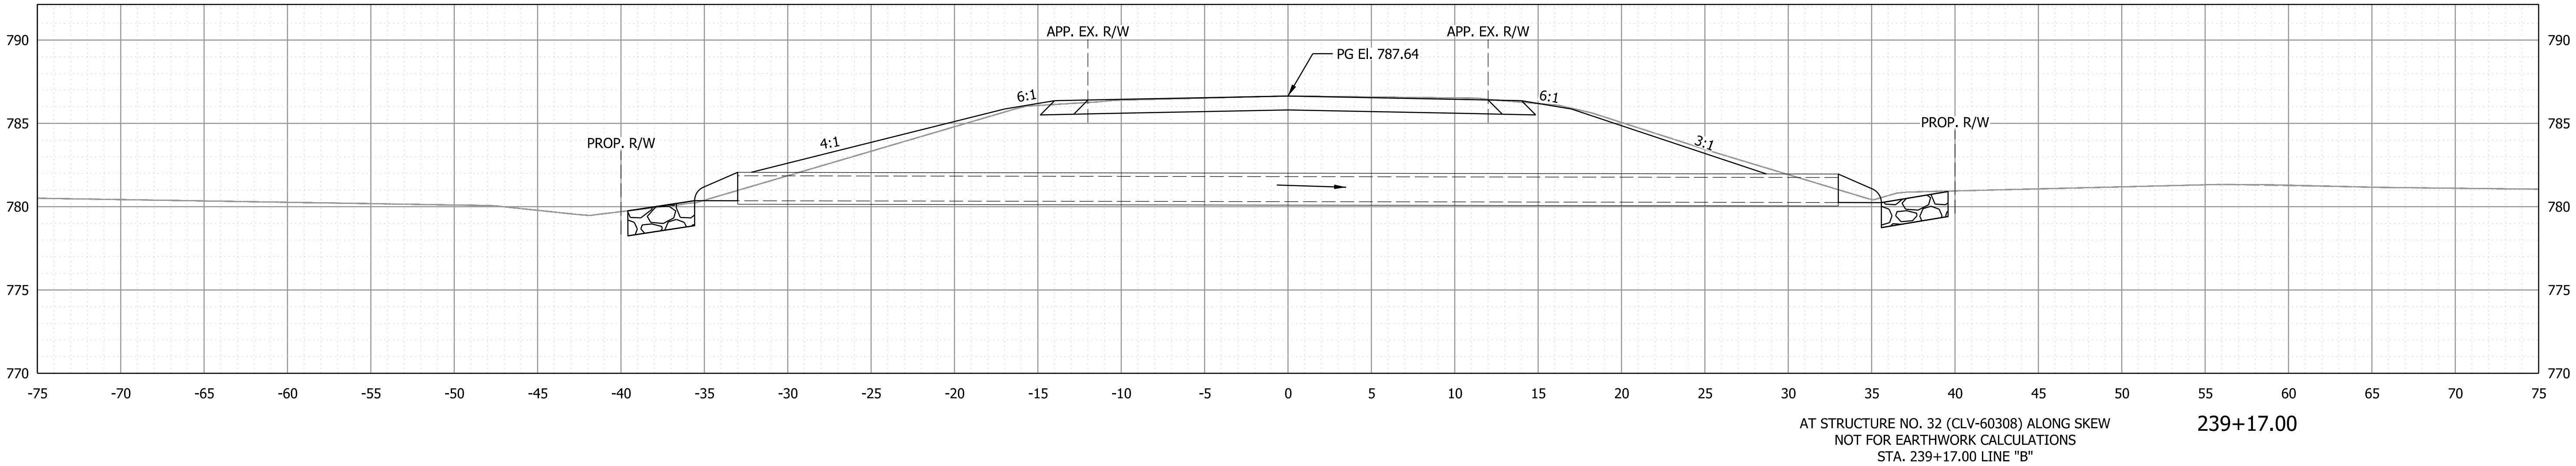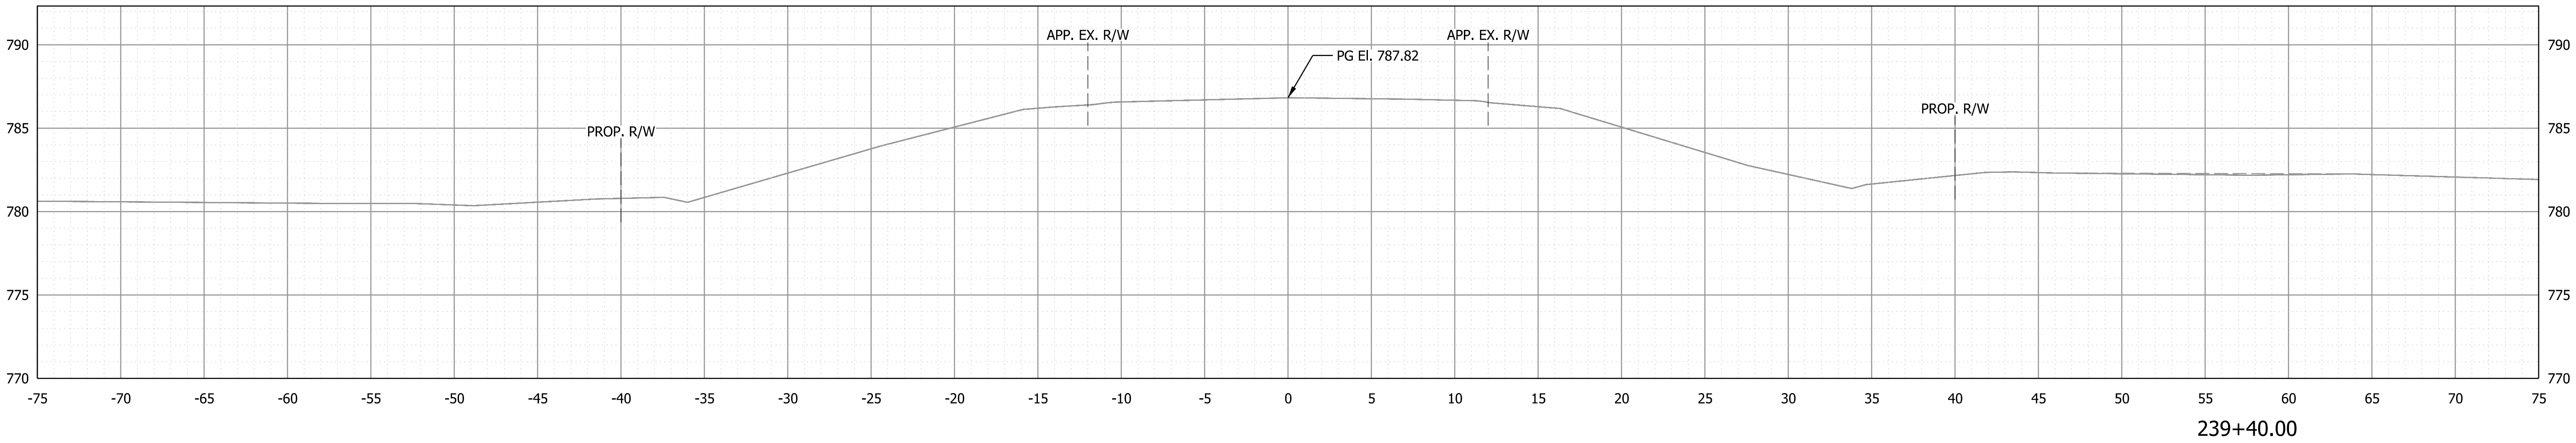

Plot: 3/25/2025

File:03_CLV-60307 thru 60313 XS Sheet.dgn
Model:B - 238+90.00 [Sheet]




RECOMMENDED FOR APPROVAL _____ DESIGN ENGINEER _____ DATE 03/2025		INDIANA DEPARTMENT OF TRANSPORTATION		SCALE		BRIDGE FILE	
				1" = 5'-0"		CLV-60308	
						DESIGNATION	
				2200922 & 2500432			
DESIGNED: ASU		DRAWN: ASU		CROSS SECTIONS LINE "B"		SHEETS	
						102 of 107	
CHECKED: APL		CHECKED: APL				PROJECT	
				CONTRACT		2200922	
				R-44659			

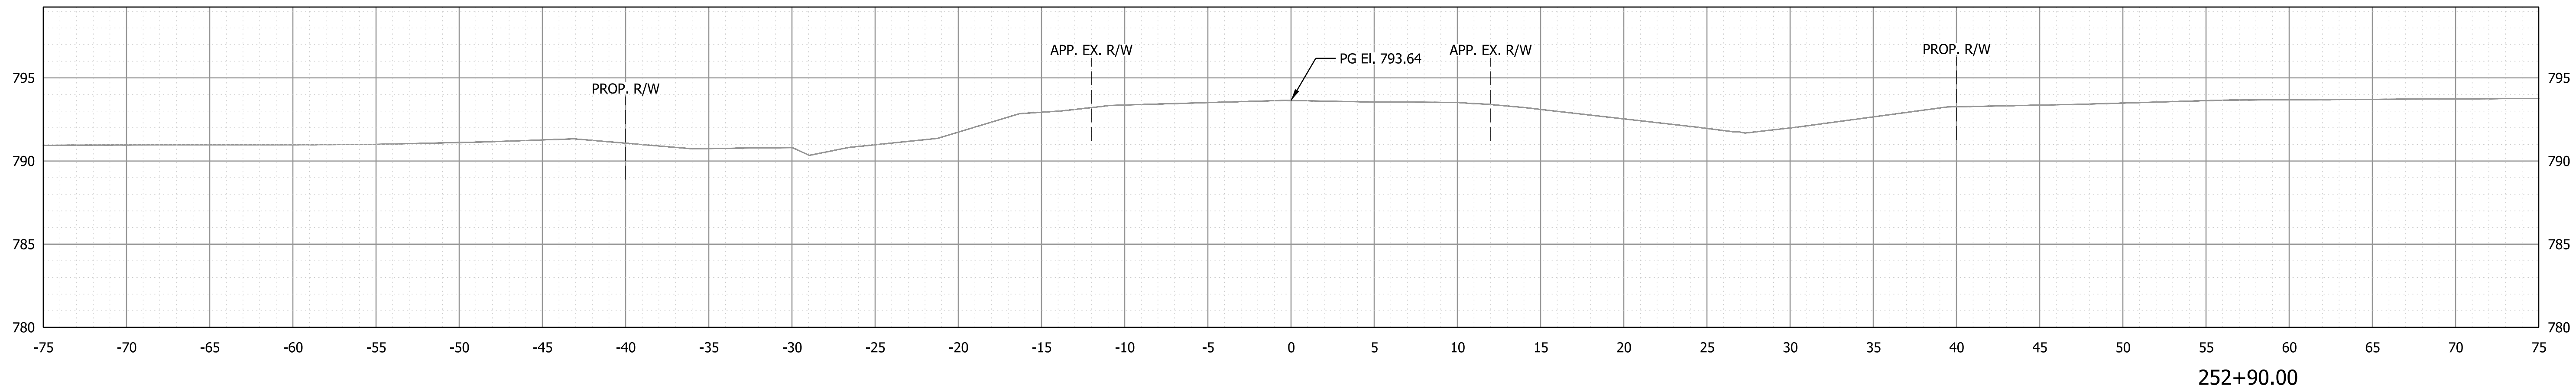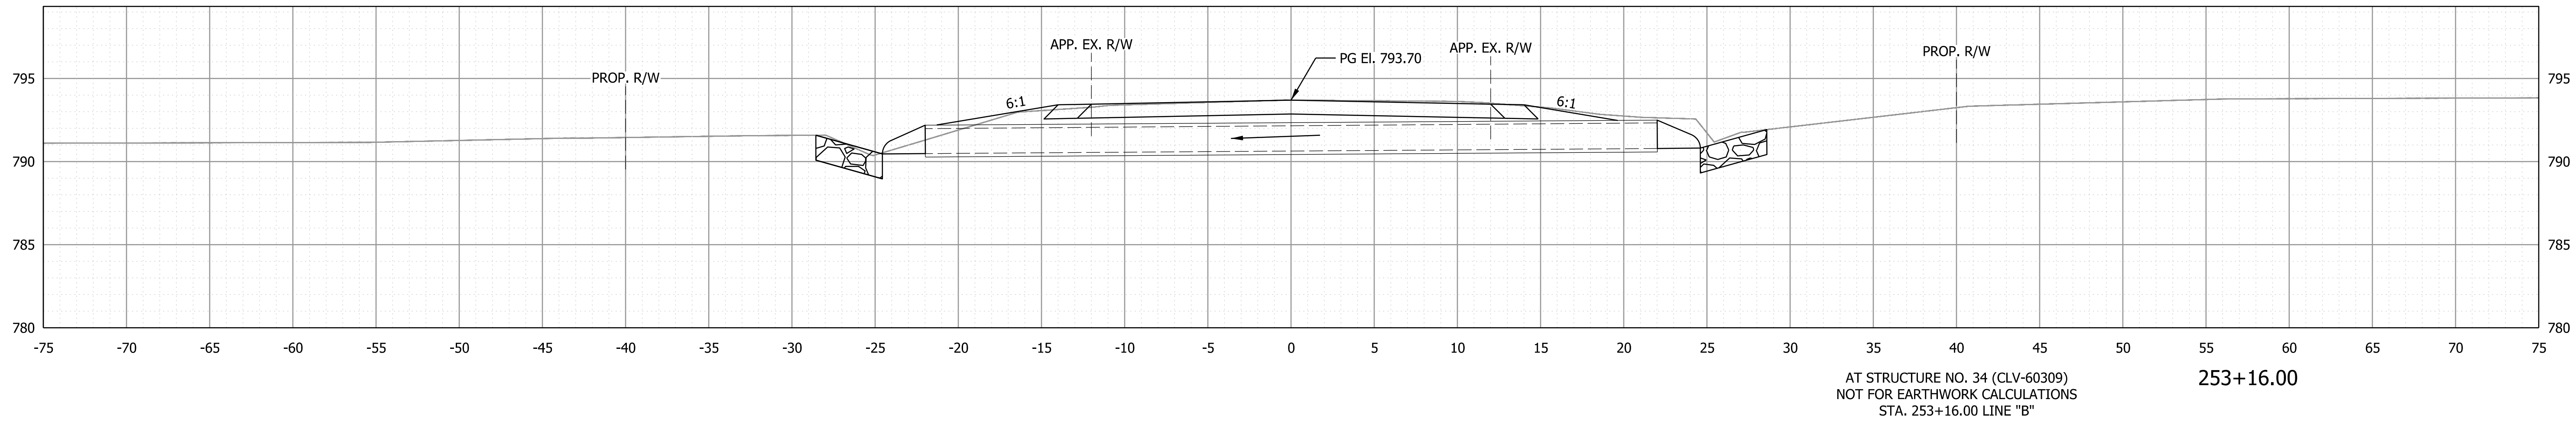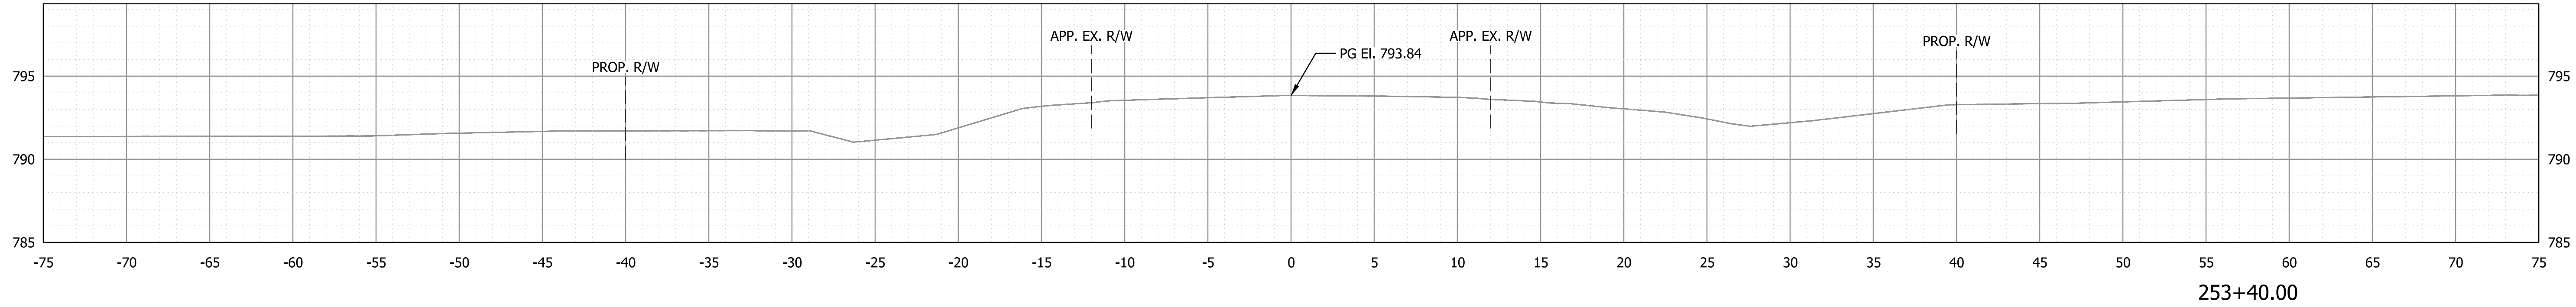

Plot: 3/25/2025

File:03_CLV-60307 thru 60313 XS Sheet.dgn
Model:B - 252+90.00 [Sheet]




RECOMMENDED FOR APPROVAL _____ DESIGN ENGINEER 03/2025 DATE		INDIANA DEPARTMENT OF TRANSPORTATION		SCALE		BRIDGE FILE	
				1" = 5'-0"		CLV-60309	
						DESIGNATION	
						2200922 & 2500432	
DESIGNED: ASU		DRAWN: ASU		CROSS SECTIONS LINE "B"		SHEETS	
						103 of 107	
CHECKED: APL		CHECKED: APL				PROJECT	
				CONTRACT		2200922	
				R-44659			

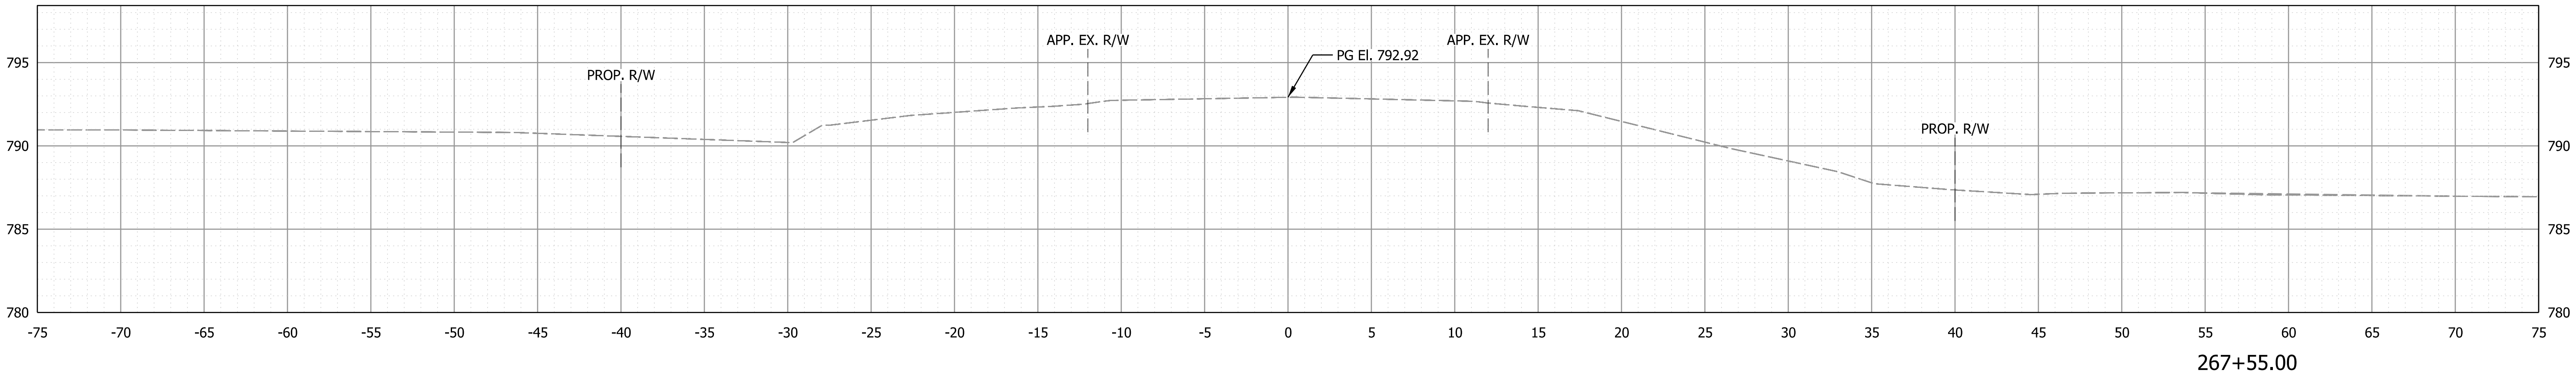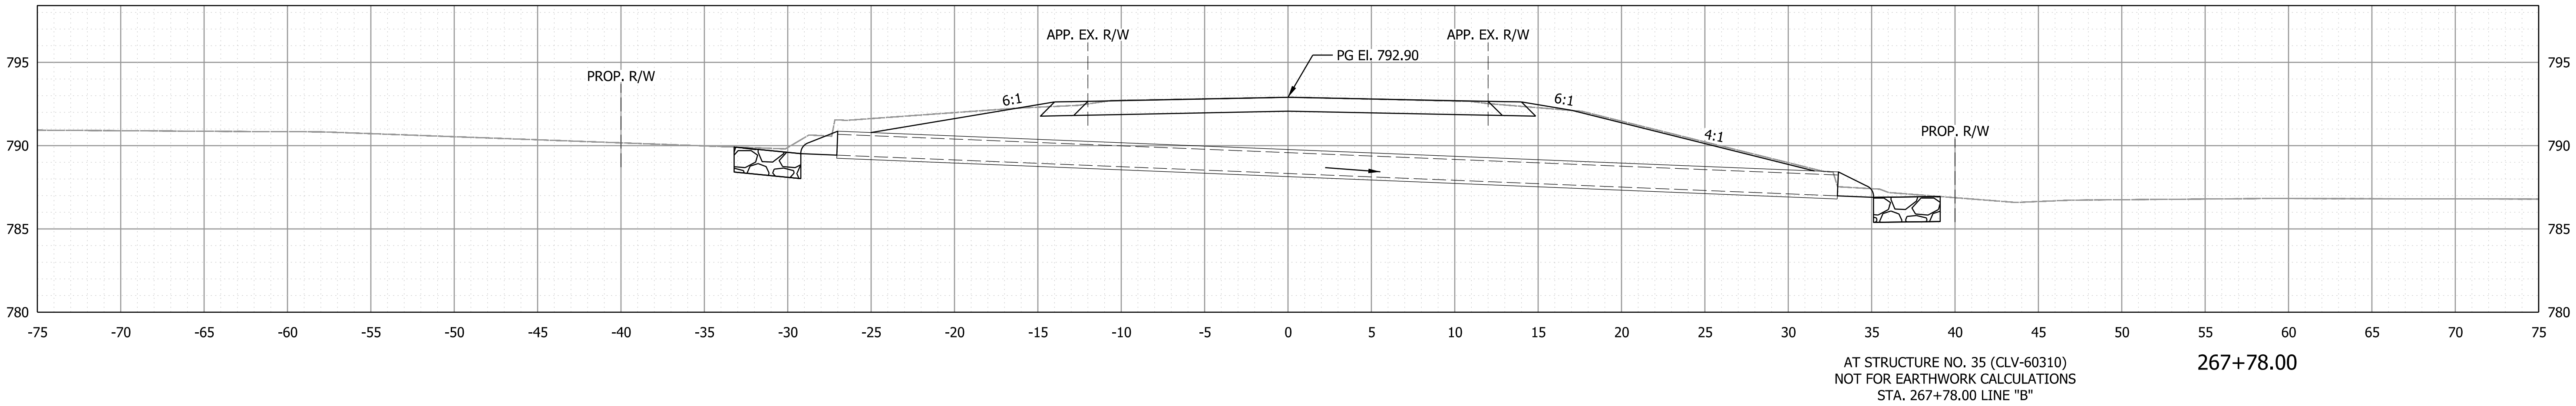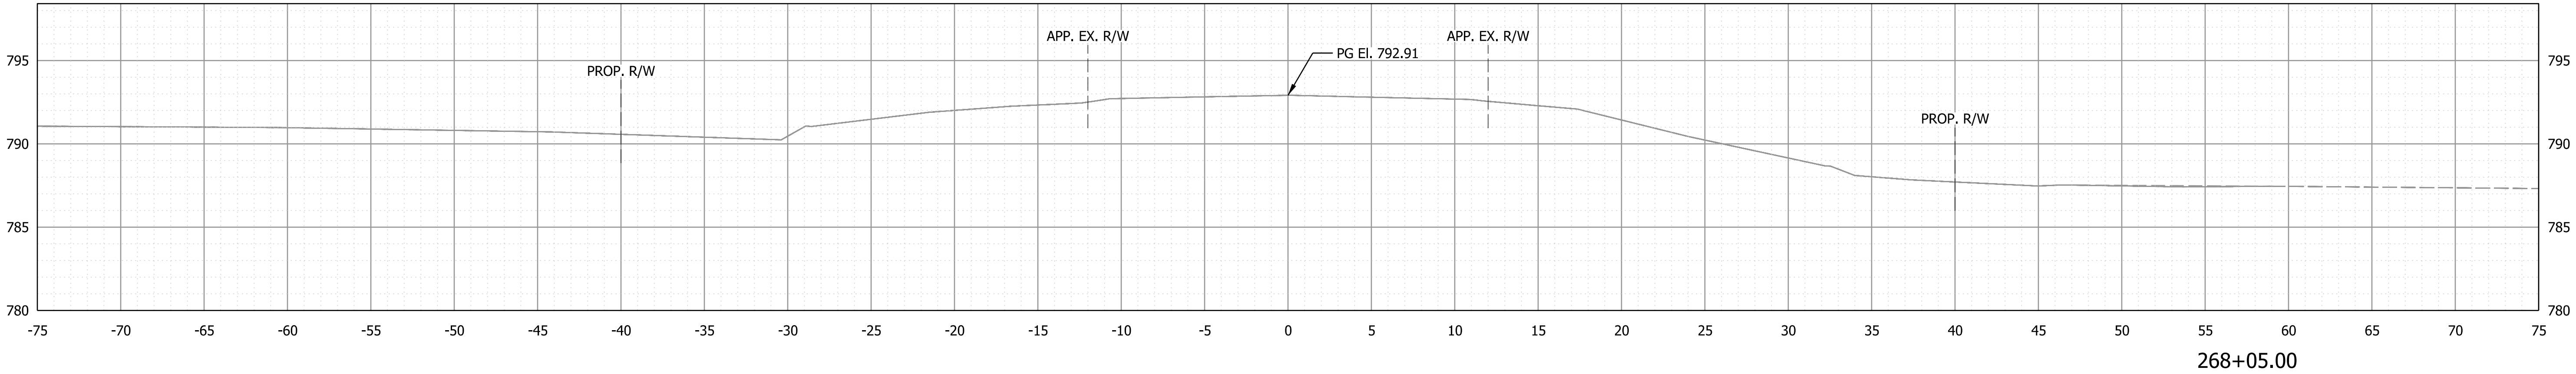

Plot: 3/25/2025




File:03_CLV-60307 thru 60313 XS Sheet.dgn
Model:B - 268+05.00 [Sheet]

RECOMMENDED FOR APPROVAL DESIGN ENGINEER 03/2025 DATE		INDIANA DEPARTMENT OF TRANSPORTATION		SCALE		BRIDGE FILE	
				1" = 5'-0"		CLV-60310	
						DESIGNATION	
				2200922 & 2500432			
DESIGNED: ASU		DRAWN: ASU		CROSS SECTIONS LINE "B"			
CHECKED: APL		CHECKED: APL					
				CONTRACT		PROJECT	
				R-66459		2200922	

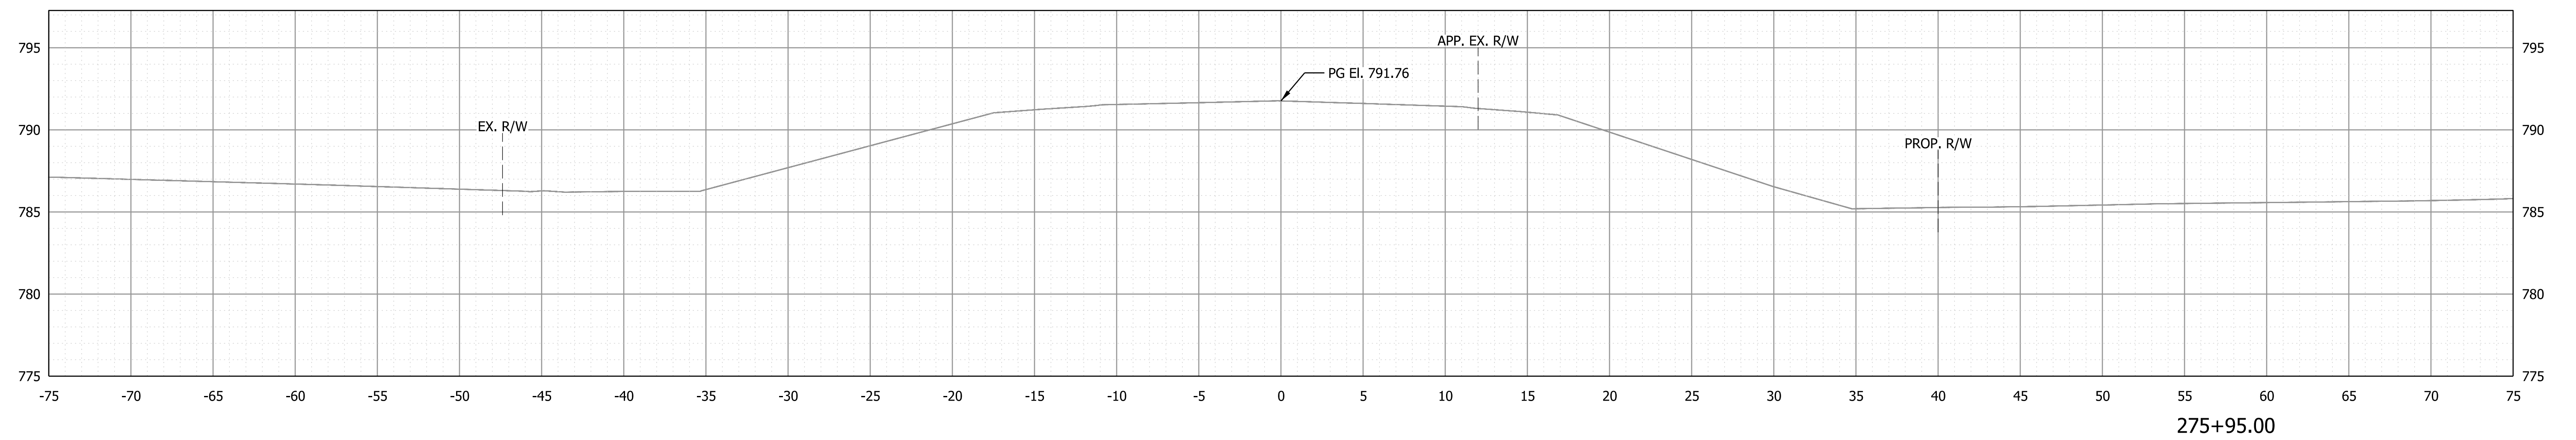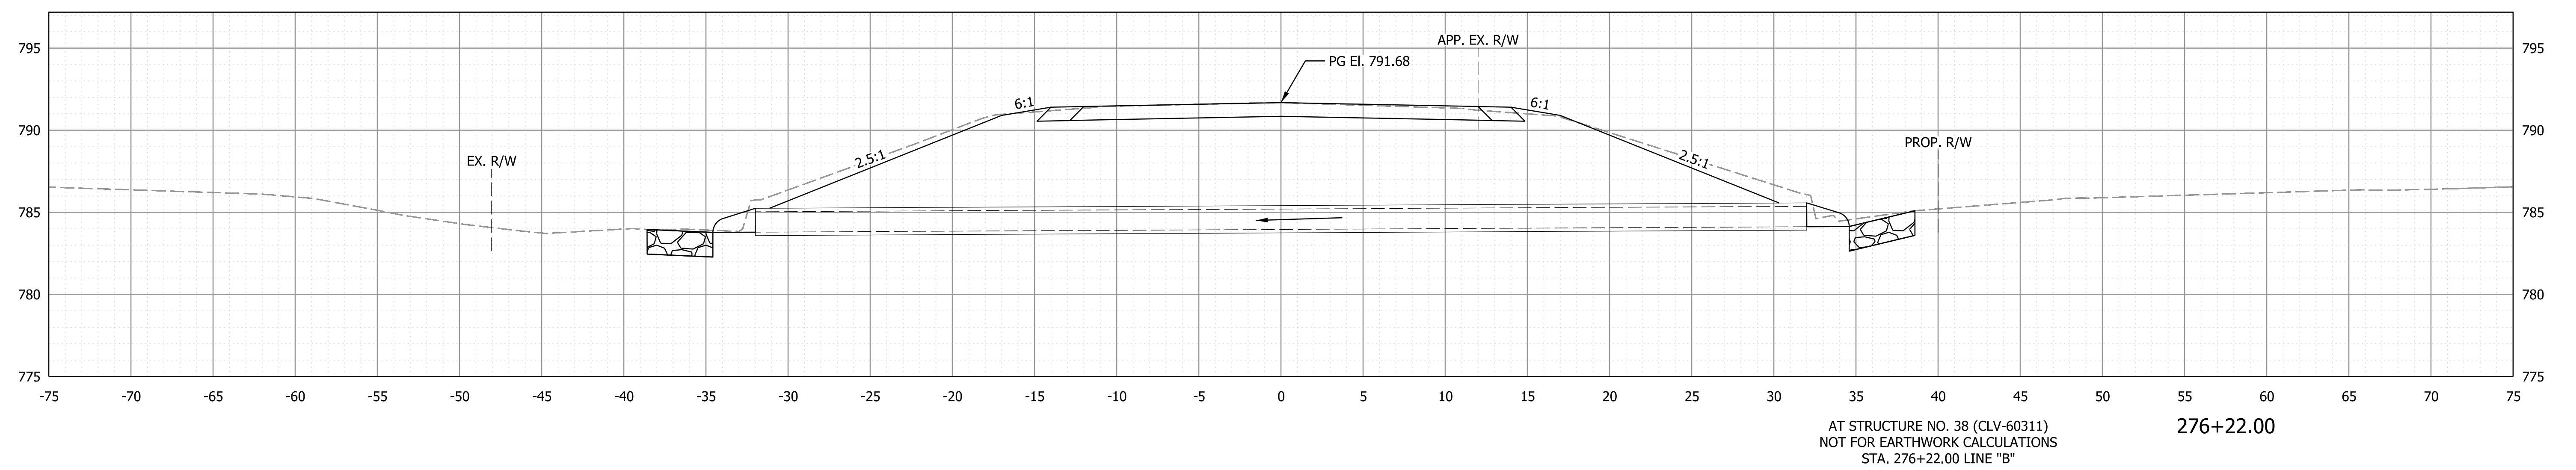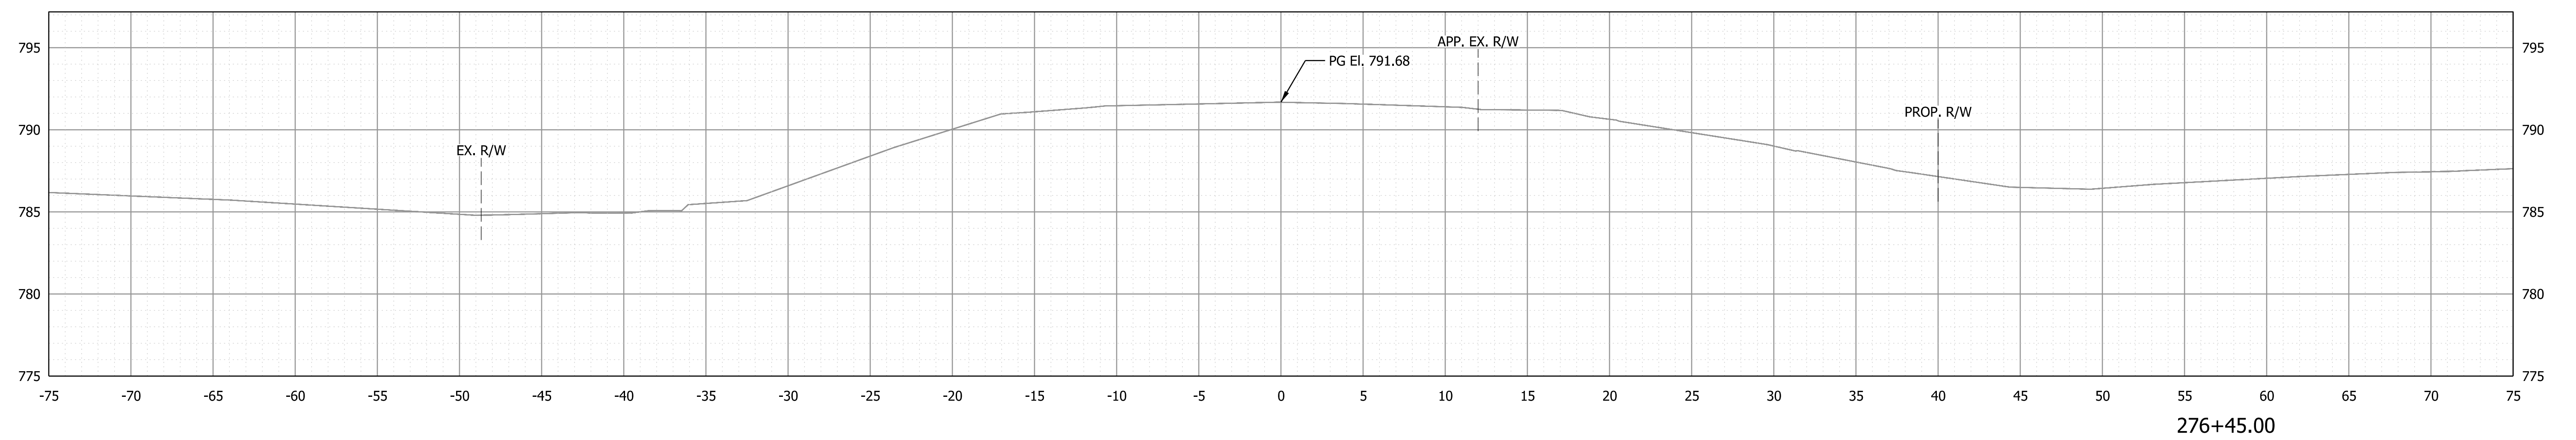

AT STRUCTURE NO. 38 (CLV-60311)
NOT FOR EARTHWORK CALCULATIONS
STA. 276+22.00 LINE "B"




RECOMMENDED FOR APPROVAL _____ 03/2025 _____ DESIGN ENGINEER _____ DATE		INDIANA DEPARTMENT OF TRANSPORTATION		SCALE 1" = 5'-0"		BRIDGE FILE CLV-60311	
						DESIGNATION 2200922 & 2500432	
DESIGNED: ASU _____ CHECKED: APL _____		DRAWN: ASU _____ CHECKED: APL _____		CROSS SECTIONS LINE "B"		SHEETS 105 of 107 CONTRACT PROJECT R-44659 2200922	

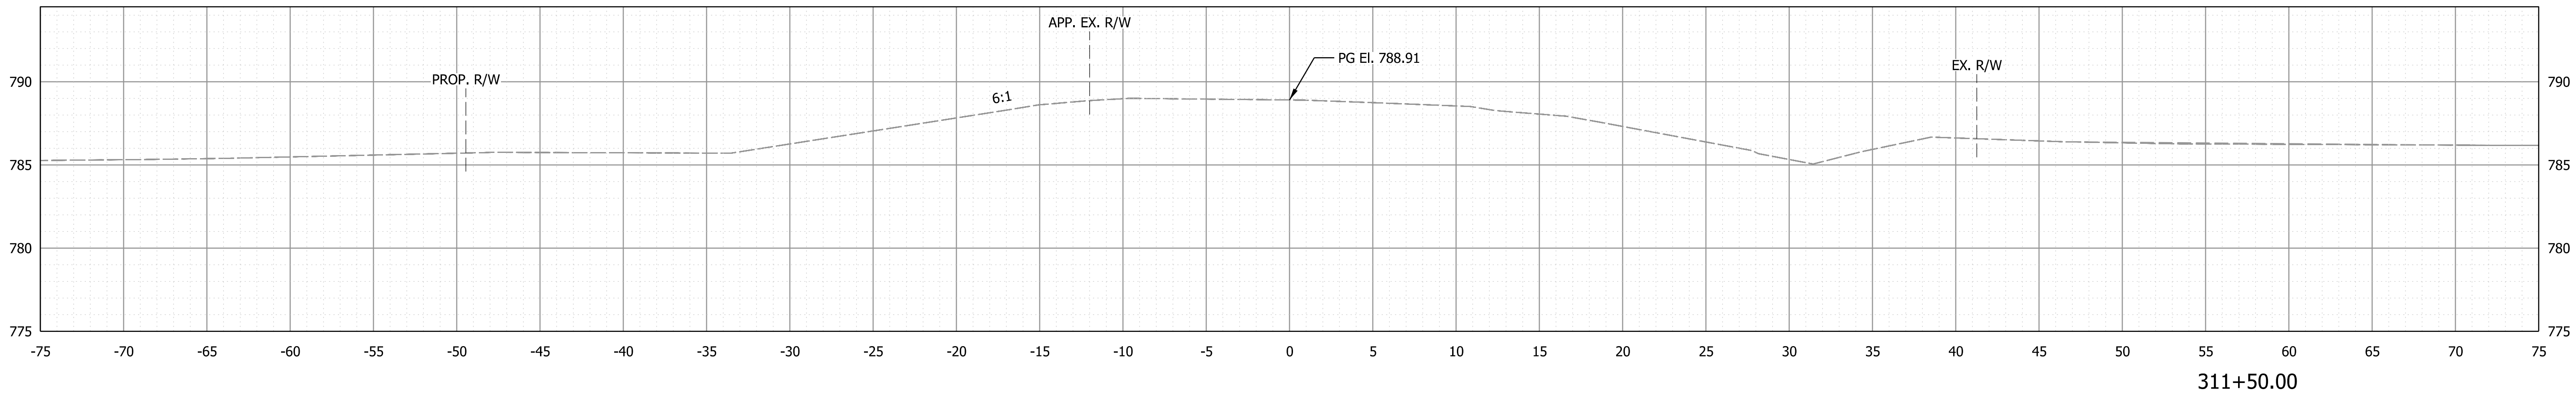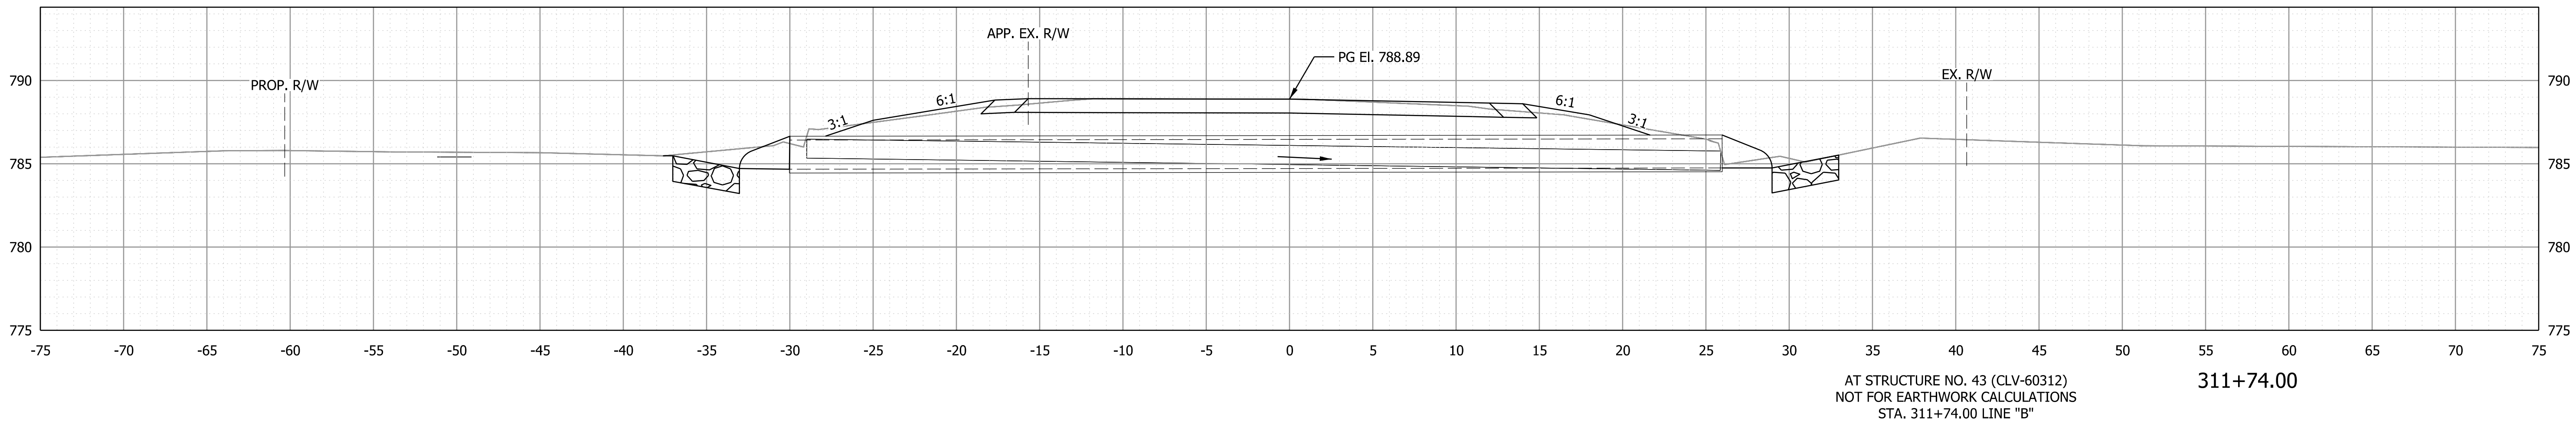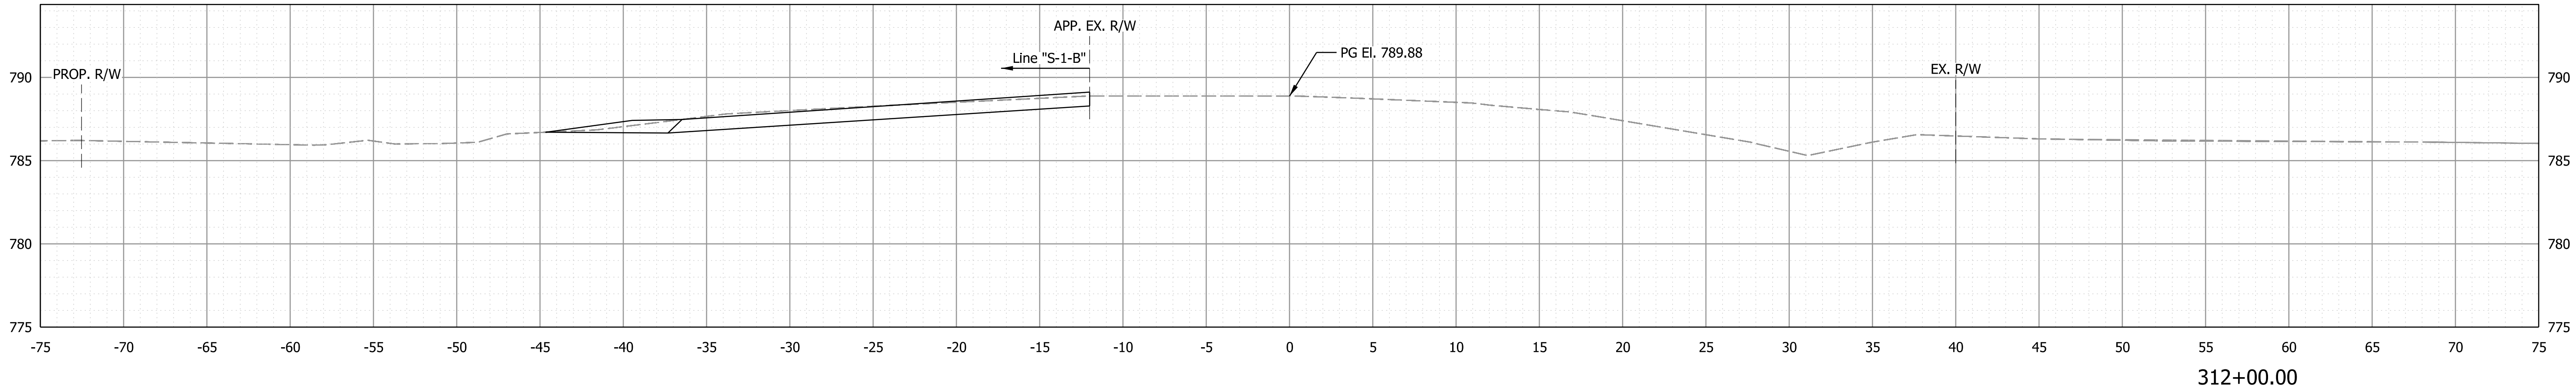

Plot: 3/25/2025

File:03_CLV-60307 thru 60313 XS Sheet.dgn
Model:B - 311+50.00 [Sheet]

RECOMMENDED FOR APPROVAL DESIGN ENGINEER DATE	INDIANA DEPARTMENT OF TRANSPORTATION	SCALE 1" = 5'-0"		BRIDGE FILE CLV-60312	
				DESIGNATION 2200922 & 2500432	
				SHEETS 106 of 107	
DESIGNED: ASU	DRAWN: ASU	CROSS SECTIONS LINE "B"		PROJECT 2200922	
CHECKED: APL	CHECKED: APL			CONTRACT R-44659	

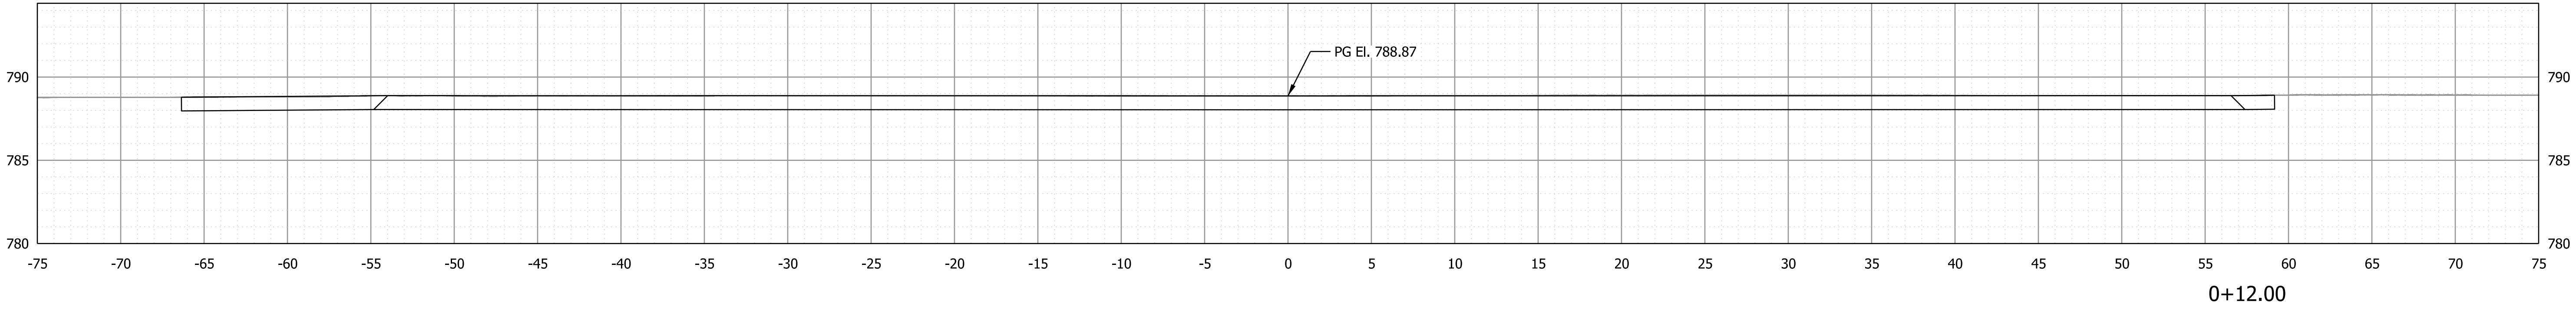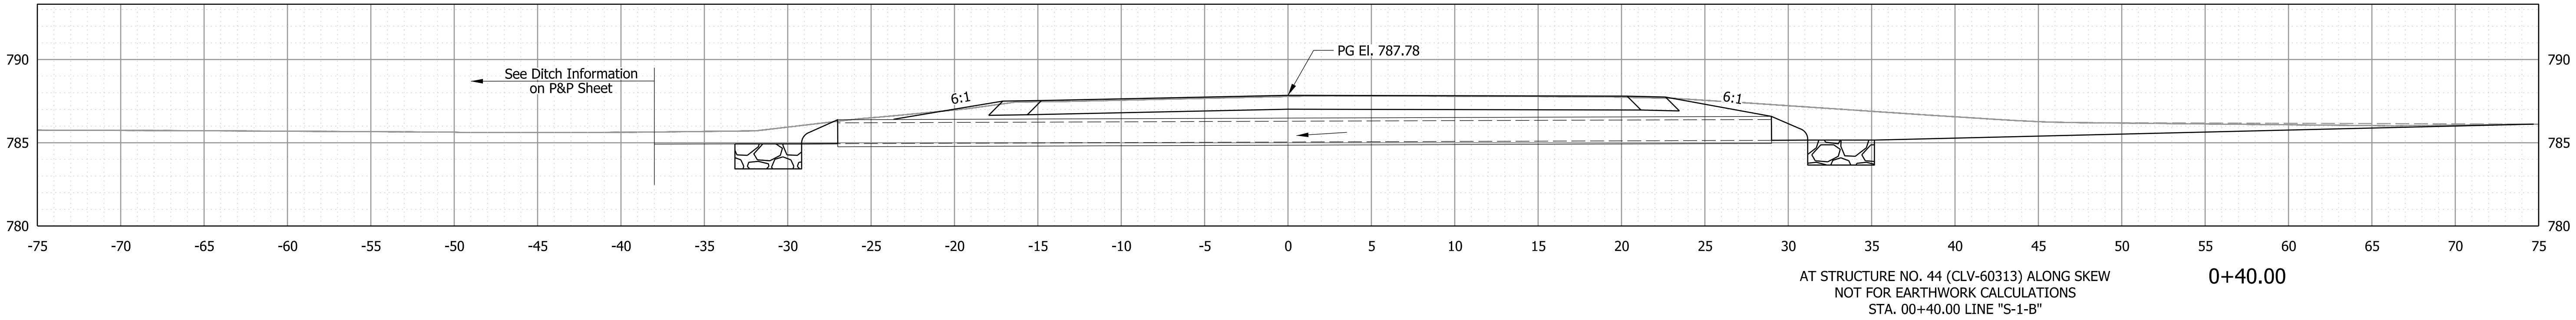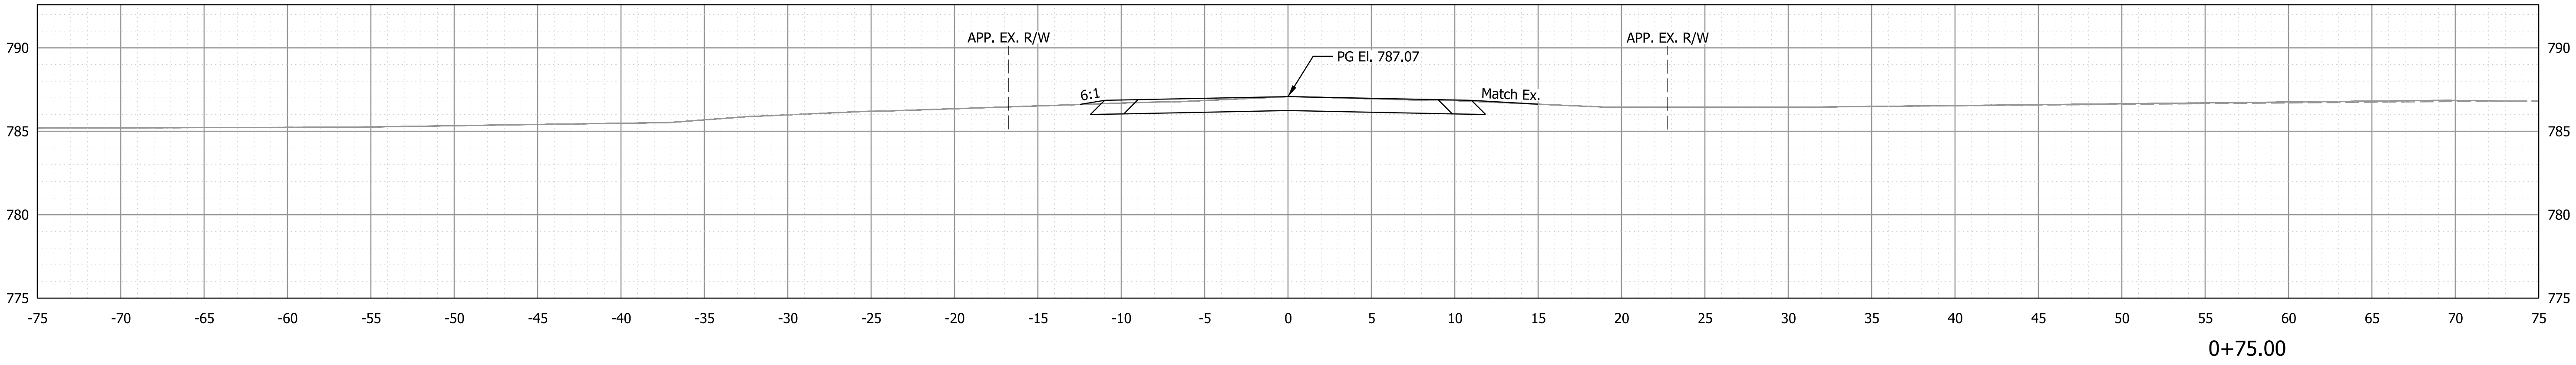

Plot: 3/25/2025	File: 03_CLV-60307 thru 60313 XS Sheet.dgn Model: S-1-B - 0+12.00 [Sheet]			RECOMMENDED FOR APPROVAL _____ 03/2025 DESIGN ENGINEER DATE		INDIANA DEPARTMENT OF TRANSPORTATION		SCALE 1" = 5'-0"	BRIDGE FILE CLV-60313	
				DESIGNED: ASU		DRAWN: ASU			DESIGNATION 2200922 & 2500432	
				CHECKED: APL		CHECKED: APL			SHEETS 107 of 107	
								CONTRACT R-44659	PROJECT 2200922	