POTATO CREEK STATE PARK
INDIANA DEPT. OF NATURAL RESOURCES
ELECTRICAL DISTRIBUTION RENOVATION OF CAMPGROUND PEDESTALS

NORTH LIBERTY, INDIANA
ST. JOSEPH COUNTY, INDIANA
PROJECT NO. E030283

DRAWING INDEX

T-1 TITLE SHEET
E-1 DEMOLITION PLAN
E-2 NEW CAMPSITE INSTALLATION PLAN
E-3 ELECTRICAL SITE DETAILS
E-4 ELECTRICAL PANEL & PANELBOARD SCHEDULE

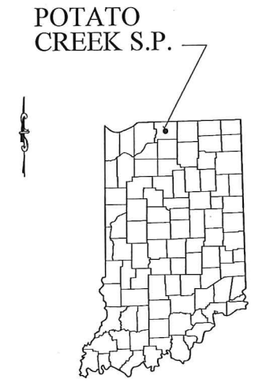

"HOLEY MOLEY" SAYS CALL AT LEAST TWO FULL WORKING DAYS BEFORE YOU DIG. IT'S THE LAW

1-800-382-5544
CALL TOLL FREE

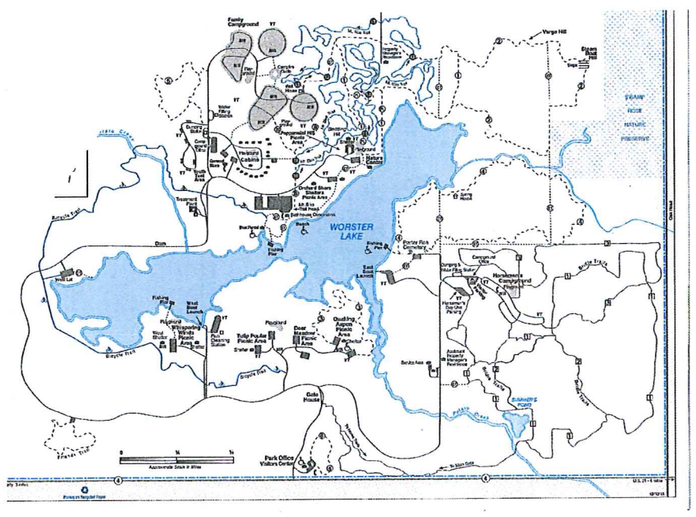

POTATO CREEK STATE PARK

SCALE: NTS

LOCATION MAP

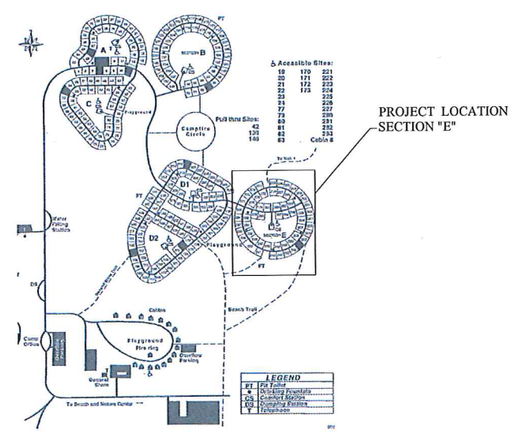

CAMPGROUND SITES @
POTATO CREEK STATE PARK

SCALE: NTS

SITE MAP

CODE COMPLIANCE FOR
CAMPGRD. PEDESTAL INSTALLATIONS
AT POTATO CREEK S.P.

APPLICABLE CODES:

GENERAL ADMINISTRATIVE RULES (GAR) 675 IAC 12
2009 INDIANA ELECTRICAL CODE (NFPA 70-2008) 675 IAC 17-1.8

REF. DWG. S:\MECH SDSKPROJ STATE PARKS\POTATO CREEK\45-55
REF. DWG. S:\ACTIVE-PROJECTS STATE PARKS\55-CHAIN O' LAKES\55-91 NEW 50AMP ELECT. CAMPGRD. PEDESTALS 8 - 29-14

RONALD G. PETERSON
REGISTERED
No. PE60012045
STATE OF INDIANA
PROFESSIONAL ENGINEER

Certified by:

TITLE SHEET
DRAWING INDEX
LOCATION MAPS

POTATO CREEK STATE PARK
NEW 50AMP ELECTRICAL CAMPGRD. PEDESTALS
INDIANA DEPT. OF NATURAL RESOURCES
25601 ST. RD. #4
NORTH LIBERTY, INDIANA 46554-0908

STATE OF INDIANA
DEPARTMENT OF NATURAL RESOURCES
DIVISION OF ENGINEERING
ROOM W259, INDIANA GOVERNMENT CENTER SOUTH
402 WEST WASHINGTON STREET
INDIANAPOLIS, INDIANA 46204
TEL: 317-232-4180, FAX: 317-232-8295

Revisions:

Project Number: #E030079
Requisition Number: Requisition#
Designer: RGP
Drawing Date: 1/14/15
Drafter: MAC
Drawing Scale: AS NOTED
DNR Approval:
Client Approval:
File Number: 45-59
Drawing Number: T-1
Sheet: 1 of 5