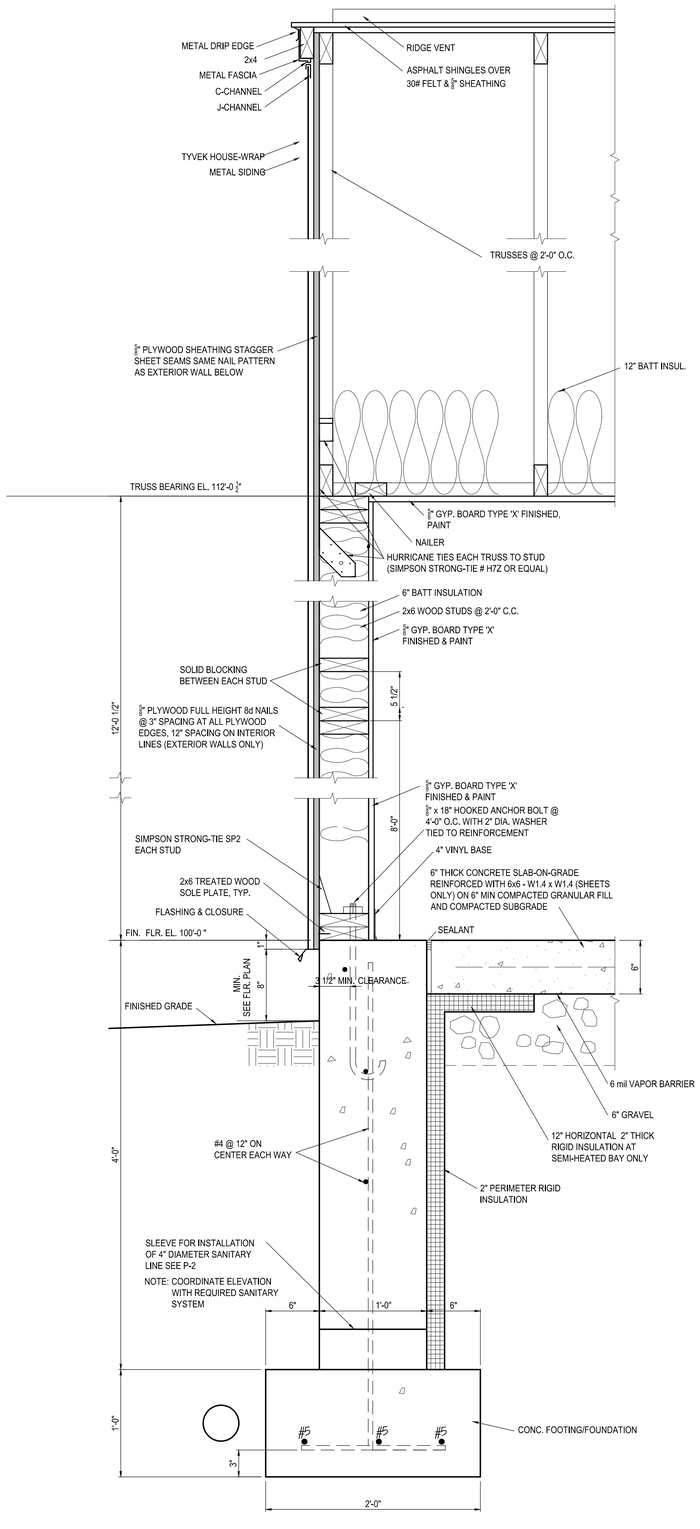

A / A–2 WALL SECTION
SCALE: 1 1/2"=1'-0" SEMIHEATED BAY

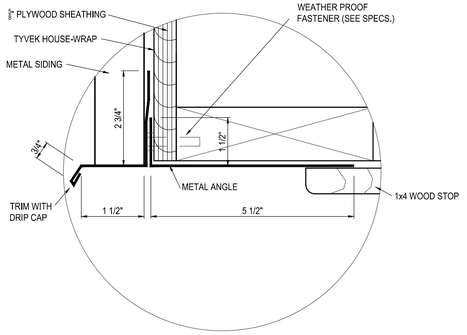

6 / A–2 ENLARGED DOOR DETAIL
SCALE: 6"=1'-0"

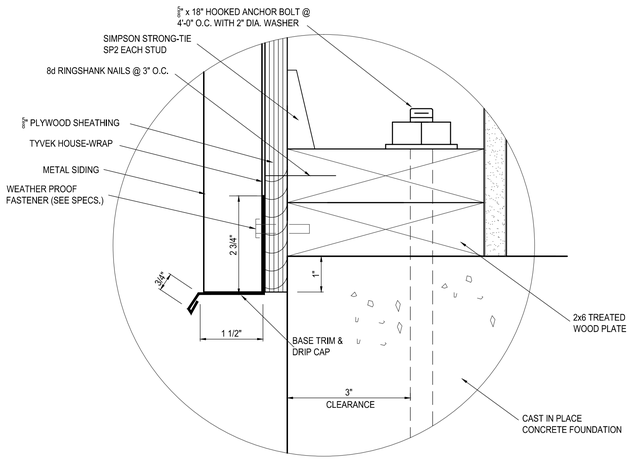

5 / A–2 ENLARGED BASE DETAIL
SCALE: 6"=1'-0"

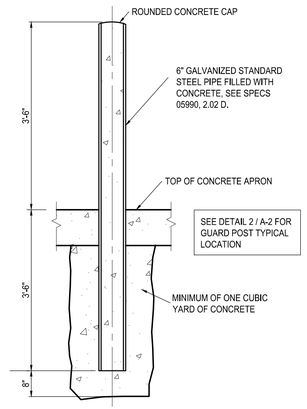

4 / A–2 GUARD POST DETAIL
SCALE: 3/4"=1'-0"

NOTE:

INSTALL 6" GUTTERS AT NORTH & SOUTH WALLS, SEE SPECS 07600 AND FLOOR PLAN FOR DOWN SPOUTS.

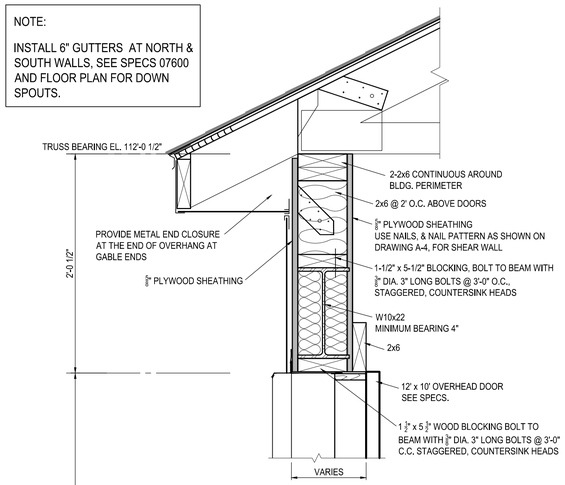

1 / A–2 HEAD DETAIL
SCALE: 1 1/2"=1'-0" TYPICAL ALL BAYS

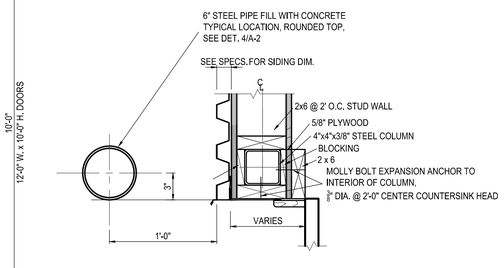

2 / A–2 JAMB DETAIL
SCALE: 1 1/2"=1'-0" SEMIHEATED BAY

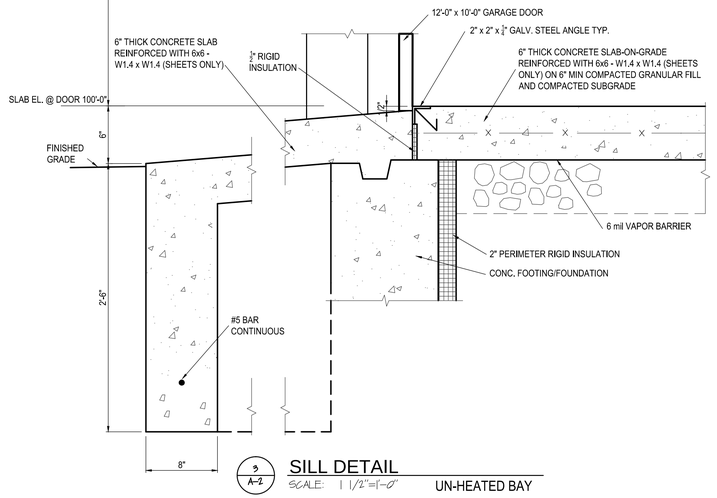

3 / A–2 SILL DETAIL
SCALE: 1 1/2"=1'-0" UN-HEATED BAY

OVERHEAD DOOR DETAILS
SCALE: 1 1/2"=1'-0"

LARRY D. WAYLAND REGISTERED No. 17515 STATE OF INDIANA PROFESSIONAL ENGINEER
Certified by:

STORAGE BUILDING
MORAINE NATURE PRESERVE
DEPT. OF NATURAL RESOURCES
275 E 650 N
VALPARAISO, INDIANA 46383

STATE OF INDIANA
DEPARTMENT OF NATURAL RESOURCES
DIVISION OF ENGINEERING
ROOM W299, INDIANA GOVERNMENT CENTER SOUTH
402 WEST WASHINGTON STREET
INDIANAPOLIS, INDIANA 46204
TEL 317-232-4150, FAX 317-233-1205

Revisions:

Project Number: E160010
Requisition Number:
Designer: L.W./B.D. | Drawing Date: 09-13-17
Drafter: B.D. | Drawing Scale: AS NOTED
DNR Approval:
Client Approval:
File Number: 400-071
Drawing Number: A-2
Sheet: 5 of 12