LEGEND:

- WORK AREA
- OPEN TO TRAFFIC
- REMOVALS
- TEMPORARY PAVEMENT
- COMPLETED CLOSED
- LTD. ACCESS RIGHT-OF-WAY
- RIGHT-OF-WAY
- TEMPORARY RIGHT-OF-WAY
- GUARDRAIL
- BARRELS
- TEMPORARY CONCRETE BARRIER (TCB)

SCALE: 1 INCH = 100 FEET (HORIZONTAL)

LAYOUT MAP

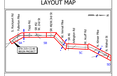

DESIGN SPEED:

MAINLINES	- 70 MPH
RAMPS	- 50 MPH
	- 45 MPH
CROSS STREETS	- 35 MPH

FUNCTIONAL CLASS: RURAL HIGHWAY

TERRAIN: ROLLING

PRELIMINARY ONLY

This document, and the associated engineering details and material quantities reflect Preliminary Schematic-level Design only. Use of this information for quantity verification, quantity take-offs and construction staging is not recommended. All information is preliminary and is subject to the limitations and accuracy of Preliminary Engineering design. This document shall not be used for construction.

I-69 DEVELOPMENT PARTNERS

MAINTENANCE OF TRAFFIC
MAINLINE, YEAR 1, STAGE 2 & 3

SUBSECTION 5A
ROLL PLOT
STA. 213+13.48 TO STA. 277+00

RECOMMENDED FOR APPROVAL	DESIGN ENGINEER	DATE
DESIGNED: TR, SD	DRAWN: CC	
APPROVED:	CHECKED: SD	

DESIGNATION:	HORIZONTAL SCALE:	2960 NO:	007 NO:
	1" = 100'	MT_M_L_05	7 OF 29
PROJECT:	VERTICAL SCALE:	4DS NO:	2960.007R
	N/A		1-69-054

ROLL PLOT NO.
41 OF 118

YEAR 1 STAGE 2

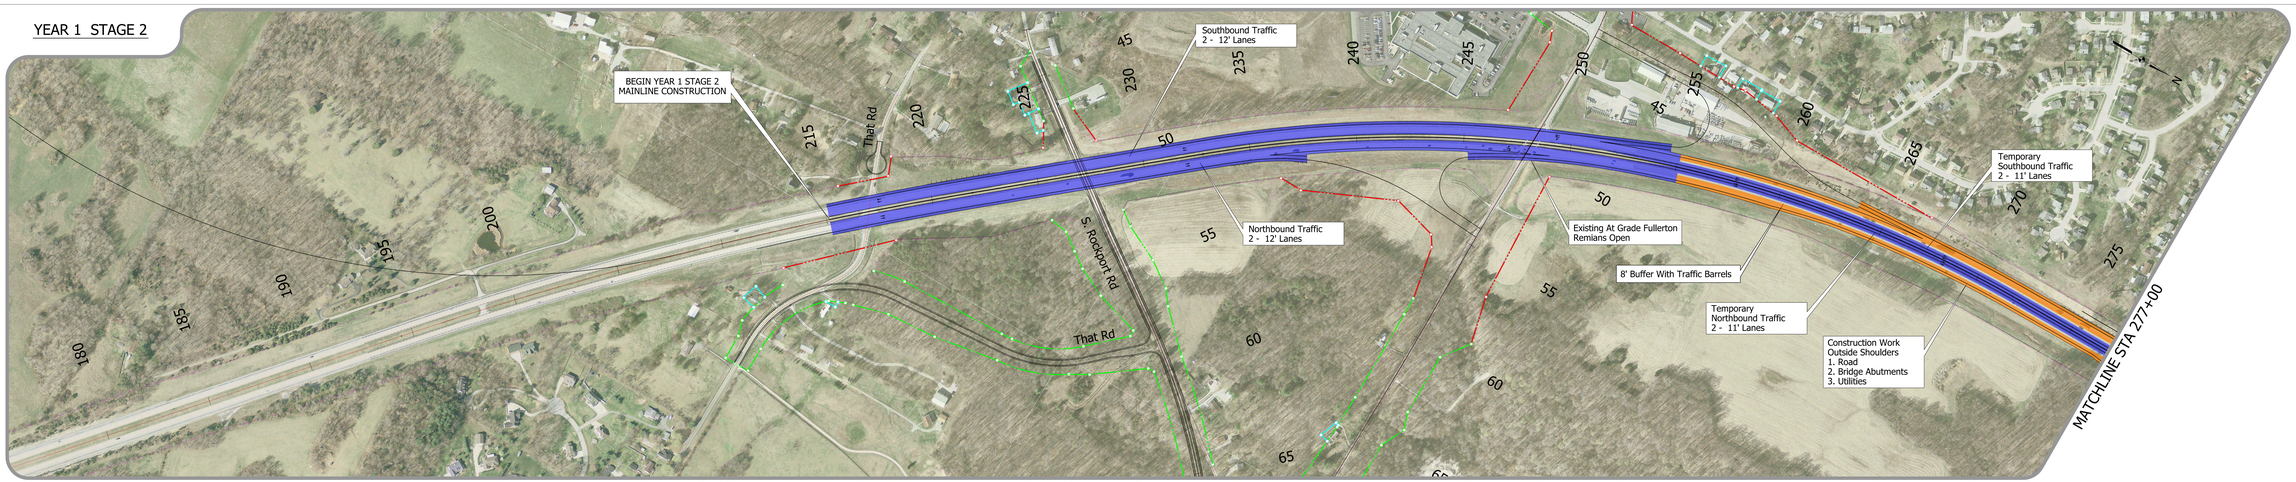

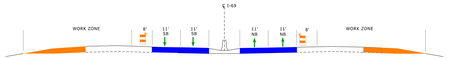

STAGE 2
CONSTRUCT NEW ROADWAY

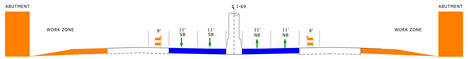

STAGE 2
CONSTRUCT NEW ROADWAY
AND BRIDGE ABUTMENTS

YEAR 1 STAGE 3

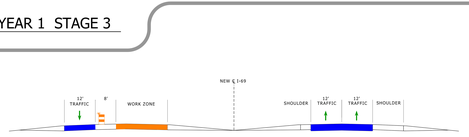

PAVEMENT STAGE
TYPICAL OVERLAY PAVING DETAIL
OFF-PEAK NIGHT TIME LANE CLOSURE
MIRROR CLOSURE FOR OPPOSITE DIRECTION

TECHNICAL PROPOSAL - ROLL PLOTS

ITP Exhibit B -
4.2.1.1.a Construction Staging, Traffic Control and Sequencing

SCALE: 1 INCH = 100 FEET (HORIZONTAL)

LAYOUT MAP

DESIGN SPEED:

MAINLINES	- 70 MPH
RAMPS	- 50 MPH
	- 45 MPH
CROSS STREETS	- 35 MPH

FUNCTIONAL CLASS: RURAL HIGHWAY

TERRAIN: ROLLING

PRELIMINARY ONLY

This document, and the associated engineering details and material quantities reflect Preliminary Schematic-level Design only. Use of this information for quantity verification, quantity take-offs and construction staging is not recommended. All information is preliminary and is subject to the limitations and accuracy of Preliminary Engineering design. This document shall not be used for construction.

I-69 DEVELOPMENT PARTNERS

MAINTENANCE OF TRAFFIC
MAINLINE, YEAR 1, STAGE 2 & 3

SUBSECTION 5A
ROLL PLOT
STA. 213+13.48 TO STA. 277+00

RECOMMENDED FOR APPROVAL | DESIGN ENGINEER | DATE

DESIGNED: TR, SD | DRAWN: CC

APPROVED: | CHECKED: SD

DESIGNATION: | HORIZONTAL SCALE: | 2960 NO: | 007 NO:
1" = 100' | MT_M_L_05 | 7 OF 29
PROJECT: | VERTICAL SCALE: | 4DS NO: | 2960.007R
N/A | | 1-69-054

ROLL PLOT NO.
41 OF 118

LEGEND:

- WORK AREA
- OPEN TO TRAFFIC
- REMOVALS
- TEMPORARY PAVEMENT
- COMPLETED CLOSED
- LTD. ACCESS RIGHT-OF-WAY
- RIGHT-OF-WAY
- TEMPORARY RIGHT-OF-WAY
- GUARDRAIL
- BARRELS
- TEMPORARY CONCRETE BARRIER (TCB)

SCALE: 1 INCH = 100 FEET (HORIZONTAL)

LAYOUT MAP

DESIGN SPEED:

MAINLINES	- 70 MPH
RAMPS	- 50 MPH
	- 45 MPH
CROSS STREETS	- 35 MPH

FUNCTIONAL CLASS: RURAL HIGHWAY

TERRAIN: ROLLING

PRELIMINARY ONLY

This document, and the associated engineering details and material quantities reflect Preliminary Schematic-level Design only. Use of this information for quantity verification, quantity take-offs and construction bidding purposes is discouraged, inappropriate, and is subject to the limitations and accuracy of Preliminary Schematic design. This document shall not be used for construction.

I-69 DEVELOPMENT PARTNERS

MAINTENANCE OF TRAFFIC
MAINLINE, YEAR 1, STAGE 2 & 3

SUBSECTION 5B
ROLL PLOT
STA. 277+00 TO STA. 382+00

RECOMMENDED FOR APPROVAL:	DESIGN ENGINEER	DATE
DESIGNED: TR, SC	DRAWN: CC	
APPROVED:	CHECKED: SC	

DESIGNATION:	HORIZONTAL SCALE:	1" = 100'	DRAWING NO:	MT-M1_S-2-3	SHEET NO:	8 OF 28
PROJECT:	VERTICAL SCALE:	N/A	REVISION NO:	0	DWG DATE:	1/1/2024

YEAR 1 STAGE 2

MATCHLINE STA 277+00

MATCHLINE STA 382+00

280 285 290 295 300 305 310 315 320 325 330 335 340 345 350 355 360 365 370 375 380

45 45 50 50 55 55 60

SR 45/ 2nd St

Tapp Rd

See Tapp Road MOT Roll Plot

Temporary Southbound Traffic
2 - 11' Lanes

Temporary Northbound Traffic
2 - 11' Lanes

8' Buffer With TCB

Construction Work Outside Shoulders
1. Road
2. Bridge Abutments
3. Utilities
4. SR 45 / 2nd St Ramps To Remain Open

10' Buffer With Traffic Barrels

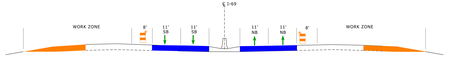

STAGE 2
CONSTRUCT NEW ROADWAY

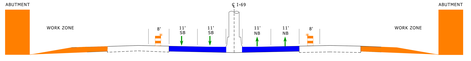

STAGE 2
CONSTRUCT NEW ROADWAY
AND BRIDGE ABUTMENTS

YEAR 1 STAGE 3

PAVEMENT STAGE
TYPICAL OVERLAY PAVING DETAIL
OFF-PEAK NIGHT TIME LANE CLOSURE
MIRROR CLOSURE FOR OPPOSITE DIRECTION

ROLL PLOT NO.
42 OF 118

TECHNICAL PROPOSAL - ROLL PLOT

ITP Exhibit B -
4.2.1.1.a Construction Staging, Traffic Control and Sequencing

SCALE: 1 INCH = 100 FEET (HORIZONTAL)

LAYOUT MAP

DESIGN SPEED:

MAINLINES	- 70 MPH
RAMPS	- 50 MPH
	- 45 MPH
CROSS STREETS	- 35 MPH

FUNCTIONAL CLASS: RURAL HIGHWAY

TERRAIN: ROLLING

PRELIMINARY ONLY

This document, and the associated engineering details and material quantities reflect Preliminary Schematic-level Design only. Use of this information for quantity verification, quantity take-offs and construction bidding purposes is discouraged, inappropriate, and is subject to the limitations and accuracy of Preliminary Schematic design. This document shall not be used for construction.

I-69 DEVELOPMENT PARTNERS

MAINTENANCE OF TRAFFIC
MAINLINE, YEAR 1, STAGE 2 & 3

SUBSECTION 5B
ROLL PLOT
STA. 277+00 TO STA. 382+00

RECOMMENDED FOR APPROVAL: | DESIGN ENGINEER | DATE

DESIGNED: TR, SC | DRAWN: CC

APPROVED: | CHECKED: SC

DESIGNATION: MT-M1_S-2-3 | HORIZONTAL SCALE: 1" = 100' | DRAWING NO: 0 | SHEET NO: 8 OF 28

PROJECT: | VERTICAL SCALE: N/A | REVISION NO: | DWG DATE: 1/1/2024

ROLL PLOT NO.
42 OF 118

LEGEND:

- WORK AREA
- OPEN TO TRAFFIC
- REMOVALS
- TEMPORARY PAVEMENT
- COMPLETED CLOSED
- LTD. ACCESS RIGHT-OF-WAY
- RIGHT-OF-WAY
- TEMPORARY RIGHT-OF-WAY
- GUARDRAIL
- BARRELS
- TEMPORARY CONCRETE BARRIER (TCB)

SCALE: 1 INCH = 100 FEET (HORIZONTAL)

LAYOUT MAP

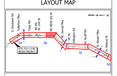
Section 5A
Section 5B
Section 5C
Section 5AAA
Section 5AAB
Section 5AAC
Section 5AAD
Section 5AAE
Section 5AAF
Section 5AAG
Section 5AAH
Section 5AAI
Section 5AAJ
Section 5AAK
Section 5AAL
Section 5AAM
Section 5AAN
Section 5AAO
Section 5AAP
Section 5AAQ
Section 5AAR
Section 5AAS
Section 5AAT
Section 5AAU
Section 5AAV
Section 5AAW
Section 5AAX
Section 5AAY
Section 5AAZ
Section 5ABA
Section 5ABB
Section 5ABC
Section 5ABD
Section 5ABE
Section 5ABF
Section 5ABG
Section 5ABH
Section 5ABI
Section 5ABJ
Section 5ABK
Section 5ABL
Section 5ABM
Section 5ABN
Section 5ABO
Section 5ABP
Section 5ABQ
Section 5ABR
Section 5ABS
Section 5ABT
Section 5ABU
Section 5ABV
Section 5ABW
Section 5ABX
Section 5ABY
Section 5ABZ
Section 5ACA
Section 5ACB
Section 5ACC
Section 5ACD
Section 5ACE
Section 5ACF
Section 5ACG
Section 5BXZ
Section 5BYA
Section 5BYB
Section 5BYC
Section 5BYD
Section 5BYE
Section 5BYF
Section 5BYG
Section 5BYH
Section 5BYI
Section 5BYJ
Section 5BYK
Section 5BYL
Section 5BYM
Section 5BYN
Section 5BYO
Section 5BYP
Section 5BYQ
Section 5BYR
Section 5BYS
Section 5BYT
Section 5BYU
Section 5BYV
Section 5BYW
Section 5BYX
Section 5BYY
Section 5BYZ
Section 5BZA
Section 5BZB
Section 5BZC
Section 5BZD
Section

LEGEND:

- WORK AREA
- OPEN TO TRAFFIC
- REMOVALS
- TEMPORARY PAVEMENT
- COMPLETED CLOSED
- LTD. ACCESS RIGHT-OF-WAY
- RIGHT-OF-WAY
- TEMPORARY RIGHT-OF-WAY
- GUARDRAIL
- BARRELS
- TEMPORARY CONCRETE BARRIER (TCB)

SCALE: 1 INCH = 100 FEET (HORIZONTAL)

LAYOUT MAP

DESIGN SPEED:

MAINLINES - 70 MPH
RAMPS - 50 MPH
- 45 MPH
CROSS STREETS - 35 MPH

FUNCTIONAL CLASS: RURAL HIGHWAY

TERRAIN: ROLLING

PRELIMINARY ONLY

This document, and the associated engineering details and material quantities reflect Preliminary Schematic-level Design only. Use of this information for quantity verification, quantity take-offs and/or construction is not recommended at this time, and is subject to the limitations and accuracy of Preliminary Level design. This document shall not be used for construction.

I-69 DEVELOPMENT PARTNERS

MAINTENANCE OF TRAFFIC
MAINLINE, YEAR 1, STAGE 2 & 3

SUBSECTIONS 5B & 5C
ROLL PLOT
STA. 420+00 TO STA. 494+00

RECOMMENDED FOR APPROVAL	DESIGN ENGINEER	DATE
DESIGNED - TN, SD	DRAWN - JC	
APPROVED	CHECKED - SD	

DESIGNATION	HORIZONTAL SCALE	DWG NO	SHT NO
	1" = 100'	MT_M_L_04	44 OF 118
PROJECT	VERTICAL SCALE	REV NO	DWG DATE
	N/A		1/8/2024

ROLL PLOT NO.
44 OF 118

YEAR 1 STAGE 2

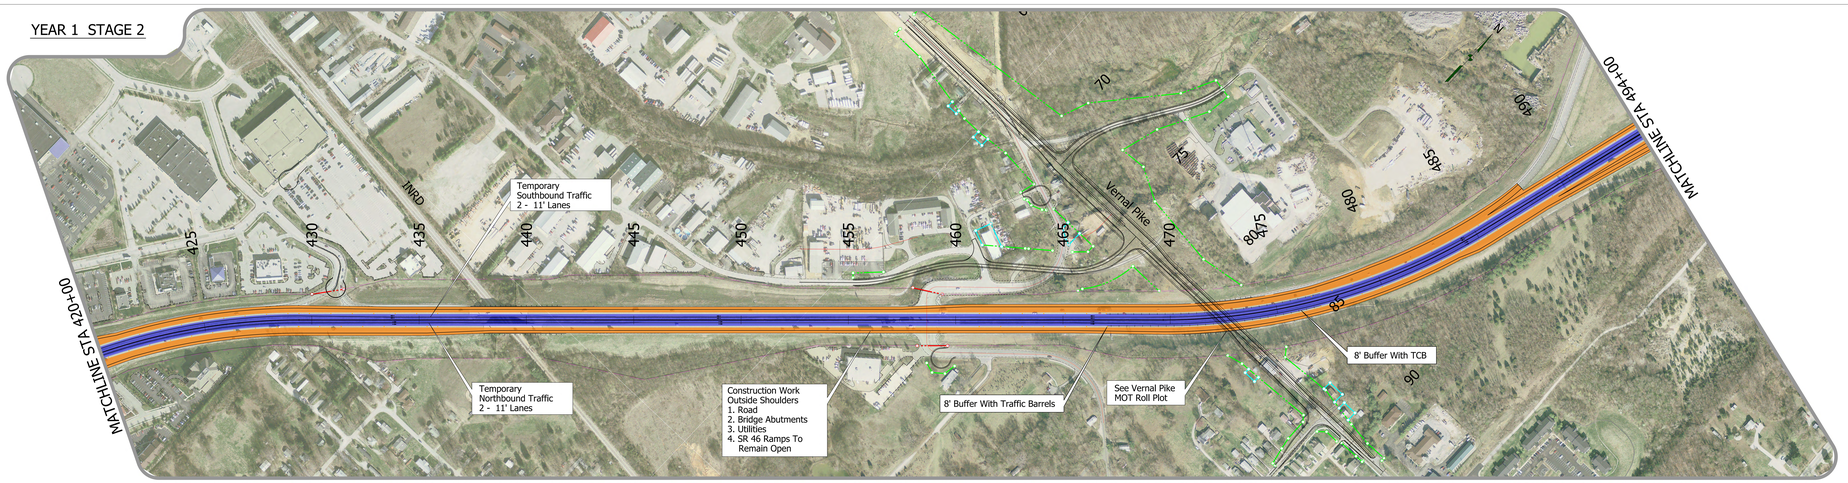

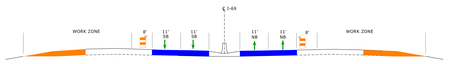

STAGE 2
CONSTRUCT NEW ROADWAY

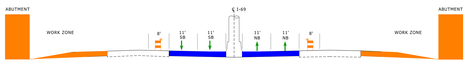

STAGE 2
CONSTRUCT NEW ROADWAY
AND BRIDGE ABUTMENTS

YEAR 1 STAGE 3

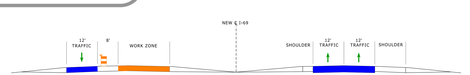

PAVEMENT STAGE
TYPICAL OVERLAY PAVING DETAIL
OFF-PEAK NIGHT TIME LANE CLOSURE
MIRROR CLOSURE FOR OPPOSITE DIRECTION

TECHNICAL PROPOSAL - ROLL PLOT

ITP Exhibit B -
4.2.1.1.a Construction Staging, Traffic Control and Sequencing

SCALE: 1 INCH = 100 FEET (HORIZONTAL)

LAYOUT MAP

DESIGN SPEED:

MAINLINES - 70 MPH
RAMPS - 50 MPH
- 45 MPH
CROSS STREETS - 35 MPH

FUNCTIONAL CLASS: RURAL HIGHWAY

TERRAIN: ROLLING

PRELIMINARY ONLY

This document, and the associated engineering details and material quantities reflect Preliminary Schematic-level Design only. Use of this information for quantity verification, quantity take-offs and/or construction is not recommended at this time, and is subject to the limitations and accuracy of Preliminary Level design. This document shall not be used for construction.

I-69 DEVELOPMENT PARTNERS

MAINTENANCE OF TRAFFIC
MAINLINE, YEAR 1, STAGE 2 & 3

SUBSECTIONS 5B & 5C
ROLL PLOT
STA. 420+00 TO STA. 494+00

RECOMMENDED FOR APPROVAL | DESIGN ENGINEER | DATE
DESIGNED - TN, SD | DRAWN - JC
APPROVED | CHECKED - SD

DESIGNATION | HORIZONTAL SCALE | DWG NO | SHT NO
1" = 100' | MT_M_L_04 | 44 OF 118
PROJECT | VERTICAL SCALE | REV NO | DWG DATE
N/A | | 1/8/2024

ROLL PLOT NO.
44 OF 118

LEGEND:

- WORK AREA
- OPEN TO TRAFFIC
- REMOVALS
- TEMPORARY PAVEMENT
- COMPLETED CLOSED
- LTD. ACCESS RIGHT-OF-WAY
- RIGHT-OF-WAY
- TEMPORARY RIGHT-OF-WAY
- GUARDRAIL
- BARRELS
- TEMPORARY CONCRETE BARRIER (TCB)

SCALE: 1 INCH = 100 FEET (HORIZONTAL)

LAYOUT MAP

DESIGN SPEED:

MAINLINES - 70 MPH
RAMPS - 50 MPH
- 45 MPH
CROSS STREETS - 35 MPH

FUNCTIONAL CLASS: RURAL HIGHWAY

TERRAIN: ROLLING

PRELIMINARY ONLY

This document, and the associated engineering details and material quantities reflect Preliminary Schematic-level Design only. Use of this information for quantity verification, quantity take-offs and construction staging is not recommended. Information is approximate, and is subject to the limitations and accuracy of Preliminary Schematic design. This document shall not be used for construction.

I-69 DEVELOPMENT PARTNERS

MAINTENANCE OF TRAFFIC
MAINLINE, YEAR 1, STAGE 2 & 3

SUBSECTION 5C
ROLL PLOT
STA. 494+00 TO STA. 594+00

RECOMMENDED FOR APPROVAL:	DESIGN ENGINEER	DATE
DESIGNED - TR, SD	DRAWN - CC	
APPROVED	CHECKED - SD	

DESIGNATION	HORIZONTAL SCALE	DWG NO	SHT NO
	1" = 100'	MT_PE_L_05	11 OF 29
PROJECT	VERTICAL SCALE	RPC NO	DWG DATE
	N/A		1/8/2019

YEAR 1 STAGE 2

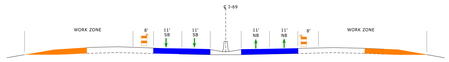

STAGE 2
CONSTRUCT NEW ROADWAY

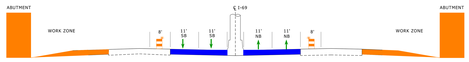

STAGE 2
CONSTRUCT NEW ROADWAY
AND BRIDGE ABUTMENTS

YEAR 1 STAGE 3

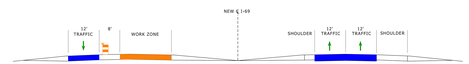

PAVEMENT STAGE
TYPICAL OVERLAY PAVING DETAIL
OFF-PEAK NIGHT TIME LANE CLOSURE
MIRROR CLOSURE FOR OPPOSITE DIRECTION

ROLL PLOT NO.
45 OF 118

TECHNICAL PROPOSAL - ROLL PLOT

ITP Exhibit B -
4.2.1.1.a Construction Staging, Traffic Control and Sequencing

SCALE: 1 INCH = 100 FEET (HORIZONTAL)

LAYOUT MAP

DESIGN SPEED:

MAINLINES - 70 MPH
RAMPS - 50 MPH
- 45 MPH
CROSS STREETS - 35 MPH

FUNCTIONAL CLASS: RURAL HIGHWAY

TERRAIN: ROLLING

PRELIMINARY ONLY

This document, and the associated engineering details and material quantities reflect Preliminary Schematic-level Design only. Use of this information for quantity verification, quantity take-offs and construction staging is not recommended. Information is approximate, and is subject to the limitations and accuracy of Preliminary Schematic design. This document shall not be used for construction.

I-69 DEVELOPMENT PARTNERS

MAINTENANCE OF TRAFFIC
MAINLINE, YEAR 1, STAGE 2 & 3

SUBSECTION 5C
ROLL PLOT
STA. 494+00 TO STA. 594+00

RECOMMENDED FOR APPROVAL:
DESIGN ENGINEER
DATE
DESIGNED - TR, SD
DRAWN - CC
APPROVED
CHECKED - SD

DESIGNATION
HORIZONTAL SCALE
1" = 100'
DWG NO
MT_PE_L_05
SHT NO
11 OF 29
PROJECT
VERTICAL SCALE
N/A
RPC NO
DWG DATE
1/8/2019

ROLL PLOT NO.
45 OF 118

LEGEND:

- WORK AREA
- OPEN TO TRAFFIC
- REMOVALS
- TEMPORARY PAVEMENT
- COMPLETED CLOSED
- LTD. ACCESS RIGHT-OF-WAY
- RIGHT-OF-WAY
- TEMPORARY RIGHT-OF-WAY
- GUARDRAIL
- BARRELS
- TEMPORARY CONCRETE BARRIER (TCB)

SCALE: 1 INCH = 100 FEET (HORIZONTAL)

LAYOUT MAP

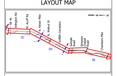

DESIGN SPEED:

MAINLINES - 70 MPH
RAMPS - 50 MPH
- 45 MPH
CROSS STREETS - 35 MPH

FUNCTIONAL CLASS: RURAL HIGHWAY

TERRAIN: ROLLING

PRELIMINARY ONLY

This document, and the associated engineering details and material quantities reflect Preliminary Schematic-level Design only. Use of this information for quantity verification, quantity take-offs and construction bidding purposes is discouraged at this time, and is subject to the limitations and accuracy of Preliminary Design. This document shall not be used for construction.

I-69 DEVELOPMENT PARTNERS

MAINTENANCE OF TRAFFIC MAINLINE, YEAR 2, STAGE 1

SUBSECTION 5E
ROLL PLOT
STA. 784+50 TO STA. 878+00

RECOMMENDED FOR APPROVAL:	DESIGN ENGINEER	DATE
DESIGNED: TR, SC	DRAWN: CC	
APPROVED:	CHECKED: SC	

DESIGNATION	HORIZONTAL SCALE	DWG NO	SHT NO
	1" = 100'	MT_MS_L_02	12 OF 26
PROJECT	VERTICAL SCALE	REV NO	DWG DATE
	N/A		1/4/2019

YEAR 2 STAGE 1

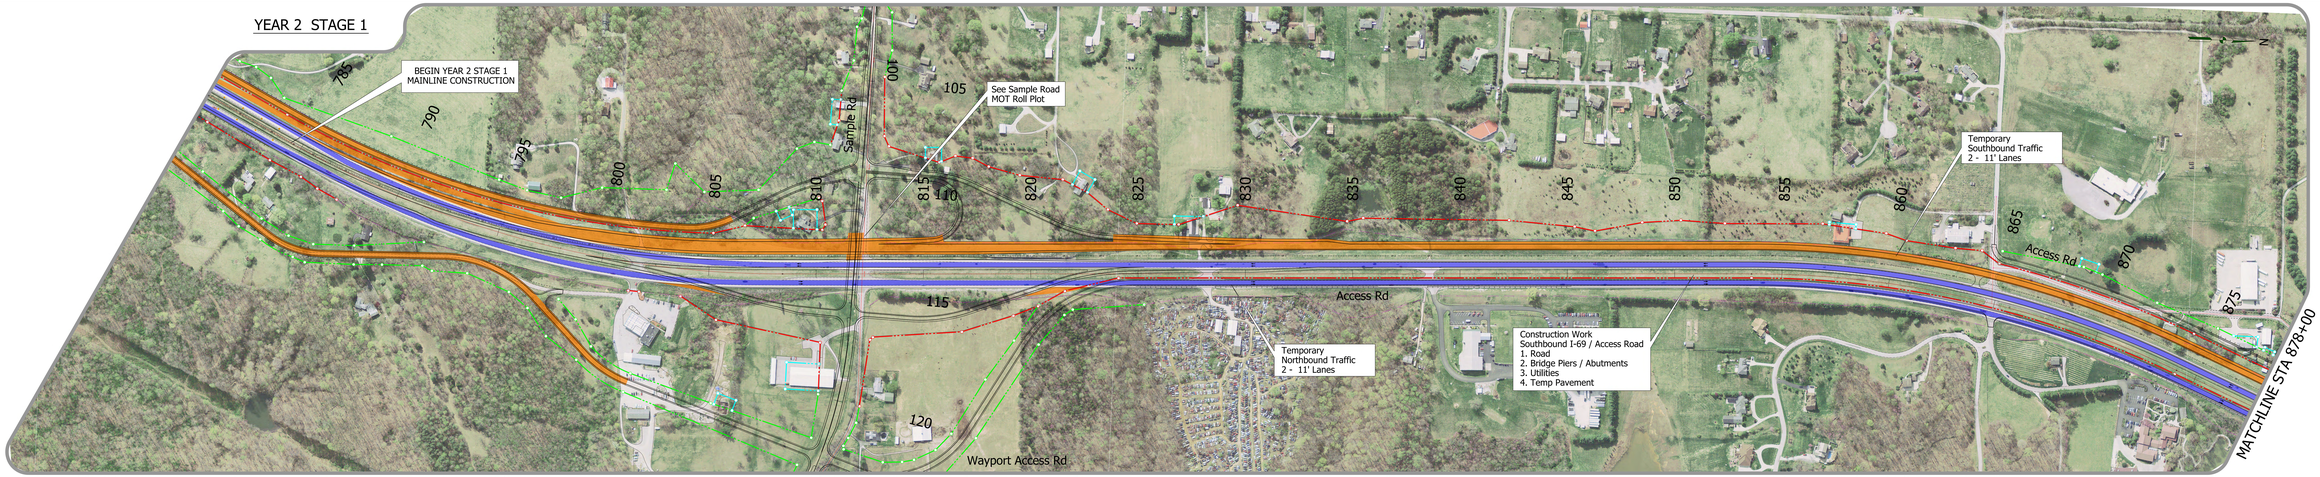

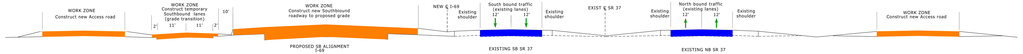

STAGE 1
CONSTRUCT NEW SOUTHBOUND ROADWAY,
NEW ACCESS ROADS, AND
NEW TEMPORARY SOUTHBOUND LANES

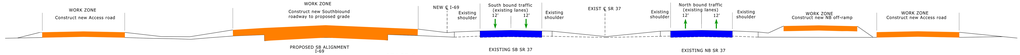

STAGE 1
CONSTRUCT NEW SOUTHBOUND ROADWAY,
NEW NB OFF-RAMP, AND
NEW ACCESS ROADS

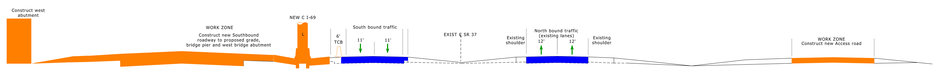

STAGE 1
CONSTRUCT NEW SOUTHBOUND ROADWAY, NEW NB OFF-RAMP,
NEW BRIDGE PIER AND WEST ABUTMENT, AND NEW ACCESS ROADS

ROLL PLOT NO.
46 OF 118

TECHNICAL PROPOSAL - ROLL PLOT

ITP Exhibit B -
4.2.1.1.a Construction Staging, Traffic Control and Sequencing

SCALE: 1 INCH = 100 FEET (HORIZONTAL)

LAYOUT MAP

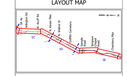

DESIGN SPEED:

MAINLINES - 70 MPH
RAMPS - 50 MPH
- 45 MPH
CROSS STREETS - 35 MPH

FUNCTIONAL CLASS: RURAL HIGHWAY

TERRAIN: ROLLING

PRELIMINARY ONLY

This document, and the associated engineering details and material quantities reflect Preliminary Schematic-level Design only. Use of this information for quantity verification, quantity take-offs and construction bidding purposes is discouraged at this time, and is subject to the limitations and accuracy of Preliminary Design. This document shall not be used for construction.

I-69 DEVELOPMENT PARTNERS

MAINTENANCE OF TRAFFIC MAINLINE, YEAR 2, STAGE 1

SUBSECTION 5E
ROLL PLOT
STA. 784+50 TO STA. 878+00

RECOMMENDED FOR APPROVAL:	DESIGN ENGINEER	DATE
DESIGNED: TR, SC	DRAWN: CC	
APPROVED:	CHECKED: SC	

DESIGNATION	HORIZONTAL SCALE	DWG NO	SHT NO
	1" = 100'	MT_MS_L_02	12 OF 26
PROJECT	VERTICAL SCALE	REV NO	DWG DATE
	N/A		1/4/2019

ROLL PLOT NO.
46 OF 118

LEGEND:

- WORK AREA
- OPEN TO TRAFFIC
- REMOVALS
- TEMPORARY PAVEMENT
- COMPLETED CLOSED
- LTD. ACCESS RIGHT-OF-WAY
- RIGHT-OF-WAY
- TEMPORARY RIGHT-OF-WAY
- GUARDRAIL
- BARRELS
- TEMPORARY CONCRETE BARRIER (TCB)

SCALE: 1 INCH = 100 FEET (HORIZONTAL)

LAYOUT MAP

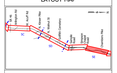

DESIGN SPEED:

MAINLINES	- 70 MPH
RAMPS	- 50 MPH
	- 45 MPH
CROSS STREETS	- 35 MPH

FUNCTIONAL CLASS: RURAL HIGHWAY

TERRAIN: ROLLING

PRELIMINARY ONLY

This document, and the associated engineering details and material quantities reflect Preliminary Schematic-level Design only. Use of this information for quantity verification, quantity take-offs and construction is not recommended. Information is approximate and is subject to the limitations and accuracy of Preliminary Design. This document shall not be used for construction.

I-69 DEVELOPMENT PARTNERS

MAINTENANCE OF TRAFFIC MAINLINE, YEAR 2, STAGE 1

SUBSECTION 5E

ROLL PLOT

STA. 879+00 TO STA. 981+00

RECOMMENDED FOR APPROVAL	DESIGN ENGINEER	DATE
DESIGNED: TR, SD	DRAWN: CC	
APPROVED:	CHECKED: SD	

DESIGNATION	HORIZONTAL SCALE	DRAWING NO.	SHT. NO.
	1" = 100'	MT_ML1_02	12 OF 28
PROJECT	VERTICAL SCALE	REV. NO.	DRAWING NAME
N/A	N/A	0	MT_ML1_02.dgn

YEAR 2 STAGE 1

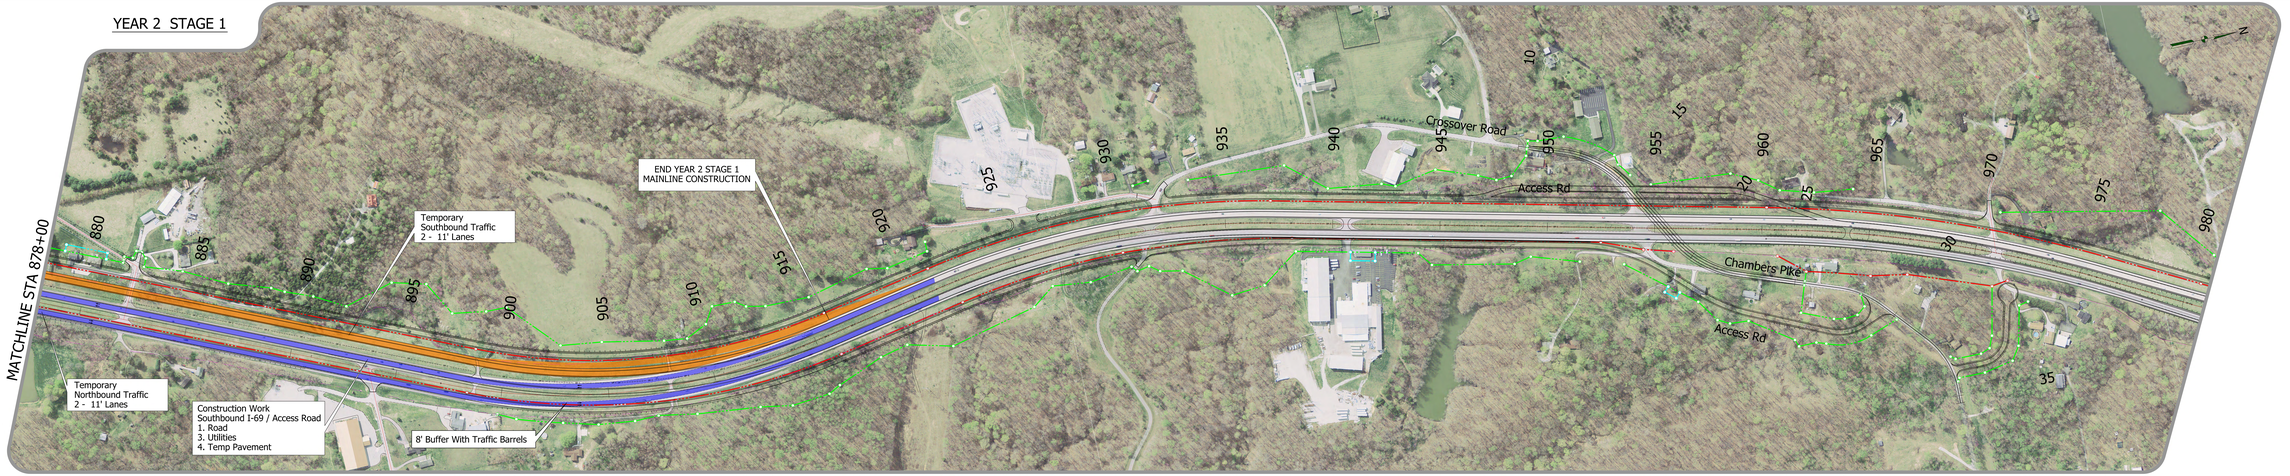

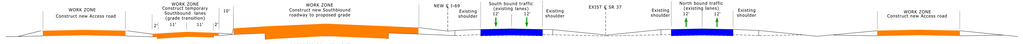

STAGE 1
CONSTRUCT NEW SOUTHBOUND ROADWAY,
NEW ACCESS ROADS, AND
NEW TEMPORARY SOUTHBOUND LANES

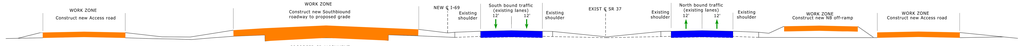

STAGE 1
CONSTRUCT NEW SOUTHBOUND ROADWAY,
NEW NB OFF-RAMP, AND
NEW ACCESS ROADS

ROLL PLOT NO.
47 OF 118

TECHNICAL PROPOSAL - ROLL PLOT

ITP Exhibit B -
4.2.1.1.a Construction Staging, Traffic Control and Sequencing

Other S Lines

SCALE: 1 INCH = 100 FEET (HORIZONTAL)

LAYOUT MAP

DESIGN SPEED:
MAINLINES - 70 MPH
RAMPS - 50 MPH
- 45 MPH
CROSS STREETS - 35 MPH

FUNCTIONAL CLASS: RURAL HIGHWAY

TERRAIN: ROLLING

PRELIMINARY ONLY

This document, and the associated engineering details and material quantities reflect Preliminary Schematic-level Design only. Use of this information for quantity verification, quantity take-offs and construction is not recommended. Information is approximate and is subject to the limitations and accuracy of Preliminary Design. This document shall not be used for construction.

I-69 DEVELOPMENT PARTNERS

MAINTENANCE OF TRAFFIC MAINLINE, YEAR 2, STAGE 1

SUBSECTION 5E

ROLL PLOT

STA. 879+00 TO STA. 981+00

RECOMMENDED FOR APPROVAL | DESIGN ENGINEER | DATE

DESIGNED: TR, SD | DRAWN: CC

APPROVED: | CHECKED: SD

DESIGNATION: MT_ML1_02 | HORIZONTAL SCALE: 1" = 100' | DRAWING NO.: | SHT. NO.: 12 OF 28

PROJECT: N/A | VERTICAL SCALE: N/A | REV. NO.: 0 | DRAWING NAME: MT_ML1_02.dgn

ROLL PLOT NO. 47 OF 118

LEGEND:

- WORK AREA
- OPEN TO TRAFFIC
- REMOVALS
- TEMPORARY PAVEMENT
- COMPLETED CLOSED
- LTD. ACCESS RIGHT-OF-WAY
- RIGHT-OF-WAY
- TEMPORARY RIGHT-OF-WAY
- GUARDRAIL
- BARRELS
- TEMPORARY CONCRETE BARRIER (TCB)

SCALE: 1 INCH = 100 FEET (HORIZONTAL)

LAYOUT MAP

DESIGN SPEED:

MAINLINES	- 70 MPH
RAMPS	- 50 MPH
	- 45 MPH
CROSS STREETS	- 35 MPH

FUNCTIONAL CLASS: RURAL HIGHWAY

TERRAIN: ROLLING

PRELIMINARY ONLY

This document, and the associated engineering details and material quantities reflect Preliminary Schematic-level Design only. Use of this information for quantity verification, quantity take-offs and/or construction bidding purposes is not recommended, and is subject to the limitations and accuracy of Preliminary Design. This document shall not be used for construction.

I-69 DEVELOPMENT PARTNERS

MAINTENANCE OF TRAFFIC
MAINLINE, YEAR 2, STAGE 2

SUBSECTION 5C
ROLL PLOT
STA. 494+00 TO STA. 594+00

RECOMMENDED FOR APPROVAL	DESIGN ENGINEER	DATE
DESIGNED: TH, SD	DRAWN: CC	
APPROVED	CHECKED: SD	

DESIGNATION	HORIZONTAL SCALE	DRAWING NO.	SHT. NO.
	1" = 100'	MT_MS_2_05	14 OF 28
PROJECT NO.	VERTICAL SCALE	REV. NO.	DRAWING DATE
	N/A		1/8/2024

YEAR 2 STAGE 2

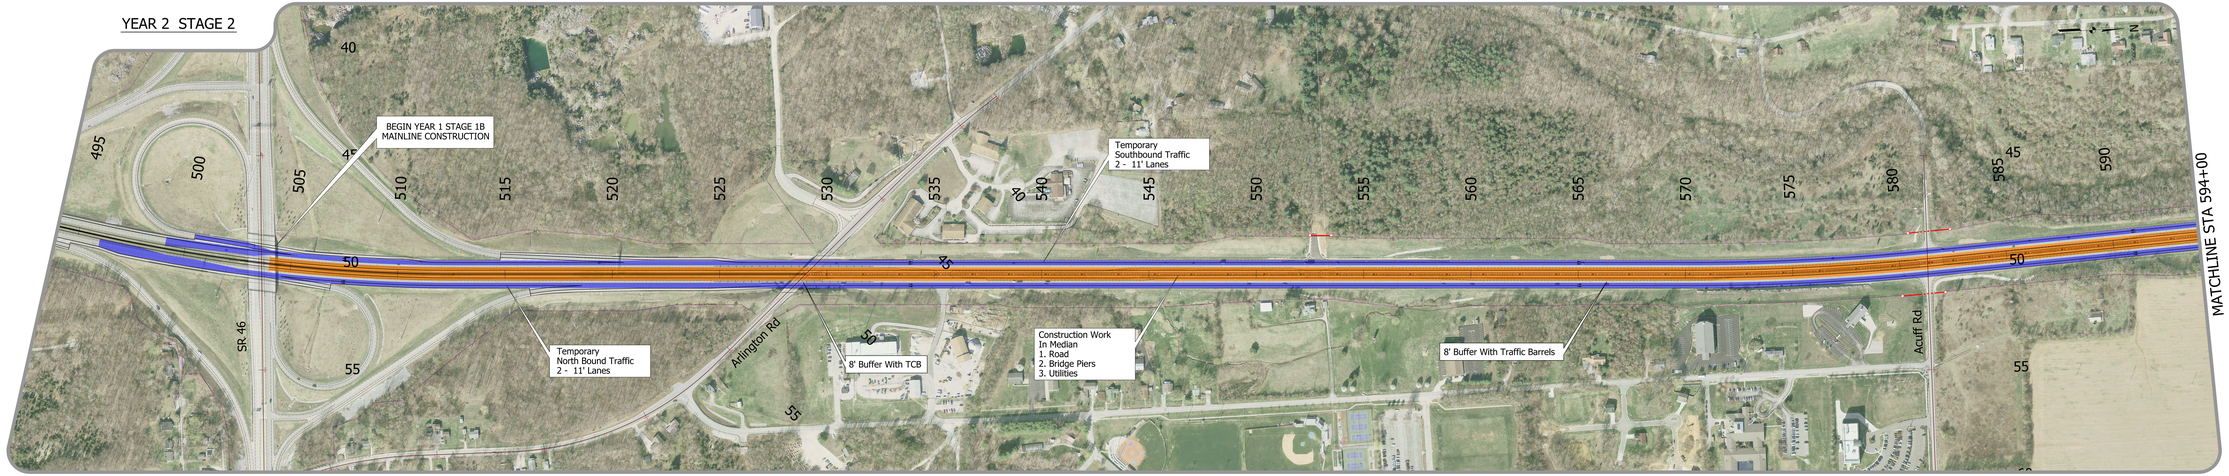

STAGE 2
CONSTRUCTION OF NEW MEDIAN

STAGE 2
CONSTRUCTION OF NEW MEDIAN

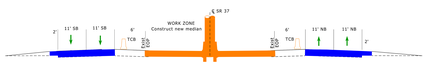

STAGE 2
CONSTRUCTION OF NEW BRIDGE PIERS AND MEDIAN

ROLL PLOT NO.
48 OF 118

TECHNICAL PROPOSAL - ROLL PLOT

ITP Exhibit B -
4.2.1.1.a Construction Staging, Traffic Control and Sequencing

SCALE: 1 INCH = 100 FEET (HORIZONTAL)

LAYOUT MAP

DESIGN SPEED:

MAINLINES	- 70 MPH
RAMPS	- 50 MPH
	- 45 MPH
CROSS STREETS	- 35 MPH

FUNCTIONAL CLASS: RURAL HIGHWAY

TERRAIN: ROLLING

PRELIMINARY ONLY

This document, and the associated engineering details and material quantities reflect Preliminary Schematic-level Design only. Use of this information for quantity verification, quantity take-offs and/or construction bidding purposes is not recommended, and is subject to the limitations and accuracy of Preliminary Design. This document shall not be used for construction.

I-69 DEVELOPMENT PARTNERS

MAINTENANCE OF TRAFFIC
MAINLINE, YEAR 2, STAGE 2

SUBSECTION 5C
ROLL PLOT
STA. 494+00 TO STA. 594+00

RECOMMENDED FOR APPROVAL | DESIGN ENGINEER | DATE
DESIGNED: TH, SD | DRAWN: CC
APPROVED | CHECKED: SD

DESIGNATION: MT_MS_2_05 | HORIZONTAL SCALE: 1" = 100' | DRAWING NO.: 14 OF 28
PROJECT NO. | VERTICAL SCALE: N/A | REV. NO. | DRAWING DATE: 1/8/2024

ROLL PLOT NO.
48 OF 118

LEGEND:

- WORK AREA
- OPEN TO TRAFFIC
- REMOVALS
- TEMPORARY PAVEMENT
- COMPLETED CLOSED
- LTD. ACCESS RIGHT-OF-WAY
- RIGHT-OF-WAY
- TEMPORARY RIGHT-OF-WAY
- GUARDRAIL
- BARRELS
- TEMPORARY CONCRETE BARRIER (TCB)

SCALE: 1 INCH = 100 FEET (HORIZONTAL)

LAYOUT MAP

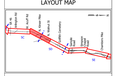

DESIGN SPEED:

MAINLINES - 70 MPH
RAMPS - 50 MPH
- 45 MPH
CROSS STREETS - 35 MPH

FUNCTIONAL CLASS: RURAL HIGHWAY

TERRAIN: ROLLING

PRELIMINARY ONLY

This document, and the associated engineering details and material quantities reflect Preliminary Schematic-level Design only. Use of this information for quantity verification, quantity take-offs and construction bidding purposes is discouraged, at your own risk, and is subject to the limitations and accuracy of Preliminary Schematic design. This document shall not be used for construction.

I-69 DEVELOPMENT PARTNERS

MAINTENANCE OF TRAFFIC
MAINLINE, YEAR 2, STAGE 2

SUBSECTIONS 5C & 5D
ROLL PLOT
STA. 594+00 TO STA. 698+00

RECOMMENDED FOR APPROVAL	DESIGN ENGINEER	DATE
DESIGNED: TG, SD	DRAWN: CC	
APPROVED:	CHECKED: SD	

DESIGNATION	HORIZONTAL SCALE	2000 NO.	SHT. NO.
	1" = 100'	HT_MS_L_02	22 OF 28
PROJECT	VERTICAL SCALE	ROY. NO.	2000 DATE
	N/A		1/1/2019

ROLL PLOT NO.
49 OF 118

YEAR 2 STAGE 2

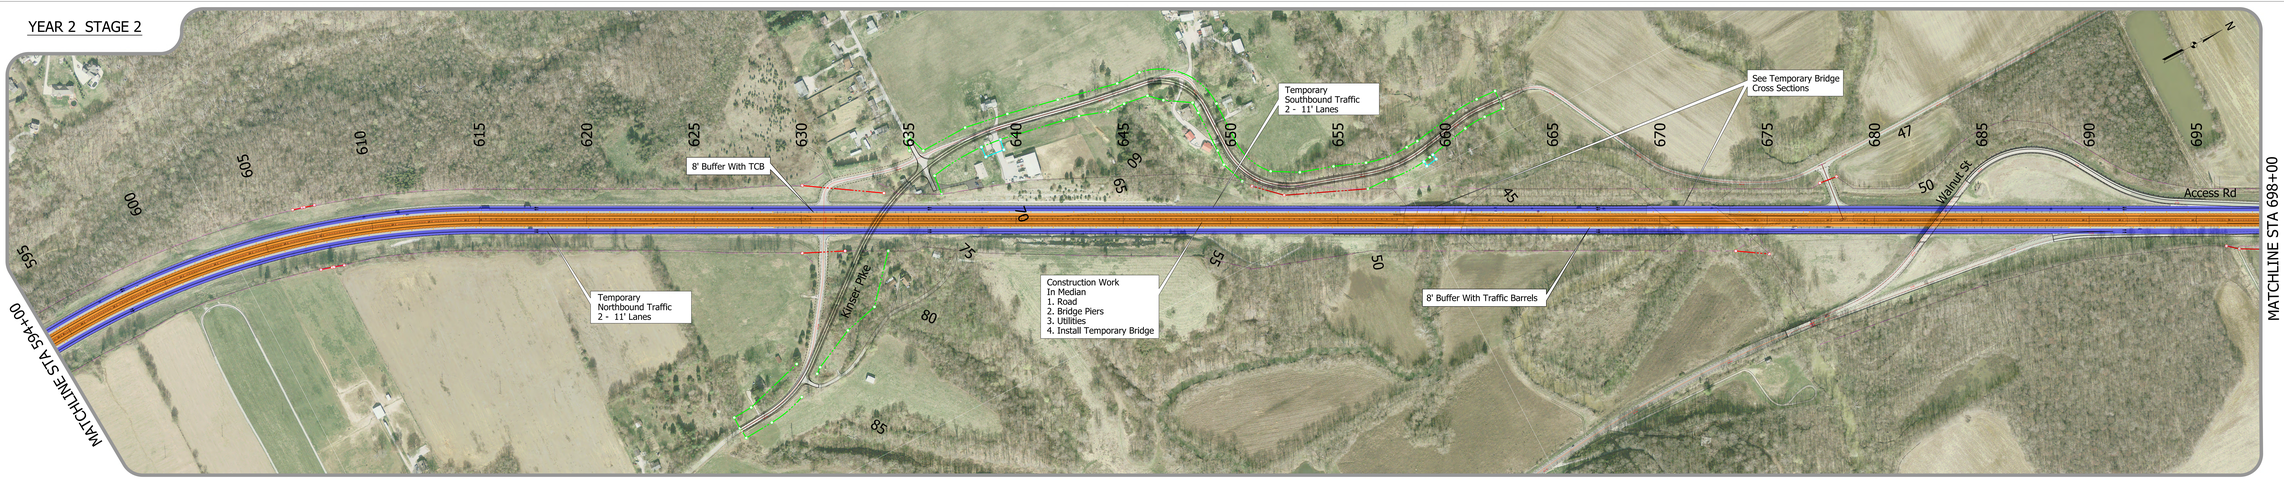

STAGE 2
CONSTRUCTION OF NEW MEDIAN

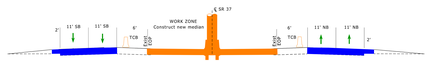

STAGE 2
CONSTRUCTION OF NEW BRIDGE PIERS AND MEDIAN

STEP 1
CONSTRUCT TEMPORARY BRIDGE

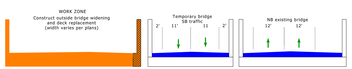

STEP 2
CONSTRUCT NEW SB BRIDGE OUTSIDE WIDENING AND DECK REPLACEMENT.
REMOVE MEDIAN BRIDGE BARRIER

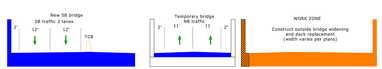

STEP 3
CONSTRUCT NEW NB BRIDGE OUTSIDE WIDENING AND DECK REPLACEMENT.
REMOVE MEDIAN BRIDGE BARRIER

STEP 4
CONSTRUCT NB AND SB BRIDGE MEDIAN WIDENING.
REMOVE TEMPORARY BRIDGE

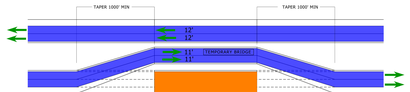

TRAFFIC TAPER SCHEMATICS FOR BRIDGE CONSTRUCTION
MIRROR CLOSURE FOR OPPOSITE DIRECTION

TECHNICAL PROPOSAL - ROLL PLOTS

ITP Exhibit B -
4.2.1.1.a Construction Staging, Traffic Control and Sequencing

SCALE: 1 INCH = 100 FEET (HORIZONTAL)

LAYOUT MAP

DESIGN SPEED:

MAINLINES - 70 MPH
RAMPS - 50 MPH
- 45 MPH
CROSS STREETS - 35 MPH

FUNCTIONAL CLASS: RURAL HIGHWAY

TERRAIN: ROLLING

PRELIMINARY ONLY

This document, and the associated engineering details and material quantities reflect Preliminary Schematic-level Design only. Use of this information for quantity verification, quantity take-offs and construction bidding purposes is discouraged, at your own risk, and is subject to the limitations and accuracy of Preliminary Schematic design. This document shall not be used for construction.

I-69 DEVELOPMENT PARTNERS

MAINTENANCE OF TRAFFIC
MAINLINE, YEAR 2, STAGE 2

SUBSECTIONS 5C & 5D
ROLL PLOT
STA. 594+00 TO STA. 698+00

RECOMMENDED FOR APPROVAL | DESIGN ENGINEER | DATE

DESIGNED: TG, SD | DRAWN: CC

APPROVED: | CHECKED: SD

DESIGNATION | HORIZONTAL SCALE | 2000 NO. | SHT. NO.
1" = 100' | HT_MS_L_02 | 22 OF 28
PROJECT | VERTICAL SCALE | ROY. NO. | 2000 DATE
N/A | 1/1/2019

ROLL PLOT NO.
49 OF 118

LEGEND:

- WORK AREA
- OPEN TO TRAFFIC
- REMOVALS
- TEMPORARY PAVEMENT
- COMPLETED CLOSED
- LTD. ACCESS RIGHT-OF-WAY
- RIGHT-OF-WAY
- TEMPORARY RIGHT-OF-WAY
- GUARDRAIL
- BARRELS
- TEMPORARY CONCRETE BARRIER (TCB)

SCALE: 1 INCH = 100 FEET (HORIZONTAL)

LAYOUT MAP

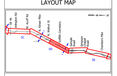

DESIGN SPEED:

MAINLINES - 70 MPH
RAMPS - 50 MPH
- 45 MPH
CROSS STREETS - 35 MPH

FUNCTIONAL CLASS: RURAL HIGHWAY

TERRAIN: ROLLING

PRELIMINARY ONLY

This document, and the associated engineering details and material quantities reflect Preliminary Schematic-level Design only. Use of this information for quantity verification, quantity take-offs and construction is not recommended. Preliminary plans are subject to the limitations and accuracy of Preliminary Design. This document shall not be used for construction.

I-69 DEVELOPMENT PARTNERS

MAINTENANCE OF TRAFFIC
MAINLINE, YEAR 2, STAGE 2

SUBSECTIONS 5D & 5E
ROLL PLOT
STA. 698+00 TO STA. 797+00

RECOMMENDED FOR APPROVAL	DESIGN ENGINEER	DATE
DESIGNED: TN, SD	DRAWN: CC	
APPROVED	CHECKED: SD	

DESIGNATION	HORIZONTAL SCALE	2ND NO	DIST NO
	1" = 100'	VC-M1-2-ST	SI-ST-39
PROJECT	VERTICAL SCALE	ADV. NO	2ND UNIT
	N/A		I-69 DES

ROLL PLOT NO.
50 OF 118

YEAR 2 STAGE 2

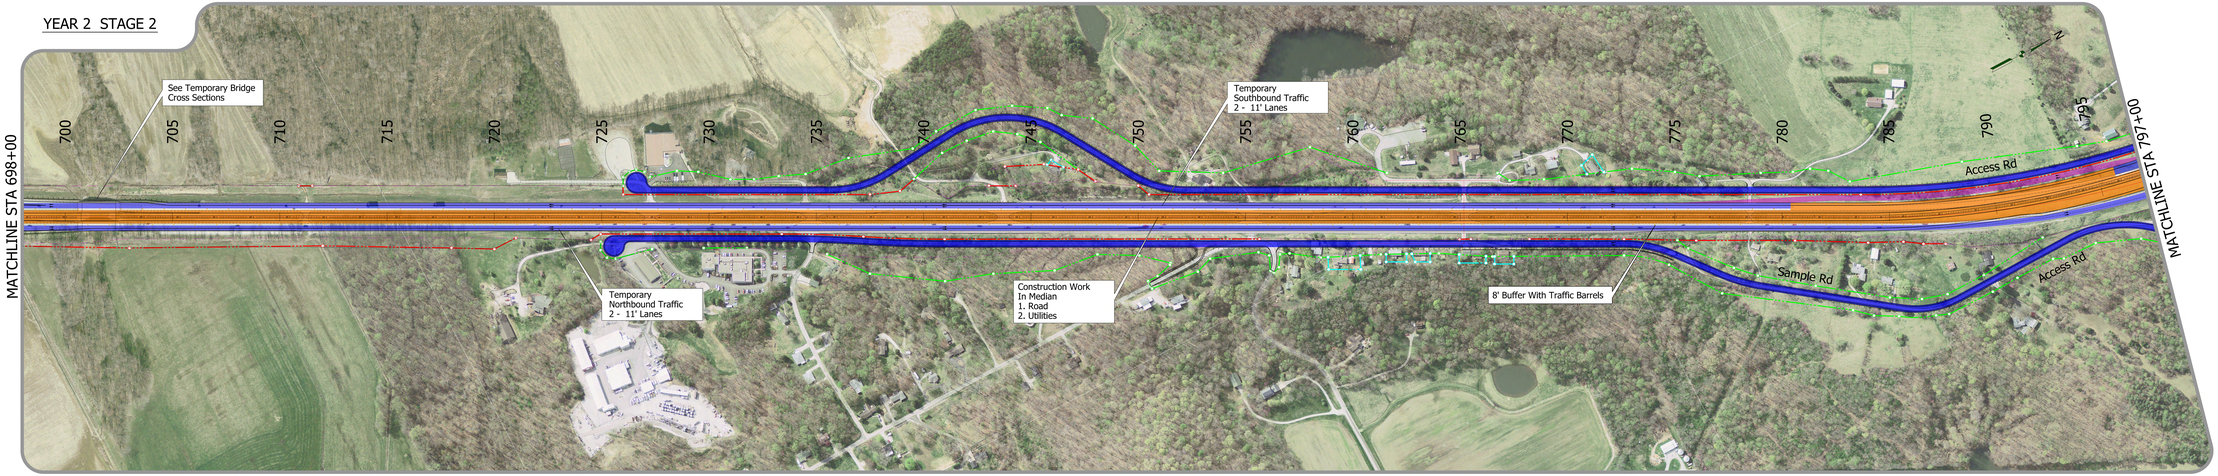

STAGE 2
CONSTRUCTION OF NEW MEDIAN

STAGE 2
CONSTRUCT NEW NORTHBOUND ROADWAY

STEP 1
CONSTRUCT TEMPORARY BRIDGE

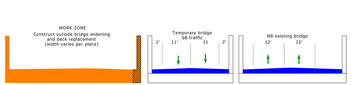

STEP 2
CONSTRUCT NEW SB BRIDGE OUTSIDE WIDENING
AND DECK REPLACEMENT.
REMOVE MEDIAN BRIDGE BARRIER

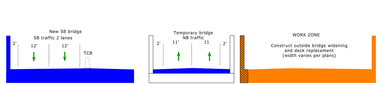

STEP 3
CONSTRUCT NEW NB BRIDGE OUTSIDE WIDENING
AND DECK REPLACEMENT.
REMOVE MEDIAN BRIDGE BARRIER

STEP 4
CONSTRUCT NB AND SB BRIDGE MEDIAN WIDENING.
REMOVE TEMPORARY BRIDGE

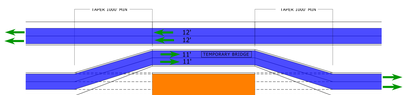

TRAFFIC TAPER SCHEMATICS FOR BRIDGE CONSTRUCTION
MIRROR CLOSURE FOR OPPOSITE DIRECTION

TECHNICAL PROPOSAL - ROLL PLOT

ITP Exhibit B -
4.2.1.1.a Construction Staging, Traffic Control and Sequencing

SCALE: 1 INCH = 100 FEET (HORIZONTAL)

LAYOUT MAP

DESIGN SPEED:

MAINLINES - 70 MPH
RAMPS - 50 MPH
- 45 MPH
CROSS STREETS - 35 MPH

FUNCTIONAL CLASS: RURAL HIGHWAY

TERRAIN: ROLLING

PRELIMINARY ONLY

This document, and the associated engineering details and material quantities reflect Preliminary Schematic-level Design only. Use of this information for quantity verification, quantity take-offs and construction is not recommended. Preliminary plans are subject to the limitations and accuracy of Preliminary Design. This document shall not be used for construction.

I-69 DEVELOPMENT PARTNERS

MAINTENANCE OF TRAFFIC
MAINLINE, YEAR 2, STAGE 2

SUBSECTIONS 5D & 5E
ROLL PLOT
STA. 698+00 TO STA. 797+00

RECOMMENDED FOR APPROVAL | DESIGN ENGINEER | DATE
DESIGNED: TN, SD | DRAWN: CC
APPROVED | CHECKED: SD

DESIGNATION | HORIZONTAL SCALE | 2ND NO | DIST NO
1" = 100' | VC-M1-2-ST | SI-ST-39
PROJECT | VERTICAL SCALE | ADV. NO | 2ND UNIT
N/A | I-69 DES

ROLL PLOT NO.
50 OF 118

LEGEND:

- WORK AREA
- OPEN TO TRAFFIC
- REMOVALS
- TEMPORARY PAVEMENT
- COMPLETED CLOSED
- LTD. ACCESS RIGHT-OF-WAY
- RIGHT-OF-WAY
- TEMPORARY RIGHT-OF-WAY
- GUARDRAIL
- BARRELS
- TEMPORARY CONCRETE BARRIER (TCB)

SCALE: 1 INCH = 100 FEET (HORIZONTAL)

LAYOUT MAP

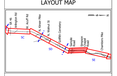

DESIGN SPEED:

MAINLINES	- 70 MPH
RAMPS	- 50 MPH
	- 45 MPH
CROSS STREETS	- 35 MPH

FUNCTIONAL CLASS: RURAL HIGHWAY

TERRAIN: ROLLING

PRELIMINARY ONLY

This document, and the associated engineering details and material quantities reflect Preliminary Schematic-level Design only. Use of this information for quantity verification, quantity take-offs and construction staging is considered premature at this time, and is subject to the limitations and accuracy of Preliminary Design. This document shall not be used for construction.

I-69 DEVELOPMENT PARTNERS

MAINTENANCE OF TRAFFIC
MAINLINE, YEAR 2, STAGE 2

SUBSECTION 5E
ROLL PLOT
STA. 797+00 TO STA. 878+00

RECOMMENDED FOR APPROVAL	DESIGN ENGINEER	DATE
DESIGNED: TR, SD	DRAWN: CC	
APPROVED:	CHECKED: SD	

DESIGNATION	HORIZONTAL SCALE	DWG NO	SHT NO
	1" = 100'	MT_MS_2_ST	17 OF 26
PROJECT	VERTICAL SCALE	REV NO	DWG DATE
	N/A		1/1/2019

ROLL PLOT NO.
51 OF 118

YEAR 2 STAGE 2

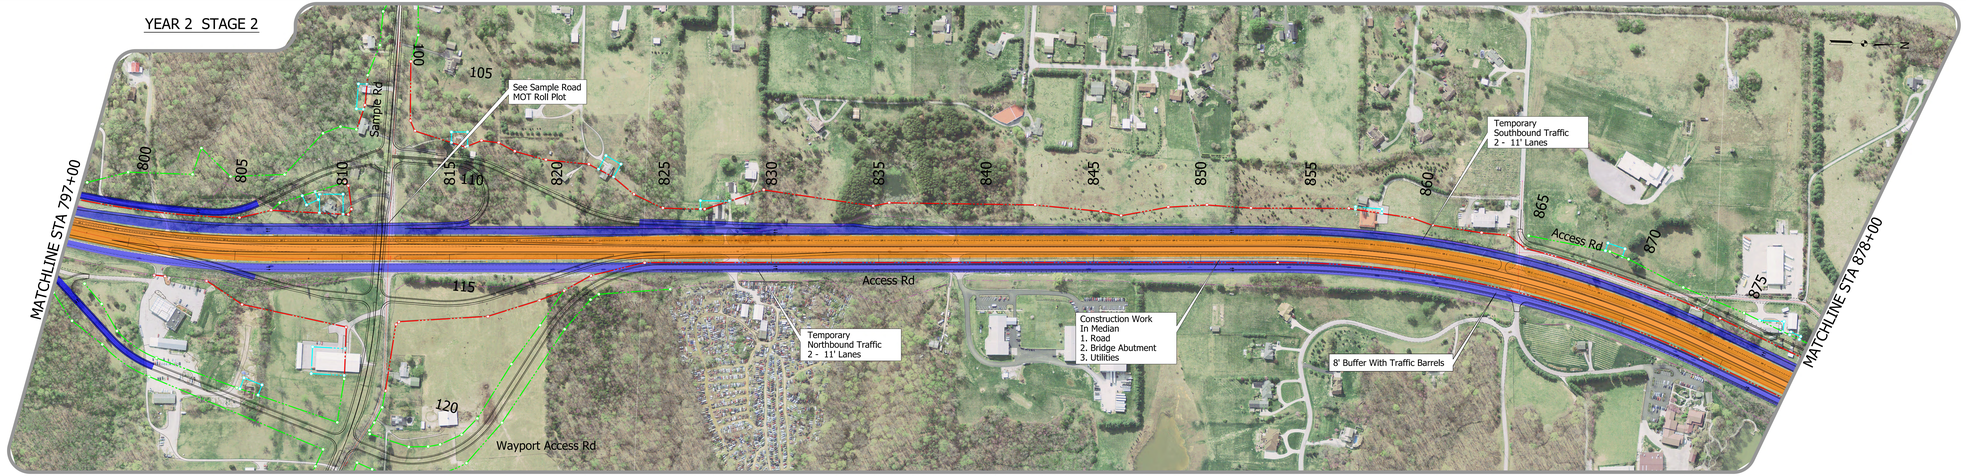

STAGE 2
CONSTRUCT NEW NORTHBOUND ROADWAY

STAGE 2
CONSTRUCT NEW NORTHBOUND ROADWAY

TECHNICAL PROPOSAL - ROLL PLOT

ITP Exhibit B -
4.2.1.1.a Construction Staging, Traffic Control and Sequencing

SCALE: 1 INCH = 100 FEET (HORIZONTAL)

LAYOUT MAP

DESIGN SPEED:

MAINLINES	- 70 MPH
RAMPS	- 50 MPH
	- 45 MPH
CROSS STREETS	- 35 MPH

FUNCTIONAL CLASS: RURAL HIGHWAY

TERRAIN: ROLLING

PRELIMINARY ONLY

This document, and the associated engineering details and material quantities reflect Preliminary Schematic-level Design only. Use of this information for quantity verification, quantity take-offs and construction staging is considered premature at this time, and is subject to the limitations and accuracy of Preliminary Design. This document shall not be used for construction.

I-69 DEVELOPMENT PARTNERS

MAINTENANCE OF TRAFFIC
MAINLINE, YEAR 2, STAGE 2

SUBSECTION 5E
ROLL PLOT
STA. 797+00 TO STA. 878+00

RECOMMENDED FOR APPROVAL	DESIGN ENGINEER	DATE
DESIGNED: TR, SD	DRAWN: CC	
APPROVED:	CHECKED: SD	

DESIGNATION	HORIZONTAL SCALE	DWG NO	SHT NO
	1" = 100'	MT_MS_2_ST	17 OF 26
PROJECT	VERTICAL SCALE	REV NO	DWG DATE
	N/A		1/1/2019

ROLL PLOT NO.
51 OF 118

LEGEND:

- WORK AREA
- OPEN TO TRAFFIC
- REMOVALS
- TEMPORARY PAVEMENT
- COMPLETED CLOSED
- LTD. ACCESS RIGHT-OF-WAY
- RIGHT-OF-WAY
- TEMPORARY RIGHT-OF-WAY
- GUARDRAIL
- BARRELS
- TEMPORARY CONCRETE BARRIER (TCB)

SCALE: 1 INCH = 100 FEET (HORIZONTAL)

LAYOUT MAP

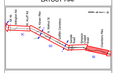

DESIGN SPEED:

MAINLINES - 70 MPH
RAMPS - 50 MPH
- 45 MPH
CROSS STREETS - 35 MPH

FUNCTIONAL CLASS: RURAL HIGHWAY

TERRAIN: ROLLING

PRELIMINARY ONLY

This document, and the associated engineering details and material quantities reflect Preliminary Schematic-level Design only. Use of this information for quantity verification, quantity take-offs and construction staging is not recommended. Plan accuracy and is subject to the limitations and accuracy of Preliminary Design. This document shall not be used for construction.

I-69 DEVELOPMENT PARTNERS

MAINTENANCE OF TRAFFIC MAINLINE, YEAR 2, STAGE 2

SUBSECTION 5E
ROLL PLOT
STA. 879+00 TO STA. 981+00

RECOMMENDED FOR APPROVAL:	DESIGN ENGINEER	DATE
DESIGNED: TR, SD	DRAWN: CC	
APPROVED:	CHECKED: SD	

DESIGNATION:	HORIZONTAL SCALE:	1" = 100'	DWG NO:	307 SD
PROJECT:	VERTICAL SCALE:	N/A	REV. NO:	DWG DATE: 1/4/2019

YEAR 2 STAGE 2

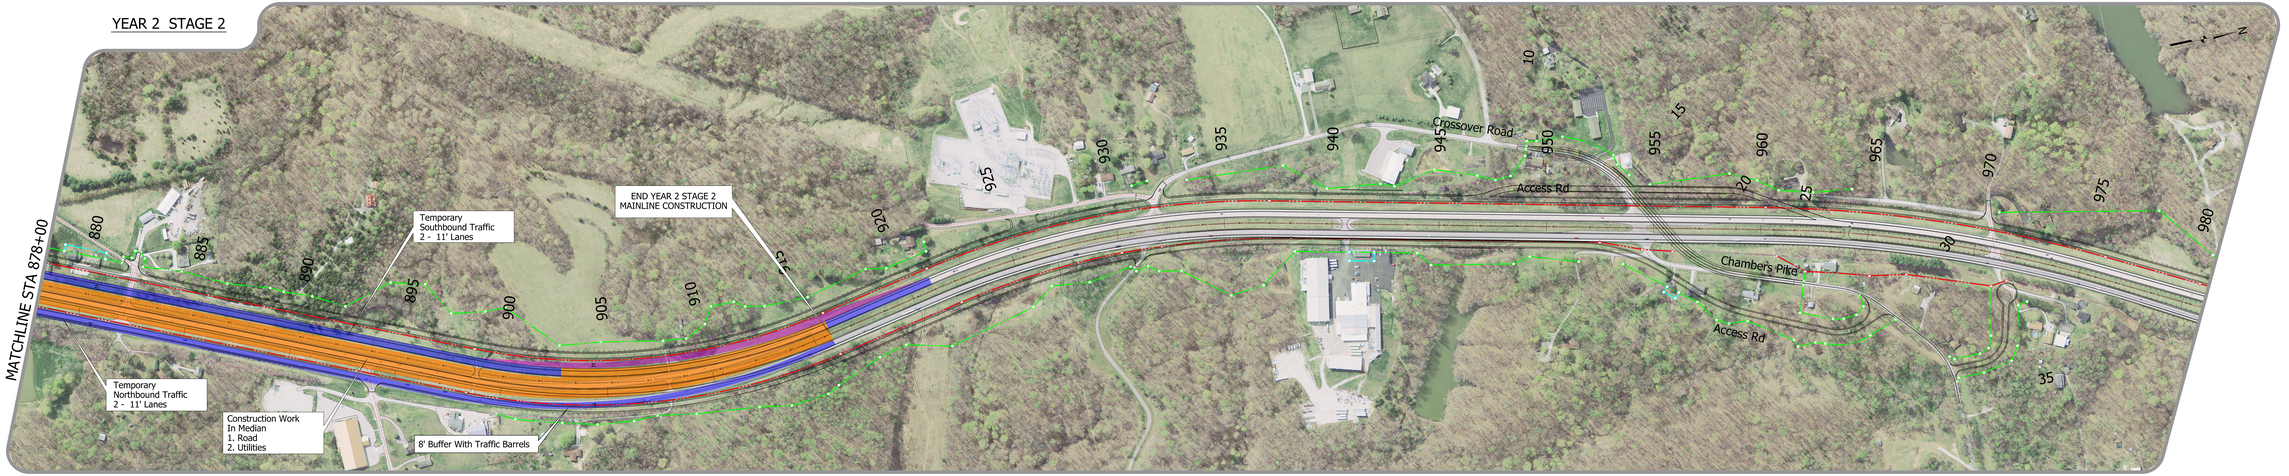

STAGE 2
CONSTRUCT NEW NORTHBOUND ROADWAY

STAGE 2
CONSTRUCT NEW NORTHBOUND ROADWAY

ROLL PLOT NO.
52 OF 118

TECHNICAL PROPOSAL - ROLL PLOT

ITP Exhibit B -
4.2.1.1.a Construction Staging, Traffic Control and Sequencing

Other S Lines

SCALE: 1 INCH = 100 FEET (HORIZONTAL)

LAYOUT MAP

DESIGN SPEED:

MAINLINES - 70 MPH
RAMPS - 50 MPH
- 45 MPH
CROSS STREETS - 35 MPH

FUNCTIONAL CLASS: RURAL HIGHWAY

TERRAIN: ROLLING

PRELIMINARY ONLY

This document, and the associated engineering details and material quantities reflect Preliminary Schematic-level Design only. Use of this information for quantity verification, quantity take-offs and construction staging is not recommended. Plan accuracy and is subject to the limitations and accuracy of Preliminary Design. This document shall not be used for construction.

I-69 DEVELOPMENT PARTNERS

MAINTENANCE OF TRAFFIC MAINLINE, YEAR 2, STAGE 2

SUBSECTION 5E
ROLL PLOT
STA. 879+00 TO STA. 981+00

RECOMMENDED FOR APPROVAL:
DESIGN ENGINEER
DATE
DESIGNED: TR, SD
DRAWN: CC
APPROVED:
CHECKED: SD

DESIGNATION: HORIZONTAL SCALE: 1" = 100' DWG NO: 307 SD
PROJECT: VERTICAL SCALE: N/A REV. NO: DWG DATE: 1/4/2019

ROLL PLOT NO.
52 OF 118

LEGEND:

- WORK AREA
- OPEN TO TRAFFIC
- REMOVALS
- TEMPORARY PAVEMENT
- COMPLETED CLOSED
- LTD. ACCESS RIGHT-OF-WAY
- RIGHT-OF-WAY
- TEMPORARY RIGHT-OF-WAY
- GUARDRAIL
- BARRELS
- TEMPORARY CONCRETE BARRIER (TCB)

SCALE: 1 INCH = 100 FEET (HORIZONTAL)

LAYOUT MAP

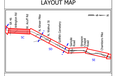

DESIGN SPEED:

MAINLINES - 70 MPH
RAMPS - 50 MPH
- 45 MPH
CROSS STREETS - 35 MPH

FUNCTIONAL CLASS: RURAL HIGHWAY

TERRAIN: ROLLING

PRELIMINARY ONLY

This document, and the associated engineering details and material quantities reflect Preliminary Schematic-level Design only. Use of this information for quantity verification, quantity take-offs and construction purposes is inappropriate, premature, and is subject to the limitations and accuracy of Preliminary Schematic design. This document shall not be used for construction.

I-69 DEVELOPMENT PARTNERS

MAINTENANCE OF TRAFFIC
MAINLINE, YEAR 2, STAGE 3 & 4

SUBSECTION 5C
ROLL PLOT
STA. 494+00 TO STA. 594+00

RECOMMENDED FOR APPROVAL:	DESIGN ENGINEER	DATE
DESIGNED: TR, SD	DRAWN: CC	
APPROVED:	CHECKED: SD	

DESIGNATION	HORIZONTAL SCALE	DRAWING NO.	SHT. NO.
	1" = 100'	MT_MS_5_01	53 OF 59
PROJECT	VERTICAL SCALE	REV. NO.	DRAWING DATE
	N/A		1/4/2024

ROLL PLOT NO.
53 OF 118

YEAR 2 STAGE 3

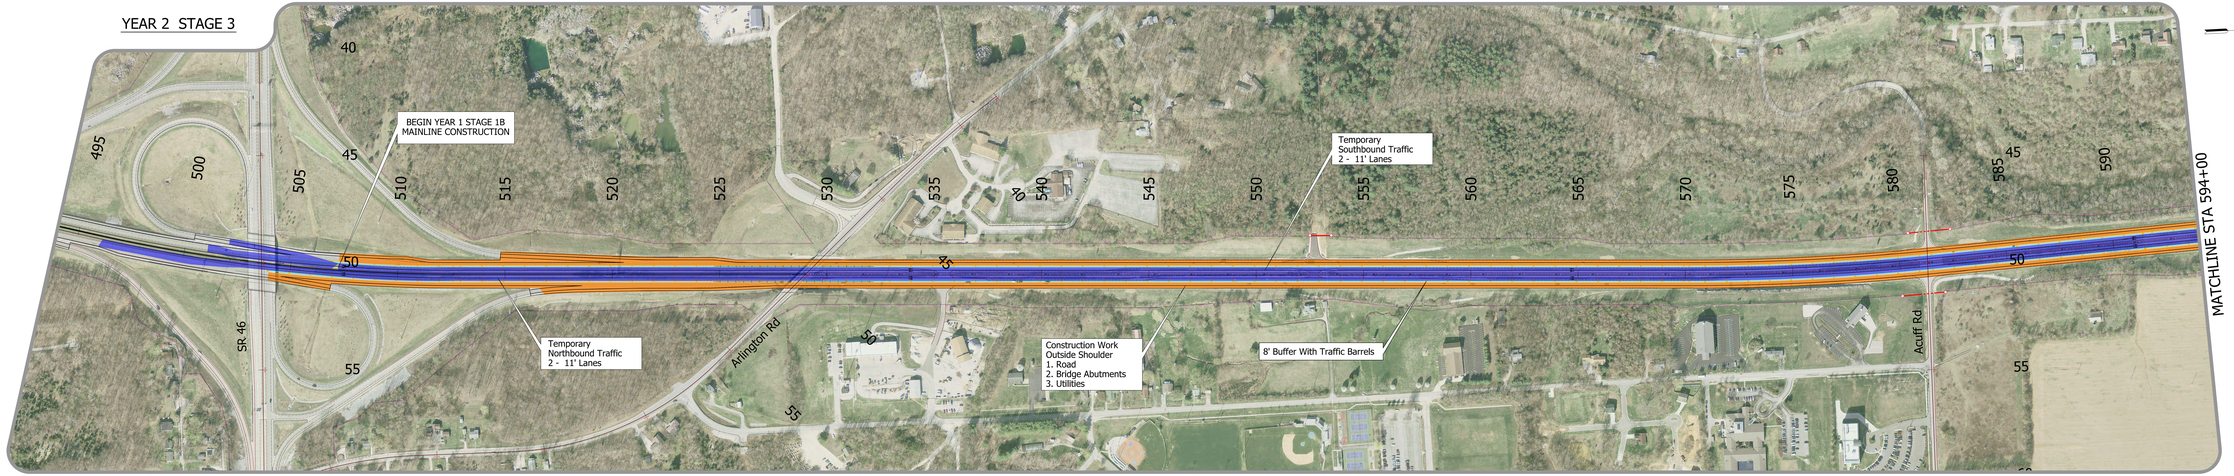

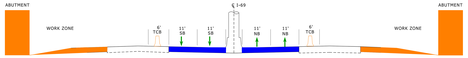

STAGE 3
CONNSTRUCT NEW ROADWAY AND
BRIDGE ABUTMENTS

YEAR 2 STAGE 4

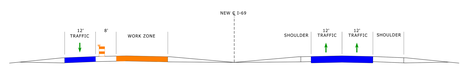

PAVEMENT STAGE
TYPICAL OVERLAY PAVING DETAIL
OFF-PEAK NIGHT TIME LANE CLOSURE
MIRROR CLOSURE FOR OPPOSITE DIRECTION

TECHNICAL PROPOSAL - ROLL PLOT

ITP Exhibit B -
4.2.1.1.a Construction Staging, Traffic Control and Sequencing

SCALE: 1 INCH = 100 FEET (HORIZONTAL)

LAYOUT MAP

DESIGN SPEED:

MAINLINES - 70 MPH
RAMPS - 50 MPH
- 45 MPH
CROSS STREETS - 35 MPH

FUNCTIONAL CLASS: RURAL HIGHWAY

TERRAIN: ROLLING

PRELIMINARY ONLY

This document, and the associated engineering details and material quantities reflect Preliminary Schematic-level Design only. Use of this information for quantity verification, quantity take-offs and construction purposes is inappropriate, premature, and is subject to the limitations and accuracy of Preliminary Schematic design. This document shall not be used for construction.

I-69 DEVELOPMENT PARTNERS

MAINTENANCE OF TRAFFIC
MAINLINE, YEAR 2, STAGE 3 & 4

SUBSECTION 5C
ROLL PLOT
STA. 494+00 TO STA. 594+00

RECOMMENDED FOR APPROVAL: | DESIGN ENGINEER | DATE

DESIGNED: TR, SD | DRAWN: CC

APPROVED: | CHECKED: SD

DESIGNATION | HORIZONTAL SCALE | DRAWING NO. | SHT. NO.
1" = 100' | MT_MS_5_01 | 53 OF 59
PROJECT | VERTICAL SCALE | REV. NO. | DRAWING DATE
N/A | 1/4/2024

ROLL PLOT NO.
53 OF 118

LEGEND:

- WORK AREA
- OPEN TO TRAFFIC
- REMOVALS
- TEMPORARY PAVEMENT
- COMPLETED CLOSED
- LTD. ACCESS RIGHT-OF-WAY
- RIGHT-OF-WAY
- TEMPORARY RIGHT-OF-WAY
- GUARDRAIL
- BARRELS
- TEMPORARY CONCRETE BARRIER (TCB)

SCALE: 1 INCH = 100 FEET (HORIZONTAL)

LAYOUT MAP

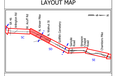

DESIGN SPEED:

MAINLINES - 70 MPH
RAMPS - 50 MPH
- 45 MPH
CROSS STREETS - 35 MPH

FUNCTIONAL CLASS: RURAL HIGHWAY

TERRAIN: ROLLING

PRELIMINARY ONLY

This document, and the associated engineering details and material quantities reflect Preliminary Schematic-level Design only. Use of this information for quantity verification, quantity take-offs and construction bidding purposes is discouraged. Accuracy and its subject to the limitations and accuracy of Preliminary Design. This document shall not be used for construction.

I-69 DEVELOPMENT PARTNERS

MAINTENANCE OF TRAFFIC
MAINLINE, YEAR 2, STAGE 3 & 4

SUBSECTIONS 5C & 5D
ROLL PLOT
STA. 594+00 TO STA. 698+00

RECOMMENDED FOR APPROVAL	DESIGN ENGINEER	DATE
DESIGNED: TH, SD	DRAWN: CC	
APPROVED:	CHECKED: SD	

DESIGNATION	HORIZONTAL SCALE	2000 NO	SHT NO
	1" = 100'	MT_MS_5_SD	SH OF 36
PROJECT	VERTICAL SCALE	ROU NO	2000 DATE
	N/A		1/4/2019

YEAR 2 STAGE 3

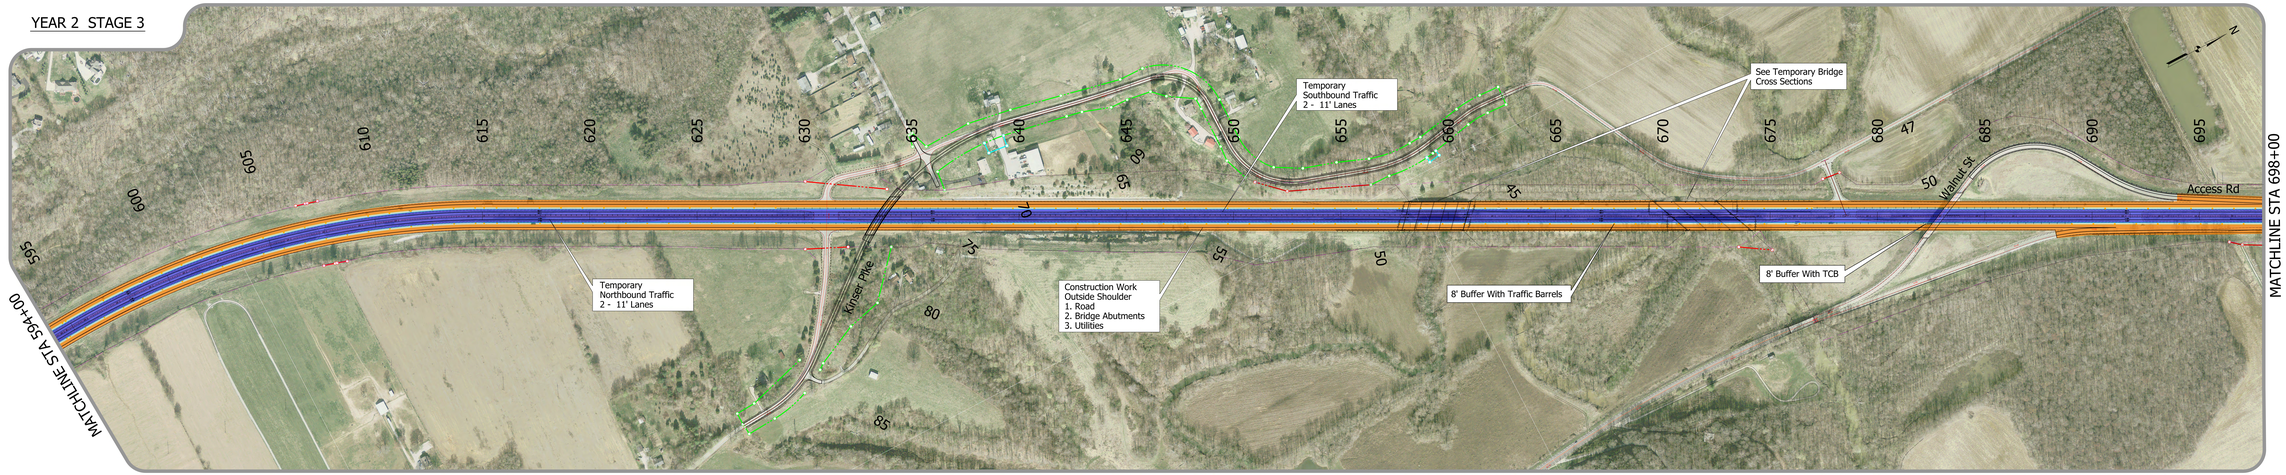

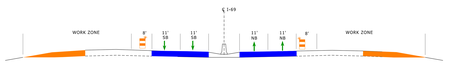

STAGE 3
CONSTRUCT NEW ROADWAY

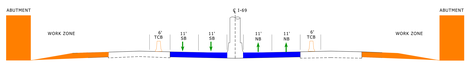

STAGE 3
CONNSTRUCT NEW ROADWAY AND
BRIDGE ABUTMENTS

YEAR 2 STAGE 4

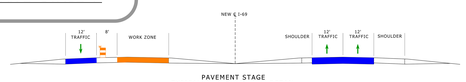

PAVEMENT STAGE
TYPICAL OVERLAY PAVING DETAIL
OFF-PEAK NIGHT TIME LANE CLOSURE
MIRROR CLOSURE FOR OPPOSITE DIRECTION

STEP 1
CONSTRUCT TEMPORARY BRIDGE

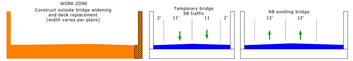

STEP 2
CONSTRUCT NEW SB BRIDGE OUTSIDE WIDENING
AND DECK REPLACEMENT.
REMOVE MEDIAN BRIDGE BARRIER

STEP 3
CONSTRUCT NEW NB BRIDGE OUTSIDE WIDENING
AND DECK REPLACEMENT.
REMOVE MEDIAN BRIDGE BARRIER

STEP 4
CONSTRUCT NB AND SB BRIDGE MEDIAN WIDENING.
REMOVE TEMPORARY BRIDGE

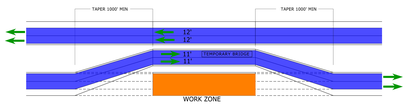

TRAFFIC TAPER SCHEMATICS FOR BRIDGE CONSTRUCTION
MIRROR CLOSURE FOR OPPOSITE DIRECTION

ROLL PLOT NO.
54 OF 118

TECHNICAL PROPOSAL - ROLL PLOT

ITP Exhibit B -
4.2.1.1.a Construction Staging, Traffic Control and Sequencing

SCALE: 1 INCH = 100 FEET (HORIZONTAL)

LAYOUT MAP

DESIGN SPEED:

MAINLINES - 70 MPH
RAMPS - 50 MPH
- 45 MPH
CROSS STREETS - 35 MPH

FUNCTIONAL CLASS: RURAL HIGHWAY

TERRAIN: ROLLING

PRELIMINARY ONLY

This document, and the associated engineering details and material quantities reflect Preliminary Schematic-level Design only. Use of this information for quantity verification, quantity take-offs and construction bidding purposes is discouraged. Accuracy and its subject to the limitations and accuracy of Preliminary Design. This document shall not be used for construction.

I-69 DEVELOPMENT PARTNERS

MAINTENANCE OF TRAFFIC
MAINLINE, YEAR 2, STAGE 3 & 4

SUBSECTIONS 5C & 5D
ROLL PLOT
STA. 594+00 TO STA. 698+00

RECOMMENDED FOR APPROVAL | DESIGN ENGINEER | DATE
DESIGNED: TH, SD | DRAWN: CC
APPROVED: | CHECKED: SD

DESIGNATION | HORIZONTAL SCALE | 2000 NO | SHT NO
1" = 100' | MT_MS_5_SD | SH OF 36
PROJECT | VERTICAL SCALE | ROU NO | 2000 DATE
N/A | | 1/4/2019

ROLL PLOT NO.
54 OF 118

LEGEND:

- WORK AREA
- OPEN TO TRAFFIC
- REMOVALS
- TEMPORARY PAVEMENT
- COMPLETED CLOSED
- LTD. ACCESS RIGHT-OF-WAY
- RIGHT-OF-WAY
- TEMPORARY RIGHT-OF-WAY
- GUARDRAIL
- BARRELS
- TEMPORARY CONCRETE BARRIER (TCB)

SCALE: 1 INCH = 100 FEET (HORIZONTAL)

LAYOUT MAP

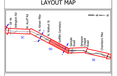

DESIGN SPEED:

MAINLINES - 70 MPH
RAMPS - 50 MPH
- 45 MPH
CROSS STREETS - 35 MPH

FUNCTIONAL CLASS: RURAL HIGHWAY

TERRAIN: ROLLING

PRELIMINARY ONLY

This document, and the associated engineering details and material quantities reflect Preliminary Schematic-level Design only. Use of this information for quantity verification, quantity take-offs and construction staking is not recommended. Plan notes and is subject to the limitations and accuracy of Preliminary Level design. This document shall not be used for construction.

I-69 DEVELOPMENT PARTNERS

MAINTENANCE OF TRAFFIC
MAINLINE, YEAR 2, STAGE 3 & 4

SUBSECTIONS SD & SE
ROLL PLOT
STA. 698+00 TO STA. 797+00

RECOMMENDED FOR APPROVAL	DESIGN ENGINEER	DATE
DESIGNED: TH, SD	DRAWN: CC	
APPROVED:	CHECKED: SD	

DESIGNATION	HORIZONTAL SCALE	2ND NO	3RD NO
	1" = 100'	MT-MS-2.3	D-1F-R
PROJECT	VERTICAL SCALE	4TH NO	2ND DATE
	N/A		11/2023

ROLL PLOT NO.
55 OF 118

YEAR 2 STAGE 3

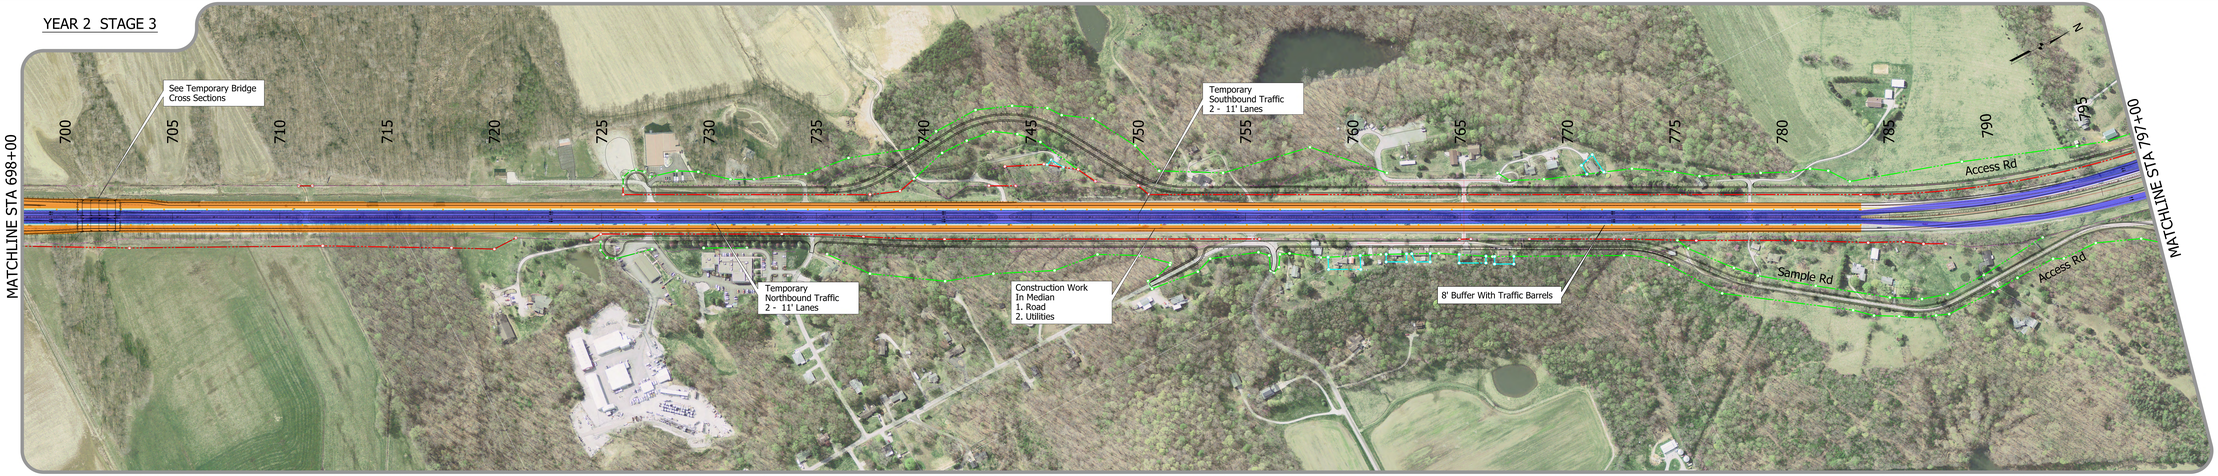

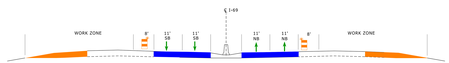

STAGE 3
CONSTRUCT NEW ROADWAY

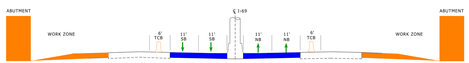

STAGE 3
CONNSTRUCT NEW ROADWAY AND
BRIDGE ABUTMENTS

YEAR 2 STAGE 4

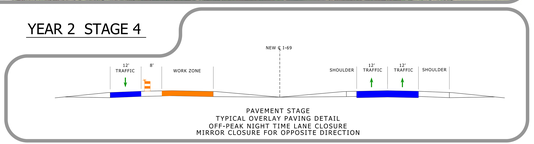

PAVEMENT STAGE
TYPICAL OVERLAY PAVING DETAIL
OFF-PEAK NIGHT TIME LANE CLOSURE
MIRROR CLOSURE FOR OPPOSITE DIRECTION

STEP 1
CONSTRUCT TEMPORARY BRIDGE

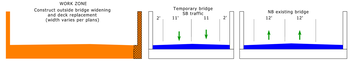

STEP 2
CONSTRUCT NEW SB BRIDGE OUTSIDE WIDENING
AND DECK REPLACEMENT.
REMOVE MEDIAN BRIDGE BARRIER

STEP 3
CONSTRUCT NEW NB BRIDGE OUTSIDE WIDENING
AND DECK REPLACEMENT.
REMOVE MEDIAN BRIDGE BARRIER

STEP 4
CONSTRUCT NB AND SB BRIDGE MEDIAN WIDENING.
REMOVE TEMPORARY BRIDGE

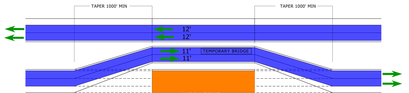

TRAFFIC TAPER SCHEMATICS FOR BRIDGE CONSTRUCTION
MIRROR CLOSURE FOR OPPOSITE DIRECTION

TECHNICAL PROPOSAL - ROLL PLOT

ITP Exhibit B -
4.2.1.1.a Construction Staging, Traffic Control and Sequencing

SCALE: 1 INCH = 100 FEET (HORIZONTAL)

LAYOUT MAP

DESIGN SPEED:

MAINLINES - 70 MPH
RAMPS - 50 MPH
- 45 MPH
CROSS STREETS - 35 MPH

FUNCTIONAL CLASS: RURAL HIGHWAY

TERRAIN: ROLLING

PRELIMINARY ONLY

This document, and the associated engineering details and material quantities reflect Preliminary Schematic-level Design only. Use of this information for quantity verification, quantity take-offs and construction staking is not recommended. Plan notes and is subject to the limitations and accuracy of Preliminary Level design. This document shall not be used for construction.

I-69 DEVELOPMENT PARTNERS

MAINTENANCE OF TRAFFIC
MAINLINE, YEAR 2, STAGE 3 & 4

SUBSECTIONS SD & SE
ROLL PLOT
STA. 698+00 TO STA. 797+00

RECOMMENDED FOR APPROVAL | DESIGN ENGINEER | DATE
DESIGNED: TH, SD | DRAWN: CC
APPROVED: | CHECKED: SD

DESIGNATION | HORIZONTAL SCALE | 2ND NO | 3RD NO
1" = 100' | MT-MS-2.3 | D-1F-R
PROJECT | VERTICAL SCALE | 4TH NO | 2ND DATE
N/A | | 11/2023

ROLL PLOT NO.
55 OF 118

LEGEND:

- WORK AREA
- OPEN TO TRAFFIC
- REMOVALS
- TEMPORARY PAVEMENT
- COMPLETED CLOSED
- LTD. ACCESS RIGHT-OF-WAY
- RIGHT-OF-WAY
- TEMPORARY RIGHT-OF-WAY
- GUARDRAIL
- BARRELS
- TEMPORARY CONCRETE BARRIER (TCB)

SCALE: 1 INCH = 100 FEET (HORIZONTAL)

LAYOUT MAP

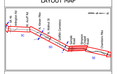

DESIGN SPEED:

MAINLINES - 70 MPH
RAMPS - 50 MPH
- 45 MPH
CROSS STREETS - 35 MPH

FUNCTIONAL CLASS: RURAL HIGHWAY

TERRAIN: ROLLING

PRELIMINARY ONLY

This document, and the associated engineering details and material quantities reflect Preliminary Schematic-level Design only. Use of this information for quantity verification, quantity take-offs and construction bidding purposes is discouraged, at your own risk, and is subject to the limitations and accuracy of Preliminary Schematic design. This document shall not be used for construction.

I-69 DEVELOPMENT PARTNERS

MAINTENANCE OF TRAFFIC
MAINLINE, YEAR 2, STAGE 3 & 4

SUBSECTION 5E
ROLL PLOT
STA. 797+00 TO STA. 878+00

RECOMMENDED FOR APPROVAL	DESIGN ENGINEER	DATE
DESIGNED: TR, SD	DRAWN: CC	
APPROVED:	CHECKED: SD	

DESIGNATION:	HORIZONTAL SCALE:	1" = 100'	SHEET NO:	57 OF 118
PROJECT:	VERTICAL SCALE:	N/A	ROLL NO:	2 OF 2
			DRAWING NO:	5.E.ROLL

YEAR 2 STAGE 3

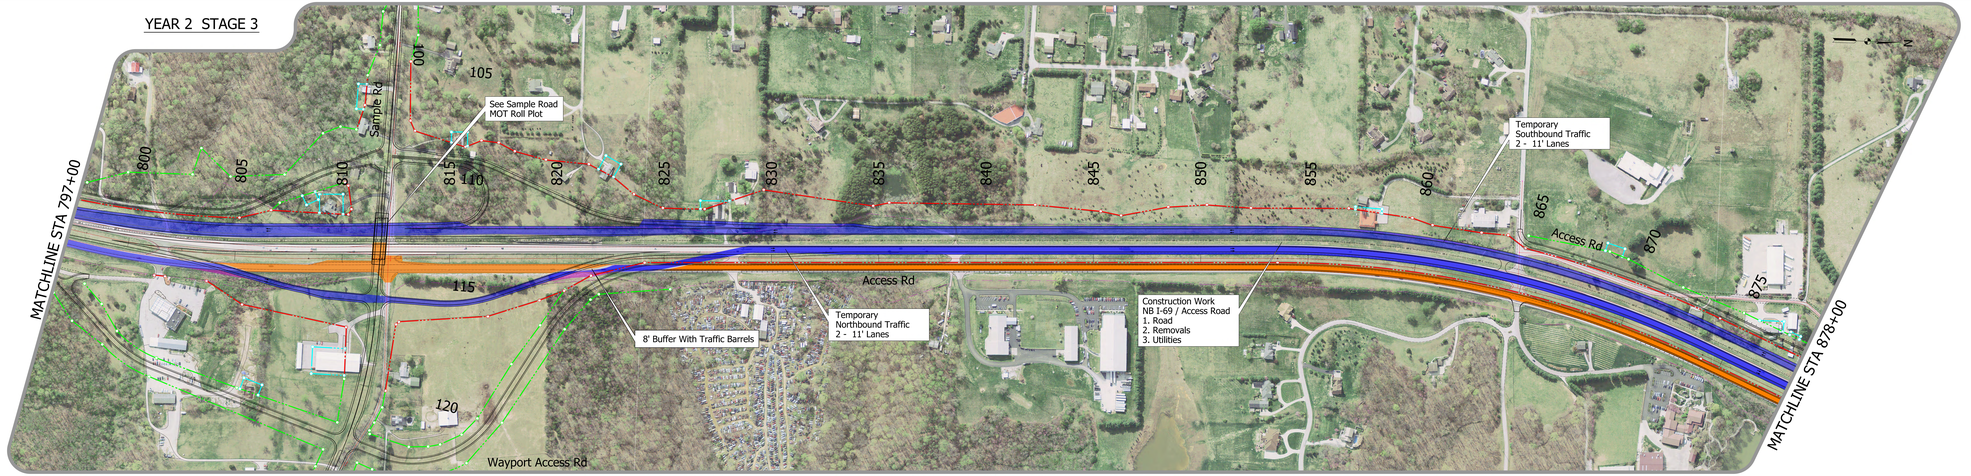

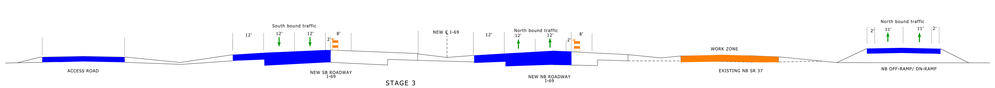

STAGE 3
DEMOLISH OLD NB ROADWAY

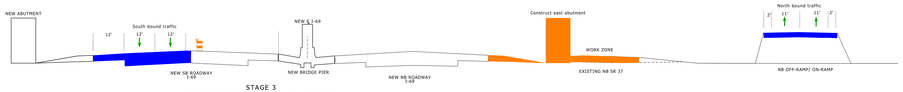

STAGE 3
CONSTRUCT NEW BRIDGE EAST ABUTMENT,
DEMOLISH OLD NB ROADWAY

YEAR 2 STAGE 4

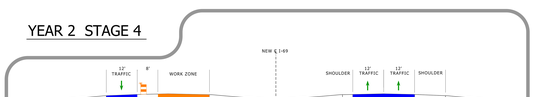

PAVEMENT STAGE
TYPICAL OVERLAY PAVING DETAIL
OFF-PEAK NIGHT TIME LANE CLOSURE
MIRROR CLOSURE FOR OPPOSITE DIRECTION

ROLL PLOT NO.
56 OF 118

TECHNICAL PROPOSAL - ROLL PLOT

ITP Exhibit B -
4.2.1.1.a Construction Staging, Traffic Control and Sequencing

SCALE: 1 INCH = 100 FEET (HORIZONTAL)

LAYOUT MAP

DESIGN SPEED:

MAINLINES - 70 MPH
RAMPS - 50 MPH
- 45 MPH
CROSS STREETS - 35 MPH

FUNCTIONAL CLASS: RURAL HIGHWAY

TERRAIN: ROLLING

PRELIMINARY ONLY

This document, and the associated engineering details and material quantities reflect Preliminary Schematic-level Design only. Use of this information for quantity verification, quantity take-offs and construction bidding purposes is discouraged, at your own risk, and is subject to the limitations and accuracy of Preliminary Schematic design. This document shall not be used for construction.

I-69 DEVELOPMENT PARTNERS

MAINTENANCE OF TRAFFIC
MAINLINE, YEAR 2, STAGE 3 & 4

SUBSECTION 5E
ROLL PLOT
STA. 797+00 TO STA. 878+00

RECOMMENDED FOR APPROVAL | DESIGN ENGINEER | DATE

DESIGNED: TR, SD | DRAWN: CC

APPROVED: | CHECKED: SD

DESIGNATION: | HORIZONTAL SCALE: 1" = 100' | SHEET NO: 57 OF 118
PROJECT: | VERTICAL SCALE: N/A | ROLL NO: 2 OF 2
DRAWING NO: 5.E.ROLL

ROLL PLOT NO.
56 OF 118

LEGEND:

- WORK AREA
- OPEN TO TRAFFIC
- REMOVALS
- TEMPORARY PAVEMENT
- COMPLETED CLOSED
- LTD. ACCESS RIGHT-OF-WAY
- RIGHT-OF-WAY
- TEMPORARY RIGHT-OF-WAY
- GUARDRAIL
- BARRELS
- TEMPORARY CONCRETE BARRIER (TCB)

SCALE: 1 INCH = 100 FEET (HORIZONTAL)

LAYOUT MAP

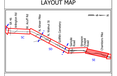

DESIGN SPEED:

MAINLINES	- 70 MPH
RAMPS	- 50 MPH
	- 45 MPH
CROSS STREETS	- 35 MPH

FUNCTIONAL CLASS: RURAL HIGHWAY

TERRAIN: ROLLING

PRELIMINARY ONLY

This document, and the associated engineering details and material quantities reflect Preliminary Schematic-level Design only. Use of this information for quantity verification, quantity take-offs and construction purposes is inappropriate and misleading, and is subject to the limitations and accuracy of Preliminary Engineering design. This document shall not be used for construction.

I-69 DEVELOPMENT PARTNERS

MAINTENANCE OF TRAFFIC
MAINLINE, YEAR 2, STAGE 3 & 4

SUBSECTION 5E
ROLL PLOT
STA. 879+00 TO STA. 981+00

RECOMMENDED FOR APPROVAL	DESIGN ENGINEER	DATE
DESIGNED - TR, SD	DRAWN - JC	
APPROVED	CHECKED - SD	

DESIGNATION	HORIZONTAL SCALE	DRAWING NO.	SHT NO.
	1" = 100'	MT_MS_5_05	22 OF 28
PROJECT NO.	VERTICAL SCALE	REV. NO.	DRAWING DATE
	N/A		1/4/2024

ROLL PLOT NO.
57 OF 118

YEAR 2 STAGE 3

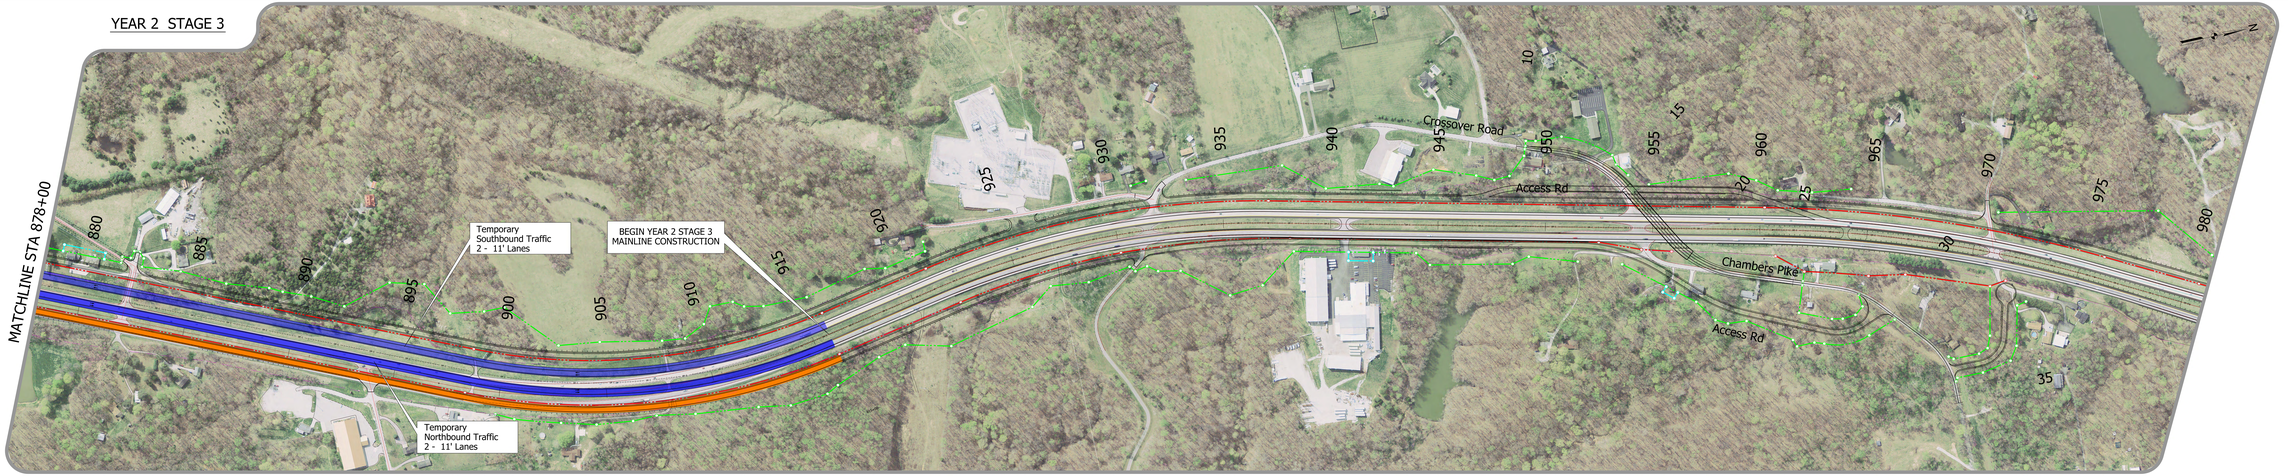

STAGE 3
DEMOLISH OLD NB ROADWAY

YEAR 2 STAGE 4

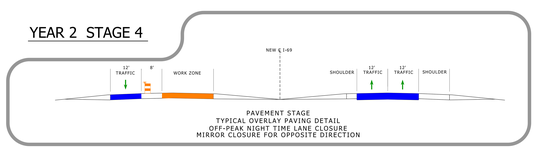

PAVEMENT STAGE
TYPICAL OVERLAY PAVING DETAIL
OFF-PEAK NIGHT TIME LANE CLOSURE
MIRROR CLOSURE FOR OPPOSITE DIRECTION

TECHNICAL PROPOSAL - ROLL PLOT

ITP Exhibit B -
4.2.1.1.a Construction Staging, Traffic Control and Sequencing

Other S Lines

SCALE: 1 INCH = 100 FEET (HORIZONTAL)

LAYOUT MAP

DESIGN SPEED:

MAINLINES	- 70 MPH
RAMPS	- 50 MPH
	- 45 MPH
CROSS STREETS	- 35 MPH

FUNCTIONAL CLASS: RURAL HIGHWAY

TERRAIN: ROLLING

PRELIMINARY ONLY

This document, and the associated engineering details and material quantities reflect Preliminary Schematic-level Design only. Use of this information for quantity verification, quantity take-offs and construction purposes is inappropriate and misleading, and is subject to the limitations and accuracy of Preliminary Engineering design. This document shall not be used for construction.

I-69 DEVELOPMENT PARTNERS

MAINTENANCE OF TRAFFIC
MAINLINE, YEAR 2, STAGE 3 & 4

SUBSECTION 5E
ROLL PLOT
STA. 879+00 TO STA. 981+00

RECOMMENDED FOR APPROVAL	DESIGN ENGINEER	DATE
DESIGNED - TR, SD	DRAWN - JC	
APPROVED	CHECKED - SD	

DESIGNATION	HORIZONTAL SCALE	DRAWING NO.	SHT NO.
	1" = 100'	MT_MS_5_05	22 OF 28
PROJECT NO.	VERTICAL SCALE	REV. NO.	DRAWING DATE
	N/A		1/4/2024

ROLL PLOT NO.
57 OF 118

LEGEND:

- WORK AREA
- OPEN TO TRAFFIC
- REMOVALS
- TEMPORARY PAVEMENT
- COMPLETED CLOSED
- LTD. ACCESS RIGHT-OF-WAY
- RIGHT-OF-WAY
- TEMPORARY RIGHT-OF-WAY
- GUARDRAIL
- BARRELS
- TEMPORARY CONCRETE BARRIER (TCB)

SCALE: 1 INCH = 100 FEET (HORIZONTAL)

LAYOUT MAP

DESIGN SPEED:

MAINLINES	- 70 MPH
RAMPS	- 50 MPH
	- 45 MPH
CROSS STREETS	- 35 MPH

FUNCTIONAL CLASS: RURAL HIGHWAY

TERRAIN: ROLLING

PRELIMINARY ONLY

This document, and the associated engineering details and material quantities reflect Preliminary Schematic-level Design only. Use of this information for quantity verification, quantity take-offs and construction staging purposes is discouraged in advance, and is subject to the limitations and accuracy of Preliminary Design. This document shall not be used for construction.

I-69 DEVELOPMENT PARTNERS

MAINTENANCE OF TRAFFIC
MAINLINE, YEAR 3, STAGE 1 & 2

SUBSECTION 5E
ROLL PLOT
STA. 879+00 TO STA. 981+00

RECOMMENDED FOR APPROVAL:	DESIGN ENGINEER	DATE
DESIGNED: TR, SC	DRAWN: CC	
APPROVED:	CHECKED: SC	

DESIGNATION:	HORIZONTAL SCALE:	DRAWING NO:	SHT NO:
	1" = 100'	MT_MS_L1_05	24 OF 28
PROJECT:	VERTICAL SCALE:	REV. NO:	DWG DATE:
	N/A		1/4/2024

ROLL PLOT NO.
58 OF 118

YEAR 3 STAGE 1

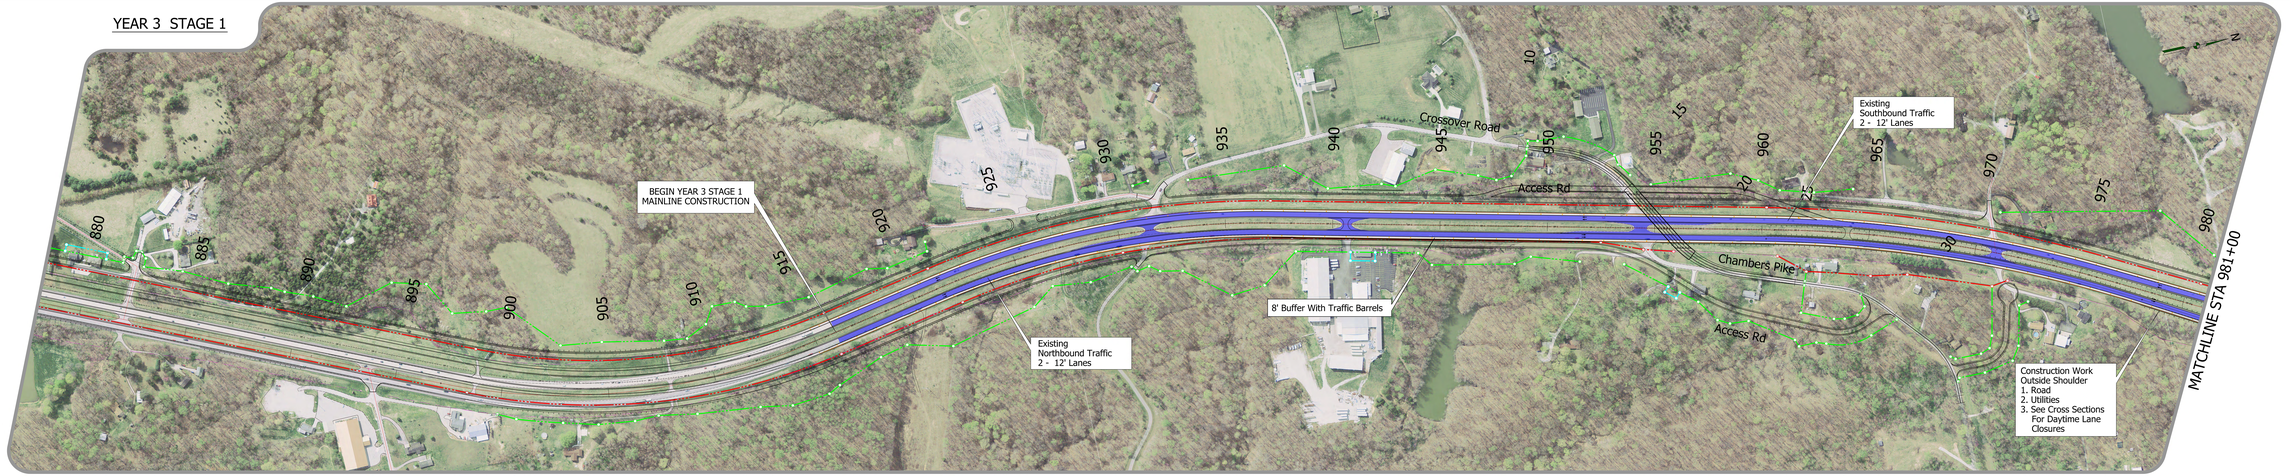

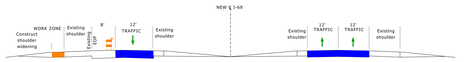

STAGE 1
CONSTRUCT OUTSIDE SHOULDER WIDENING
DAYTIME LANE CLOSURES
MIRROR CLOSURE FOR OPPOSITE DIRECTION

YEAR 3 STAGE 2

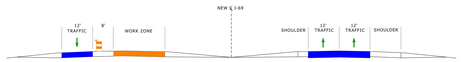

PAVEMENT STAGE
TYPICAL OVERLAY PAVING DETAIL
OFF-PEAK NIGHT TIME LANE CLOSURE
MIRROR CLOSURE FOR OPPOSITE DIRECTION

TECHNICAL PROPOSAL - ROLL PLOT

ITP Exhibit B -
4.2.1.1.a Construction Staging, Traffic Control and Sequencing

Other S Lines

SCALE: 1 INCH = 100 FEET (HORIZONTAL)

LAYOUT MAP

DESIGN SPEED:

MAINLINES	- 70 MPH
RAMPS	- 50 MPH
	- 45 MPH
CROSS STREETS	- 35 MPH

FUNCTIONAL CLASS: RURAL HIGHWAY

TERRAIN: ROLLING

PRELIMINARY ONLY

This document, and the associated engineering details and material quantities reflect Preliminary Schematic-level Design only. Use of this information for quantity verification, quantity take-offs and construction staging purposes is discouraged in advance, and is subject to the limitations and accuracy of Preliminary Design. This document shall not be used for construction.

I-69 DEVELOPMENT PARTNERS

MAINTENANCE OF TRAFFIC
MAINLINE, YEAR 3, STAGE 1 & 2

SUBSECTION 5E
ROLL PLOT
STA. 879+00 TO STA. 981+00

RECOMMENDED FOR APPROVAL: | DESIGN ENGINEER | DATE

DESIGNED: TR, SC | DRAWN: CC

APPROVED: | CHECKED: SC

DESIGNATION: | HORIZONTAL SCALE: 1" = 100' | DRAWING NO: MT_MS_L1_05 | SHT NO: 24 OF 28

PROJECT: | VERTICAL SCALE: N/A | REV. NO: | DWG DATE: 1/4/2024

ROLL PLOT NO.
58 OF 118

LEGEND:

- WORK AREA
- OPEN TO TRAFFIC
- REMOVALS
- TEMPORARY PAVEMENT
- COMPLETED CLOSED
- LTD. ACCESS RIGHT-OF-WAY
- RIGHT-OF-WAY
- TEMPORARY RIGHT-OF-WAY
- GUARDRAIL
- BARRELS
- TEMPORARY CONCRETE BARRIER (TCB)

SCALE: 1 INCH = 100 FEET (HORIZONTAL)

LAYOUT MAP

DESIGN SPEED:

MAINLINES - 70 MPH
RAMPS - 50 MPH
- 45 MPH
CROSS STREETS - 35 MPH

FUNCTIONAL CLASS: RURAL HIGHWAY

TERRAIN: ROLLING

PRELIMINARY ONLY

This document, and the associated engineering details and material quantities reflect Preliminary Schematic-level Design only. Use of this information for quantity verification, quantity take-offs and construction bidding purposes is discouraged at this time, and is subject to the limitations and accuracy of Preliminary Schematic design. This document shall not be used for construction.

I-69 DEVELOPMENT PARTNERS

MAINTENANCE OF TRAFFIC
MAINLINE, YEAR 3, STAGE 1 & 2

SUBSECTION 5E
ROLL PLOT
STA. 981+00 TO STA. 1061+00

RECOMMENDED FOR APPROVAL	DESIGN ENGINEER	DATE
DESIGNED: TH, SD	DRAWN: CC	
APPROVED:	CHECKED: SD	

DESIGNATION	HORIZONTAL SCALE	DWG NO	SHT NO
	1" = 100'	MT_MS_L_02	22 OF 28
PROJECT	VERTICAL SCALE	REV NO	DWG DATE
	N/A		1/8/2024

ROLL PLOT NO.
59 OF 118

YEAR 3 STAGE 1

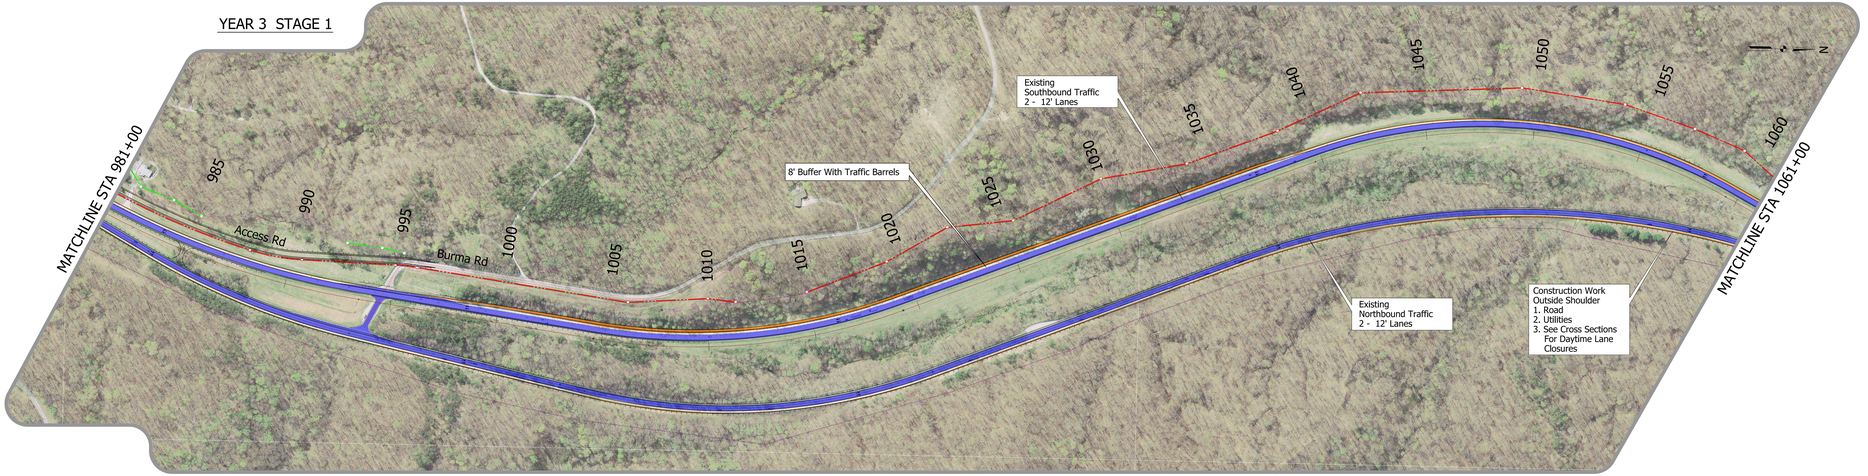

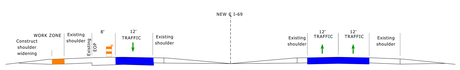

STAGE 1
CONSTRUCT OUTSIDE SHOULDER WIDENING
DAYTIME LANE CLOSURES
MIRROR CLOSURE FOR OPPOSITE DIRECTION

YEAR 3 STAGE 2

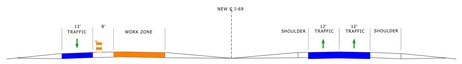

PAVEMENT STAGE
TYPICAL OVERLAY PAVING DETAIL
OFF-PEAK NIGHT TIME LANE CLOSURE
MIRROR CLOSURE FOR OPPOSITE DIRECTION

TECHNICAL PROPOSAL - ROLL PLOT

ITP Exhibit B -
4.2.1.1.a Construction Staging, Traffic Control and Sequencing

SCALE: 1 INCH = 100 FEET (HORIZONTAL)

LAYOUT MAP

DESIGN SPEED:

MAINLINES - 70 MPH
RAMPS - 50 MPH
- 45 MPH
CROSS STREETS - 35 MPH

FUNCTIONAL CLASS: RURAL HIGHWAY

TERRAIN: ROLLING

PRELIMINARY ONLY

This document, and the associated engineering details and material quantities reflect Preliminary Schematic-level Design only. Use of this information for quantity verification, quantity take-offs and construction bidding purposes is discouraged at this time, and is subject to the limitations and accuracy of Preliminary Schematic design. This document shall not be used for construction.

I-69 DEVELOPMENT PARTNERS

MAINTENANCE OF TRAFFIC
MAINLINE, YEAR 3, STAGE 1 & 2

SUBSECTION 5E
ROLL PLOT
STA. 981+00 TO STA. 1061+00

RECOMMENDED FOR APPROVAL | DESIGN ENGINEER | DATE

DESIGNED: TH, SD | DRAWN: CC

APPROVED: | CHECKED: SD

DESIGNATION | HORIZONTAL SCALE | DWG NO | SHT NO
1" = 100' | MT_MS_L_02 | 22 OF 28
PROJECT | VERTICAL SCALE | REV NO | DWG DATE
N/A | | 1/8/2024

ROLL PLOT NO.
59 OF 118

LEGEND:

- WORK AREA
- OPEN TO TRAFFIC
- REMOVALS
- TEMPORARY PAVEMENT
- COMPLETED CLOSED
- LTD. ACCESS RIGHT-OF-WAY
- RIGHT-OF-WAY
- TEMPORARY RIGHT-OF-WAY
- GUARDRAIL
- BARRELS
- TEMPORARY CONCRETE BARRIER (TCB)

SCALE: 1 INCH = 100 FEET (HORIZONTAL)

LAYOUT MAP

DESIGN SPEED:

MAINLINES - 70 MPH
RAMPS - 50 MPH
- 45 MPH
CROSS STREETS - 35 MPH

FUNCTIONAL CLASS: RURAL HIGHWAY

TERRAIN: ROLLING

PRELIMINARY ONLY

This document, and the associated engineering details and material quantities reflect Preliminary Schematic-level Design only. Use of this information for quantity verification, quantity take-offs and construction purposes is not recommended. All information is subject to the limitations and accuracy of Preliminary Plans design. This document shall not be used for construction.

I-69 DEVELOPMENT PARTNERS

MAINTENANCE OF TRAFFIC
MAINLINE, YEAR 3, STAGE 1 & 2

SUBSECTIONS 5E & 5F
ROLL PLOT
STA. 1061+00 TO STA. 1163+00

RECOMMENDED FOR APPROVAL	DESIGN ENGINEER	DATE
DESIGNED: TR, SD	DRAWN: CC	
APPROVED:	CHECKED: SD	

DESIGNATION	HORIZONTAL SCALE	2ND NO	3RD NO
	1" = 100'	MT_MS_L_02	30 OF 36
PROJECT	VERTICAL SCALE	ADV. NO	2ND DATE
	N/A		1/4/2019

ROLL PLOT NO. 60 OF 118

YEAR 3 STAGE 1

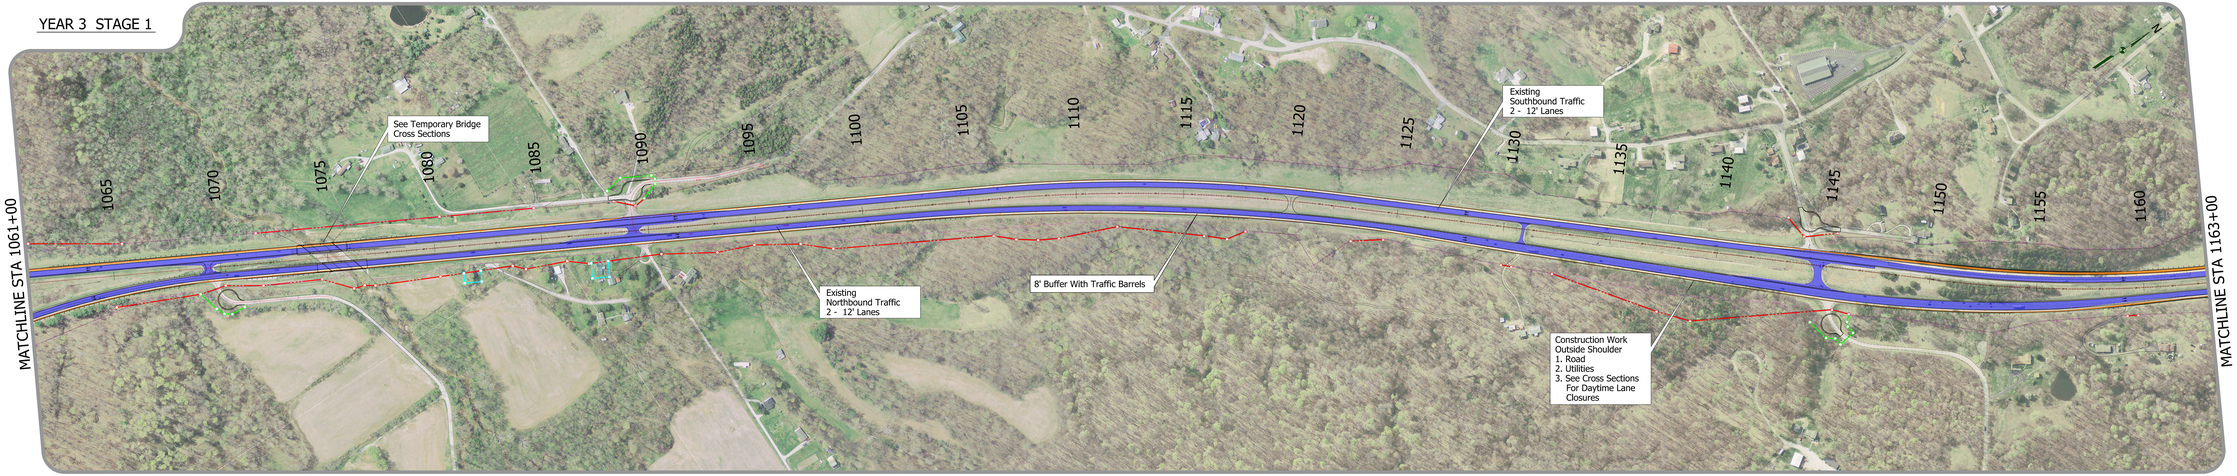

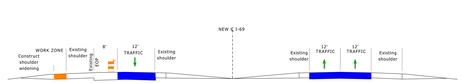

STAGE 1
CONSTRUCT OUTSIDE SHOULDER WIDENING
DAYTIME LANE CLOSURES
MIRROR CLOSURE FOR OPPOSITE DIRECTION

YEAR 3 STAGE 2

PAVEMENT STAGE
TYPICAL OVERLAY PAVING DETAIL
OFF-PEAK NIGHT TIME LANE CLOSURE
MIRROR CLOSURE FOR OPPOSITE DIRECTION

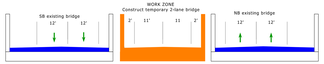

STEP 1
CONSTRUCT TEMPORARY BRIDGE

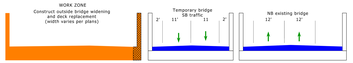

STEP 2
CONSTRUCT NEW SB BRIDGE OUTSIDE WIDENING
AND DECK REPLACEMENT.
REMOVE MEDIAN BRIDGE BARRIER

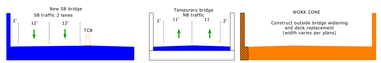

STEP 3
CONSTRUCT NEW NB BRIDGE OUTSIDE WIDENING
AND DECK REPLACEMENT.
REMOVE MEDIAN BRIDGE BARRIER

STEP 4
CONSTRUCT NB AND SB BRIDGE MEDIAN WIDENING.
REMOVE TEMPORARY BRIDGE

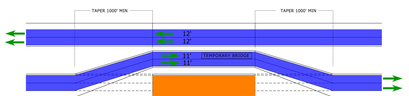

TRAFFIC TAPER SCHEMATICS FOR BRIDGE CONSTRUCTION
MIRROR CLOSURE FOR OPPOSITE DIRECTION

TECHNICAL PROPOSAL - ROLL PLOT

ITP Exhibit B -
4.2.1.1.a Construction Staging, Traffic Control and Sequencing

SCALE: 1 INCH = 100 FEET (HORIZONTAL)

LAYOUT MAP

DESIGN SPEED:

MAINLINES - 70 MPH
RAMPS - 50 MPH
- 45 MPH
CROSS STREETS - 35 MPH

FUNCTIONAL CLASS: RURAL HIGHWAY

TERRAIN: ROLLING

PRELIMINARY ONLY

This document, and the associated engineering details and material quantities reflect Preliminary Schematic-level Design only. Use of this information for quantity verification, quantity take-offs and construction purposes is not recommended. All information is subject to the limitations and accuracy of Preliminary Plans design. This document shall not be used for construction.

I-69 DEVELOPMENT PARTNERS

MAINTENANCE OF TRAFFIC
MAINLINE, YEAR 3, STAGE 1 & 2

SUBSECTIONS 5E & 5F
ROLL PLOT
STA. 1061+00 TO STA. 1163+00

RECOMMENDED FOR APPROVAL | DESIGN ENGINEER | DATE
DESIGNED: TR, SD | DRAWN: CC
APPROVED: | CHECKED: SD

DESIGNATION | HORIZONTAL SCALE | 2ND NO | 3RD NO
1" = 100' | MT_MS_L_02 | 30 OF 36
PROJECT | VERTICAL SCALE | ADV. NO | 2ND DATE
N/A | | 1/4/2019

ROLL PLOT NO. 60 OF 118

LEGEND:

- WORK AREA
- OPEN TO TRAFFIC
- REMOVALS
- TEMPORARY PAVEMENT
- COMPLETED CLOSED
- LTD. ACCESS RIGHT-OF-WAY
- RIGHT-OF-WAY
- TEMPORARY RIGHT-OF-WAY
- GUARDRAIL
- BARRELS
- TEMPORARY CONCRETE BARRIER (TCB)

SCALE: 1 INCH = 100 FEET (HORIZONTAL)

LAYOUT MAP

DESIGN SPEED:

MAINLINES	- 70 MPH
RAMPS	- 50 MPH
	- 45 MPH
CROSS STREETS	- 35 MPH

FUNCTIONAL CLASS: RURAL HIGHWAY

TERRAIN: ROLLING

PRELIMINARY ONLY

This document, and the associated engineering details and material quantities reflect Preliminary Schematic-level Design only. Use of this information for quantity verification, quantity take-offs and/or construction bidding purposes is discouraged in its current form, and is subject to the limitations and accuracy of Preliminary Design. This document shall not be used for construction.

I-69 DEVELOPMENT PARTNERS

MAINTENANCE OF TRAFFIC
MAINLINE, YEAR 3, STAGE 1 & 2

SUBSECTION 5F
ROLL PLOT
STA. 1163+00 TO STA. 1268+00

RECOMMENDED FOR APPROVAL	DESIGN ENGINEER	DATE
DESIGNED: TN, SD	DRAWN: CC	
APPROVED	CHECKED: SD	

DESIGNATION	HORIZONTAL SCALE	2ND NO	3RD NO
	1" = 100'	MT_MS_L.dgn	27 OF 35
PROJECT	VERTICAL SCALE	4DS NO	2ND DATE
	N/A		1/1/2024

ROLL PLOT NO.
61 OF 118

YEAR 3 STAGE 1

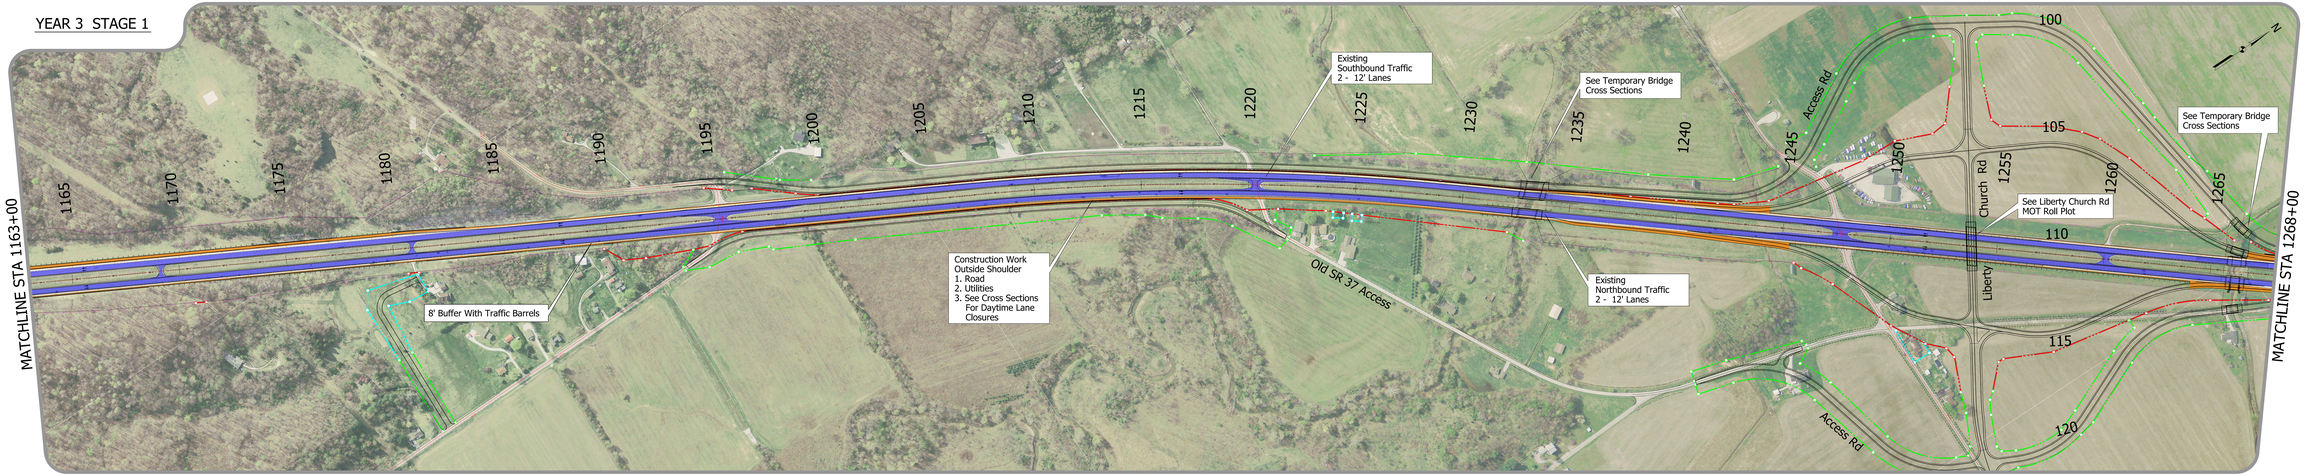

YEAR 3 STAGE 2

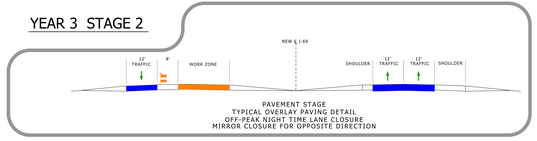

PAVEMENT STAGE
TYPICAL OVERLAY PAVING DETAIL
OFF-PEAK NIGHT TIME LANE CLOSURE
MIRROR CLOSURE FOR OPPOSITE DIRECTION

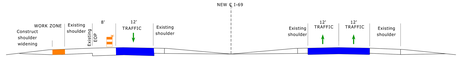

STAGE 1
CONSTRUCT OUTSIDE SHOULDER WIDENING
DAYTIME LANE CLOSURES
MIRROR CLOSURE FOR OPPOSITE DIRECTION

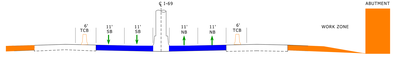

STAGE 3
CONNSTRUCT NEW ROADWAY AND
BRIDGE ABUTMENTS

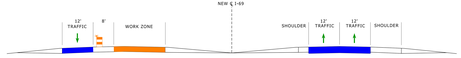

PAVEMENT STAGE
TYPICAL OVERLAY PAVING DETAIL
OFF-PEAK NIGHT TIME LANE CLOSURE
MIRROR CLOSURE FOR OPPOSITE DIRECTION

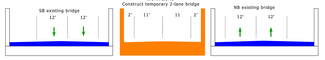

STEP 1
CONSTRUCT TEMPORARY BRIDGE

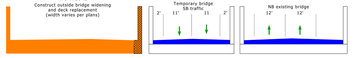

STEP 2
CONSTRUCT NEW SB BRIDGE OUTSIDE WIDENING
AND DECK REPLACEMENT,
REMOVE MEDIAN BRIDGE BARRIER

STEP 3
CONSTRUCT NEW NB BRIDGE OUTSIDE WIDENING
AND DECK REPLACEMENT,
REMOVE MEDIAN BRIDGE BARRIER

TECHNICAL PROPOSAL - ROLL PLOT

ITP Exhibit B -
4.2.1.1.a Construction Staging, Traffic Control and Sequencing

SCALE: 1 INCH = 100 FEET (HORIZONTAL)

LAYOUT MAP

DESIGN SPEED:

MAINLINES	- 70 MPH
RAMPS	- 50 MPH
	- 45 MPH
CROSS STREETS	- 35 MPH

FUNCTIONAL CLASS: RURAL HIGHWAY

TERRAIN: ROLLING

PRELIMINARY ONLY

This document, and the associated engineering details and material quantities reflect Preliminary Schematic-level Design only. Use of this information for quantity verification, quantity take-offs and/or construction bidding purposes is discouraged in its current form, and is subject to the limitations and accuracy of Preliminary Design. This document shall not be used for construction.

I-69 DEVELOPMENT PARTNERS

MAINTENANCE OF TRAFFIC
MAINLINE, YEAR 3, STAGE 1 & 2

SUBSECTION 5F
ROLL PLOT
STA. 1163+00 TO STA. 1268+00

RECOMMENDED FOR APPROVAL | DESIGN ENGINEER | DATE

DESIGNED: TN, SD | DRAWN: CC

APPROVED | CHECKED: SD

DESIGNATION | HORIZONTAL SCALE | 2ND NO | 3RD NO
1" = 100' | MT_MS_L.dgn | 27 OF 35
PROJECT | VERTICAL SCALE | 4DS NO | 2ND DATE
N/A | | 1/1/2024

ROLL PLOT NO.
61 OF 118