Sec. 21, T-18-N, R-6-E
Green Township
Madison County

760+00 | 765+00 | 770+00 | 775+00

Existing L.A. R/W

Wetland CA

Construction Limits

100 Year Floodway

Begin Taper +00.00 "A" 18.00' Lt.

Begin Taper +00.00 "A" 54.00' Lt.

End Taper +20.00 "A" 15.00' Lt.

End Taper +20.00 "A" 63.00' Lt.

Begin Paving Exception Sta. A 772+75.27 "A"

End Paving Exception Sta. A 773+94.92 "A"

Str. No. I69-13-05320 CSBL
I-69 SB over Thorpe Creek

Thorpe Creek

Wetland #37

Detention Berm

Wetland CD

Inlet, Reconstruct

Begin Taper +38.00 "A" 5.00' Lt.

I-69 Southbound

Line "A"

N83°10'49"E

Inlet, Reconstruct

Wetland CC

I-69 Northbound

Inlet, Reconstruct

Construction Limits

Wetland CB

100 Year Floodway

Begin Taper +80.00 "A" 54.00' Rt.

End Taper +80.00 "A" 66.00' Rt.

Existing L.A. R/W

+00 Str. No. 305
Inlet Type E-7 &
107' of 15" Type 2 Pipe with
1 pipe end section Req'd.

Begin Paving Exception Sta. A 772+82.46 "A"

End Paving Exception Sta. A 774+02.15 "A"

Detention Berm

Str. No. I69-13-05320 JCNB
I-69 NB over Thorpe Creek

Wetland #36

Wetland #35

Wetland #34

100 Year Floodway

Sec. 21, T-18-N, R-6-E
Green Township
Madison County

Note:
All R/W this sheet to be as shown. All R/W on this sheet described from Line "A.

UNITED Consulting
1625 N. Post Road
Indianapolis, IN 46219
Phone 317-895-2585
Fax 317-895-2596
www.ucindy.com

MATTHEW A. TAYLOR REGISTERED No. 10200109 STATE OF INDIANA PROFESSIONAL ENGINEER

RECOMMENDED FOR APPROVAL _____ DESIGN ENGINEER 9/21/15 DATE

DESIGNED: ATW DRAWN: DJZ

CHECKED: MAT CHECKED: ATW

INDIANA
DEPARTMENT OF TRANSPORTATION

PLAN SHEET
STA. 760+00.00 TO STA. 775+00.00
LINE "A"

HORIZONTAL SCALE	BRIDGE FILE
1"=50'	
VERTICAL SCALE	DESIGNATION
	1383336
SURVEY BOOK	SHEETS
ELECTRONIC	161 of 291
CONTRACT	PROJECT
R-37053	1383332

$FILE$

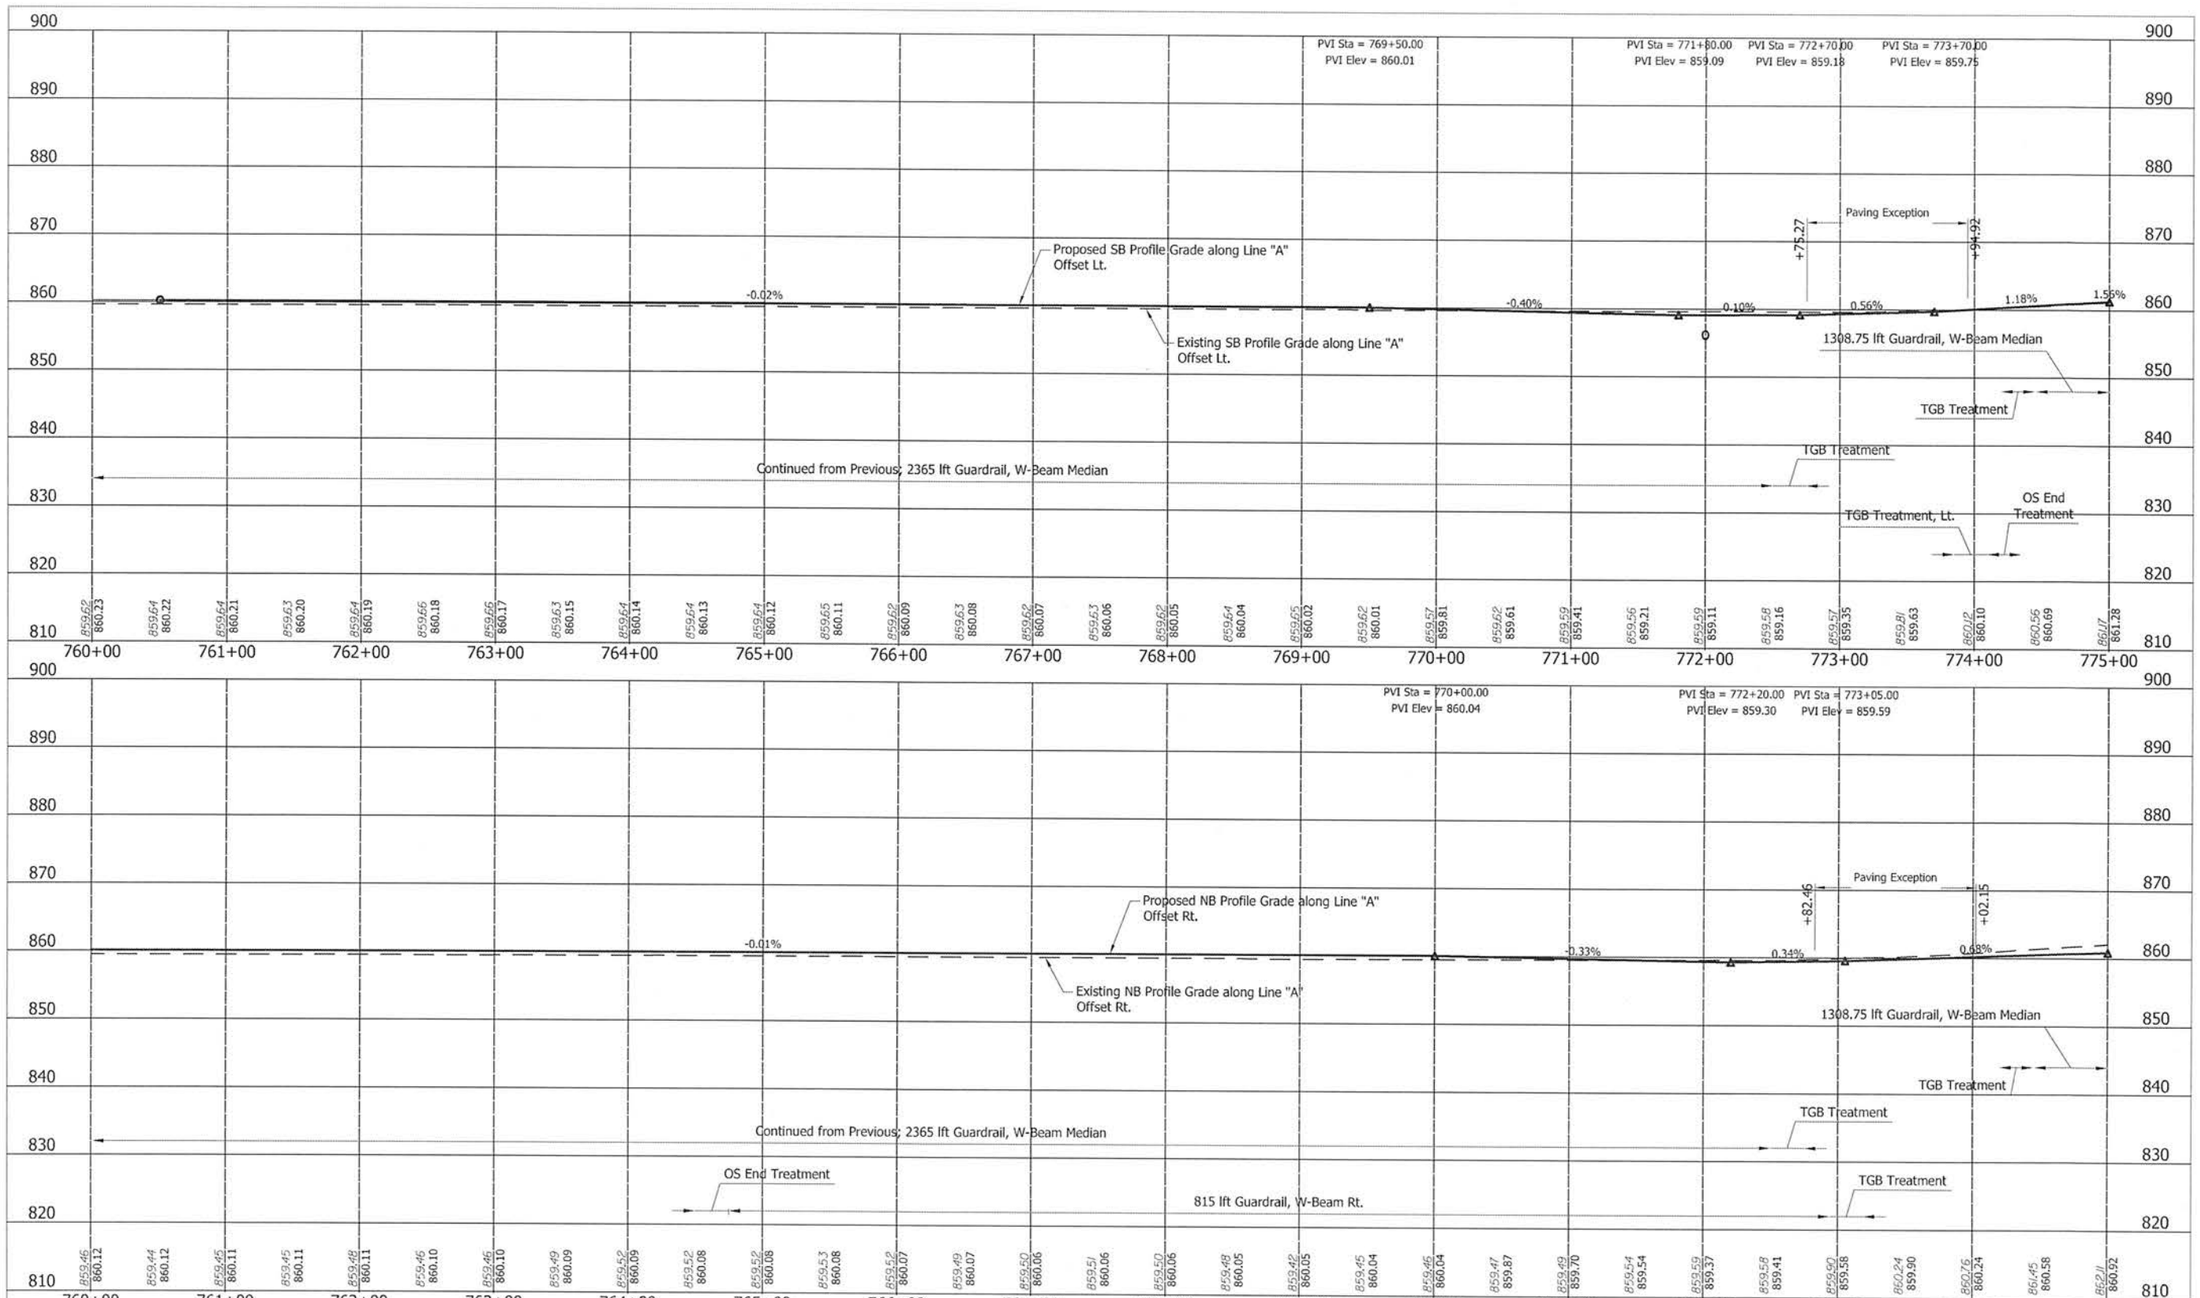

UNITED Consulting
1625 N. Post Road
Indianapolis, IN 46219
Phone 317-895-2585
Fax 317-895-2596
www.ucindy.com

MATTHEW A. TAYLOR REGISTERED No. 10200109 STATE OF INDIANA PROFESSIONAL ENGINEER

RECOMMENDED FOR APPROVAL _____ DESIGN ENGINEER 9/17/15 DATE

DESIGNED: JRA DRAWN: DJZ

CHECKED: MAT CHECKED: JRA

INDIANA
DEPARTMENT OF TRANSPORTATION

PROFILE SHEET
STA. 760+00.00 TO STA. 775+00.00
LINE "A"

HORIZONTAL SCALE	BRIDGE FILE
1" = 50'	
VERTICAL SCALE	DESIGNATION
1" = 10'	1383336
SURVEY BOOK	SHEETS
	162 of 291
CONTRACT	PROJECT
R-37053	1383332

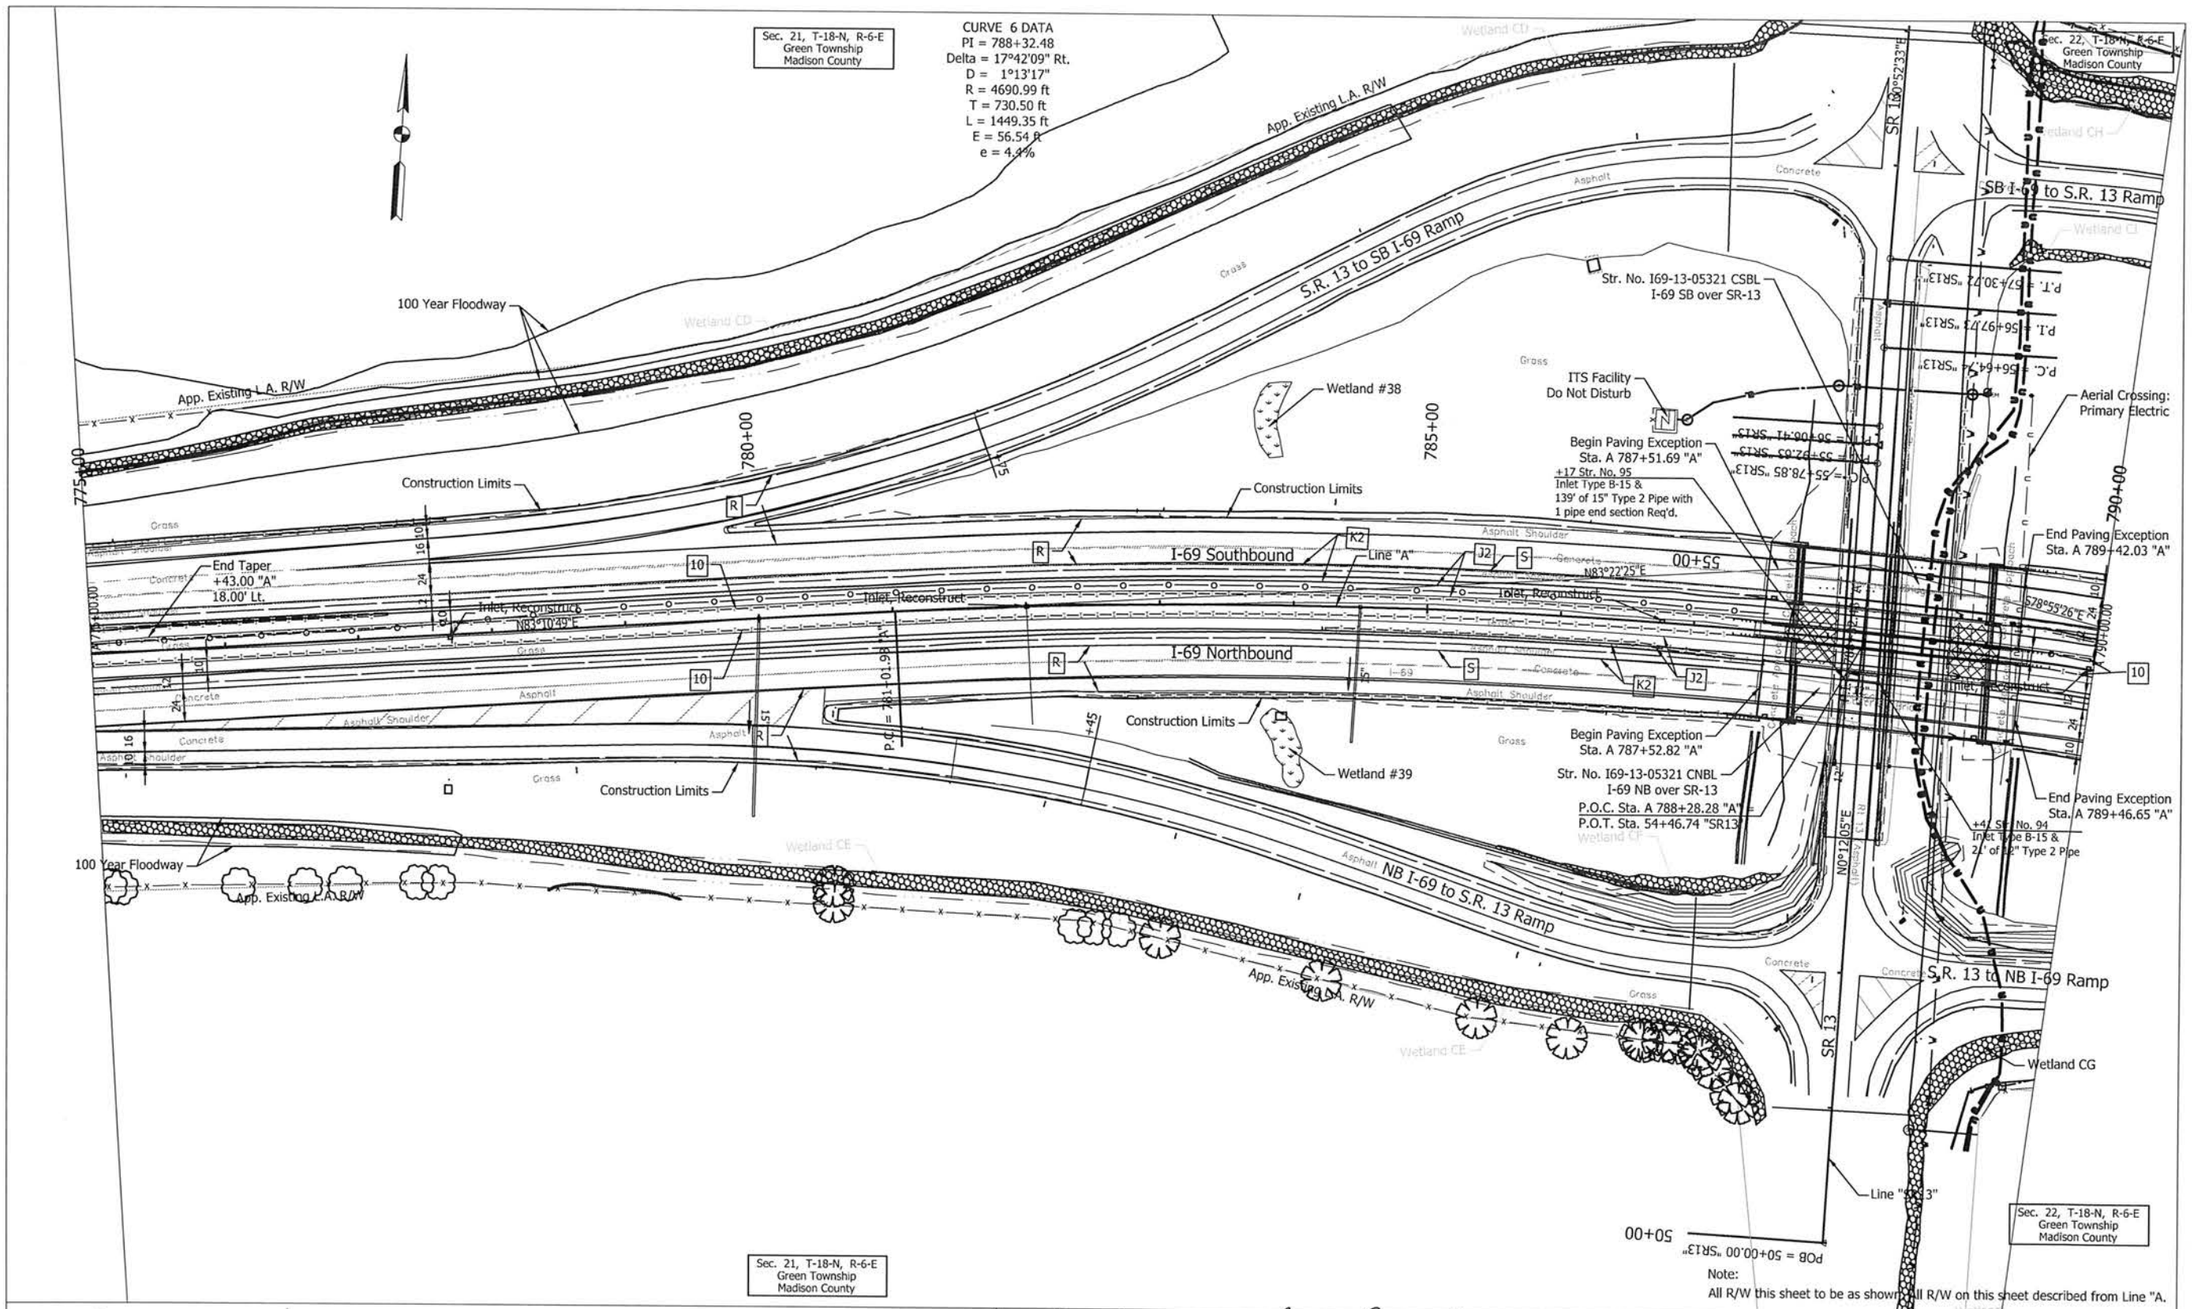

UNITED Consulting
1625 N. Post Road
Indianapolis, IN 46219
Phone 317-895-2585
Fax 317-895-2596
www.ucindy.com

MATTHEW A. TAYLOR
REGISTERED
No. 10200109
STATE OF INDIANA
PROFESSIONAL ENGINEER

RECOMMENDED FOR APPROVAL: _____ DESIGN ENGINEER 9/7/15 DATE

DESIGNED: ATW DRAWN: DJZ
CHECKED: MAT CHECKED: ATW

INDIANA
DEPARTMENT OF TRANSPORTATION

PLAN SHEET
STA. 775+00.00 TO STA. 790+00.00
LINE "A"

HORIZONTAL SCALE	BRIDGE FILE
1"=50'	
VERTICAL SCALE	DESIGNATION
	1383336
SURVEY BOOK	SHEETS
	163 of 291
CONTRACT	PROJECT
R-37053	1383332

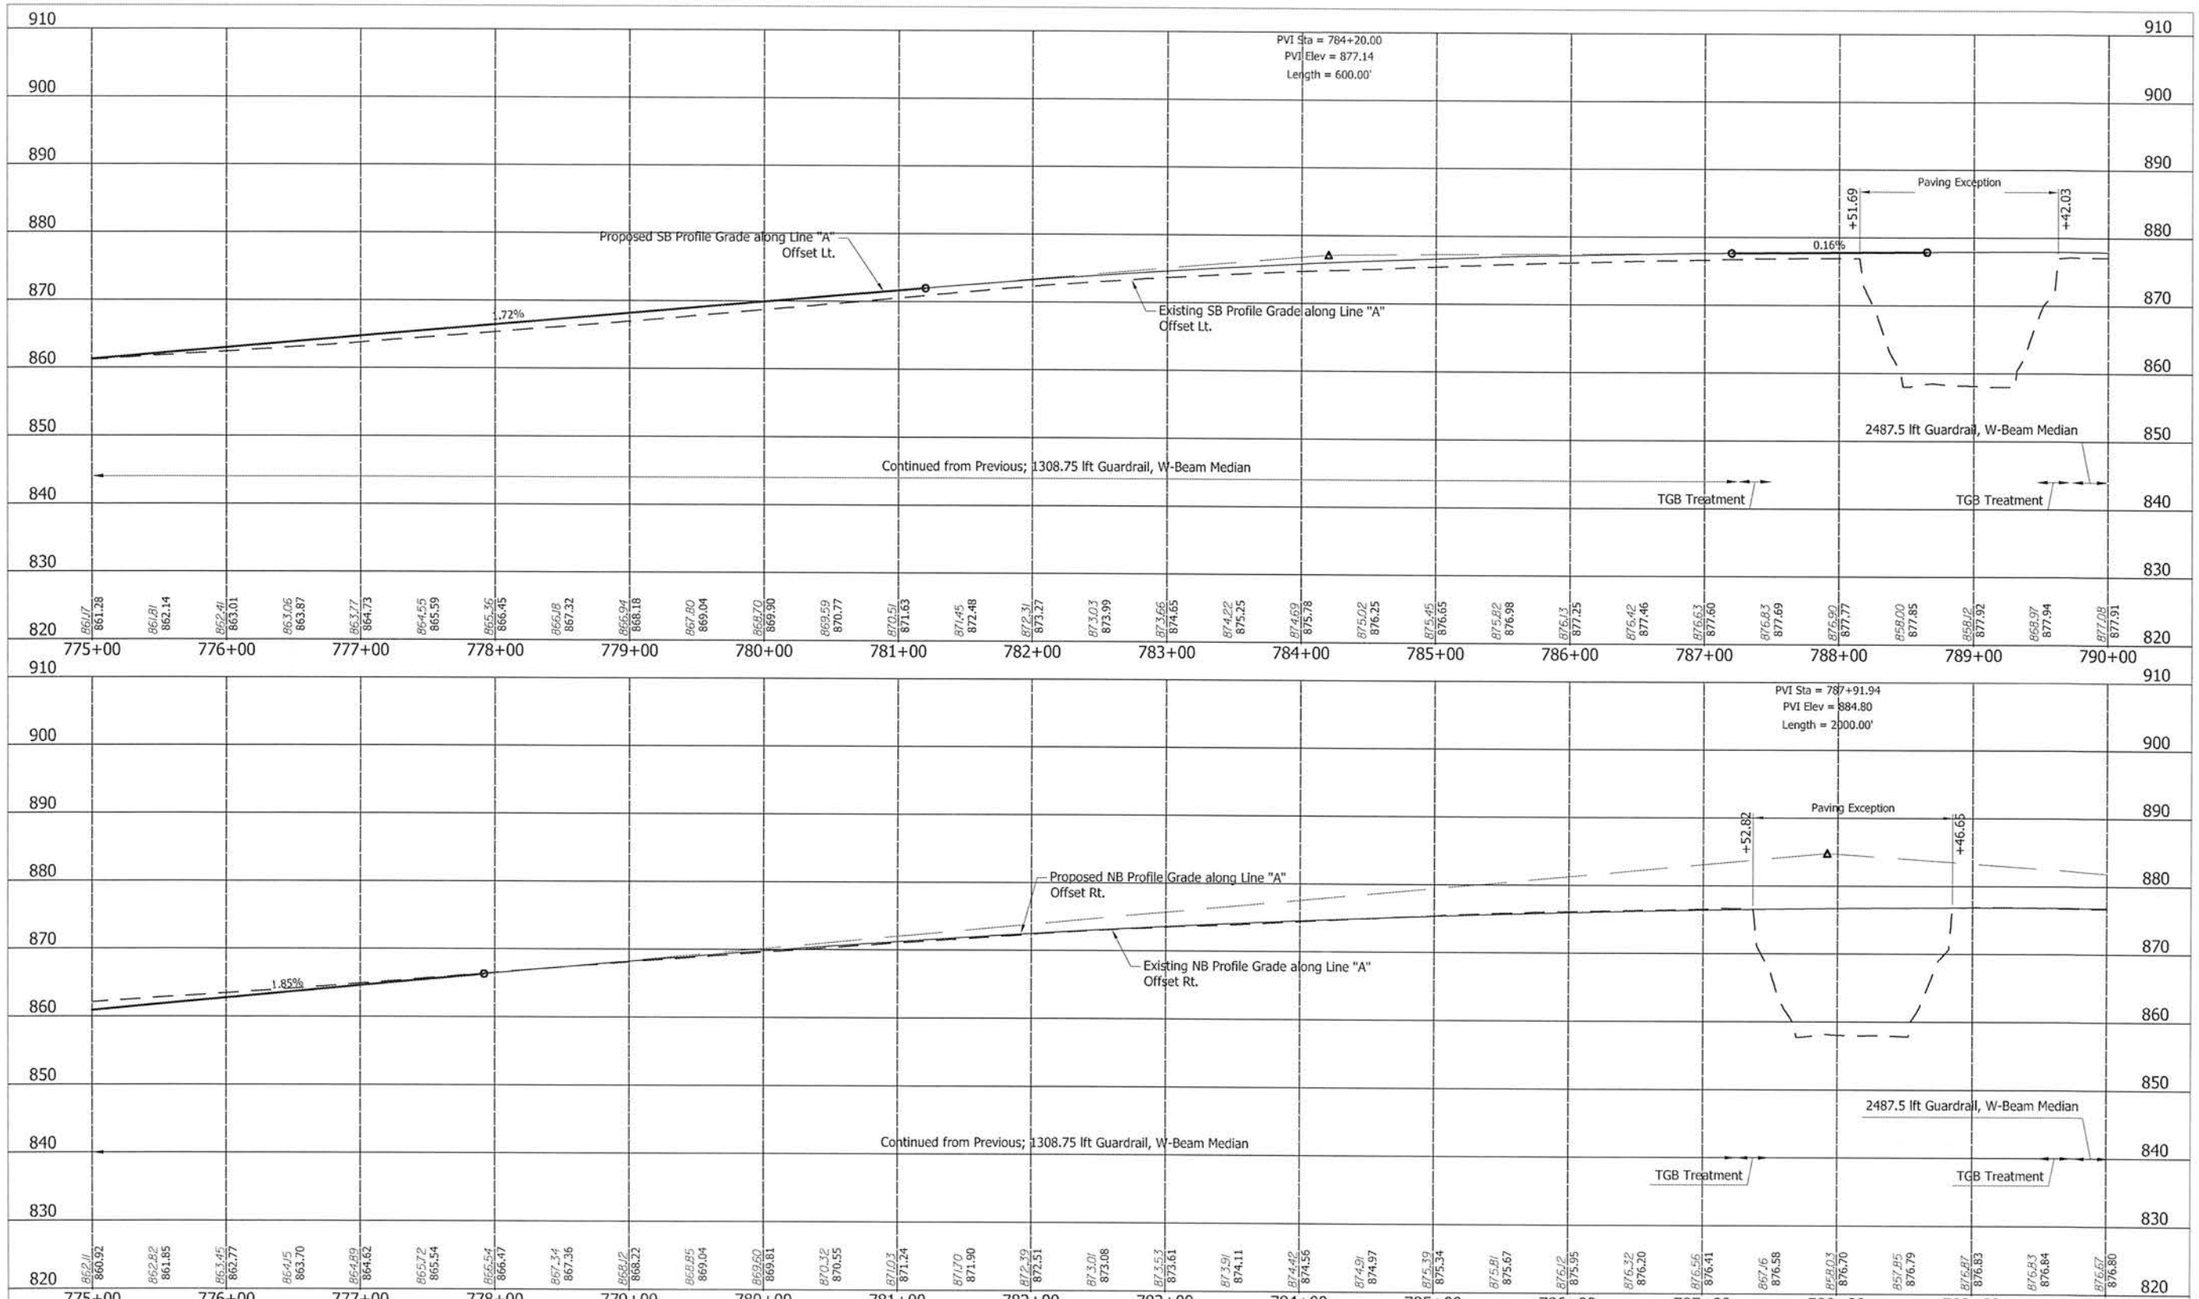

UNITED Consulting
1625 N. Post Road
Indianapolis, IN 46219
Phone 317-895-2585
Fax 317-895-2596
www.ucindy.com

MATTHEW A. TAYLOR REGISTERED No. 10200109 STATE OF INDIANA PROFESSIONAL ENGINEER

RECOMMENDED FOR APPROVAL _____ DESIGN ENGINEER 9/17/15 DATE

DESIGNED: JRA DRAWN: DJZ

CHECKED: MAT CHECKED: JRA

INDIANA
DEPARTMENT OF TRANSPORTATION

PROFILE SHEET
STA. 775+00.00 TO STA. 790+00.00
LINE "A"

HORIZONTAL SCALE	BRIDGE FILE
1" = 50'	
VERTICAL SCALE	DESIGNATION
1" = 10'	1383336
SURVEY BOOK	SHEETS
	164 of 291
CONTRACT	PROJECT
R-37053	1383332

Sec. 22, T-18-N, R-6-E
Green Township
Madison County

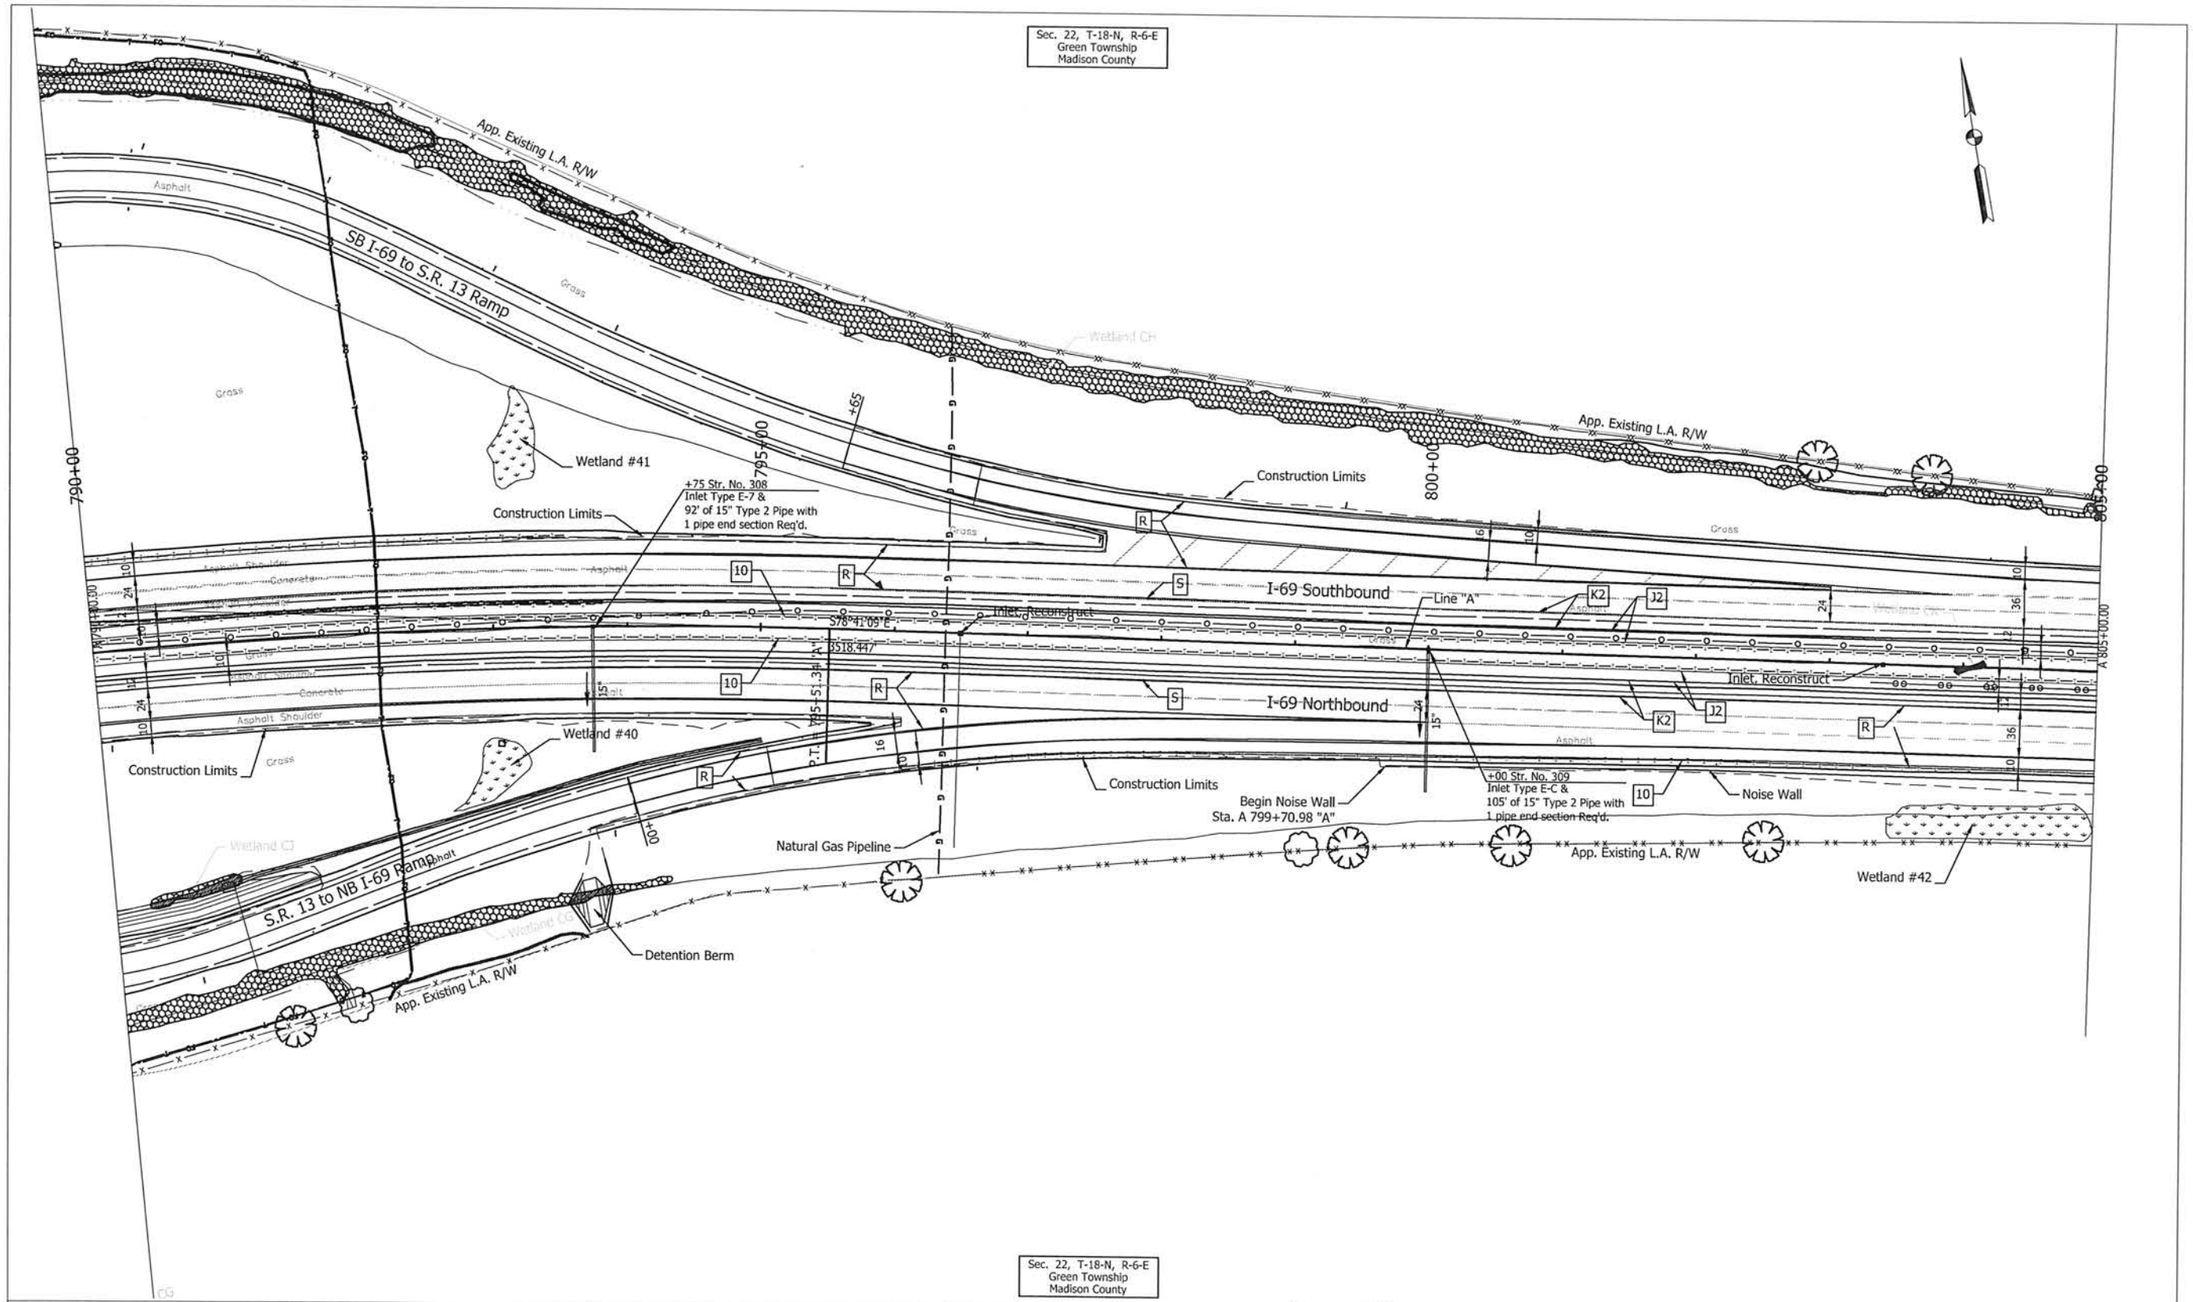

Sec. 22, T-18-N, R-6-E
Green Township
Madison County

UNITED Consulting
1625 N. Post Road
Indianapolis, IN 46219
Phone 317-895-2585
Fax 317-895-2596
www.ucindy.com

MATTHEW A. TAYLOR
REGISTERED
No. 10200109
STATE OF INDIANA
PROFESSIONAL ENGINEER

RECOMMENDED FOR APPROVAL	Matthew Taylor 9/17/15 DESIGN ENGINEER DATE	INDIANA DEPARTMENT OF TRANSPORTATION	HORIZONTAL SCALE 1"=50' / BRIDGE FILE
DESIGNED: ATW	DRAWN: DJZ	PLAN SHEET STA. 790+00.00 TO STA. 805+00.00 LINE "A"	VERTICAL SCALE / DESIGNATION 1383336
CHECKED: MAT	CHECKED: ATW		SURVEY BOOK / SHEETS 165 of 291
			CONTRACT R-37053 / PROJECT 1383332

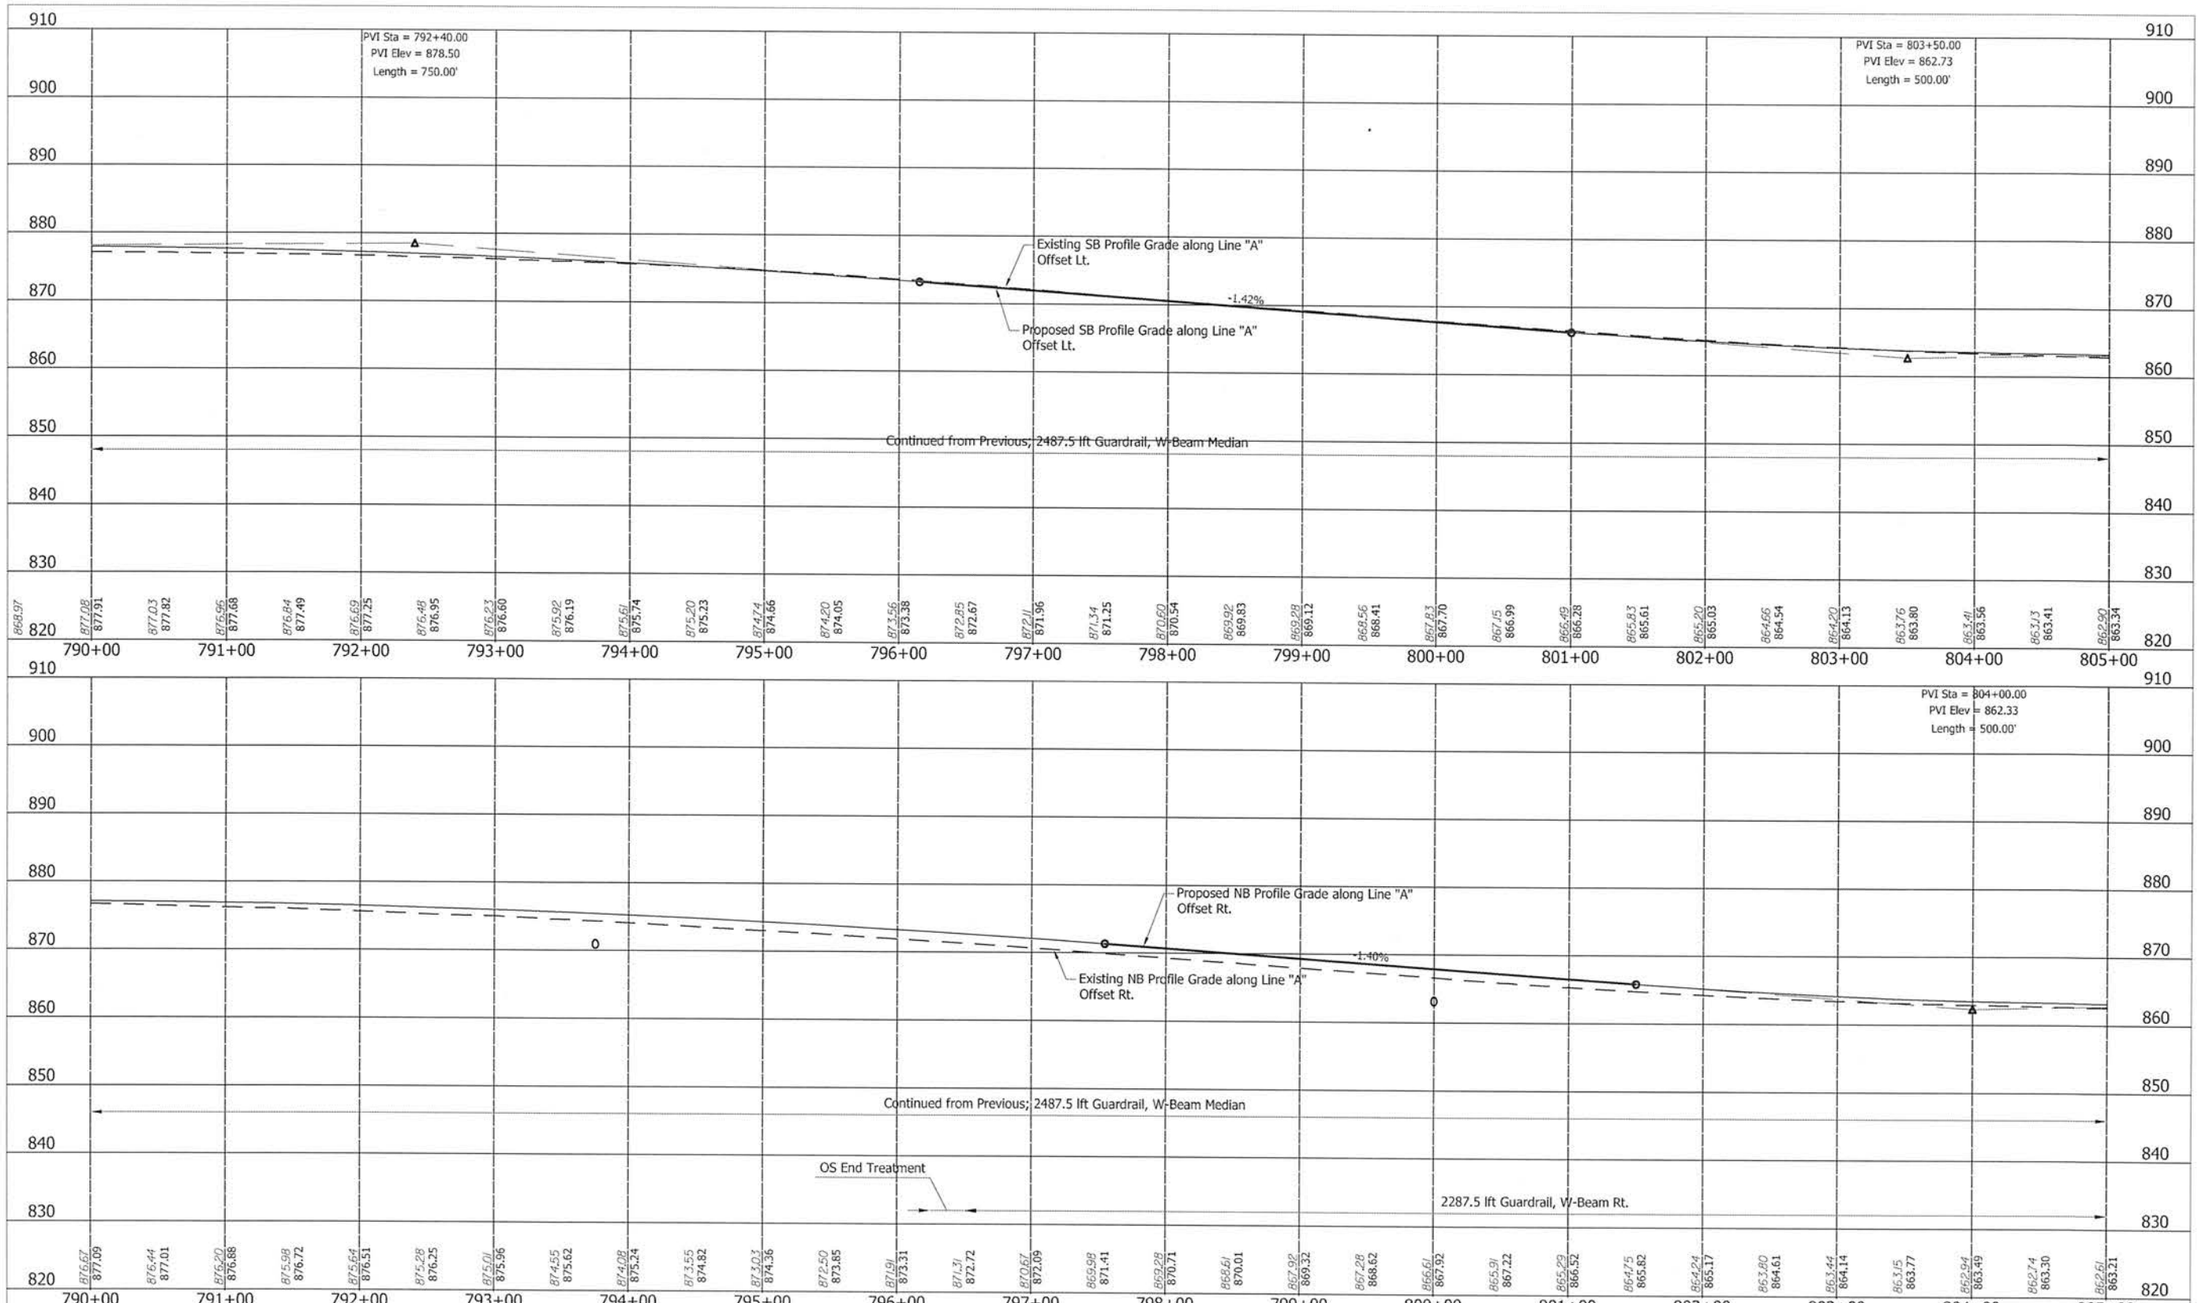

UNITED Consulting
1625 N. Post Road
Indianapolis, IN 46219
Phone 317-895-2585
Fax 317-895-2596
www.ucindy.com

MATTHEW A. TAYLOR
REGISTERED
No. 10200109
STATE OF INDIANA
PROFESSIONAL ENGINEER

RECOMMENDED FOR APPROVAL _____ DESIGN ENGINEER 9/16/18 DATE

DESIGNED: JRA DRAWN: DJZ
CHECKED: MAT CHECKED: JRA

INDIANA
DEPARTMENT OF TRANSPORTATION

PROFILE SHEET
STA. 790+00.00 TO STA. 805+00.00
LINE "A"

HORIZONTAL SCALE	BRIDGE FILE
1" = 50'	
VERTICAL SCALE	DESIGNATION
1" = 10'	1383336
SURVEY BOOK	SHEETS
	166 of 291
CONTRACT	PROJECT
R-37053	1383332

Sec. 22, T-18-N, R-6-E
Green Township
Madison County

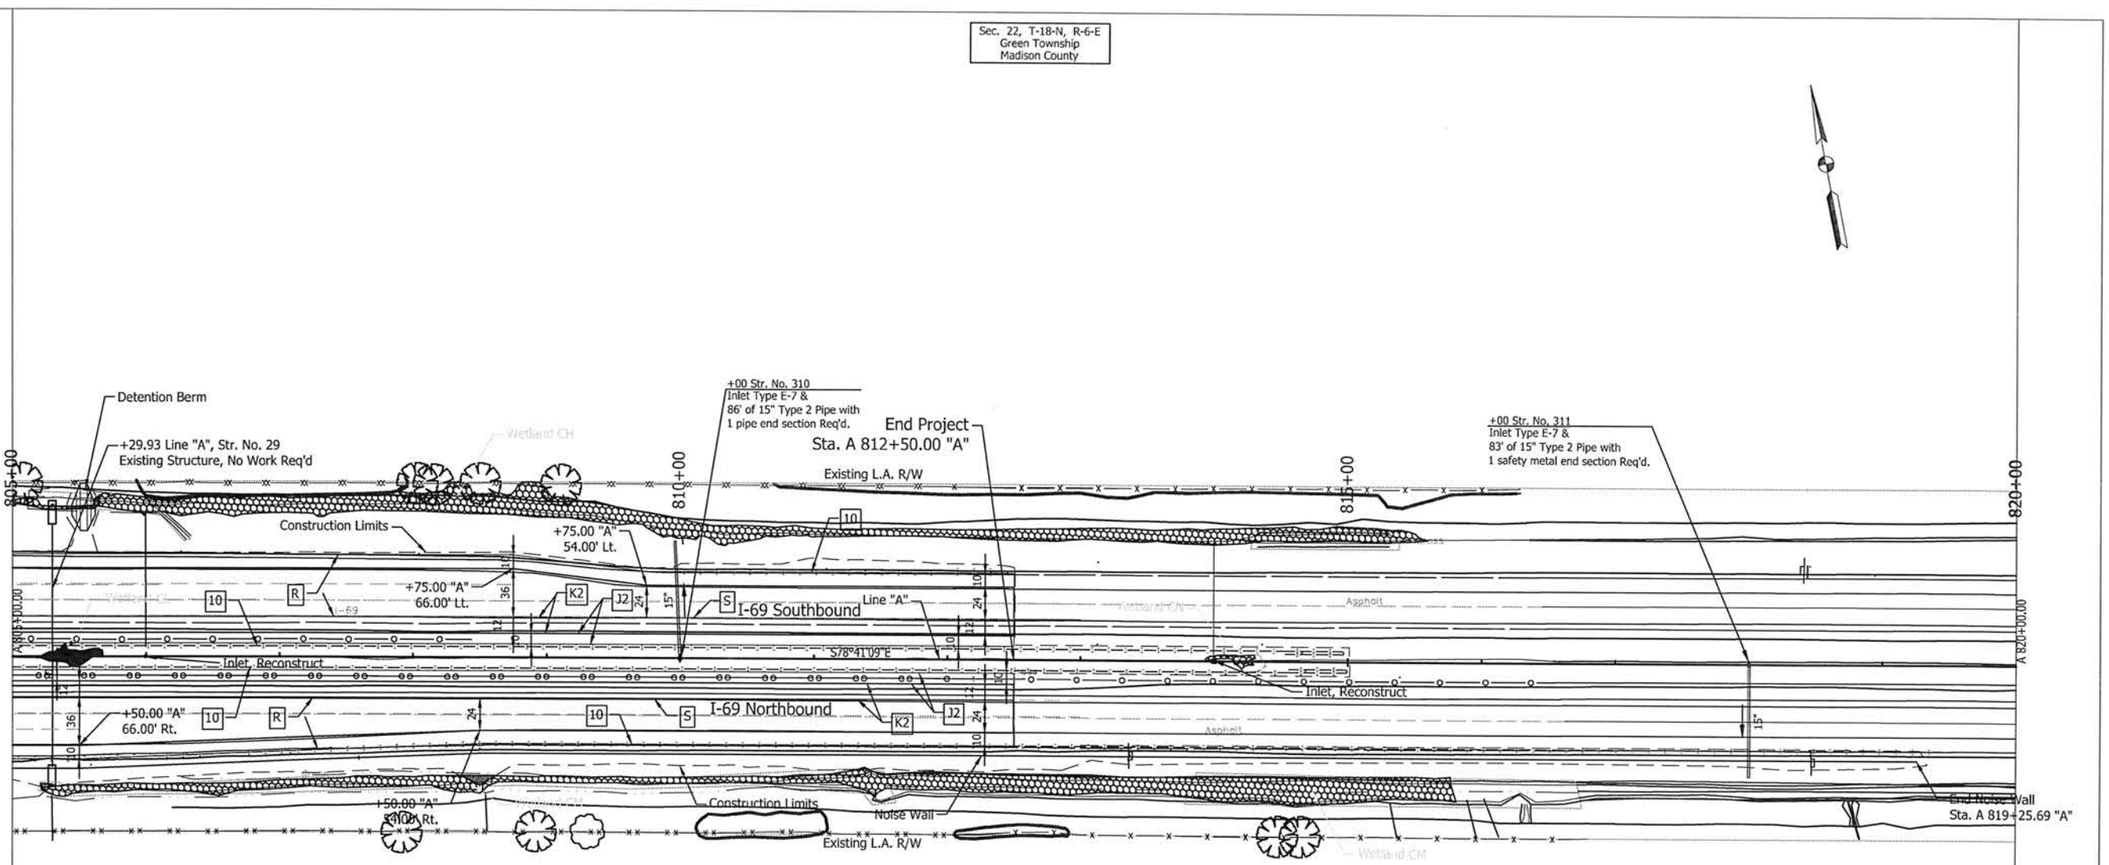

Sec. 22, T-18-N, R-6-E
Green Township
Madison County

Note:
All R/W this sheet to be as shown. All R/W on this sheet described from Line "A.

UNITED Consulting
1625 N. Post Road
Indianapolis, IN 46219
Phone 317-895-2585
Fax 317-895-2596
www.ucindy.com

MATTHEW A. TAYLOR REGISTERED No. 10200109 STATE OF INDIANA PROFESSIONAL ENGINEER

RECOMMENDED FOR APPROVAL	DESIGN ENGINEER	2/17/15 DATE	INDIANA DEPARTMENT OF TRANSPORTATION
DESIGNED: ATW	DRAWN: DJZ		PLAN SHEET STA. 805+00.00 TO STA. 820+00.00 LINE "A"
CHECKED: MAT	CHECKED: ATW		

HORIZONTAL SCALE	BRIDGE FILE
1"=50'	
VERTICAL SCALE	DESIGNATION
	1383336
SURVEY BOOK	SHEETS
	167 of 291
CONTRACT	PROJECT
R-37053	1383332

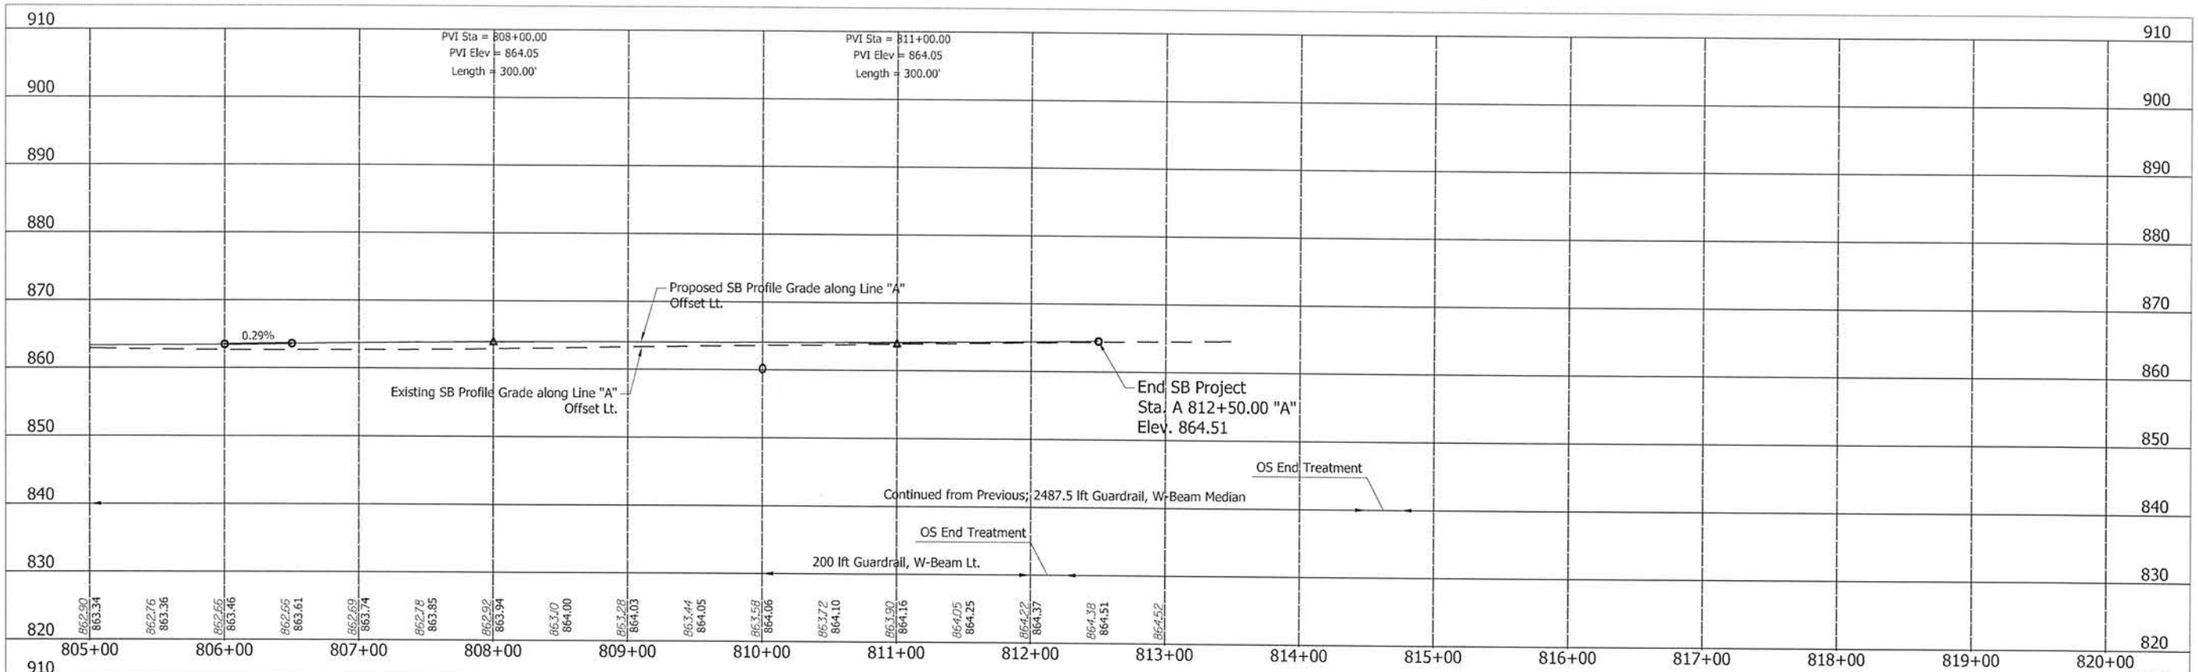

UNITED Consulting
1625 N. Post Road
Indianapolis, IN 46219
Phone 317-895-2585
Fax 317-895-2596
www.ucindy.com

MATTHEW A. TAYLOR
REGISTERED
No. 10200109
STATE OF INDIANA
PROFESSIONAL ENGINEER

RECOMMENDED FOR APPROVAL _____ DESIGN ENGINEER — DATE 9/17/15

DESIGNED: JRA | DRAWN: DJZ
CHECKED: MAT | CHECKED: JRA

INDIANA
DEPARTMENT OF TRANSPORTATION

PROFILE SHEET
STA. 805+00.00 TO STA. 812+50.00
LINE "A"

HORIZONTAL SCALE	BRIDGE FILE
1" = 50'	
VERTICAL SCALE	DESIGNATION
1" = 10'	1383336
SURVEY BOOK	SHEETS
	168 of 291
CONTRACT	PROJECT
R-37053	1383332

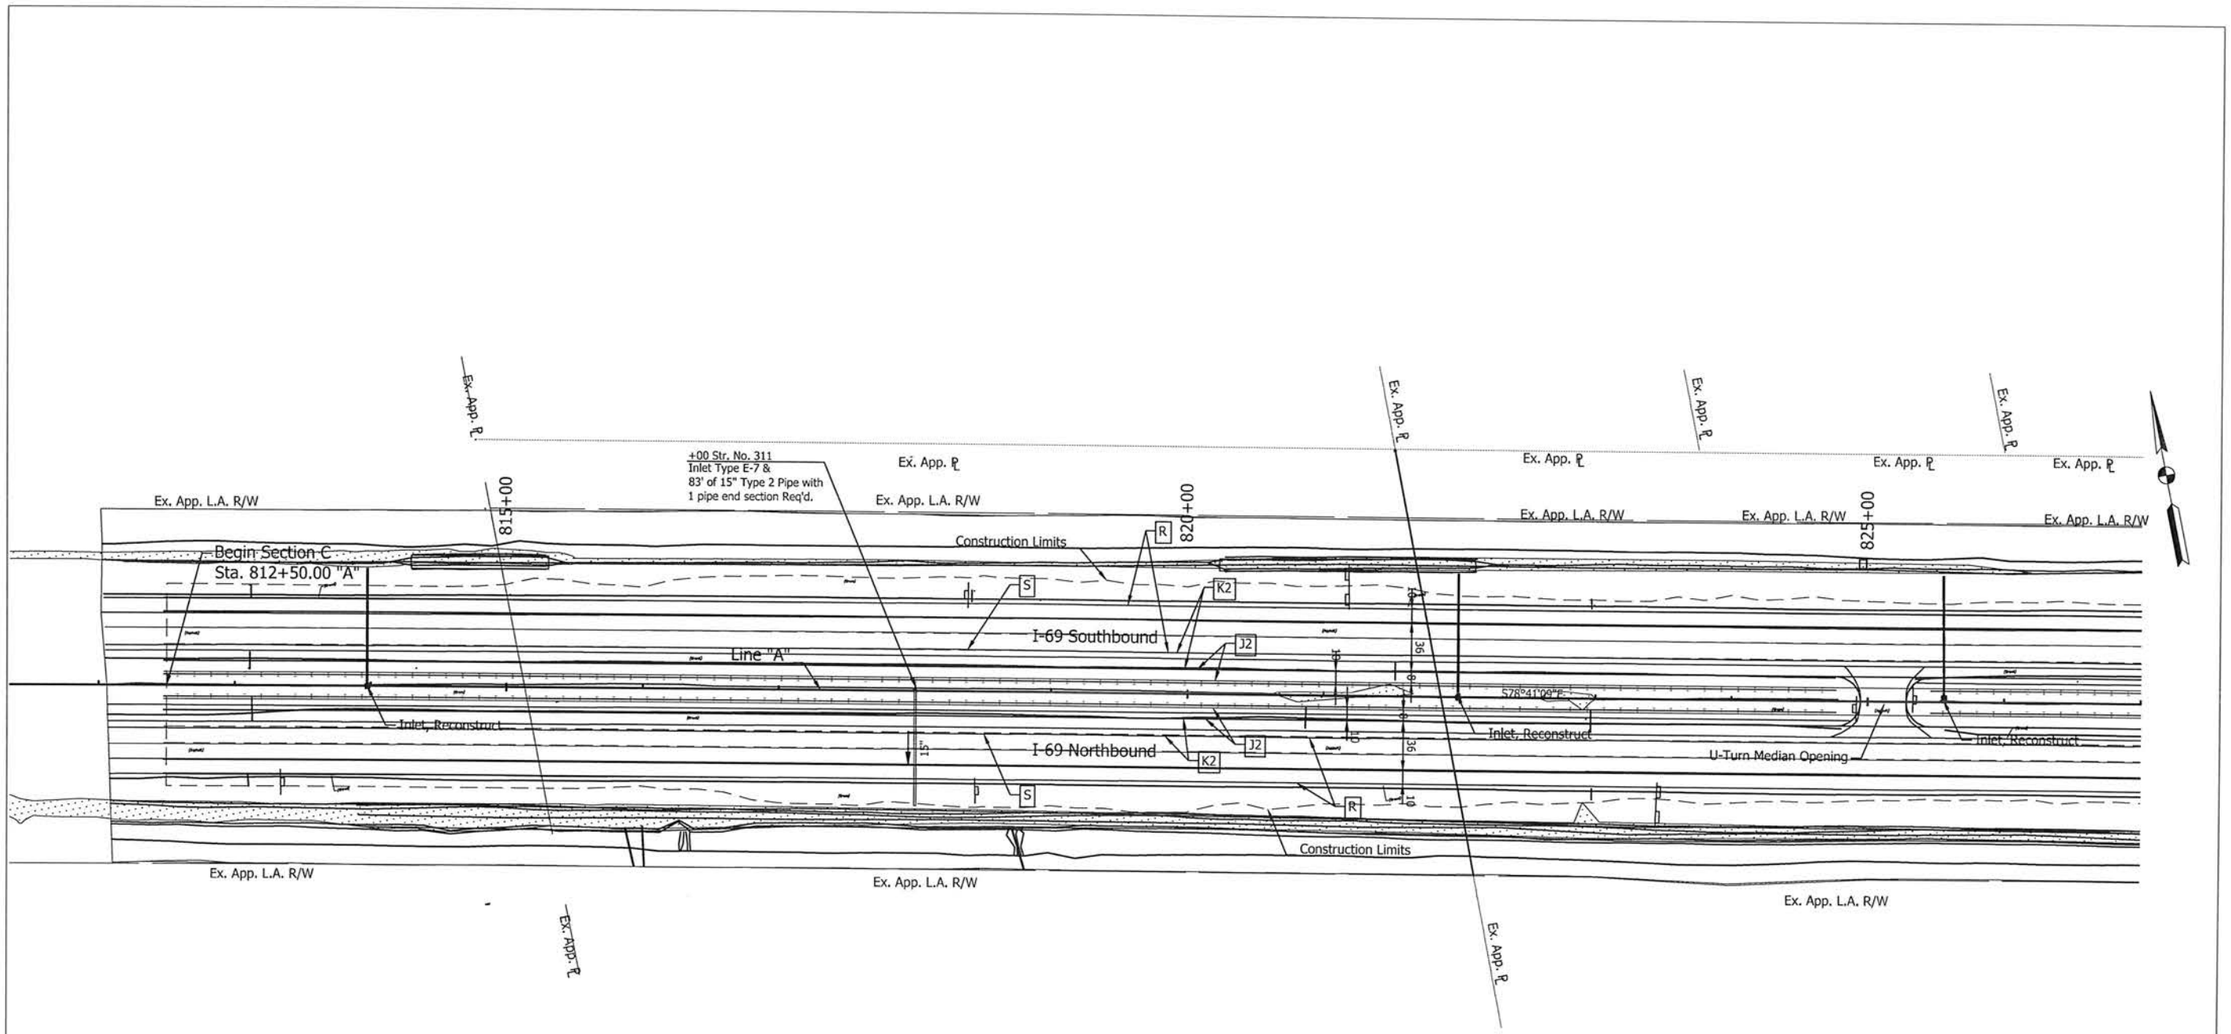

Note:
All R/W this sheet to be as shown. All R/W on this sheet described from Line "A".

UNITED Consulting
1625 N. Post Road
Indianapolis, IN 46219
Phone 317-895-2585
Fax 317-895-2596
www.ucindy.com

MATTHEW A. TAYLOR REGISTERED No. 10200109 STATE OF INDIANA PROFESSIONAL ENGINEER

RECOMMENDED FOR APPROVAL _____ DESIGN ENGINEER 9/17/15 DATE

DESIGNED: ATW DRAWN: DJZ
CHECKED: MAT CHECKED: ATW

INDIANA
DEPARTMENT OF TRANSPORTATION

PLAN SHEET
STA. 812+00.00 TO STA. 827+00.00
LINE "A"

HORIZONTAL SCALE	BRIDGE FILE
1"=50'	
VERTICAL SCALE	DESIGNATION
	1383337
SURVEY BOOK	SHEETS
	169 of 291
CONTRACT	PROJECT
R-37053	1383332

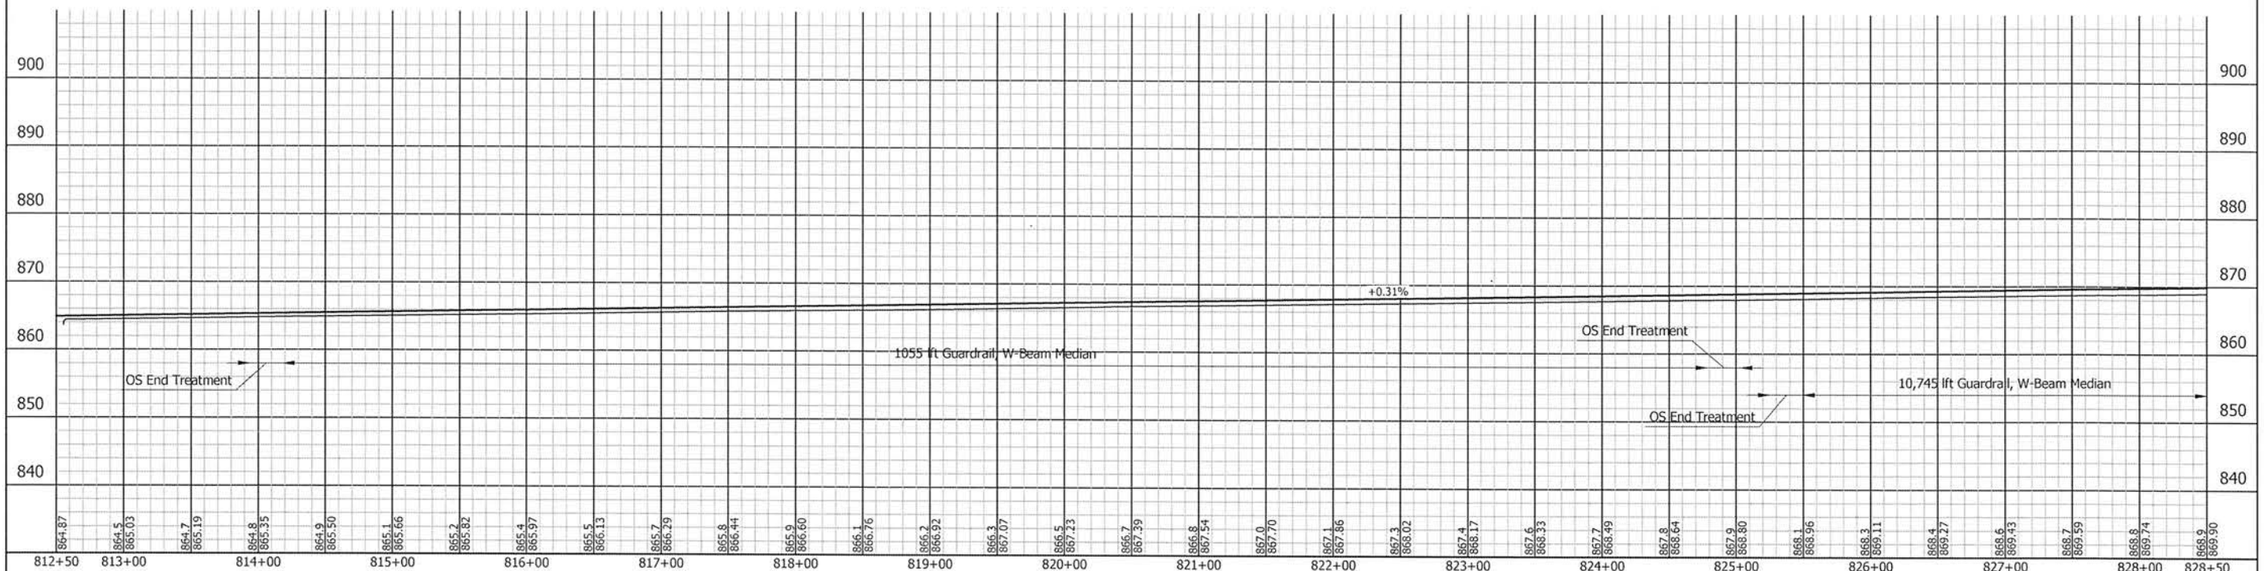

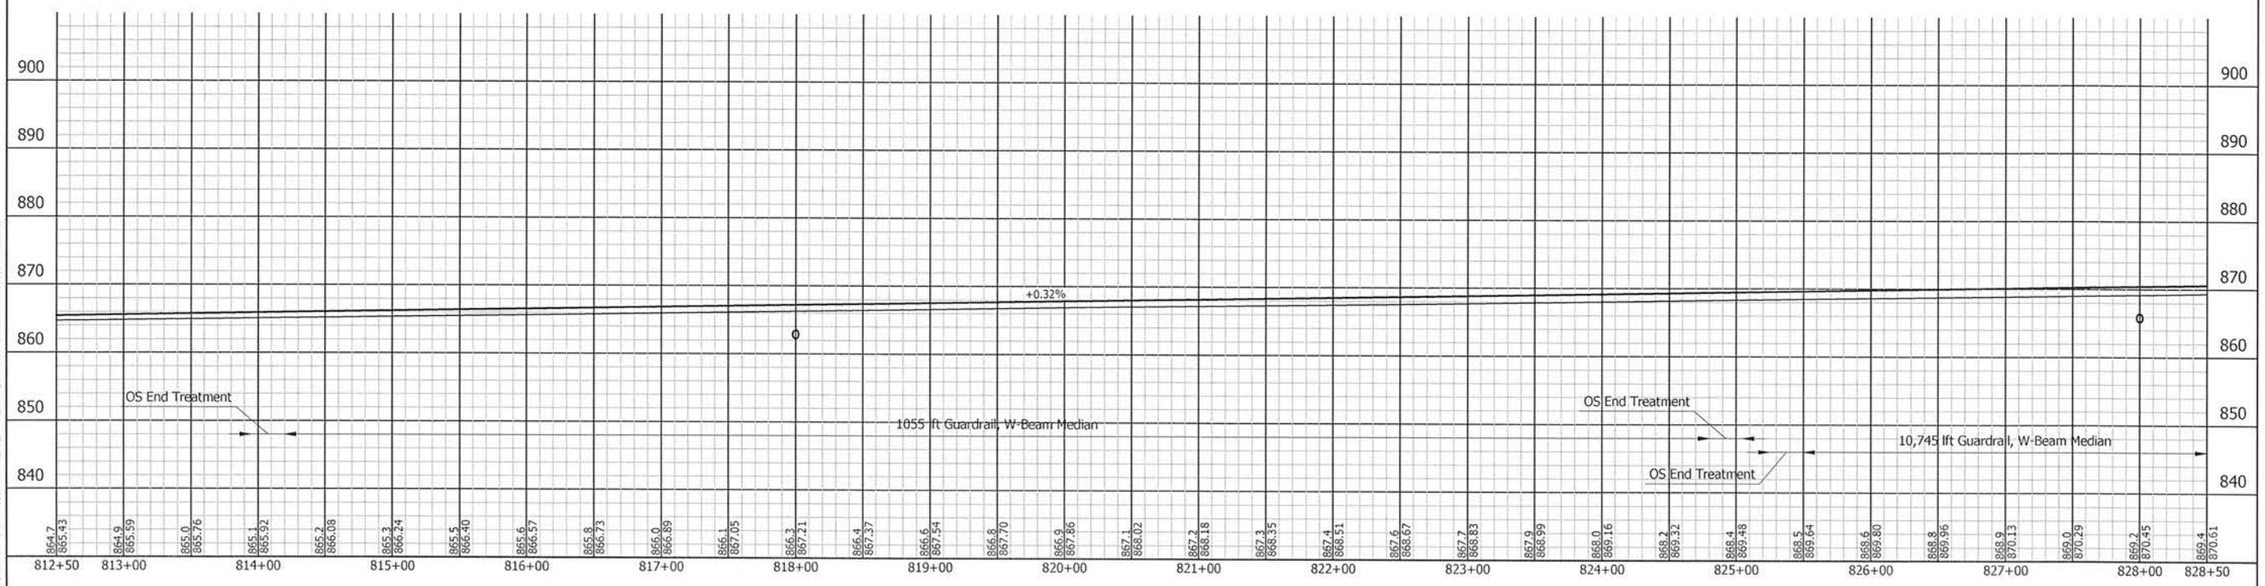

UNITED Consulting
1625 N. Post Road
Indianapolis, IN 46219
Phone 317-895-2585
Fax 317-895-2596
www.ucindy.com

RECOMMENDED FOR APPROVAL _____ DESIGN ENGINEER 6/12/15 DATE

DESIGNED: JRA | DRAWN: DJZ

CHECKED: MAT | CHECKED: JRA

INDIANA
DEPARTMENT OF TRANSPORTATION

I69 SECTION A
PROFILE

HORIZONTAL SCALE	BRIDGE FILE
1" = 50'	-
VERTICAL SCALE	DESIGNATION
1" = 10'	1383337
SURVEY BOOK	SHEETS
-	170 of 291
CONTRACT	PROJECT
R-37053	1383332

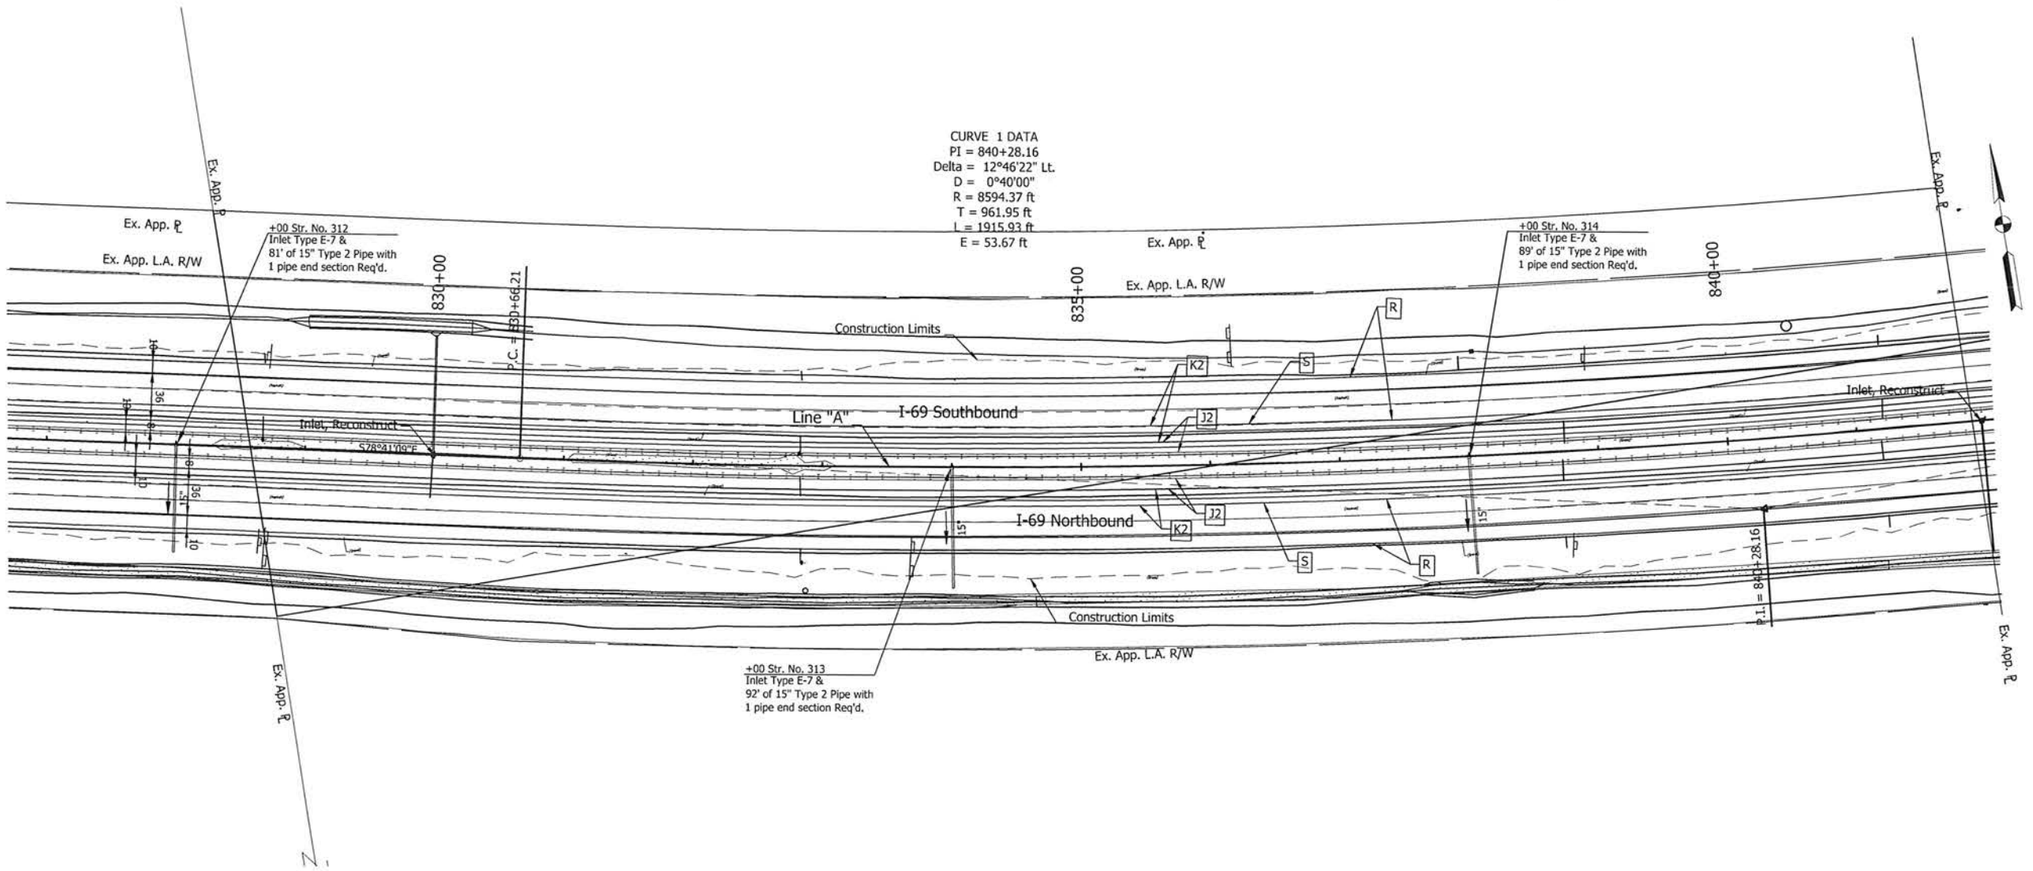

Note:
All R/W this sheet to be as shown. All R/W on this sheet described from Line "A".

UNITED Consulting
1625 N. Post Road
Indianapolis, IN 46219
Phone 317-895-2585
Fax 317-895-2596
www.ucindy.com

MATTHEW A. TAYLOR
REGISTERED
No. 10200109
STATE OF INDIANA
PROFESSIONAL ENGINEER

RECOMMENDED FOR APPROVAL _____ DESIGN ENGINEER 9/17/15 DATE

DESIGNED: ATW DRAWN: DJZ
CHECKED: MAT CHECKED: ATW

INDIANA
DEPARTMENT OF TRANSPORTATION

PLAN SHEET
STA. 827+00.00 TO STA. 842+00.00
LINE "A"

HORIZONTAL SCALE	BRIDGE FILE
1"=50'	
VERTICAL SCALE	DESIGNATION
	138333
SURVEY BOOK	SHEETS
	171 of 291
CONTRACT	PROJECT
R-37053	1383332

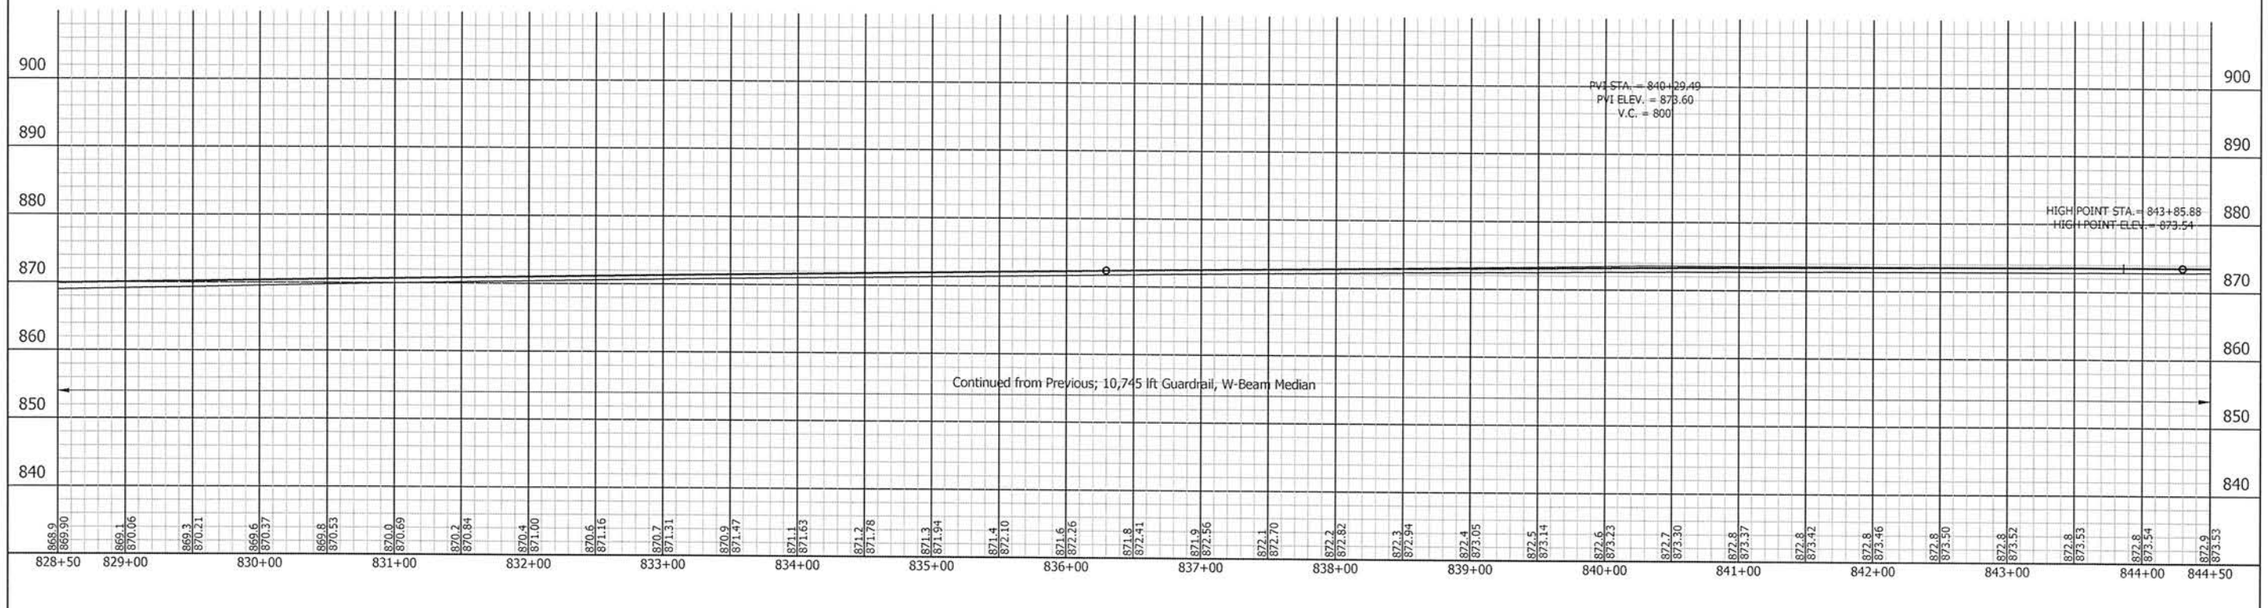

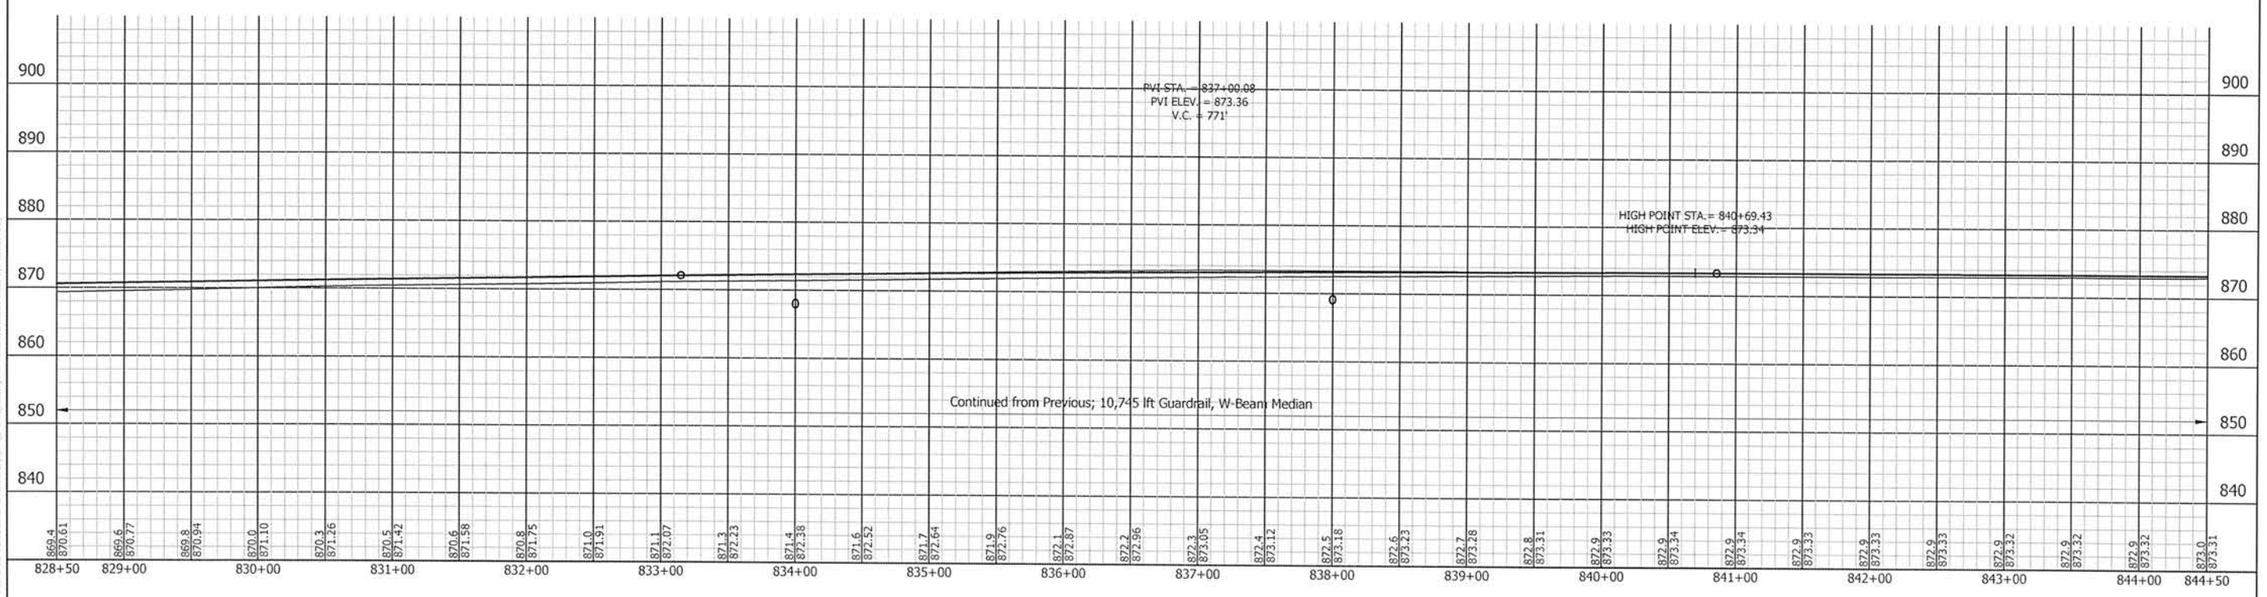

UNITED Consulting
1625 N. Post Road
Indianapolis, IN 46219
Phone 317-895-2585
Fax 317-895-2596
www.ucindy.com

RECOMMENDED FOR APPROVAL
DESIGN ENGINEER — DATE 9/7/15

DESIGNED: JRA | DRAWN: DJZ
CHECKED: MAT | CHECKED: JRA

INDIANA
DEPARTMENT OF TRANSPORTATION

I69 SECTION A
PROFILE

HORIZONTAL SCALE	BRIDGE FILE
1" = 50'	-
VERTICAL SCALE	DESIGNATION
1" = 10'	1383337
SURVEY BOOK	SHEETS
-	172 of 291
CONTRACT	PROJECT
R-37053	1383332

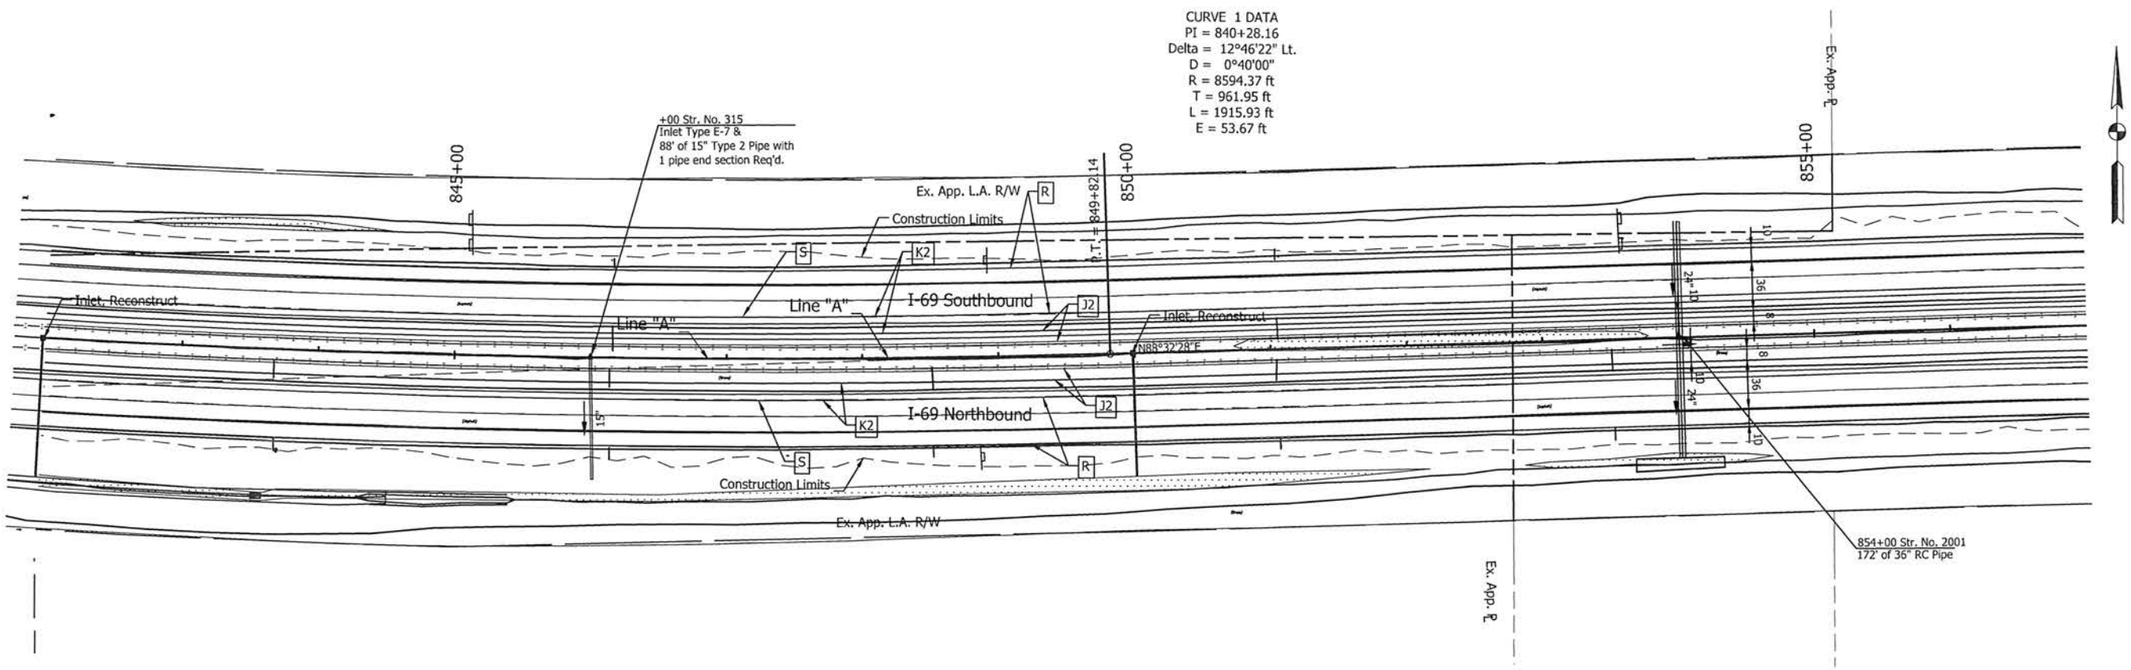

Note:
All R/W this sheet to be as shown. All R/W on this sheet described from Line "A".

UNITED Consulting
1625 N. Post Road
Indianapolis, IN 46219
Phone 317-895-2585
Fax 317-895-2596
www.ucindy.com

MATTHEW A. TAYLOR REGISTERED No. 10200109 STATE OF INDIANA PROFESSIONAL ENGINEER

RECOMMENDED FOR APPROVAL _____ DESIGN ENGINEER	9/17/15 DATE	INDIANA DEPARTMENT OF TRANSPORTATION	HORIZONTAL SCALE 1"=50' / VERTICAL SCALE — / BRIDGE FILE — / DESIGNATION 1383337
DESIGNED: ATW	DRAWN: DJZ	PLAN STA. 842+00.00 TO STA. 857+00.00 LINE "A"	SURVEY BOOK — / SHEETS 173 of 291
CHECKED: MAT	CHECKED: ATW		CONTRACT R-37053 / PROJECT 1383332

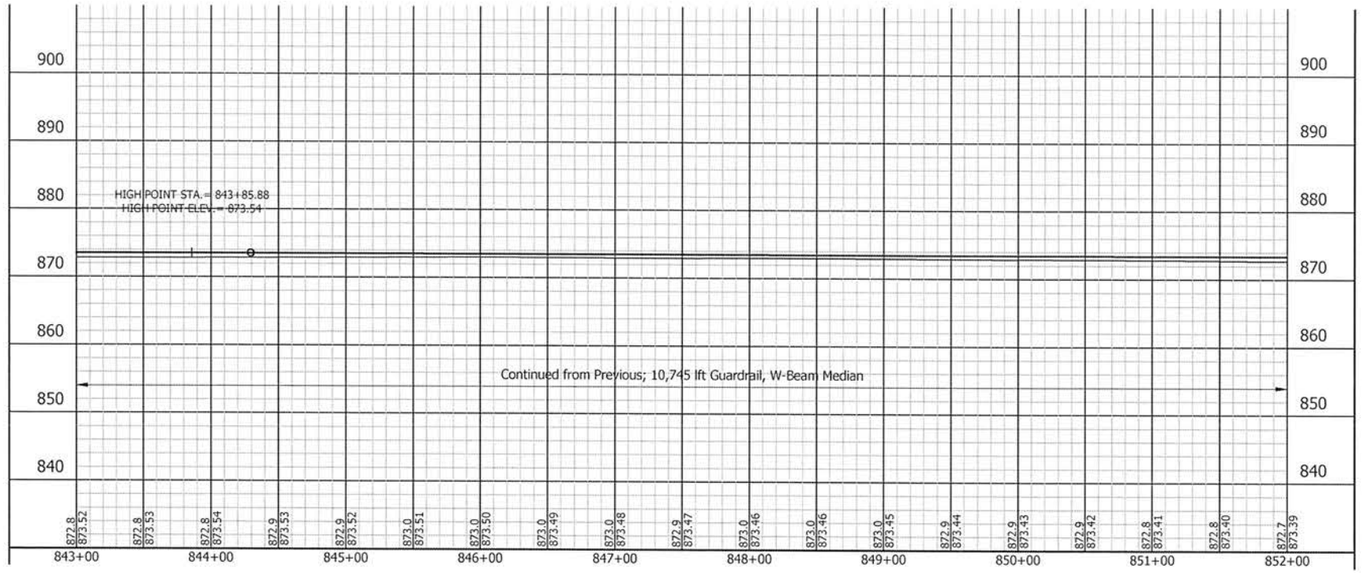

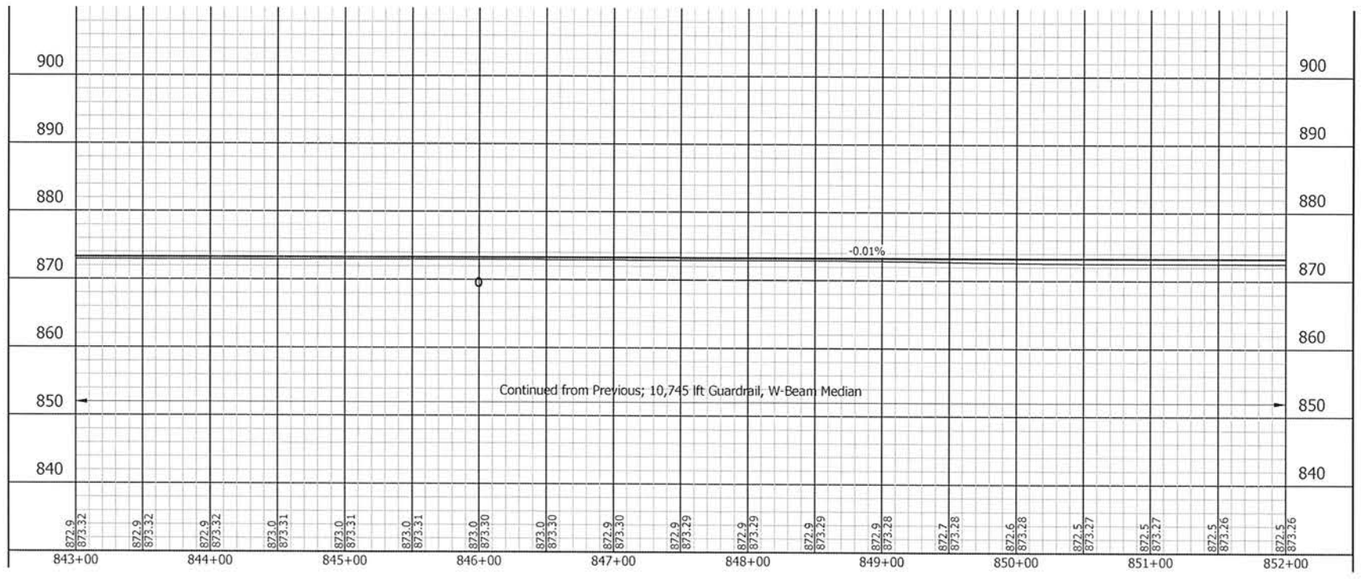

UNITED Consulting
1625 N. Post Road
Indianapolis, IN 46219
Phone 317-895-2585
Fax 317-895-2596
www.ucindy.com

RECOMMENDED FOR APPROVAL _____ DESIGN ENGINEER 9/12/15 DATE

DESIGNED: JRA DRAWN: DJZ

CHECKED: MAT CHECKED: JRA

INDIANA
DEPARTMENT OF TRANSPORTATION

I69 SECTION A
PROFILE

HORIZONTAL SCALE	BRIDGE FILE
1" = 50'	-
VERTICAL SCALE	DESIGNATION
1" = 10'	1383337
SURVEY BOOK	SHEETS
-	174 of 291
CONTRACT	PROJECT
R-37053	1383332

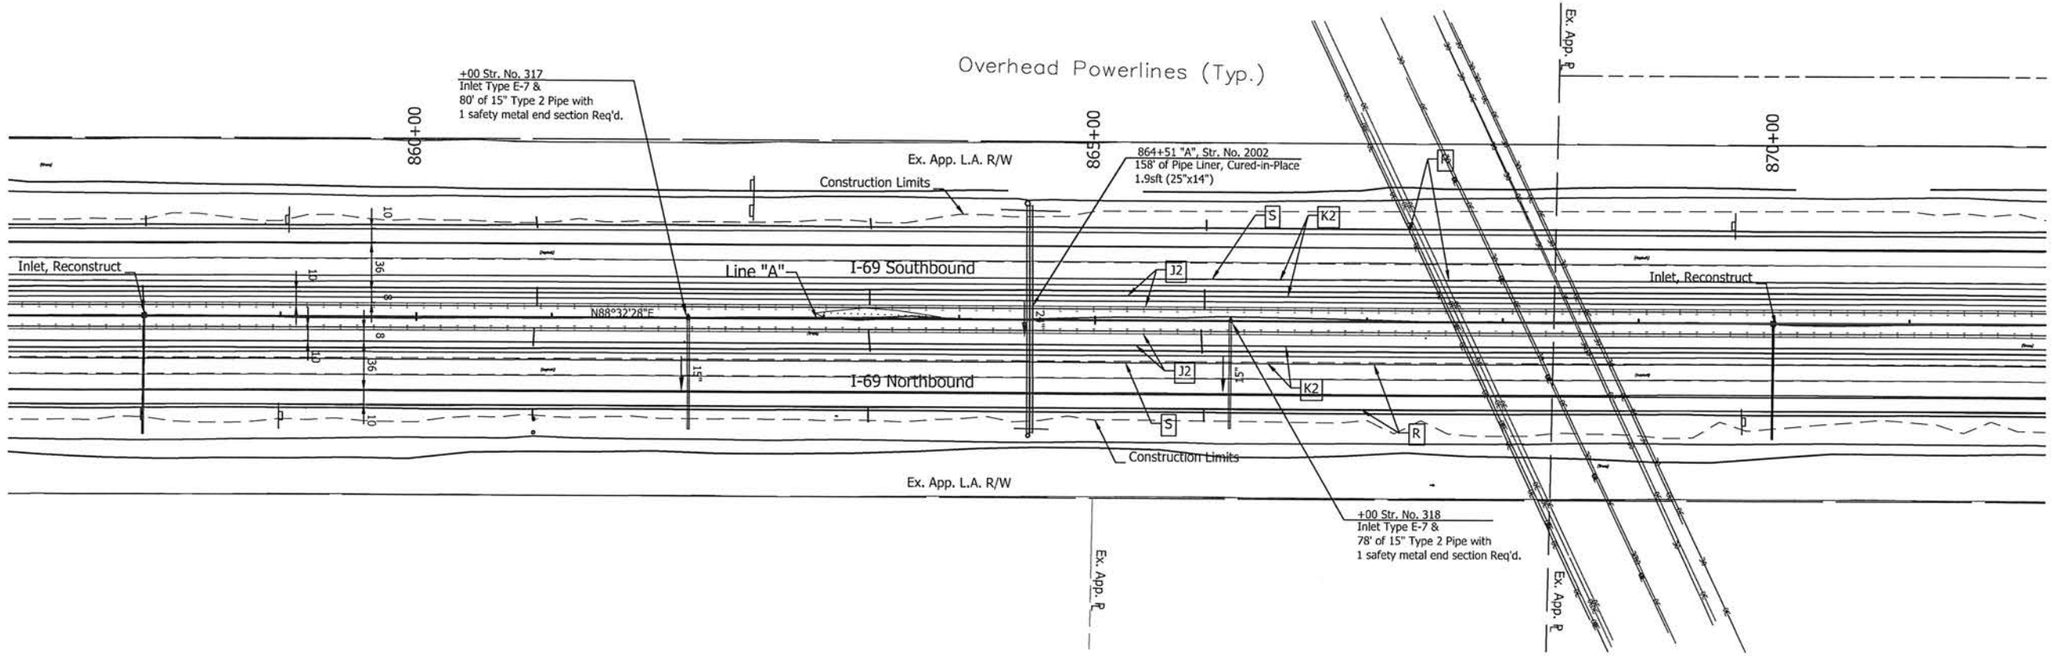

Note:
All R/W this sheet to be as shown. All R/W on this sheet described from Line "A".

UNITED Consulting
1625 N. Post Road
Indianapolis, IN 46219
Phone 317-895-2585
Fax 317-895-2596
www.ucindy.com

MATTHEW A. TAYLOR REGISTERED No. 10200109 STATE OF INDIANA PROFESSIONAL ENGINEER

RECOMMENDED FOR APPROVAL DESIGN ENGINEER 9/21/15 DATE		INDIANA DEPARTMENT OF TRANSPORTATION	HORIZONTAL SCALE 1"=50' / BRIDGE FILE
DESIGNED: ATW	DRAWN: DJZ	PLAN STA. 857+00.00 TO 872+00.00 LINE "A"	VERTICAL SCALE / DESIGNATION 1383337
CHECKED: MAT	CHECKED: ATW		SURVEY BOOK / SHEETS 175 of 291
			CONTRACT R-37053 / PROJECT 1383332

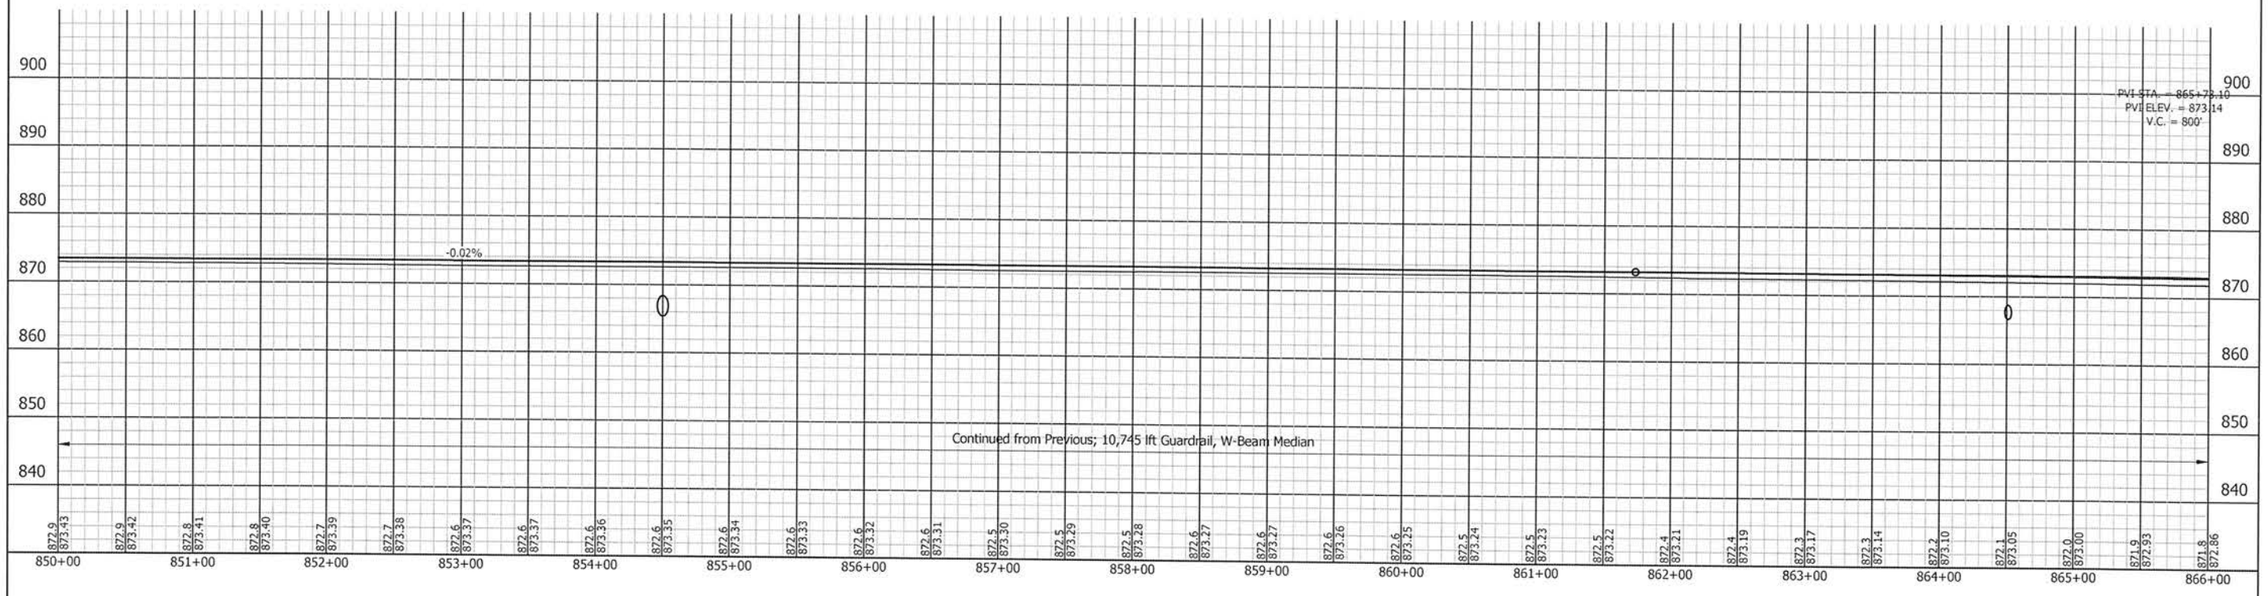

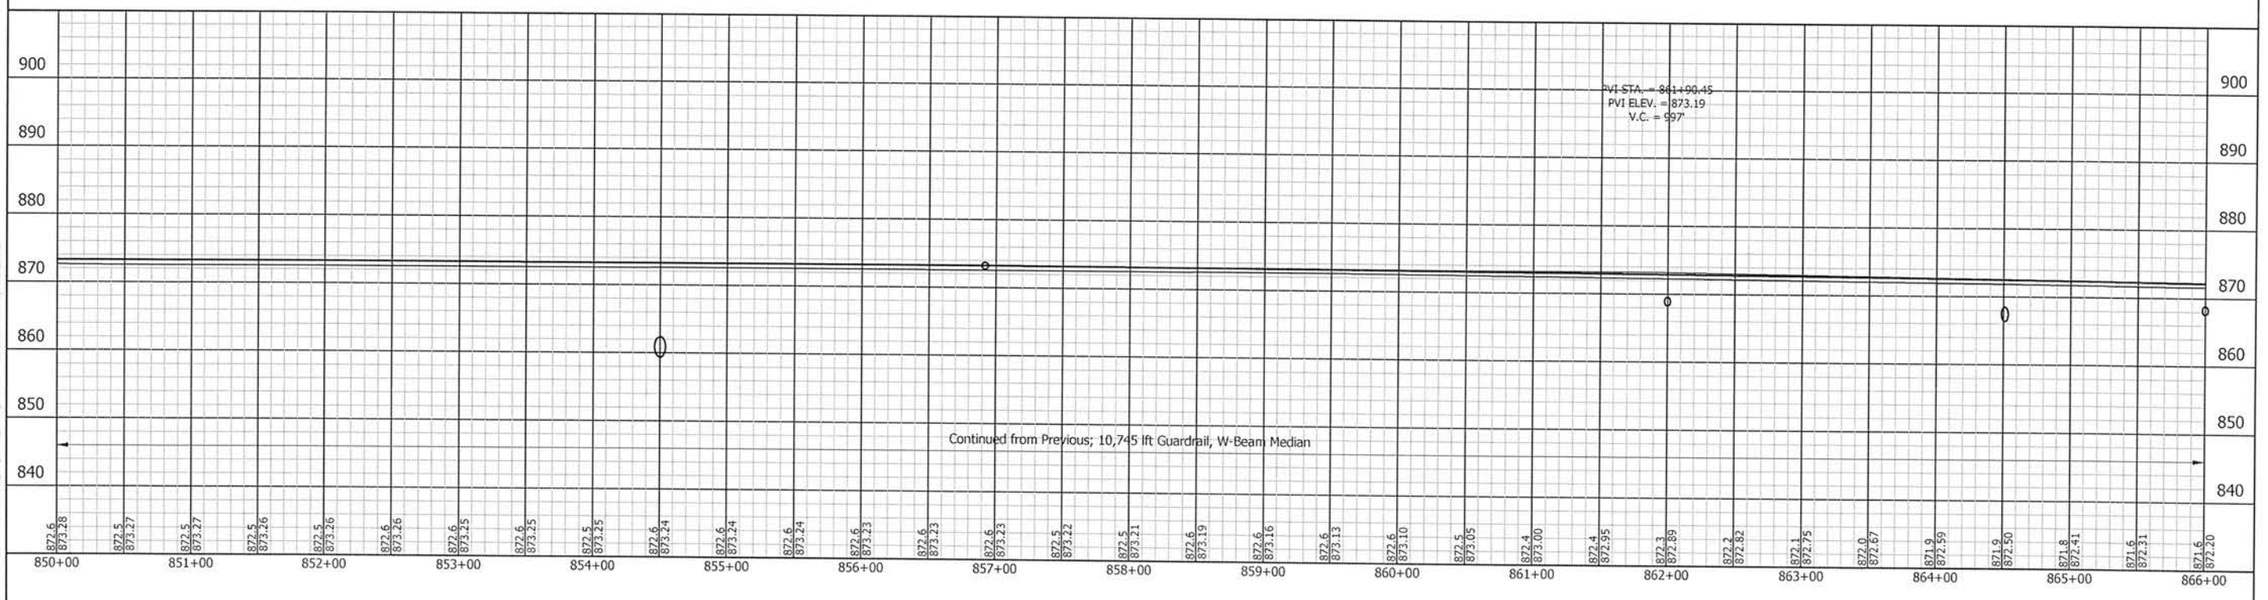

UNITED Consulting
1625 N. Post Road
Indianapolis, IN 46219
Phone 317-895-2585
Fax 317-895-2596
www.ucindy.com

RECOMMENDED FOR APPROVAL — DESIGN ENGINEER — DATE 9/12/16

DESIGNED: JRA | DRAWN: DJZ

CHECKED: MAT | CHECKED: JRA

INDIANA
DEPARTMENT OF TRANSPORTATION

I69 SECTION A2
PROFILE

HORIZONTAL SCALE	BRIDGE FILE
1" = 50'	-
VERTICAL SCALE	DESIGNATION
1" = 10'	1383337
SURVEY BOOK	SHEETS
-	176 of 291
CONTRACT	PROJECT
R-37053	1383332

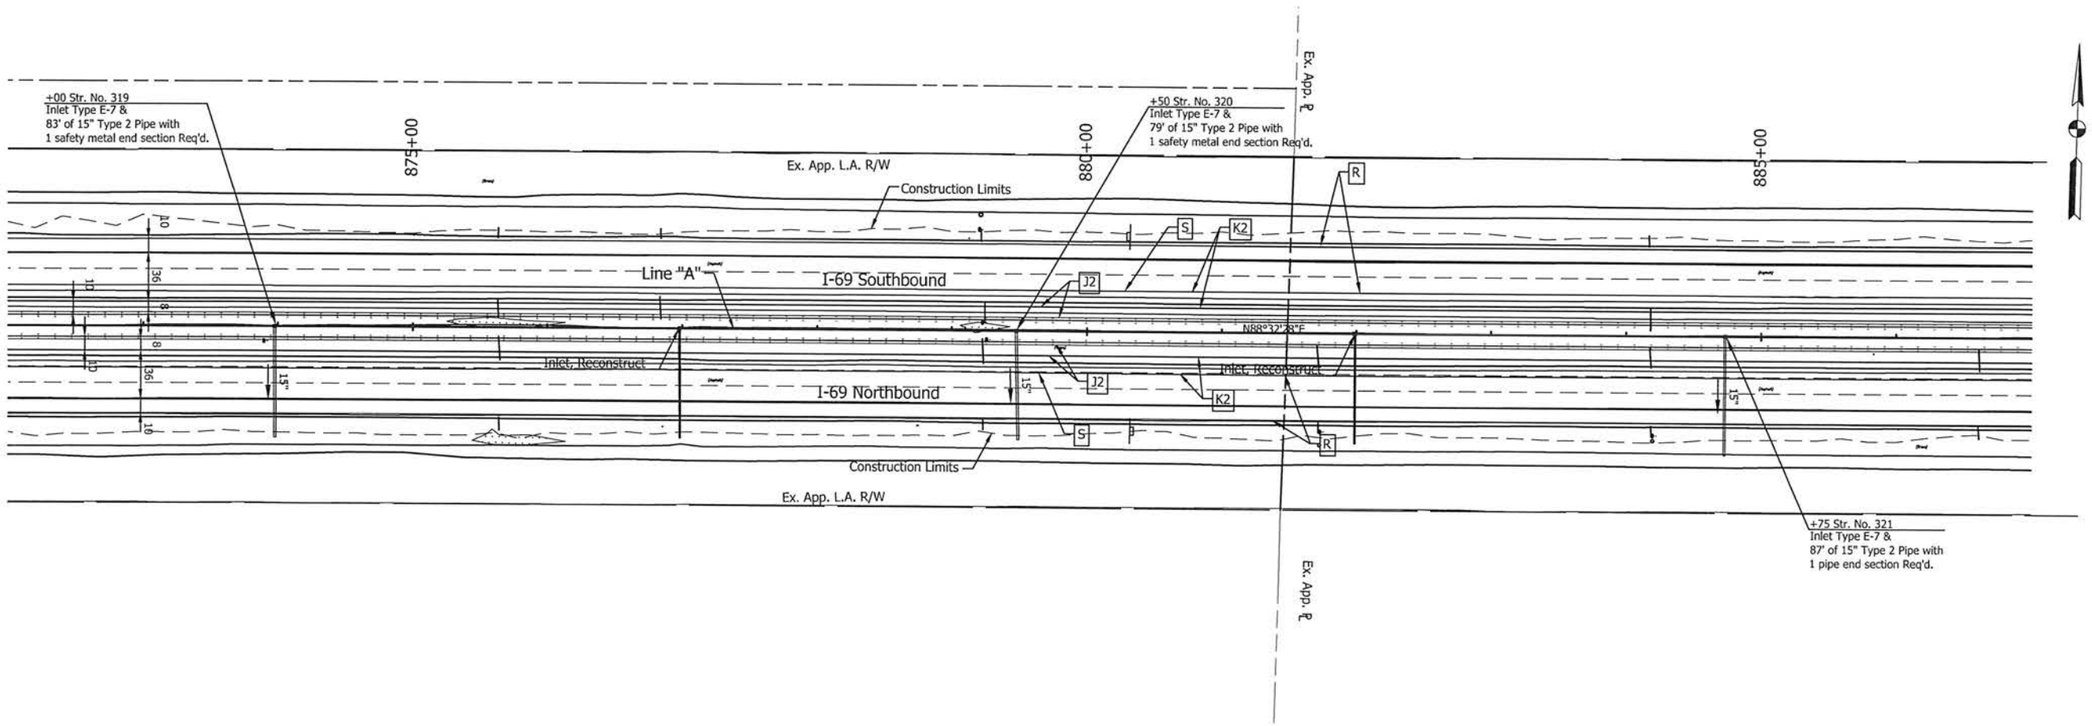

Note:
All R/W this sheet to be as shown. All R/W on this sheet described from Line "A".

UNITED Consulting
1625 N. Post Road
Indianapolis, IN 46219
Phone 317-895-2585
Fax 317-895-2596
www.ucindy.com

MATTHEW A. TAYLOR — REGISTERED — No. 10200109 — STATE OF INDIANA — PROFESSIONAL ENGINEER

RECOMMENDED FOR APPROVAL _____ DESIGN ENGINEER 9/17/15 DATE

DESIGNED: ATW DRAWN: DJZ
CHECKED: MAT CHECKED: ATW

INDIANA
DEPARTMENT OF TRANSPORTATION

PLAN
STA. 872+00.00 TO STA. 887+00.00
LINE "A"

HORIZONTAL SCALE	BRIDGE FILE
1"=50'	
VERTICAL SCALE	DESIGNATION
	1383337
SURVEY BOOK	SHEETS
	177 of 291
CONTRACT	PROJECT
R-37053	1383332

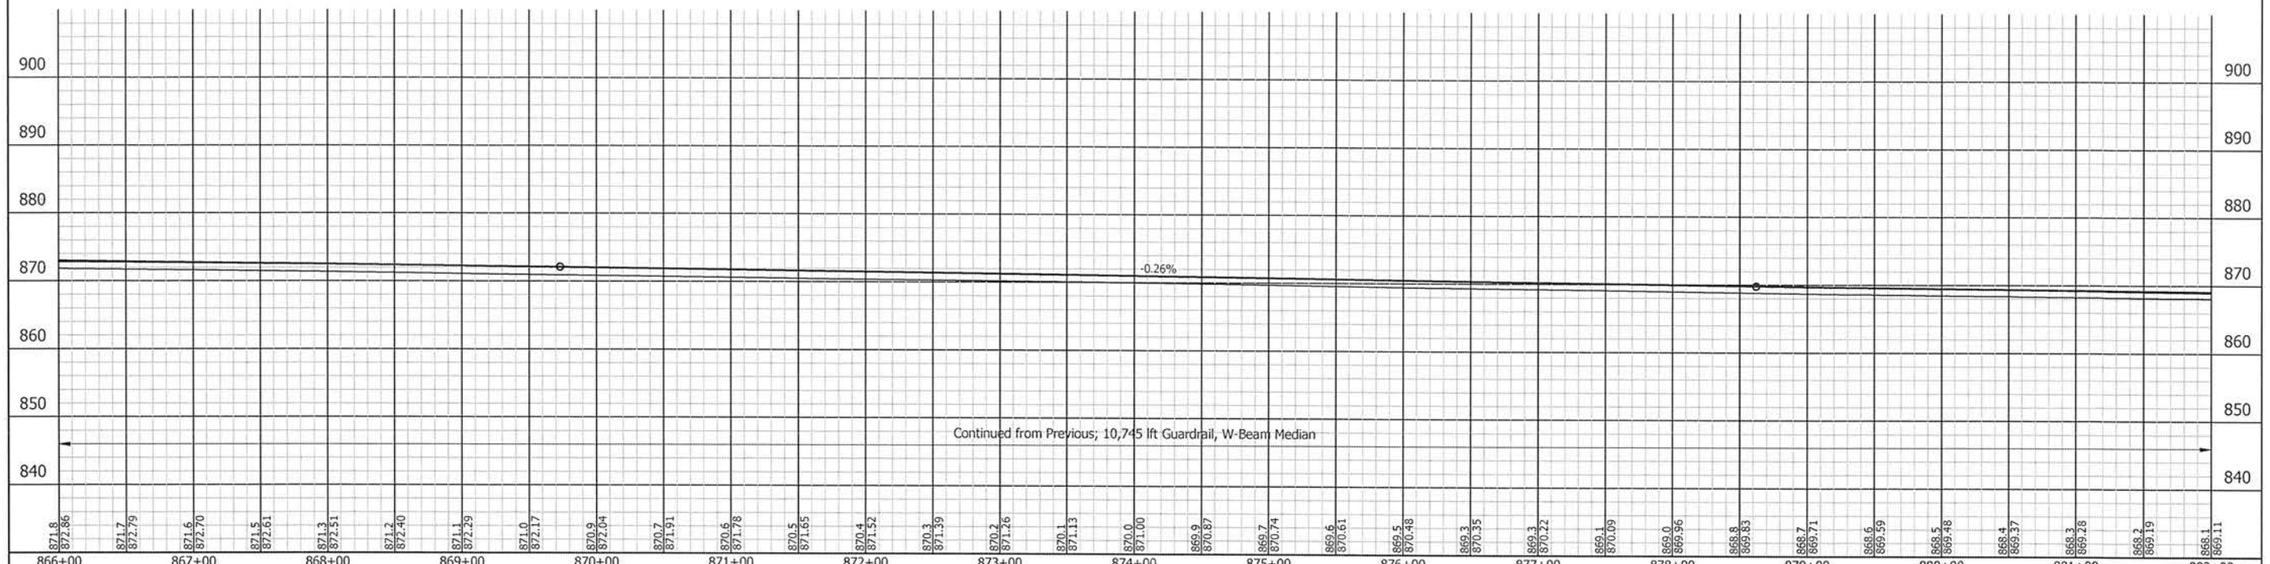

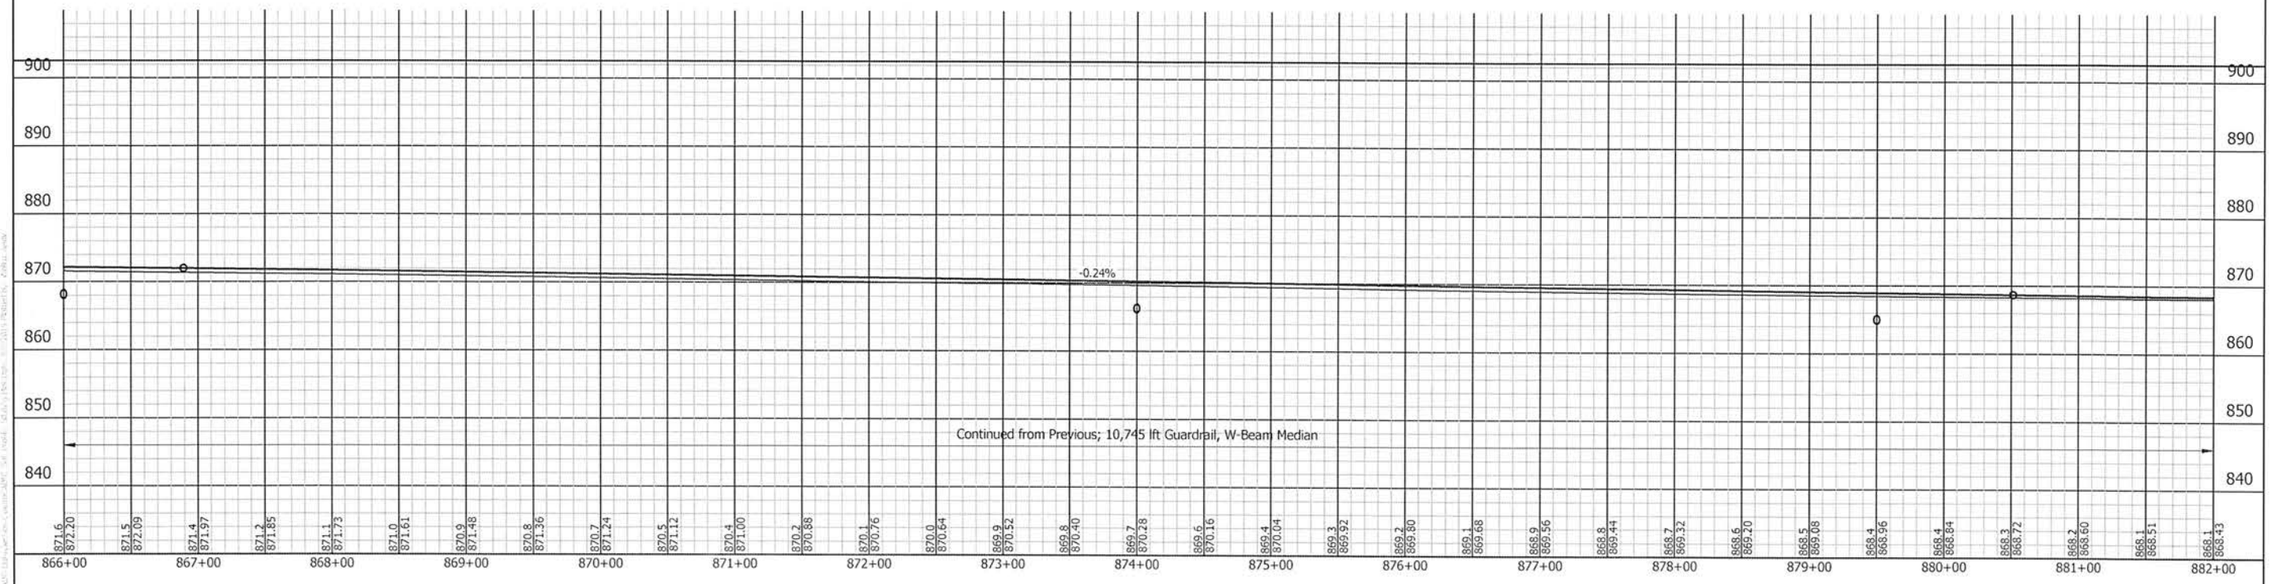

UNITED Consulting
1625 N. Post Road
Indianapolis, IN 46219
Phone 317-895-2585
Fax 317-895-2596
www.ucindy.com

RECOMMENDED FOR APPROVAL — DESIGN ENGINEER — DATE 9/7/15

DESIGNED: JRA | DRAWN: DJZ

CHECKED: MAT | CHECKED: JRA

INDIANA
DEPARTMENT OF TRANSPORTATION

I69 SECTION A2
PROFILE

HORIZONTAL SCALE	BRIDGE FILE
1" = 50'	-
VERTICAL SCALE	DESIGNATION
1" = 10'	1383337
SURVEY BOOK	SHEETS
-	178 of 291
CONTRACT	PROJECT
R-37053	1383332

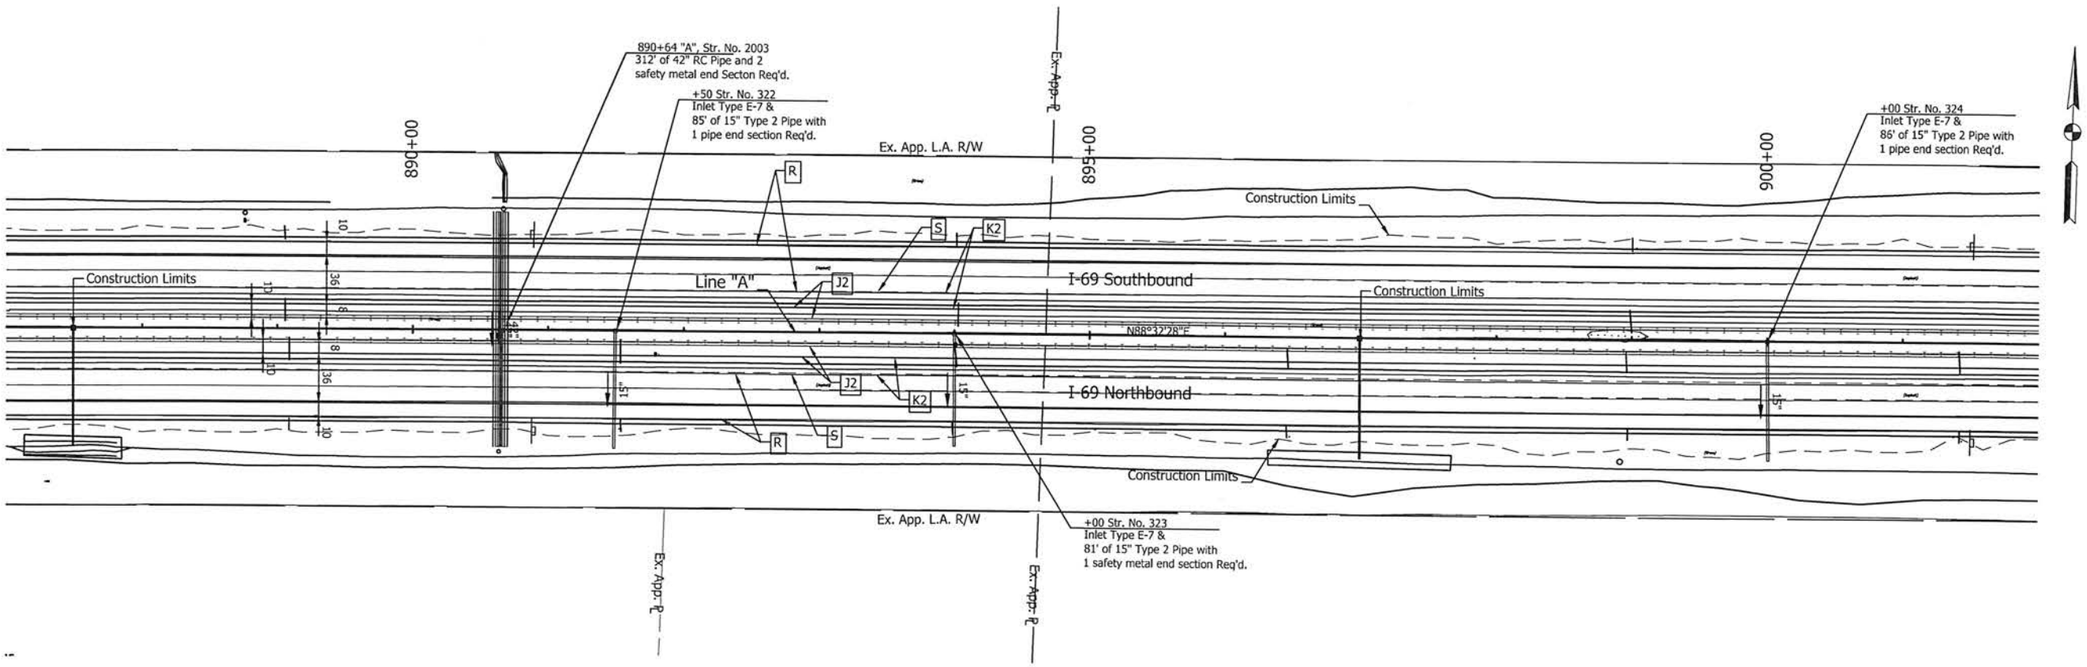

Note:
All R/W this sheet to be as shown. All R/W on this sheet described from Line "A".

UNITED Consulting
1625 N. Post Road
Indianapolis, IN 46219
Phone 317-895-2585
Fax 317-895-2596
www.ucindy.com

MATTHEW A. TAYLOR REGISTERED No. 10200109 STATE OF INDIANA PROFESSIONAL ENGINEER

RECOMMENDED FOR APPROVAL _____ DESIGN ENGINEER 9/7/15 DATE

DESIGNED: ATW DRAWN: DJZ
CHECKED: MAT CHECKED: ATW

INDIANA
DEPARTMENT OF TRANSPORTATION

PLAN
STA. 887+00.00 TO STA. 902+00.00
LINE "A"

HORIZONTAL SCALE	BRIDGE FILE
1"=50'	
VERTICAL SCALE	DESIGNATION
	1383337
SURVEY BOOK	SHEETS
	179 of 291
CONTRACT	PROJECT
R-37053	1383332

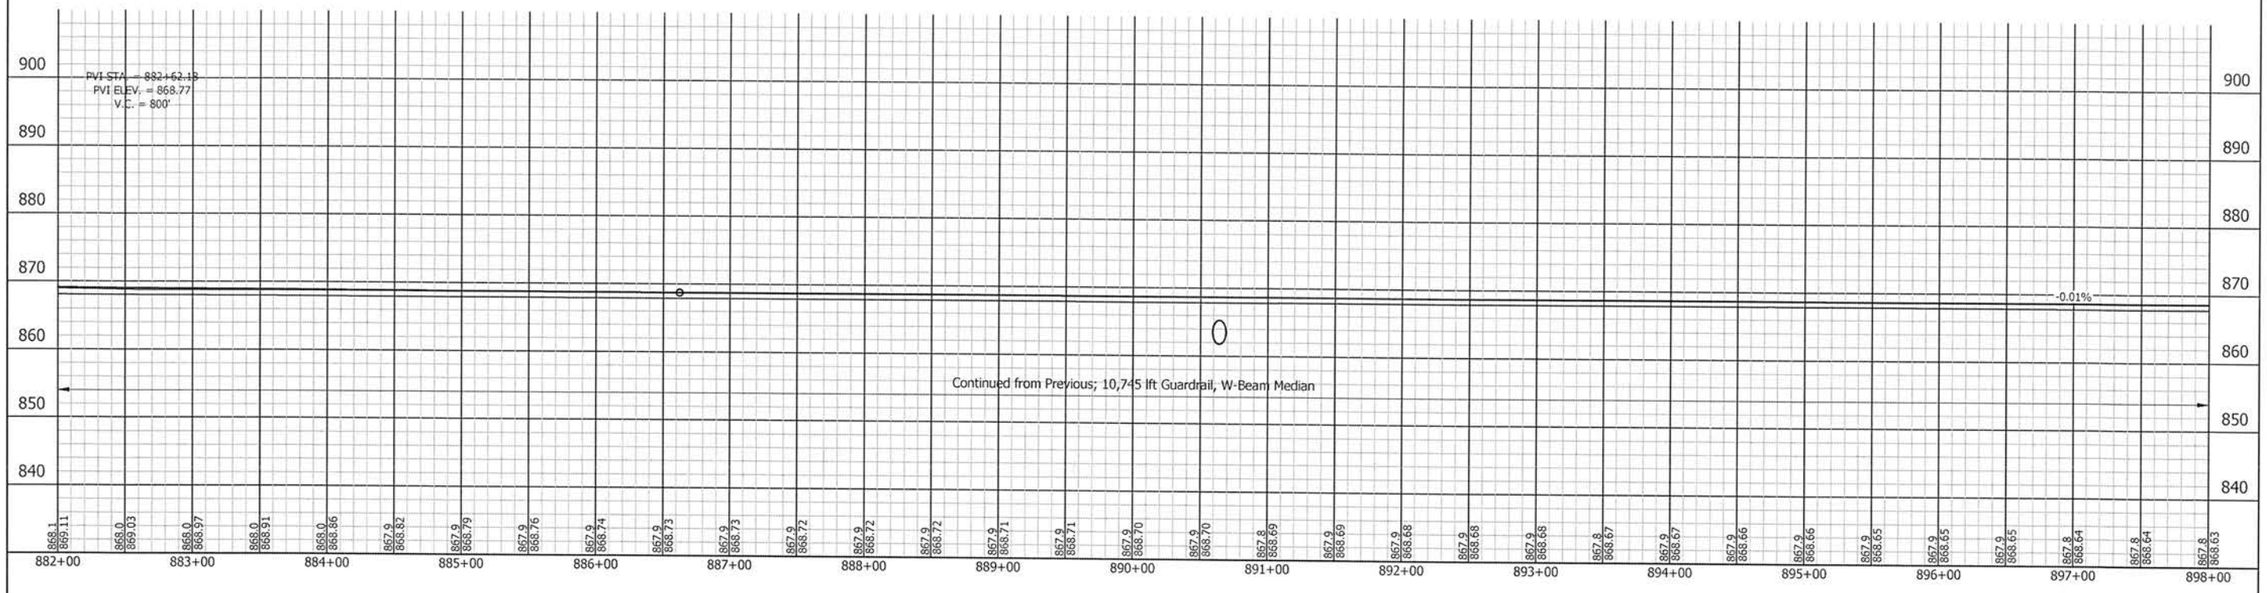

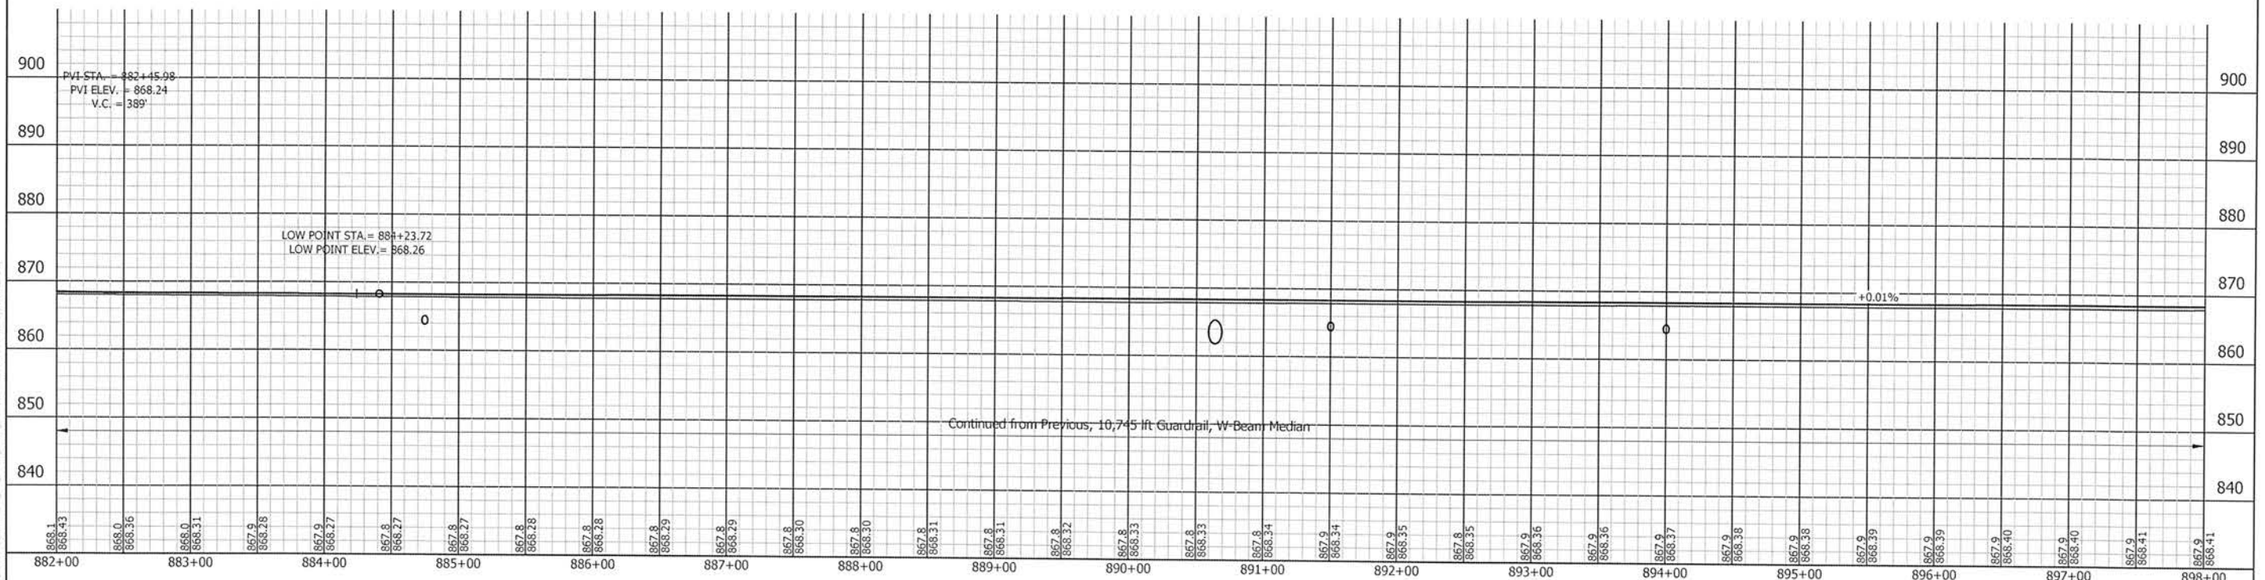

UNITED Consulting
1625 N. Post Road
Indianapolis, IN 46219
Phone 317-895-2585
Fax 317-895-2596
www.ucindy.com

RECOMMENDED FOR APPROVAL
DESIGN ENGINEER
9/7/16
DATE

DESIGNED: JRA
DRAWN: DJZ
CHECKED: MAT
CHECKED: JRA

INDIANA
DEPARTMENT OF TRANSPORTATION

I69 SECTION A2
PROFILE

HORIZONTAL SCALE	BRIDGE FILE
1" = 50'	-
VERTICAL SCALE	DESIGNATION
1" = 10'	1383337
SURVEY BOOK	SHEETS
-	180 of 291
CONTRACT	PROJECT
R-37053	1383332

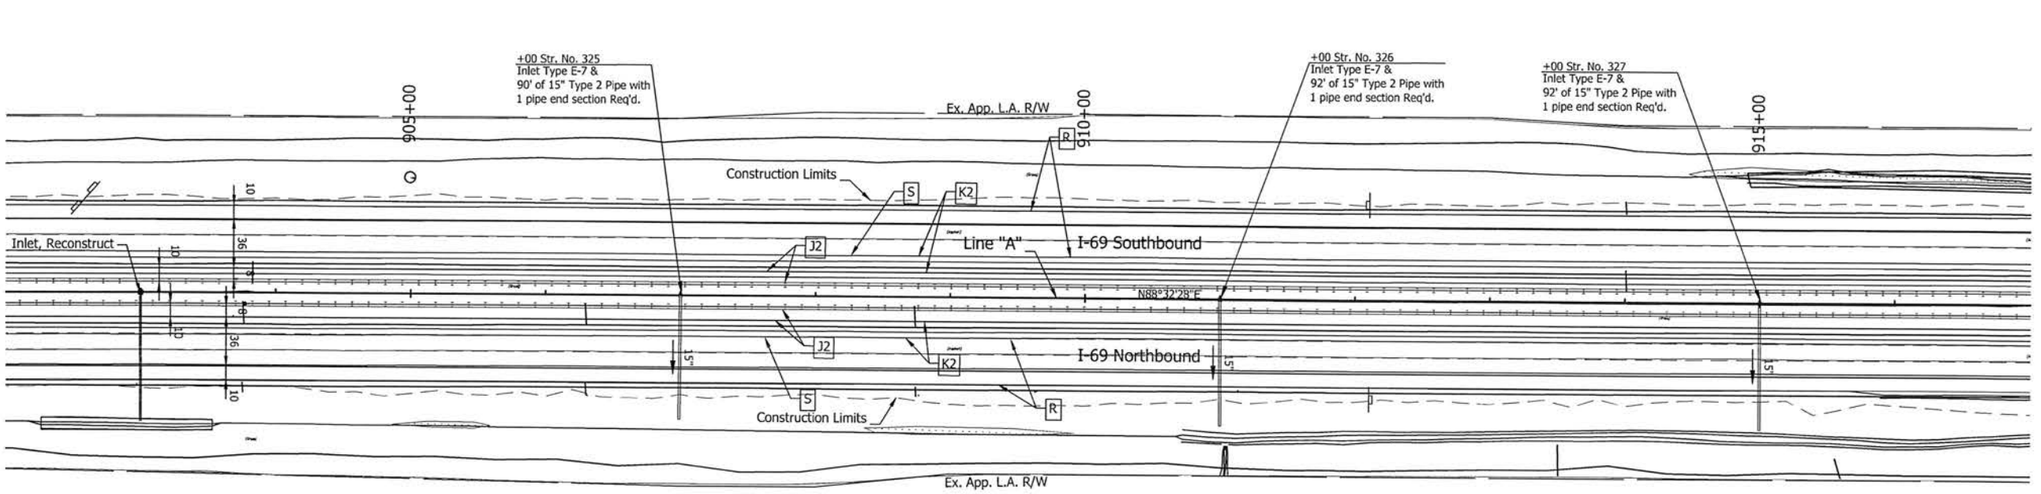

Note:
All R/W this sheet to be as shown. All R/W on this sheet described from Line "A".

UNITED Consulting
1625 N. Post Road
Indianapolis, IN 46219
Phone 317-895-2585
Fax 317-895-2596
www.ucindy.com

MATTHEW A. TAYLOR
REGISTERED
No. 10200109
STATE OF INDIANA
PROFESSIONAL ENGINEER

RECOMMENDED FOR APPROVAL — DESIGN ENGINEER — DATE 9/21/15

DESIGNED: ATW | DRAWN: DJZ
CHECKED: MAT | CHECKED: ATW

INDIANA
DEPARTMENT OF TRANSPORTATION

PLAN
STA. 902+00.00 TO STA. 917+00.00
LINE "A"

HORIZONTAL SCALE	BRIDGE FILE
1"=50'	
VERTICAL SCALE	DESIGNATION
	1383332
SURVEY BOOK	SHEETS
	181 of 291
CONTRACT	PROJECT
R-37053	1383332

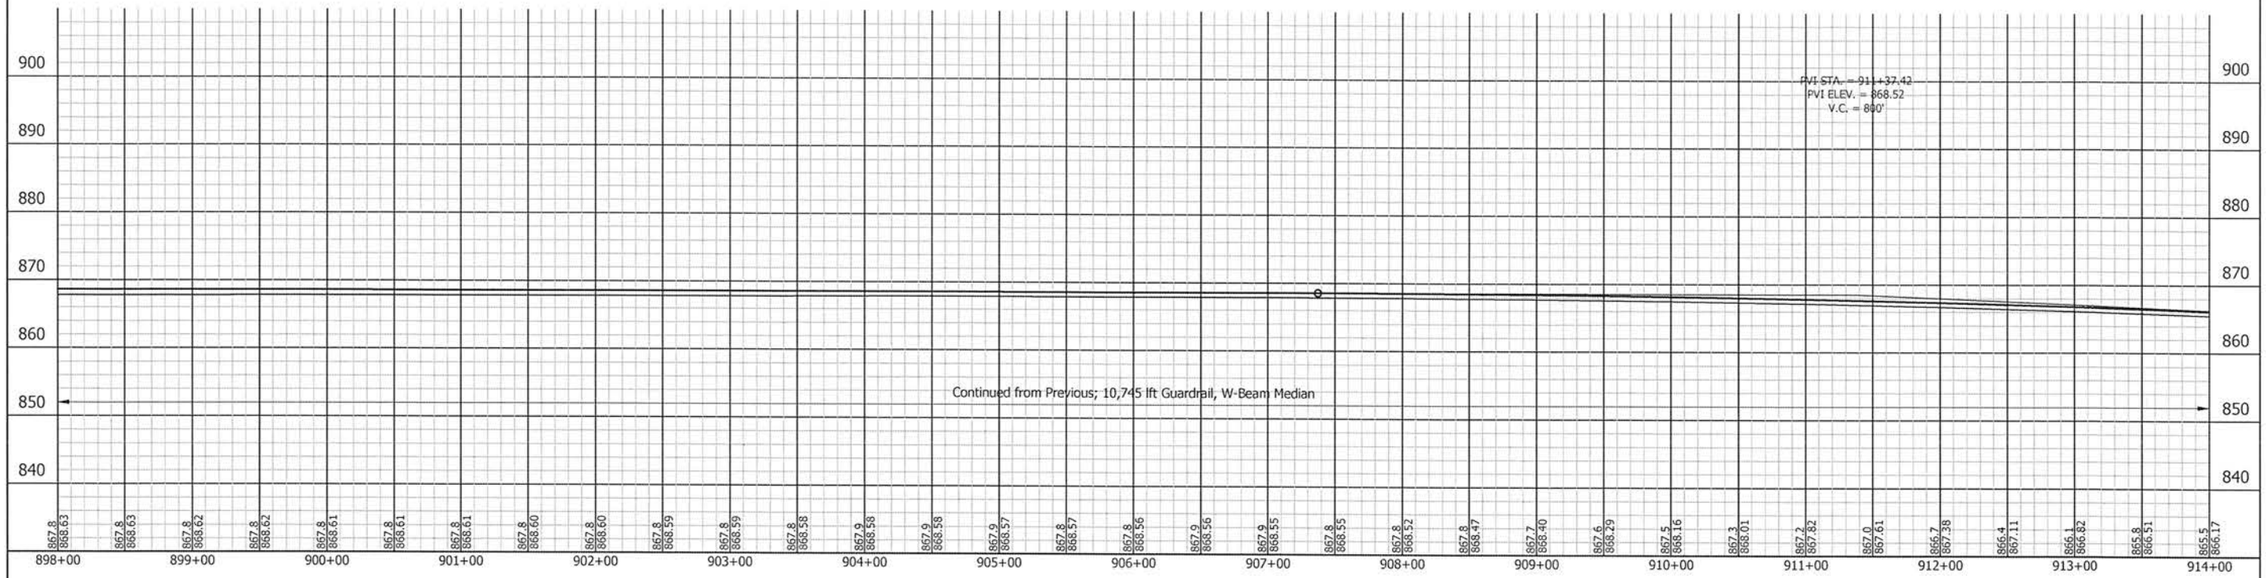

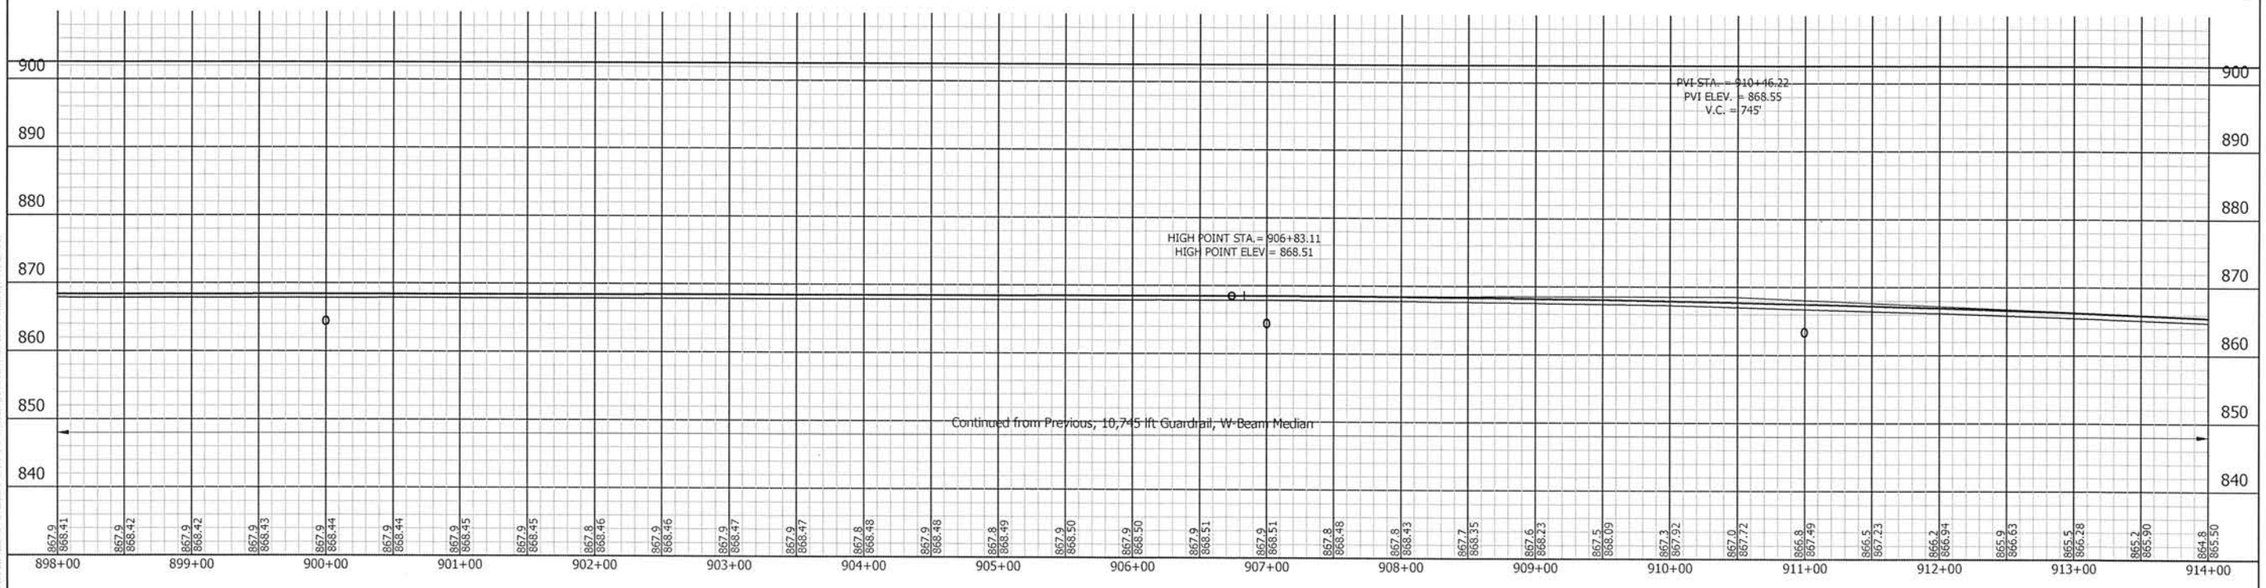

UNITED Consulting
1625 N. Post Road
Indianapolis, IN 46219
Phone 317-895-2585
Fax 317-895-2596
www.ucindy.com

RECOMMENDED FOR APPROVAL
DESIGN ENGINEER — DATE 9/16/15

DESIGNED: JRA | DRAWN: DJZ
CHECKED: MAT | CHECKED: JRA

INDIANA
DEPARTMENT OF TRANSPORTATION

I69 SECTION A2
PROFILE

HORIZONTAL SCALE	BRIDGE FILE
1" = 50'	-
VERTICAL SCALE	DESIGNATION
1" = 10'	1383337
SURVEY BOOK	SHEETS
-	182 of 291
CONTRACT	PROJECT
R-37053	1383332

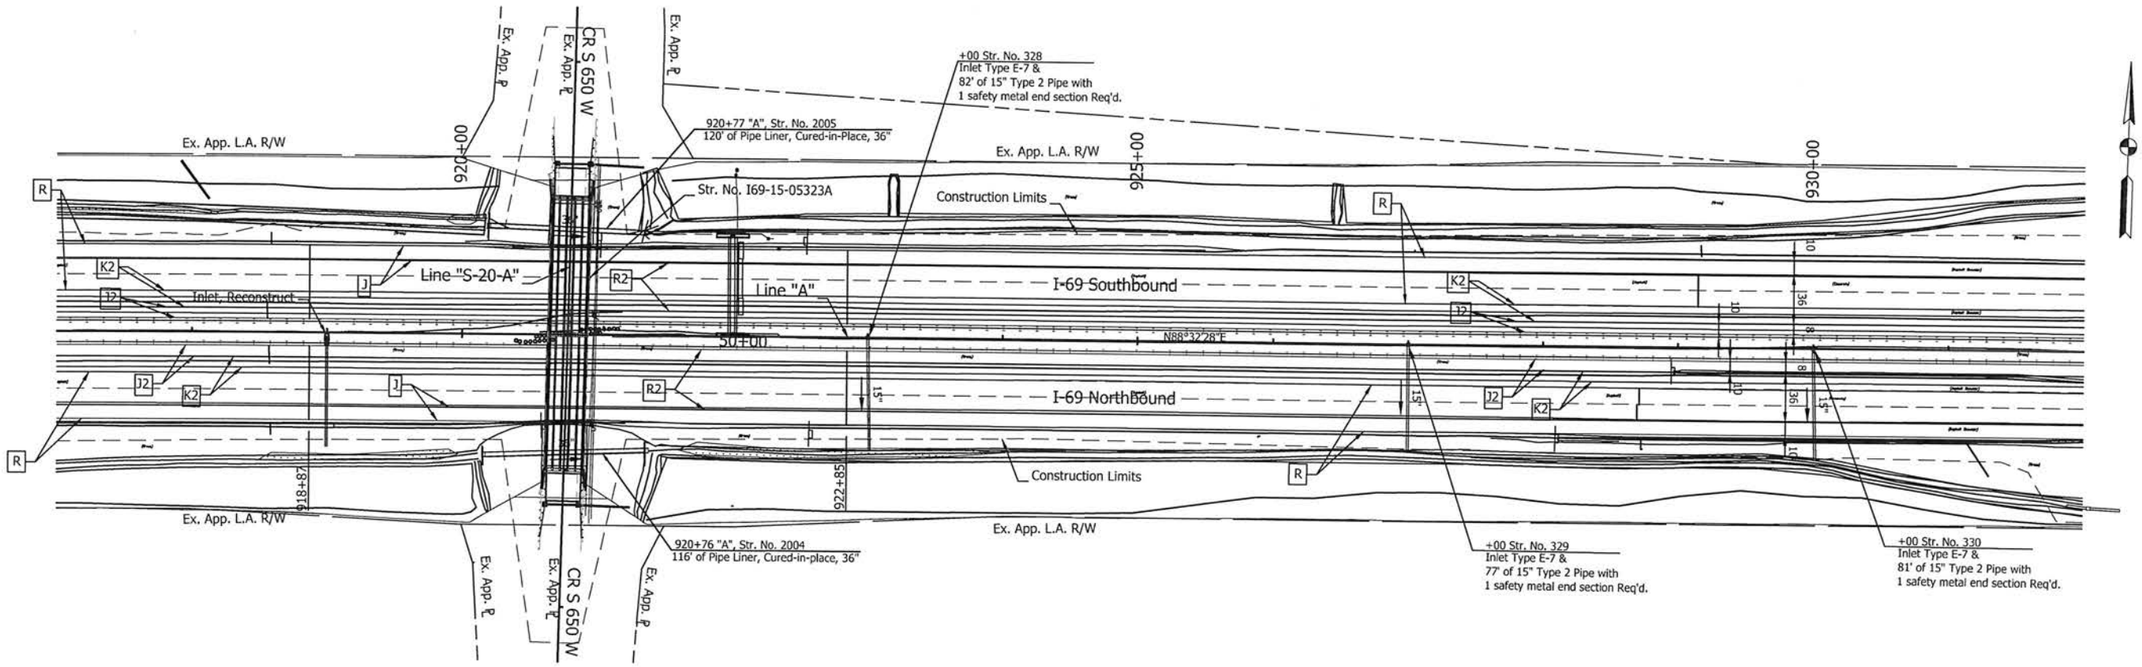

Note:
All R/W this sheet to be as shown. All R/W on this sheet described from Line "A".

UNITED Consulting
1625 N. Post Road
Indianapolis, IN 46219
Phone 317-895-2585
Fax 317-895-2596
www.ucindy.com

MATTHEW A. TAYLOR REGISTERED No. 10200109 STATE OF INDIANA PROFESSIONAL ENGINEER

RECOMMENDED FOR APPROVAL _____ DESIGN ENGINEER 9/23/15 DATE

DESIGNED: ATW DRAWN: DJZ

CHECKED: MAT CHECKED: ATW

INDIANA
DEPARTMENT OF TRANSPORTATION

PLAN
STA. 917+00.00 TO STA. 932+00.00
LINE "A"

HORIZONTAL SCALE	BRIDGE FILE
1"=50'	
VERTICAL SCALE	DESIGNATION
	1383337
SURVEY BOOK	SHEETS
	183 of 291
CONTRACT	PROJECT
R-37053	1383332

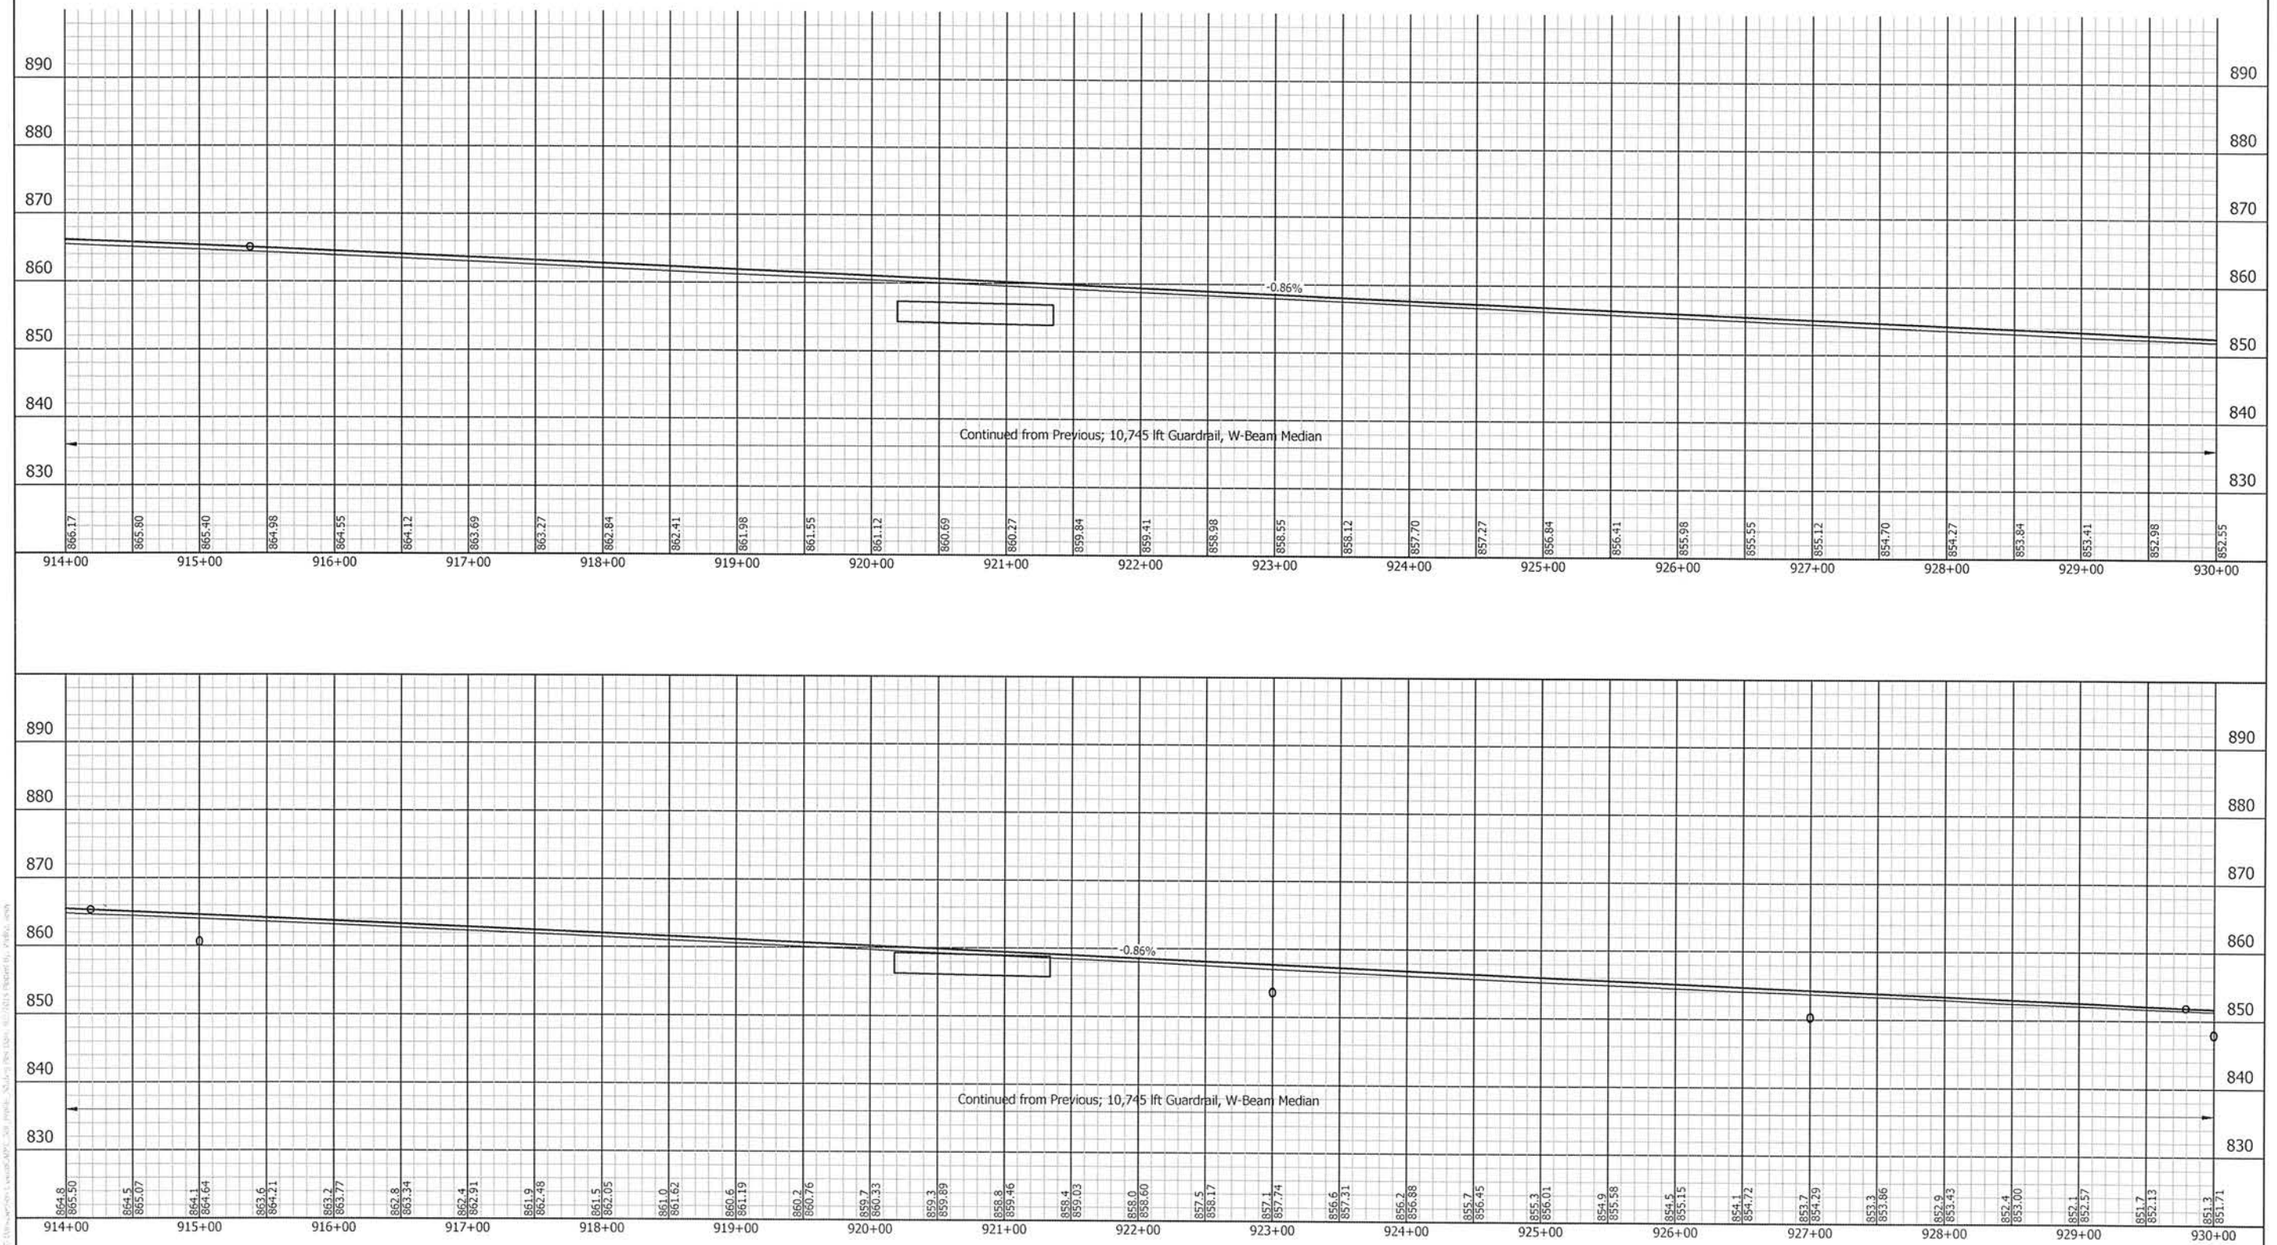

UNITED Consulting
1625 N. Post Road
Indianapolis, IN 46219
Phone 317-895-2585
Fax 317-895-2596
www.ucindy.com

RECOMMENDED FOR APPROVAL — DESIGN ENGINEER — DATE 9/17/15

DESIGNED: JRA | DRAWN: DJZ | CHECKED: MAT | CHECKED: JRA

INDIANA
DEPARTMENT OF TRANSPORTATION

I69 SECTION A2
PROFILE

HORIZONTAL SCALE	BRIDGE FILE
1" = 50'	-
VERTICAL SCALE	DESIGNATION
1" = 10'	1383337
SURVEY BOOK	SHEETS
-	184 of 291
CONTRACT	PROJECT
R-37053	1383332

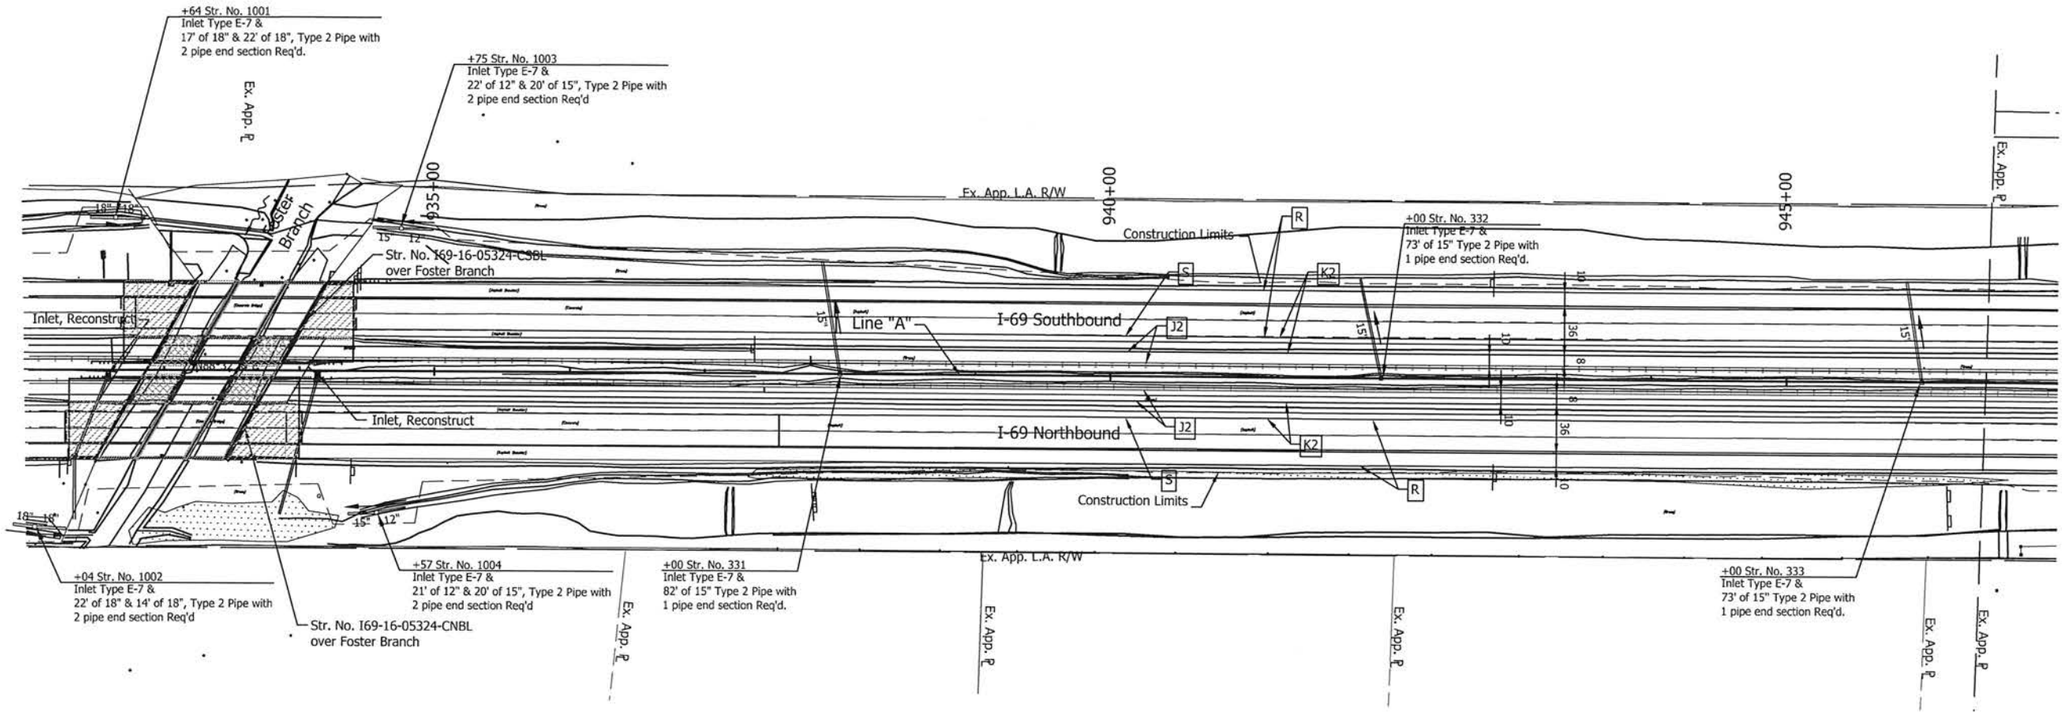

Note:
All R/W this sheet to be as shown. All R/W on this sheet described from Line "A".

UNITED Consulting
1625 N. Post Road
Indianapolis, IN 46219
Phone 317-895-2585
Fax 317-895-2596
www.ucindy.com

MATTHEW A. TAYLOR
REGISTERED
No. 10200109
STATE OF INDIANA
PROFESSIONAL ENGINEER

RECOMMENDED FOR APPROVAL _____ DESIGN ENGINEER 9/17/19 DATE

DESIGNED: ATW DRAWN: DJZ
CHECKED: MAT CHECKED: ATW

INDIANA
DEPARTMENT OF TRANSPORTATION

PLAN
STA. 932+00.00 TO STA. 947+00.00
LINE "A"

HORIZONTAL SCALE	BRIDGE FILE
1"=50'	
VERTICAL SCALE	DESIGNATION
	1383337
SURVEY BOOK	SHEETS
	185 of 291
CONTRACT	PROJECT
R-37053	1383332