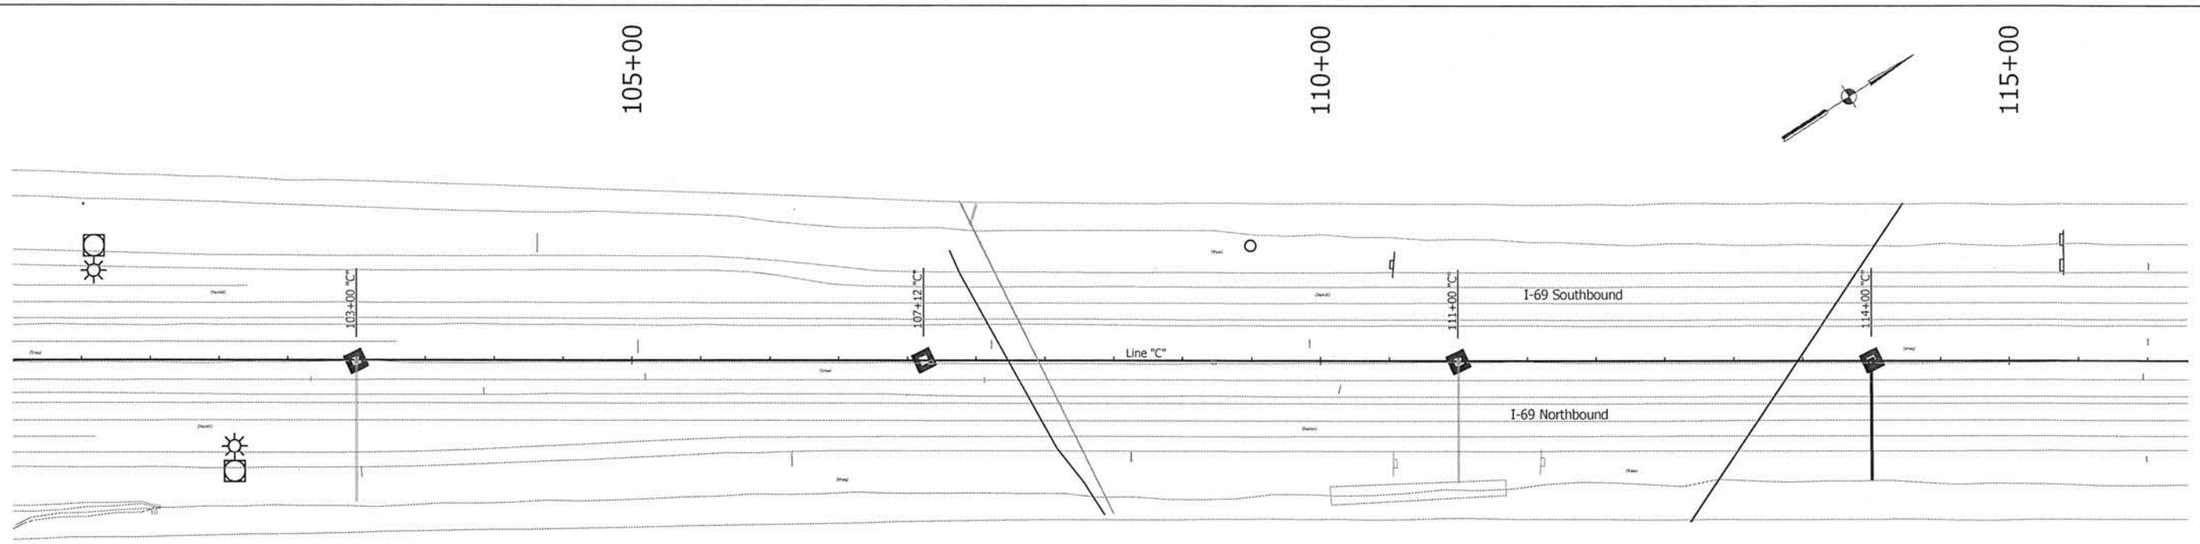

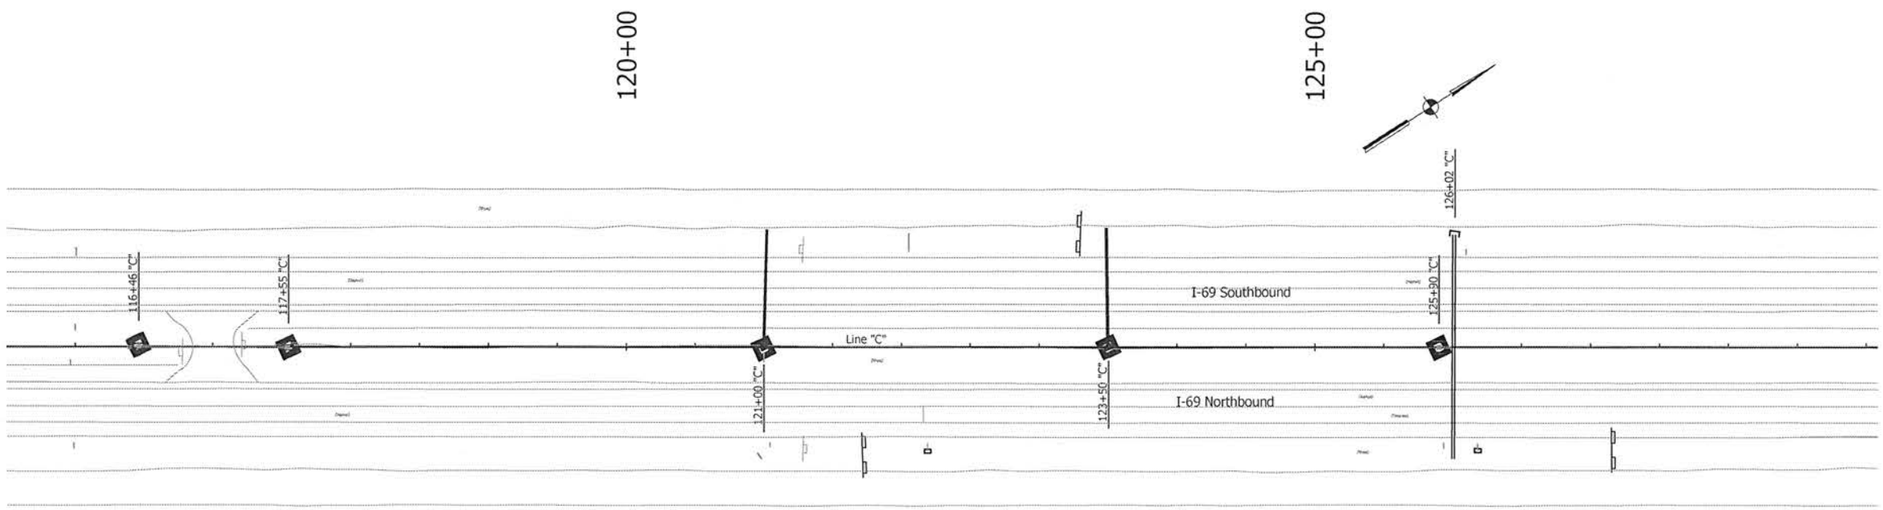

EROSION CONTROL LEGEND

- Curb Inlet Protection
- Culvert Pipe Protection
- Drop Inlet Protection
- Perimeter Protection
- Sediment Trap
- Straw Bale Ditch Check
- Slope Drain

UNITED Consulting
1625 N. Post Road
Indianapolis, IN 46219
Phone 317-895-2585
Fax 317-895-2596
www.ucindy.com

MATTHEW A. TAYLOR REGISTERED No. 10200109 STATE OF INDIANA PROFESSIONAL ENGINEER

RECOMMENDED FOR APPROVAL	Matthew Taylor 9/17/15	INDIANA DEPARTMENT OF TRANSPORTATION	HORIZONTAL SCALE 1" = 50'
DESIGN ENGINEER	DATE		VERTICAL SCALE N/A
DESIGNED: BTS	DRAWN: DJZ	EROSION CONTROL PLANS LINE "C"	SURVEY BOOK -
CHECKED: JRA	CHECKED: BTS		CONTRACT R-37053

BRIDGE FILE	-
DESIGNATION	1383337
SHEETS	286 of 291
PROJECT	1383332

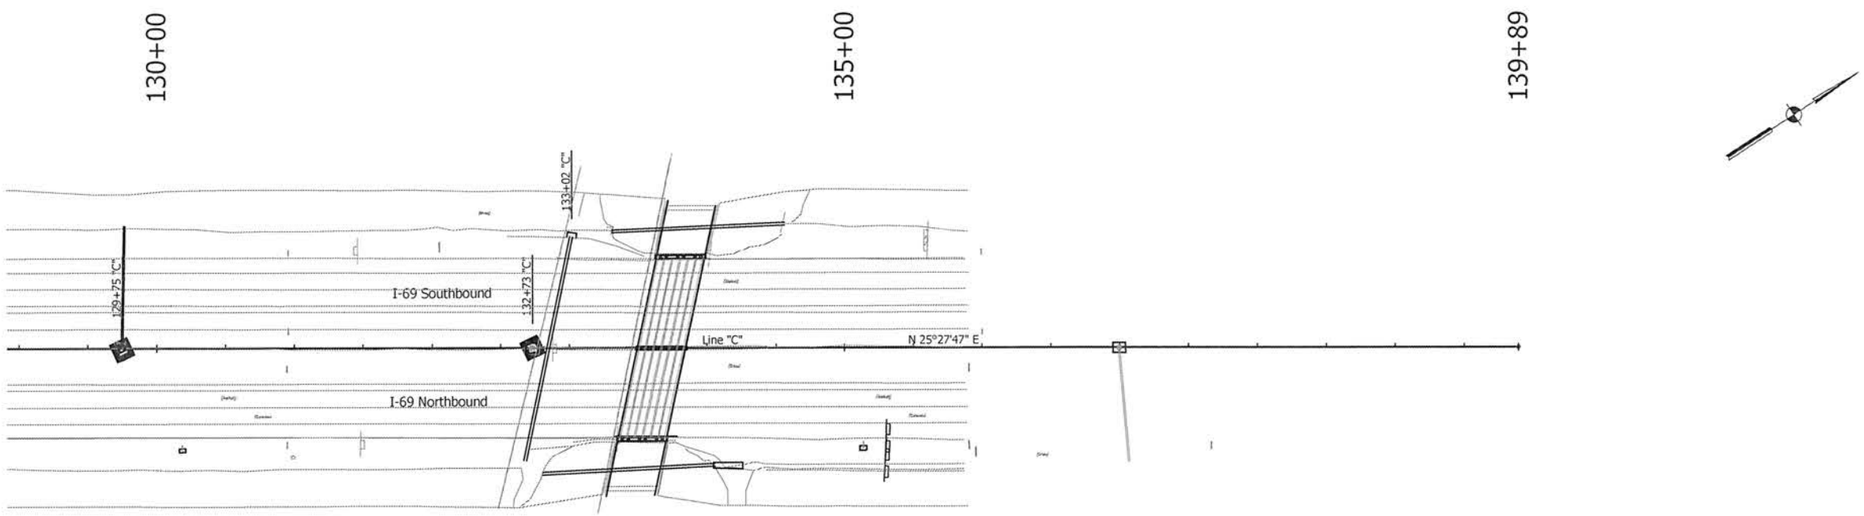

EROSION CONTROL LEGEND

- Curb Inlet Protection
- Culvert Pipe Protection
- Drop Inlet Protection
- Perimeter Protection
- Sediment Trap
- Straw Bale Ditch Check
- Slope Drain

UNITED Consulting
1625 N. Post Road
Indianapolis, IN 46219
Phone 317-895-2585
Fax 317-895-2596
www.ucindy.com

MATTHEW A. TAYLOR REGISTERED No. 10200109 STATE OF INDIANA PROFESSIONAL ENGINEER

RECOMMENDED FOR APPROVAL	Matthew Taylor 8/17/15 DESIGN ENGINEER DATE	INDIANA DEPARTMENT OF TRANSPORTATION	HORIZONTAL SCALE 1" = 50'
DESIGNED: BTS	DRAWN: DJZ	EROSION CONTROL PLANS LINE "C"	VERTICAL SCALE N/A
CHECKED: JRA	CHECKED: BTS		SURVEY BOOK -
			CONTRACT R-37053

BRIDGE FILE	-
DESIGNATION	1383337
SHEETS	287 of 291
PROJECT	1383332

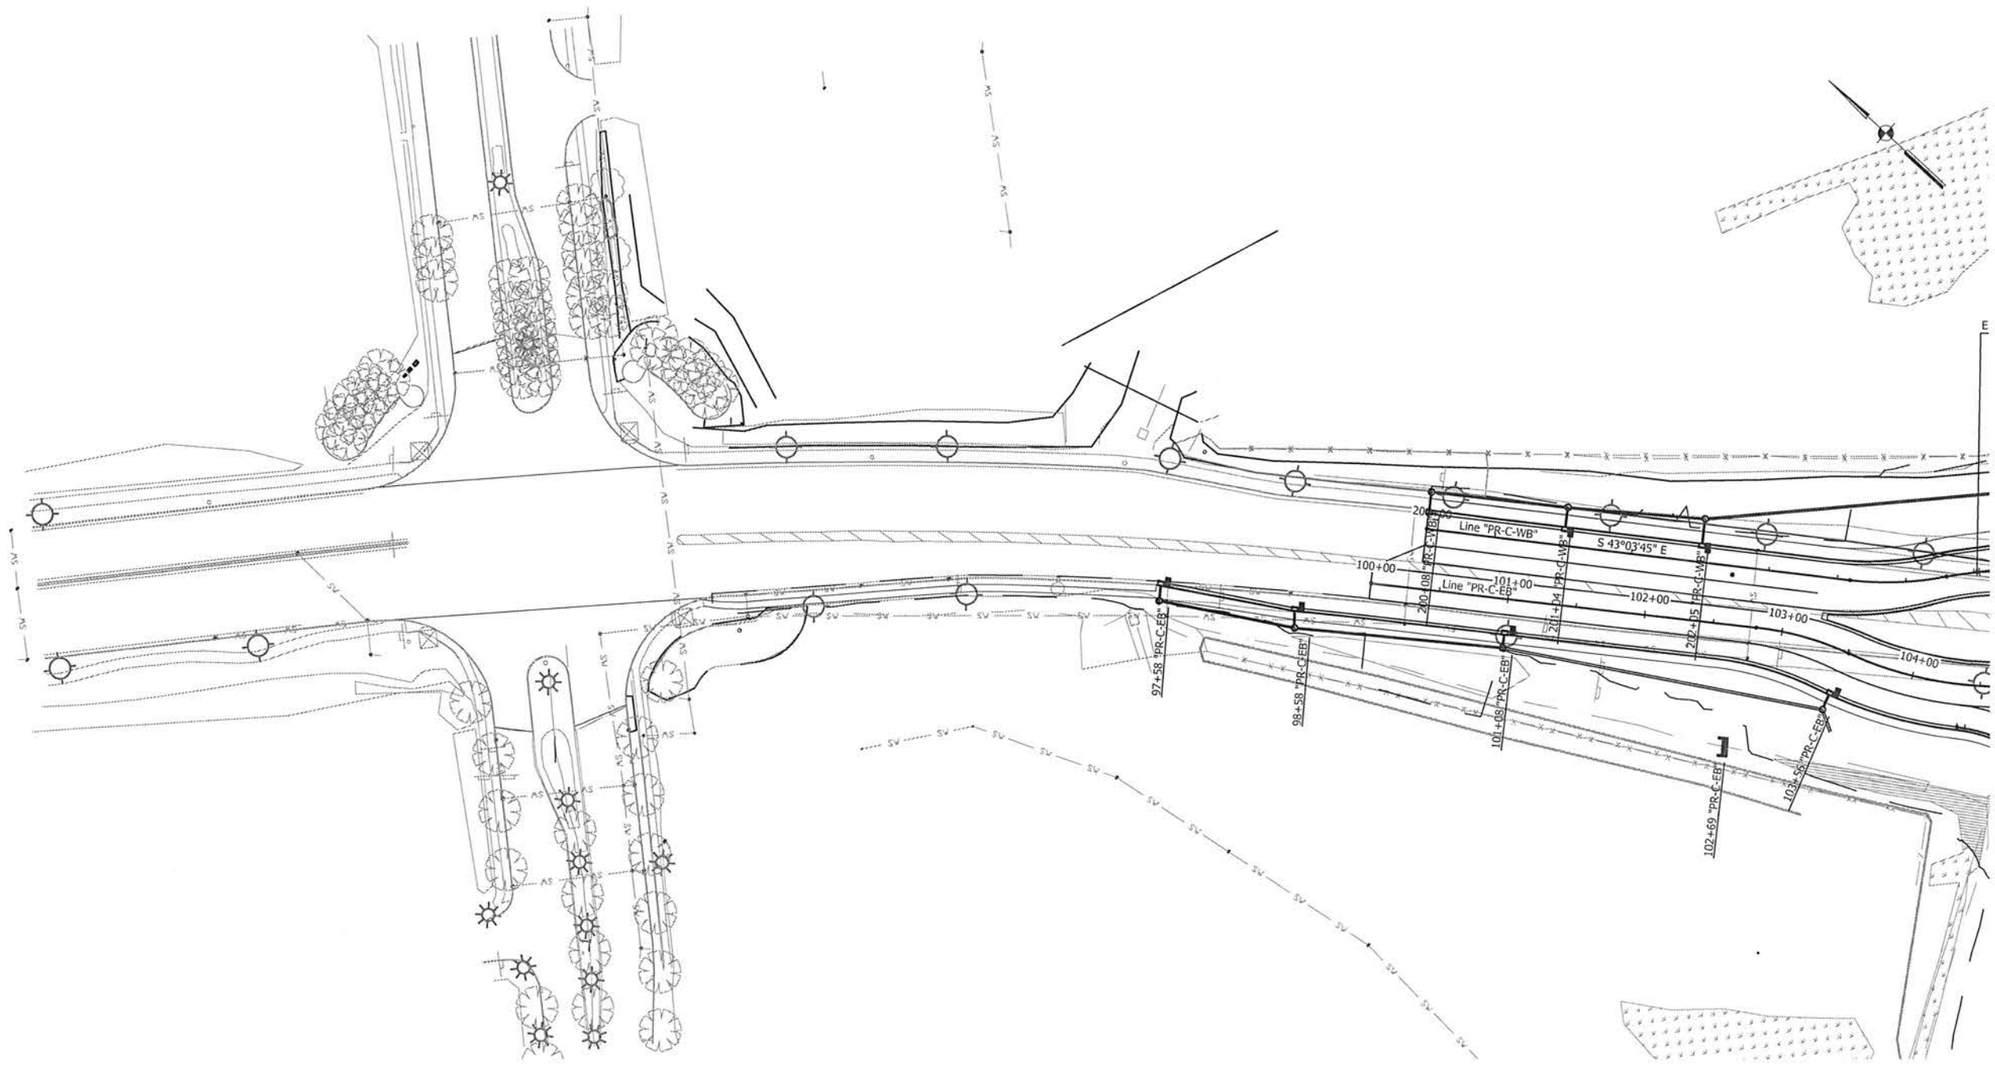

EROSION CONTROL LEGEND

- Curb Inlet Protection
- Culvert Pipe Protection
- Drop Inlet Protection
- Perimeter Protection
- Sediment Trap
- Straw Bale Ditch Check
- Slope Drain

UNITED Consulting
1625 N. Post Road
Indianapolis, IN 46219
Phone 317-895-2585
Fax 317-895-2596
www.ucindy.com

MATTHEW A. TAYLOR REGISTERED No. 10200109 STATE OF INDIANA PROFESSIONAL ENGINEER

RECOMMENDED FOR APPROVAL	DESIGN ENGINEER	DATE 9/17/15
DESIGNED: BTS	DRAWN: DJZ	
CHECKED: JRA	CHECKED: BTS	

INDIANA
DEPARTMENT OF TRANSPORTATION

EROSION CONTROL PLANS
CAMPUS PARKWAY INTERCHANGE

HORIZONTAL SCALE	BRIDGE FILE
1" = 50'	-
VERTICAL SCALE	DESIGNATION
N/A	1383489
SURVEY BOOK	SHEETS
-	288 of 291
CONTRACT	PROJECT
R-37053	1383332

End Alignment Sta. 1204+01.88 Line "PR-Ramp NE-W"

P.R.C. Sta. 1201+35.10 Line "PR-Ramp NE-W"

End Alignment Sta. 2203+40.74 Line "PR-Ramp NE-E"

P.C. Sta. 1196+97.04 Line "PR-Ramp NE-W"

P.O.T. Sta. 1194+76.85 Line "PR-Ramp NE-W"=
O.P.O.C. Sta. 565+48.73 Line "A", 277.08' Lt.

P.T. Sta. 2211+40.26 Line "PR-Ramp NW-W"

P.O.C. Sta. 1106+29.37 Line "PR-Ramp NW-E"=
O.P.O.C. Sta. 2211+34.62 Line "PR-Ramp NW-W", 16.00' Rt.

P.O.C. Sta. 2203+40.74 Line "PR-Ramp NE-E"=
O.P.O.C. Sta. 208+22.30 Line "PR-C-WB", 49.95' Lt.

P.O.C. Sta. 2208+61.30 Line "PR-Ramp NW-W"=
O.P.O.C. Sta. 207+22.80 Line "PR-C-WB", 15.00' Rt.

P.O.C. Sta. 1211+52.64 Line "PR-Ramp SW-W"=
O.P.O.C. Sta. 211+55.64 Line "PR-C-WB", 0.00'

555+00 560+00 565+00 570+00

I-69 Southbound

Line "A"

I-69 Northbound

EROSION CONTROL LEGEND

- Curb Inlet Protection
- Culvert Pipe Protection
- Drop Inlet Protection
- Perimeter Protection
- Sediment Trap
- Straw Bale Ditch Check
- Slope Drain

UNITED Consulting
1625 N. Post Road
Indianapolis, IN 46219
Phone 317-895-2585
Fax 317-895-2596
www.ucindy.com

MATTHEW A. TAYLOR REGISTERED No. 10200109 STATE OF INDIANA PROFESSIONAL ENGINEER

RECOMMENDED FOR APPROVAL _____ DESIGN ENGINEER 9/17/15 DATE

DESIGNED: BTS DRAWN: DJZ

CHECKED: JRA CHECKED: BTS

INDIANA
DEPARTMENT OF TRANSPORTATION

EROSION CONTROL PLANS
CAMPUS PARKWAY INTERCHANGE

HORIZONTAL SCALE	BRIDGE FILE
1" = 50'	-
VERTICAL SCALE	DESIGNATION
N/A	1383480
SURVEY BOOK	SHEETS
-	289 of 291
CONTRACT	PROJECT
R-37053	1383332

File Name: n:\CDTV\ALLS-4601-eBook 1 - InDroad\Construction\ATMain\CADAM_CT_EROSION CTRL Plans.dwg Plot Date: 8/31/2015 Plotted By: Sheryer, Ken

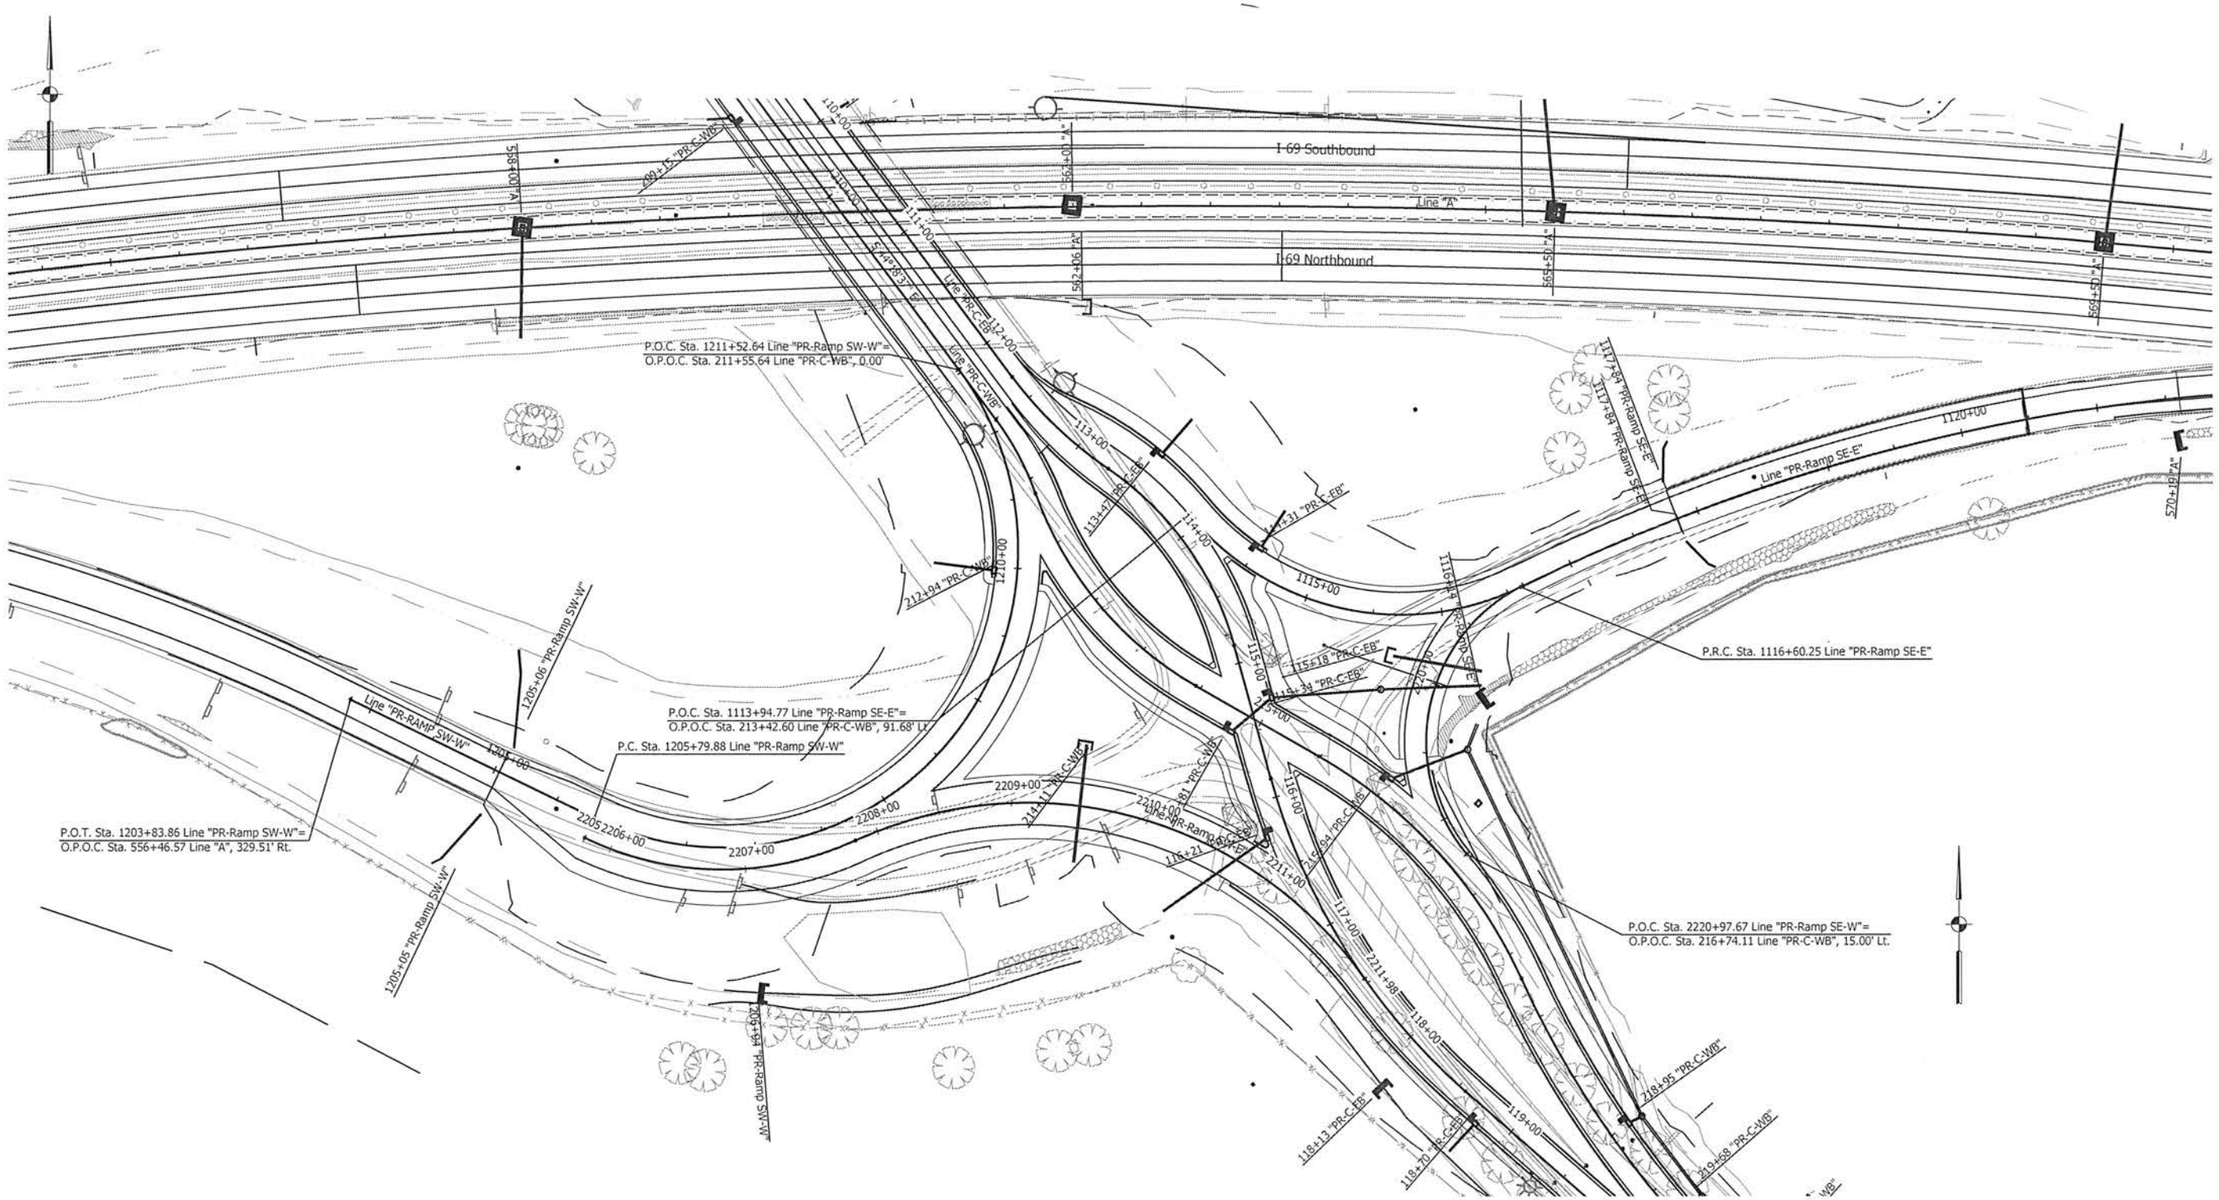

EROSION CONTROL LEGEND

- Curb Inlet Protection
- Culvert Pipe Protection
- Drop Inlet Protection
- Perimeter Protection
- Sediment Trap
- Straw Bale Ditch Check
- Slope Drain

UNITED Consulting
1625 N. Post Road
Indianapolis, IN 46219
Phone 317-895-2585
Fax 317-895-2596
www.ucindy.com

MATTHEW A. TAYLOR REGISTERED No. 10200109 STATE OF INDIANA PROFESSIONAL ENGINEER

RECOMMENDED FOR APPROVAL _____ DESIGN ENGINEER — 9/17/15 DATE

DESIGNED: BTS | DRAWN: DJZ

CHECKED: JRA | CHECKED: BTS

INDIANA
DEPARTMENT OF TRANSPORTATION

EROSION CONTROL PLANS
CAMPUS PARKWAY INTERCHANGE

HORIZONTAL SCALE	BRIDGE FILE
1" = 50'	-
VERTICAL SCALE	DESIGNATION
N/A	1383489
SURVEY BOOK	SHEETS
-	290 of 291
CONTRACT	PROJECT
R-37053	1383332

File Name: n:\CIVIL\15-4697.ca\proc 1 - ra\Roads data\sheets\a1\Accel\CADAL_C1_EROSION CTRL Plans.dwg Plot Date: 9/17/2015 Plotted By: Stemper, Ben

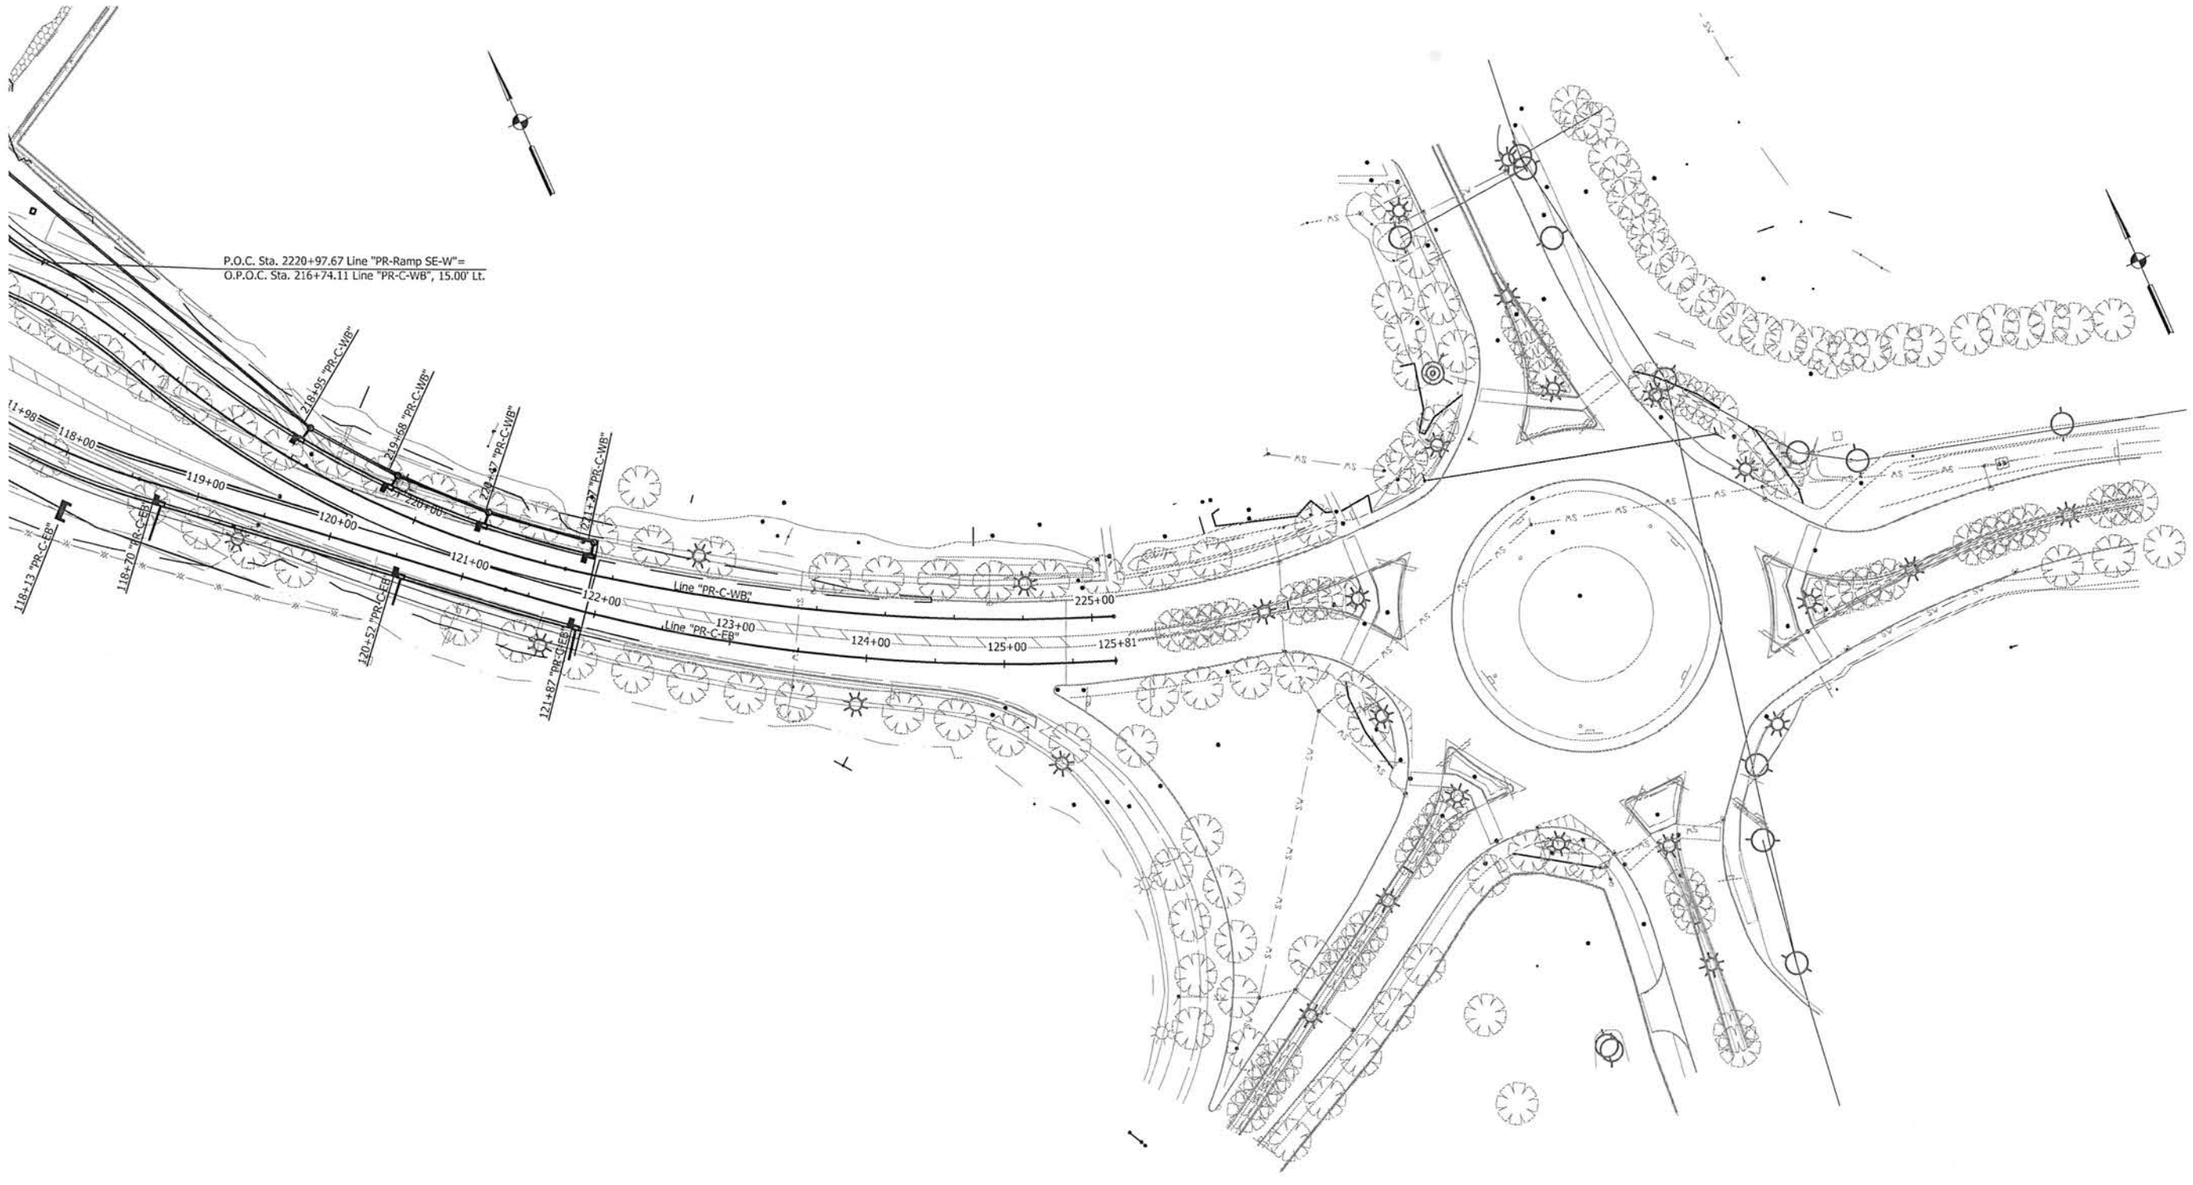

EROSION CONTROL LEGEND

- Curb Inlet Protection
- Culvert Pipe Protection
- Drop Inlet Protection
- Perimeter Protection
- Sediment Trap
- Straw Bale Ditch Check
- Slope Drain

UNITED Consulting
1625 N. Post Road
Indianapolis, IN 46219
Phone 317-895-2585
Fax 317-895-2596
www.ucindy.com

MATTHEW A. TAYLOR REGISTERED No. 10200109 STATE OF INDIANA PROFESSIONAL ENGINEER

RECOMMENDED FOR APPROVAL: Matthew Taylor 9/17/15
DESIGN ENGINEER DATE

DESIGNED: BTS DRAWN: DJZ
CHECKED: JRA CHECKED: BTS

INDIANA
DEPARTMENT OF TRANSPORTATION

EROSION CONTROL PLANS
CAMPUS PARKWAY INTERCHANGE

HORIZONTAL SCALE	BRIDGE FILE
1' = 50'	-
VERTICAL SCALE	DESIGNATION
N/A	1383489
SURVEY BOOK	SHEETS
-	291 of 291
CONTRACT	PROJECT
R-37053	1383332