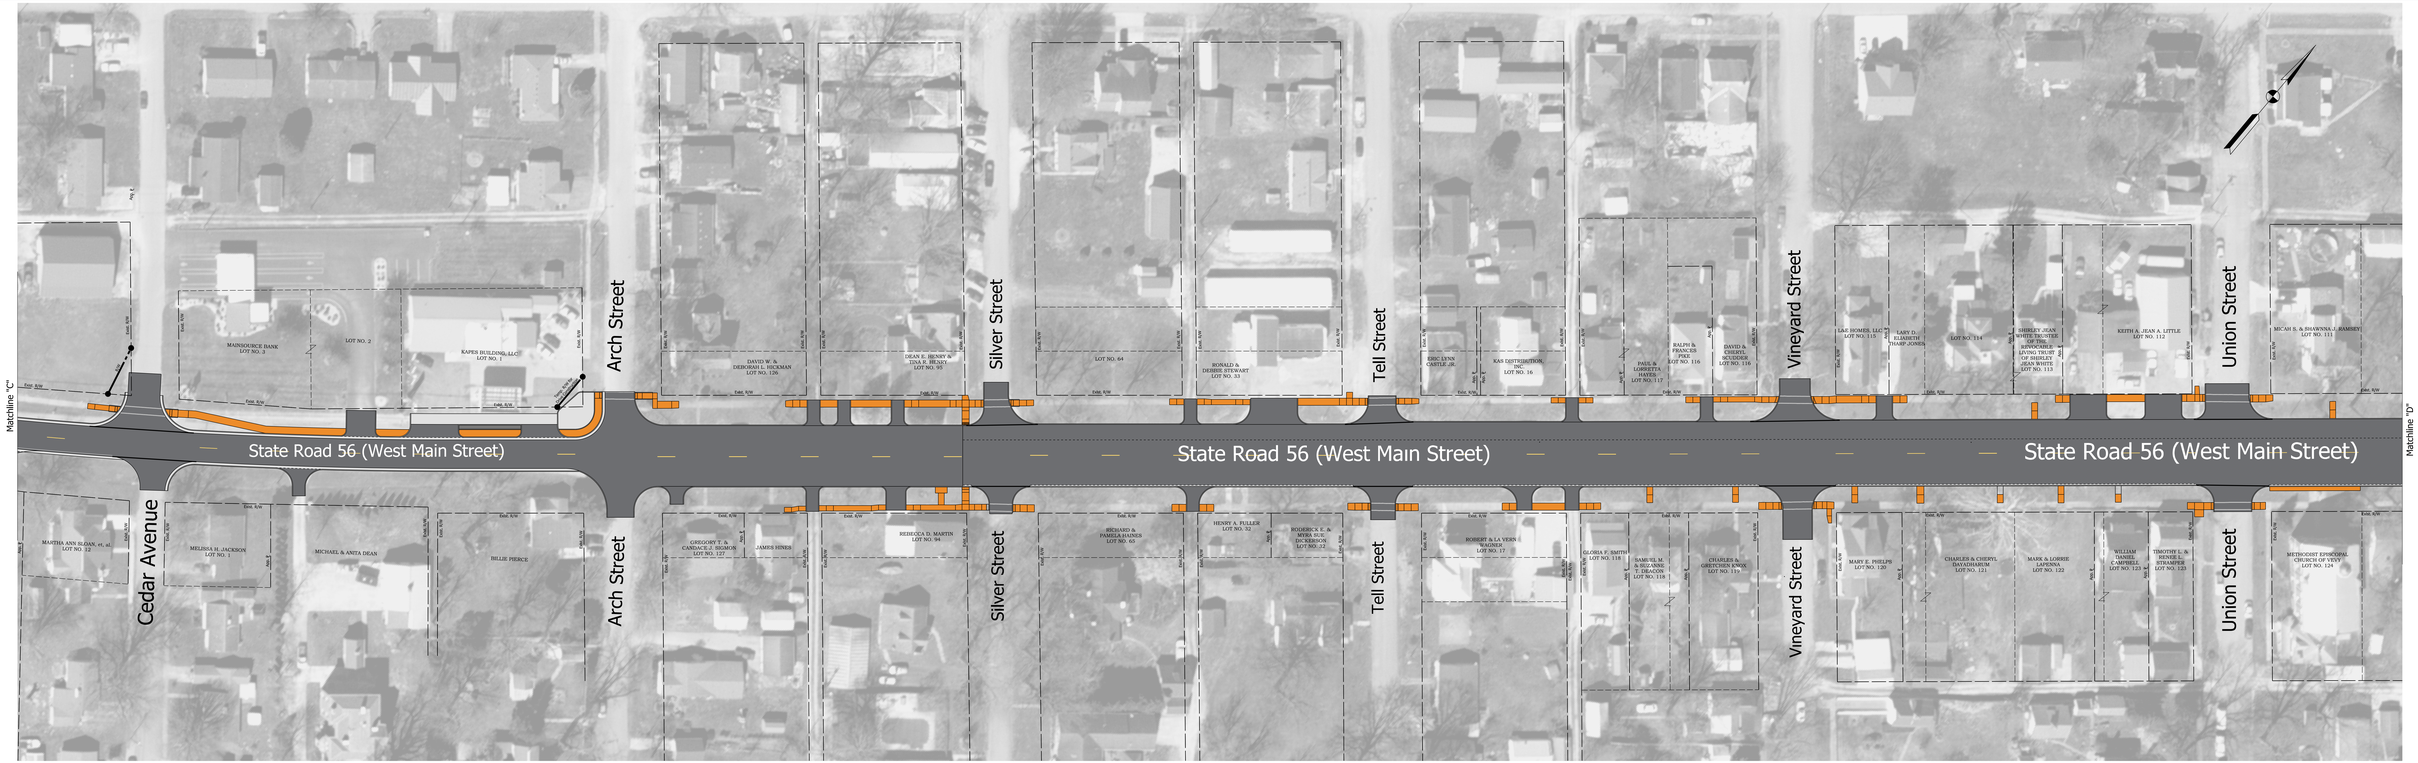

LEGEND:

Pavement

Curb & Gutter

Multi-use Path