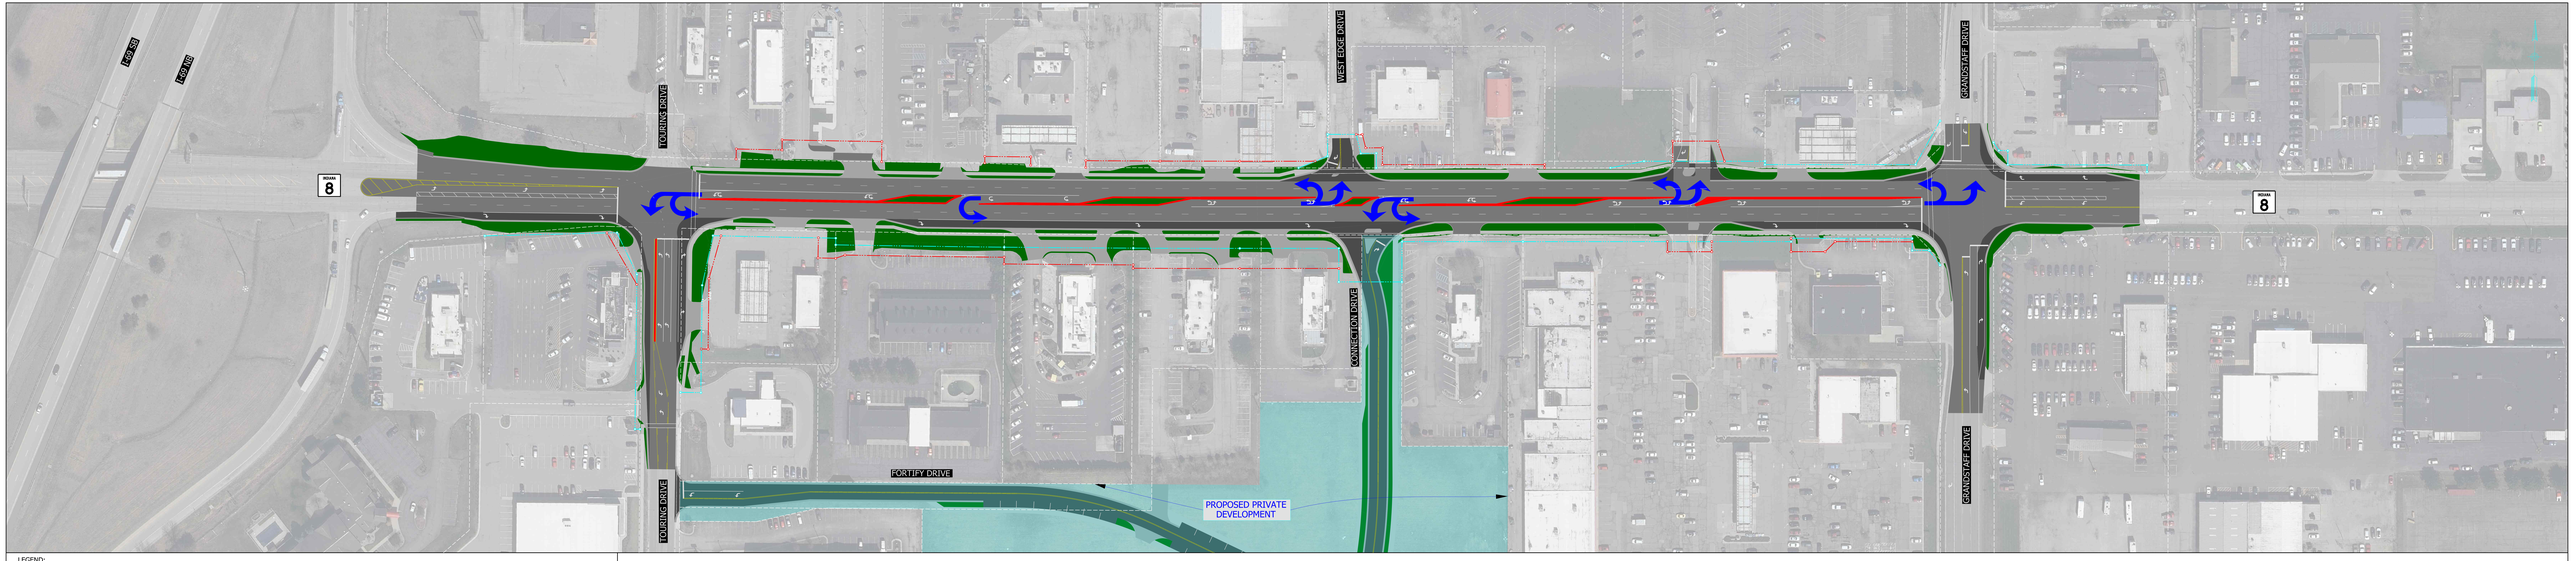

LEGEND:

- EXISTING ASPHALT PAVEMENT
- ASPHALT PAVEMENT WIDENING
- GRASS AREA
- SIDEWALK (NEW OR RECONSTRUCTED)
- CONCRETE CENTER MEDIAN CURB
- CONCRETE (CURB AND GUTTER OR ENTRANCE)
- TEMPORARY RIGHT-OF-WAY
- PERMANENT RIGHT-OF-WAY
- EXISTING RIGHT-OF-WAY / PROPERTY LINE

INDIANA DEPARTMENT OF TRANSPORTATION
PREFERRED ALTERNATIVE
SR 8 ACCESS MANAGEMENT PROJECT
AUBURN, IN
DES. NO. 2100012

HORIZONTAL SCALE
1" = 40'