SMITH VALLEY ROAD to BANTA ROAD

Contract 4 | **Contract 5** (Includes Mainline I-69, Access Roads and Overpasses from Fairview Rd. to I-465, and Mainline I-465 from I-70 to I-65)

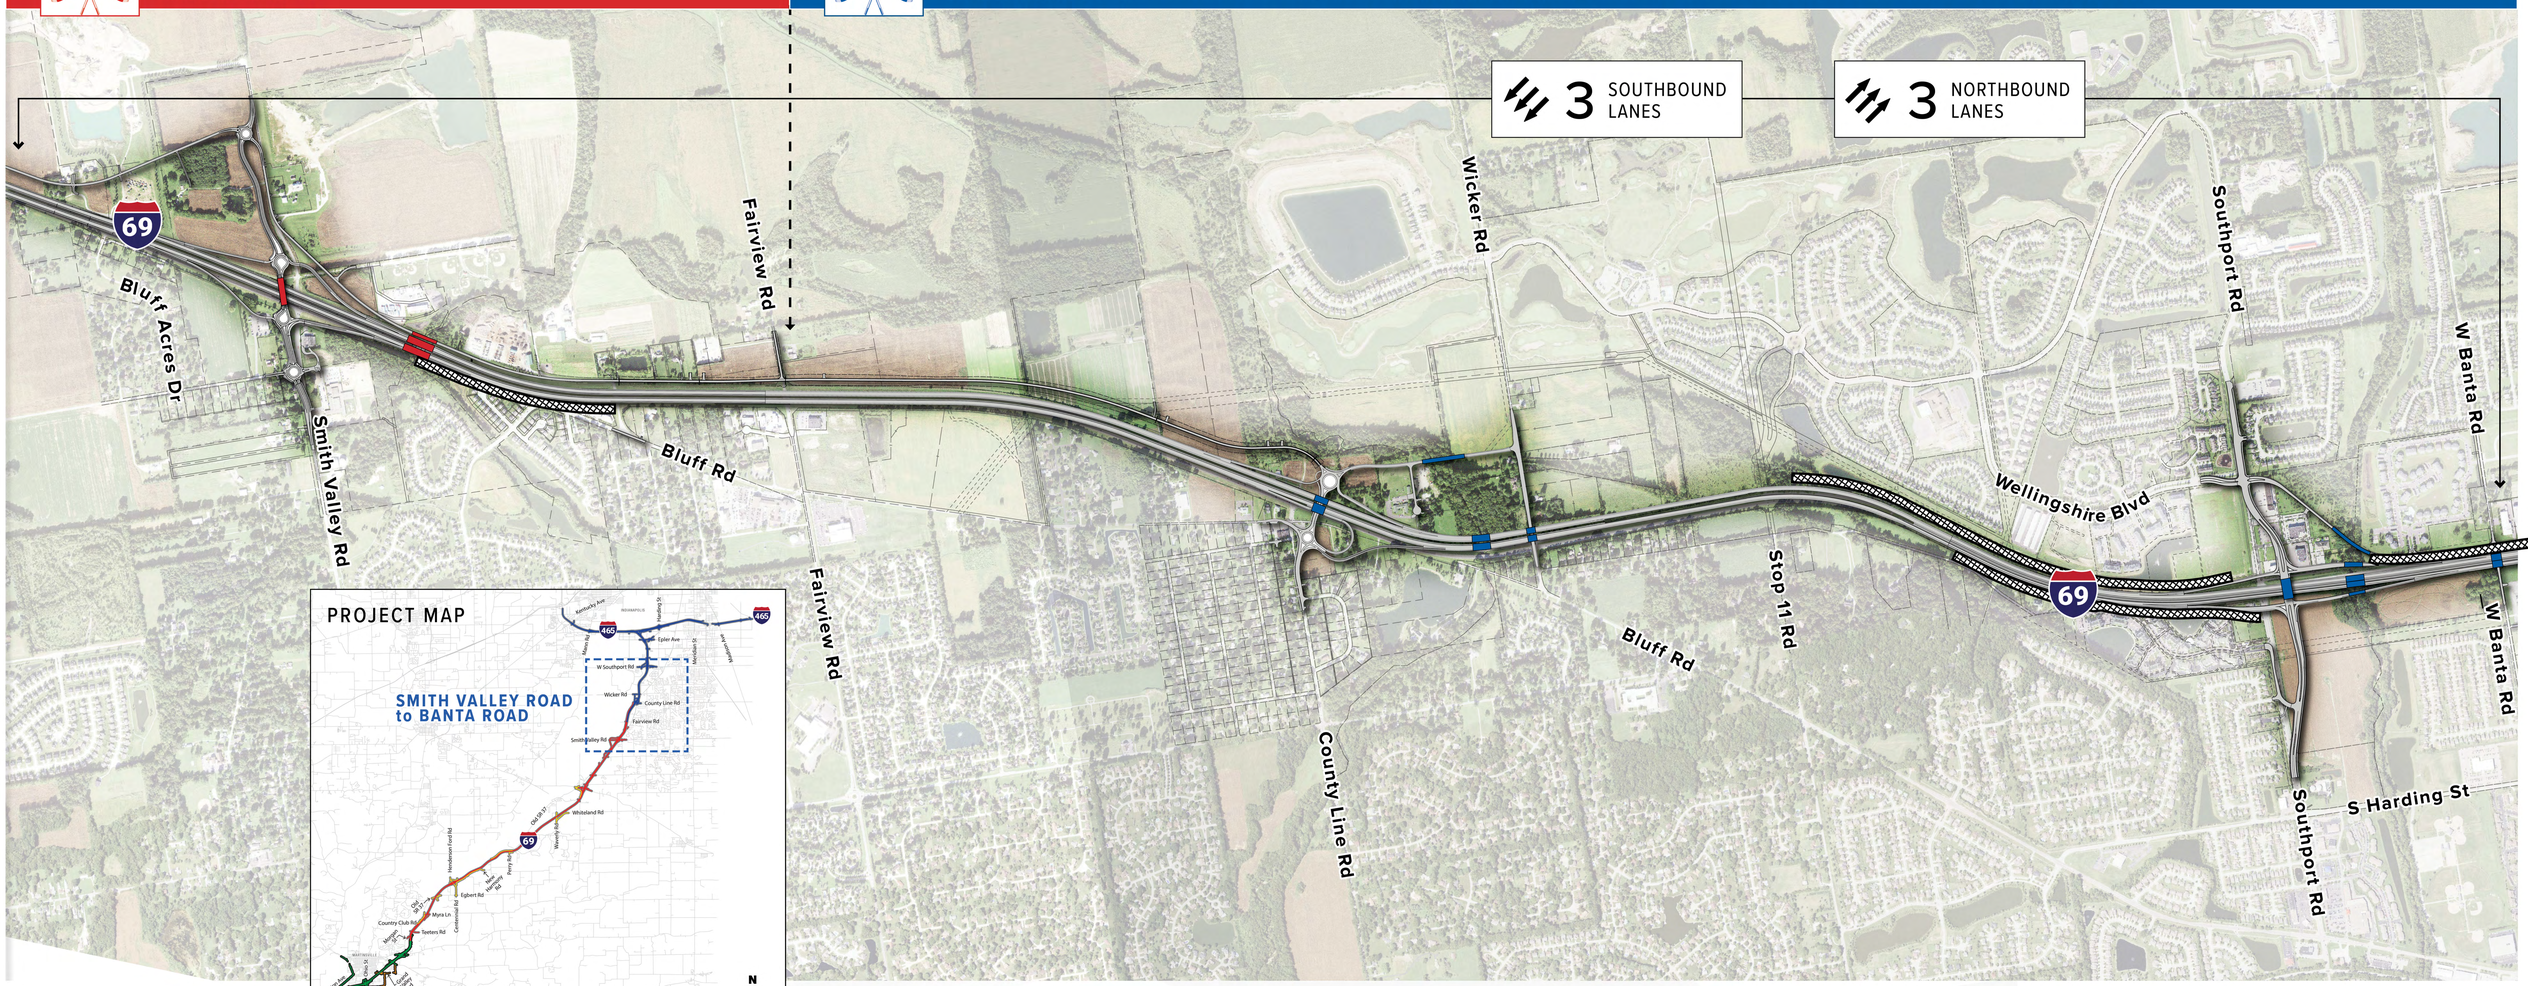

PROJECT MAP

PROJECT MAP LEGEND

- CONSTRUCTION CONTRACT 1
- CONSTRUCTION CONTRACT 2
- CONSTRUCTION CONTRACT 3
- CONSTRUCTION CONTRACT 4
- CONSTRUCTION CONTRACT 5

LEGEND

- NEW PAVEMENT
- PARCEL LINE
- PROPOSED NOISE BARRIER

0 1600 FEET

N

I-69 FINISH LINE

INDIANA DEPARTMENT OF TRANSPORTATION

NextLevel INDIANA

AS OF OCTOBER 2020

Final configurations are subject to change.