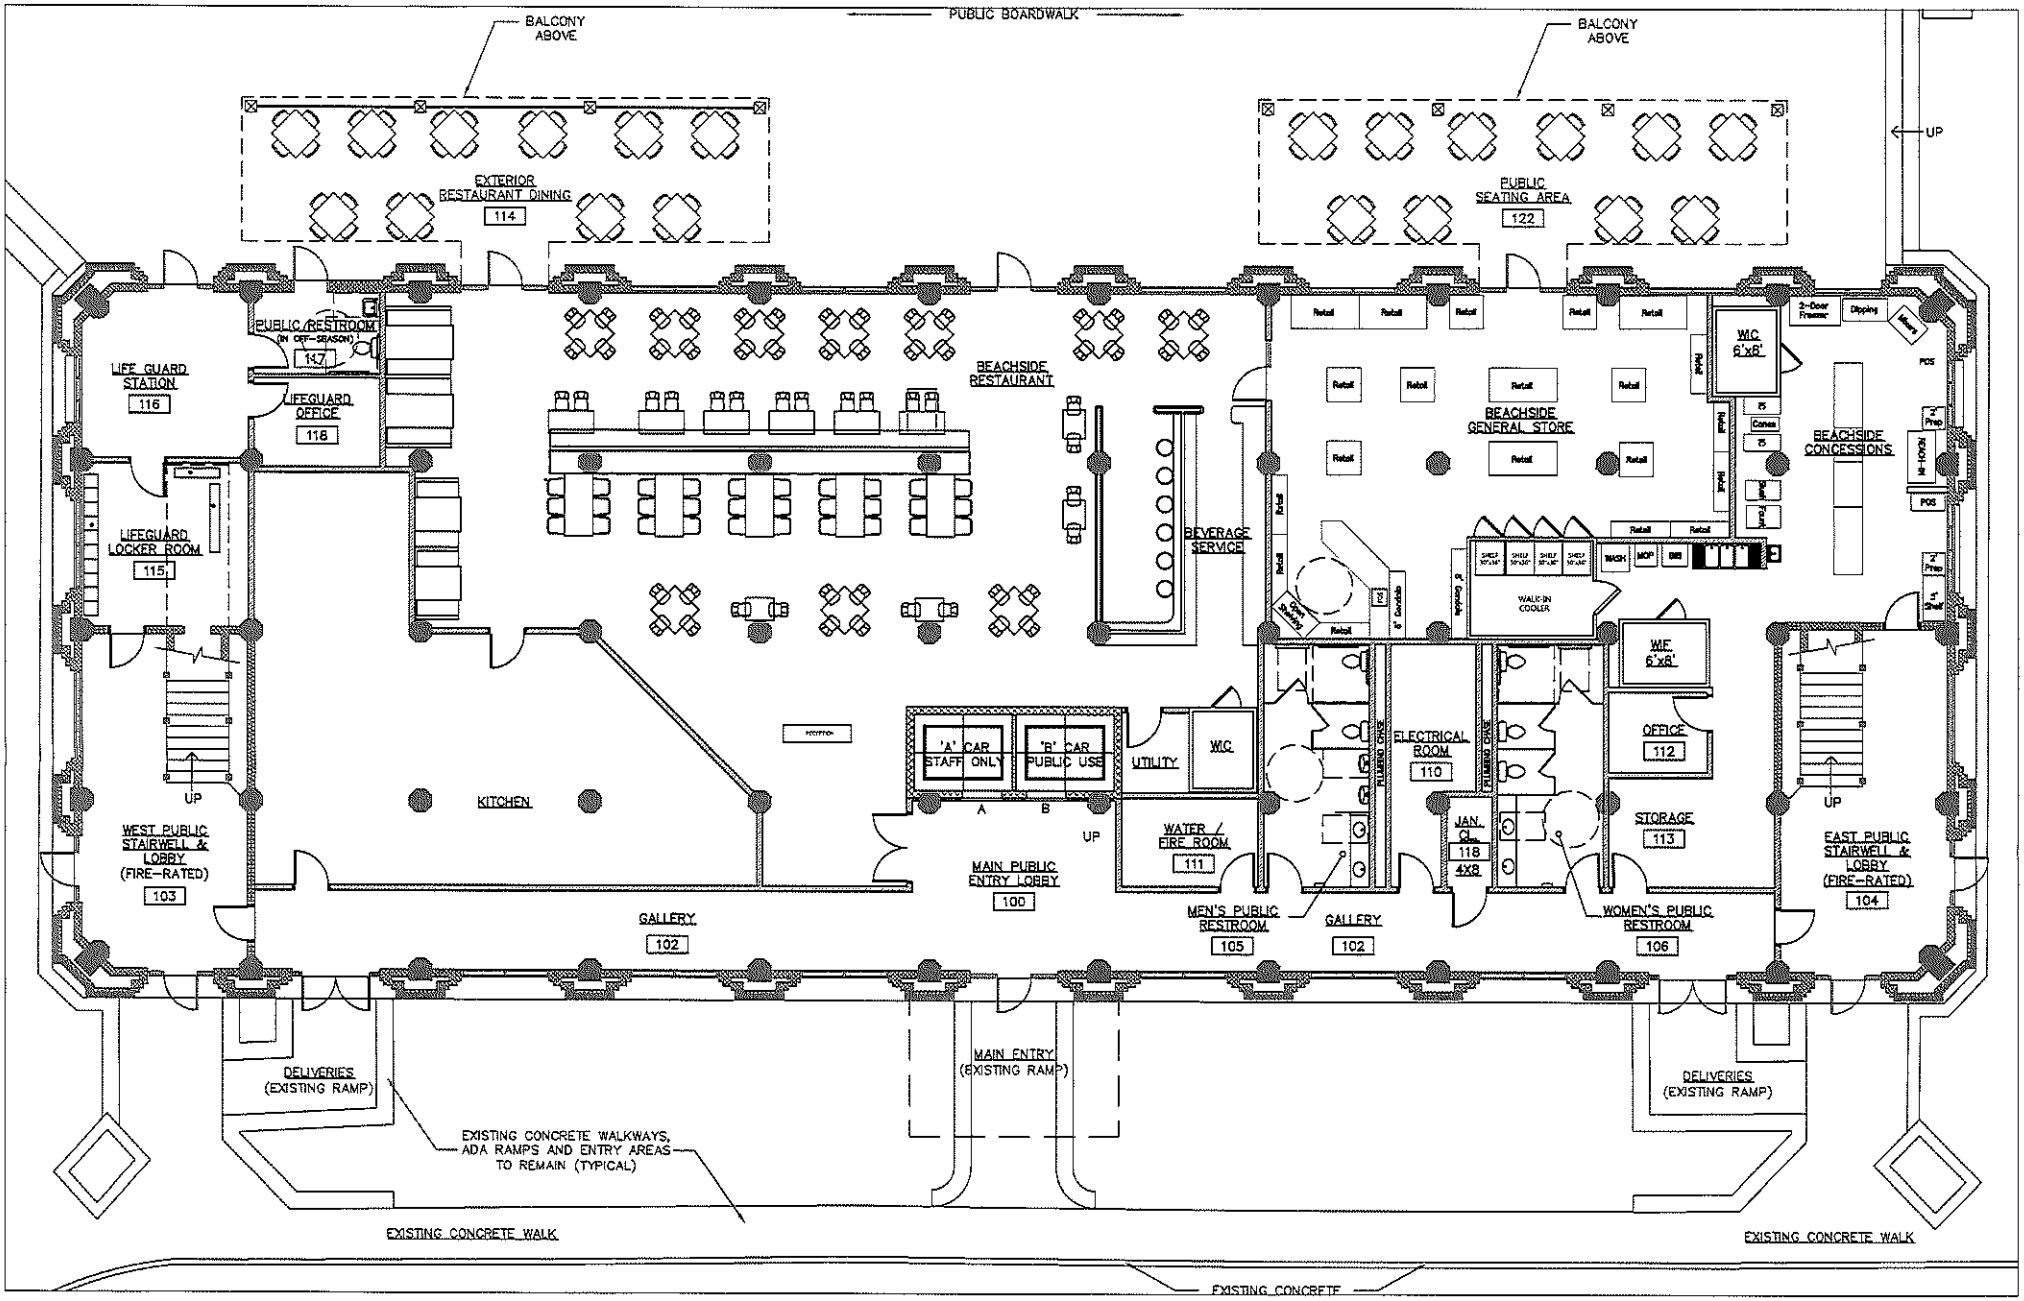
PUBLIC BOARDWALK
BALCONY ABOVE
BALCONY ABOVE
EXTERIOR RESTAURANT DINING
114
PUBLIC SEATING AREA
122
UP
PUBLIC RESTROOM (IN OFF-SEASON)
117
LIFE GUARD STATION
116
LIFEGUARD OFFICE
118
LIFEGUARD LOCKER ROOM
115
BEACHSIDE RESTAURANT
BEVERAGE SERVICE
BEACHSIDE GENERAL STORE
BEACHSIDE CONCESSIONS
WIC 6'x8'
WALK-IN COOLER
WIF 6'x8'
OFFICE
112
ELECTRICAL ROOM
110
JAN. CL.
118
4X8
STORAGE
113
'A' CAR STAFF ONLY
'B' CAR PUBLIC USE
UTILITY
WIC
KITCHEN
WEST PUBLIC STAIRWELL & LOBBY (FIRE-RATED)
103
MAIN PUBLIC ENTRY LOBBY
100
WATER / FIRE ROOM
111
MEN'S PUBLIC RESTROOM
105
GALLERY
102
GALLERY
102
WOMEN'S PUBLIC RESTROOM
106
EAST PUBLIC STAIRWELL & LOBBY (FIRE-RATED)
104
DELIVERIES (EXISTING RAMP)
MAIN ENTRY (EXISTING RAMP)
DELIVERIES (EXISTING RAMP)
EXISTING CONCRETE WALKWAYS, ADA RAMPS AND ENTRY AREAS TO REMAIN (TYPICAL)
EXISTING CONCRETE WALK
EXISTING CONCRETE WALK
EXISTING CONCRETE

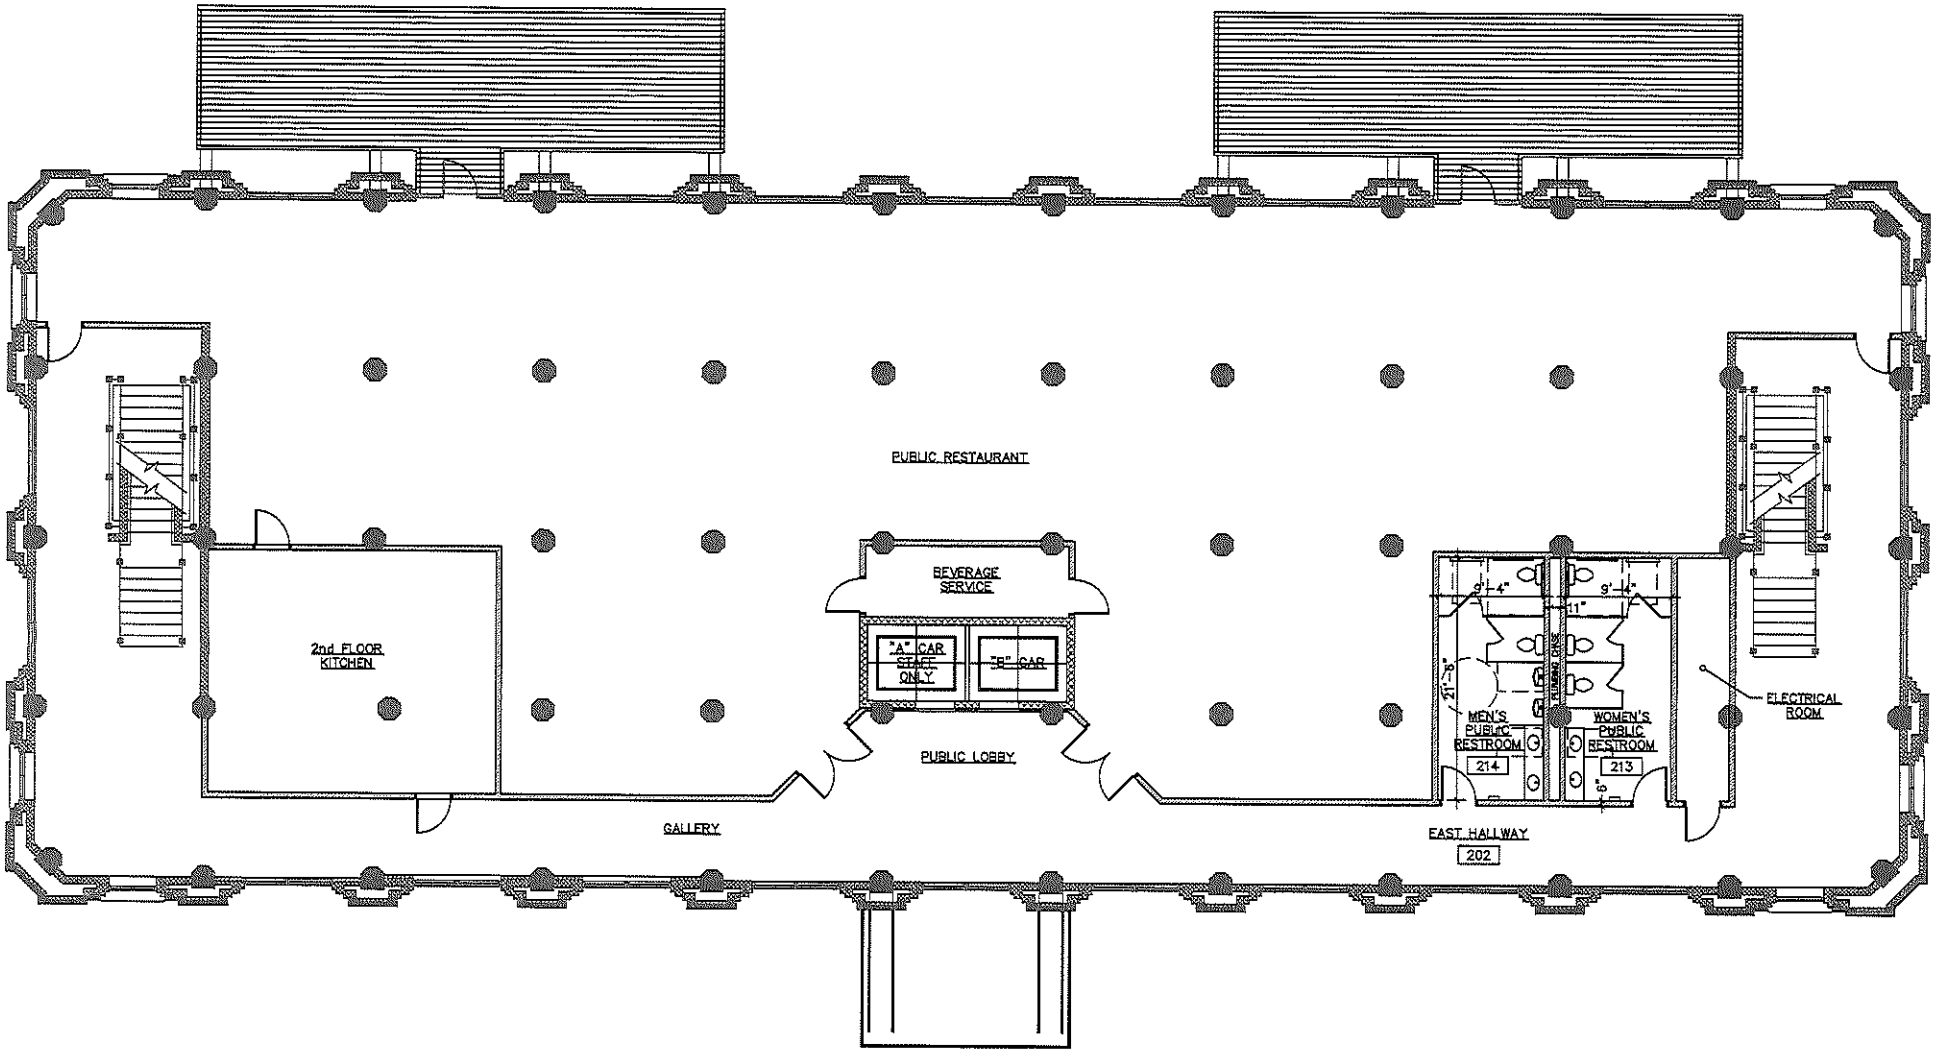
PUBLIC RESTAURANT
2nd FLOOR KITCHEN
BEVERAGE SERVICE
"A" CAR STACK ONLY
"B" CAR
PUBLIC LOBBY
GALLERY
9'-4"
9'-4"
11"
21'-3"
MEN'S PUBLIC RESTROOM
214
WOMEN'S PUBLIC RESTROOM
213
6"
EAST HALLWAY
202
ELECTRICAL ROOM

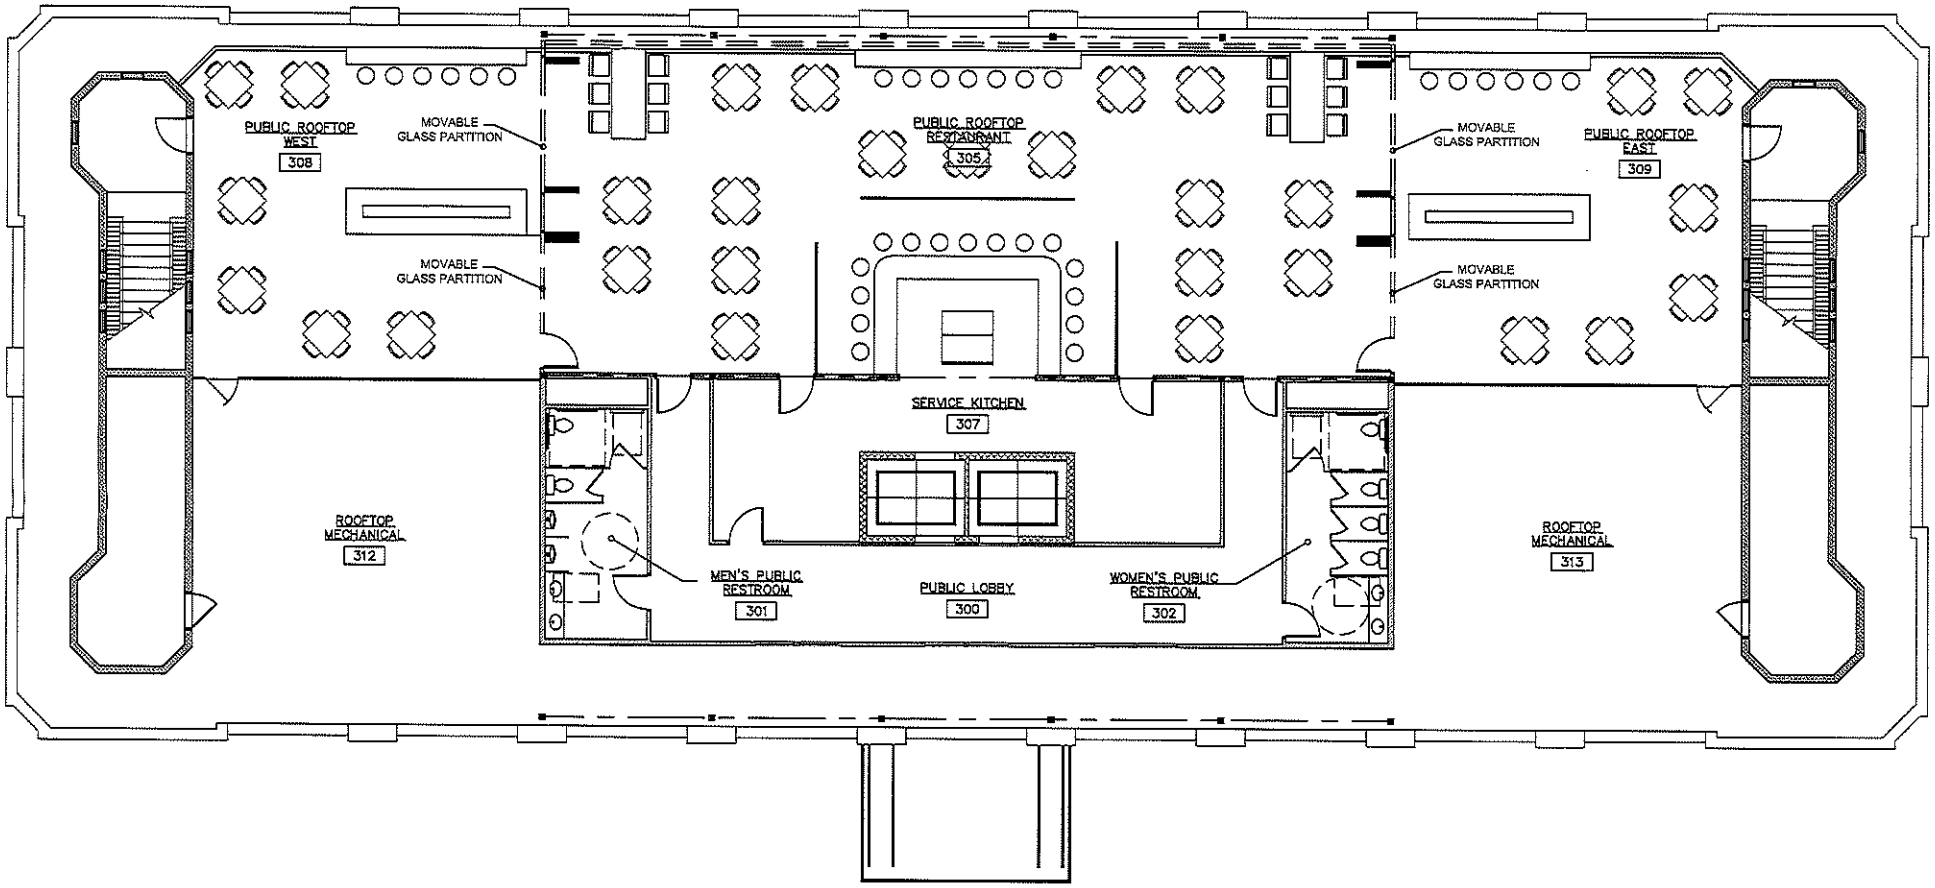
PUBLIC ROOFTOP WEST
308
MOVABLE GLASS PARTITION
MOVABLE GLASS PARTITION
PUBLIC ROOFTOP RESTAURANT
305
MOVABLE GLASS PARTITION
MOVABLE GLASS PARTITION
PUBLIC ROOFTOP EAST
309
SERVICE KITCHEN
307
ROOFTOP MECHANICAL
312
MEN'S PUBLIC RESTROOM
301
PUBLIC LOBBY
300
WOMEN'S PUBLIC RESTROOM
302
ROOFTOP MECHANICAL
313